


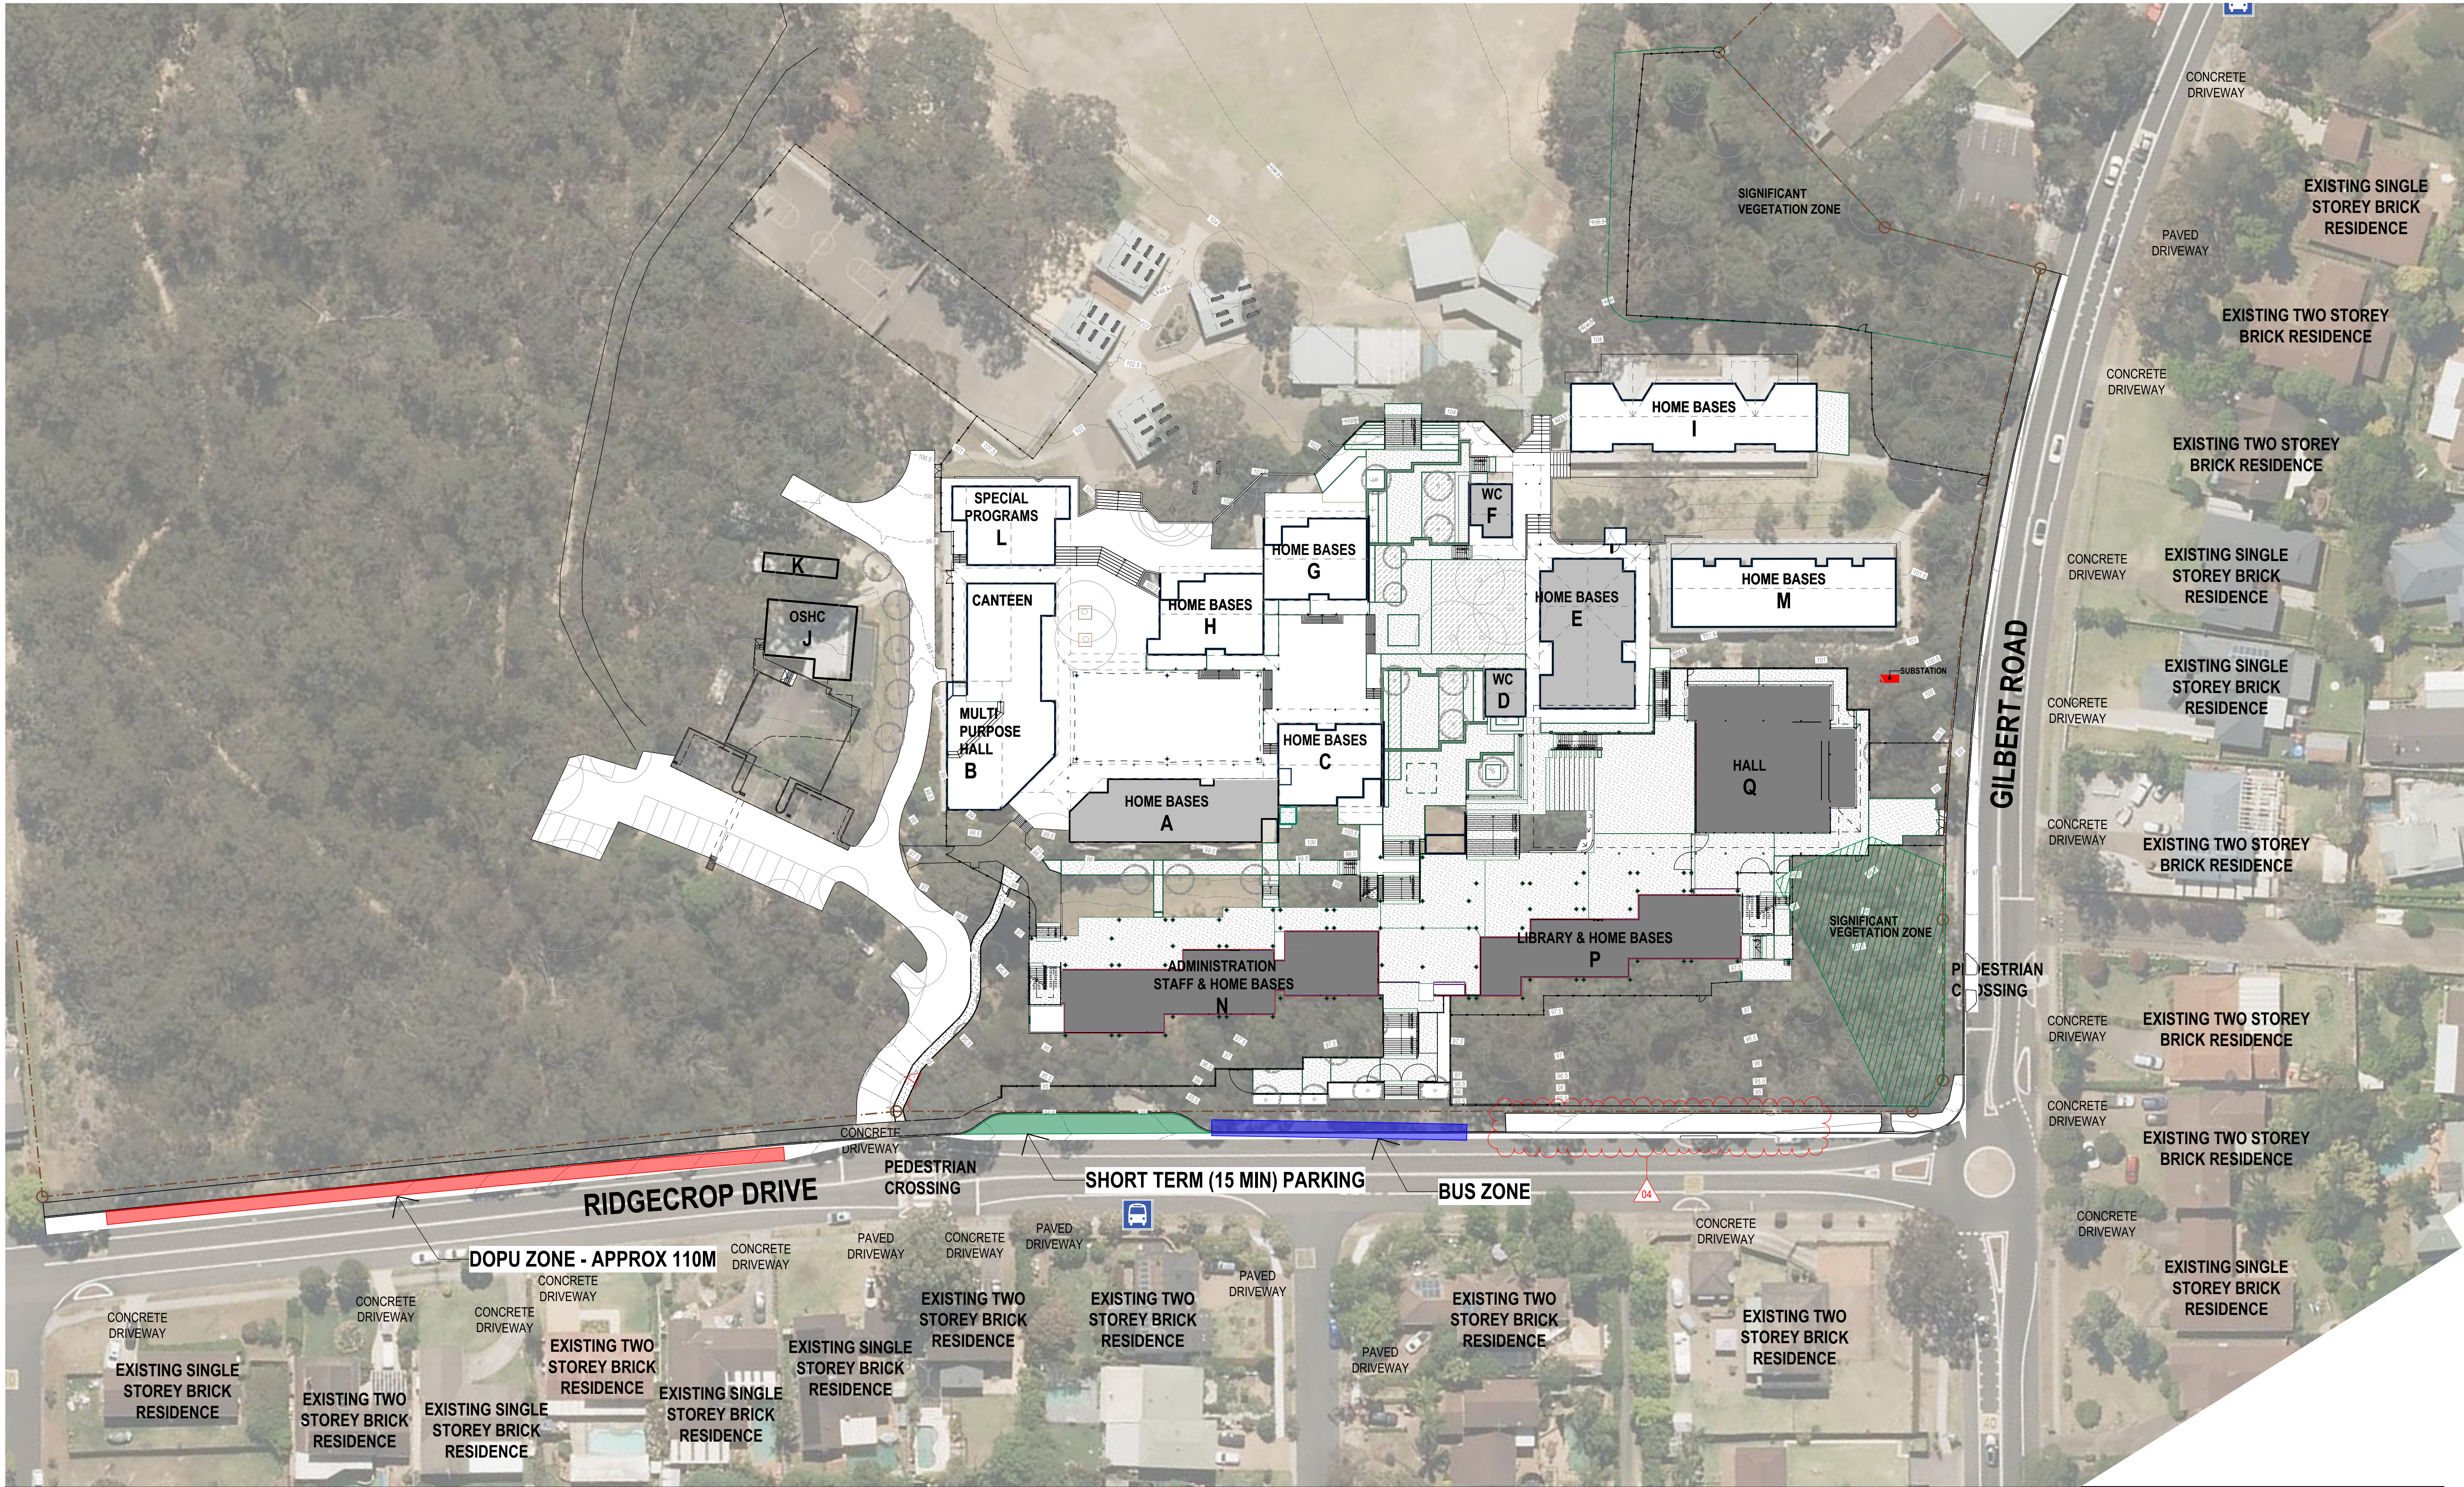

REV.	DESCRIPTION	DATE	INIT.
00	PRELIMINARY ISSUE	17/10/19	NE
01	EFSG DETAIL DESIGN REVIEW ISSUE	05/06/20	NE
02	EFSG DETAIL DESIGN REVIEW ISSUE 02	19/08/20	NE
03	KISS AND DROP AMENDMENTS	11/05/21	AS
04	KISS & DROP AMENDMENTS	07/02/22	NE

1 PLAN
KISS AND DROP
SCALE: 1:500

fulton trotter

ARCHITECTS

SYDNEY

Level 3, 35 Spring Street 1, (02) 9369 5941
PO Box 1669
Bondi Junction, NSW 2022

DIRECTORS

Greg Isaac raia
Justin Elzary raia
John Ward raia
Katerina Dracopoulos raia
Mark Trotter fraia
Nathan Hildebrandt raia
Paul Selkove raia
Paul Trotter fraia
Ryan Loveday raia
Robert Wessener fraia

BRISBANE

SYDNEY

h. sydney@fultontrotter.com.au

VIC 18804 NSW 8371 QLD 3313

VIC 17691 NSW 4421 QLD 1870

NSW 10256 QLD 4131

NSW 7189 QLD 3108

NSW 7177 QLD 2646

QLD 4500

QLD 2633

www.fultontrotter.com.au

CONSTRUCTION

DEPARTMENT OF
EDUCATION

Samuel Gilbert Public School

Ridgescrop Drive
Castle Hill, NSW

KISS AND RIDE

Figured dimensions take precedence over
scale dimensions. Contractors must verify
all dimensions on site before commencing
any work or making shop drawings.

PROJECT NUMBER
7096SG01

DIRECTOR
JW

CHECKED
GI

DRAWING NUMBER
A-S-1615

REVISION
04