



CONFIDENTIAL

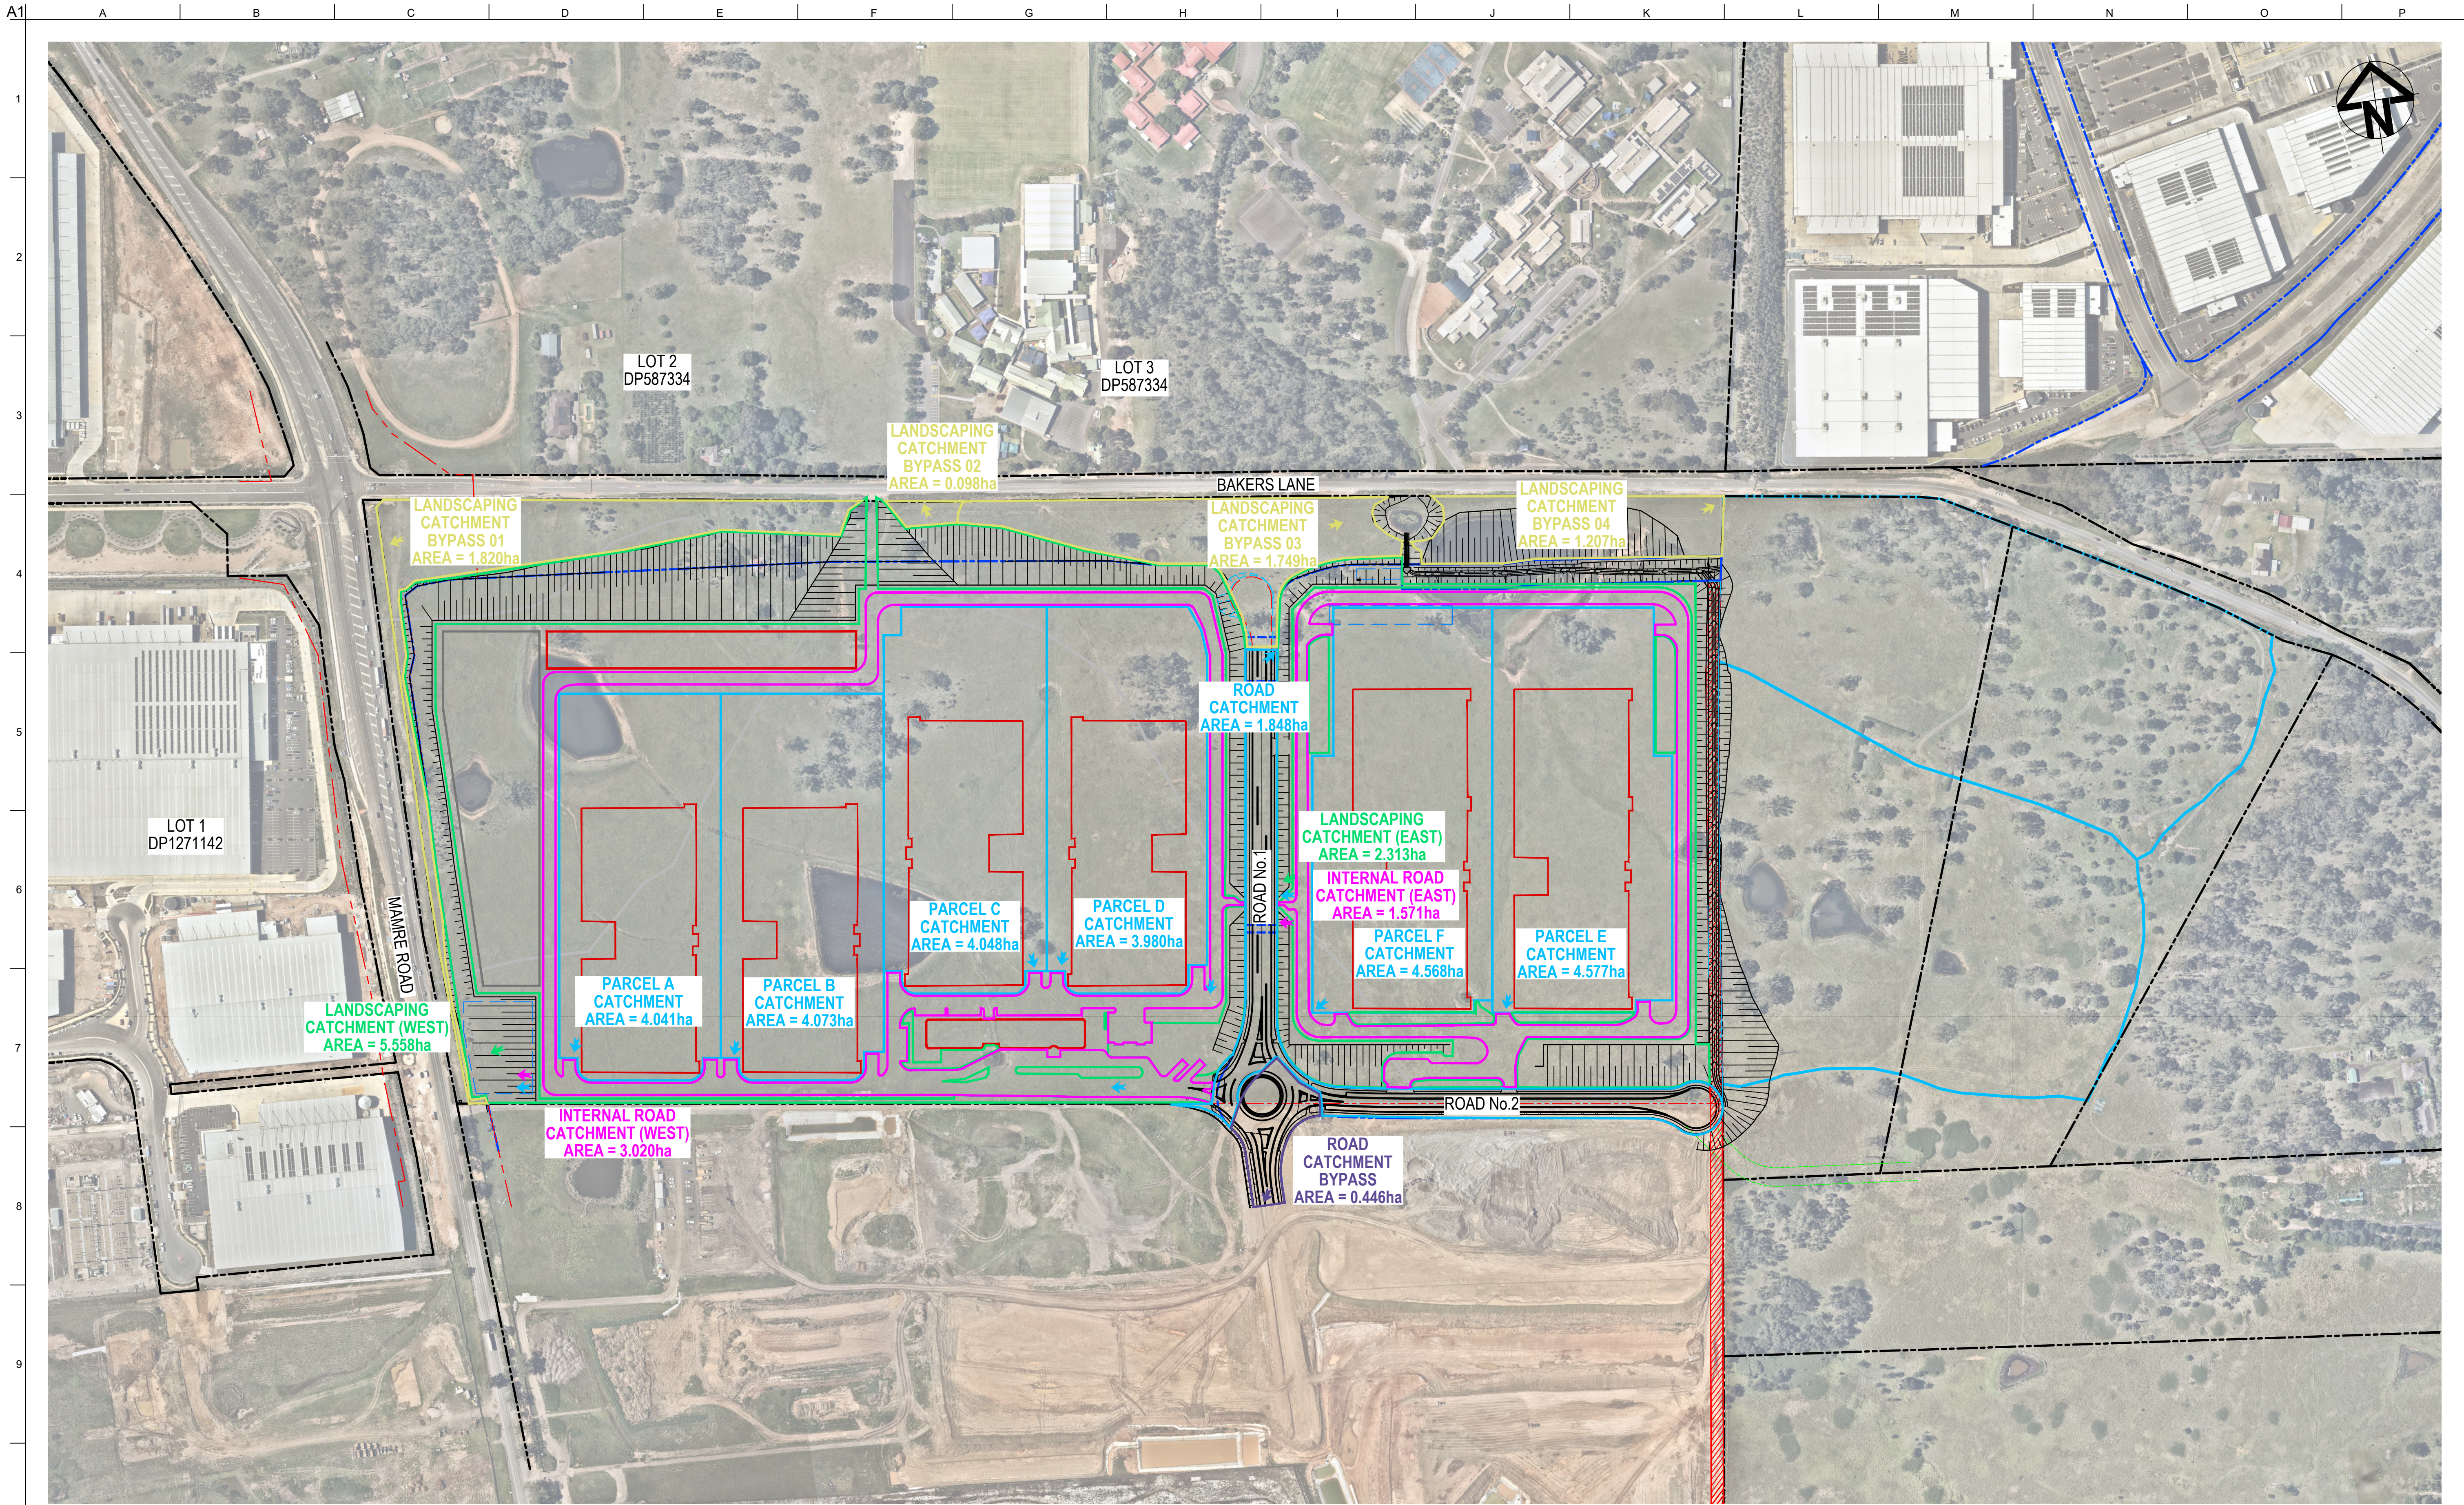


Drawing Status: FOR REVIEW		
02	23-10-25	ISSUED FOR CLIENT REVIEW
01	14-10-25	ISSUED FOR CLIENT REVIEW
Issue	Date	Description

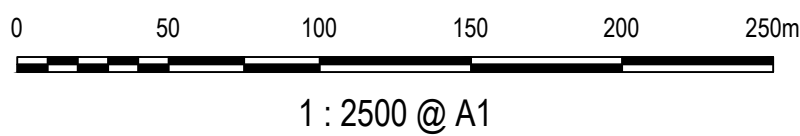


Client:		Contractor / Consultant / Document Author:		Key Plan:		Site:		Stage:	Phase:	Project name:	
		at&I Level 10, 124 Walker Street North Sydney NSW 2060 P 02 9439 1777 E info@atl.net.au www.atl.net.au ABN 96 130 882 405						ULTIMATE	ULTIMATE	MAMRE ROAD DATA CENTRE CAMPUS	
		GDA2020				Author Job Number:		Drawn by:	Designed by:	Scale:	Drawing title:
						25-1282		PT	JH	1:2000	
						Project Number:		Checked by:	Approved by:	Sheet:	STORMWATER DRAINAGE CATCHMENT PLAN (POST-DEVELOPMENT)
								MM	AMc	A1	
						File Name:		Drawing Number:		Rev:	SYD4-SITE-DRG-ATL-CIV-02102
						SYD4-SITE-DRG-ATL-CIV-02102				02	


CONFIDENTIAL

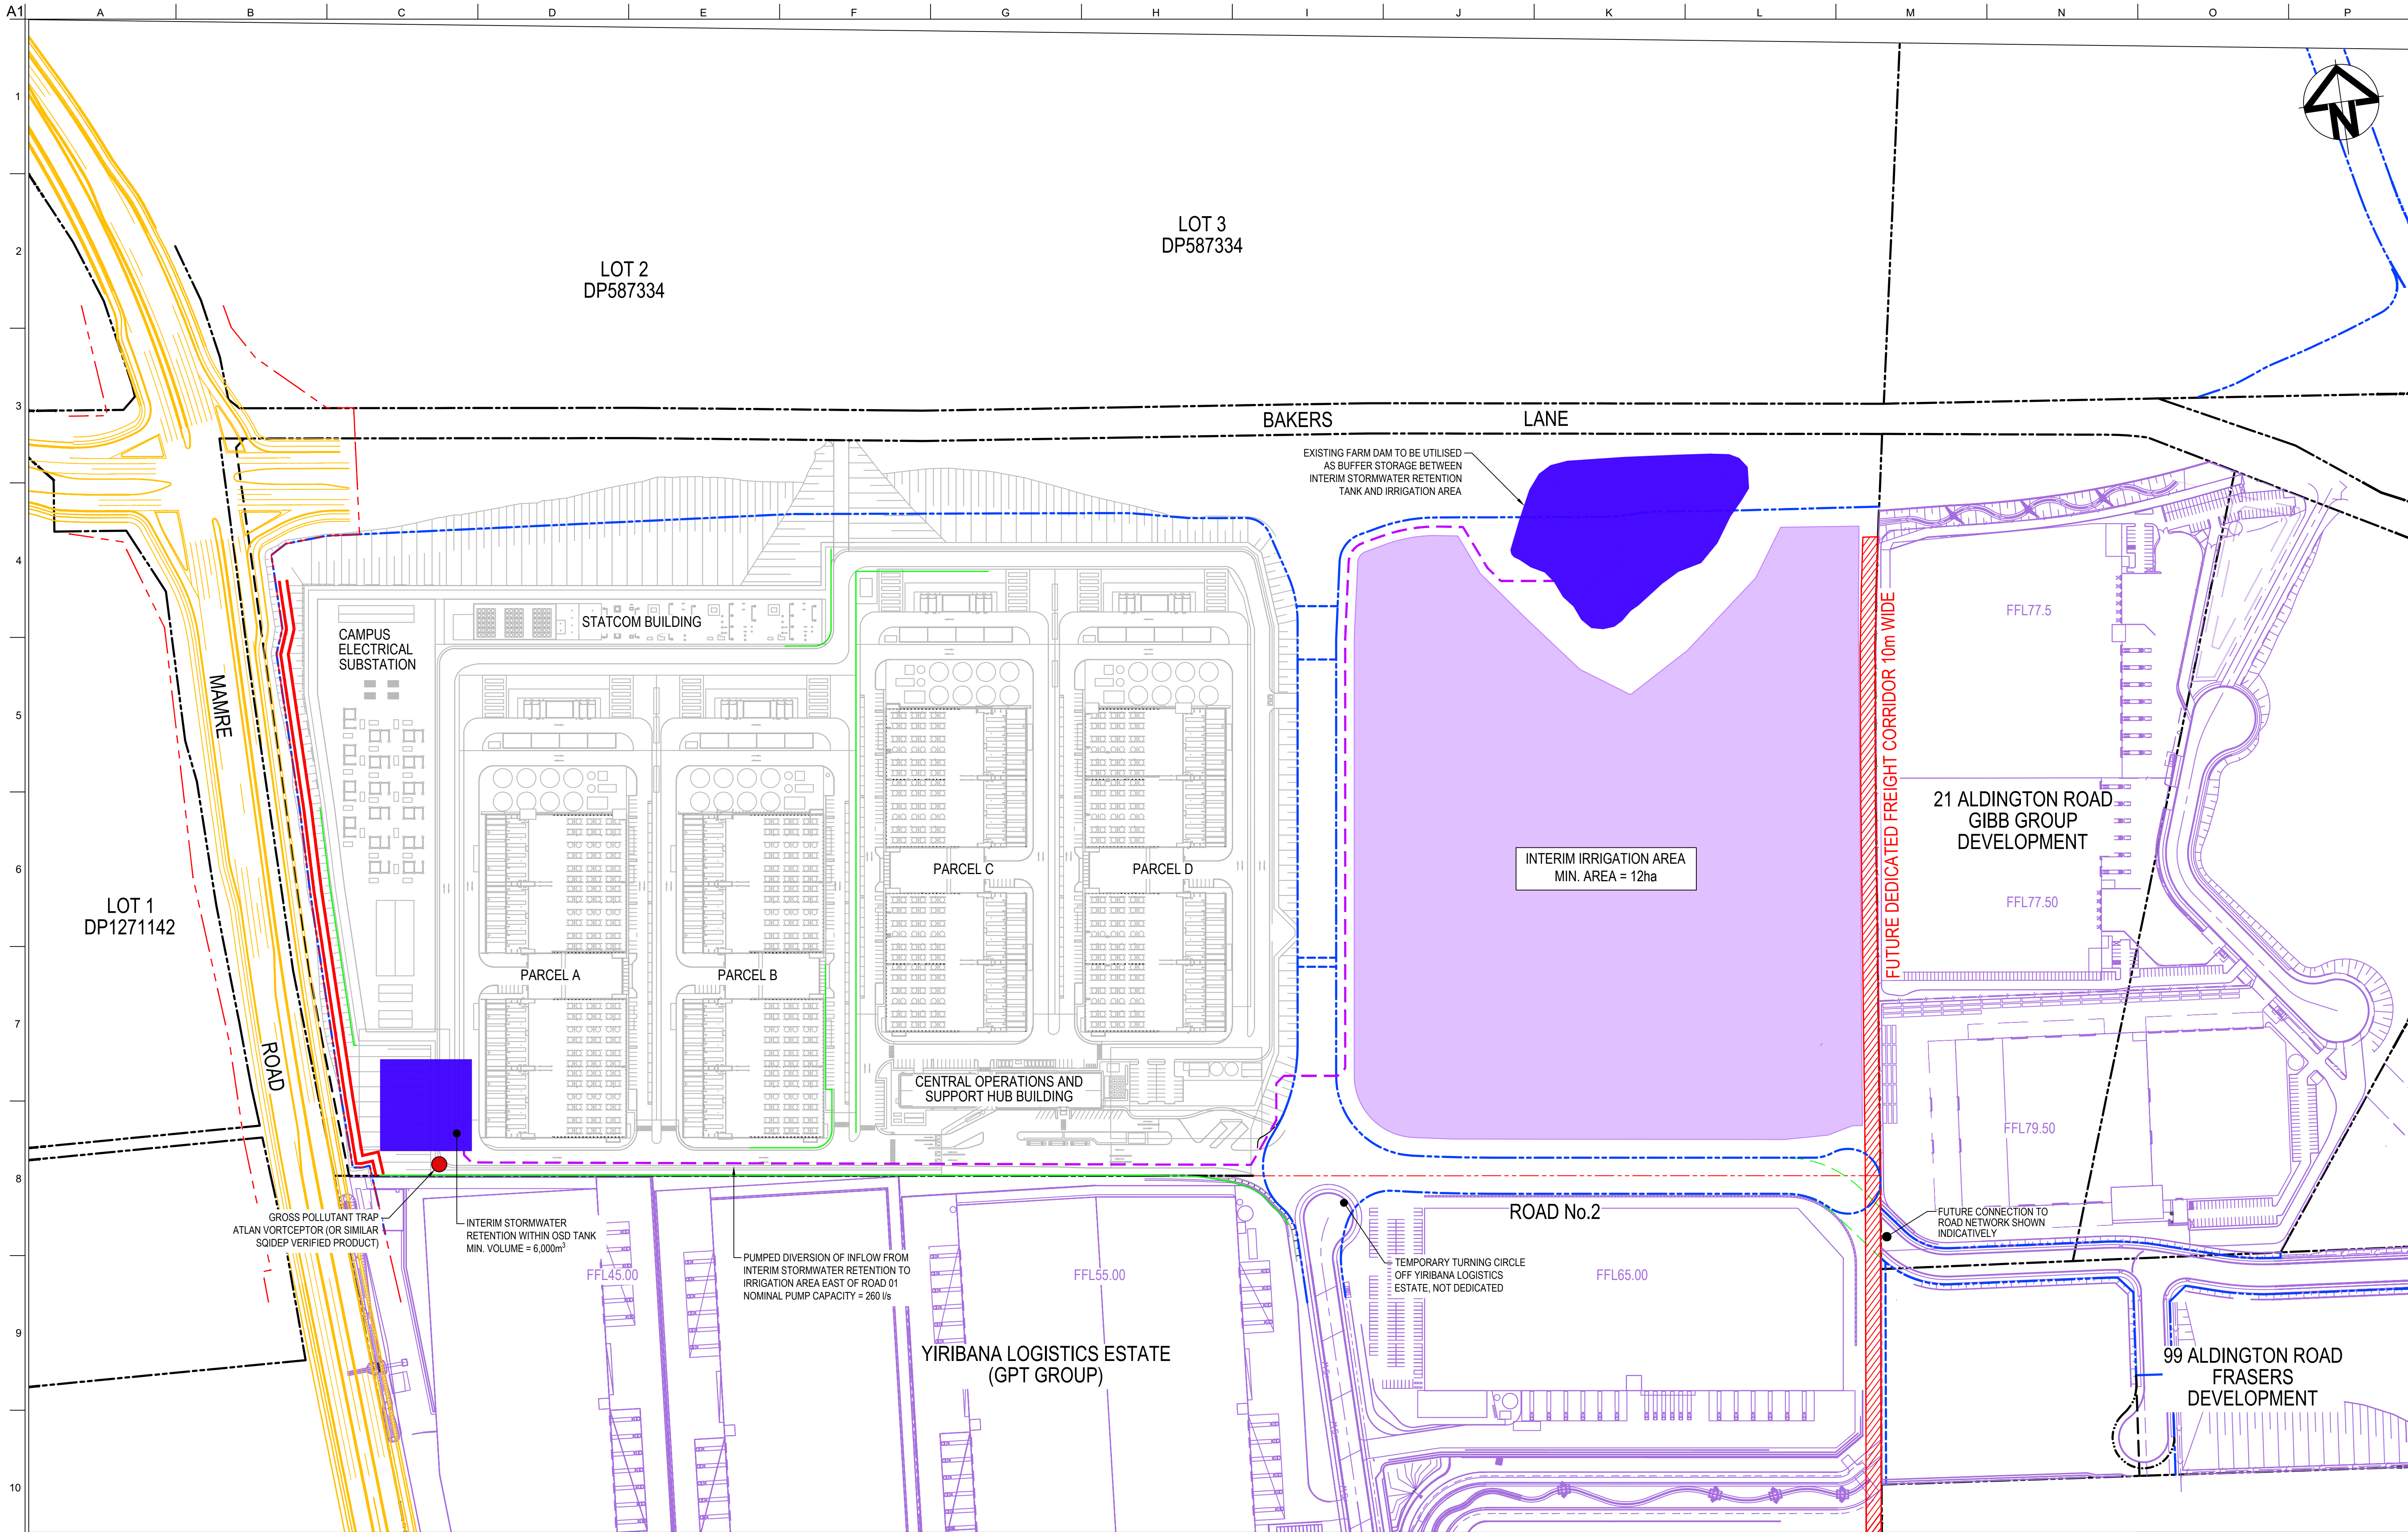


Drawing Status: FOR REVIEW			Client:		Contractor / Consultant / Document Author:		Key Plan:		Site:		Stage: ULTIMATE		Phase: ULTIMATE		Project name: MAMRE ROAD DATA CENTRE CAMPUS	
					 Level 10, 124 Walker Street North Sydney NSW 2060 P 02 9439 1777 E info@atl.net.au www.atl.net.au ABN 96 130 882 405				Author Job Number: 25-1282		Drawn by: PT		Designed by: JH		Scale: 1:2000	
									Project Number:		Checked by: MM		Approved by: AMc		Sheet: A1	
									File Name: SYD4-SITE-DRG-ATL-CIV-02103				Drawing Number: SYD4-SITE-DRG-ATL-CIV-02103		Rev: 02	
Issue			Date		Description											
02			23-10-25		ISSUED FOR CLIENT REVIEW											
01			21-10-25		ISSUED FOR CLIENT REVIEW											
Do not scale																

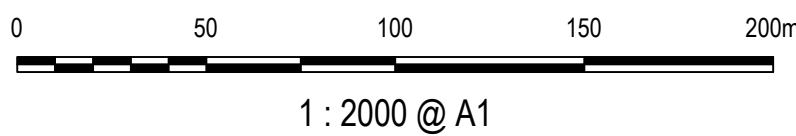




CONFIDENTIAL

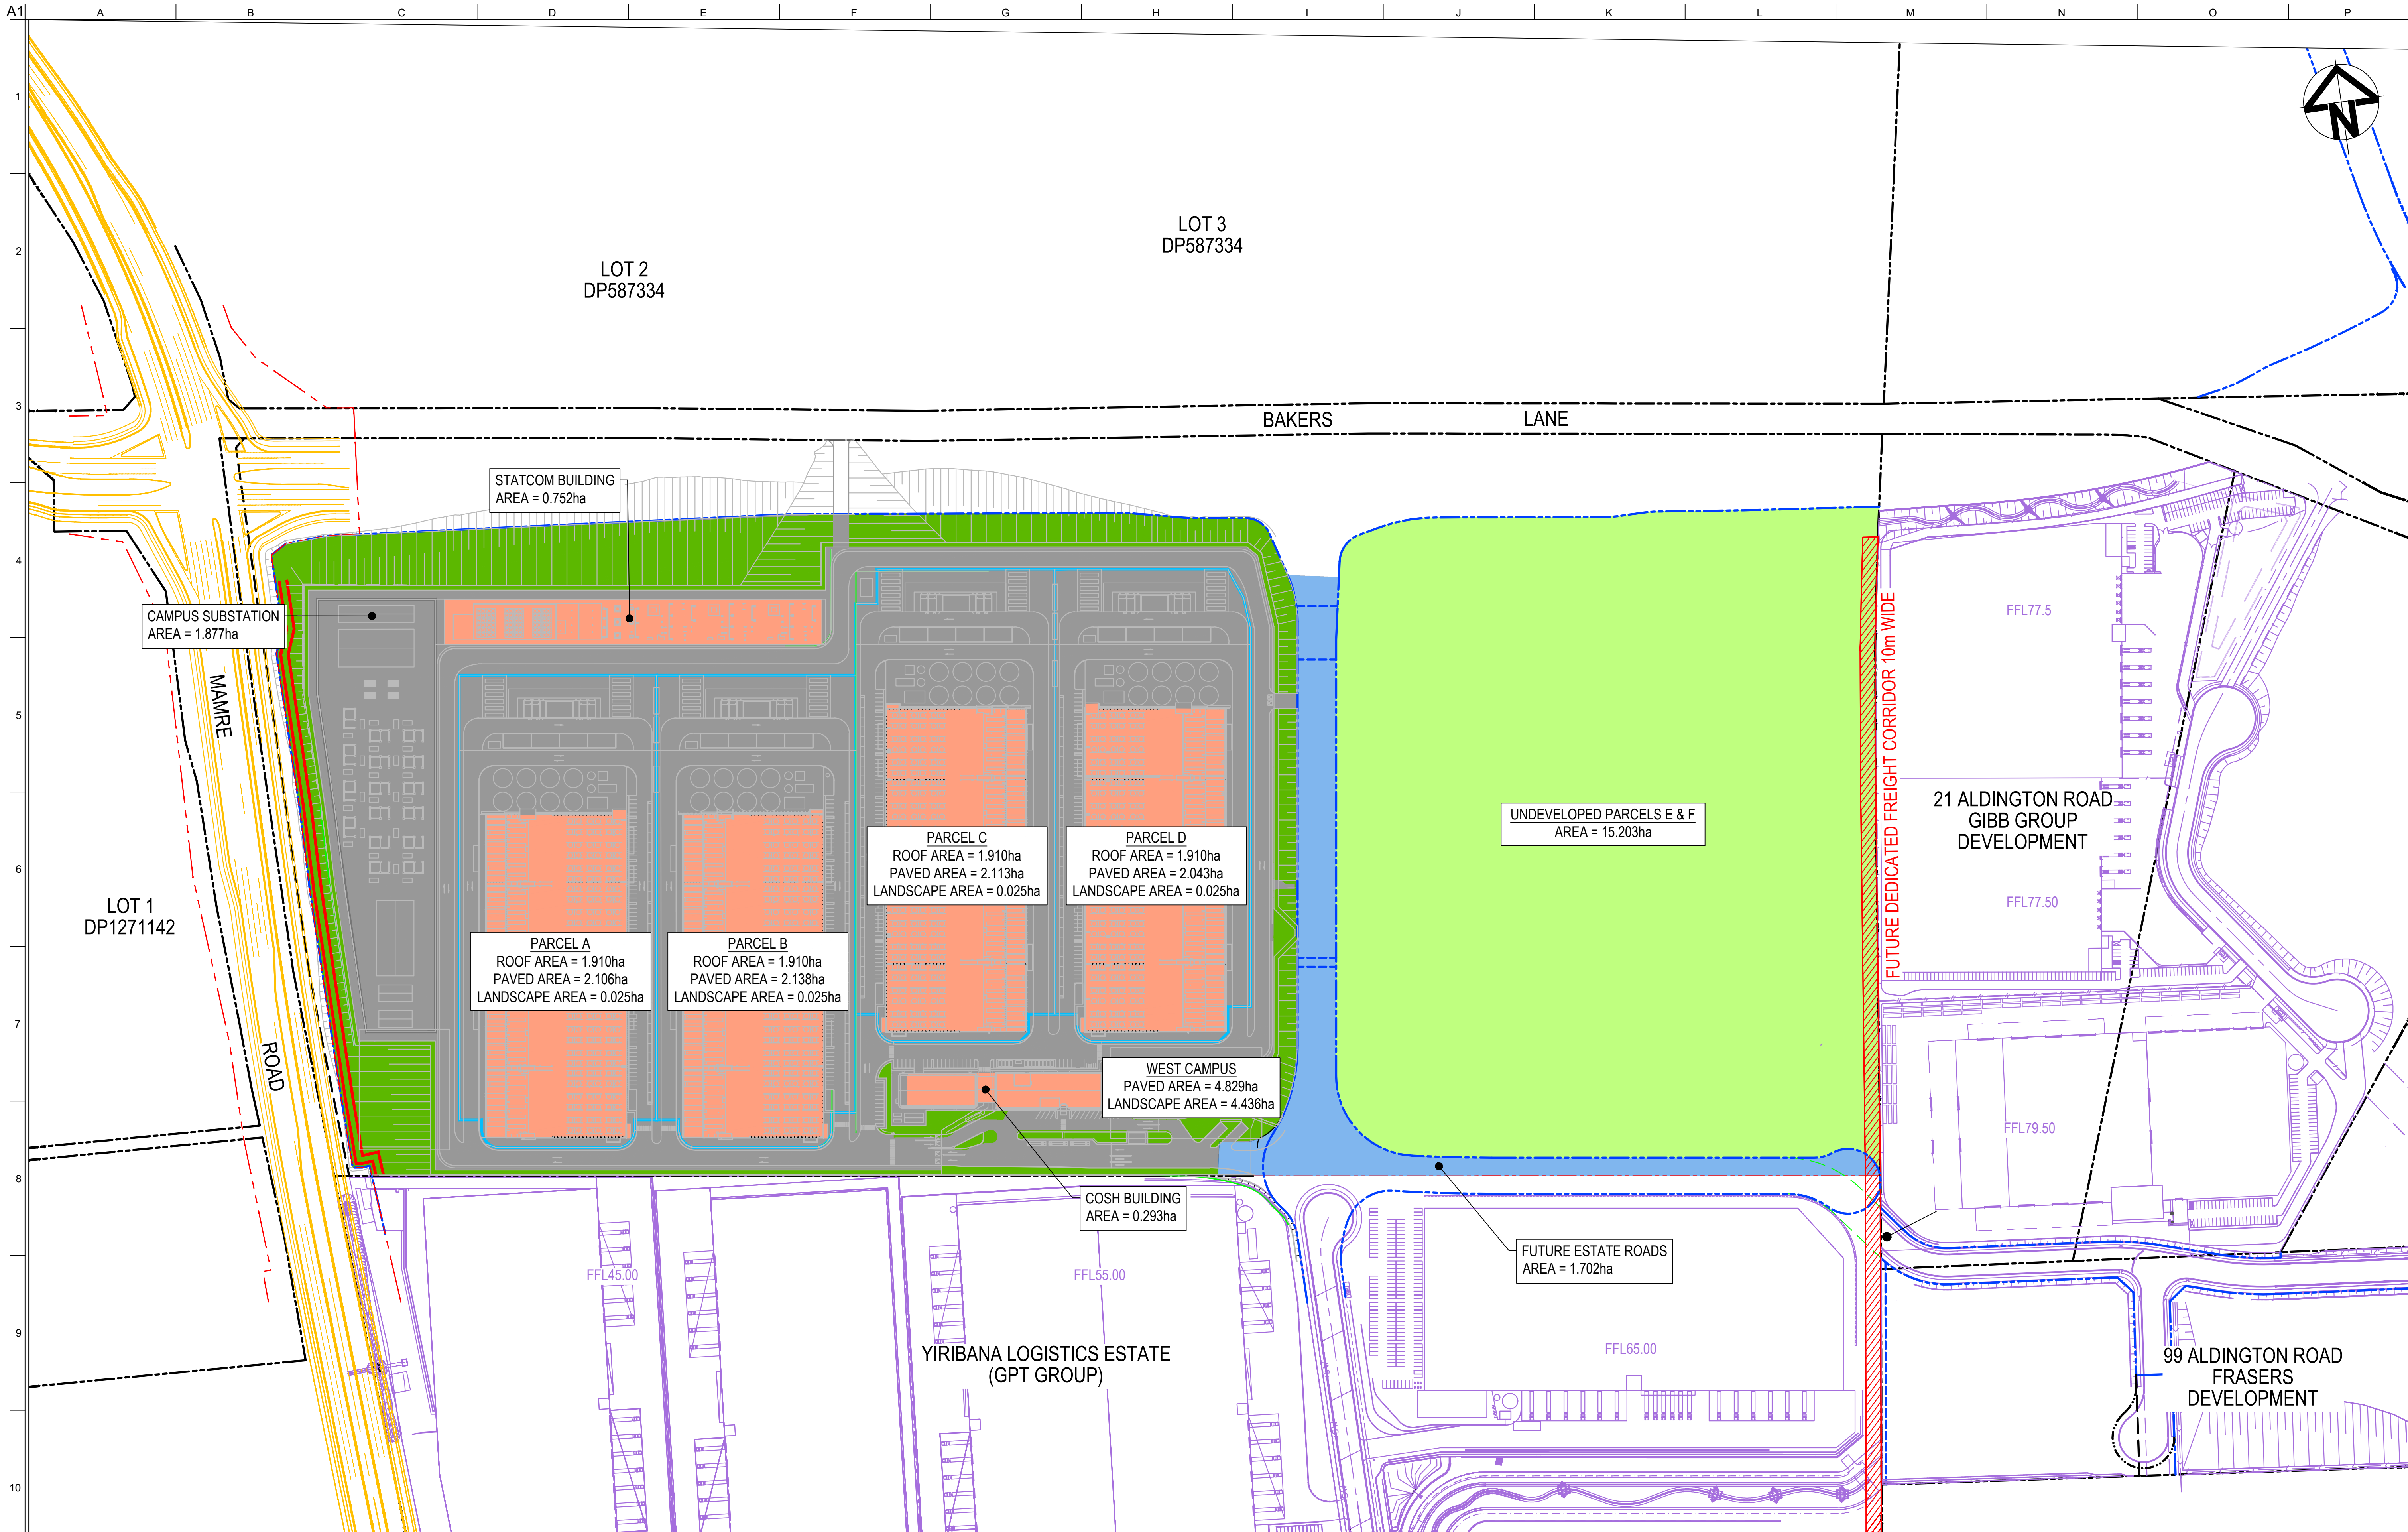


Drawing Status: FOR REVIEW			Client:			Contractor / Consultant / Document Author:			Key Plan:			Site:			Stage:			Phase:			Project name:		
						at&I Level 10, 124 Walker Street North Sydney NSW 2060 P 02 9439 1777 E info@atl.net.au www.atl.net.au ABN 96 130 882 405						Author Job Number: 25-1282			ULTIMATE			ULTIMATE			MAMRE ROAD DATA CENTRE CAMPUS		
						GDA2020						Drawn by: PT			Designed by: JH			Scale 1:2000			Drawing title:		
												Project Number:			Checked by: MM			Approved by: AMc			(INTERIM ARRANGEMENT)		
												File Name SYD4-SITE-DRG-ATL-CIV-02104									Drawing Number SYD4-SITE-DRG-ATL-CIV-02104		
																					Rev 02		
02 23-10-25 ISSUED FOR CLIENT REVIEW																							
01 21-10-25 ISSUED FOR CLIENT REVIEW																							
Issue Date Description																							
Do not scale																							

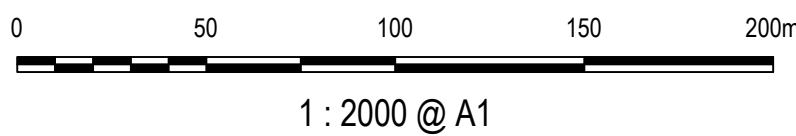


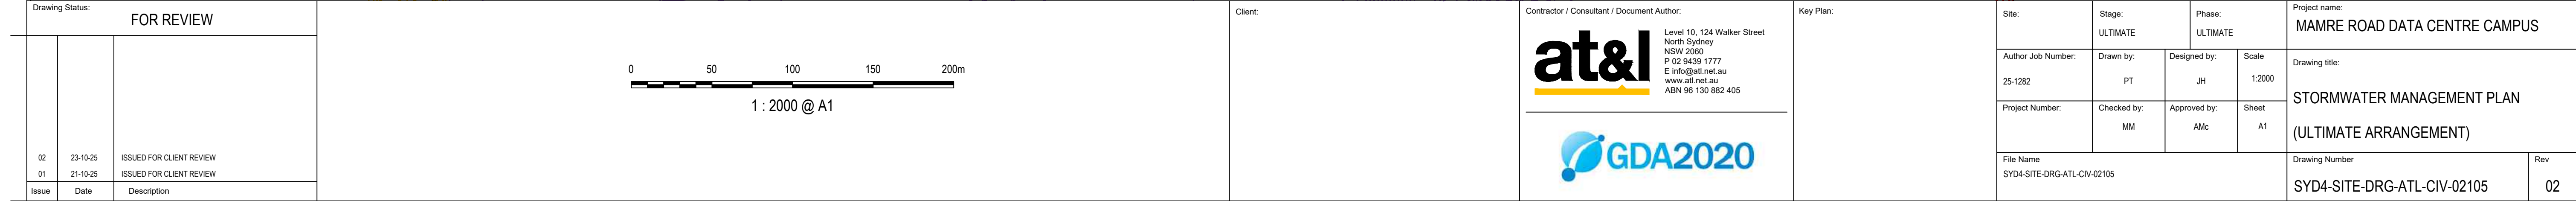

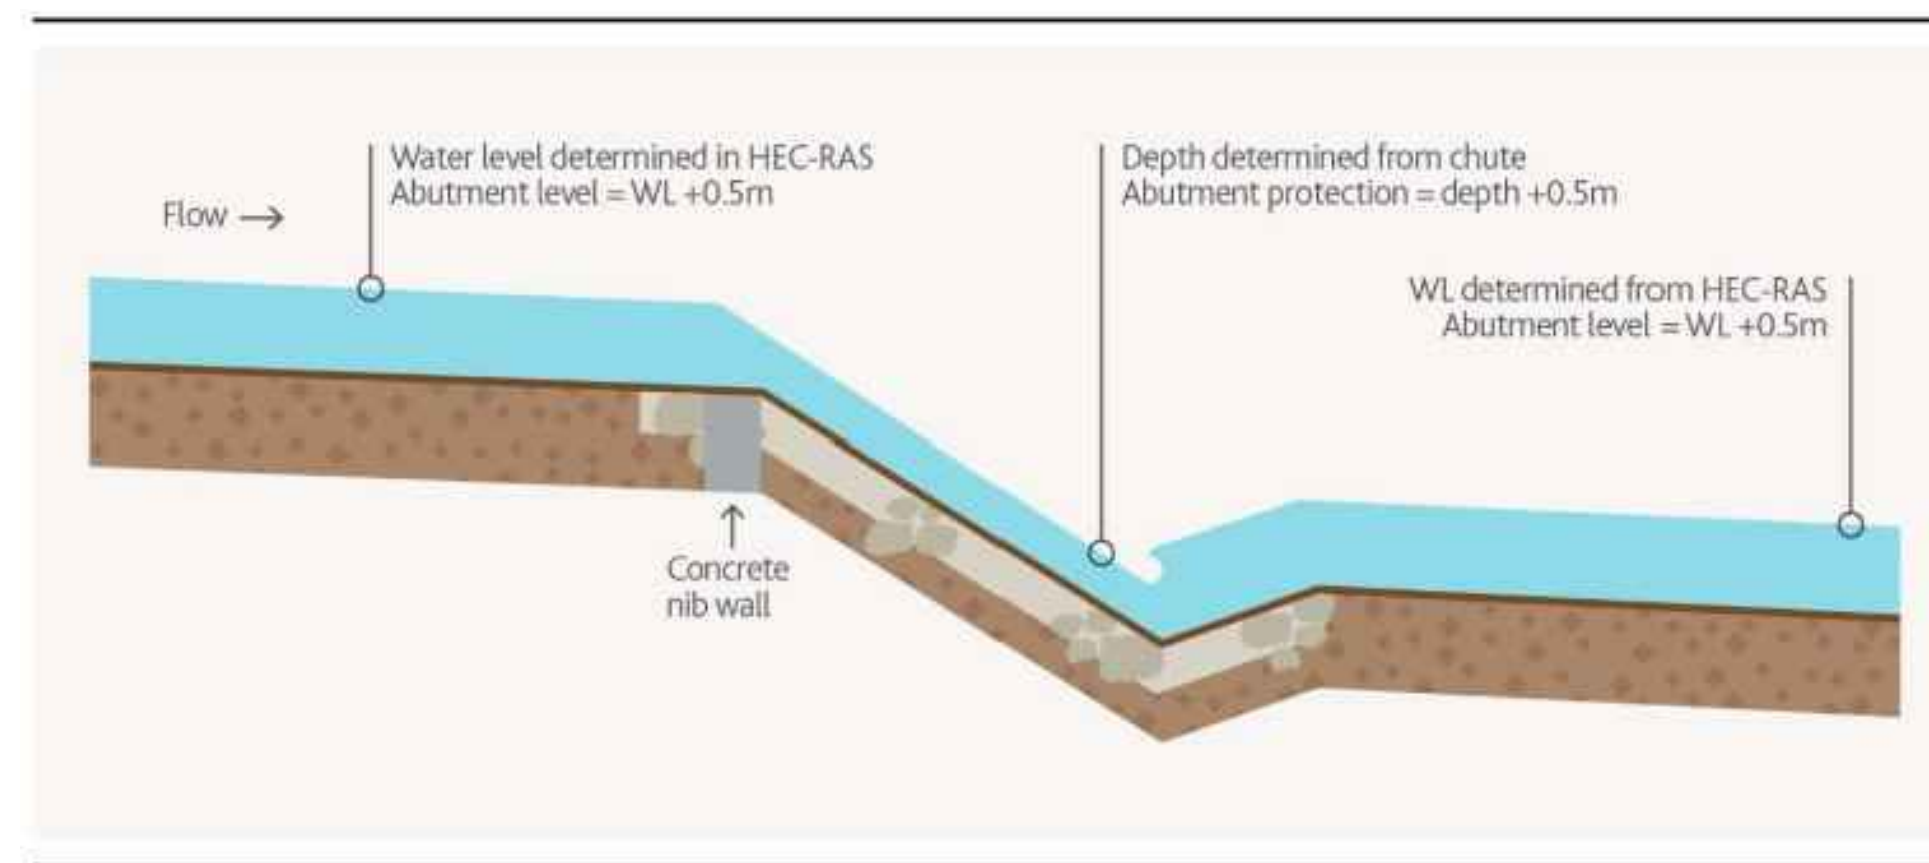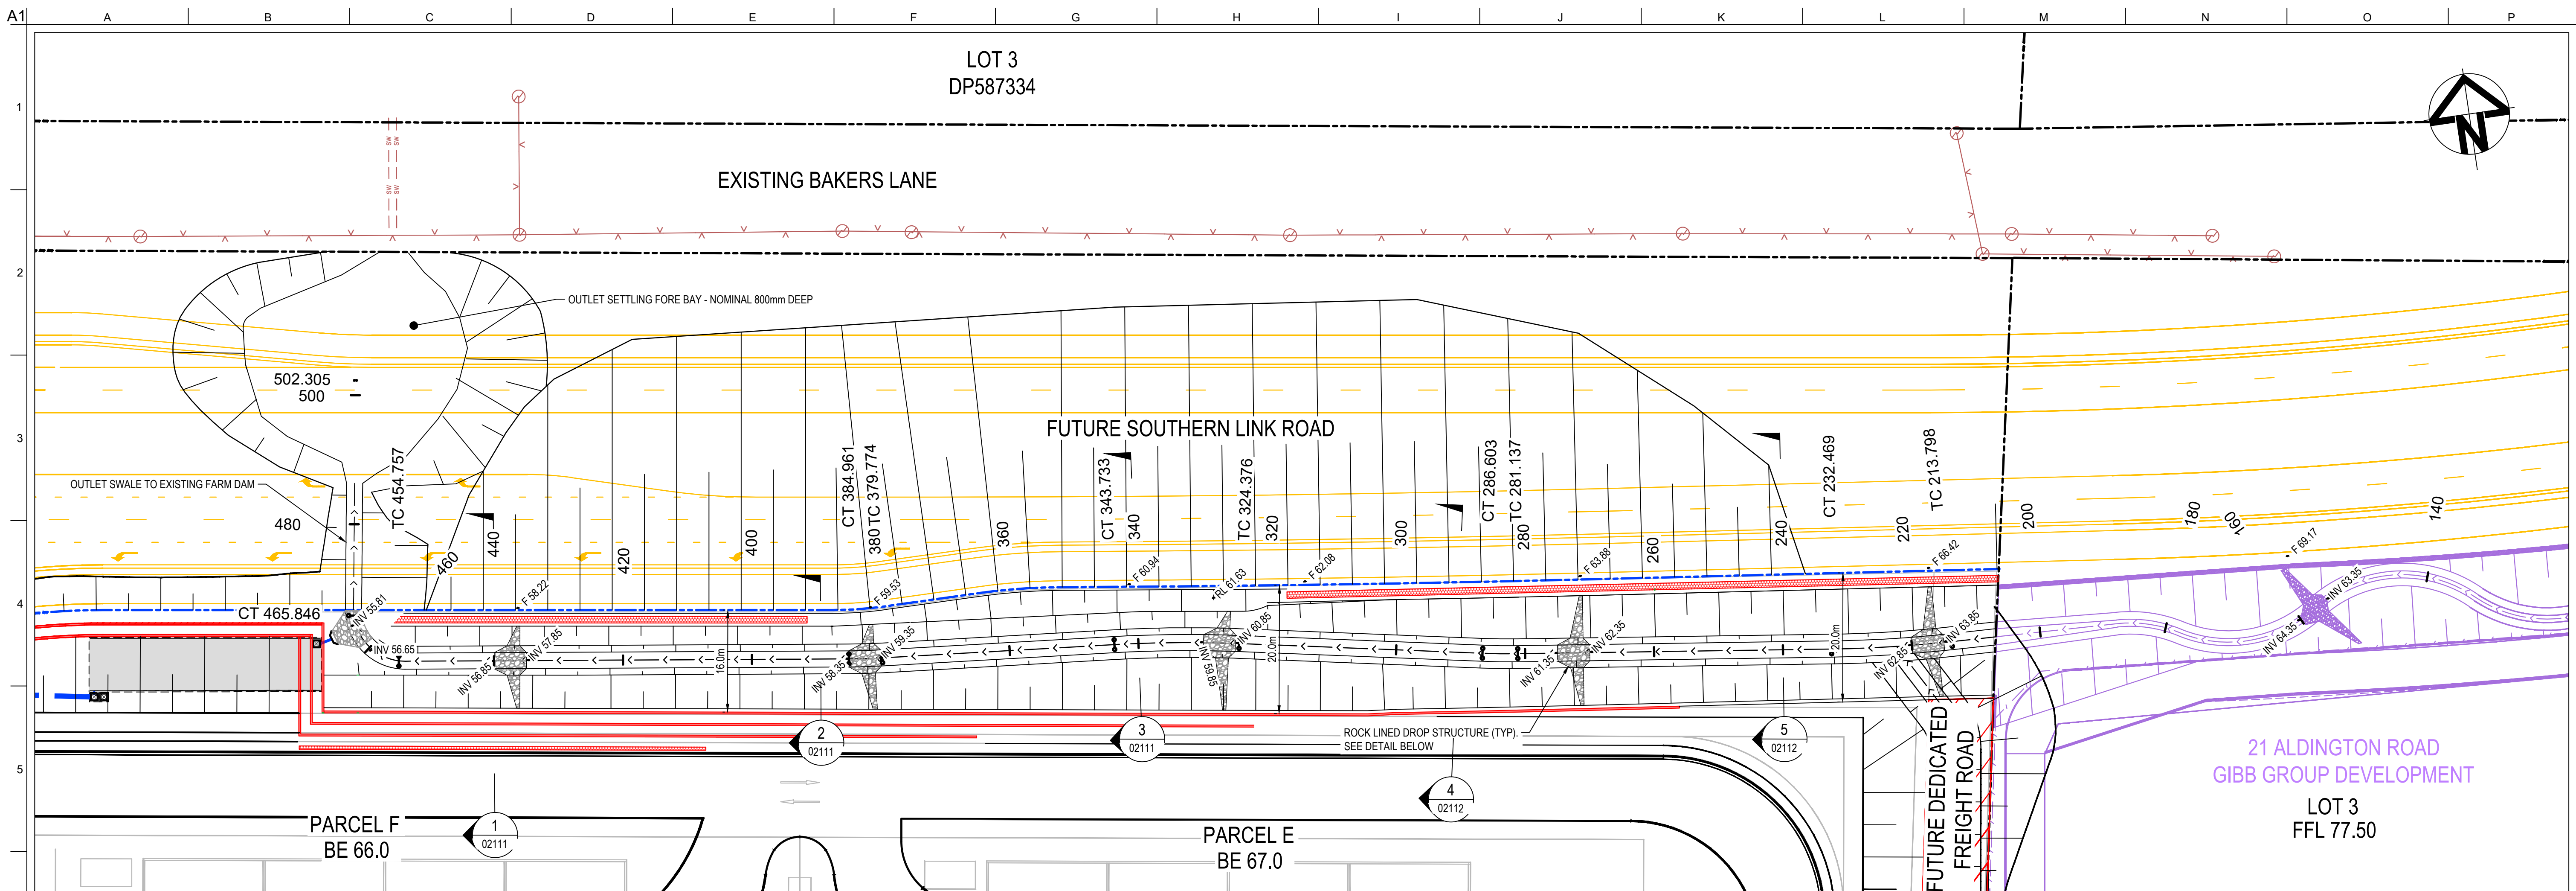

CONFIDENTIAL

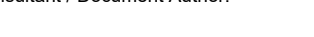
Drawing Status:			FOR REVIEW				Client:	Contractor / Consultant / Document Author:  Level 10, 124 Walker Street North Sydney NSW 2060 P 02 9439 1777 E info@at&i.net.au www.at&i.net.au ABN 96 130 882 405	Key Plan:	Site: Stage: ULTIMATE Phase: ULTIMATE Project name: MAMRE ROAD DATA CENTRE CAMPUS			
Author Job Number: 25-1282		Drawn by: PT	Designed by: JH	Scale: AS SHOWN	Drawing title: NATURALISED TRUNK DRAINAGE CHANNEL PLAN & DETAILS								
Project Number:		Checked by: MM	Approved by: AMc	Sheet: A1									
File Name: SYD4-SITE-DRG-ATL-CIV-02110					Drawing Number: SYD4-SITE-DRG-ATL-CIV-02110 Rev: 02								
02	23-10-25	ISSUED FOR CLIENT REVIEW											
01	14-10-25	ISSUED FOR CLIENT REVIEW											
Issue	Date	Description											

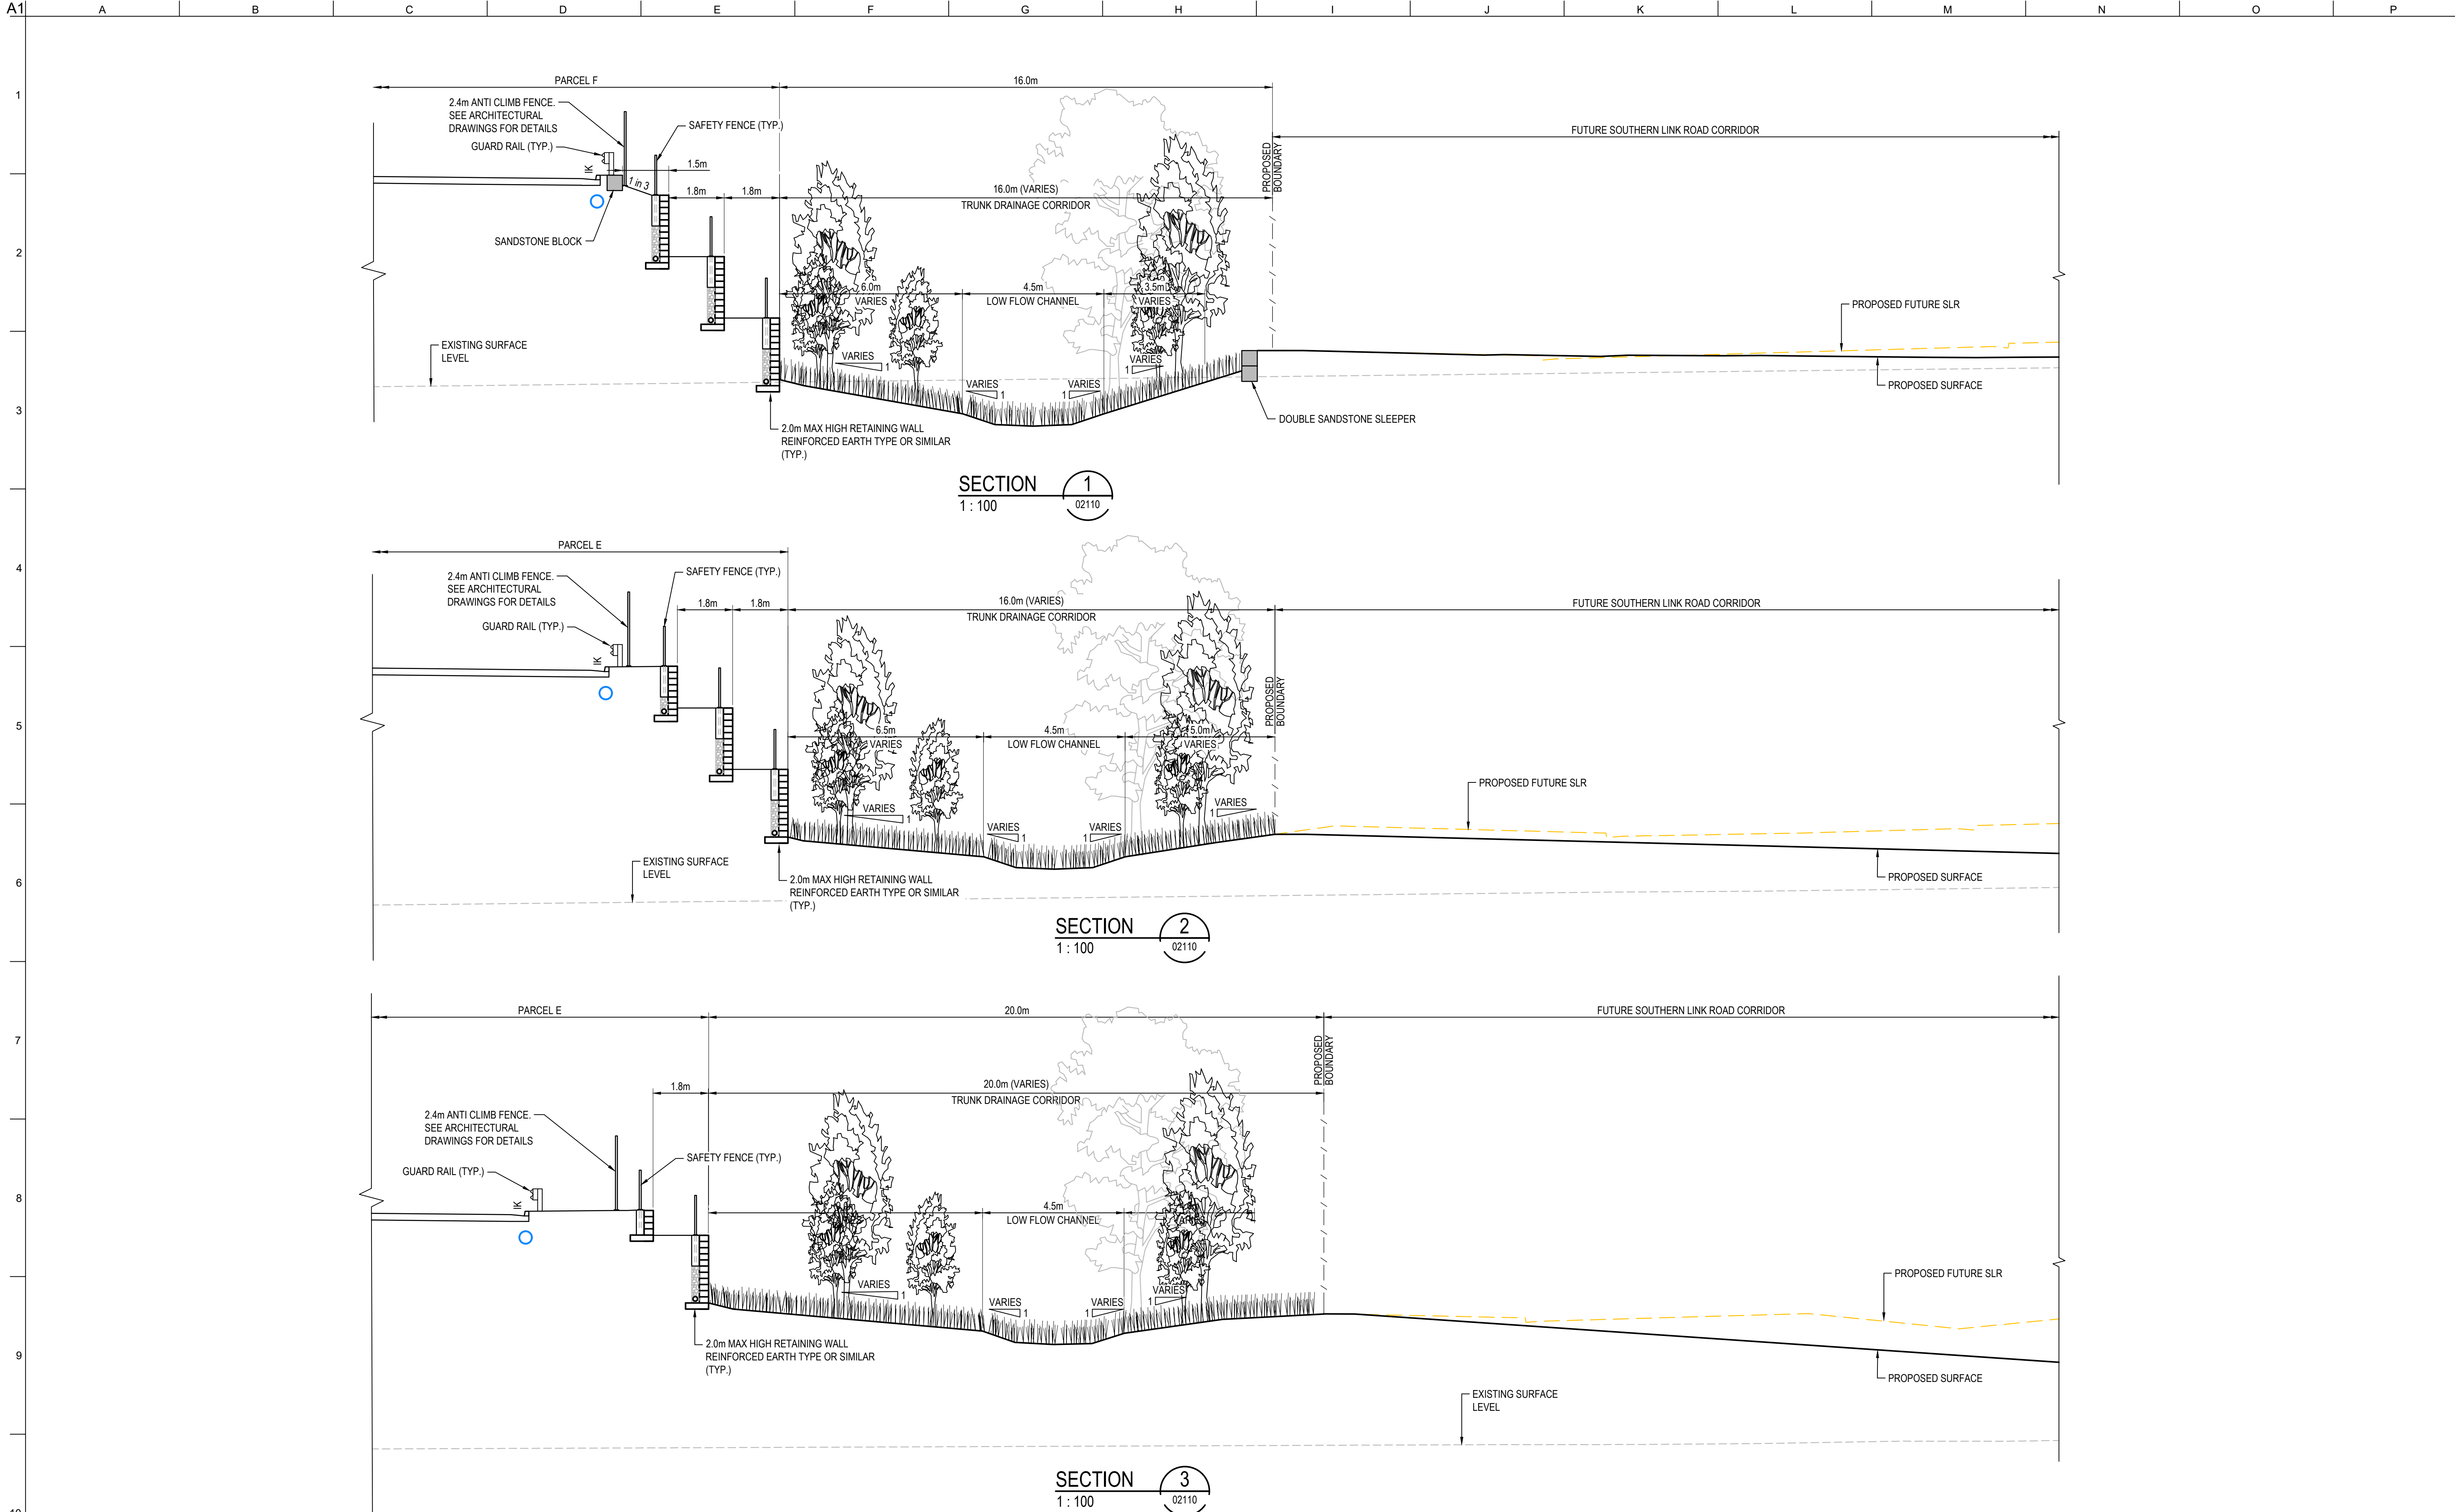

Drawing Status: FOR REVIEW			02110 02110 02110 1 : 100 @ A1 1 : 200 @ A3			Client:			Contractor / Consultant / Document Author: at&I Level 10, 124 Walker Street North Sydney NSW 2060 P 02 9439 1777 E info@atl.net.au www.atl.net.au ABN 96 130 882 405 GDA2020			Key Plan:			Site:	Stage: ULTIMATE	Phase: ULTIMATE	Project name: MAMRE ROAD DATA CENTRE CAMPUS	
Author Job Number: 25-1282	Drawn by: PT	Designed by: JH													Scale: 1:100	Drawing title: NATURALISED TRUNK DRAINAGE CHANNEL TYPICAL SECTIONS SHEET 1			
Project Number:	Checked by: MM	Approved by: AMc													Sheet: A1				
02 01	23-10-25 14-10-25	ISSUED FOR CLIENT REVIEW ISSUED FOR CLIENT REVIEW													File Name SYD4-SITE-DRG-ATL-CIV-02111	Drawing Number SYD4-SITE-DRG-ATL-CIV-02111	Rev 02		
Issue	Date	Description																	

Do not scale

CONFIDENTIAL

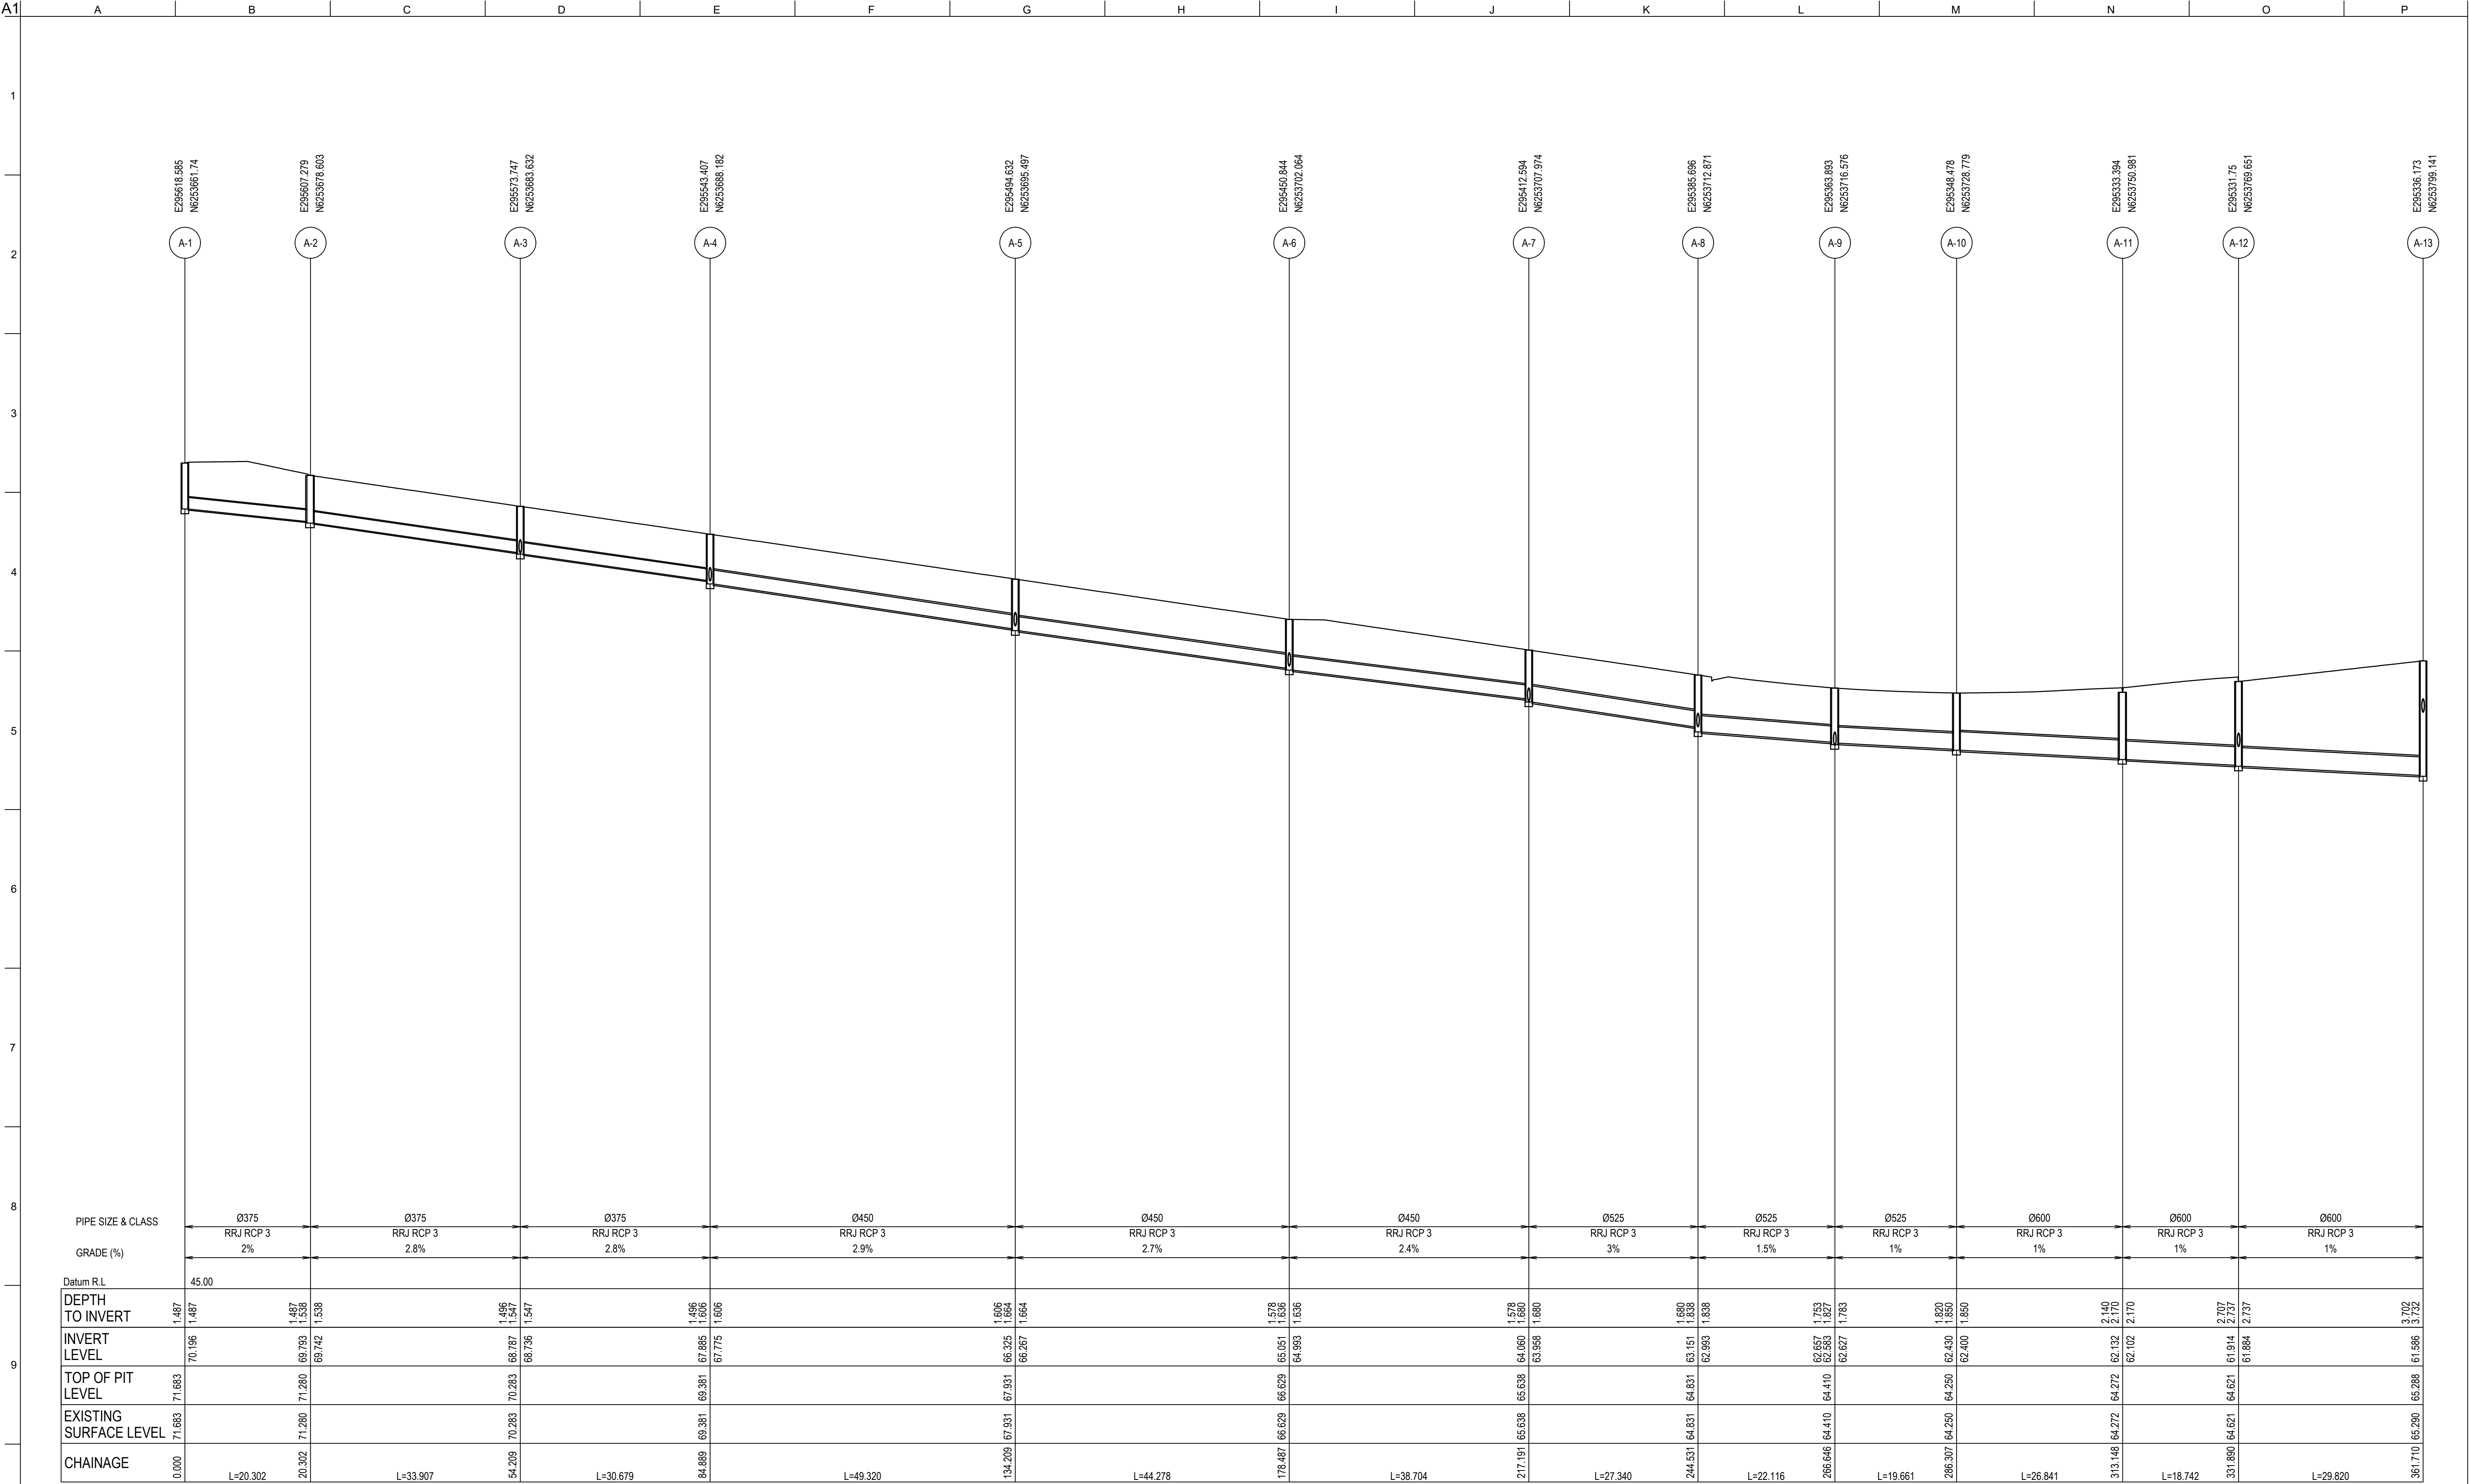

LINE A

Drawing Status:
FOR REVIEW

02	23-10-25	ISSUED FOR CLIENT REVIEW
01	14-10-25	ISSUED FOR CLIENT REVIEW
Issue	Date	Description

0 2 4 6 8 10m

1 : 100 @ A1 1 : 200 @ A3

0 10 20 30 40 50m

1 : 500 @ A1 1 : 1000 @ A3

Client:

Contractor / Consultant / Document Author:

at&I

Level 10, 124 Walker Street
North Sydney
NSW 2060
P 02 9439 1777
E info@at&i.net.au
www.at&i.net.au
ABN 96 130 882 405

GDA2020

Key Plan:

Site:

Stage:
ULTIMATE

Phase:
ULTIMATE

Author Job Number:
25-1282

Drawn by:
PT

Designed by:
JH

Scale
1:100
1:500

Project Number:

Checked by:
MM

Approved by:
AMc

Sheet
A1


File Name
SYD4-SITE-DRG-ATL-CIV-02121

Drawing Number
SYD4-SITE-DRG-ATL-CIV-02121

Rev
02

Do not scale

CONFIDENTIAL

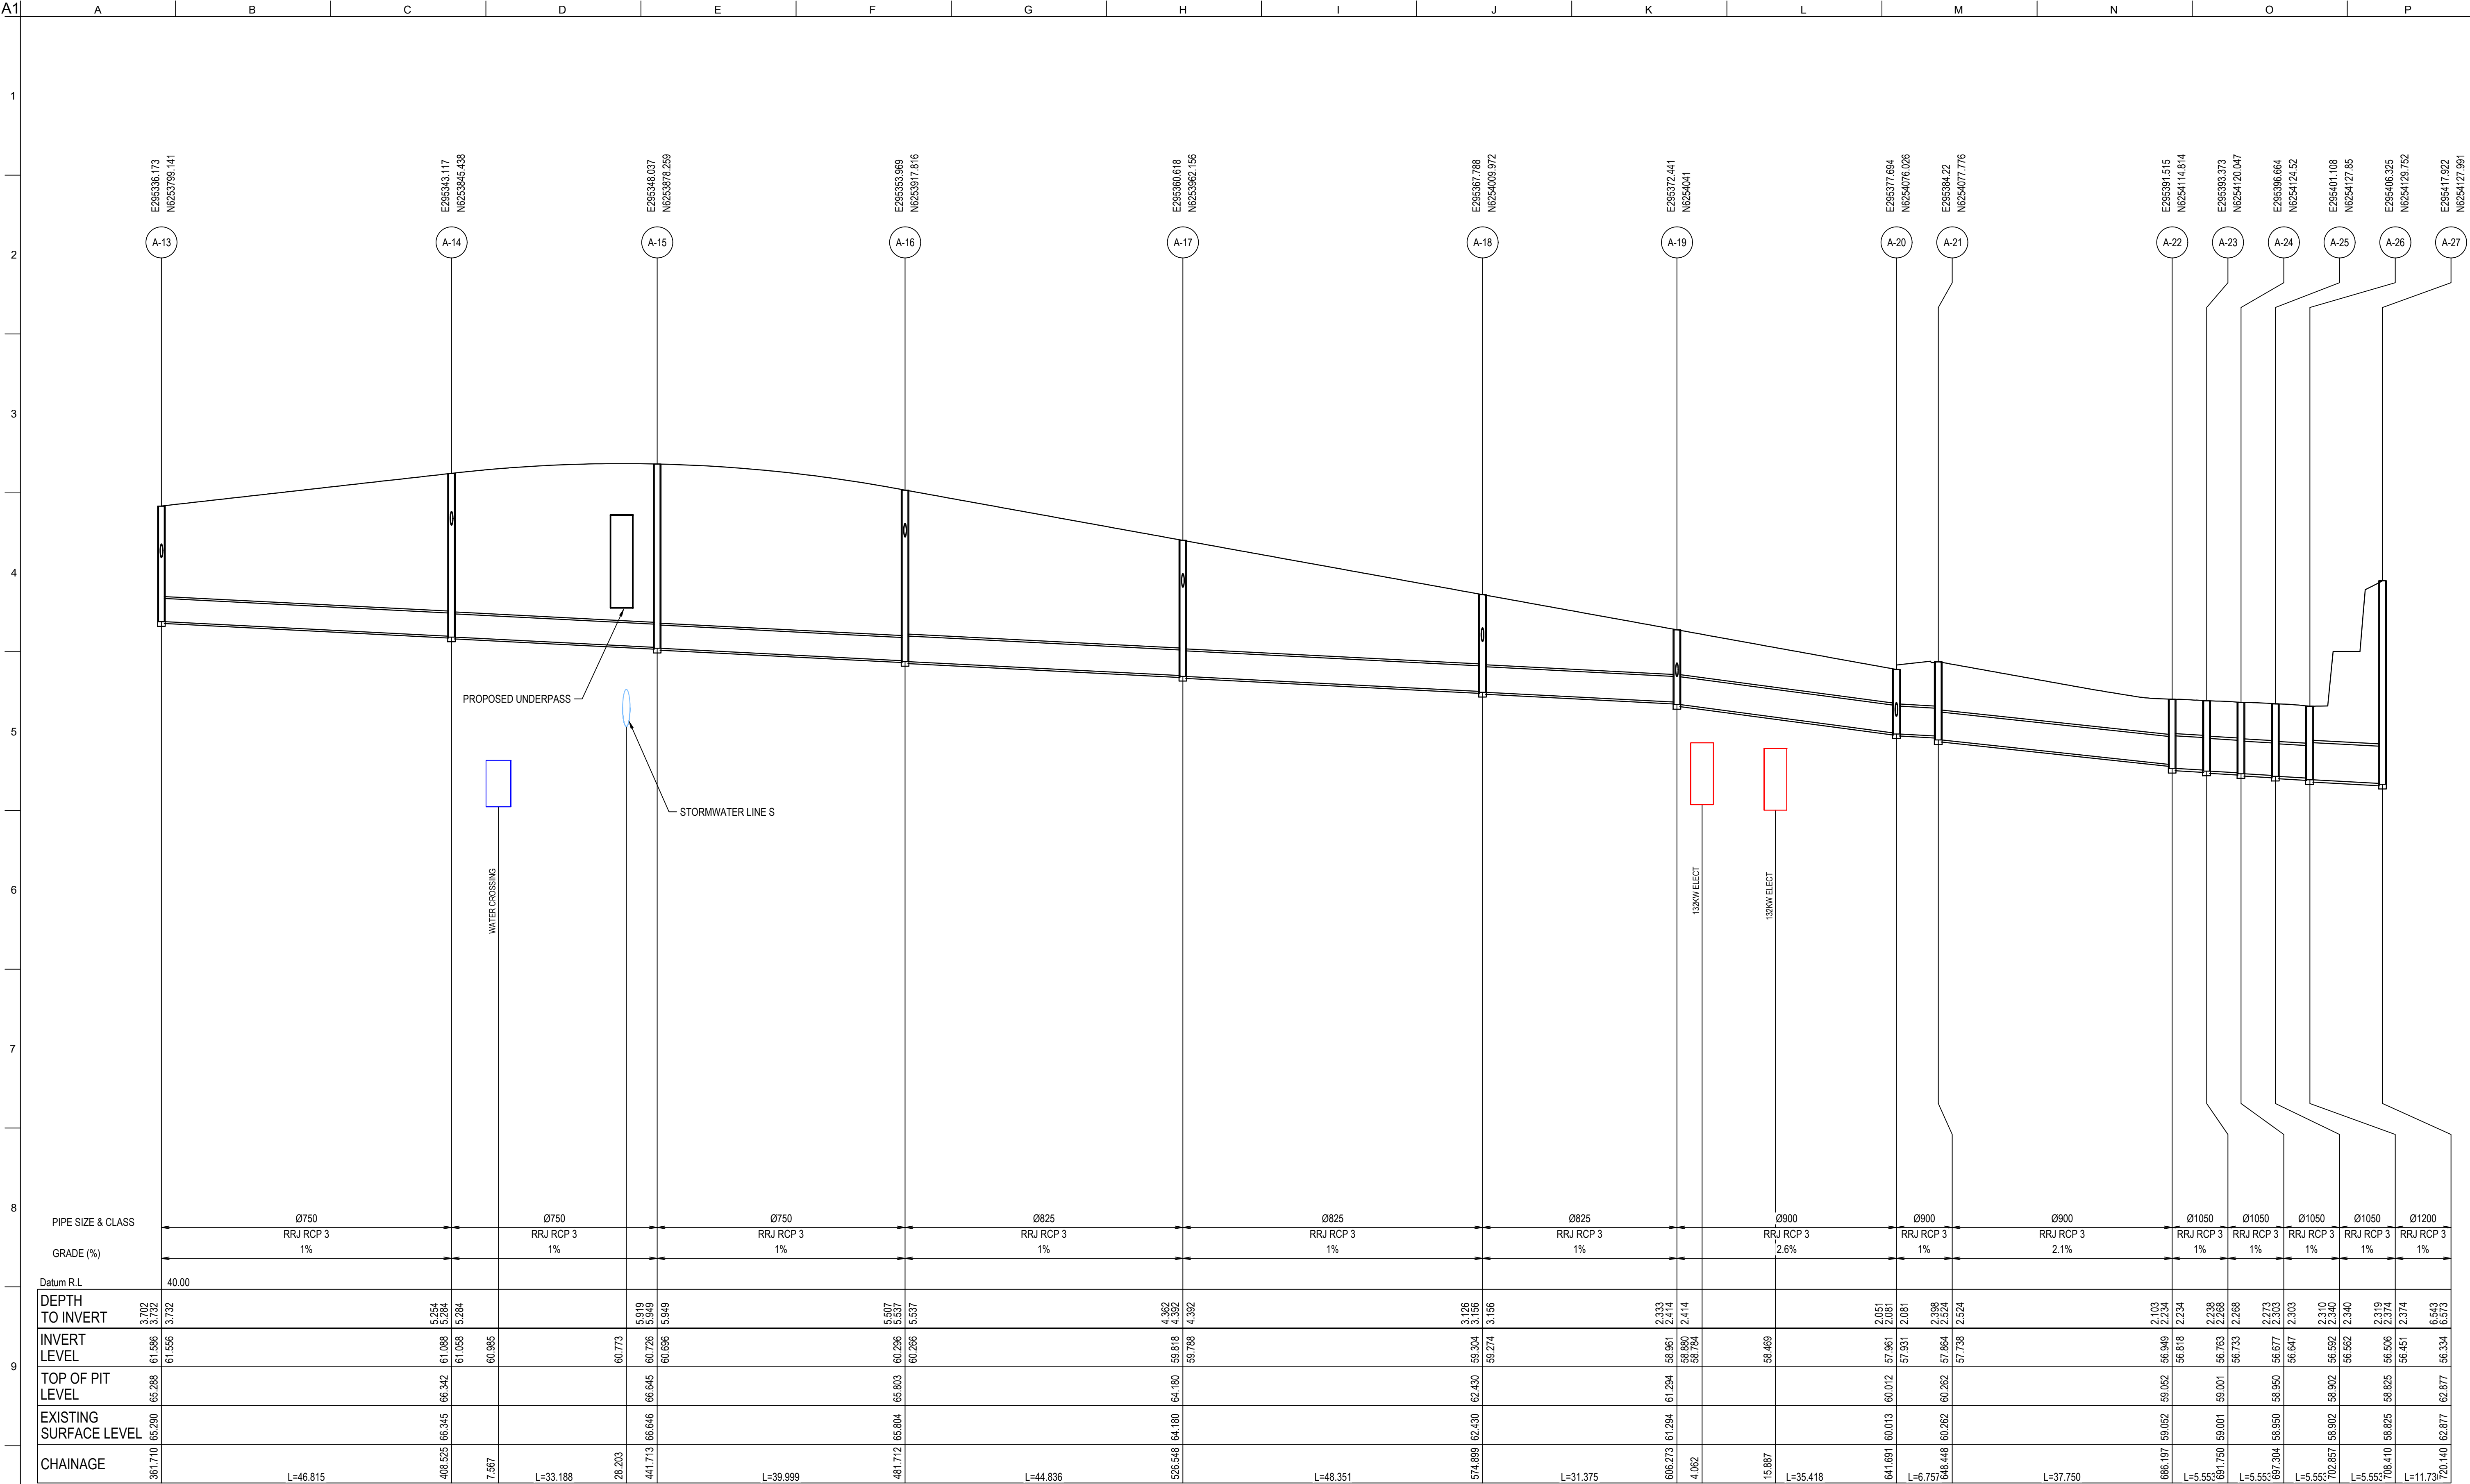

LINE A

Drawing Status:

FOR REVIEW

02	23-10-25	ISSUED FOR CLIENT REVIEW
01	14-10-25	ISSUED FOR CLIENT REVIEW
Issue	Date	Description

0 2 4 6 8 10m

1 : 100 @ A1 1 : 200 @ A3

0 10 20 30 40 50m

1 : 500 @ A1 1 : 1000 @ A3

Client:

Contractor / Consultant / Document Author:

at&I

Level 10, 124 Walker Street
North Sydney
NSW 2060
P 02 9439 1777
E info@atl.net.au
www.atl.net.au
ABN 96 130 882 405


GDA2020

Key Plan:

Site:	Stage:	Phase:	Project name:
	ULTIMATE	ULTIMATE	MAMRE ROAD DATA CENTRE CAMPUS
Author Job Number:	Drawn by:	Designed by:	Scale
25-1282	PT	JH	1:100 1:500
Project Number:	Checked by:	Approved by:	Sheet
	MM	AMc	A1
File Name	Drawing Number		Rev
SYD4-SITE-DRG-ATL-CIV-02122	SYD4-SITE-DRG-ATL-CIV-02122		02

Do not scale


CONFIDENTIAL

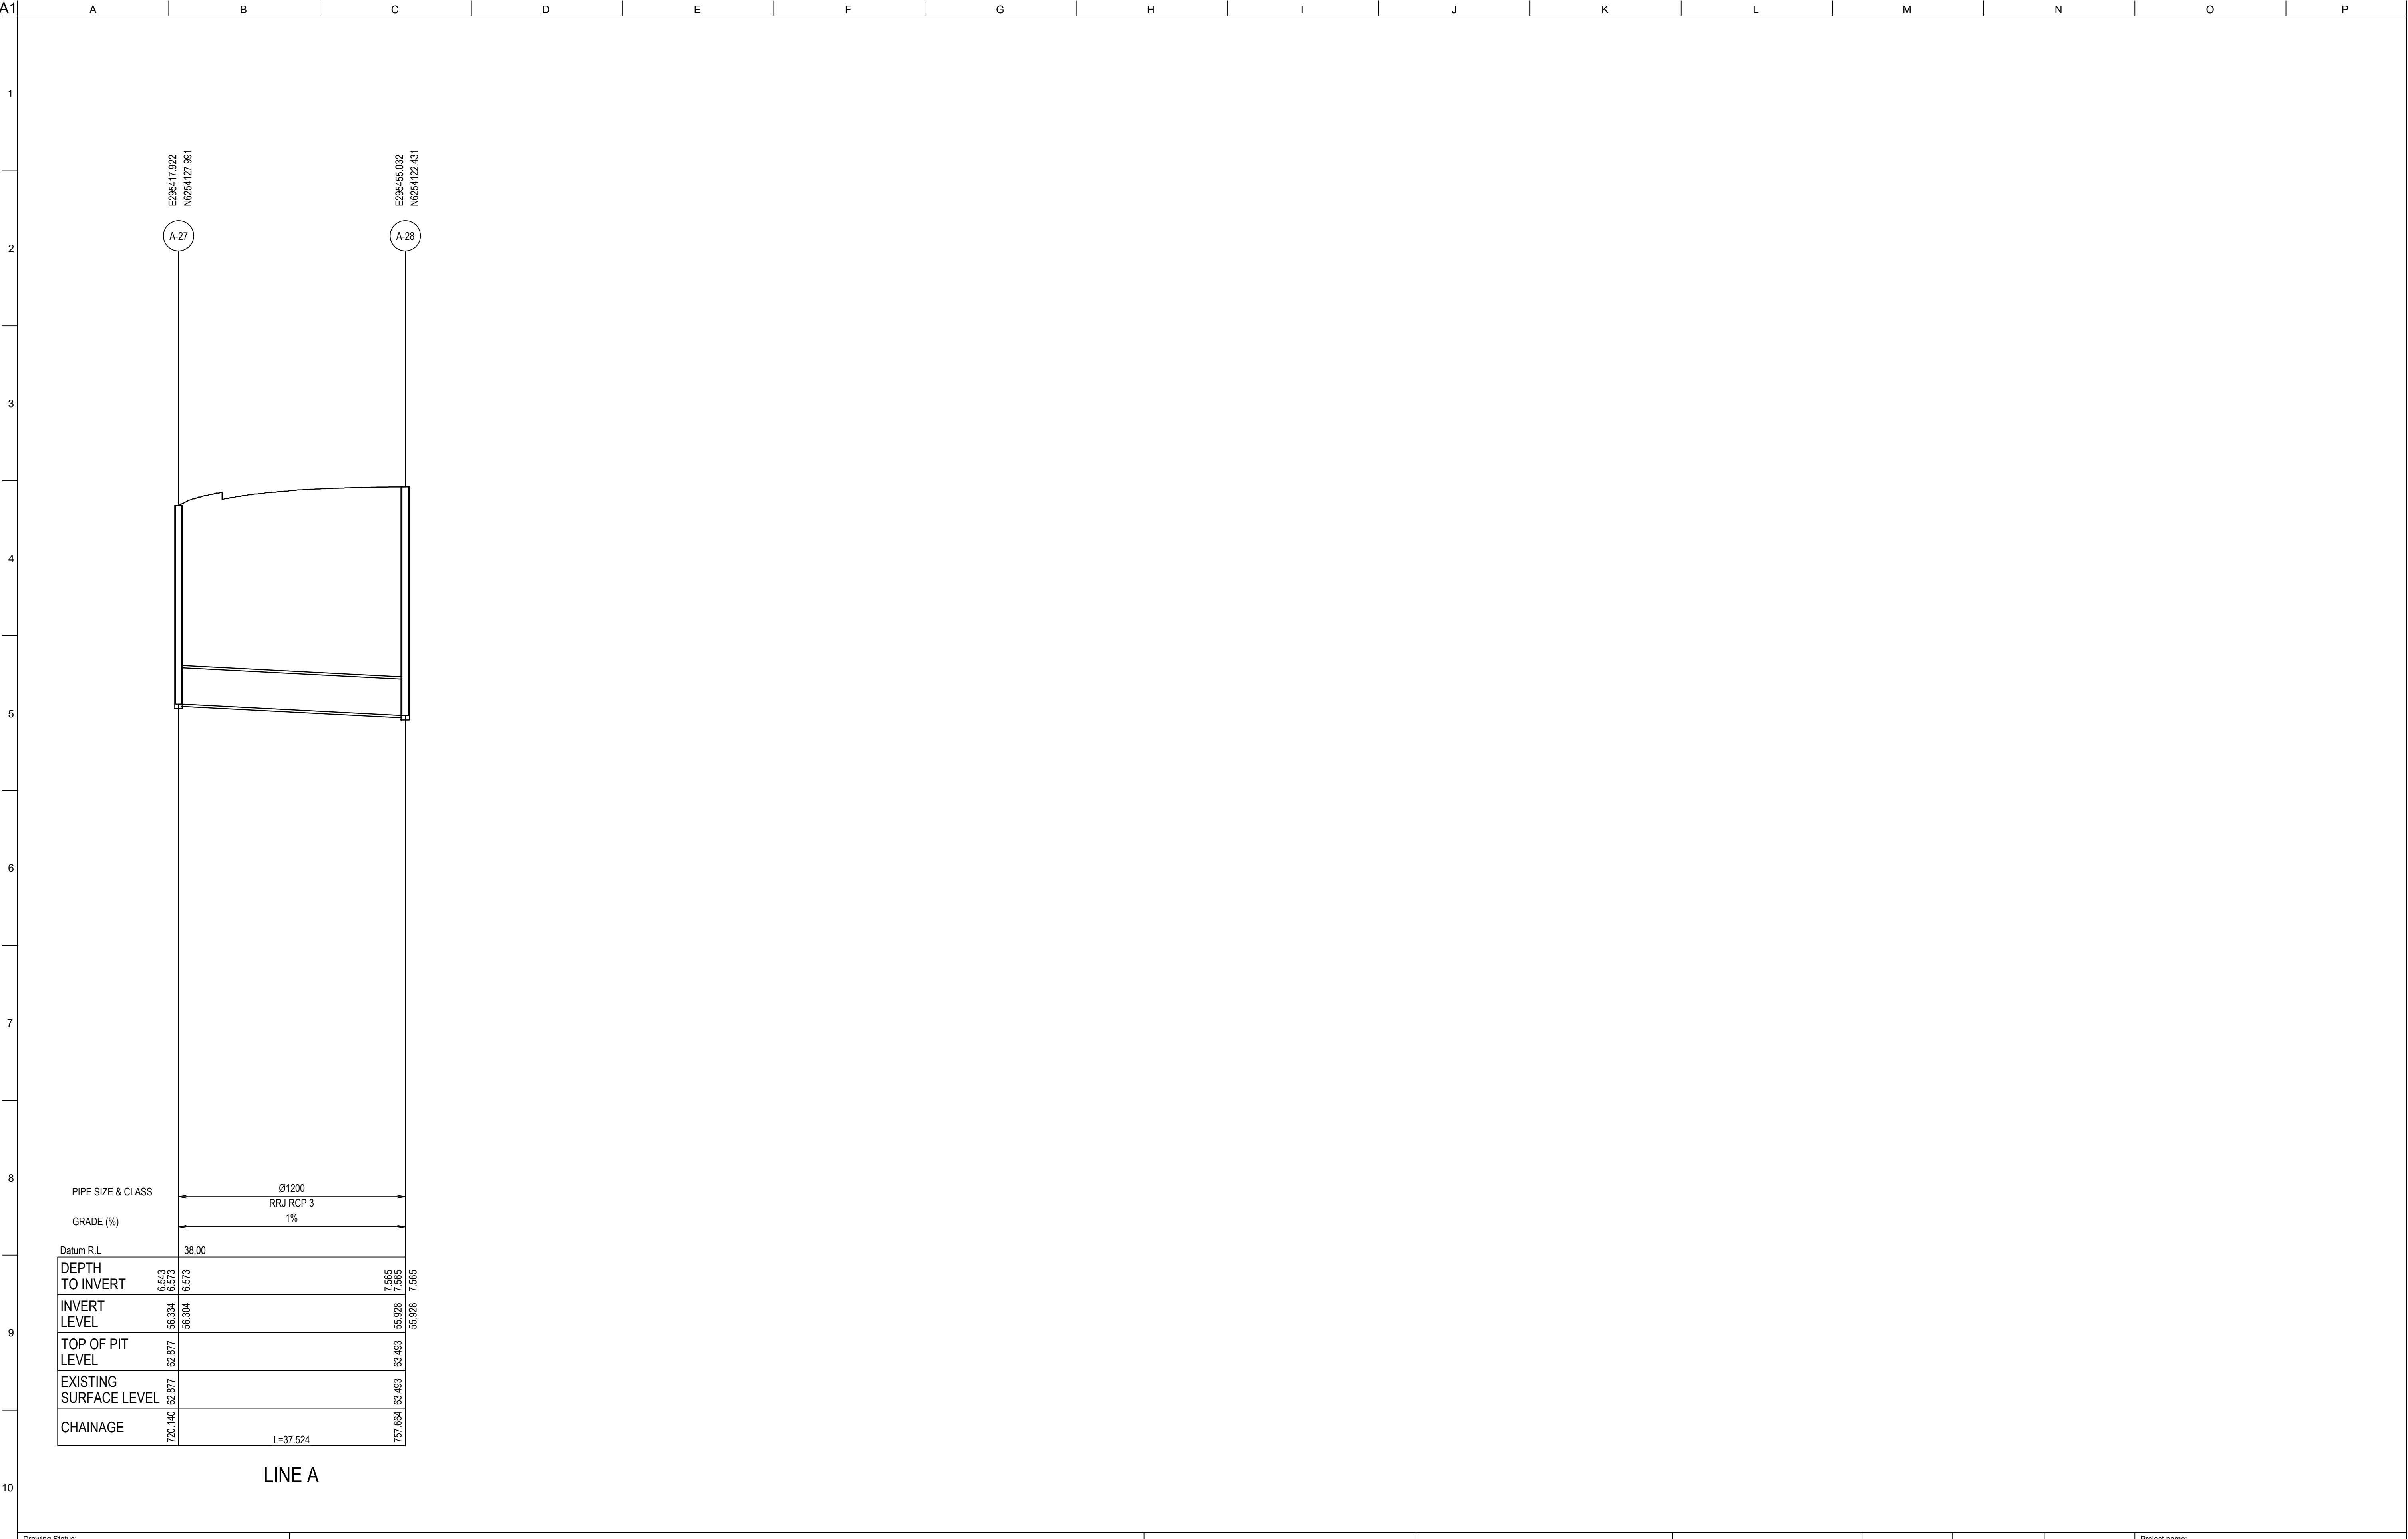

Drawing Status: FOR REVIEW			0 2 4 6 8 10m 1 : 100 @ A1 1 : 200 @ A3 0 10 20 30 40 50m 1 : 500 @ A1 1 : 1000 @ A3	Client:	Contractor / Consultant / Document Author: at&I Level 10, 124 Walker Street North Sydney NSW 2060 P 02 9439 1177 E info@atl.net.au www.atl.net.au ABN 96 130 882 405	Key Plan:	Site:	Stage: ULTIMATE	Phase: ULTIMATE	Project name: MAMRE ROAD DATA CENTRE CAMPUS	
Author Job Number: 25-1282	Drawn by: PT	Designed by: JH					Scale: 1:100 1:500	Drawing title: STORMWATER DRAINAGE LONGITUDINAL SECTIONS SHEET 3			
Project Number:	Checked by: MM	Approved by: AMc					Sheet: A1				
File Name: SYD4-SITE-DRG-ATL-CIV-02123							Drawing Number: SYD4-SITE-DRG-ATL-CIV-02123	Rev: 02			

Do not scale

CONFIDENTIAL

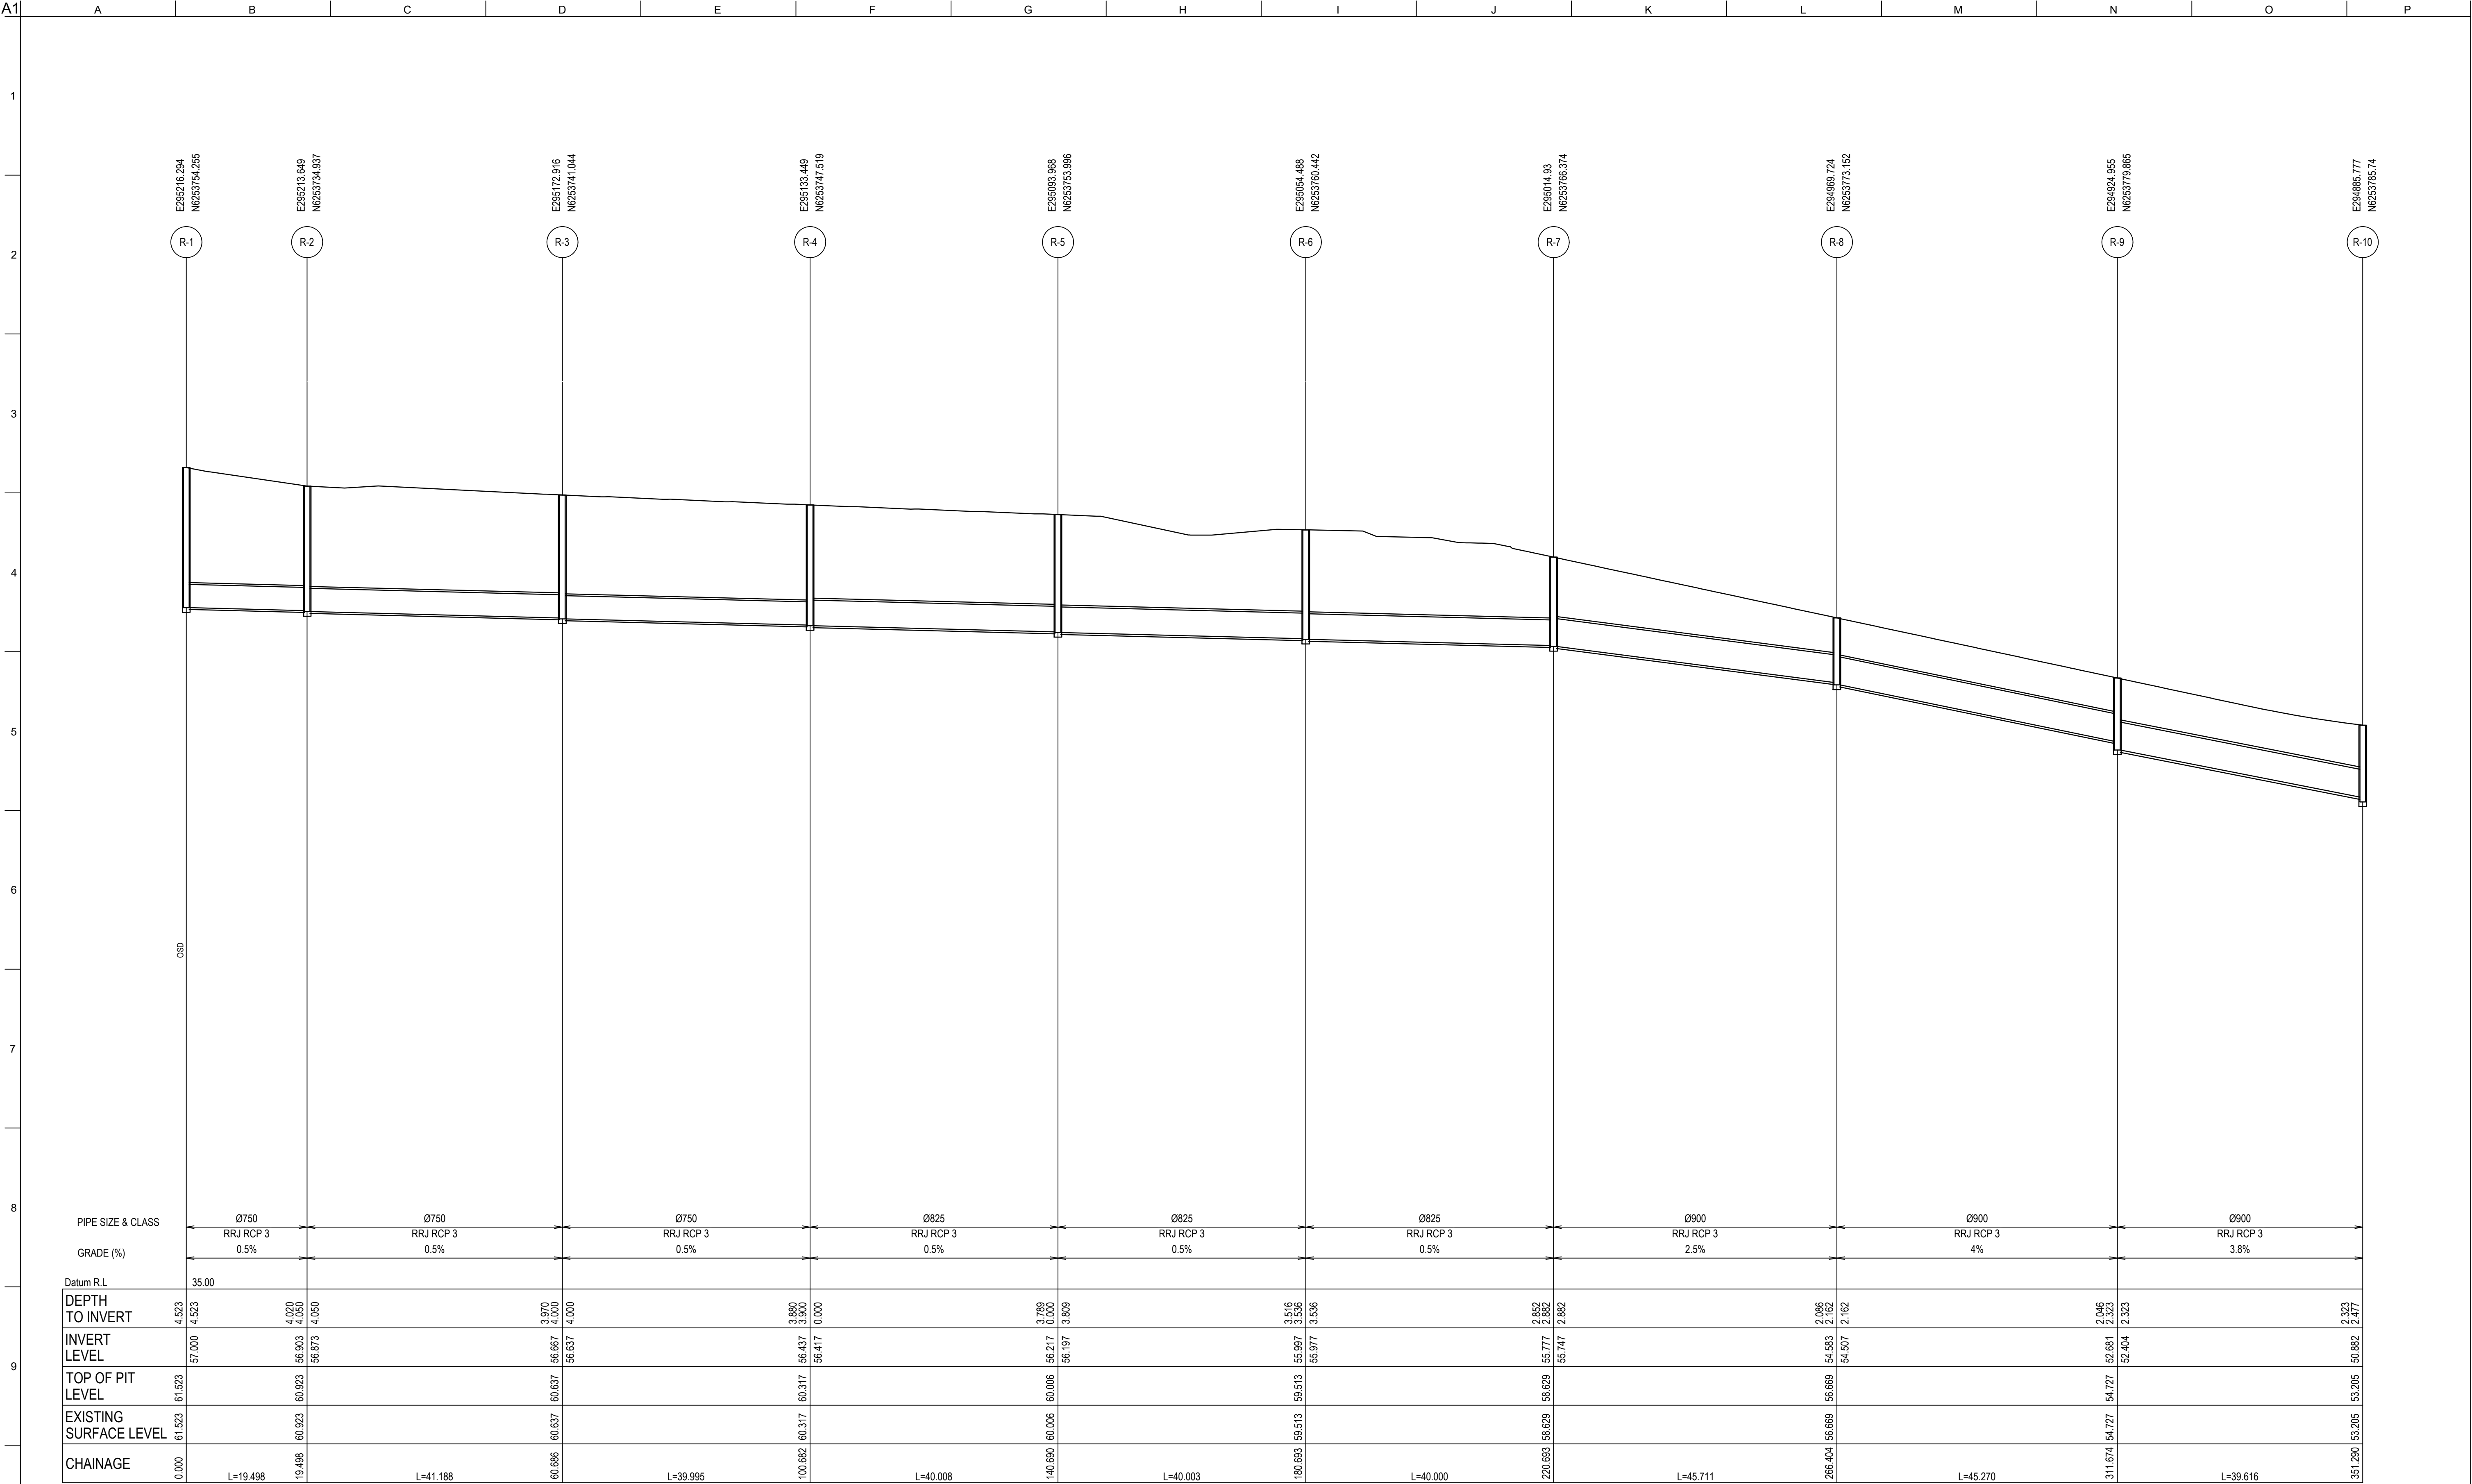

LINE R

Drawing Status:
FOR REVIEW

02	23-10-25	ISSUED FOR CLIENT REVIEW
01	14-10-25	ISSUED FOR CLIENT REVIEW
Issue	Date	Description

0 2 4 6 8 10m

1 : 100 @ A1 1 : 200 @ A3

0 10 20 30 40 50m

1 : 500 @ A1 1 : 1000 @ A3

Client:


Contractor / Consultant / Document Author:
at&I
Level 10, 124 Walker Street
North Sydney
NSW 2060
P 02 9439 1777
E info@atl.net.au
www.atl.net.au
ABN 96 130 882 405

Key Plan:

Site:	Stage: ULTIMATE	Phase: ULTIMATE	Project name: MAMRE ROAD DATA CENTRE CAMPUS
Author Job Number: 25-1282	Drawn by: PT	Designed by: JH	Scale: 1:100 1:500
Project Number:	Checked by: MM	Approved by: AMc	Sheet: A1
File Name: SYD4-SITE-DRG-ATL-CIV-02124			Drawing Number: SYD4-SITE-DRG-ATL-CIV-02124
			Rev: 02

Do not scale

CONFIDENTIAL

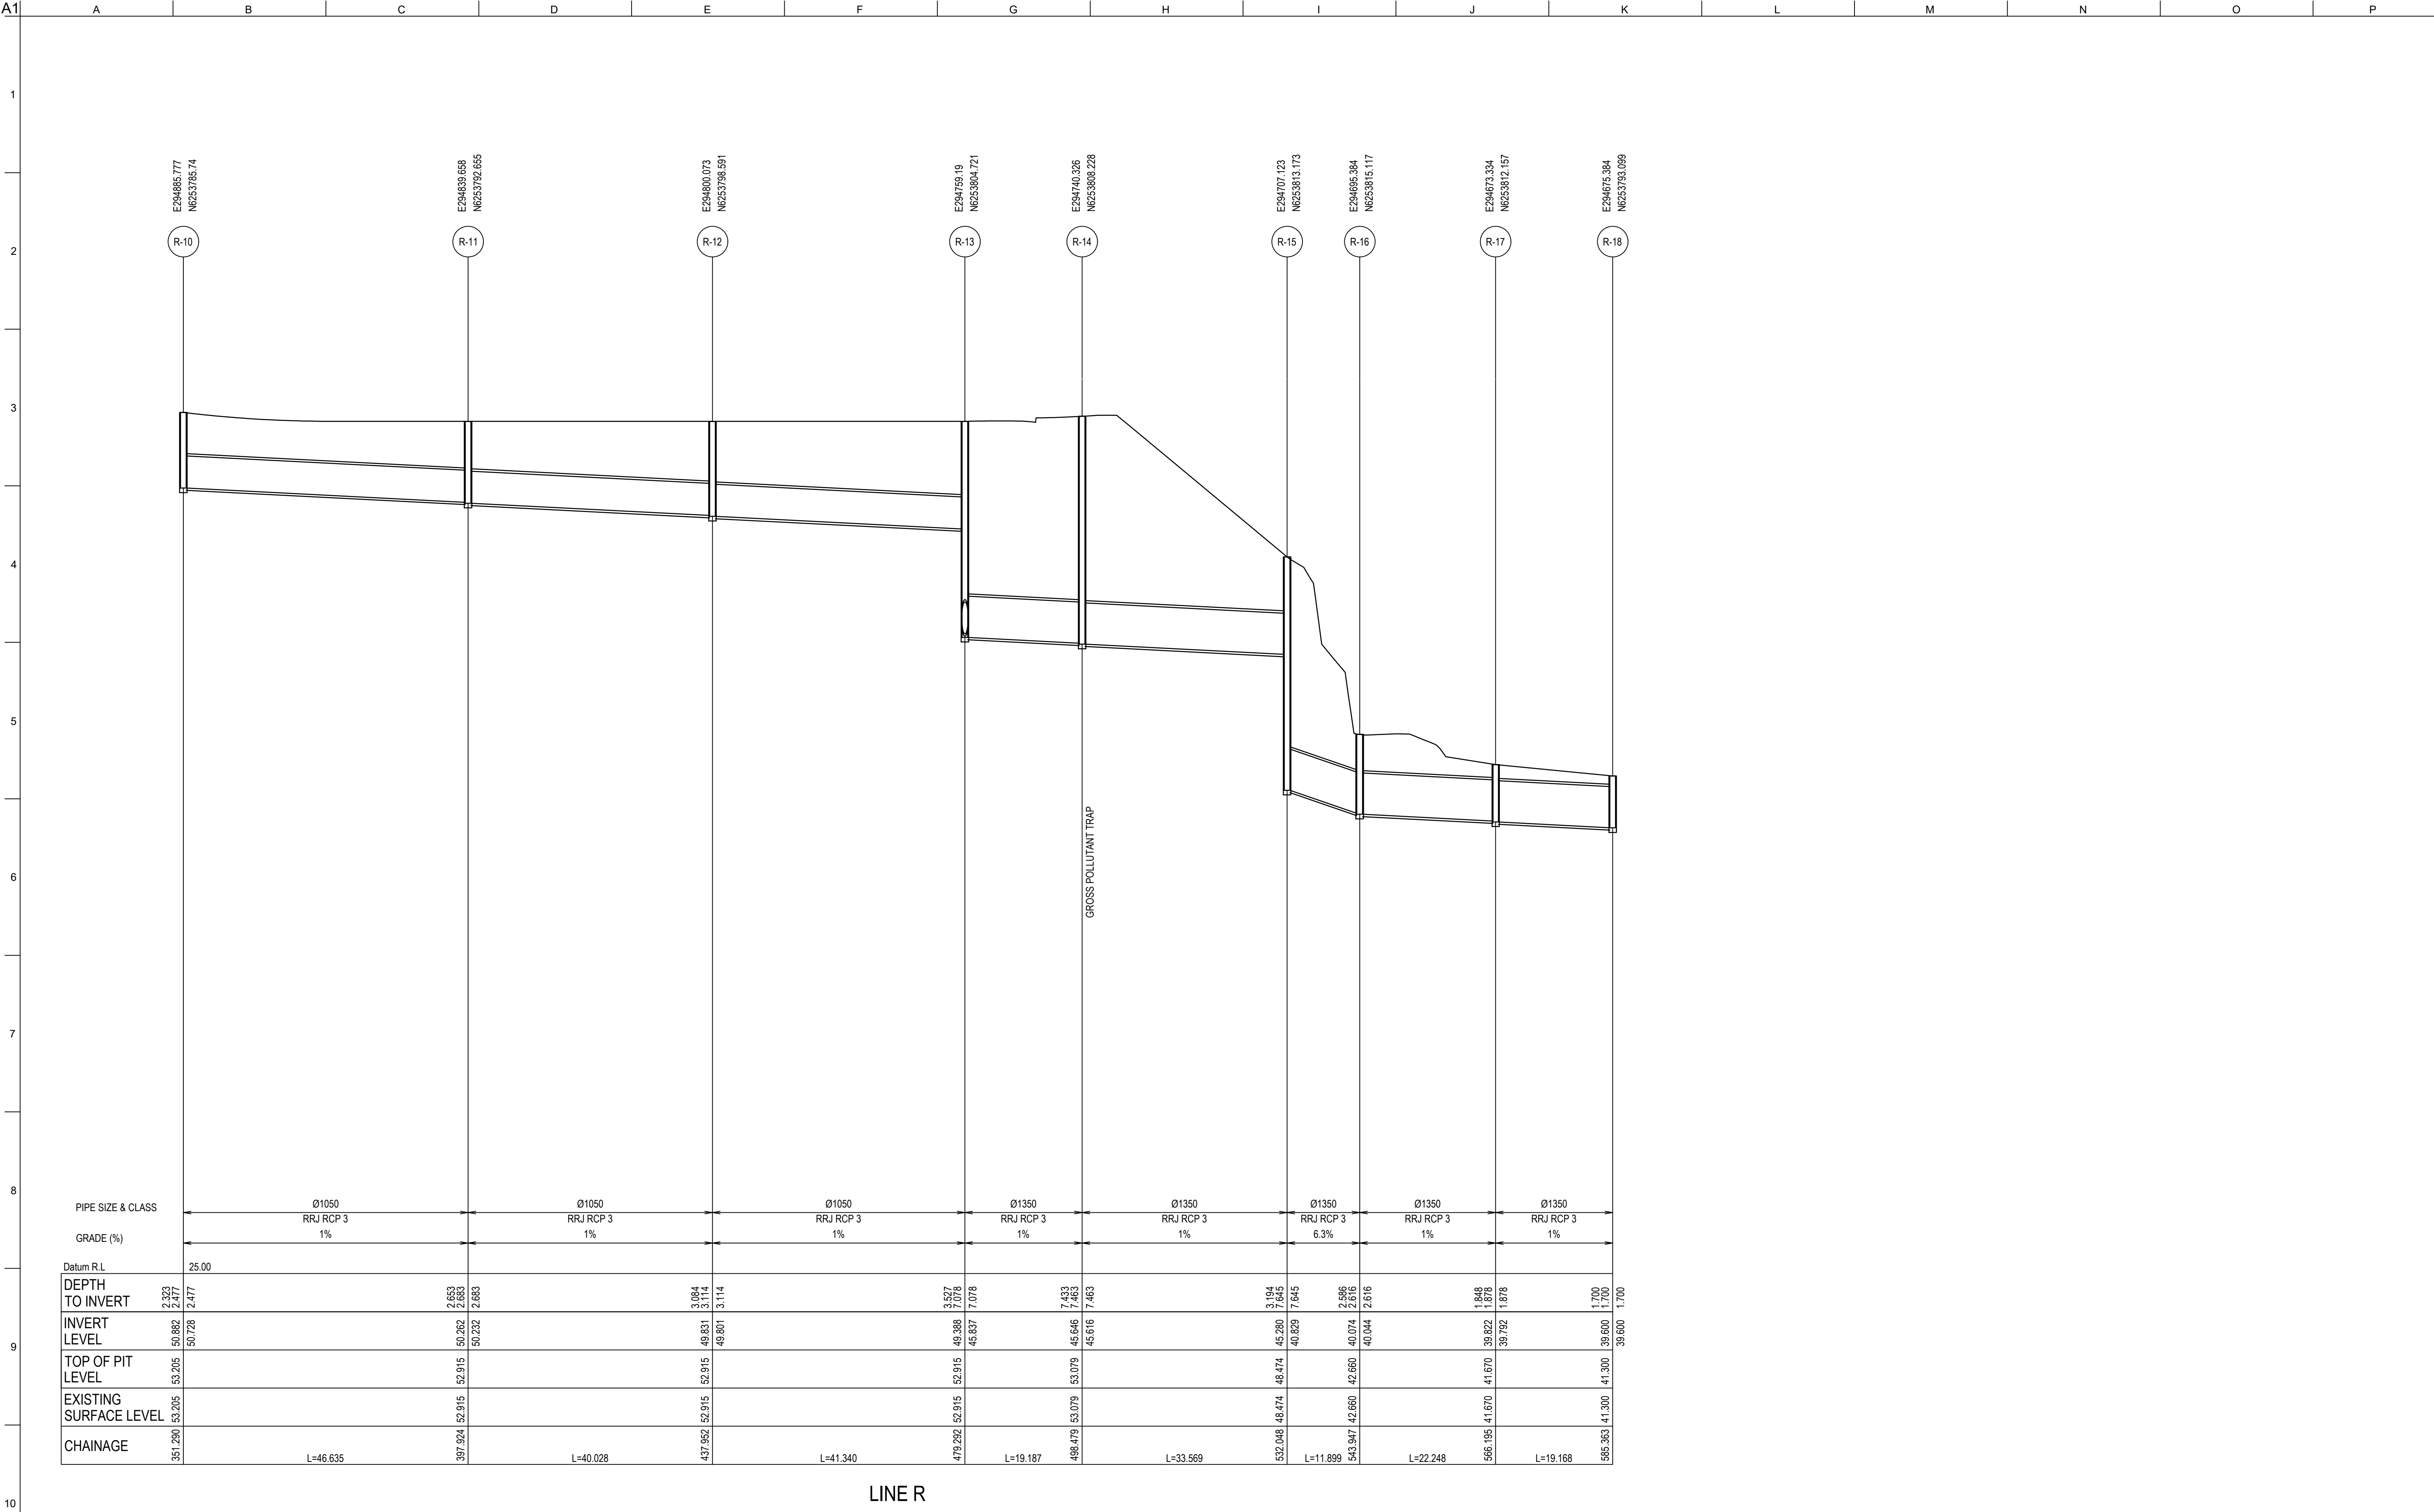

LINE R

Drawing Status:
FOR REVIEW

02	23-10-25	ISSUED FOR CLIENT REVIEW
01	14-10-25	ISSUED FOR CLIENT REVIEW
Issue	Date	Description

0 2 4 6 8 10m

1 : 100 @ A1 1 : 200 @ A3

0 10 20 30 40 50m

1 : 500 @ A1 1 : 1000 @ A3

Client:

Contractor / Consultant / Document Author:
at&I
Level 10, 124 Walker Street
North Sydney
NSW 2060
P 02 9439 1777
E info@atl.net.au
www.atl.net.au
ABN 96 130 882 405


GDA2020

Key Plan:

Site:	Stage: ULTIMATE	Phase: ULTIMATE	Project name: MAMRE ROAD DATA CENTRE CAMPUS
Author Job Number: 25-1282	Drawn by: PT	Designed by: JH	Scale 1:100 1:500
Project Number:	Checked by: MM	Approved by: AMc	Sheet A1
File Name SYD4-SITE-DRG-ATL-CIV-02125			Rev 02

Do not scale

CONFIDENTIAL

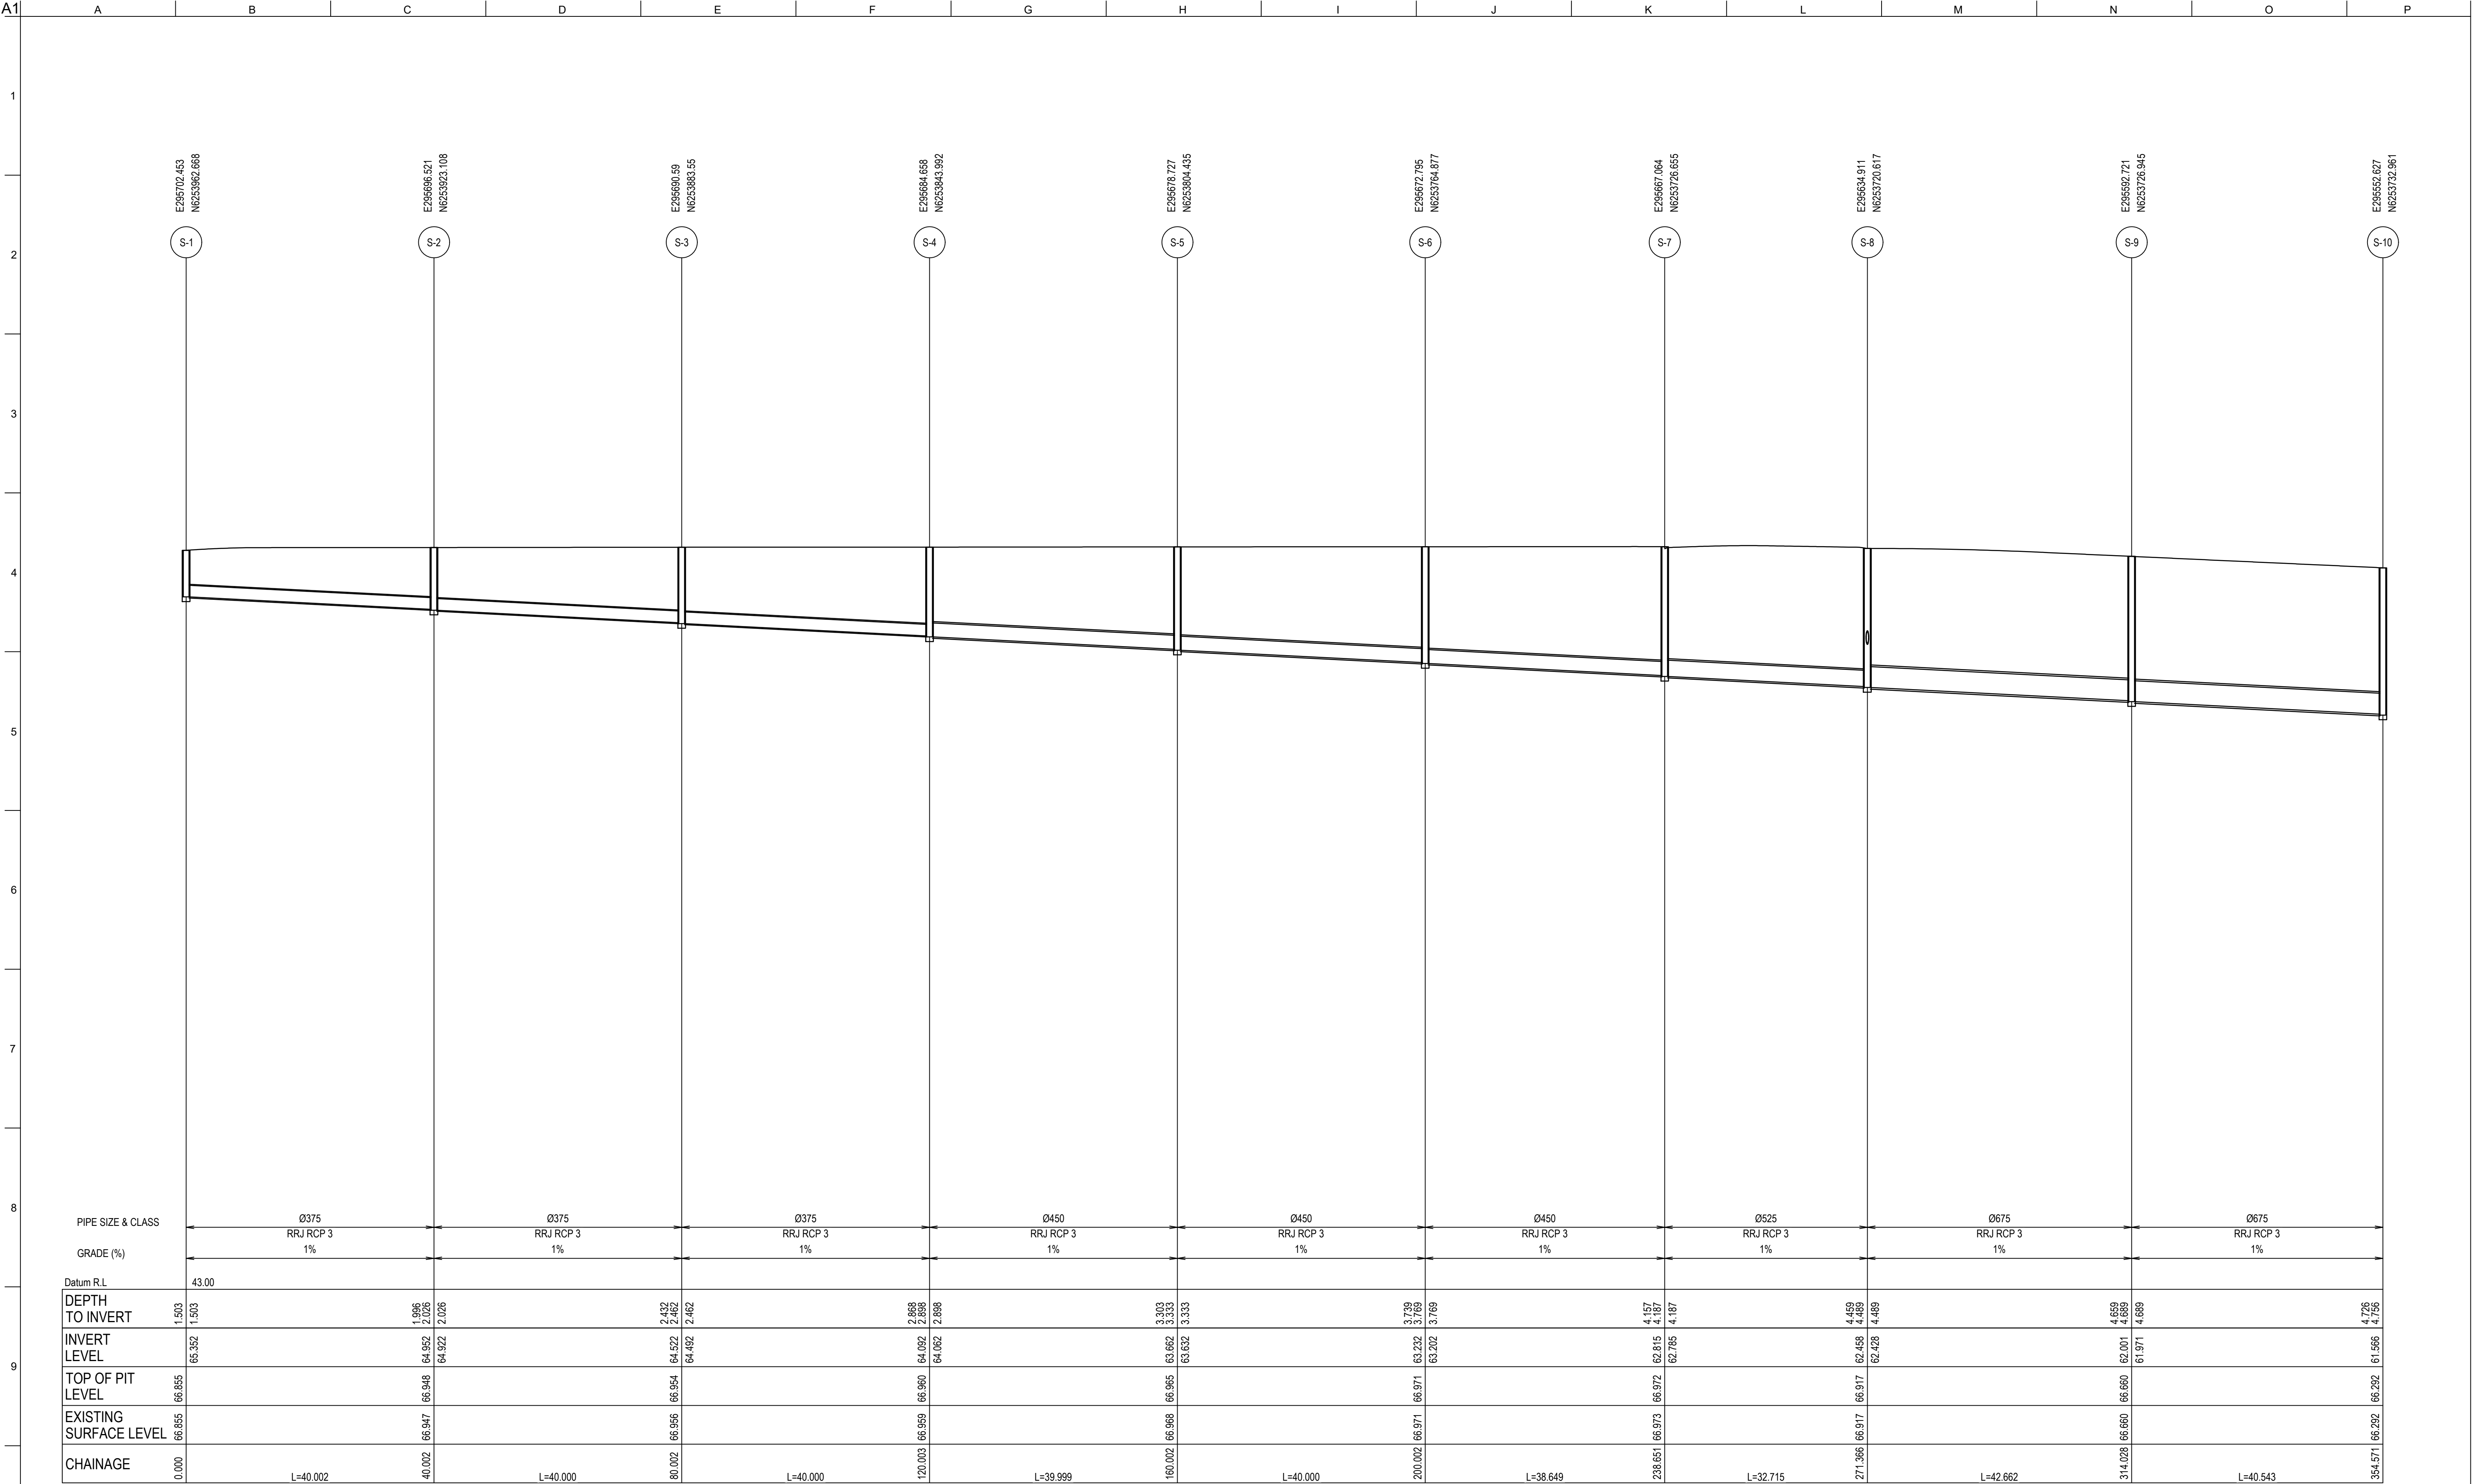

LINE S

Drawing Status:

FOR REVIEW

02	23-10-25	ISSUED FOR CLIENT REVIEW
01	14-10-25	ISSUED FOR CLIENT REVIEW
Issue	Date	Description

0 2 4 6 8 10m

1 : 100 @ A1 1 : 200 @ A3

0 10 20 30 40 50m

1 : 500 @ A1 1 : 1000 @ A3

Client:

Contractor / Consultant / Document Author:

at&I

Level 10, 124 Walker Street
North Sydney
NSW 2060
P 02 9439 1777
E info@atl.net.au
www.atl.net.au
ABN 96 130 882 405


GDA2020

Key Plan:

Site:	Stage:	Phase:	Project name:
	ULTIMATE	ULTIMATE	MAMRE ROAD DATA CENTRE CAMPUS
Author Job Number:	Drawn by:	Designed by:	Scale
25-1282	PT	JH	1:100 1:500
Project Number:	Checked by:	Approved by:	Sheet
	MM	AMc	A1
File Name	Drawing Number		Rev
SYD4-SITE-DRG-ATL-CIV-02126	SYD4-SITE-DRG-ATL-CIV-02126		02

Do not scale

CONFIDENTIAL

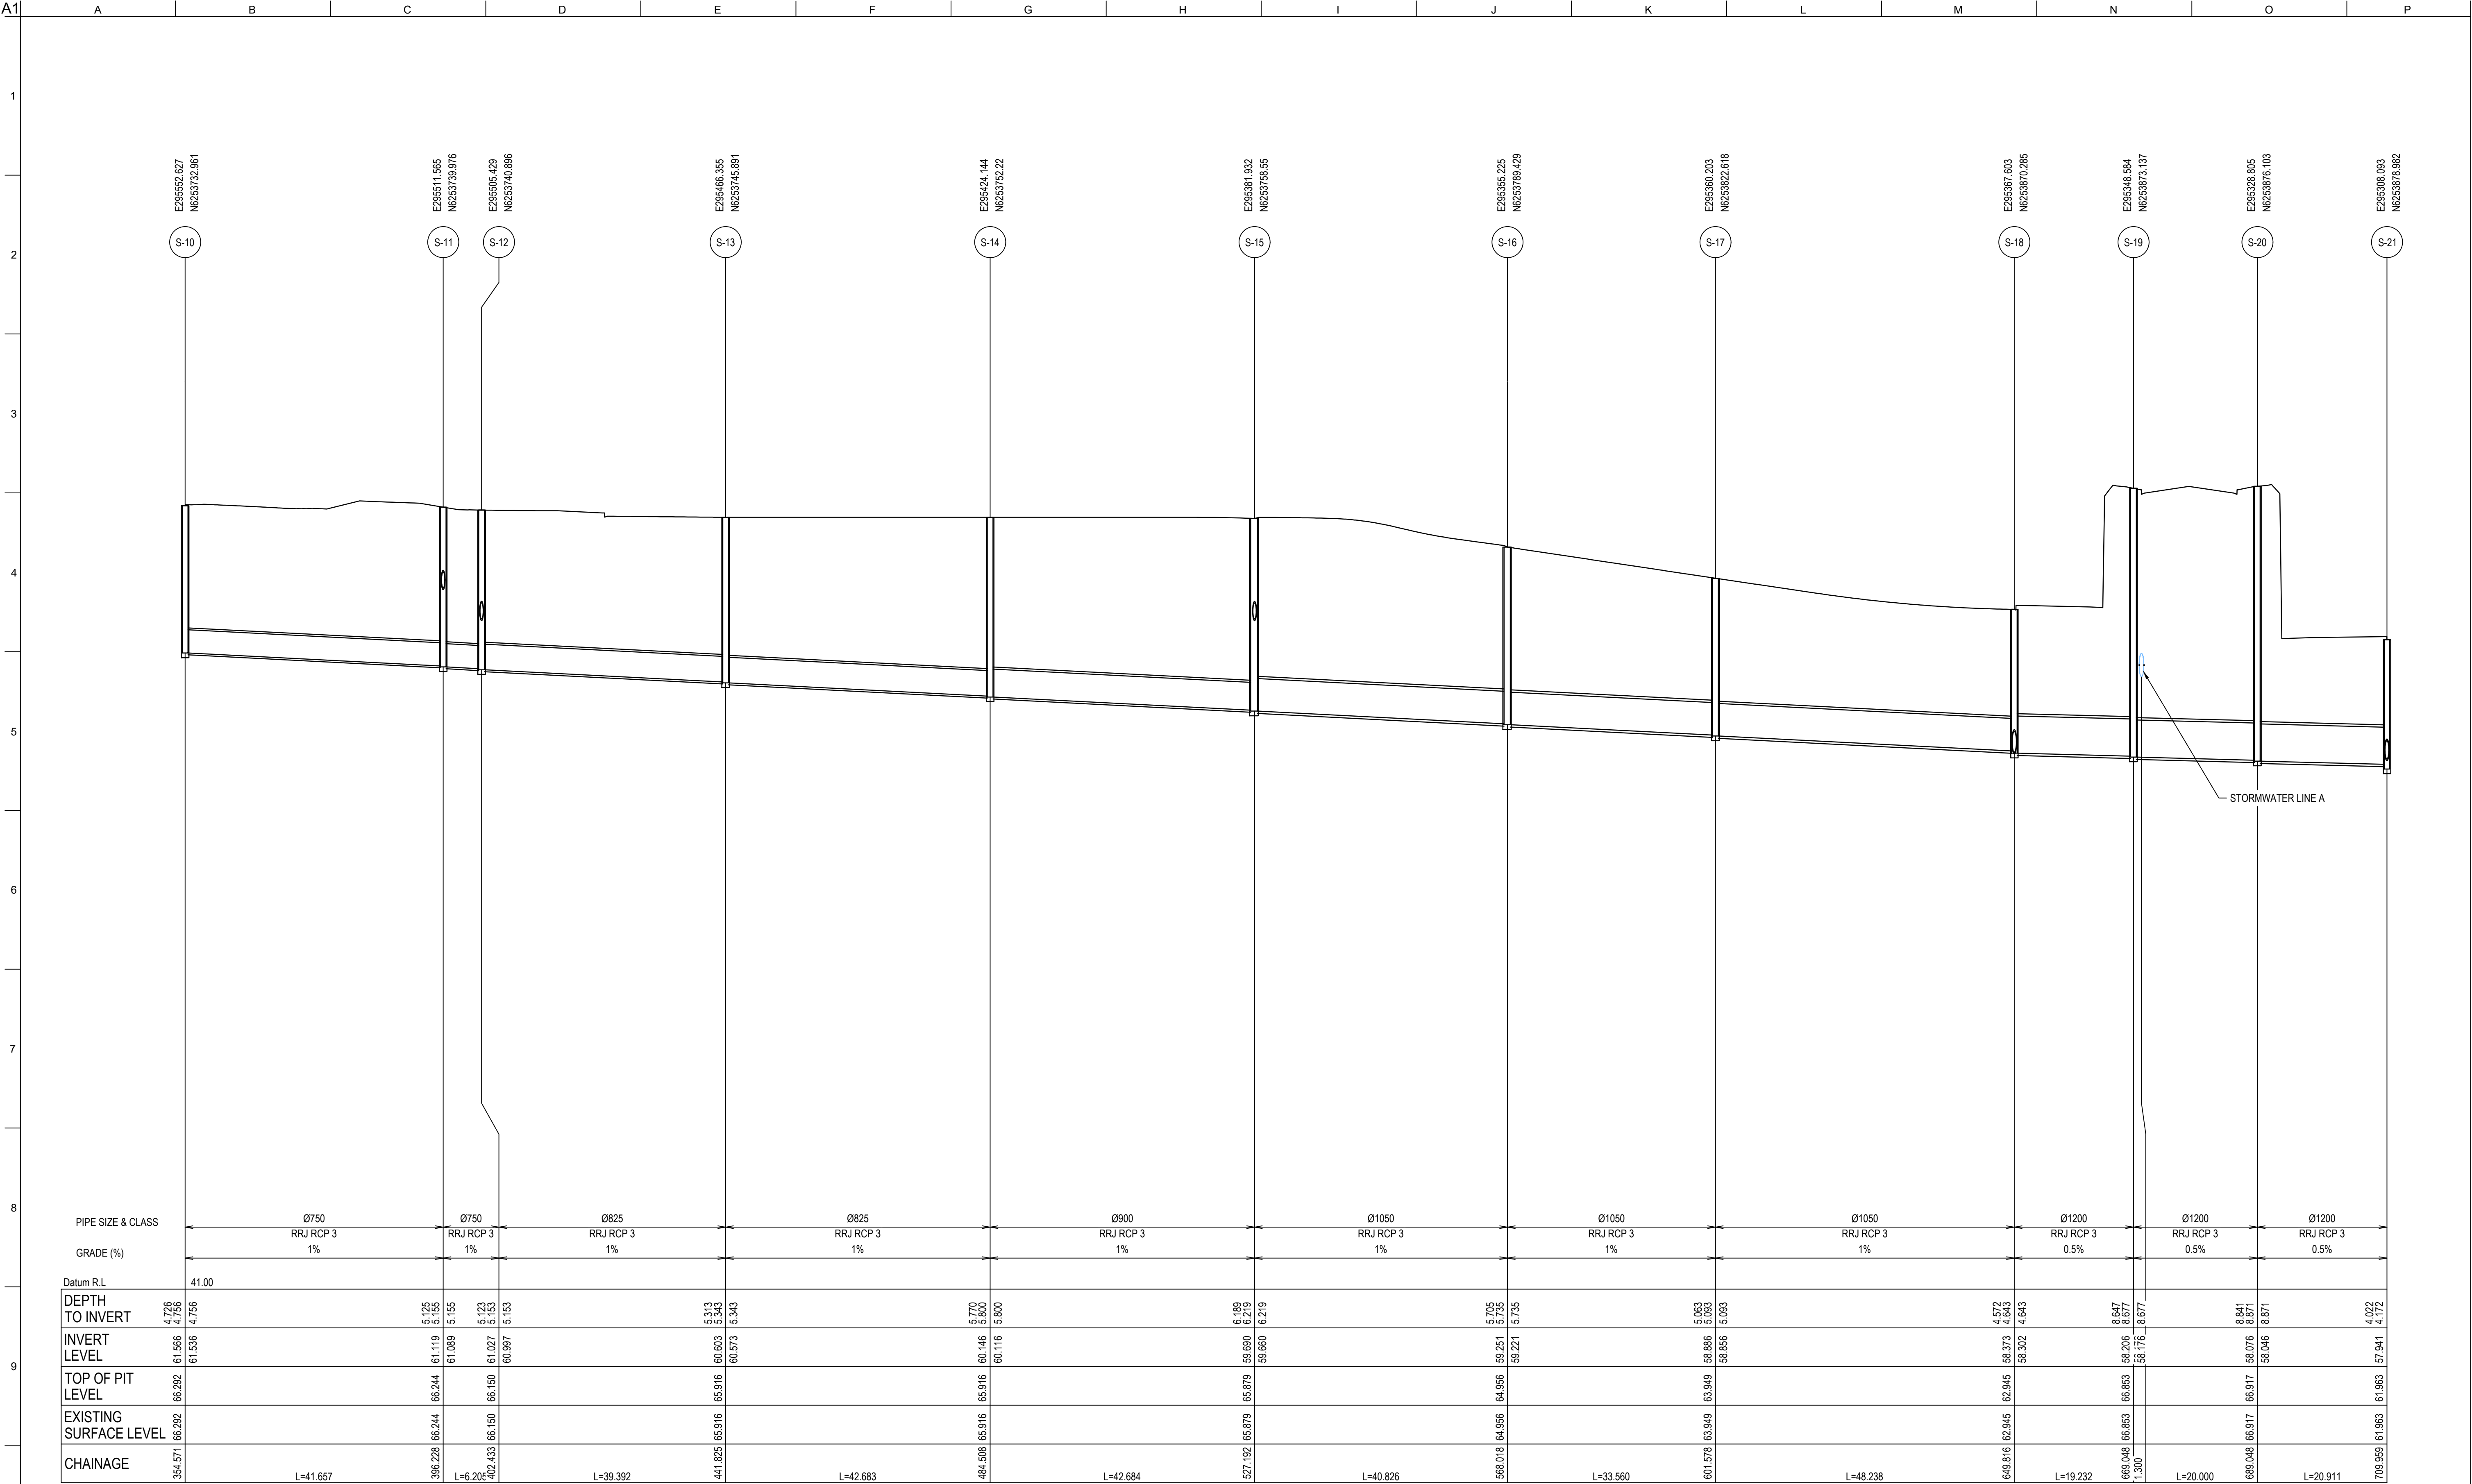

LINE S

Drawing Status:

FOR REVIEW

02	23-10-25	ISSUED FOR CLIENT REVIEW
01	14-10-25	ISSUED FOR CLIENT REVIEW
Issue	Date	Description

0 2 4 6 8 10m

1 : 100 @ A1 1 : 200 @ A3

0 10 20 30 40 50m

1 : 500 @ A1 1 : 1000 @ A3

Client:

Contractor / Consultant / Document Author:

at&I

Level 10, 124 Walker Street
North Sydney
NSW 2060
P 02 9439 1777
E info@atl.net.au
www.atl.net.au
ABN 96 130 882 405

GDA2020

Key Plan:

Site:

Stage:

Phase:

Project name:

Author Job Number:

Drawn by:

Designed by:

Scale:

Project Number:

Checked by:

Approved by:

Sheet:

Drawing title:

File Name:

Drawing Number:

Rev:

25-1282

MM

AMc

A1

STORMWATER DRAINAGE
LONGITUDINAL
SECTIONS
SHEET 7

SYD4-SITE-DRG-ATL-CIV-02127

SYD4-SITE-DRG-ATL-CIV-02127

02

CONFIDENTIAL

A1

1

2

3

4

5

6

7

8

9

10

A

B

C

D

E

F

G

H

I

J

K

L

M

N

O

P

E295308.093
N6253878.982

S-21

E295301.907
N6253897.726

S-22

E295295.145
N6253801.608

S-23

E295291.277
N6253802.189

S-24

OSD


PIPE SIZE & CLASS	Ø1350			Ø1350			Ø1350		
GRADE (%)	RRJ RCP 3			RRJ RCP 3			RRJ RCP 3		
	0.5%			0.5%			0.5%		
Datum R.L	39.00								
DEPTH TO INVERT	4.022			4.629			5.058		
	4.172			4.659			5.088		
INVERT LEVEL	57.941	4.172		57.583	4.659		57.389	5.088	
	57.791			57.553			57.339	5.088	
TOP OF PIT LEVEL	61.963			62.212			62.427		
	61.963			62.212			62.427		
EXISTING SURFACE LEVEL	709.959	61.963		751.676	62.212		788.422	62.427	
CHAINAGE	709.959			751.676			788.422		

LINE S

Drawing Status:

FOR REVIEW

Do not scale

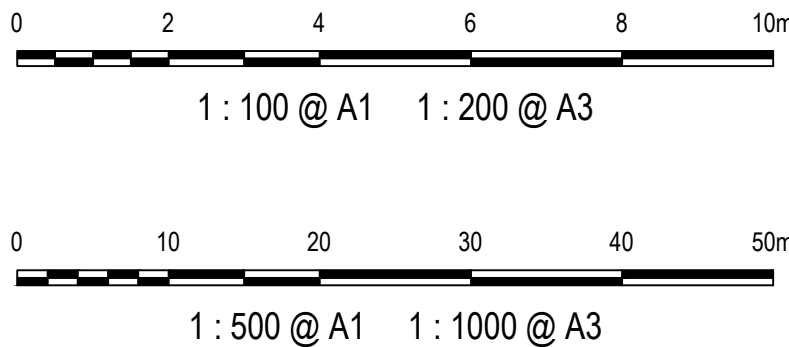

Client:

Contractor / Consultant / Document Author:

at&i
Level 10, 124 Walker Street
North Sydney
NSW 2060
P 02 9439 1777
E info@atl.net.au
www.atl.net.au
ABN 96 130 882 405



Key Plan:

Site:

SYD4

Stage:

ULTIMATE

Phase:

ULTIMATE

Project name:

AIRTRUNK SYD4

Author Job Number:

25-1282

Drawn by:

PT

Designed by:

JH

Scale

1:100

1:500

Project Number:

Checked by:

MM

Approved by:

Sheet

A1

Drawing title:
STORMWATER DRAINAGE
LONGITUDINAL
SECTIONS
SHEET 7

File Name

SYD4-SITE-DRG-ATL-CIV-02128

Drawing Number

SYD4-SITE-DRG-ATL-CIV-02127

Rev

P1