




IMPORTANT NOTES
Do not scale from drawings. All dimensions to be checked on site before commencement of work. All discrepancies to be brought to the attention of the Architect. Larger scale drawings and written dimensions take preference. This drawing is copyright and the property of the author, and must not be retained, copied or used without the express authority of all companies listed.

FOR APPROVAL
NOT FOR CONSTRUCTION

REV	DATE	DESCRIPTION	BY
C	20/05/26	REVISED SSDA SUBMISSION	AK

LEGEND	
— LINE OF MANAGEMENT	ACS
— APZ LINE COMMERCIAL	2BED
— APZ LINE SFPP - 23M SHORT FIRE RUN	2B+S
— APZ LINE SFPP	3BED
— RIPARIAN 30M SETBACK	3B-PH
— APZ LINE SFPP	COMMUNAL AREAS
— SSDA BOUNDARY	WELLNESS CENTER
— EXISTING DP LOT BOUNDARIES	R&E

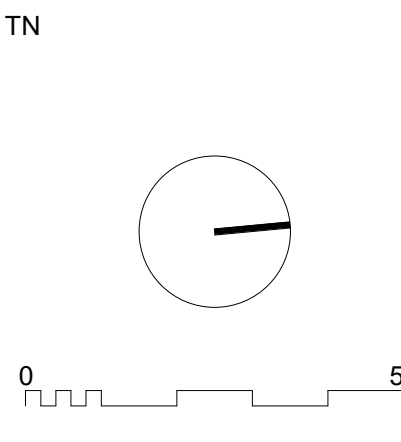

marchesepartners Life^{3A}

GROUP USA TaylorBrammer scape DESIGN

CLIENT
UNIVERSITY OF WOLLONGONG AUSTRALIA / INNOVATION CAMPUS

PROJECT
UNIVERSITY OF WOLLONGONG | INNOVATION CAMPUS
HEALTH & WELLBEING PRECINCT
3-4 INNOVATION WAY, 1-5 SQUIRES WAY & 6 PUCKEY AVE
NORTH WOLLONGONG NSW 2500

DRAWING TITLE
LEVEL GROUND

SCALE
1:1000 @A1
1:1200 @A3
JOB
25063


DATE
20/05/26

DRAWING
DA2.00

DRAWN
JM

CHECKED
AK

REVISION
C

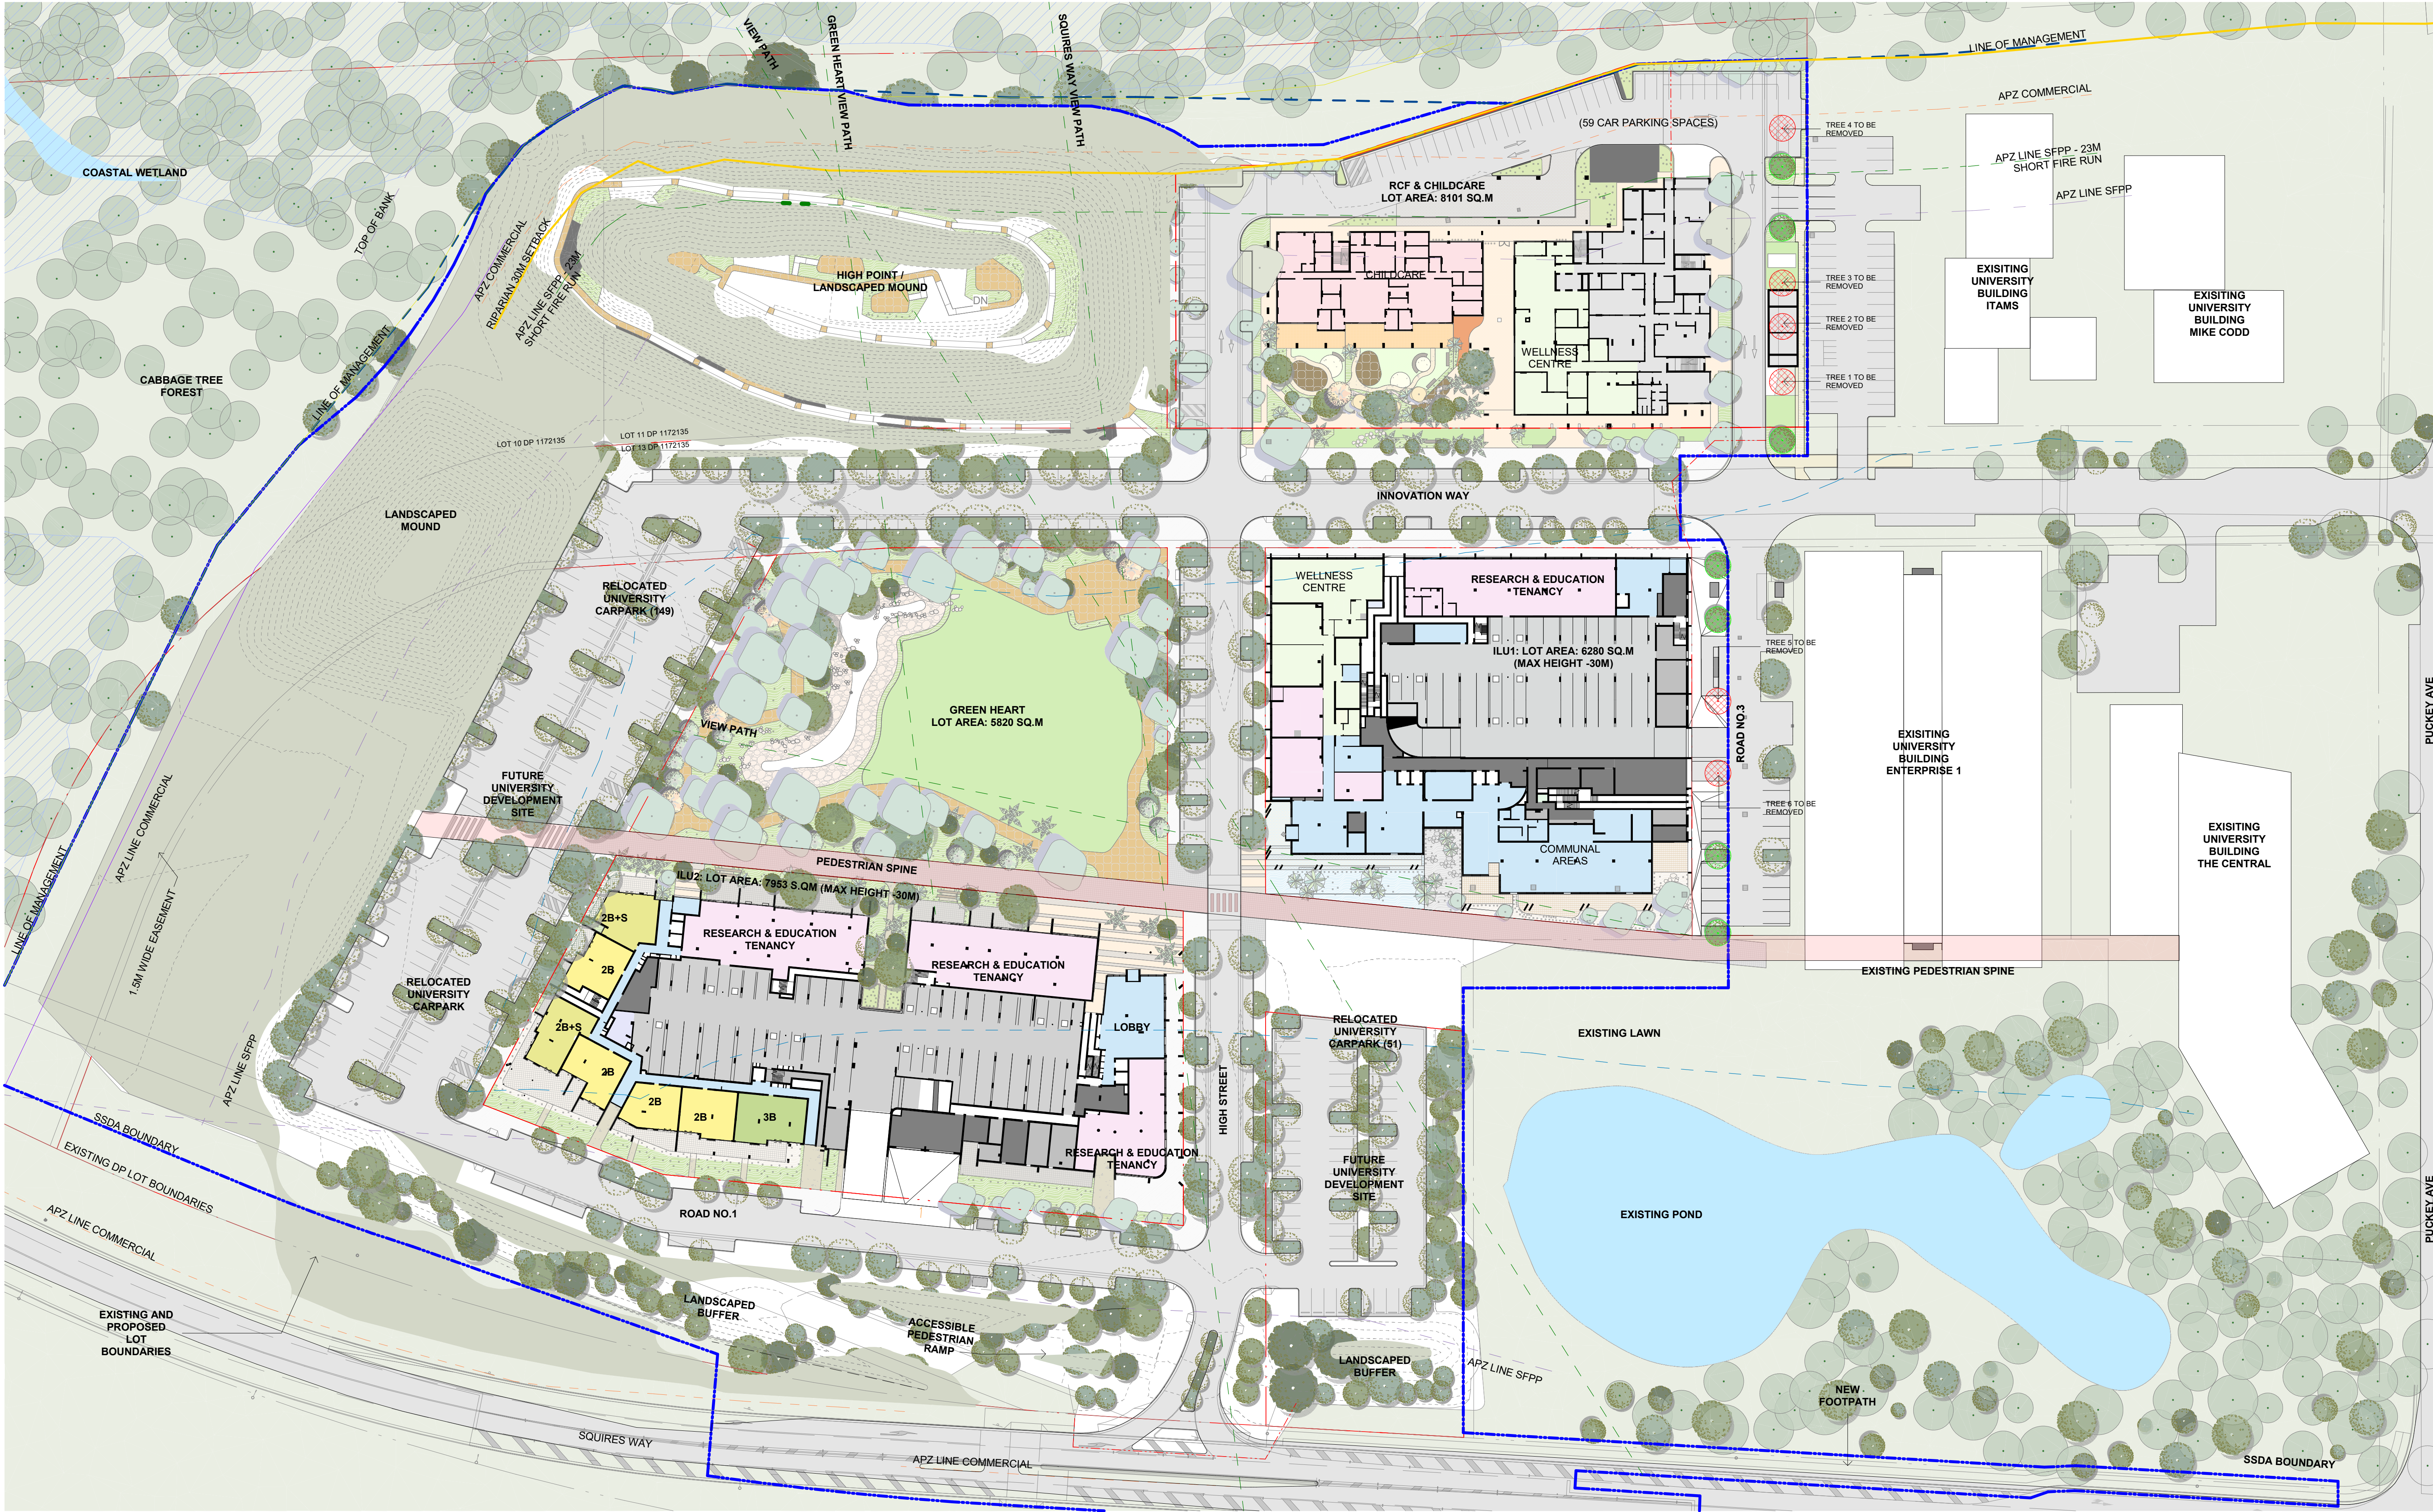


IMPORTANT NOTES
Do not scale from drawings. All dimensions to be checked on site before commencement of work. All discrepancies to be brought to the attention of the Architect. Larger scale drawings and written dimensions take preference. This drawing is copyright and the property of the author, and must not be retained, copied or used without the express authority of all companies listed.

FOR APPROVAL
NOT FOR CONSTRUCTION

REV	DATE	DESCRIPTION	BY
C	20/05/26	REVISED SSDA SUBMISSION	AK

LEGEND	
— LINE OF MANAGEMENT	ACS
— APZ COMMERCIAL	2BED
— APZ LINE SFPP - 23M SHORT FIRE RUN	2B+S
— APZ LINE SFPP	3BED
— RIPARIAN 30M SETBACK	3B-PH
— APZ LINE SFPP	COMMUNAL AREAS
— SSDA BOUNDARY	WELLNESS CENTER
— EXISTING DP LOT BOUNDARIES	R&E

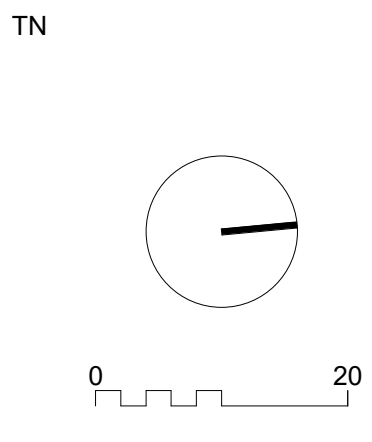

marchesepartners Life^{3A}

GROUP USA TaylorBrammer scape DESIGN

CLIENT
UNIVERSITY OF WOLLONGONG AUSTRALIA / INNOVATION CAMPUS

PROJECT
UNIVERSITY OF WOLLONGONG | INNOVATION CAMPUS
HEALTH & WELLBEING PRECINCT
3-4 INNOVATION WAY, 1-5 SQUIRES WAY & 6 PUCKEY AVE
NORTH WOLLONGONG NSW 2500

DRAWING TITLE
LEVEL GROUND

SCALE
1:600 @A1
1:1200 @A3
JOB
25063

DATE
20/05/26

DRAWN
JM

CHECKED
AK

REVISION
C

DRAWING
DA2.00A




DATE STAMP: 30/05/2026 7:18:14 PM

FOR APPROVAL

NOT FOR CONSTRUCTION

REV	DATE	DESCRIPTION	BY
C	20/05/26	REVISED SSDA SUBMISSION	AK

LEGEND	
— LINE OF MANAGEMENT	ACS
— APZ COMMERCIAL	2BED
— APZ LINE SFPP - 23M SHORT FIRE RUN	2B+S
— APZ LINE SFPP	3BED
— RIPARIAN 30M SETBACK	3B-PH
— APZ LINE SFPP	COMMUNAL AREAS
— SSDA BOUNDARY	WELLNESS CENTER
— EXISTING DP LOT BOUNDARIES	R&E

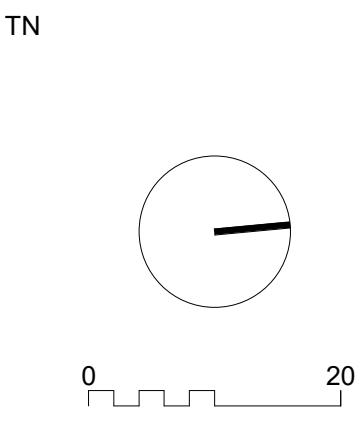

marchesepartners Life^{3A}

GROUP USA TaylorBrammer scape DESIGN

CLIENT

UNIVERSITY OF WOLLONGONG AUSTRALIA

INNOVATION CAMPUS

PROJECT

UNIVERSITY OF WOLLONGONG | INNOVATION CAMPUS HEALTH & WELLBEING PRECINCT

3-4 INNOVATION WAY, 1-5 SQUIRES WAY & 6 PUCKEY AVE

NORTH WOLLONGONG NSW 2500

DRAWING TITLE

LEVEL 2

SCALE

1:600 @A1

1:1200 @A3

JOB

25063

DATE

20/05/26

DRAWN

JM

CHECKED

AK

REVISION

C

DRAWING

DA2.02

