


(L1)	LEASES TO CROWN CASTLE (AH574654, AH574655, AH574656, AH574657)
(L2)	LEASES TO AMPLIMIT (AH208745 & AH208746) AND LEASES TO CROWN CASTLE (AH574654, AH574655, AH574656, AH574657)
(ZA2)	EASEMENT TO DRAIN WATER 3.0 WIDE
(ZA3)	EASEMENT TO DRAIN WATER VARIABLE WIDTH
(ZB2)	RIGHT OF CARRIAGE WAY VARIABLE WIDTH (DP1236474)
(ZEE2)	EASEMENT FOR ELECTRICITY AND OTHER PURPOSES (DP1144378)
(ZEE3)	EASEMENT FOR ELECTRICITY AND OTHER PURPOSES 2 & 3.3 WIDE (DP1236474)

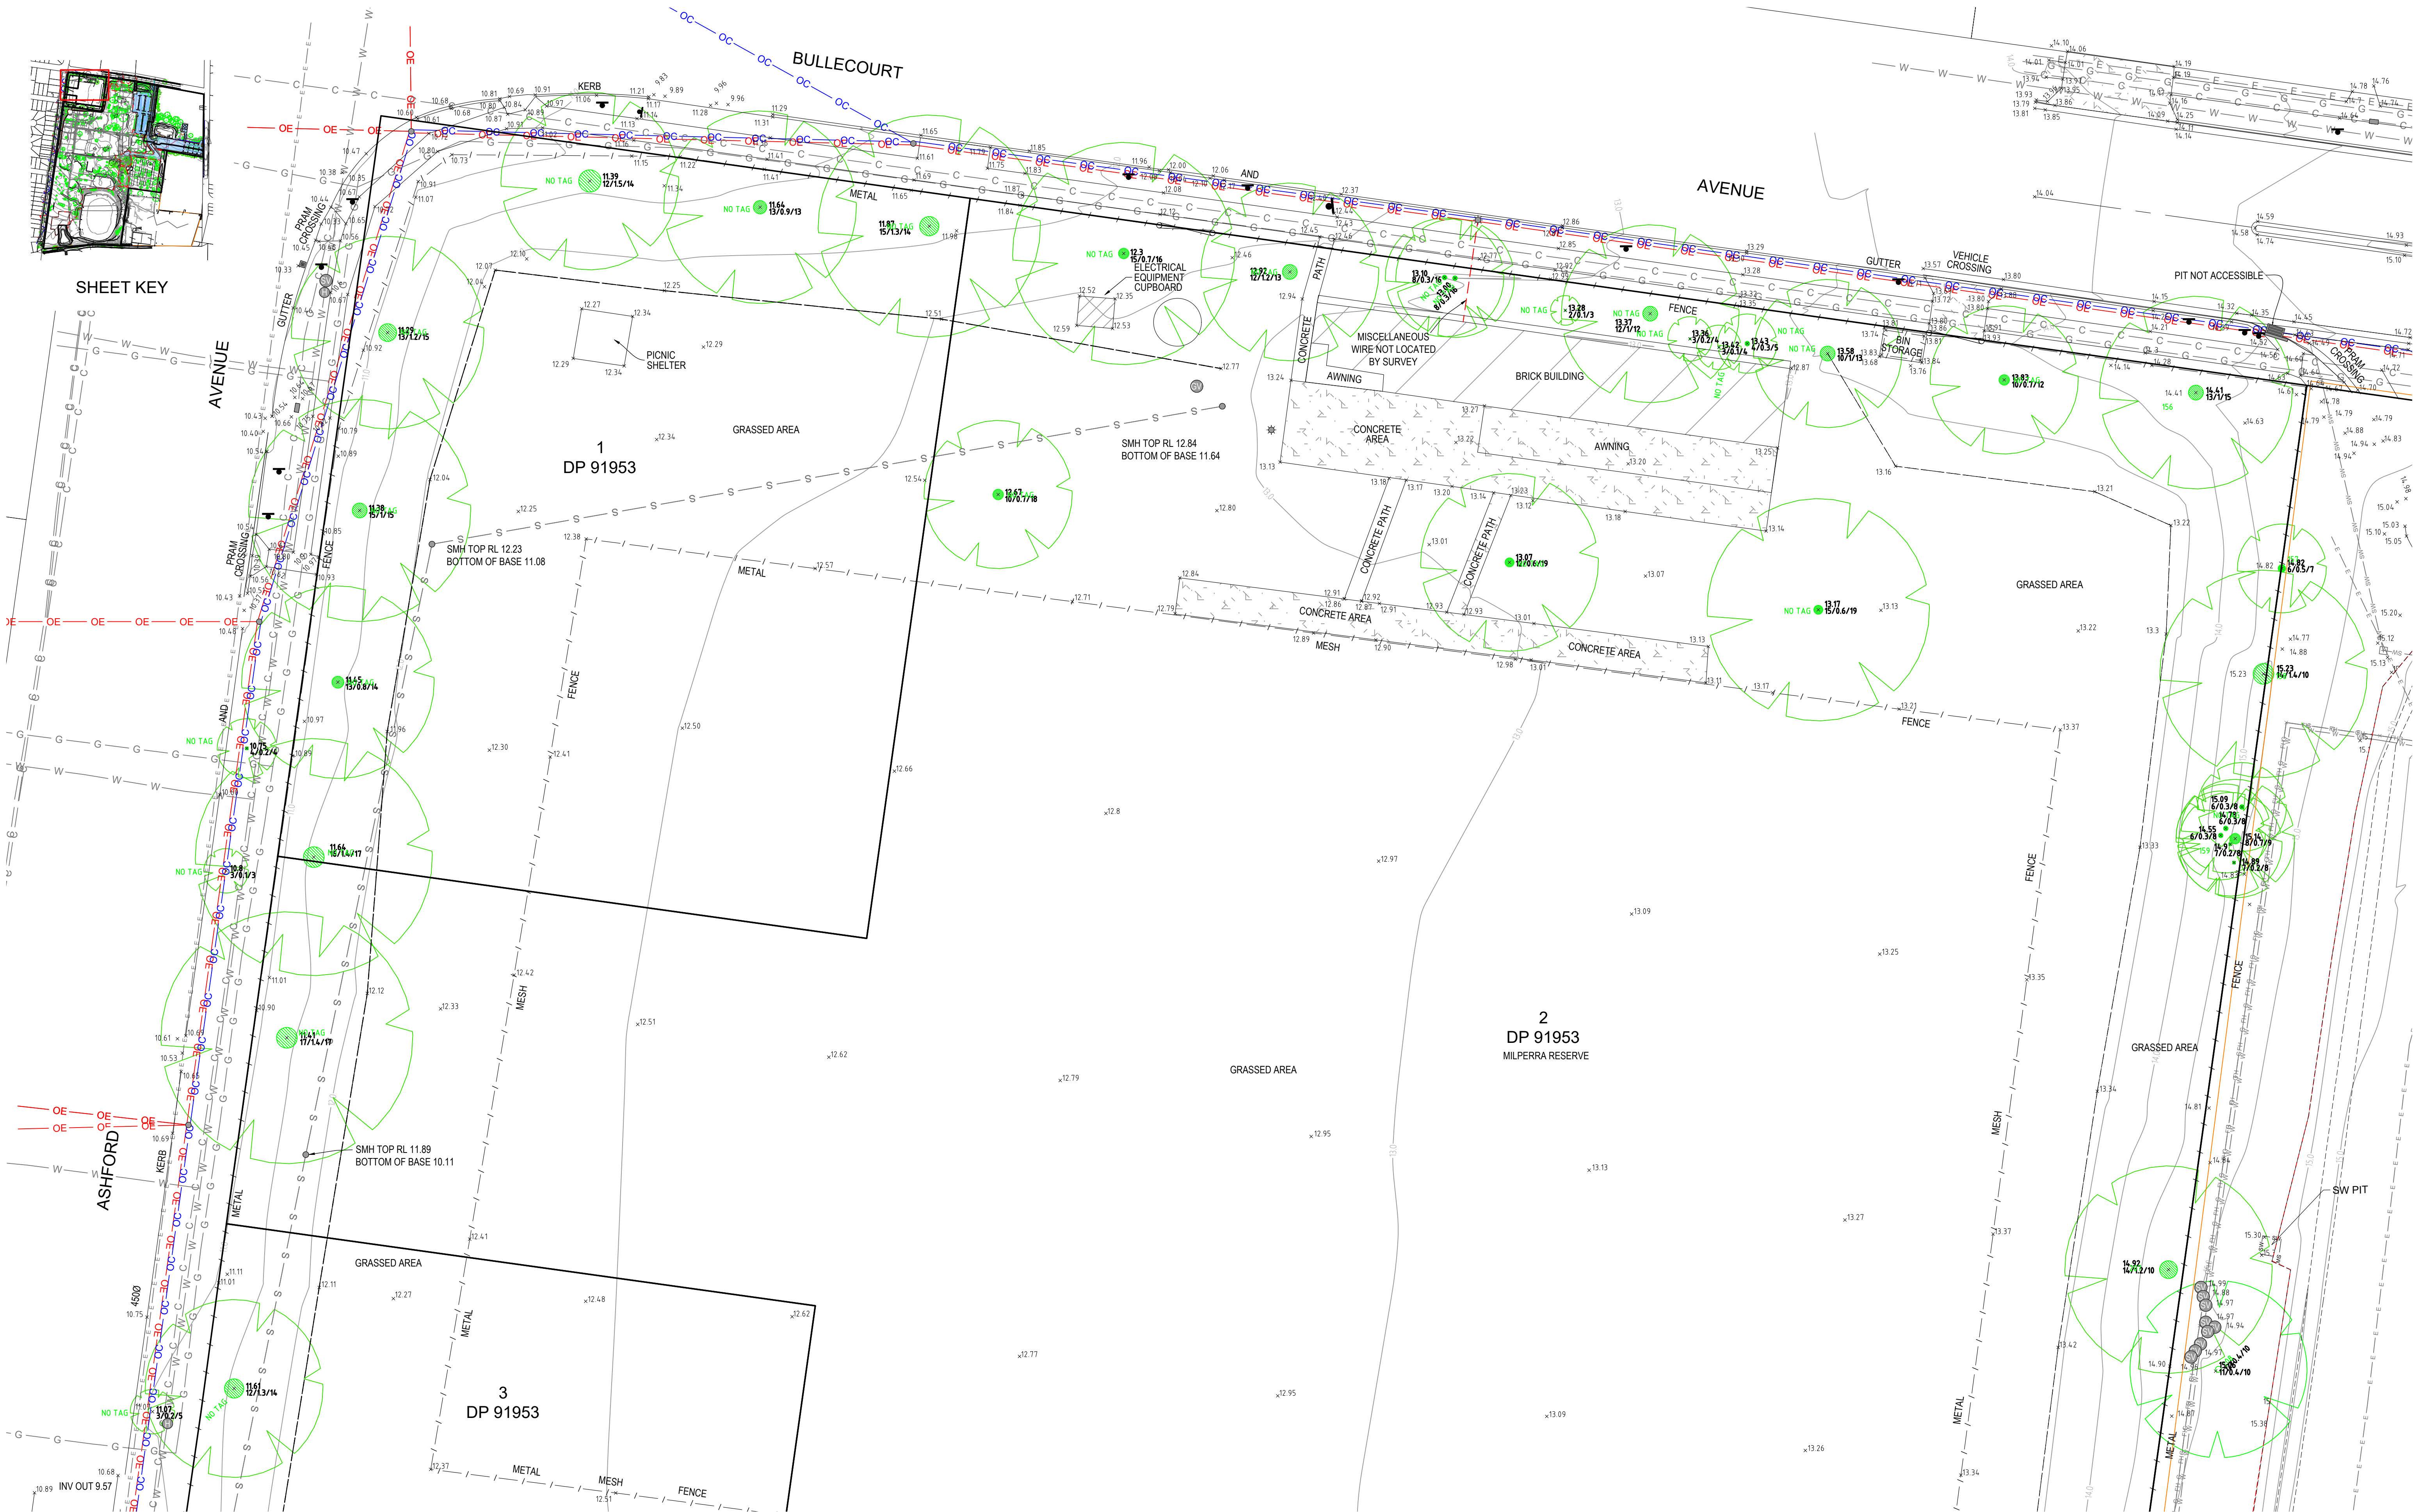

PLAN OF CONTOUR AND DETAIL OVER SITE
LOT 2 IN DP1291984, LOT 1 IN DP547874, AND LOTS 1, 2 AND 3 IN DP91953
2 BULLECOURT AVENUE, MILPERRA

Client: MIRVAC



Beveridge Williams
Development and Infrastructure Consultants

Western Sydney ph: (02) 4625 5055
www.beveridgewilliams.com.au

BC F 28-10-2025 ADDITION OF SURVEY NOTATIONS

BC E	22-08-2025	Detail survey after demolition	Survey Date:	29-08-2025
BC D	08-05-2025	Addition of extra trees	Vertical Datum:	AHD
BC C	16-09-2024	Updated tree positions	Horizontal Datum:	SDA 2020
BC B	28-02-2024	Additional Information	Origin of Levels	SSM:
BC A	-	Original Issue	SSM:	25363
			RL:	4.927

BY	Ver	Date	Amendments

This work is licensed under a Creative Commons Attribution 4.0 International License.

S:\JOB5232301879 - 2 Bullecourt Avenue Milperra_SurEMW2301879-DET3 DraftingCurrent CAD file\2301879-DET.dwg


SEE SHEET 1 FOR LEGEND AND PLAN NOTES



SCALE ON ORIGINAL DRAWING AT 1:200

Scale (A3)	Scale (A1)	1:200
Scale (A1)	Scale (A1)	1:200

Sheet 2 of 22

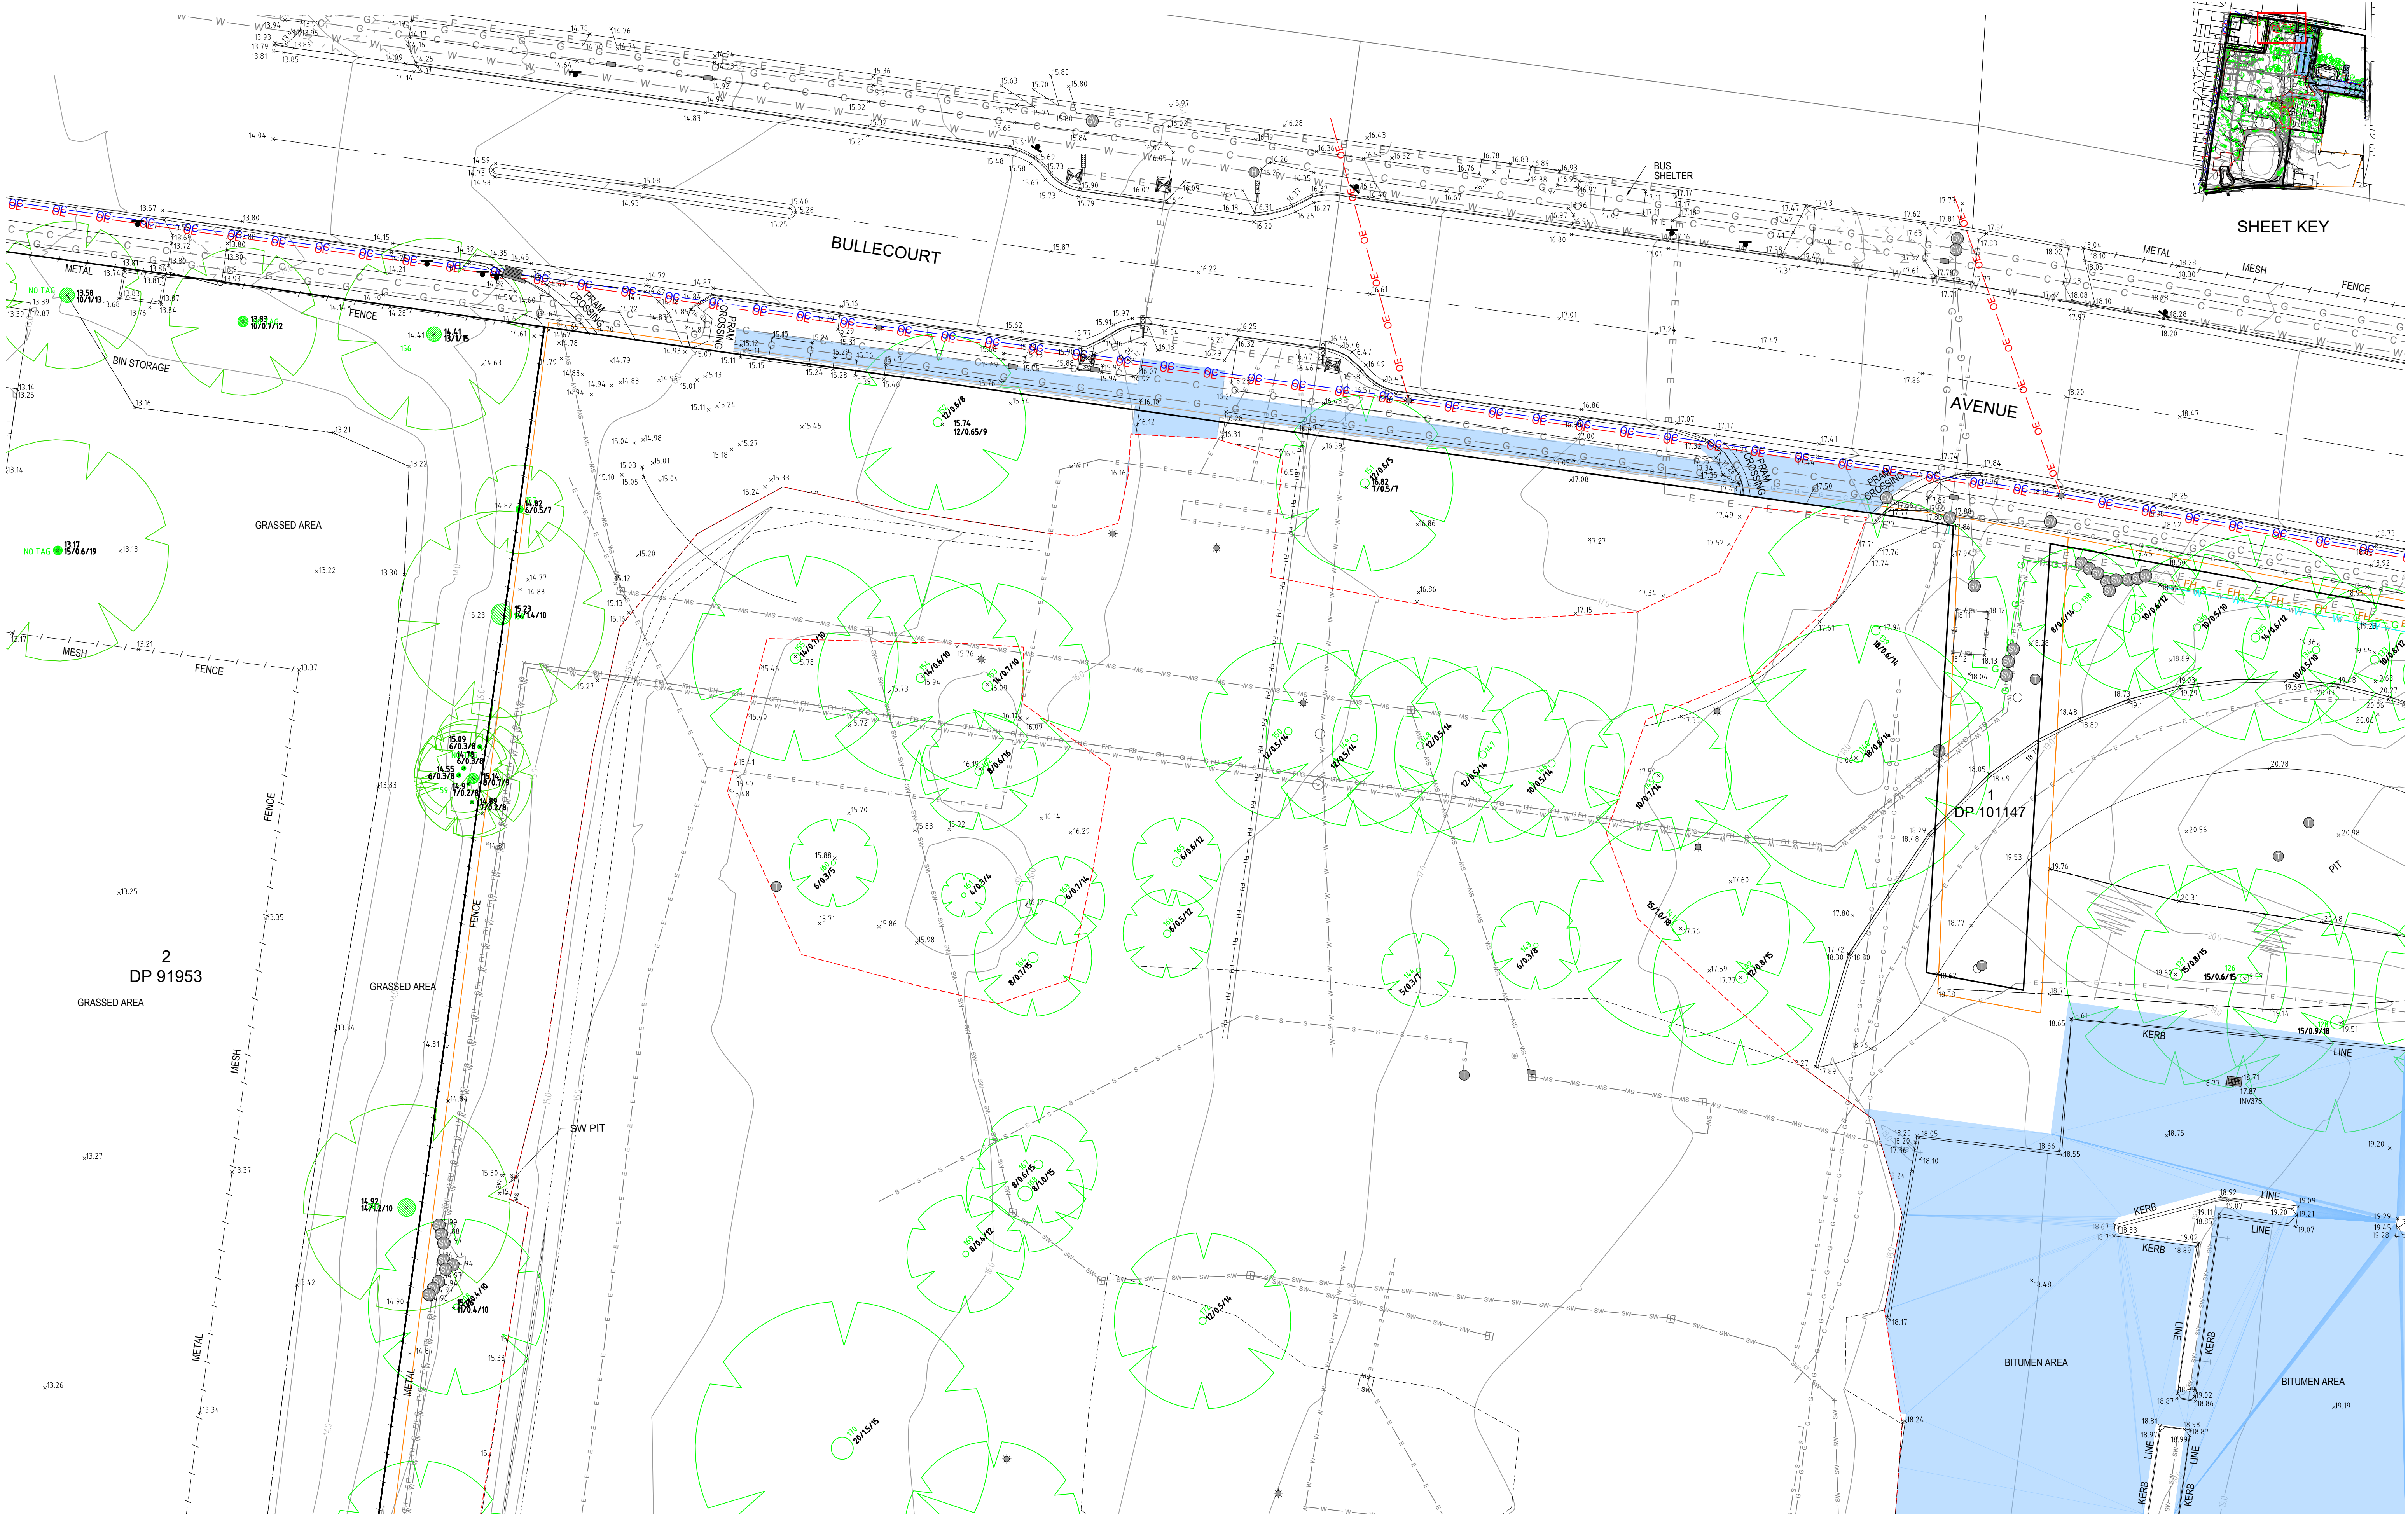

SHEET KEY

PLAN OF CONTOUR AND DETAIL OVER SITE
LOT 2 IN DP1291984, LOT 1 IN DP547874, AND LOTS 1, 2 AND 3 IN DP91953
2 BULLECCOURT AVENUE, MILPERRA

Client: MIRVAC



Beveridge Williams
Development and Infrastructure Consultants

Western Sydney ph: (02) 4625 5055
www.beveridgewilliams.com.au

BC F 28-10-2025 ADDITION OF SURVEY NOTATIONS

BC E 22-08-2025 Detail survey after demolition
BC D 08-05-2025 Addition of extra trees
BC C 16-09-2024 Updated tree positions
BC B 28-02-2024 Additional Information
BC A ~ Original Issue

By Ver Date Amendments
This work is licensed under a Creative Commons Attribution 4.0 International License.

SEE SHEET 1 FOR LEGEND AND PLAN NOTES




SCALE ON ORIGINAL DRAWING AT 1:200

Survey Date: 29-08-2025
Vertical Datum: AHD
Horizontal Datum: GDA 2020
Origin of Levels
SSM: 25363
RL: 4.927

Scale (A3)
(A1) 1:200
Sheet 3 of 22



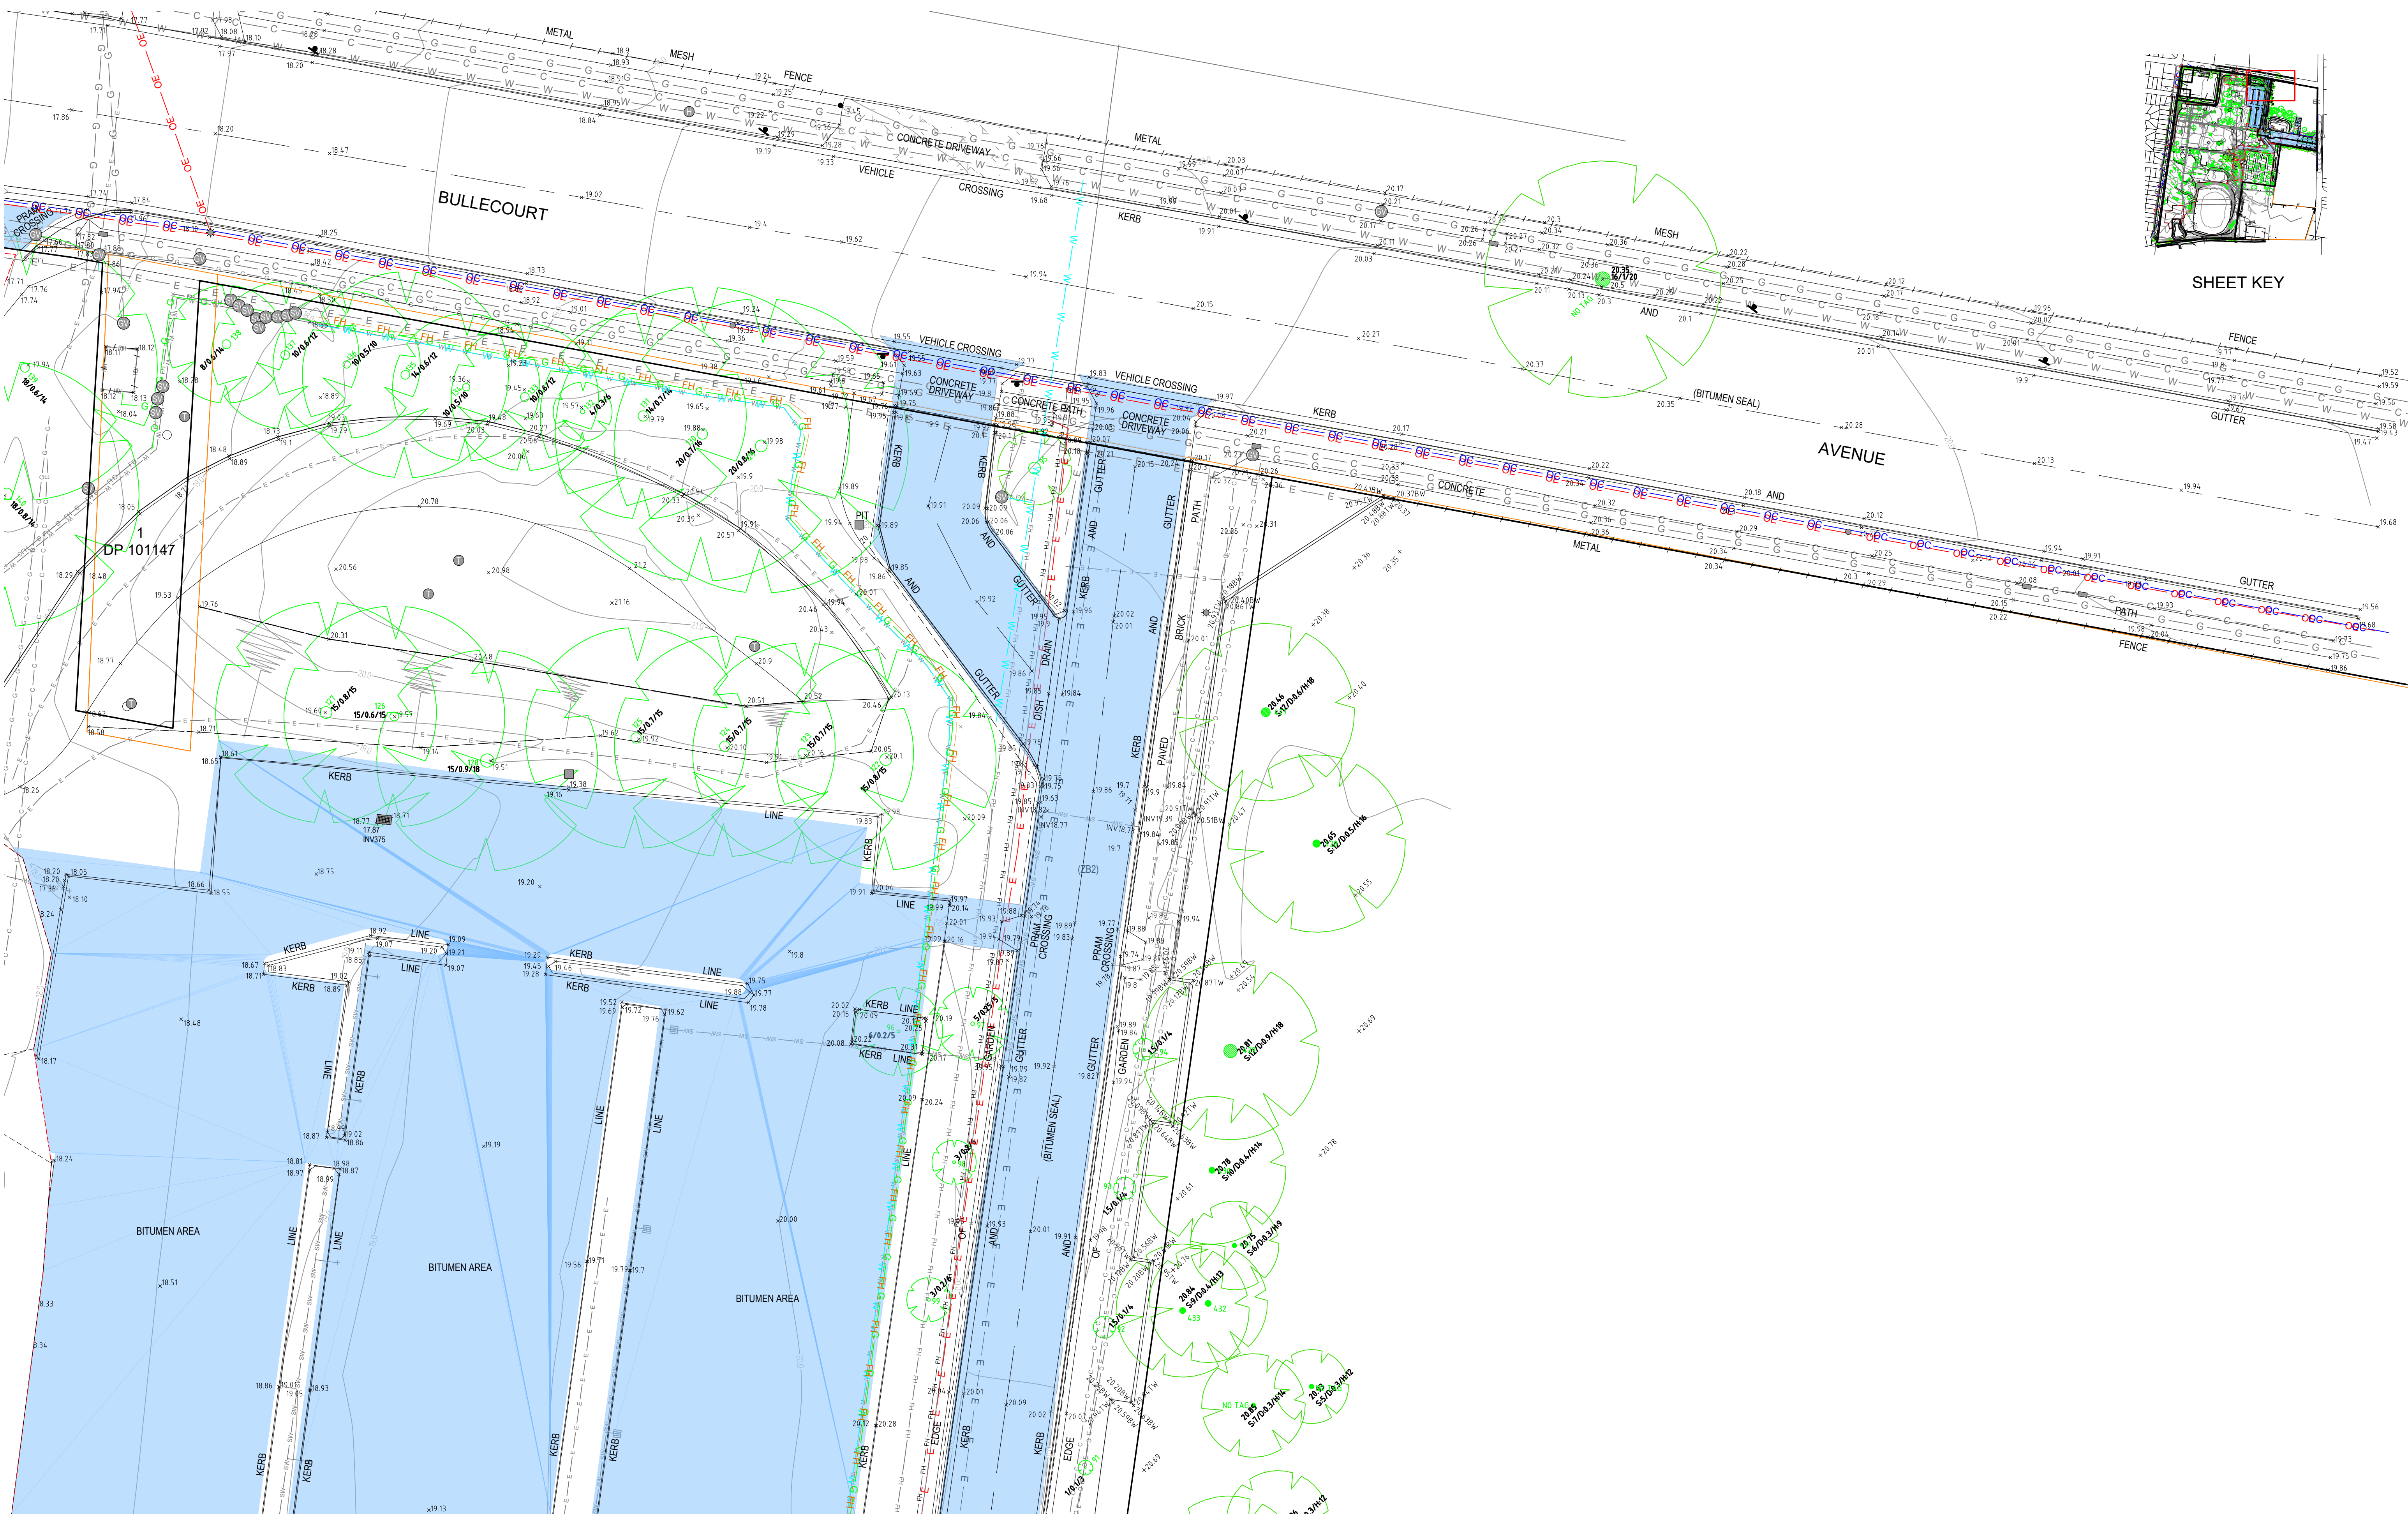

PLAN OF CONTOUR AND DETAIL OVER SITE
LOT 2 IN DP1291984, LOT 1 IN DP547874, AND LOTS 1, 2 AND 3 IN DP91953
2 BULLECOURT AVENUE, MILPERRA


Client: MIRVAC



BC F 28-10-2025 ADDITION OF SURVEY NOTATIONS

BC E	22-08-2025	Detail survey after demolition
BC D	08-05-2025	Addition of extra trees
BC C	16-09-2024	Updated tree positions
BC B	28-02-2024	Additional Information
BC A	-	Original Issue

SEE SHEET 1 FOR LEGEND AND PLAN NOTES

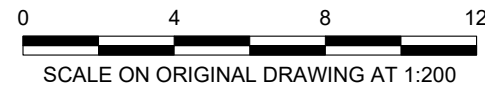

SCALE ON ORIGINAL DRAWING AT 1:200

Survey Date: 29-08-2025
Vertical Datum: AHD
Horizontal Datum: GDA 2020
Origin of Levels
SSM: 25363
RL: 4.927



Scale (A3)
(A1) 1:200


Sheet 4 of 22

S:\JOB5232301879 - 2 Bullecourt Avenue Milperra_SurEMV2301879-DET3 Drafting\Current CAD file\2301879-DET.dwg



SHEET KEY

HORSLEY

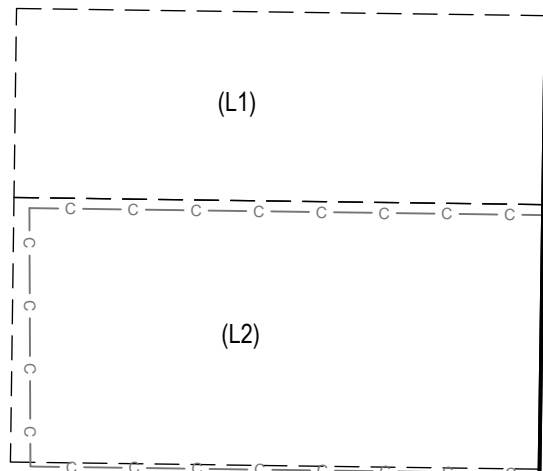

ROAD


19.82

SEE SHEET 1 FOR LEGEND AND PLAN NOTES



PLAN OF CONTOUR AND DETAIL OVER SITE
LOT 2 IN DP1291984, LOT 1 IN DP547874, AND LOTS 1, 2 AND 3 IN DP91953
2 BULLECOURT AVENUE, MILPERRA

Client: MIRVAC

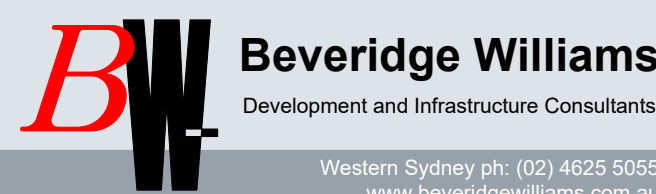


BC F 28-10-2025 ADDITION OF SURVEY NOTATIONS

BC	E	22-08-2025	Detail survey after demolition
BC	D	08-05-2025	Addition of extra trees
BC	C	16-09-2024	Updated tree positions
BC	B	28-02-2024	Additional Information
BC	A	~	Original Issue

By / Ver / Date / Amendments

Survey Date:	29-08-2025
Vertical Datum:	AHD
Horizontal Datum:	GDA 2020
Origin of Levels	SSM:
RL:	25363 4.927

Scale (A3) (A1) 1:200 Sheet 5 of 22

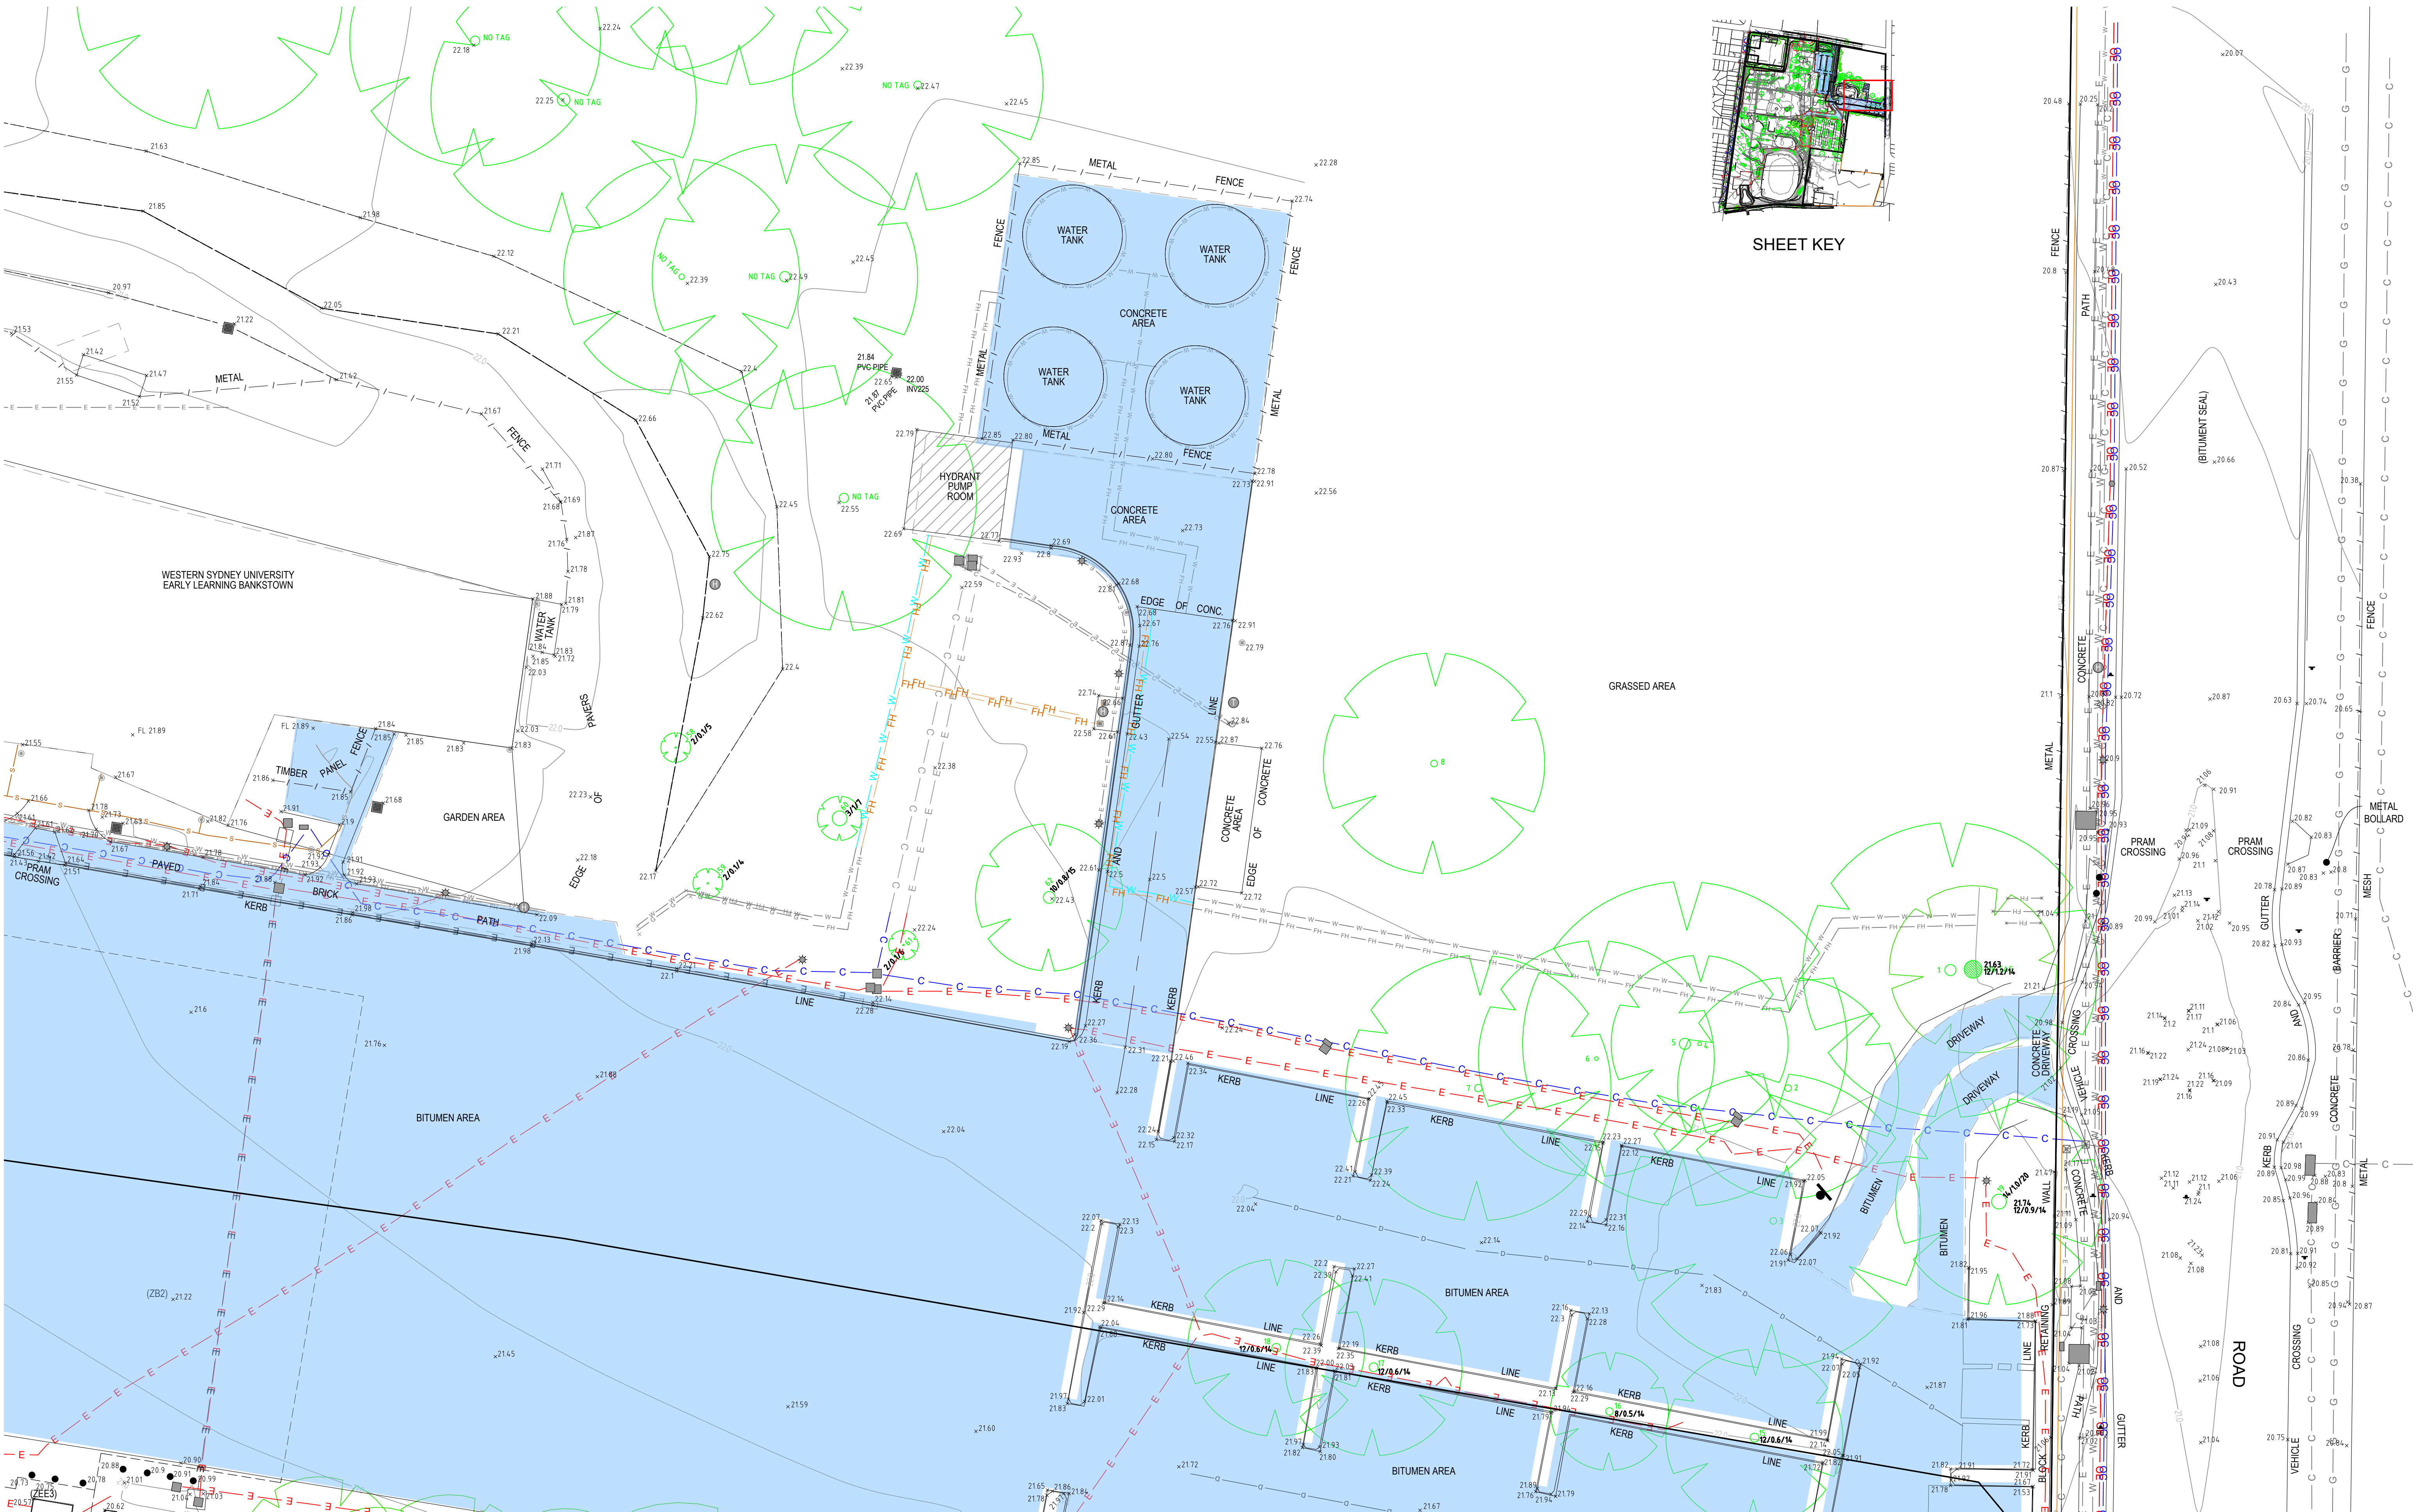

PLAN OF CONTOUR AND DETAIL OVER SITE
LOT 2 IN DP1291984, LOT 1 IN DP547874, AND LOTS 1, 2 AND 3 IN DP91953
2 BULLECOURT AVENUE, MILPERRA

Client: MIRVAC




Beveridge Williams
Development and Infrastructure Consultants

Western Sydney ph: (02) 4625 5055
www.beveridgewilliams.com.au


BC F 28-10-2025 ADDITION OF SURVEY NOTATIONS			
BC E	22-08-2025	Detail survey after demolition	29-08-2025
BC D	08-05-2025	Addition of extra trees	AHD
BC C	16-09-2024	Updated tree positions	GDA 2020
BC B	28-02-2024	Additional Information	SSM:
BC A	-	Original Issue	25363

By	Ver	Date	Amendments
BC	F	28-10-2025	ADDITION OF SURVEY NOTATIONS

This work is licensed under a Creative Commons Attribution 4.0 International License.

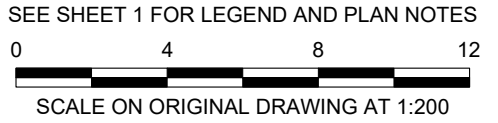

Scale (A3)		MGA SCMS
(A1)	1:200	

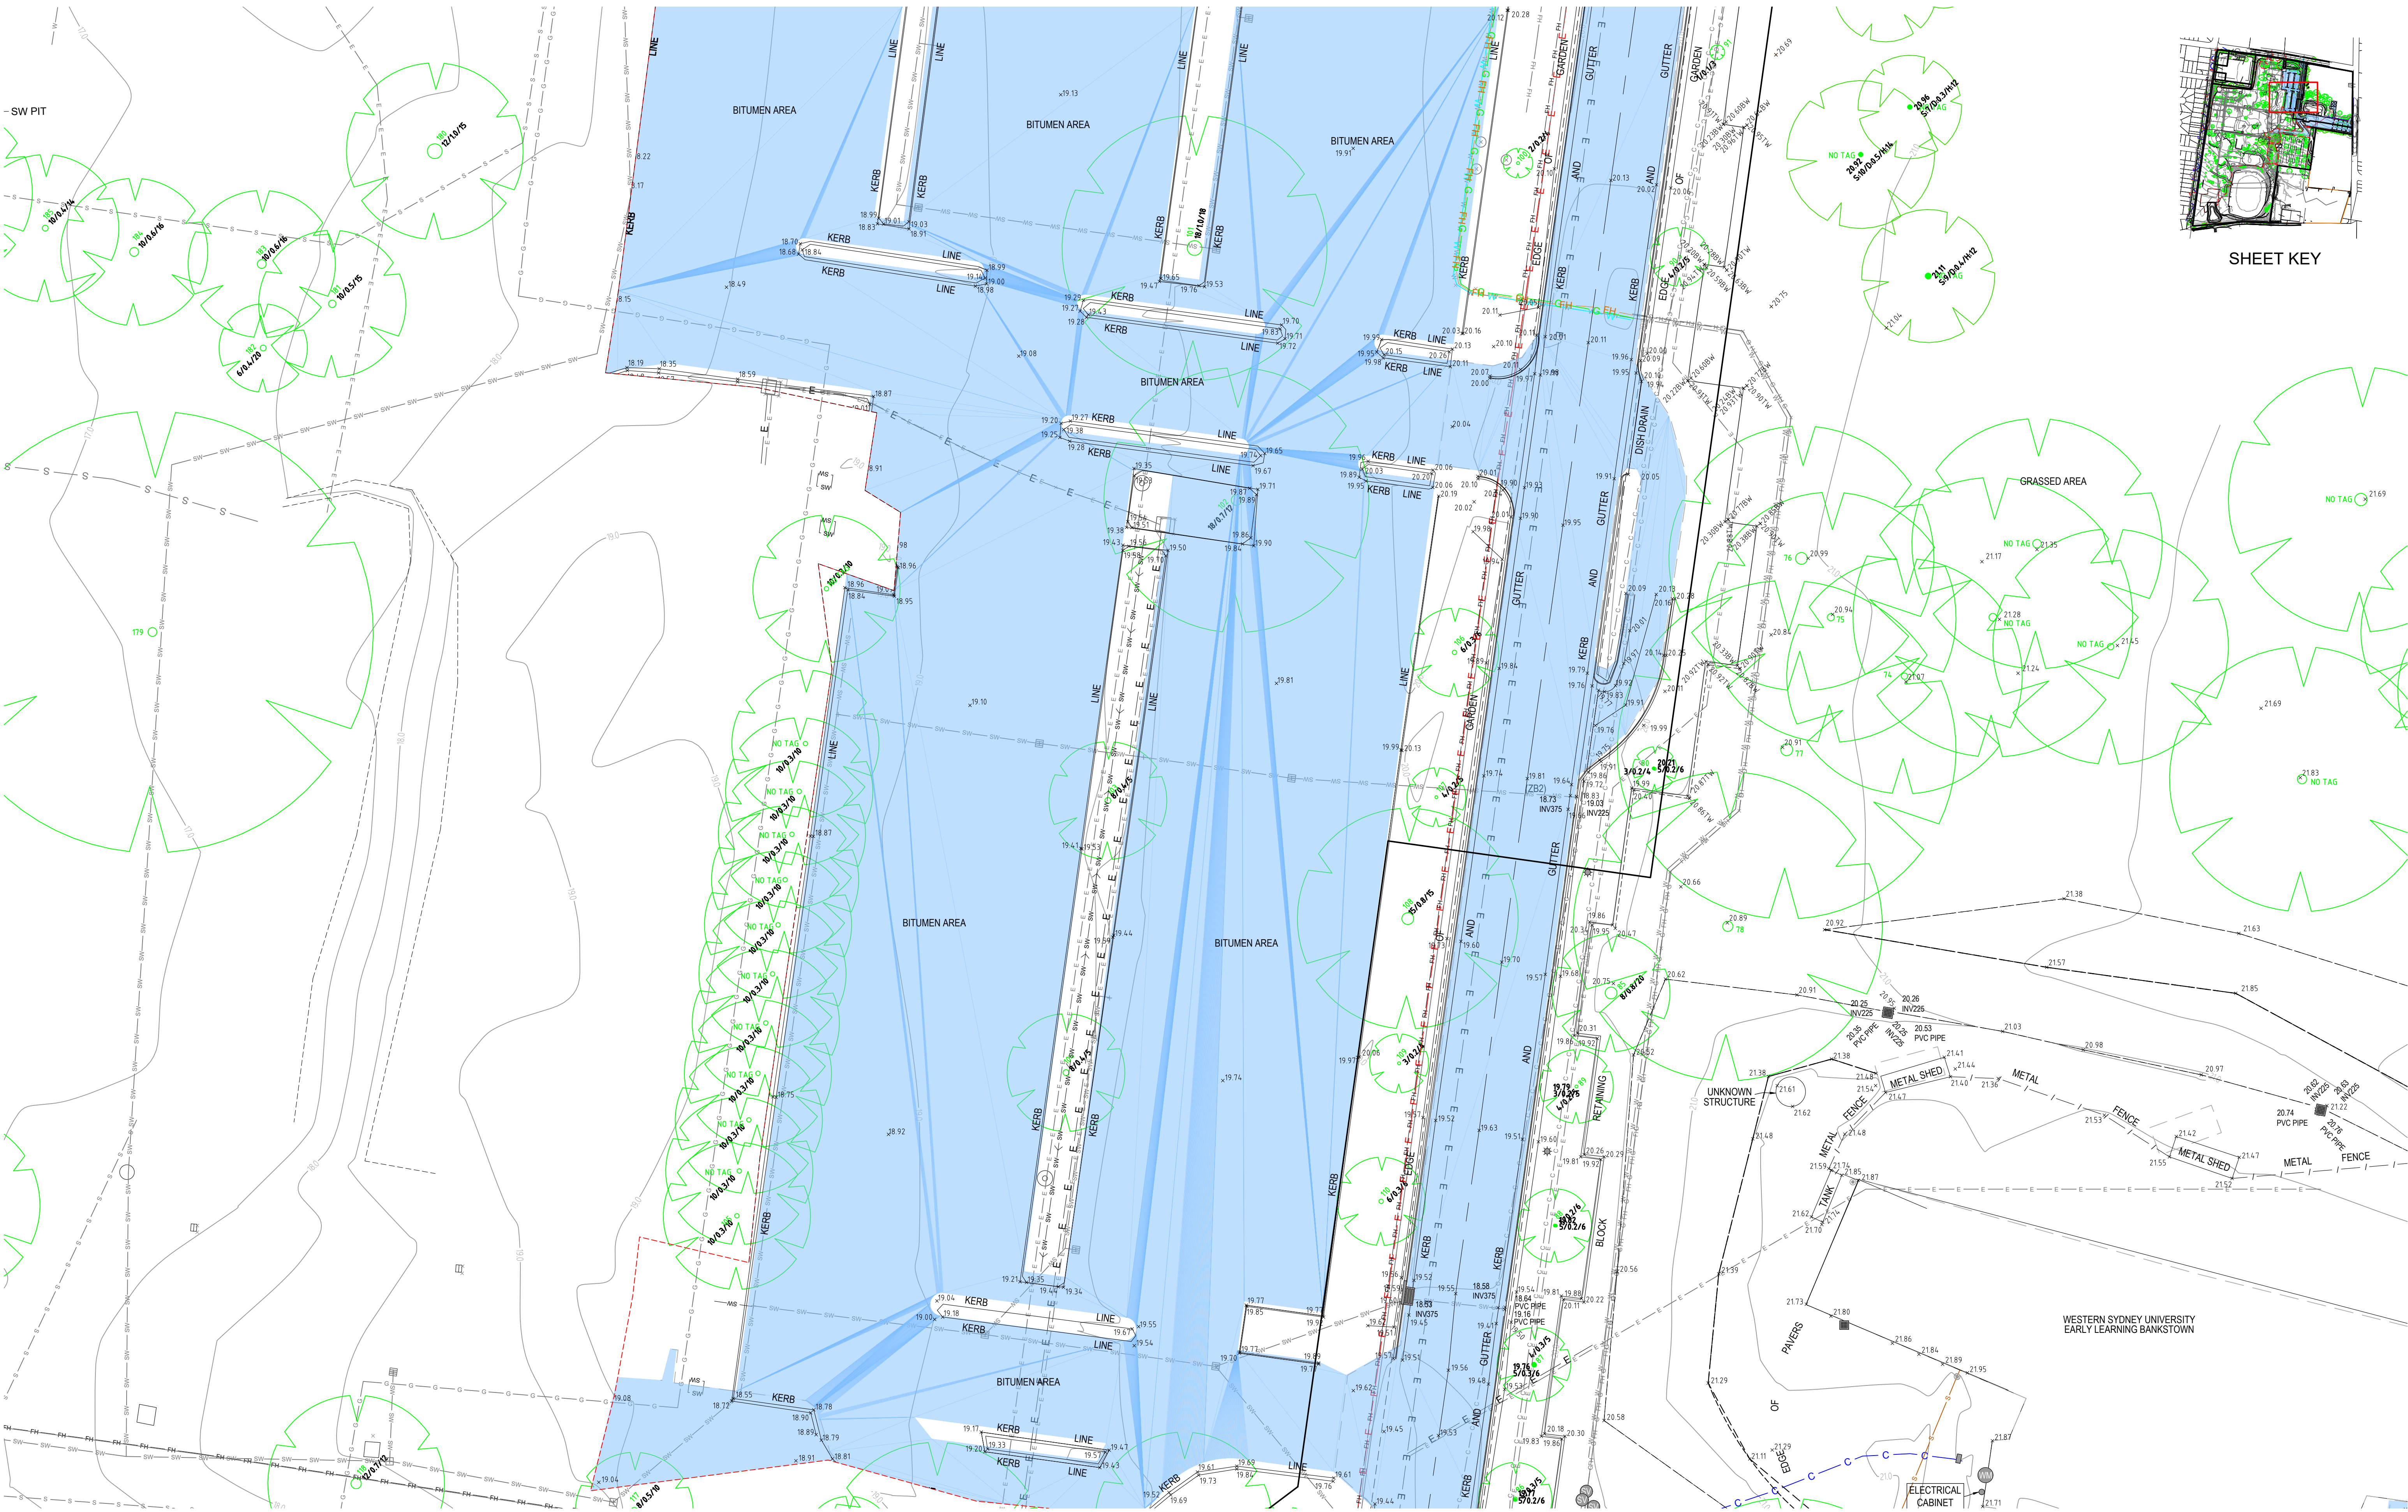

PLAN OF CONTOUR AND DETAIL OVER SITE
LOT 2 IN DP1291984, LOT 1 IN DP547874, AND LOTS 1, 2 AND 3 IN DP91953
2 BULLECOURT AVENUE, MILPERRA

Client: MIRVAC




Beveridge Williams
Development and Infrastructure Consultants

Western Sydney ph: (02) 4625 5055
www.beveridgewilliams.com.au

BC F 28-10-2025 ADDITION OF SURVEY NOTATIONS	
BC E 22-08-2025	Detail survey after demolition
BC D 08-05-2025	Addition of extra trees
BC C 16-09-2024	Updated tree positions
BC B 28-02-2024	Additional Information
BC A ~	Original Issue

BY	Ver	Date	Amendments
This work is licensed under a Creative Commons Attribution 4.0 International License.			

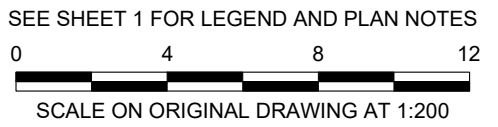

Survey Date: 29-08-2025	
Vertical Datum: AHD	
Horizontal Datum: GDA 2020	
Origin of Levels	
SSM:	25363
RL:	4.927

Scale (A3) 1:200
Sheet 7 of 22




Western Sydney ph: (02) 4625 5055
www.beveridgewilliams.com.au

By | Ver | Date | Amendments

This work is licensed under a Creative Commons Attribution 4.0 International License.



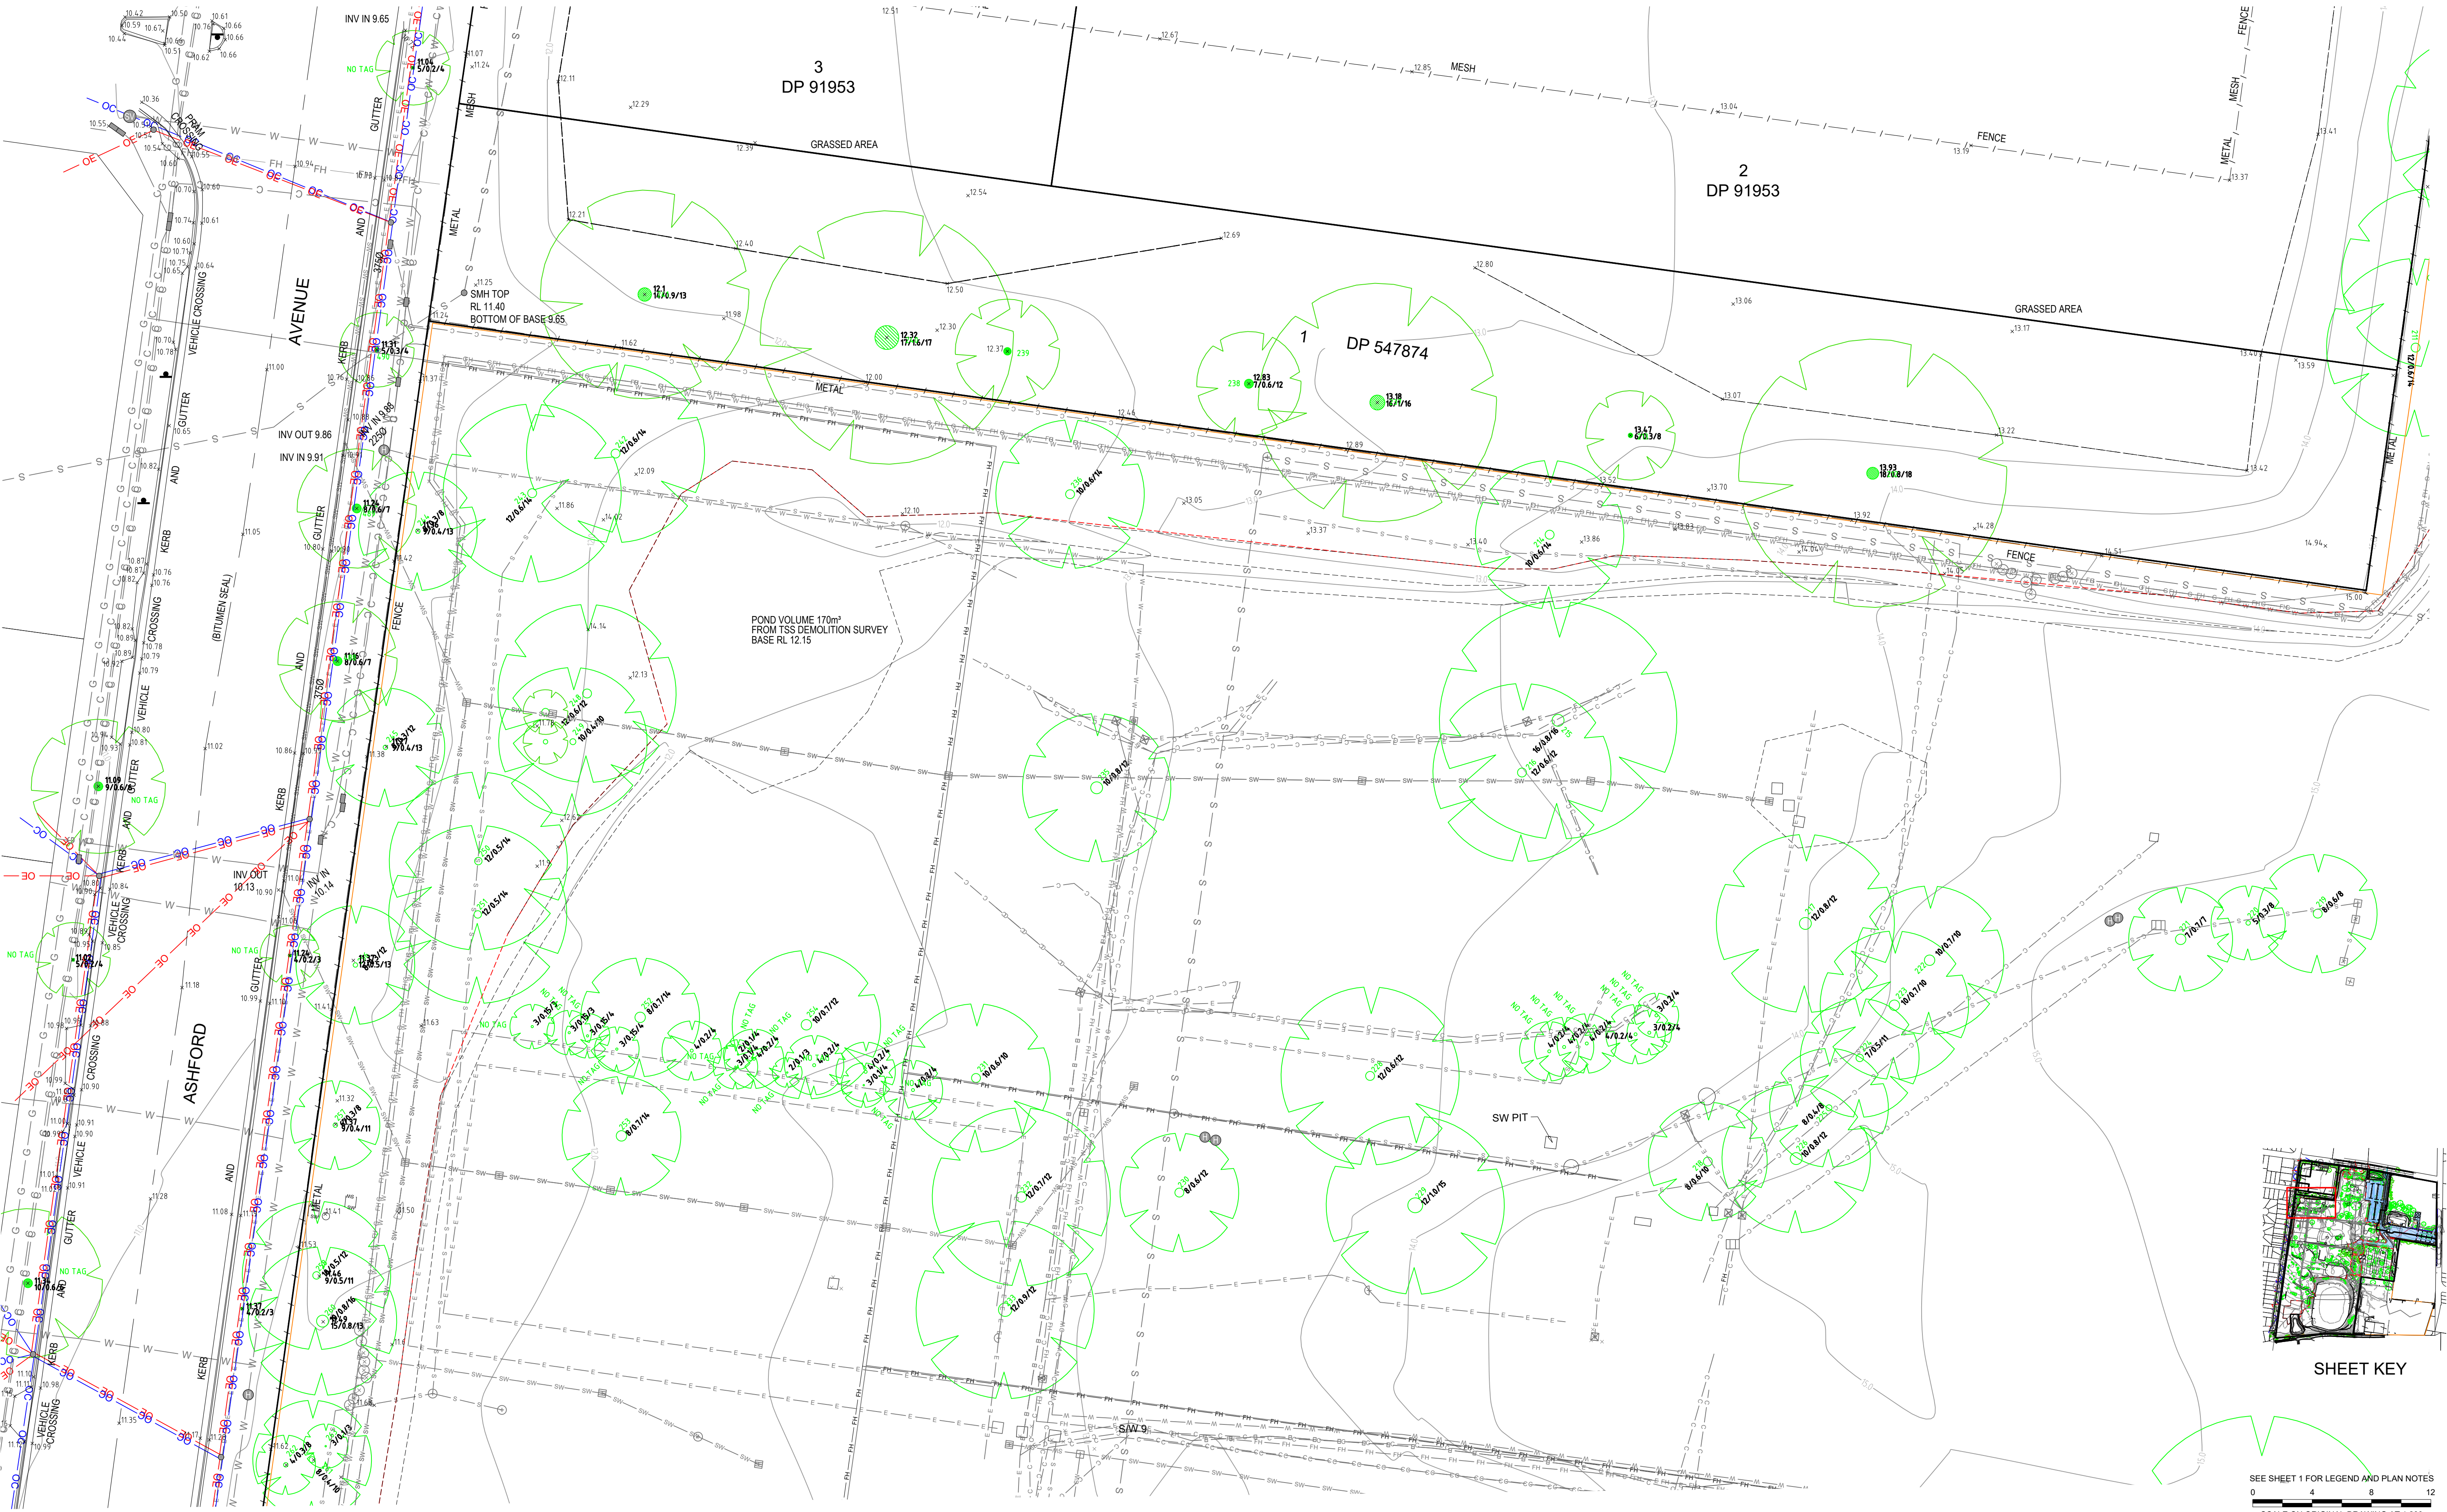

SHEET KEY

PLAN OF CONTOUR AND DETAIL OVER SITE
LOT 2 IN DP1291984, LOT 1 IN DP547874, AND LOTS 1, 2 AND 3 IN DP91953
2 BULLECOURT AVENUE, MILPERRA

Client: MIRVAC



Beveridge Williams
Development and Infrastructure Consultants


Western Sydney ph: (02) 4625 5056
www.beveridgewilliams.com.au

BC F 28-10-2025 ADDITION OF SURVEY NOTATIONS

BC E	22-08-2025	Detail survey after demolition
BC D	08-05-2025	Addition of extra trees
BC C	16-09-2024	Updated tree positions
BC B	28-02-2024	Additional Information
BC A	~	Original Issue

By | Ver | Date | Amendments
This work is licensed under a Creative Commons Attribution 4.0 International License
S:\J089\232301879 - 2 Bullecourt Avenue Milperra_Sur\EMW\2301879-DET\3 Drafting\out CAD file\2301879-DET.dwg

SEE SHEET 1 FOR LEGEND AND PLAN NOTES

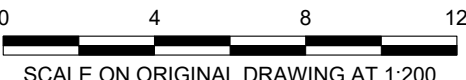


Survey Date: 29-08-2025
Vertical Datum: AHD
Horizontal Datum: GDA 2020
Origin of Levels
SSM: 25363
RL: 4.927


Scale (A3)
(A1) 1:200



Sheet 9 of 22

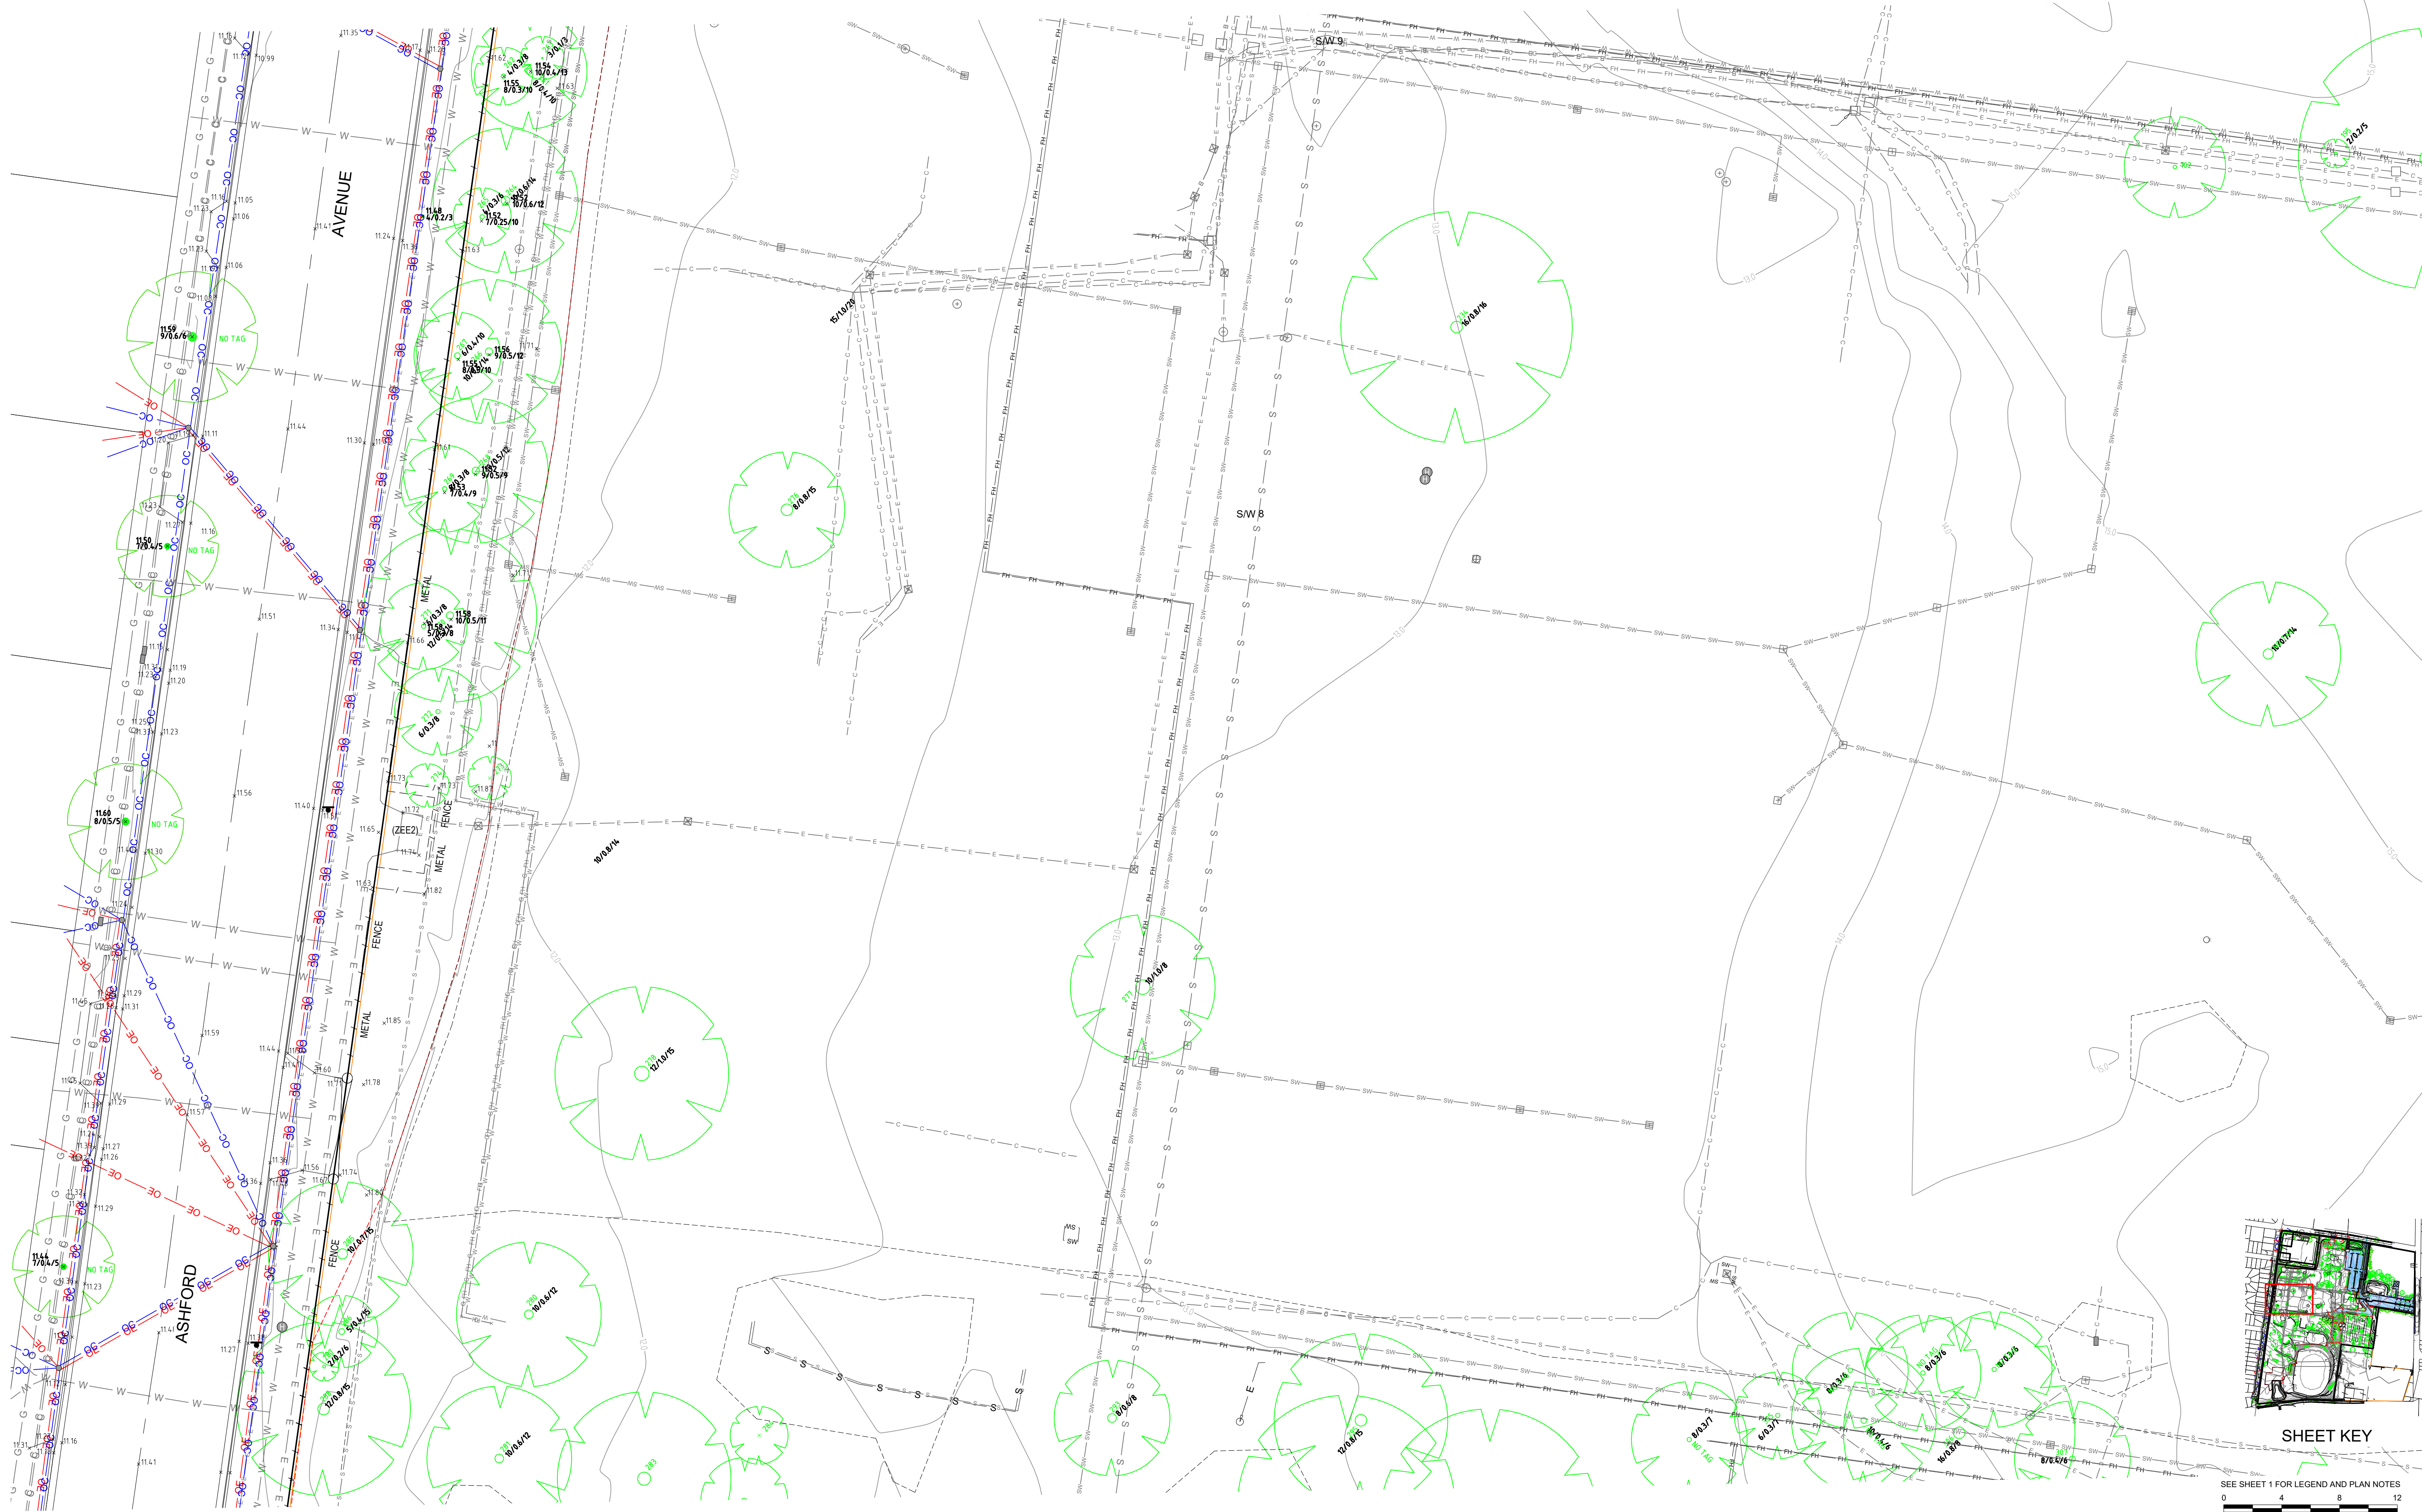

SHEET KEY

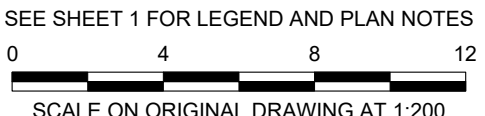

PLAN OF CONTOUR AND DETAIL OVER SITE
LOT 2 IN DP1291984, LOT 1 IN DP547874, AND LOTS 1, 2 AND 3 IN DP91953
2 BULLECCOURT AVENUE, MILPERRA

Client: MIRVAC



Beveridge Williams
Development and Infrastructure Consultants

Western Sydney ph: (02) 4625 5055
www.beveridgewilliams.com.au

BC F 28-10-2025 ADDITION OF SURVEY NOTATIONS

BC E 22-08-2025 Detail survey after demolition
BC D 08-05-2025 Addition of extra trees
BC C 16-09-2024 Updated tree positions
BC B 28-02-2024 Additional Information
BC A ~ Original Issue

Survey Date: 29-08-2025
Vertical Datum: AHD
Horizontal Datum: GDA 2020
Origin of Levels: SSM: 25363
RL: 4.927

Scale (A3): 1:200
(A1): 1:200



Sheet 10 of 22

This work is licensed under a Creative Commons Attribution 4.0 International License.
S:\UOB\2301879 - 2 Bullecourt Avenue Milperra_Sur\EMW\2301879-DET\3 Drafting\current CAD Ref\2301879-DET.dwg



Western Sydney ph: (02) 4625 5055
www.beveridgewilliams.com.au

By	Ver	Date	Amendments
This work is licensed under a Creative Commons			

0 4 8 12

SCALE ON ORIGINAL DRAWING AT 1:200

Survey Date: 20.08.2025 



SHEET KEY

SCALE ON ORIGINAL DRAWING AT 1:200


BC E 28-10-2025 ADDITION OF SURVEY NOTATIONS

Western Sydney ph: (02) 4625 5055
www.heveridgewilliams.com.au



Beveridge Williams
Development and Infrastructure Consultants



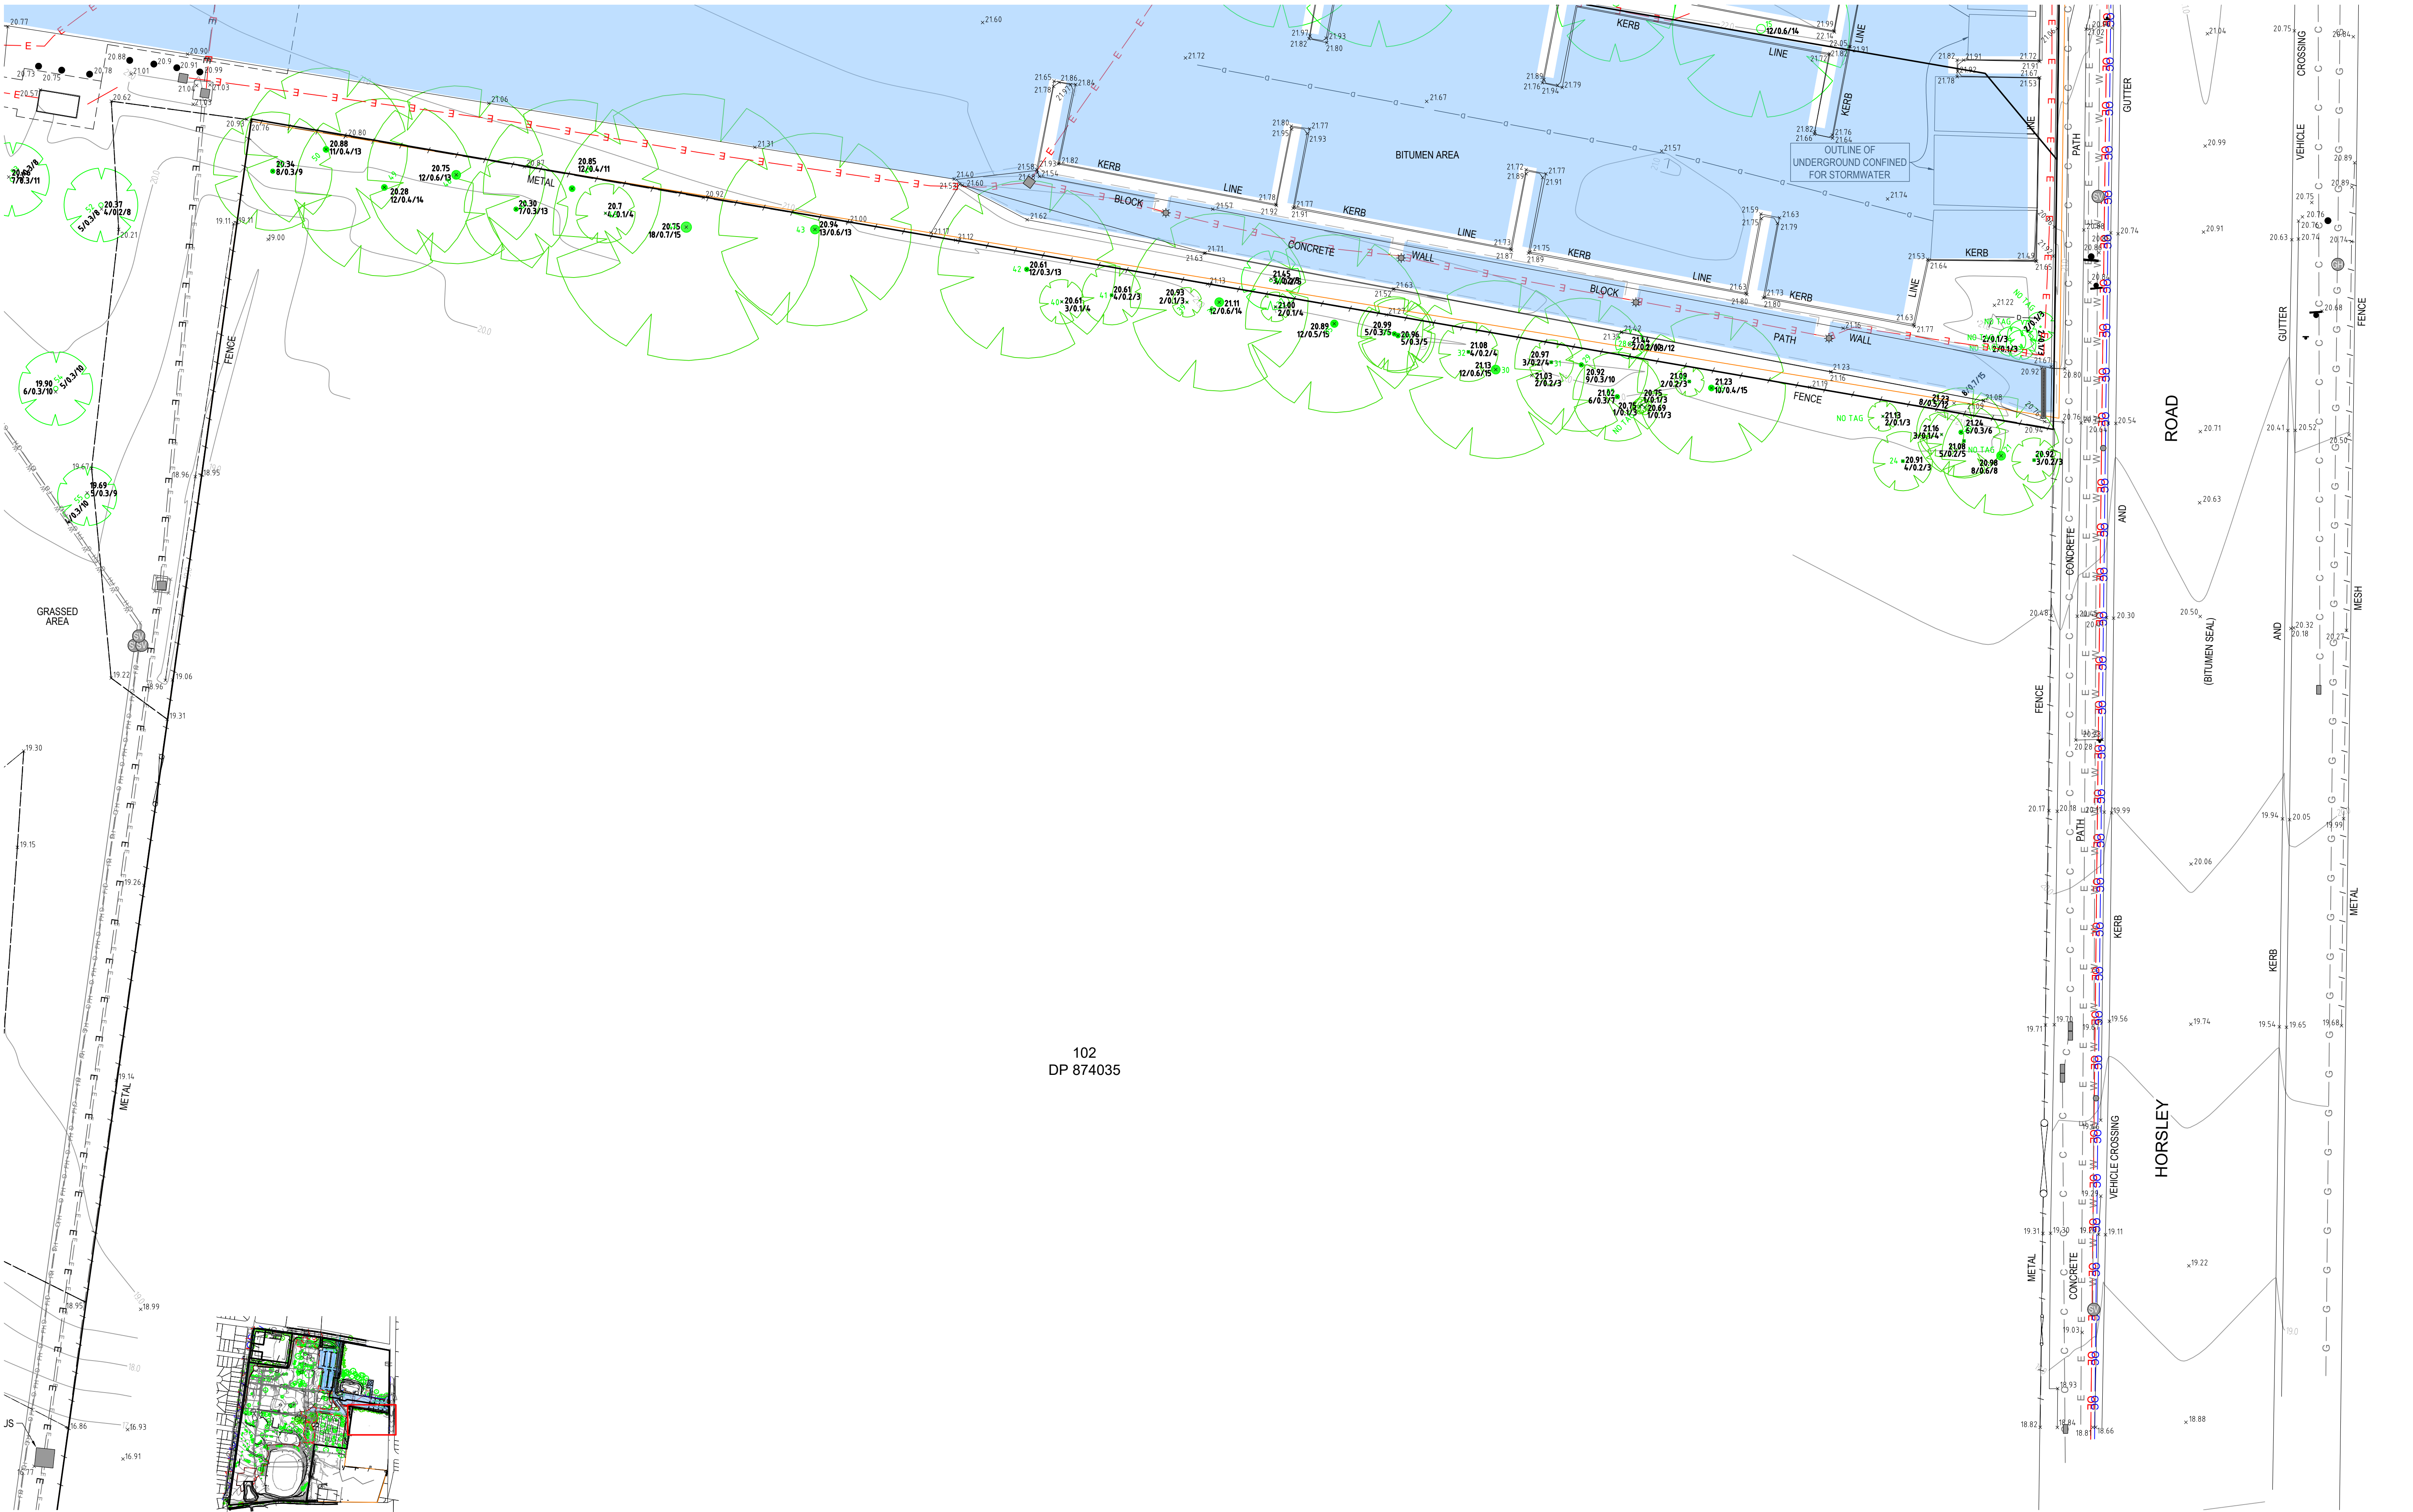

102
DP 874035

SHEET KEY

PLAN OF CONTOUR AND DETAIL OVER SITE
LOT 2 IN DP1291984, LOT 1 IN DP547874, AND LOTS 1, 2 AND 3 IN DP91953
2 BULLECOURT AVENUE, MILPERRA


Client: MIRVAC



BC F 28-10-2025 ADDITION OF SURVEY NOTATIONS

BC E	22-08-2025	Detail survey after demolition	29-08-2025
BC D	08-05-2025	Addition of extra trees	Vertical Datum: AHD
BC C	16-09-2024	Updated tree positions	Horizontal Datum: GDA 2020
BC B	28-02-2024	Additional Information	Origin of Levels
BC A	-	Original Issue	SSM: 25363
			RL: 4.927

By	Ver	Date	Amendments

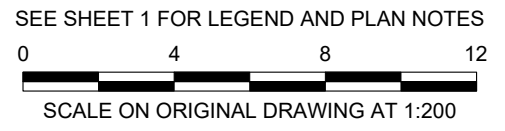

Scale (A3)	1:200	Sheet 13 of 22
------------	-------	----------------



S:\JOBS\23\2301879 - 2 Bullecourt Avenue Milperra_SurEMW\2301879-DET\3 Drafting\Current CAD file\2301879-DET.dwg



SHEET KEY

102
DP 874035

PLAN OF CONTOUR AND DETAIL OVER SITE
LOT 2 IN DP1291984, LOT 1 IN DP547874, AND LOTS 1, 2 AND 3 IN DP91953
2 BULLECOURT AVENUE, MILPERRA

Client: MIRVAC



Beveridge Williams
Development and Infrastructure Consultants

Western Sydney ph: (02) 4625 5055
www.beveridgewilliams.com.au

BC F 28-10-2025 ADDITION OF SURVEY NOTATIONS

BC E 22-08-2025 Detail survey after demolition
BC D 08-05-2025 Addition of extra trees
BC C 16-09-2024 Updated tree positions
BC B 28-02-2024 Additional Information
BC A Original Issue

Survey Date: 29-08-2025
Vertical Datum: AHD
Horizontal Datum: GDA 2020
Origin of Levels
SSM: 25363
RL: 4.927

Scale (A3)
(A1) 1:200

SEE SHEET 1 FOR LEGEND AND PLAN NOTES

0 4 8 12

SCALE ON ORIGINAL DRAWING AT 1:200



Sheet 14 of 22



SHEET KEY

PLAN OF CONTOUR AND DETAIL OVER SITE
LOT 2 IN DP1291984, LOT 1 IN DP547874, AND LOTS 1, 2 AND 3 IN DP91953
2 BULLECOURT AVENUE, MILPERRA

Client: MIRVAC



BC F 28-10-2025 ADDITION OF SURVEY NOTATIONS

BC E 22-08-2025 Detail survey after demolition
BC D 08-05-2025 Addition of extra trees
BC C 16-09-2024 Updated tree positions
BC B 28-02-2024 Additional Information
BC A ~ Original Issue

Survey Date: 29-08-2025
Vertical Datum: AHD
Horizontal Datum: GDA 2020
Origin of Levels
SSM: 25363
RL: 4.927

Scale (A3)
(A1) 1:200


SEE SHEET 1 FOR LEGEND AND PLAN NOTES

0 4 8 12

SCALE ON ORIGINAL DRAWING AT 1:200



Sheet 15 of 22

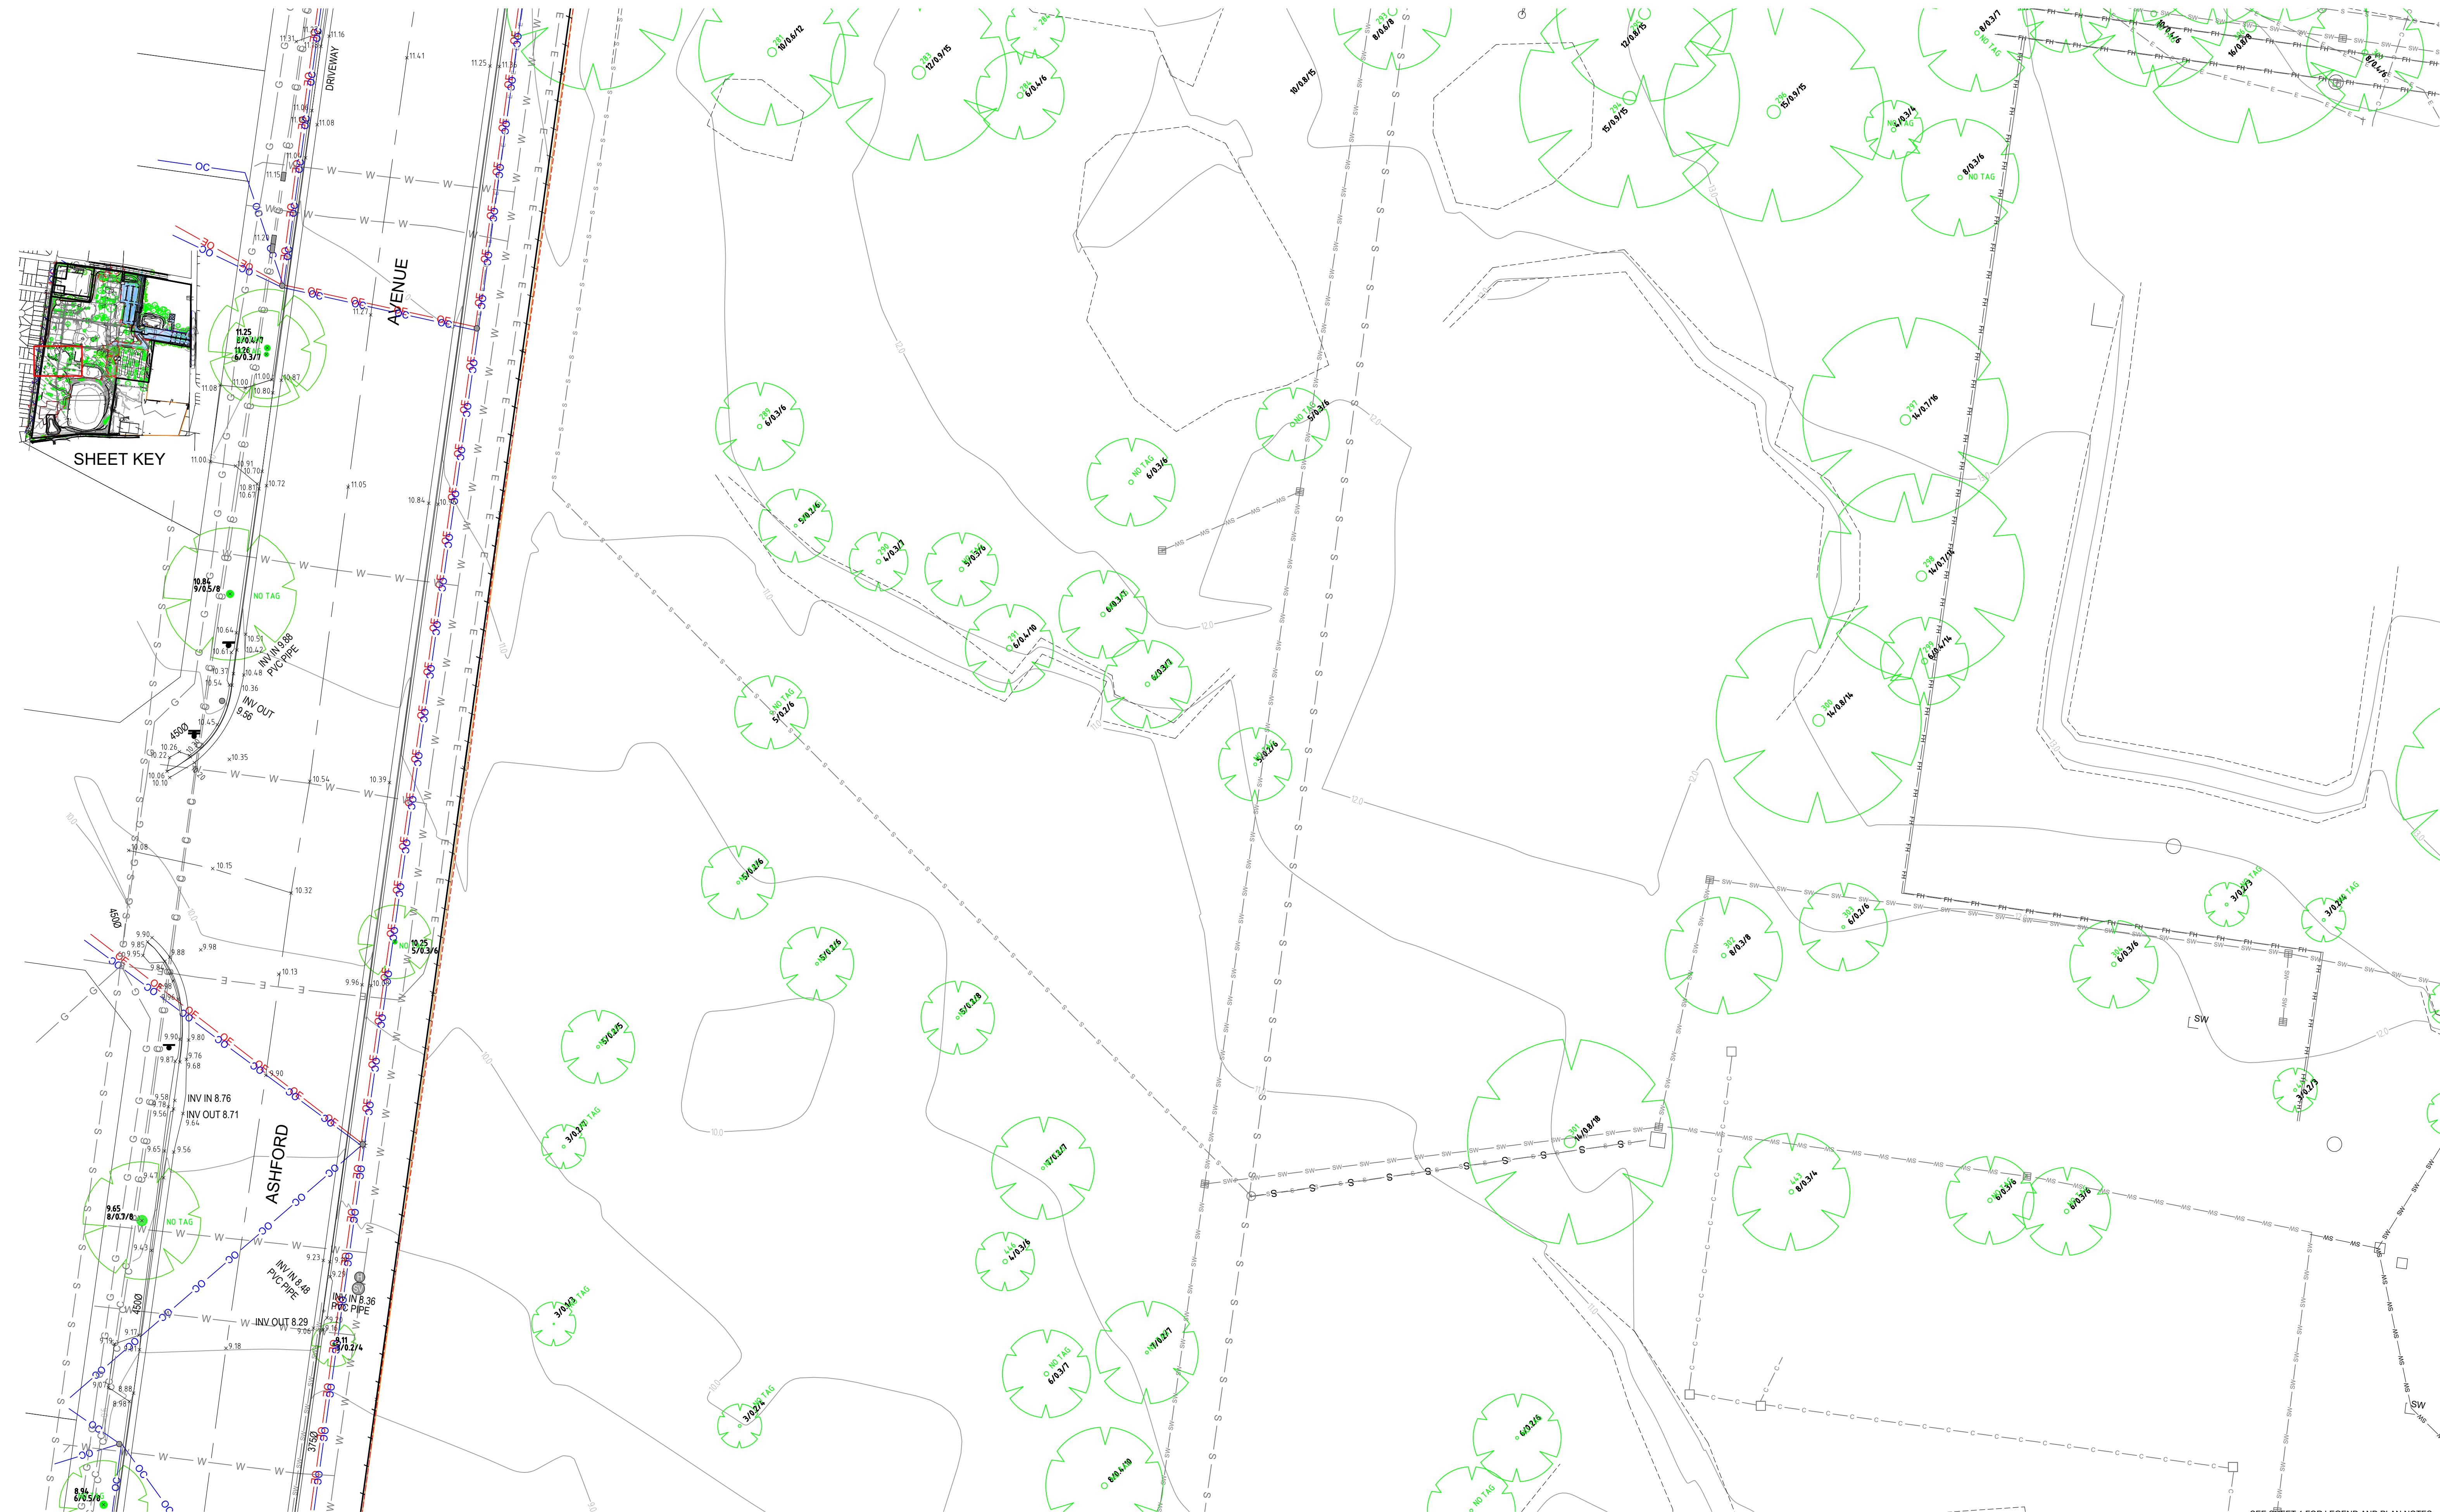

PLAN OF CONTOUR AND DETAIL OVER SITE
LOT 2 IN DP1291984, LOT 1 IN DP547874, AND LOTS 1, 2 AND 3 IN DP19513
2 BULLETCOURT AVENUE, MILPERRA

Client: MIRVAC



BC F 28-10-2025 ADDITION OF SURVEY NOTATIONS

BC E 22-08-2025 Detail survey after demolition
BC D 08-05-2025 Addition of extra trees
BC C 16-09-2024 Updated tree positions
BC B 28-02-2024 Additional Information
BC A ~ Original Issue

By Ver Date Amendments
This work is licensed under a Creative Commons Attribution 4.0 International License.

SEE SHEET 1 FOR LEGEND AND PLAN NOTES


0 4 8 12
SCALE ON ORIGINAL DRAWING AT 1:200

Survey Date: 29-08-2025
Vertical Datum: AHD
Horizontal Datum: GDA 2020
Origin of Levels
SSM: 25363
RL: 4.927

Scale (A3)
(A1) 1:200



Sheet 16 of 22

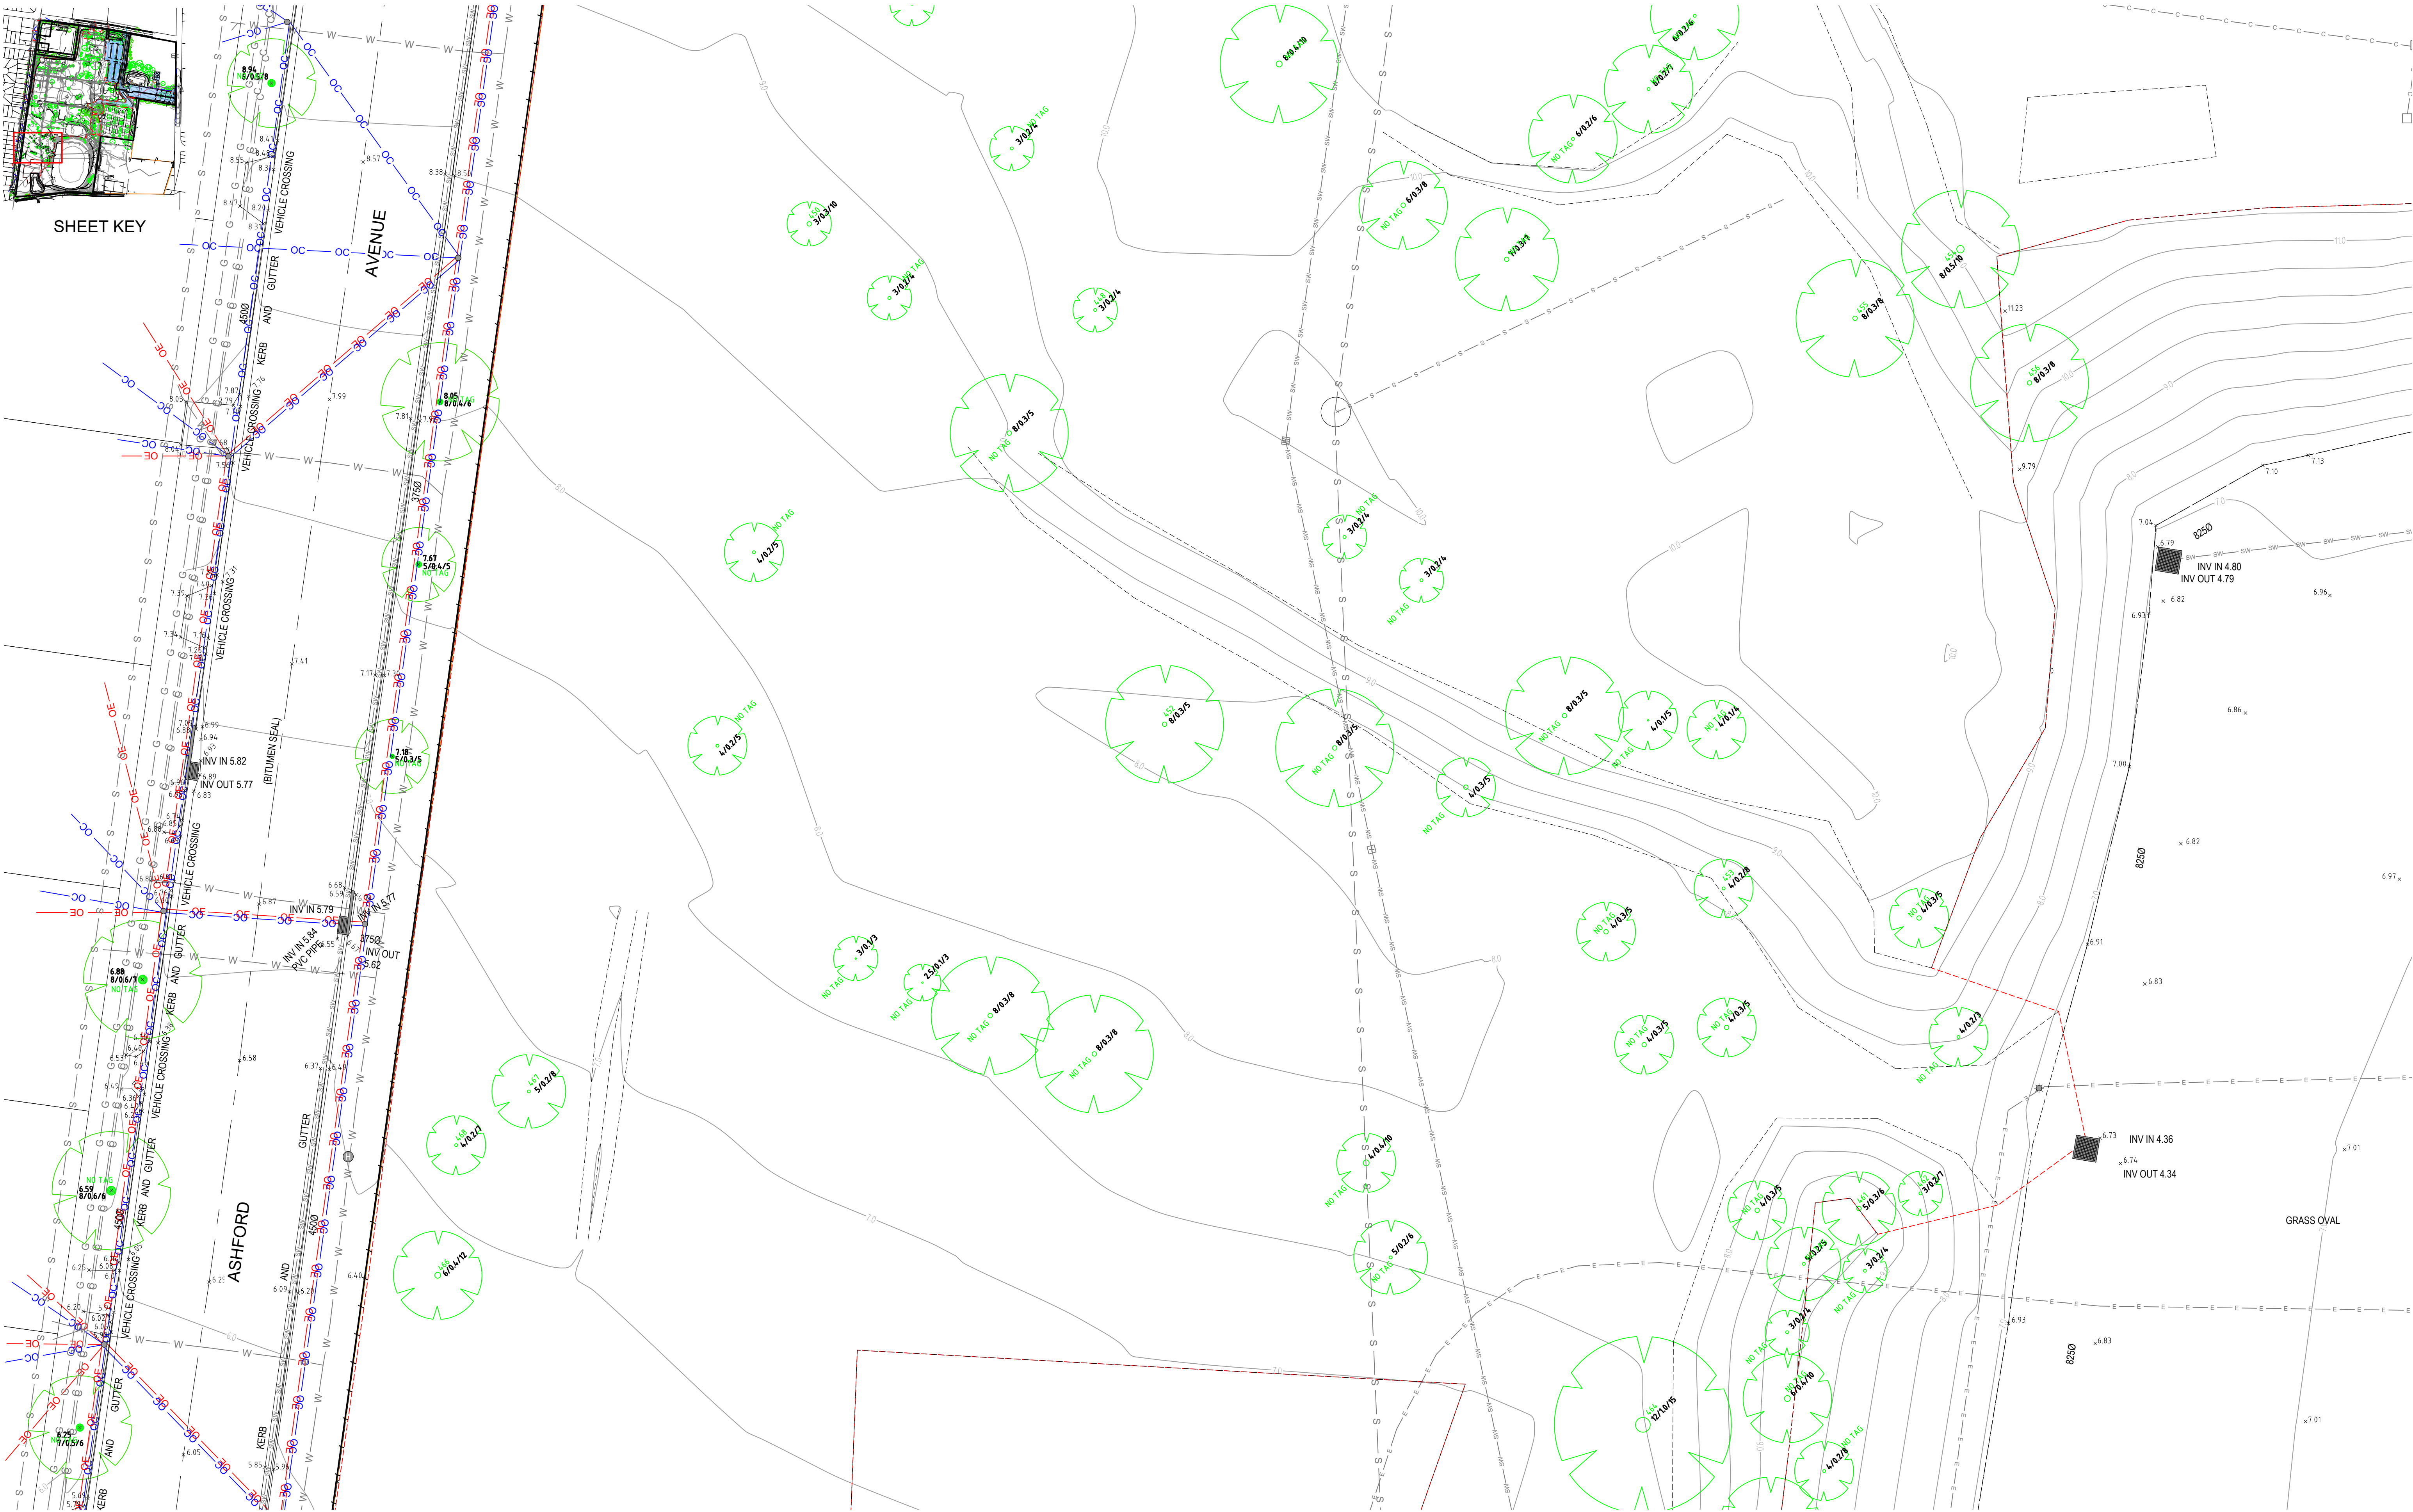


PLAN OF CONTOUR AND DETAIL OVER SITE
LOT 2 IN DP1291984, LOT 1 IN DP547874, AND LOTS 1, 2 AND 3 IN DP91953
2 BULLECOURT AVENUE, MILPERRA

Client: MIRVAC



BC	F	28-10-2025	ADDITION OF SURVEY NOTATIONS
BC	E	22-08-2025	Detail survey after demolition
BC	D	08-05-2025	Addition of extra trees
BC	C	16-09-2024	Updated tree positions
BC	B	28-02-2024	Additional Information
BC	A	-	Original Issue

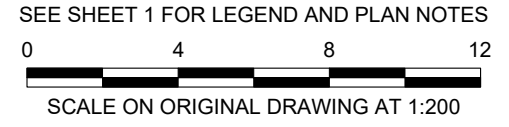


Survey Date:	29-08-2025
Vertical Datum:	AHD
Horizontal Datum:	GDA 2020
Origin of Levels:	SSM:
RL:	25363
	4.927





Client: MIRVAC



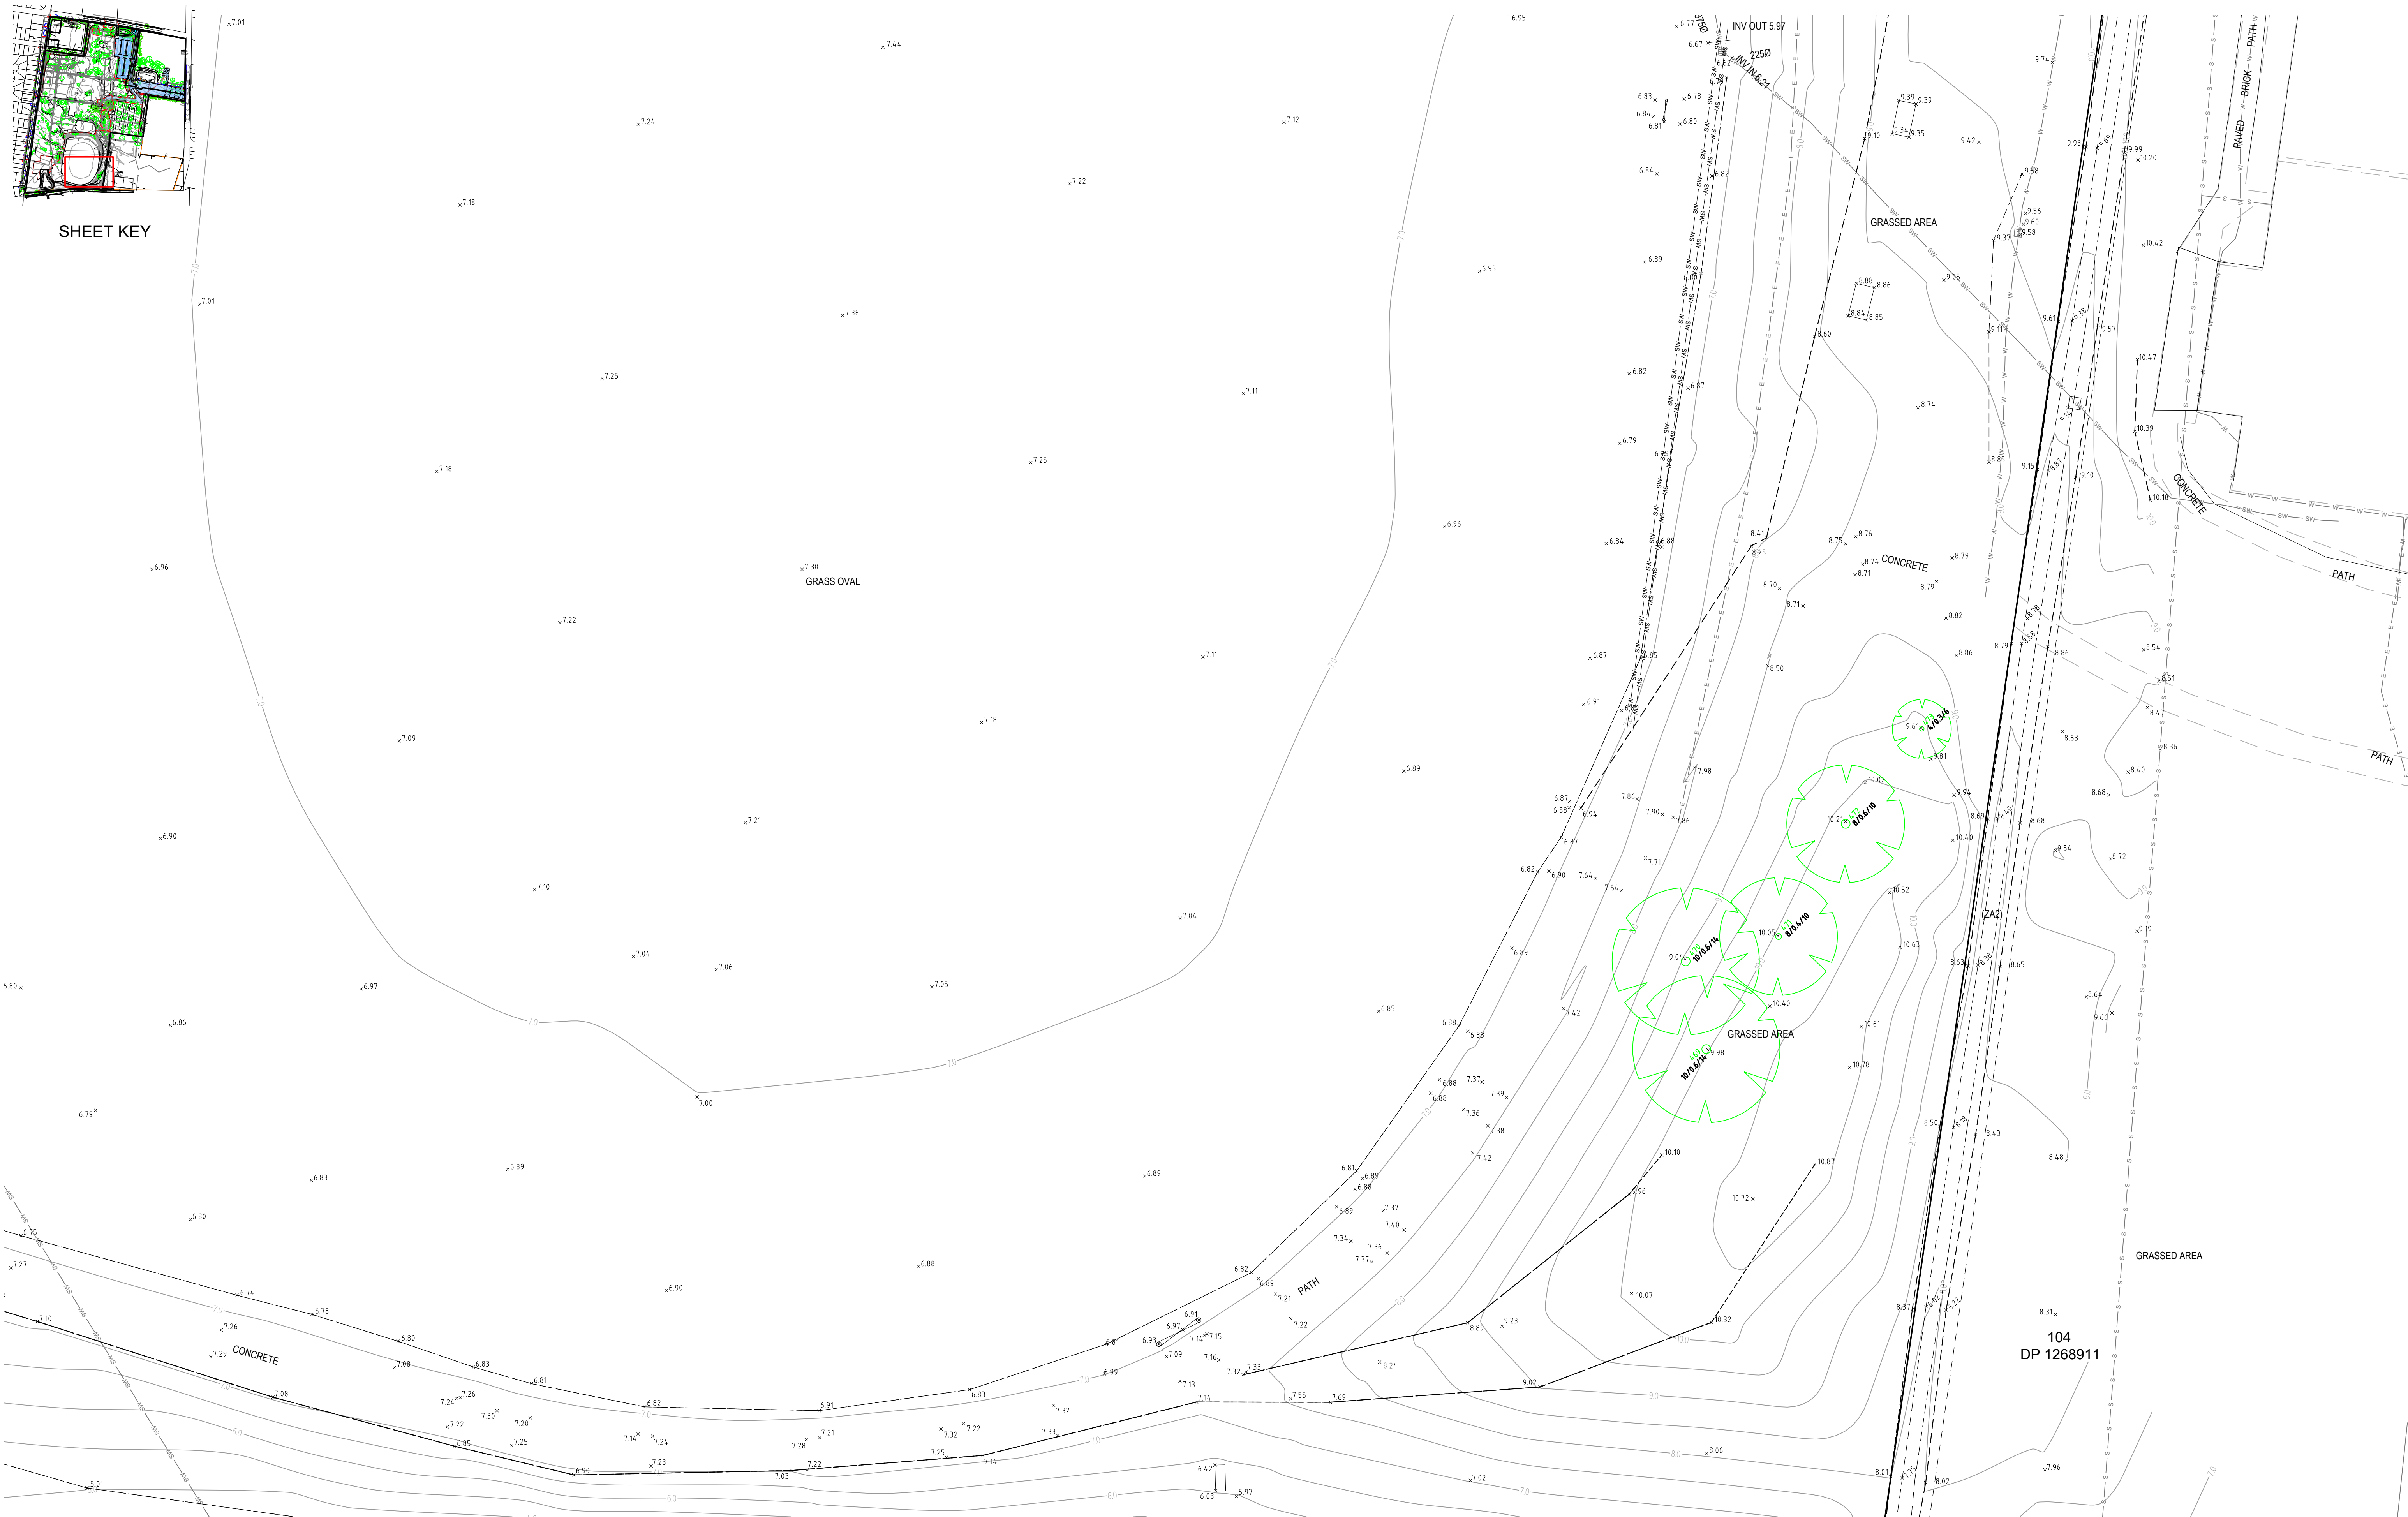

SHEET KEY

PLAN OF CONTOUR AND DETAIL OVER SITE
LOT 2 IN DP1291984, LOT 1 IN DP547874, AND LOTS 1, 2 AND 3 IN DP91953
2 BULLECOURT AVENUE, MILPERRA

Client: MIRVAC



Beveridge Williams
Development and Infrastructure Consultants

BC F 28-10-2025 ADDITION OF SURVEY NOTATIONS

BC E	22-08-2025	Detail survey after demolition
BC D	08-05-2025	Addition of extra trees
BC C	16-09-2024	Updated tree positions
BC B	28-02-2024	Additional Information
BC A	-	Original Issue

Survey Date:	29-08-2025
Vertical Datum:	AHD
Horizontal Datum:	GDA 2020
Origin of Levels	SSM:
RL:	25363
	4.927




Western Sydney ph: (02) 4625 5055
www.beveridgewilliams.com.au

By Ver Date Amendments
This work is licensed under a Creative Commons Attribution 4.0 International License.

Scale (A3)
(A1) 1:200
Sheet 19 of 22




LOT 2 IN DP1291984, LOT 1 IN DP547874, AND LOTS 1, 2 AND 3 IN DP91953
2 BULLECOURT AVENUE, MILPERRA

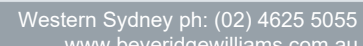

S:\JOBS\23\2301879 - 2 Bullecourt Avenue M

Survey Date: 29-08-2025

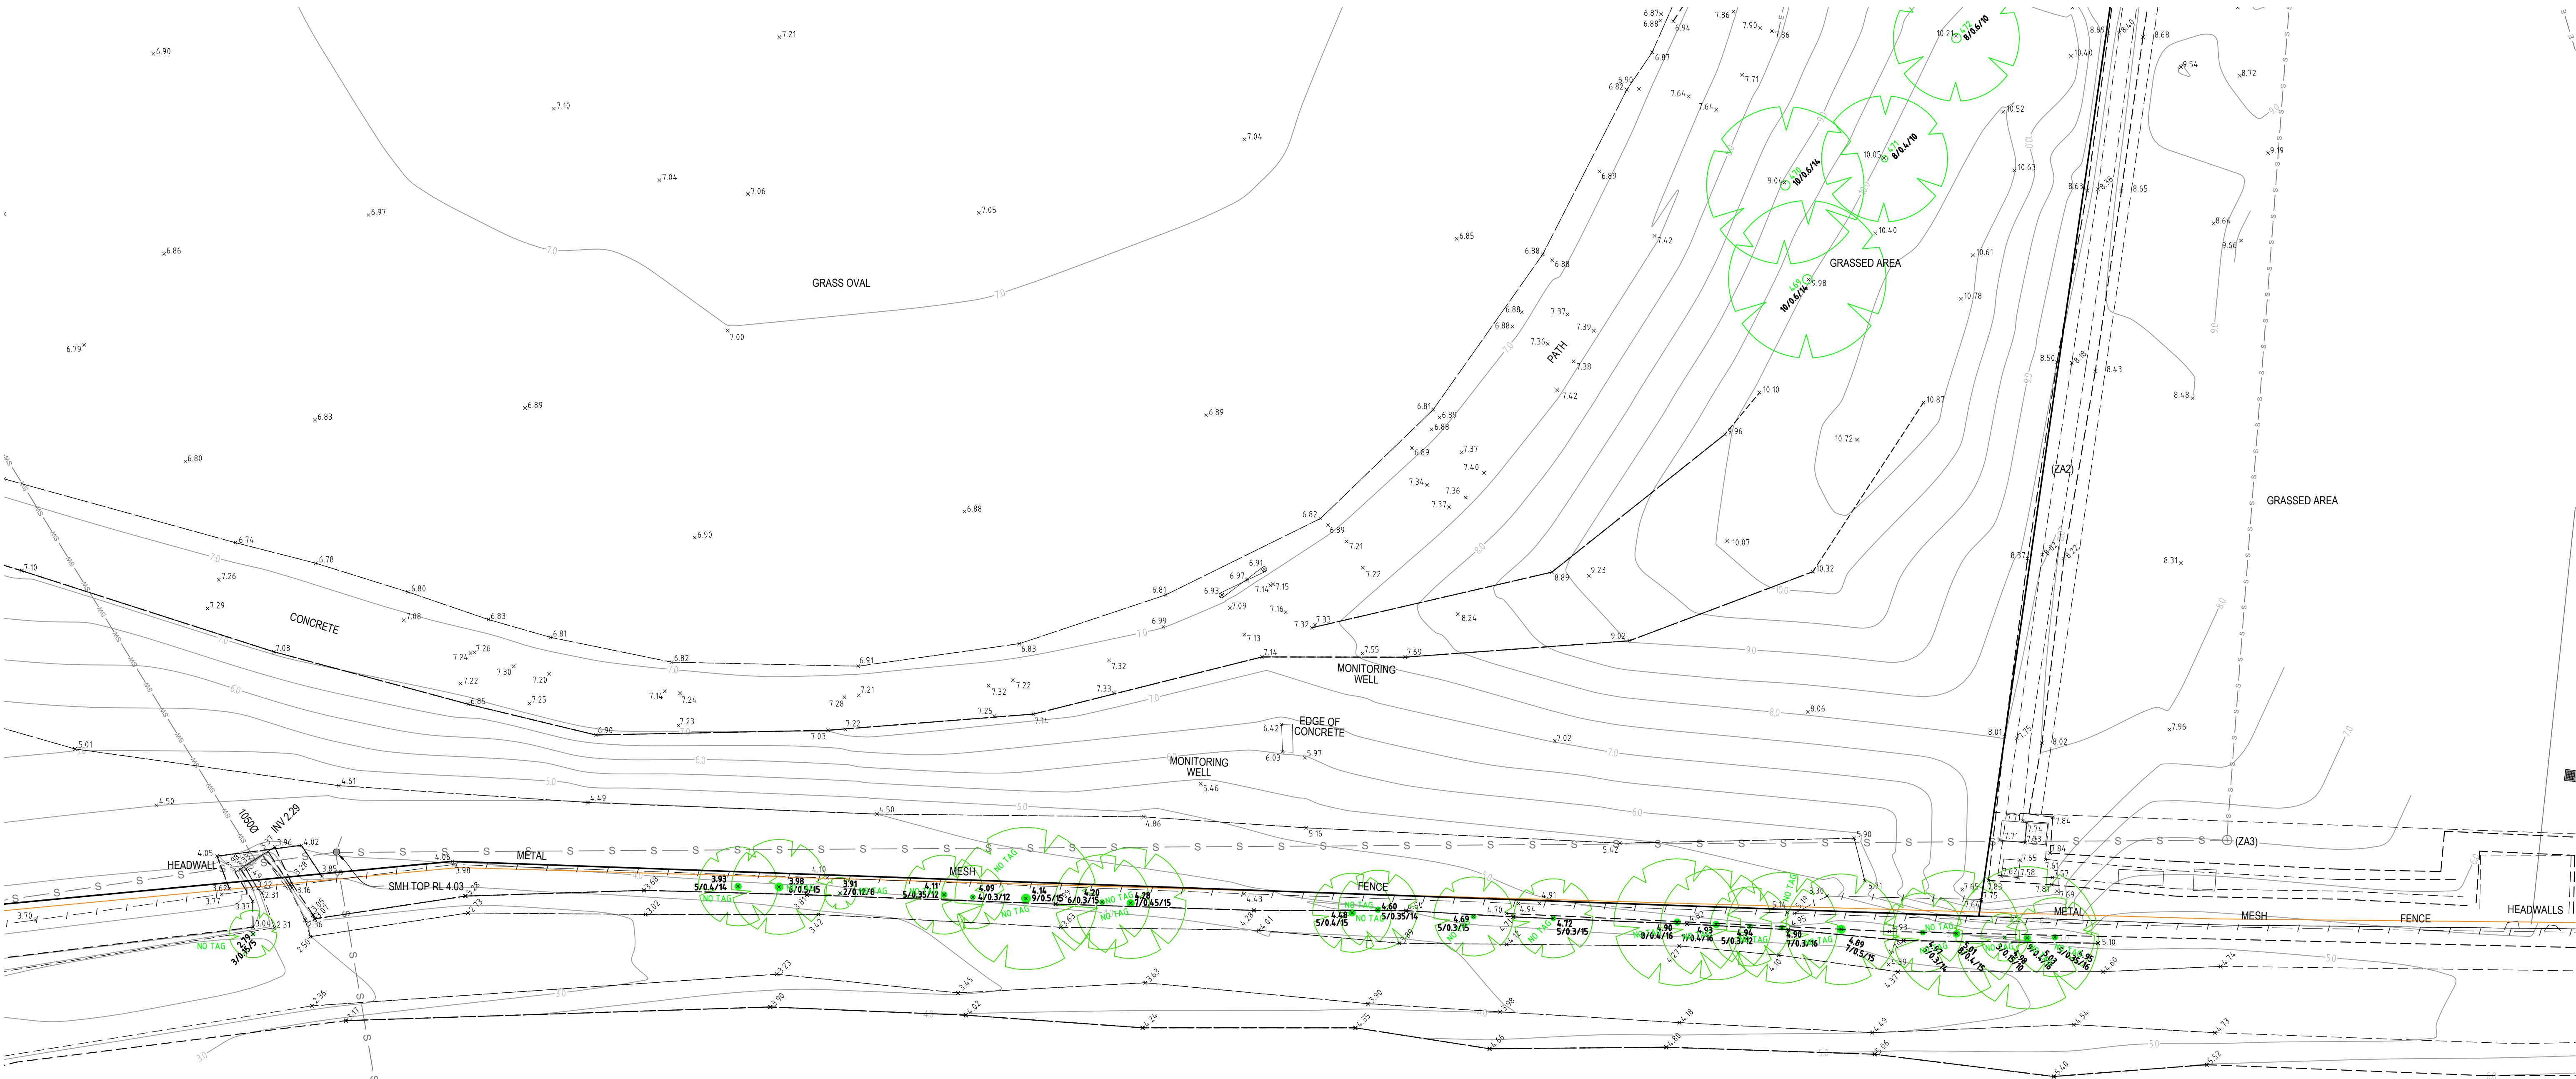

SHEET KEY

PLAN OF CONTOUR AND DETAIL OVER SITE
LOT 2 IN DP1291984, LOT 1 IN DP547874, AND LOTS 1, 2 AND 3 IN DP91953
2 BULLECOURT AVENUE, MILPERRA

Client: MIRVAC



BC	F	28-10-2025	ADDITION OF SURVEY NOTATIONS
BC	E	22-08-2025	Detail survey after demolition
BC	D	08-05-2025	Addition of extra trees
BC	C	16-09-2024	Updated tree positions
BC	B	28-02-2024	Additional Information
BC	A	-	Original Issue

SEE SHEET 1 FOR LEGEND AND PLAN NOTES
0 4 8 12
SCALE ON ORIGINAL DRAWING AT 1:200

Survey Date:	29-08-2025
Vertical Datum:	AHD
Horizontal Datum:	GDA 2020
Origin of Levels	SSM:
RL:	25363
Scale (A3):	1:200
Scale (A1):	1:200

