

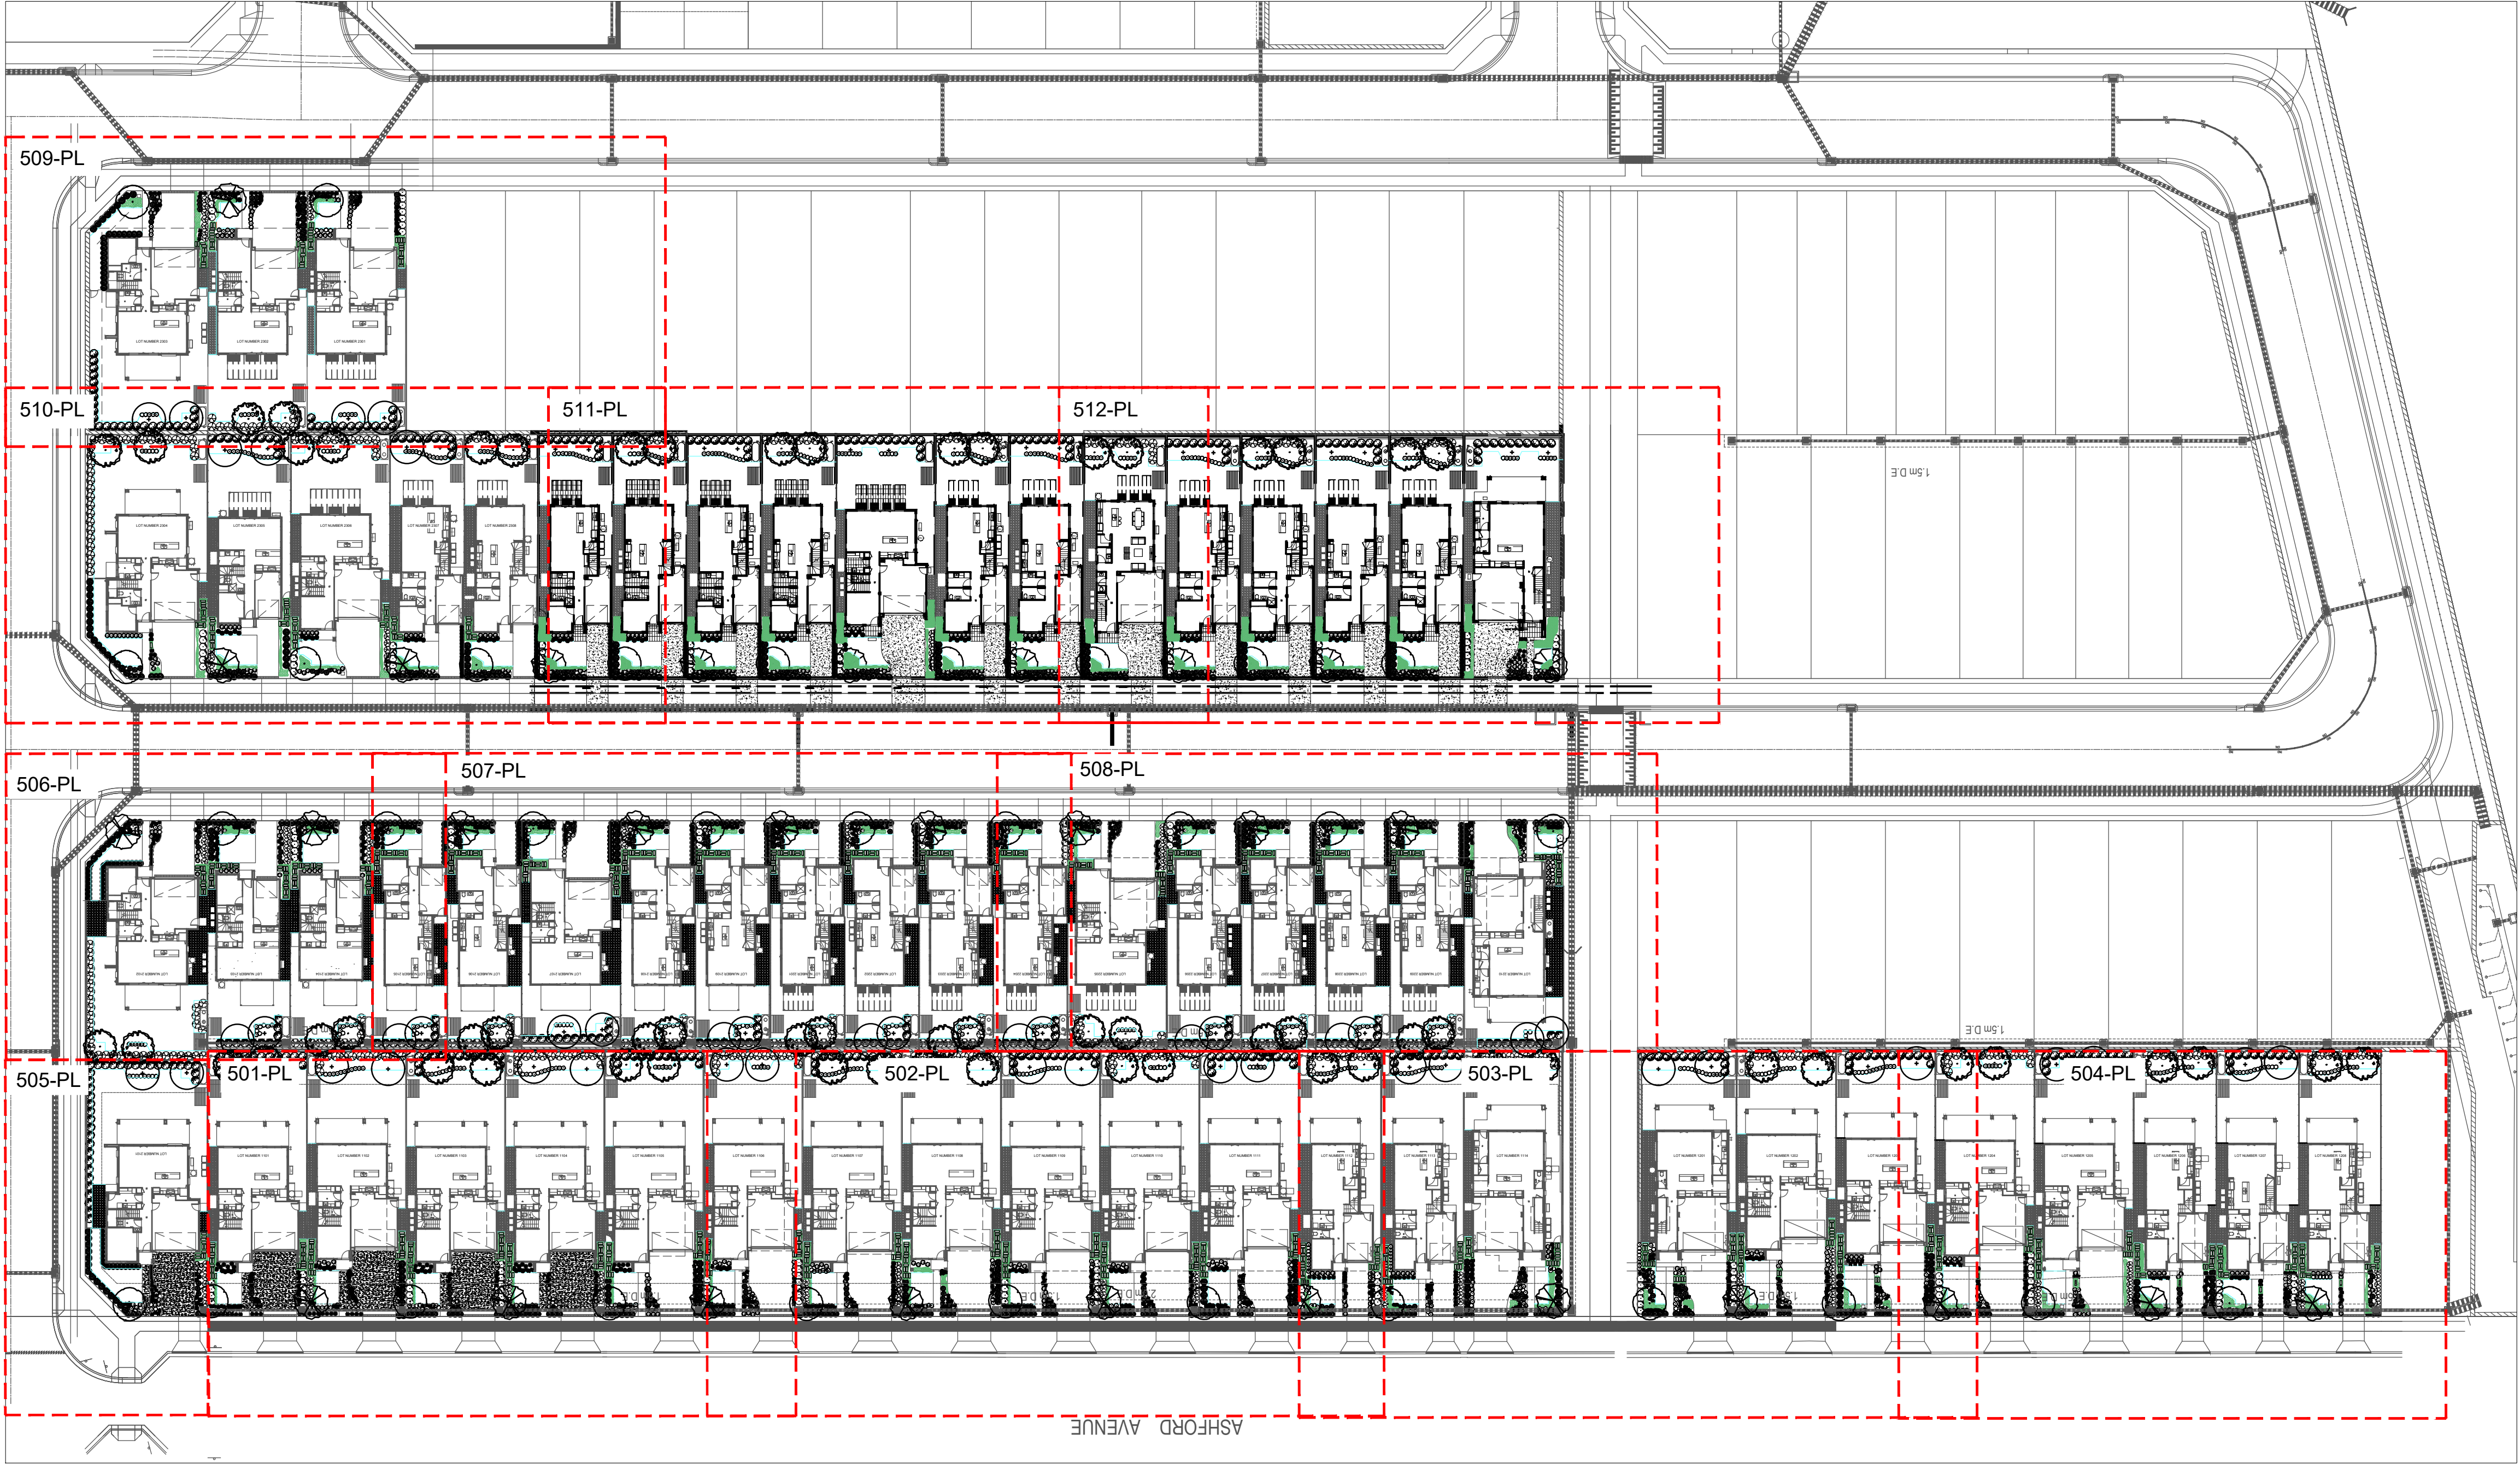
WSU MILPERRA - STAGE 1 AND STAGE 2

INTERNAL LOTS

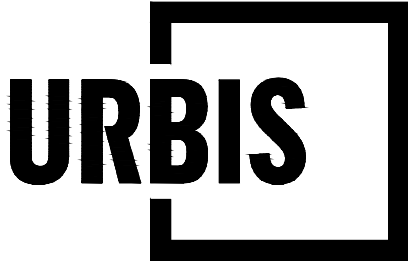
SSDA

LANDSCAPE WORKS PACKAGE

DWG NO.	DRAWING NAME	SCALE	SIZE
L000	COVER SHEET	NTS	A1
L001	LEGEND AND PLANT SCHEDULE	NTS	A1
L501	PLANTING PLAN	1:100	A1
L502	PLANTING PLAN	1:100	A1
L503	PLANTING PLAN	1:100	A1
L504	PLANTING PLAN	1:100	A1
L505	PLANTING PLAN	1:100	A1
L506	PLANTING PLAN	1:100	A1
L507	PLANTING PLAN	1:100	A1
L508	PLANTING PLAN	1:100	A1
L509	PLANTING PLAN	1:100	A1
L510	PLANTING PLAN	1:100	A1
L511	PLANTING PLAN	1:100	A1
L512	PLANTING PLAN	1:100	A1



ALL DRAWINGS ARE DESIGNED TO BE PRINTED AND READ IN COLOUR
IT IS THE CONTRACTORS' RESPONSIBILITY TO PRINT DRAWINGS IN COLOUR TO AVOID ANY POTENTIAL DISCREPANCIES IF DRAWINGS ARE PRINTED IN BLACK AND WHITE



PROJECT
WSU MILPERRA - STAGE 1 AND STAGE 2 INTERNAL LOTS
SSDA
22 AND 2A BULLECOURT AVENUE, MILPERRA

Angel Place, Level 8, 123 Pitt Street | Sydney NSW 2000 Australia | +61 2 8233 9900 | URBIS Ltd | ABN 50 105 256 228

PRINT IN COLOUR

REV	DESCRIPTION	DWN	CHK	DATE
A	SSDA	GA	YV	21.10.2025

DISCLAIMER
Copyright by URBIS Ltd. This drawing or parts thereof may not be reproduced for any purpose or used for another project without the consent of URBIS other than reproduction for the purposes of actual ordering, supply, installation or construction. This drawing must be read in conjunction with all relevant contracts, schedules, specifications, drawings and any other issued written instructions. Do not scale from drawings. Written figured dimensions take preference to scaled dimension and must be verified on site before proceeding with any work. All discrepancies must be referred to the Superintendent for a written decision prior to ordering, supply or installation. URBIS must be notified in writing of any discrepancies.
PROJECT DIRECTOR: MK

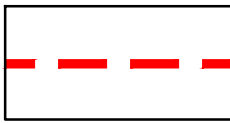
CLIENT
MIRVAC
DRAWING TITLE
COVER SHEET

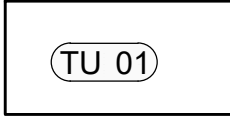
ISSUE
DEVELOPMENT APPLICATION
SCALE
DRAWING NO.
URB-LA-000-CS

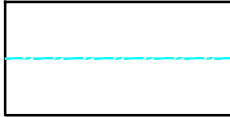
PROJECT NO.
P0049163
NORTH
REVISION
A

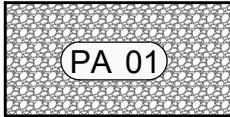
LEGEND & SCHEDULE OF LANDSCAPE WORKS

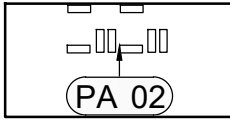
GENERAL

SITE BOUNDARY

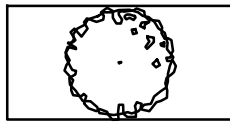
Turf - Kikuyu/Couch

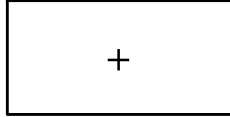
Timber Edging

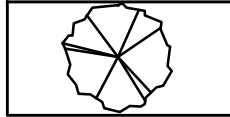
Crushed Stone

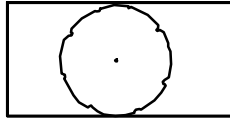
Stepping Stones
200 x 600mm

PROPOSED TREES

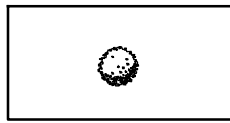
Tristaniopsis laurina

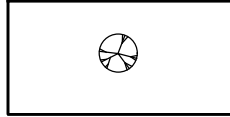
Elaeocarpus reticulatus

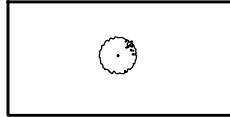
Eucalyptus fibrosa

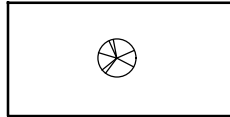
Eucalyptus eugenioides

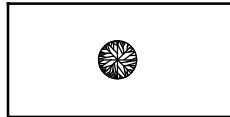
PROPOSED SHRUBS

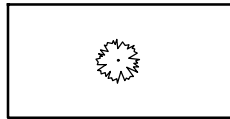
Syzygium 'Backyard Bliss'

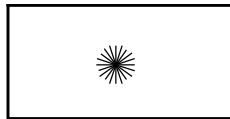
Viburnum odoratissimum

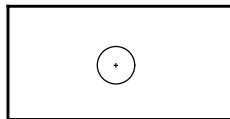
Callistemon viminalis 'Scarlet Flame'

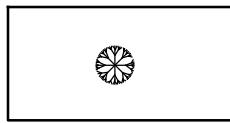
Acmena 'Green Screen'

Murraya paniculatum

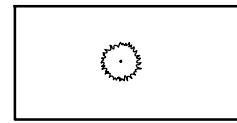
Westringia 'Wynyabbie Gem'

Euonymus 'Tom Thumb'

Acmena 'Allyn's Magic'

Correa glabra 'Ivory lantern'

PROPOSED GRASSES
& GROUNDCOVERS

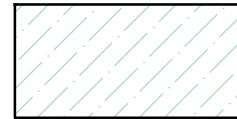
Dianella 'Tas Red'

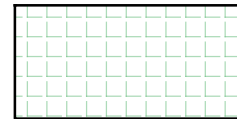
Lomandra 'Savannah Blue'

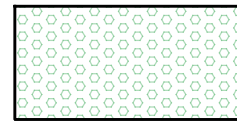
Eremophila 'Blue Horizon'

Hardenbergia 'Sea of Purple'

Chrysocephalum 'Desert Flame'

Viola hederacea

Dichondra repens

Ajuga australis

AREA CALCULATIONS

MULCH - 2130m2

TURF - 3965m2

TIMBER EDGING - 2141Lm

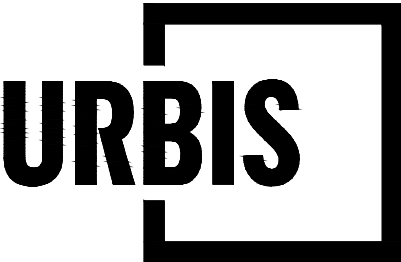
CRUSHED STONE - 2057m2

STEPPING STONES - 1064

PLANT SCHEDULE

PLANT CODE	BOTANICAL NAME	COMMON NAME	SUPPLY HEIGHT X SPREAD (M)	CONTAINER SIZE (LITRES OR MM DIAMETER)	PLANTS PER M2	QTY
TREES						
TRI lau	Tristaniopsis laurina	Water Gum	7-12m x 5m	75L as shown		62
ELA ret	Elaeocarpus reticulatus	Blueberry Ash	10m x 5m	75L as shown		62
EUC fib	Eucalyptus fibrosa	Red Ironbark	30m x 10-20m	75L as shown		30
EUC eug	Eucalyptus eugenioides	Thin Leaved Stringy Bark	25-30m x 10-20m	75L as shown		32
SUBTOTAL						186
SHURBS						
SYZ bac	Syzygium 'Backyard Bliss'	Lillypilly	3m x 1.5m	45L	as shown	419
VIB ode	Viburnum odoratissimum	Viburnum	3m x 1.5m	45L	as shown	403
CAL sca	Callistemon 'Scarlet Flame'	Bottlebrush	1.5m x 1m	300mm	as shown	191
ACM gre	Acmena 'Green Screen'	Lillypilly	4m x 2m	300mm	as shown	153
MUR pan	Murraya paniculata	Orange Jessamine	4m x 3m	300mm	as shown	210
WES wyn	Westringia 'Wynyabbie Gem'	Coastal Rosemary	1.5m x 1.5m	300mm	as shown	497
EUO tom	Euonymus 'Tom Thumb'	Dwarf Spindle Bush	0.60m x 0.30m	300mm	as shown	532
ACM all	Acmena 'Allyn Magic'	Lillypilly	0.8m x 0.8m	300mm	as shown	715
COR gla	Correa glabra 'Ivory Lantern'	Rock Correa	0.6m x 0.6m	300mm	as shown	292
SUBTOTAL						3412
GROUNDCOVER						
DIA tas	Dianella 'Tas Red'	Flax Lilly	0.50m x 0.50m	150mm	as shown	835
LOM sav	Lomandra 'Savannah Blue'	Perennial Tussock	0.30m x 0.30m	150mm	as shown	573
ERE blu	Eremophila 'Blue Horizon'	Emu Bush	0.25m x 1m	200mm	as shown	230
HAR sea	Hardenberia 'Sea of Purple'	Purple Coral Pea	0.50m x 1.5m	150mm	5.00	148
CHR des	Chrysocephalum 'Desert Flame'	Yellow Buttons	0.30m x 0.50m	150mm	5.00	281
VIO hed	Viola hederacea	Native Violet	0.10m x 0.60m	120mm	5.00	1068
DIC rep	Dichondra repens	Kidney Weed	0.10m x 1m	100mm	5.00	785
AJU aus	Ajuga australis	Austral Bugle	0.20m x 0.20m	150mm	5.00	266
SUBTOTAL						4186
TOTAL						7784

ALL DRAWINGS ARE DESIGNED TO BE PRINTED AND READ IN COLOUR
IT IS THE CONTRACTORS' RESPONSIBILITY TO PRINT DRAWINGS IN COLOUR TO AVOID ANY POTENTIAL DISCREPANCIES IF DRAWINGS ARE PRINTED IN BLACK AND WHITE



PROJECT

WSU MILPERRA - STAGE 1 AND STAGE 2 INTERNAL LOTS

SSDA

2 AND 2A BULLECOURT AVENUE, MILPERRA

Angel Place, Level 8, 123 Pitt Street | Sydney NSW 2000 Australia | +61 2 8233 9900 | URBIS Ltd | ABN 50 105 256 228

PRINT IN COLOUR

REV	DESCRIPTION	DWN	CHK	DATE
A	SSDA	TM	YV	21.10.2025

DISCLAIMER
Copyright by Urbis Ltd. This drawing or parts thereof may not be reproduced for any purpose or used for another project without the consent of Urbis other than reproduction for the purposes of actual ordering, supply, installation or construction. This drawing must be read in conjunction with all relevant contracts, schedules, specifications, drawings and any other issued written instructions. Do not scale from drawings. Written figured dimensions take preference to scaled dimension and must be verified on site before proceeding with any work. All discrepancies must be referred to the Superintendent for a written decision prior to ordering, supply or installation. Urbis must be notified in writing of any discrepancies.

PROJECT DIRECTOR: MK

CLIENT
MIRVAC

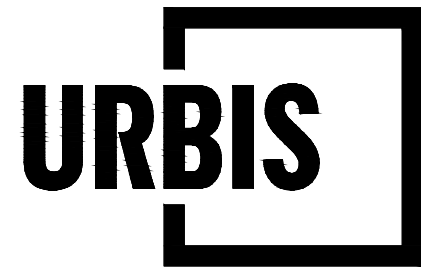
DRAWING TITLE
LEGEND

ISSUE
DEVELOPMENT APPLICATION
SCALE

PROJECT NO.
P0049163
NORTH

DRAWING NO.
URB-LA-001-LE

REVISION
A



PROJECT

WSU MILPERRA - STAGE 1 AND STAGE 2 INTERNAL LOTS

SSDA

2 AND 2A BULLECOURT AVENUE, MILPERRA

Angel Place, Level 8, 123 Pitt Street | Sydney NSW 2000 Australia | +61 2 8233 9900 | URBIS Ltd | ABN 50 105 256 228

PRINT IN COLOUR

REV	DESCRIPTION	DWN	CHK	DATE
A	SSDA	GA	YV	21.10.2025
REV	DESCRIPTION	DWN	CHK	DATE

DISCLAIMER
Copyright by URBIS Ltd. This drawing or parts thereof may not be reproduced for any purpose or used for another project without the consent of URBIS other than reproduction for the purposes of actual ordering, supply, installation or construction. This drawing must be read in conjunction with all relevant contracts, schedules, specifications, drawings and any other issued written instructions. Do not scale from drawings. Written figured dimensions take preference to scaled dimension and must be verified on site before proceeding with any work. All discrepancies must be referred to the Superintendent for a written decision prior to ordering, supply or installation. URBIS must be notified in writing of any discrepancies.

PROJECT DIRECTOR: MK

CLIENT
MIRVAC

DRAWING TITLE
PLANTING PLAN

ISSUE
DEVELOPMENT APPLICATION

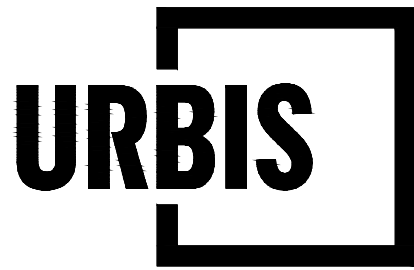
SCALE
1:100 @ A1
1:200 @ A3
1 2 3 4 5m

DRAWING NO.
URB-LA-501-PL

PROJECT NO.
P0049163

NORTH

REVISION
A



PROJECT
WSU MILPERRA - STAGE 1 AND STAGE 2 INTERNAL LOTS
SSDA
2 AND 2A BULLECOURT AVENUE, MILPERRA

Angel Place, Level 8, 123 Pitt Street | Sydney NSW 2000 Australia | +61 2 8233 9900 | URBIS Ltd | ABN 50 105 256 228

PRINT IN COLOUR

A	SSDA	GA	YV	21.10.2025
REV	DESCRIPTION	DWN	CHK	DATE

DISCLAIMER
Copyright by Urbis Ltd. This drawing or parts thereof may not be reproduced for any purpose or used for another project without the consent of Urbis other than reproduction for the purposes of actual ordering, supply, installation or construction. This drawing must be read in conjunction with all relevant contracts, schedules, specifications, drawings and any other issued written instructions. Do not scale from drawings. Written figured dimensions take preference to scaled dimension and must be verified on site before proceeding with any work. All discrepancies must be referred to the Superintendent for a written decision prior to ordering, supply or installation. Urbis must be notified in writing of any discrepancies.

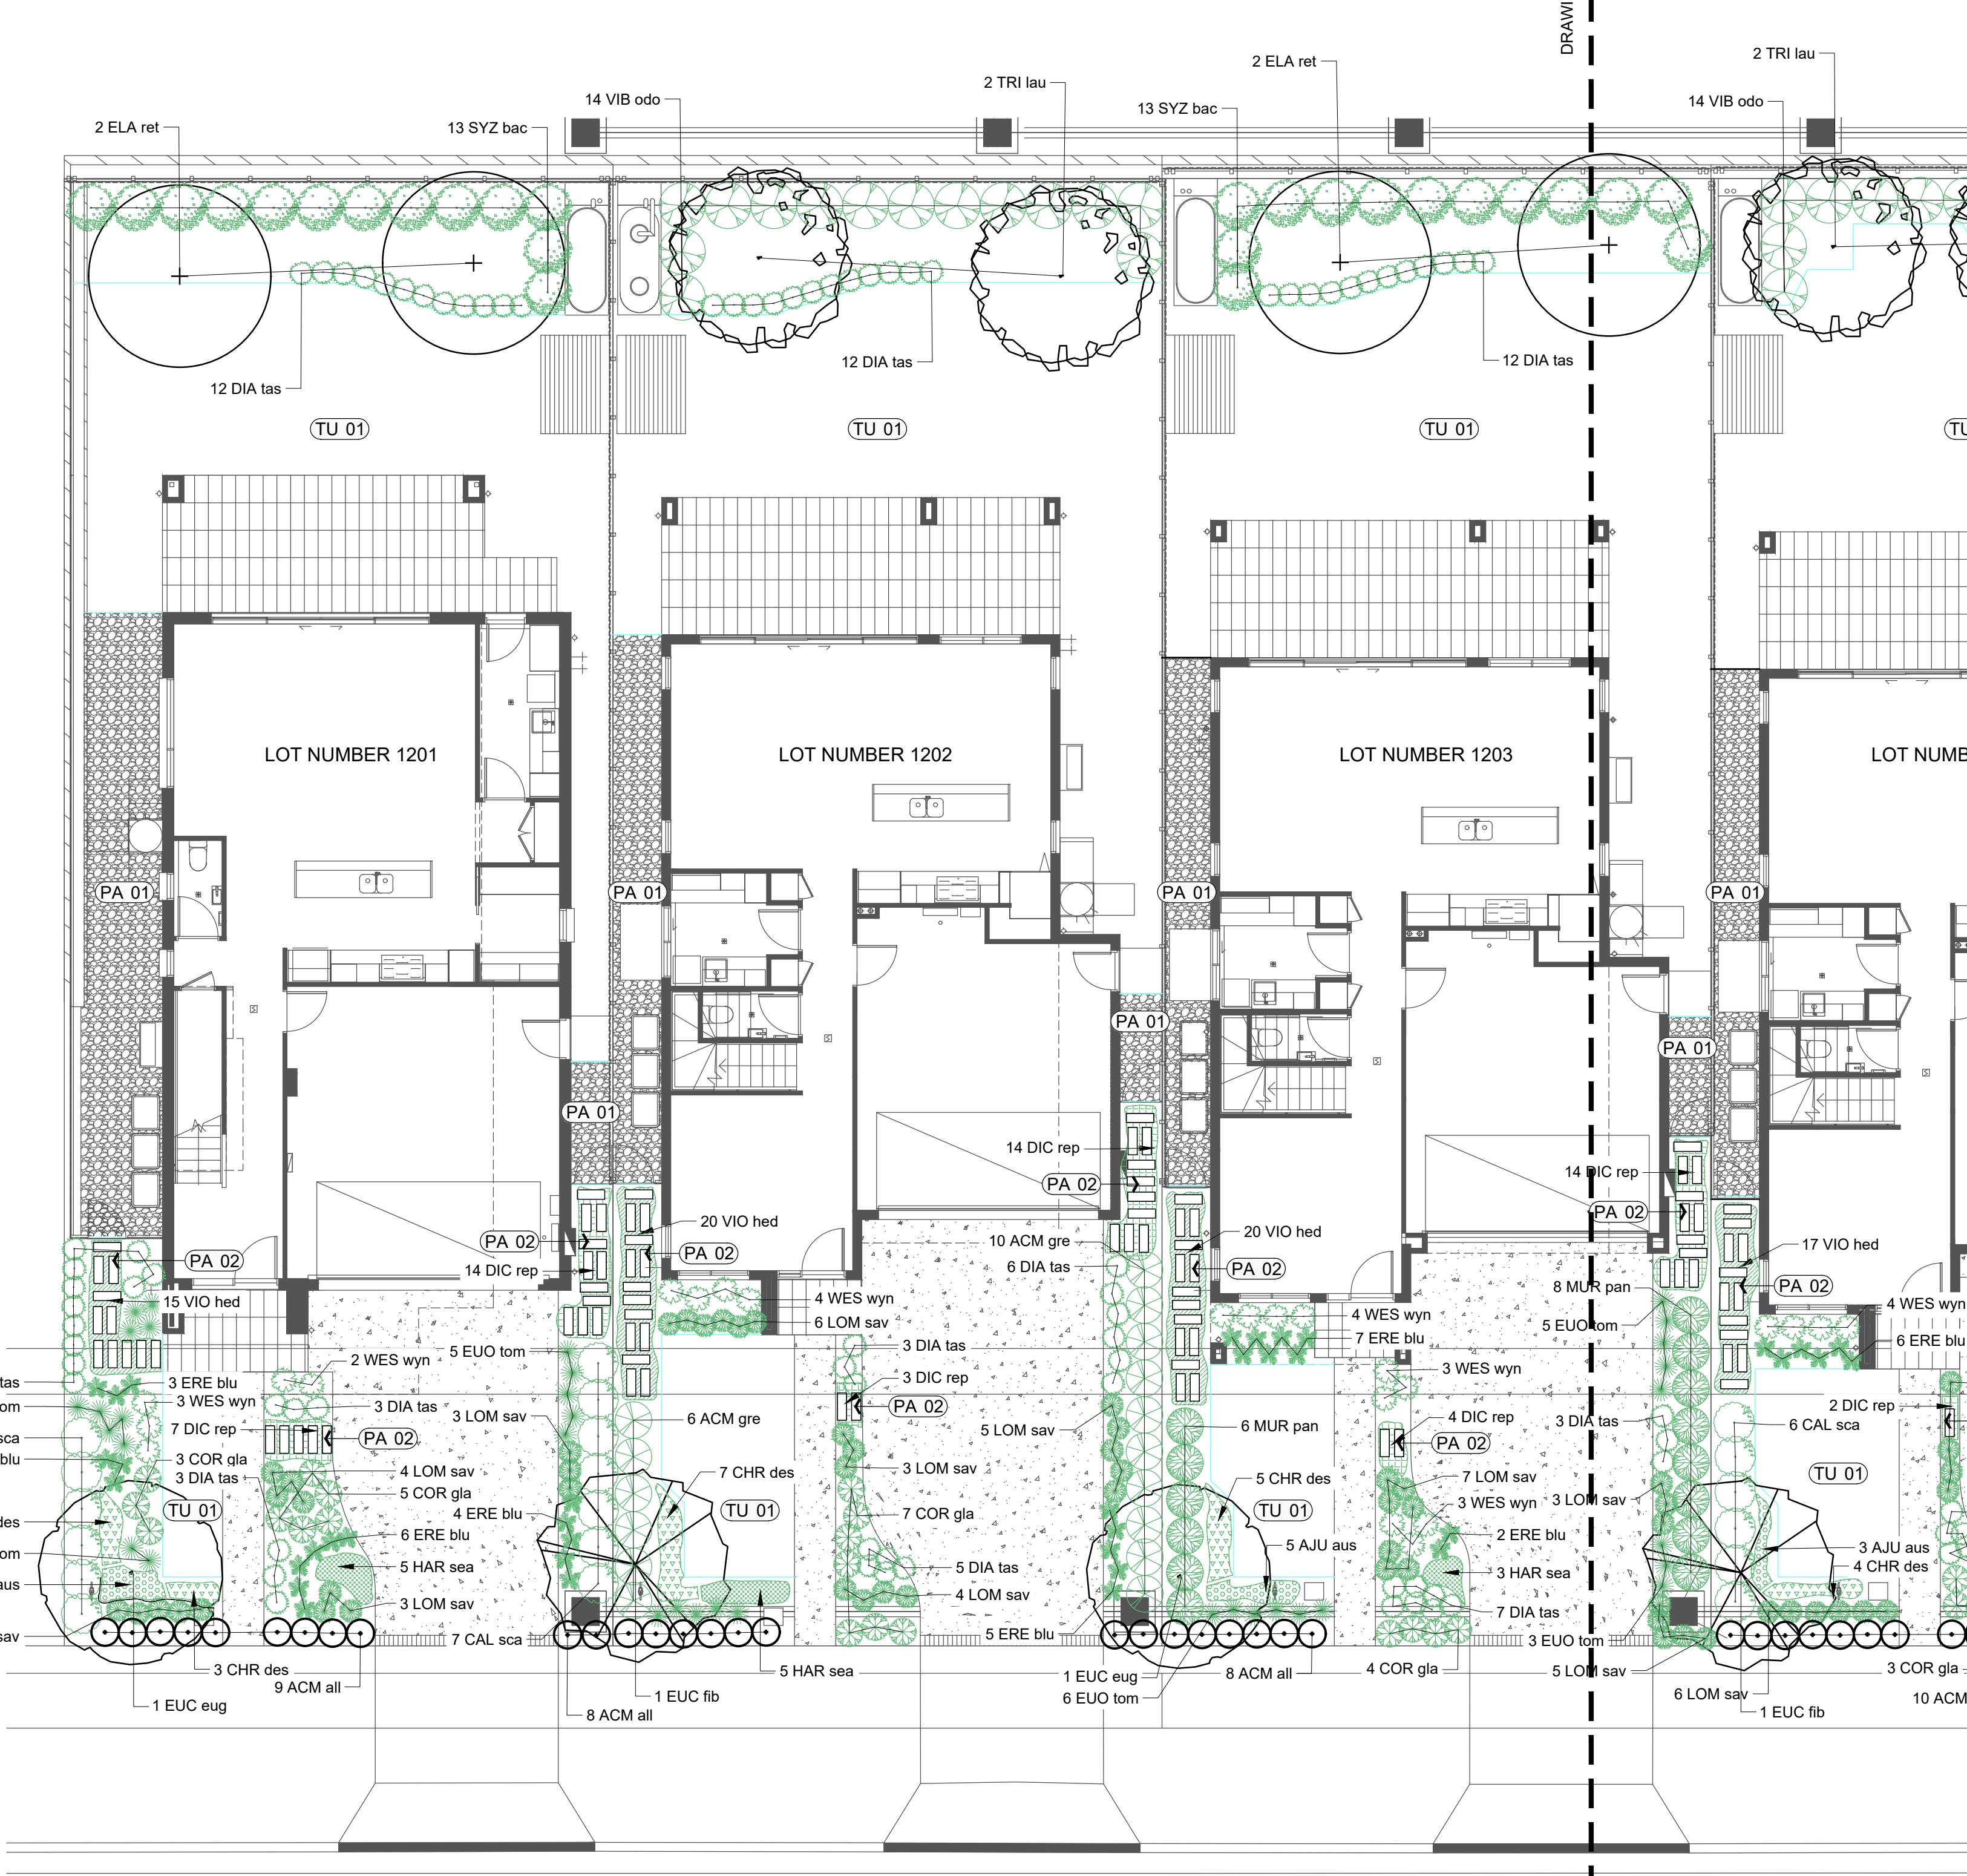
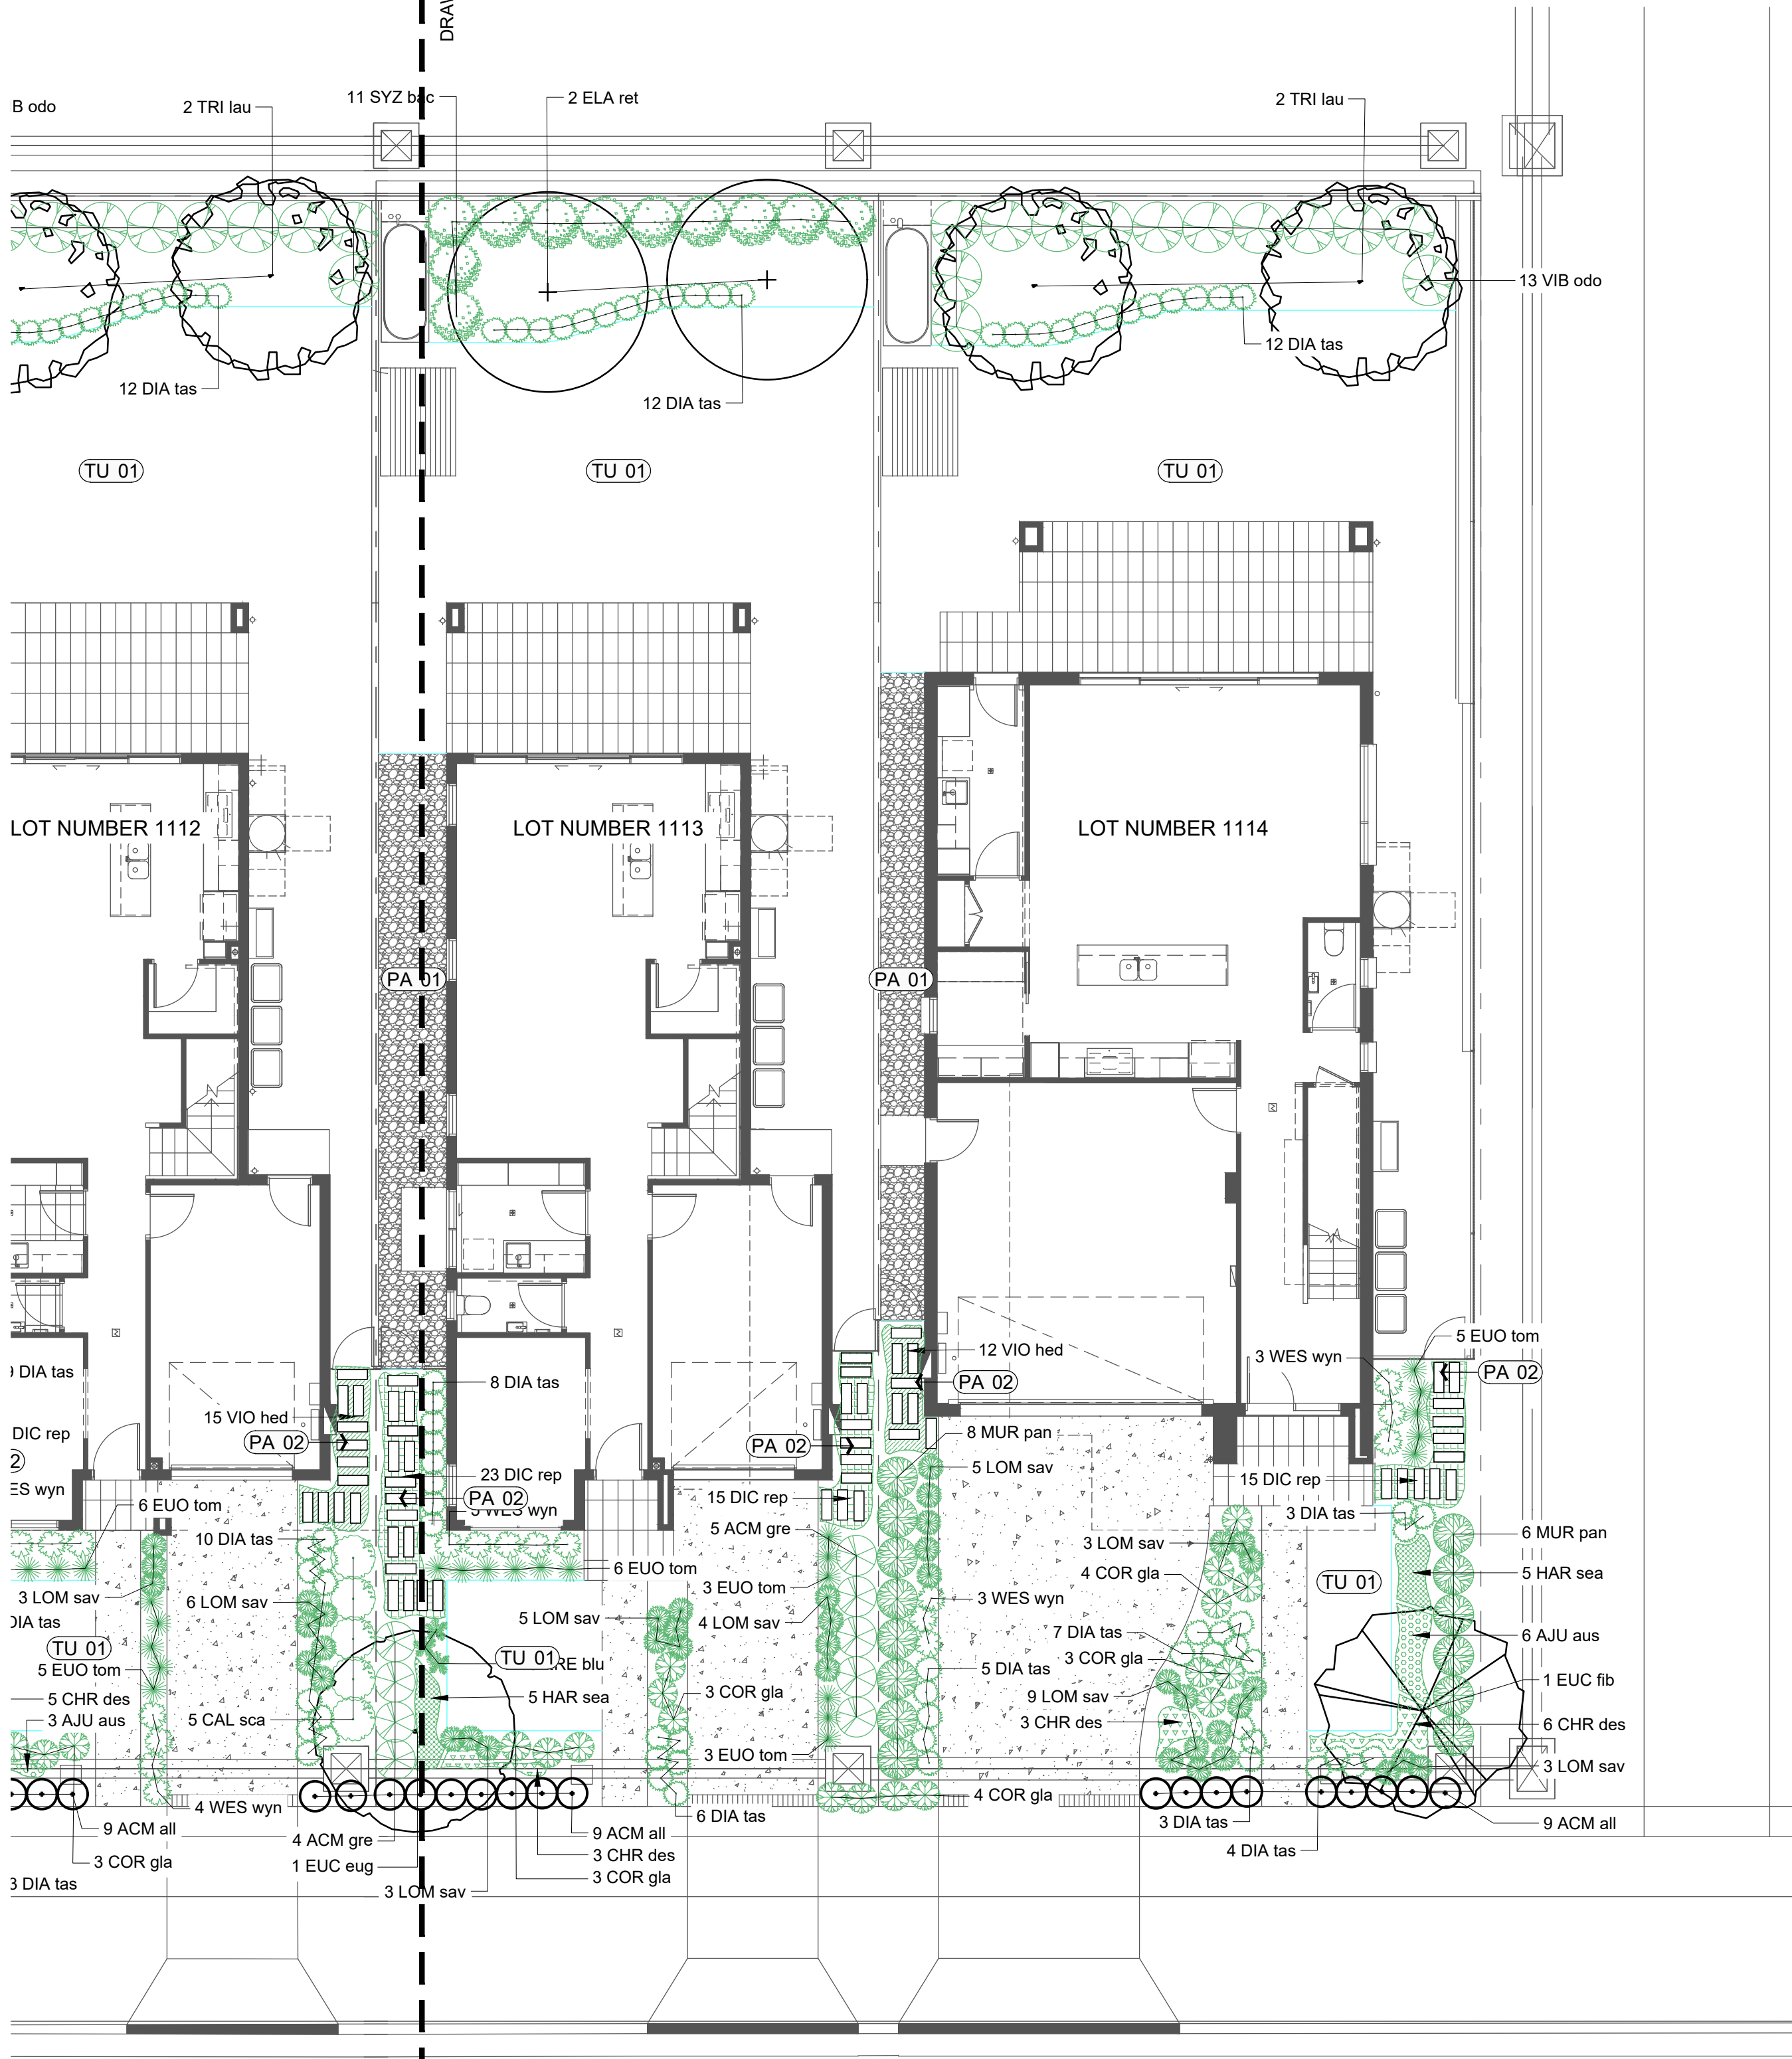
PROJECT DIRECTOR: MK

CLIENT
MIRVAC

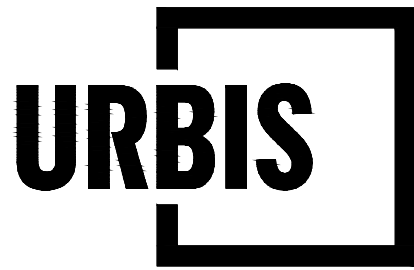
DRAWING TITLE
PLANTING PLAN

ISSUE
DEVELOPMENT APPLICATION
SCALE
1:100 @ A1
1:200 @ A3
DRAWING NO.
URB-LA-503-PL

PROJECT NO.
P0049163
NORTH
REVISION
A



ALL DRAWINGS ARE DESIGNED TO BE PRINTED AND READ IN COLOUR
IT IS THE CONTRACTORS' RESPONSIBILITY TO PRINT DRAWINGS IN COLOUR TO AVOID ANY POTENTIAL DISCREPANCIES IF DRAWINGS ARE PRINTED IN BLACK AND WHITE



PROJECT

WSU MILPERRA - STAGE 1 AND STAGE 2 INTERNAL LOTS

SSDA

2 AND 2A BULLECOURT AVENUE, MILPERRA

Angel Place, Level 8, 123 Pitt Street | Sydney NSW 2000 Australia | +61 2 8233 9900 | URBIS Ltd | ABN 50 105 256 228

PRINT IN COLOUR

REV	DESCRIPTION	DWN	CHK	DATE
A	SSDA	GA	YV	21.10.2025

DISCLAIMER
Copyright by Urbis Ltd. This drawing or parts thereof may not be reproduced for any purpose or used for another project without the consent of Urbis other than reproduction for the purposes of actual ordering, supply, installation or construction. This drawing must be read in conjunction with all relevant contracts, schedules, specifications, drawings and any other issued written instructions. Do not scale from drawings. Written figured dimensions take preference to scaled dimension and must be verified on site before proceeding with any work. All discrepancies must be referred to the Superintendent for a written decision prior to ordering, supply or installation. Urbis must be notified in writing of any discrepancies.

PROJECT DIRECTOR: MK

CLIENT
MIRVAC

DRAWING TITLE
PLANTING PLAN

ISSUE
DEVELOPMENT APPLICATION

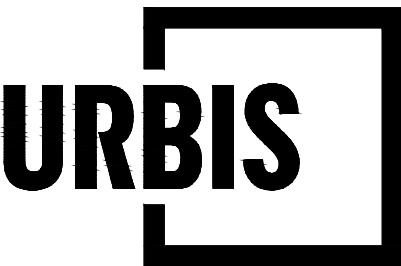
SCALE
1:100 @ A1
1 2 3 4 5m
1:200 @ A3

DRAWING NO.
URB-LA-504-PL

PROJECT NO.
P0049163

NORTH

REVISION
A



PROJECT

WSU MILPERRA - STAGE 1 AND STAGE 2 INTERNAL LOTS

SSDA

2 AND 2A BULLECOURT AVENUE, MILPERRA

Angel Place, Level 8, 123 Pitt Street | Sydney NSW 2000 Australia | +61 2 8233 9900 | URBIS Ltd | ABN 50 105 256 228

PRINT IN COLOUR

REV	DESCRIPTION	DWN	CHK	DATE
A	SSDA	GA	YV	21.10.2025

DISCLAIMER
Copyright by Urbis Ltd. This drawing or parts thereof may not be reproduced for any purpose or used for another project without the consent of Urbis other than reproduction for the purposes of actual ordering, supply, installation or construction. This drawing must be read in conjunction with all relevant contracts, schedules, specifications, drawings and any other issued written instructions. Do not scale from drawings. Written figured dimensions take preference to scaled dimension and must be verified on site before proceeding with any work. All discrepancies must be referred to the Superintendent for a written decision prior to ordering, supply or installation. Urbis must be notified in writing of any discrepancies.

PROJECT DIRECTOR: MK

CLIENT
MIRVAC

DRAWING TITLE
PLANTING PLAN

ISSUE
DEVELOPMENT APPLICATION

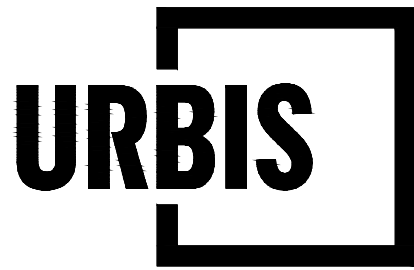
SCALE
1:100 @ A1 1:200 @ A3

DRAWING NO.
URB-LA-505-PL

PROJECT NO.
P0049163

NORTH

REVISION
A



PROJECT
WSU MILPERRA - STAGE 1 AND STAGE 2 INTERNAL LOTS
SSDA
2 AND 2A BULLECOURT AVENUE, MILPERRA

Angel Place, Level 8, 123 Pitt Street | Sydney NSW 2000 Australia | +61 2 8233 9900 | URBIS Ltd | ABN 50 105 256 228

PRINT IN COLOUR

REV	DESCRIPTION	DWN	CHK	DATE
A	SSDA	GA	YV	21.10.2025

DISCLAIMER
Copyright by Urbis Ltd. This drawing or parts thereof may not be reproduced for any purpose or used for another project without the consent of Urbis other than reproduction for the purposes of actual ordering, supply, installation or construction. This drawing must be read in conjunction with all relevant contracts, schedules, specifications, drawings and any other issued written instructions. Do not scale from drawings. Written figured dimensions take preference to scaled dimension and must be verified on site before proceeding with any work. All discrepancies must be referred to the Superintendent for a written decision prior to ordering, supply or installation. Urbis must be notified in writing of any discrepancies.

PROJECT DIRECTOR: MK

CLIENT
MIRVAC

DRAWING TITLE
PLANTING PLAN

ISSUE
DEVELOPMENT APPLICATION
SCALE
1:100 @ A1
1:200 @ A3
DRAWING NO.
URB-LA-509-PL

PROJECT NO.
P0049163
NORTH
REVISION
A



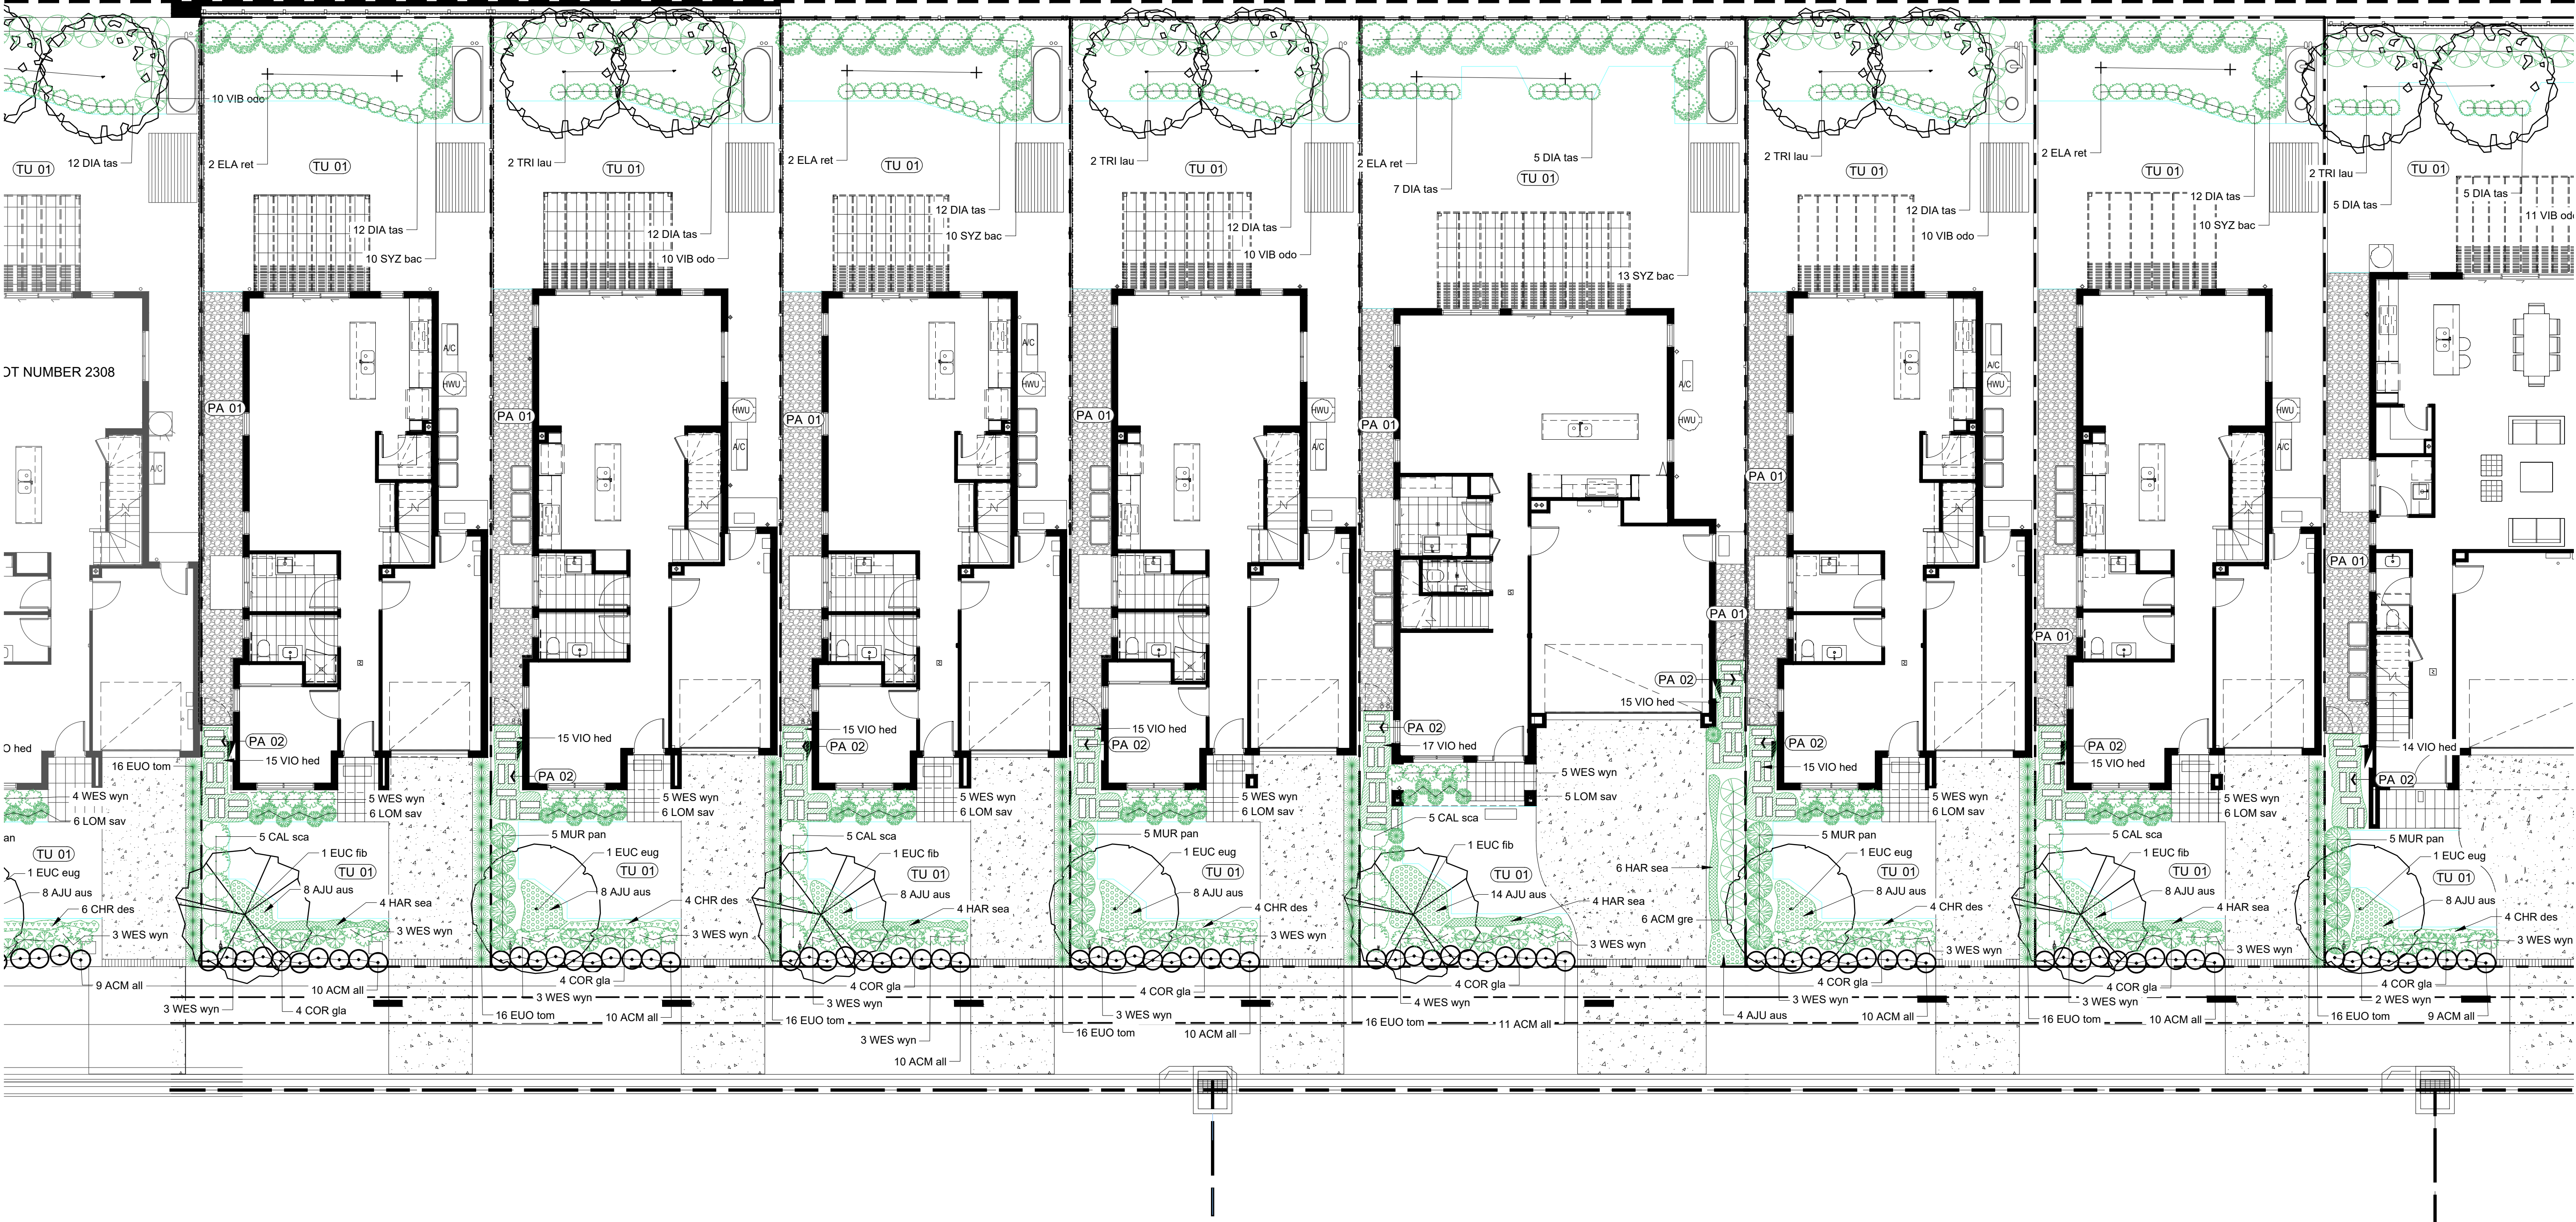


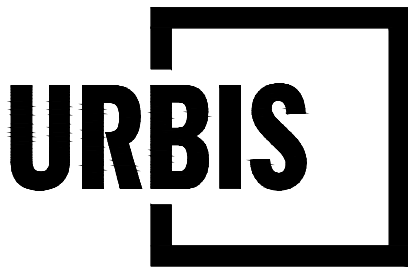

IT IS THE CONTRACTORS' RESPONSIBILITY TO
PRINT DRAWINGS IN COLOUR TO AVOID ANY
POTENTIAL DISCREPANCIES IF DRAWINGS
ARE PRINTED IN BLACK AND WHITE

DRAWING CONTINUES ON 509-PL



ALL DRAWINGS ARE DESIGNED TO BE PRINTED AND READ IN COLOUR
IT IS THE CONTRACTORS' RESPONSIBILITY TO PRINT DRAWINGS IN COLOUR TO AVOID ANY POTENTIAL DISCREPANCIES IF DRAWINGS ARE PRINTED IN BLACK AND WHITE



PROJECT
WSU MILPERRA - STAGE 1 AND STAGE 2 INTERNAL LOTS
DEVELOPMENT APPLICATION
2 AND 2A BULLECOURT AVENUE, MILPERRA

Angel Place, Level 8, 123 Pitt Street | Sydney NSW 2000 Australia | +61 2 8233 9900 | URBIS Ltd | ABN 50 105 256 228

PRINT IN COLOUR

REV	DESCRIPTION	DWN	CHK	DATE
A	SSDA	GA	YV	21.10.2025

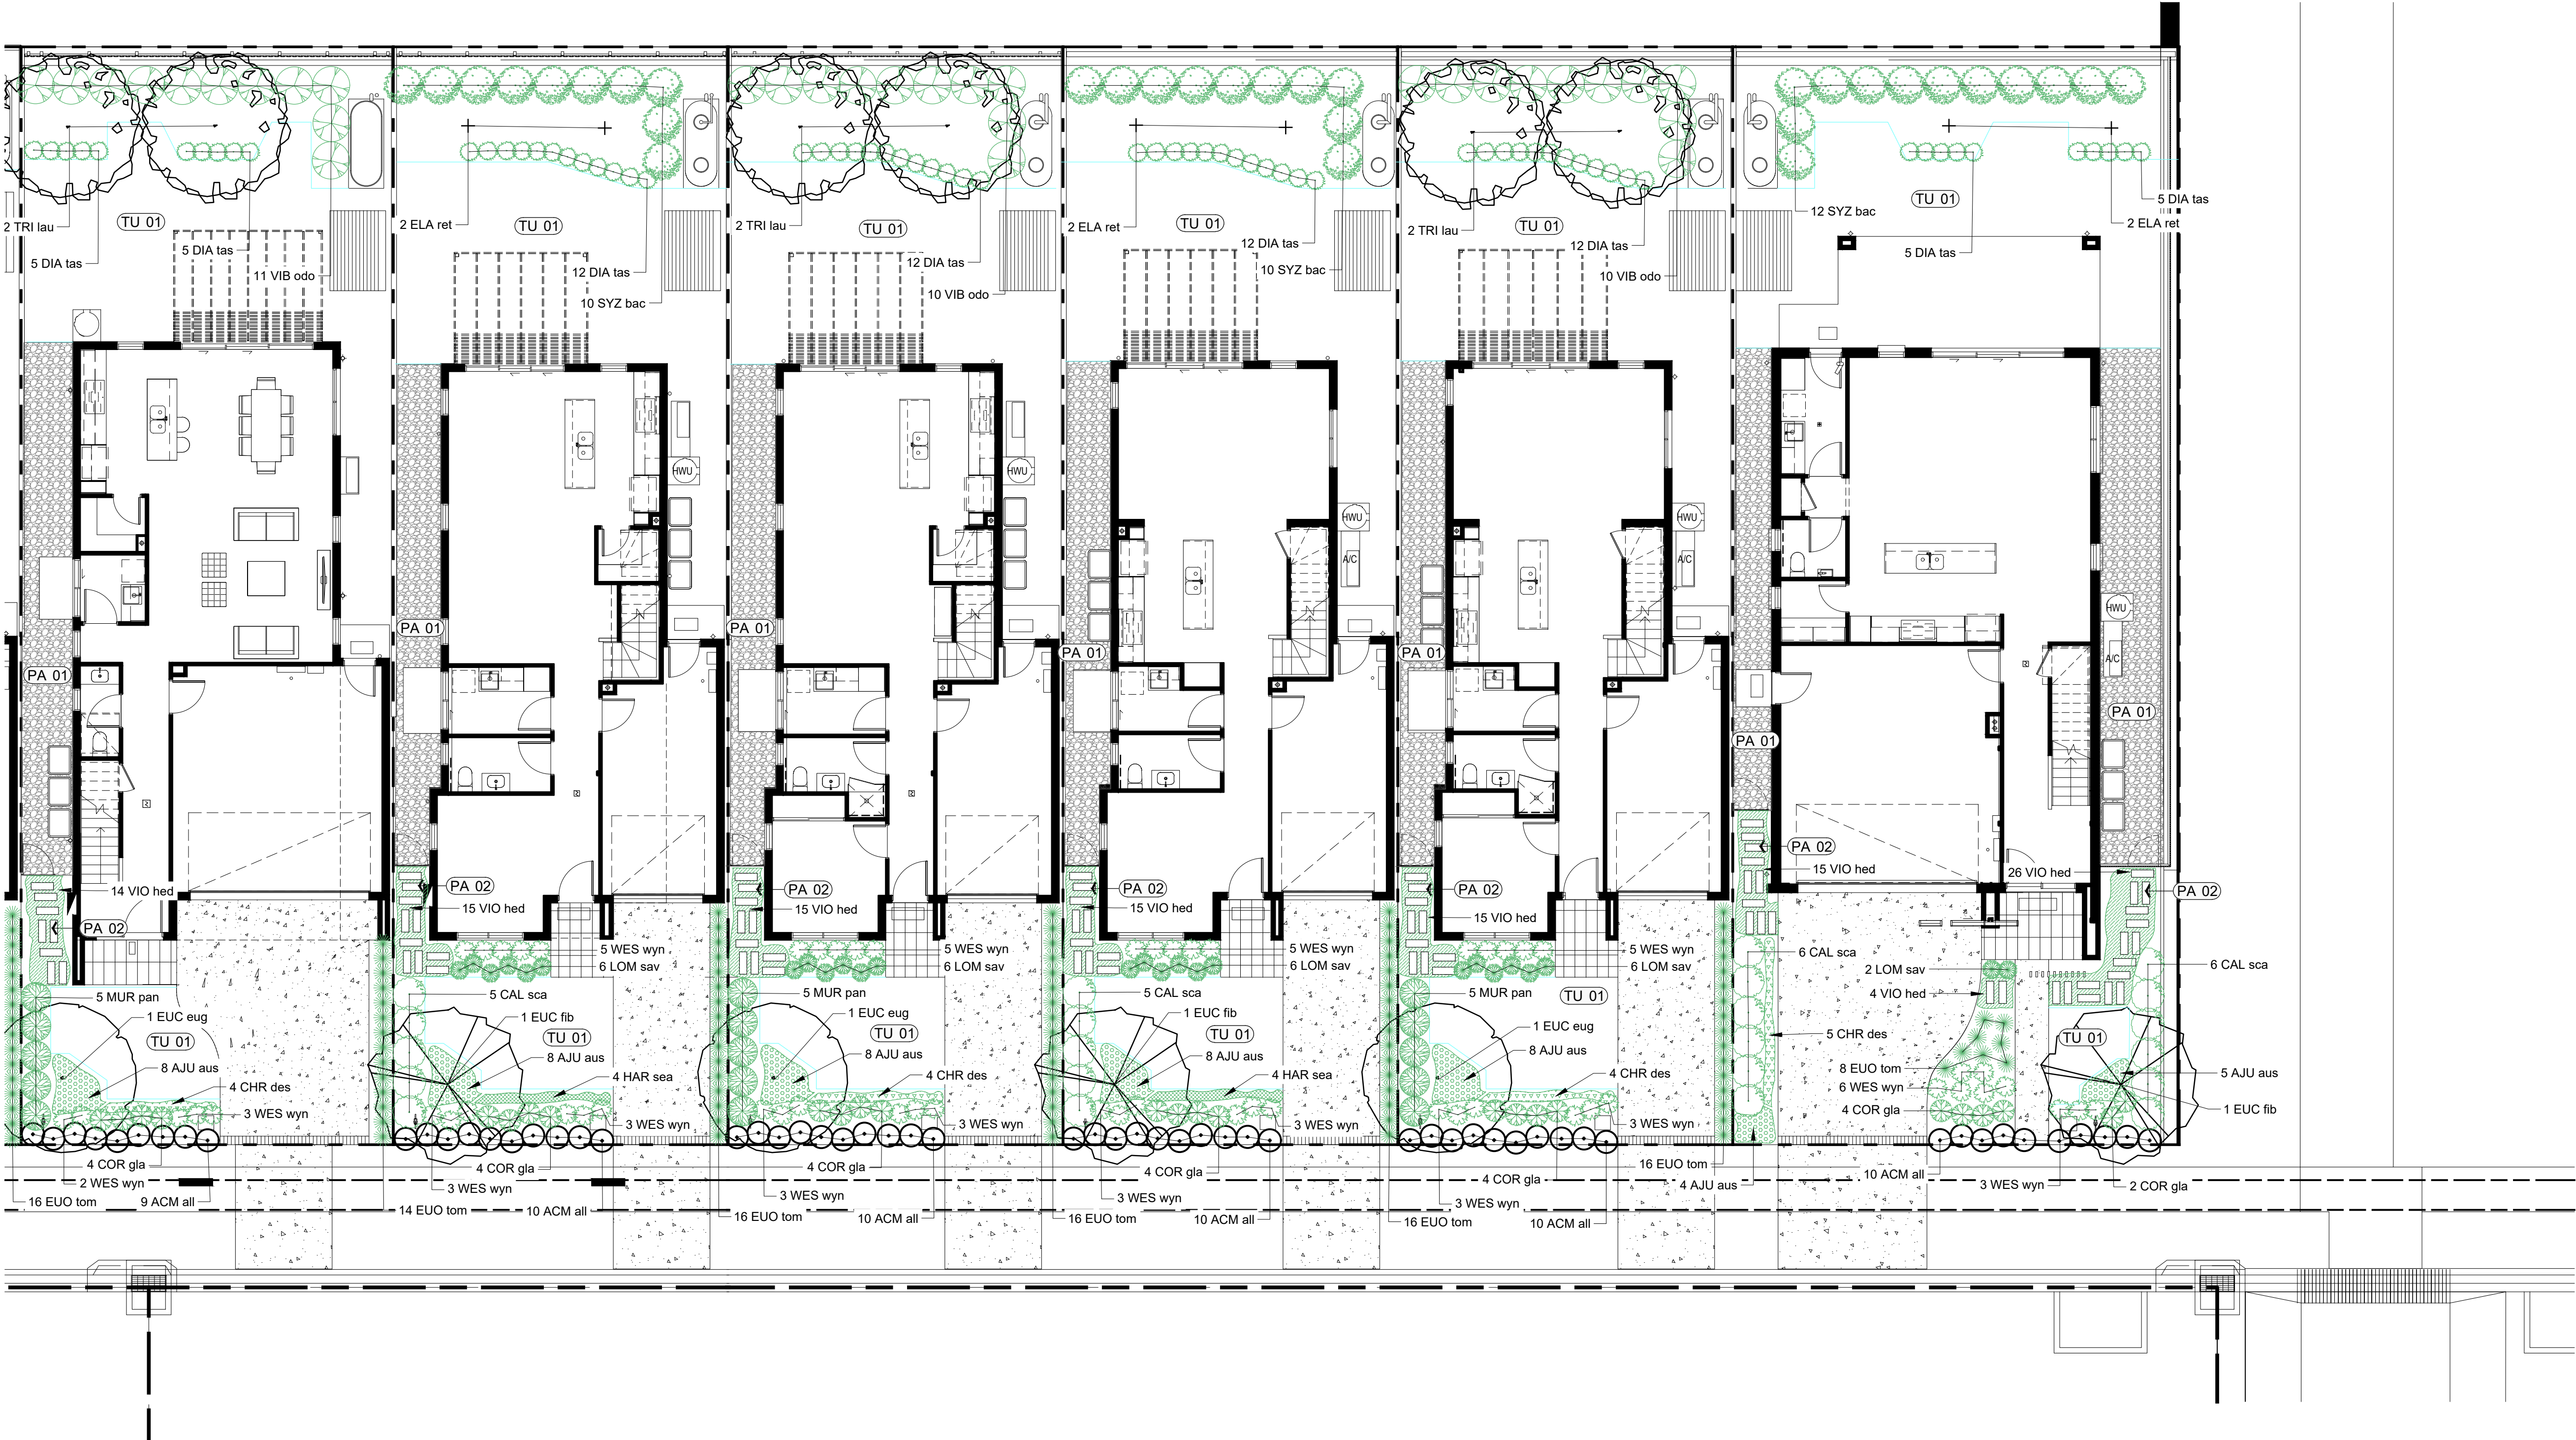
DISCLAIMER
Copyright by URBIS Ltd. This drawing or parts thereof may not be reproduced for any purpose or used for another project without the consent of URBIS other than reproduction for the purposes of actual ordering, supply, installation or construction. This drawing must be read in conjunction with all relevant contracts, schedules, specifications, drawings and any other issued written instructions. Do not scale from drawings. Written figured dimensions take preference to scaled dimension and must be verified on site before proceeding with any work. All discrepancies must be referred to the Superintendent for a written decision prior to ordering, supply or installation. URBIS must be notified in writing of any discrepancies.

PROJECT DIRECTOR: MK

CLIENT
MIRVAC
DRAWING TITLE
PLANTING PLAN

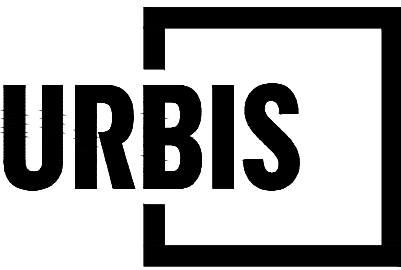
ISSUE
DEVELOPMENT APPLICATION
SCALE
1:100 @ A1
1:200 @ A3
DRAWING NO.
URB-LA-510-PL

PROJECT NO.
P0049163
NORTH
REVISION
A



ALL DRAWINGS ARE DESIGNED TO BE PRINTED AND READ IN COLOUR

IT IS THE CONTRACTORS' RESPONSIBILITY TO PRINT DRAWINGS IN COLOUR TO AVOID ANY POTENTIAL DISCREPANCIES IF DRAWINGS ARE PRINTED IN BLACK AND WHITE



PROJECT

WSU MILPERRA - STAGE 1 AND STAGE 2 INTERNAL LOTS

DEVELOPMENT APPLICATION

2 AND 2A BULLECOURT AVENUE, MILPERRA

Angel Place, Level 8, 123 Pitt Street | Sydney NSW 2000 Australia | +61 2 8233 9900 | URBIS Ltd | ABN 50 105 256 228

PRINT IN COLOUR

REV	DESCRIPTION	DWN	CHK	DATE
A	SSDA	GA	YV	21.10.2025

DISCLAIMER

Copyright by Urbis Ltd. This drawing or parts thereof may not be reproduced for any purpose or used for another project without the consent of Urbis other than reproduction for the purposes of actual ordering, supply, installation or construction. This drawing must be read in conjunction with all relevant contracts, schedules, specifications, drawings and any other issued written instructions. Do not scale from drawings. Written figured dimensions take preference to scaled dimension and must be verified on site before proceeding with any work. All discrepancies must be referred to the Superintendent for a written decision prior to ordering, supply or installation. Urbis must be notified in writing of any discrepancies.

PROJECT DIRECTOR: MK

CLIENT

MIRVAC

DRAWING TITLE

PLANTING PLAN

ISSUE

DEVELOPMENT APPLICATION

SCALE

1:100 @ A1

1:200 @ A3

DRAWING NO.

URB-LA-510-PL

PROJECT NO.

P0049163

NORTH

REVISION

A