

MONTEFIORE ST IVES

LANDSCAPE ARCHITECTURAL WORKS

DRAWING LIST		
Sheet Series	Sheet Number	Sheet Name
04 SSDA	0000	COVER PAGE
04 SSDA	0003	PLANTING SCHEDULE
04 SSDA	1000	LANDSCAPE MASTERPLAN GF
04 SSDA	1001	LANDSCAPE MASTERPLAN L1
04 SSDA	4001	GROUND FLOOR - SOFTWARES - 01
04 SSDA	4002	GROUND FLOOR - SOFTWARES - 02
04 SSDA	4003	GROUND FLOOR - SOFTWARES - 03
04 SSDA	4004	GROUND FLOOR - SOFTWARES - 04
04 SSDA	4005	GROUND FLOOR - SOFTWARES - 05
04 SSDA	4006	GROUND FLOOR - SOFTWARES - 06
04 SSDA	4007	GROUND FLOOR - SOFTWARES - 07
04 SSDA	4008	GROUND FLOOR - SOFTWARES - 08
04 SSDA	4011	LEVEL 01 - SOFTWARES - 01
04 SSDA	4012	LEVEL 01 - SOFTWARES - 02
04 SSDA	4021	LEVEL 02 - SOFTWARES - 01
04 SSDA	4022	LEVEL 02 - SOFTWARES - 02
04 SSDA	4023	LEVEL 02 - SOFTWARES - 03
04 SSDA	4031	LEVEL 03 - SOFTWARES - 01
04 SSDA	4032	LEVEL 03 - SOFTWARES - 02
04 SSDA	4033	LEVEL 03 - SOFTWARES - 03
04 SSDA	4041	LEVEL 04 - SOFTWARES - 01
04 SSDA	4042	LEVEL 04 - SOFTWARES - 02
04 SSDA	4043	LEVEL 04 - SOFTWARES - 03
04 SSDA	4051	LEVEL 05 - SOFTWARES - 01
04 SSDA	4052	LEVEL 05 - SOFTWARES - 02
04 SSDA	4053	LEVEL 05 - SOFTWARES - 03
04 SSDA	4061	LEVEL 06 - SOFTWARES - 01
04 SSDA	4062	LEVEL 06 - SOFTWARES - 02
04 SSDA	4063	LEVEL 06 - SOFTWARES - 03
04 SSDA	4071	LEVEL 07 - SOFTWARES - 01
04 SSDA	4072	LEVEL 07 - SOFTWARES - 02
04 SSDA	4073	LEVEL 07 - SOFTWARES - 03
04 SSDA	6001	TYPICAL DETAILS

Copyright remains the property of Arcadia Design Group Pty Ltd. Use only figured dimensions. Any other required dimensions are to be referred to and supplied by the landscape architect. All discrepancies to be referred to the project manager and Arcadia Design Group Pty Ltd prior to construction. Ensure compliance with the Building Code of Australia and all relevant Australian Standards and Authority requirements.

2	SSDA	26/06/01
1	Draft SSDA	26/05/22

Revision Revision Description Revision Date

Project

MONTEFIORE
ST IVES
19-25 College Crescent, St Ives

Project Status

Development Application

Client

SIR MOSES
MONTEFIORE JEWISH
HOME

Drawing No.	Drawing Name
0000	COVER PAGE

Job No.	S25-1163
Issue	2
Scale	@A1

Sydney, Suite 70, Jones Bay Wharf, 26-32 Pirrama Road, Pyrmont NSW 2009
e sydney@arcadiala.com.au
t 02 8571 2900

ARCADIA

Plant Code	Botanical Name	Common Name	Mature Height	Mature Spread	Pot Size	Count
Al	Acacia longifolia	Sydney Golden Wattle	10	6	100L	19
Ac	Angophora costata	Sydney Red Gum	20	12	200L	6
Eg	Eucalyptus globoides	White Stringybark	20	10	200L	4
Ep	Eucalyptus punctata	Grey Gum	20	10	200L	11
Es	Eucalyptus saligna	Sydney Blue Gum	30	10	200L	9
Fr	Ficus rubiginosa	Port Jackson fig	20	10	400L	2
La	Livistona australis	Cabbage Tree Palm	15	6	3-5m Clear Trunk	13
Tl	Tristanopsis laurina	Water Gum	10	8	150L	42
Wf	Waterhousea floribunda	Weeping Lilly Pilly	15	10	150L	13

Plant Code	Botanical Name	Common Name	Mature Height	Mature Spread	Pot Size	Count
Aa	Asplenium australasicum	Birds Nest Fern	1.5m	1.5m	300	39
Bg	Blechnum gibbum	Silver Lady Fern	1.5m	1.5m	140	143
Cr	Cycas revoluta	Cycas	3m	2m	200	18
De	Doranthus excelsa	Gymea Lily	3m	2m	300	16
Gj	Grevillea juniperi	Juniper-leaf Grevillea	1.5m	1.5m	140	50
Pt	Pittosporum tobira 'Miss Muffet'	Miss Muffet Pittosporum	2m	1.5m	200	10
Px	Philodendron 'Xanadu'	Xanadu	1m	1.5m	200	123
Re	Rhapis excelsa Rhapis excelsa	Lady Palm	4m	2m	140	100
Sp	Strelitzia parvifolia Strelitzia parvifolia	Birds of Paradise	2m	2m	200	49
Sya	Syzygium australe 'Resilience'	Bush Cherry	5m	3m	200	155
Wf	Westringia fruticosa	Coastal Rosemary	1.5m	1.5	200	24
Dr	Dianella revoluta	Blueberry Lily	1m	1m	140	608
Lt	Lomandra 'Tanika'	Dwarf Lomandra	0.6m	0.6m	140	539
Pl	Poa labillardieri	Tussock Grass	1m	1m	140	644

Mass Planting Mix - Summary									
Code/ID	Botanical Name	Common Name	Mature Size	Mature Spread	Pot Size	Percentage %	Area m2	Rate/Density	Qty
Dichondra 'Silver Falls'							60.81 m²		
Dsf	Dichondra 'Silver Falls'	Silver Falls	0.2 x spreading		150mm	1		5	315
Dichondra repens							39.25 m²		
Dre	Dichondra repens	Kidney Weed	0.2 x spreading		150mm	1		5	206
Matrix 01 (Native)							3678.72 m²		
Am	Acacia myrtifolia	Myrtle Wattle	2 x 2		150mm	0.14		0.5	269
Bo	Banksia oblongifolia	Fern Leaf Banksia	2 x 1.5		150mm	0.14		0.5	269
Lf	Lambertia formosa	mountain devil	2 x 2		150mm	0.14		0.5	269
Ht	Hakea terefolia	dagger hakea	4 x 3		150mm	0.14		0.5	269
Li	Lomandra longifolia	Spiny Headed Mat-rush	1 x 1		150mm	0.14		4	2071
Pt	Themeda triandra	kangaroo grass	1.5 x 0.5		150mm	0.14		6	3103
Pe	Pteridium esculentum	bracken fern	0.5 x 1		150mm	0.14		6	3103
Matrix 02 (Green Roof)							1311.32 m²		
Cg	Casurina glauca	Pig Face	0.2 x spreading		150mm	0.25		4	1343
Dcb	Dianella 'Cassa Blue'	Flax Lily	0.3 x 0.3		150mm	0.25		4	1343
Mp	Myoporum parvifolium	Creeping Bobialla	0.2 x spreading		150mm	0.25		4	1343
Wlr	Westringia 'Low Horizon'	Coastal Rosemary	0.2 x spreading		150mm	0.25		4	1343
Matrix 03 (Sensory Garden)							23.38 m²		
Am	Acacia myrtifolia	Myrtle Wattle	2 x 2		150mm	0.25		0.1	2
Dcb	Dianella 'Cassa Blue'	Flax Lily	0.3 x 0.3		150mm	0.25		4	24
Cg	Casurina glauca	Pig Face	0.2 x spreading		150mm	0.25		4	24
Wlr	Westringia 'Low Horizon'	Coastal Rosemary	0.2 x spreading		150mm	0.25		4	24
Myoporum parvifolium							48.48 m²		
Mp	Myoporum parvifolium	Creeping Boobialla	0.15 x spreading		150mm	1		5	251
Viola hederacea							33.19 m²		
Vh	Viola hederacea	Native Violet	0.15 x spreading		150mm	1		5	175

Copyright remains the property of Arcadia Design Group Pty Ltd. Use only figured dimensions. Any other required dimensions are to be referred to and supplied by the landscape architect. All discrepancies to be referred to the project manager and Arcadia Design Group Pty Ltd prior to construction. Ensure compliance with the Building Code of Australia and all relevant Australian Standards and Authority requirements.

3	SSDA	26/06/09
2	SSDA	26/06/01
1	Draft SSDA	26/05/22

Revision	Revision Description	Revision Date

Project

MONTEFIORE
ST IVES

19-25 College Crescent, St Ives

Project Status

Development Application

Client


SIR MOSES
MONTEFIORE JEWISH
HOME

Drawing No. **0003**

Job No. S25-1163
Issue 3
Scale 0A1

Sydney, Suite 70, Jones Bay
Wharf, 26-32 Pirrama Road,
Pyrmont NSW 2009
e sydney@arcadiala.com.au
t 02 8571 2900

ARCADIA

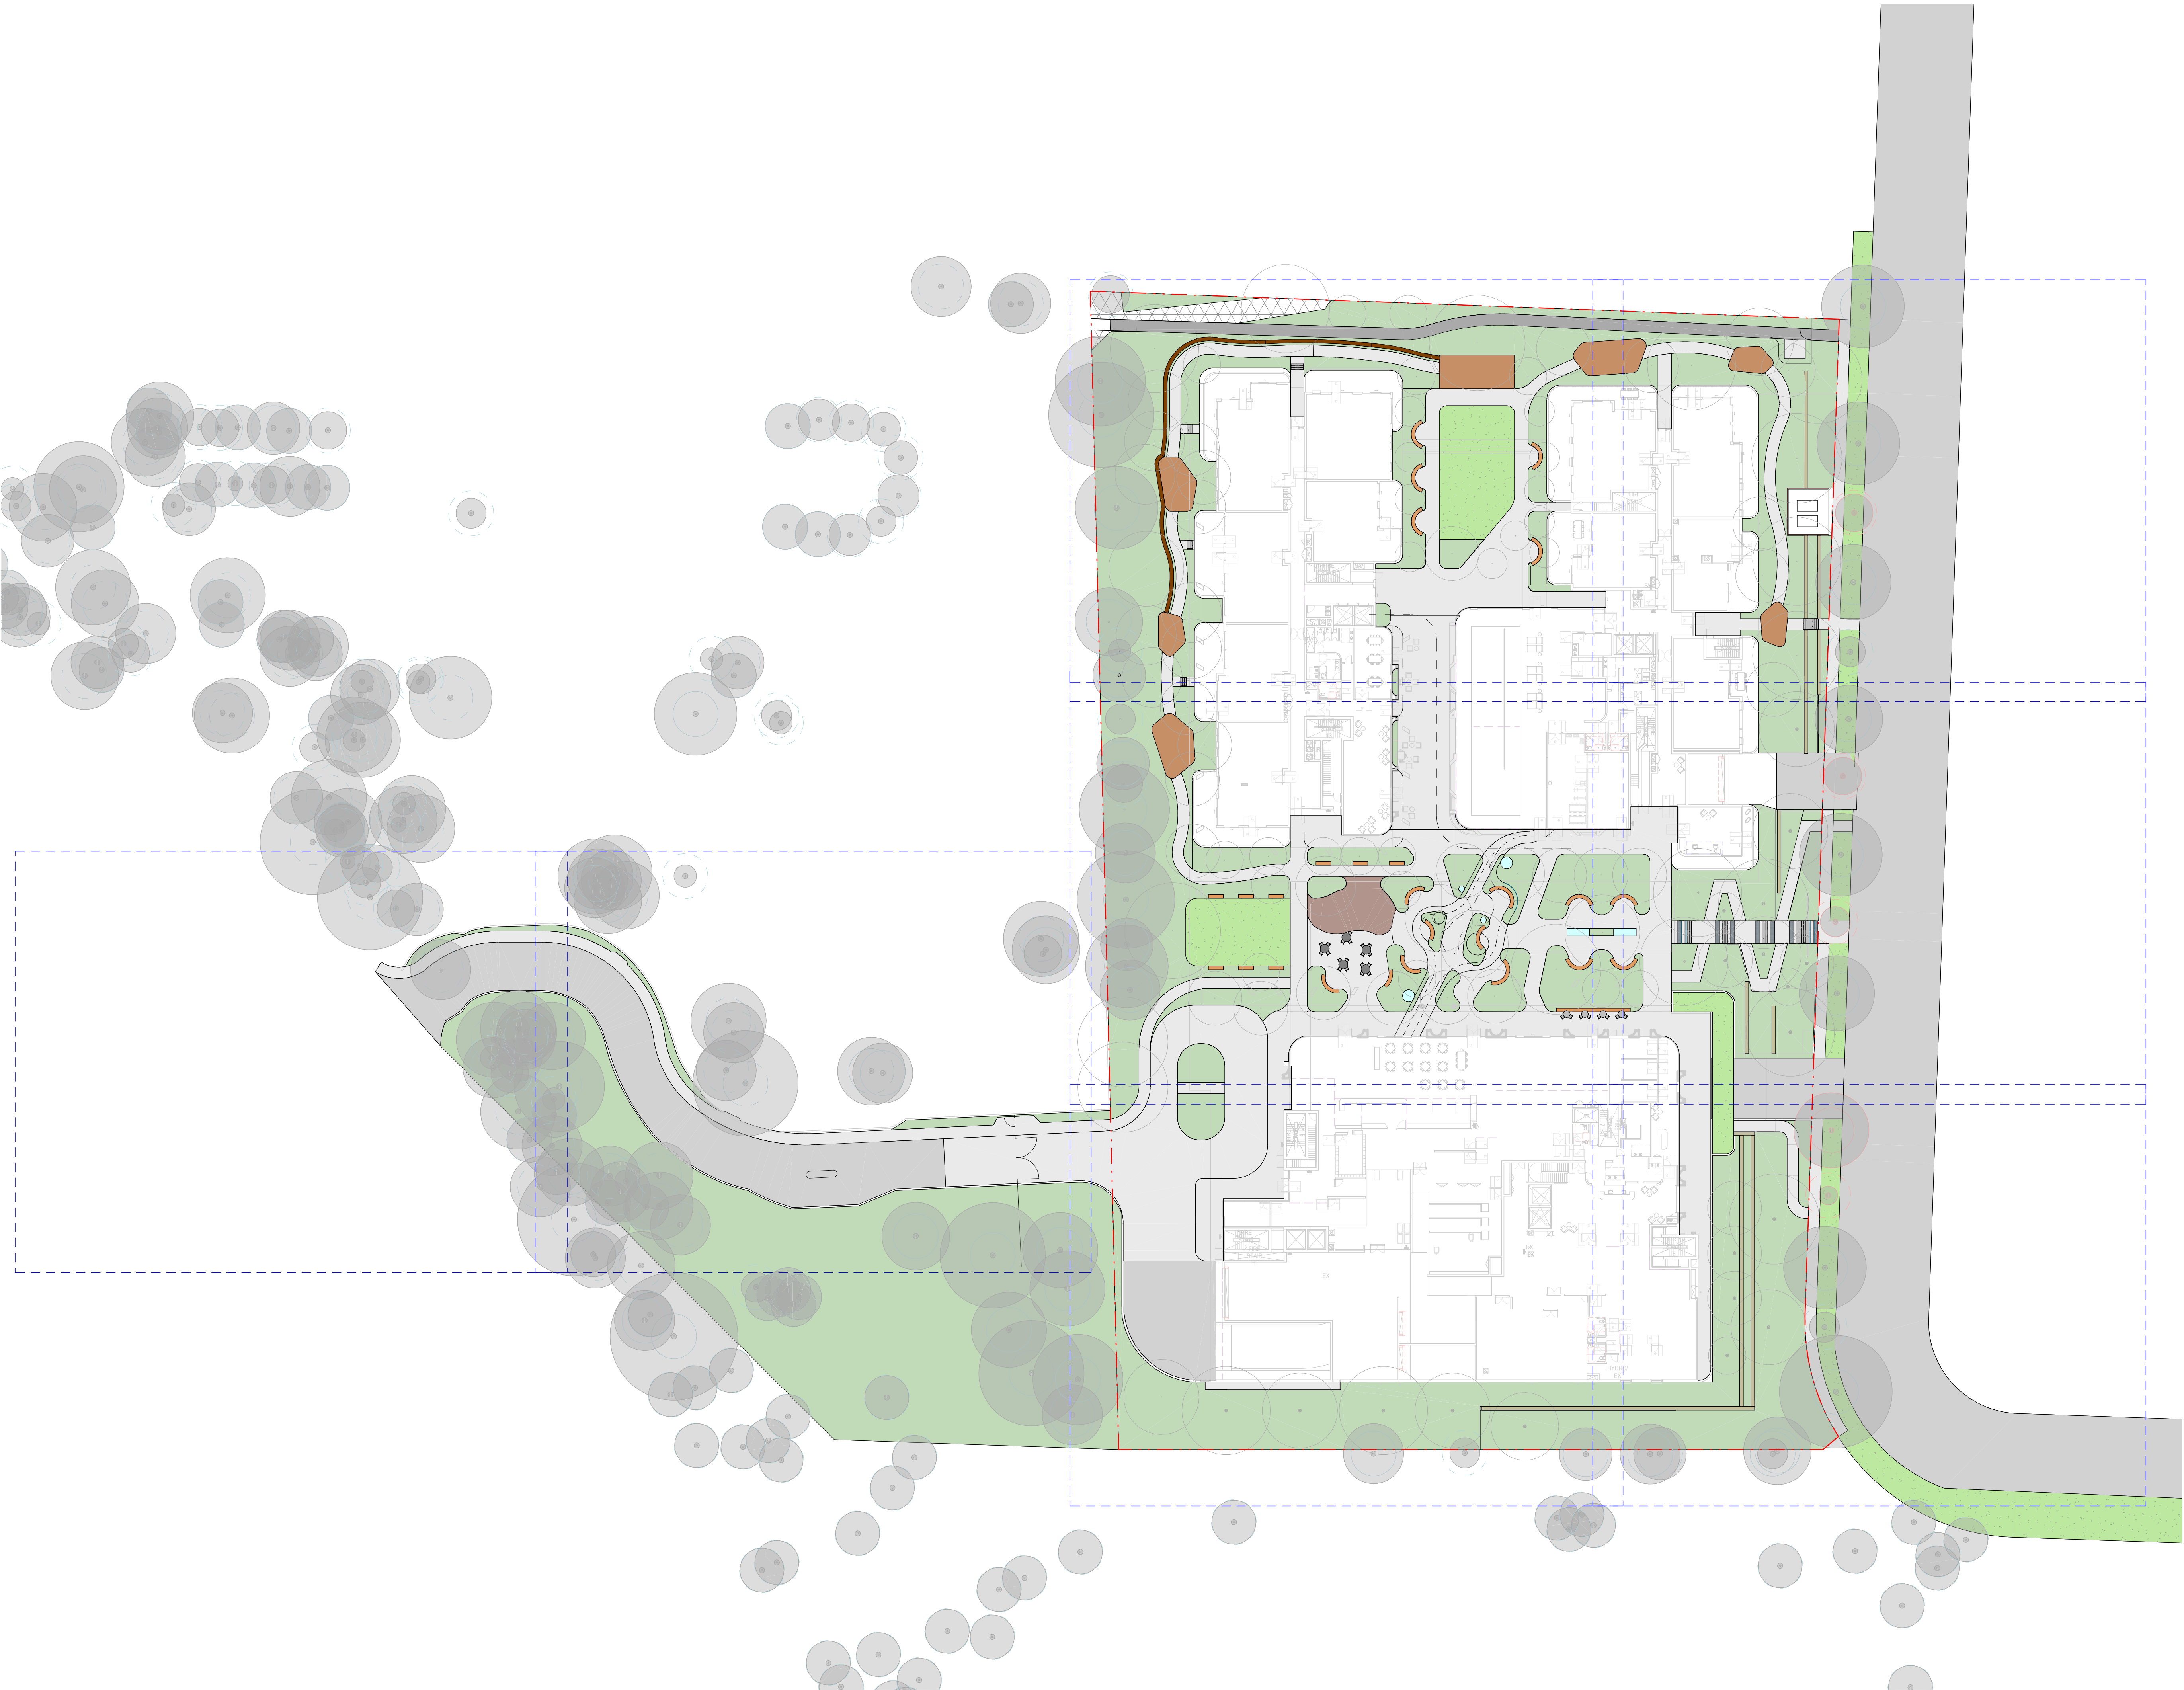

Copyright remains the property of Arcadia Design Group Pty Ltd. Use only figured dimensions. Any other required dimensions are to be referred to and supplied by the landscape architect. All discrepancies to be referred to the project manager and Arcadia Design Group Pty Ltd prior to construction. Ensure compliance with the Building Code of Australia and all relevant Australian Standards and Authority requirements.

2	SSDA	26/06/01
1	Draft SSDA	26/05/22

Revision	Revision Description	Revision Date
----------	----------------------	---------------

Project
MONTEFIORE ST IVES
19-25 College Crescent, St Ives

Project Status
Development Application


Client
SIR MOSES MONTEFIORE JEWISH HOME

Drawing No.	Drawing Name
1000	LANDSCAPE MASTERPLAN GF

Job No.	S25-1163
Issue	2
Scale	1:400@A1

Sydney, Suite 70, Jones Bay Wharf, 26-32 Pirrama Road, Pymont NSW 2009
e sydney@arcadiala.com.au
t 02 8571 2900

ARCADIA

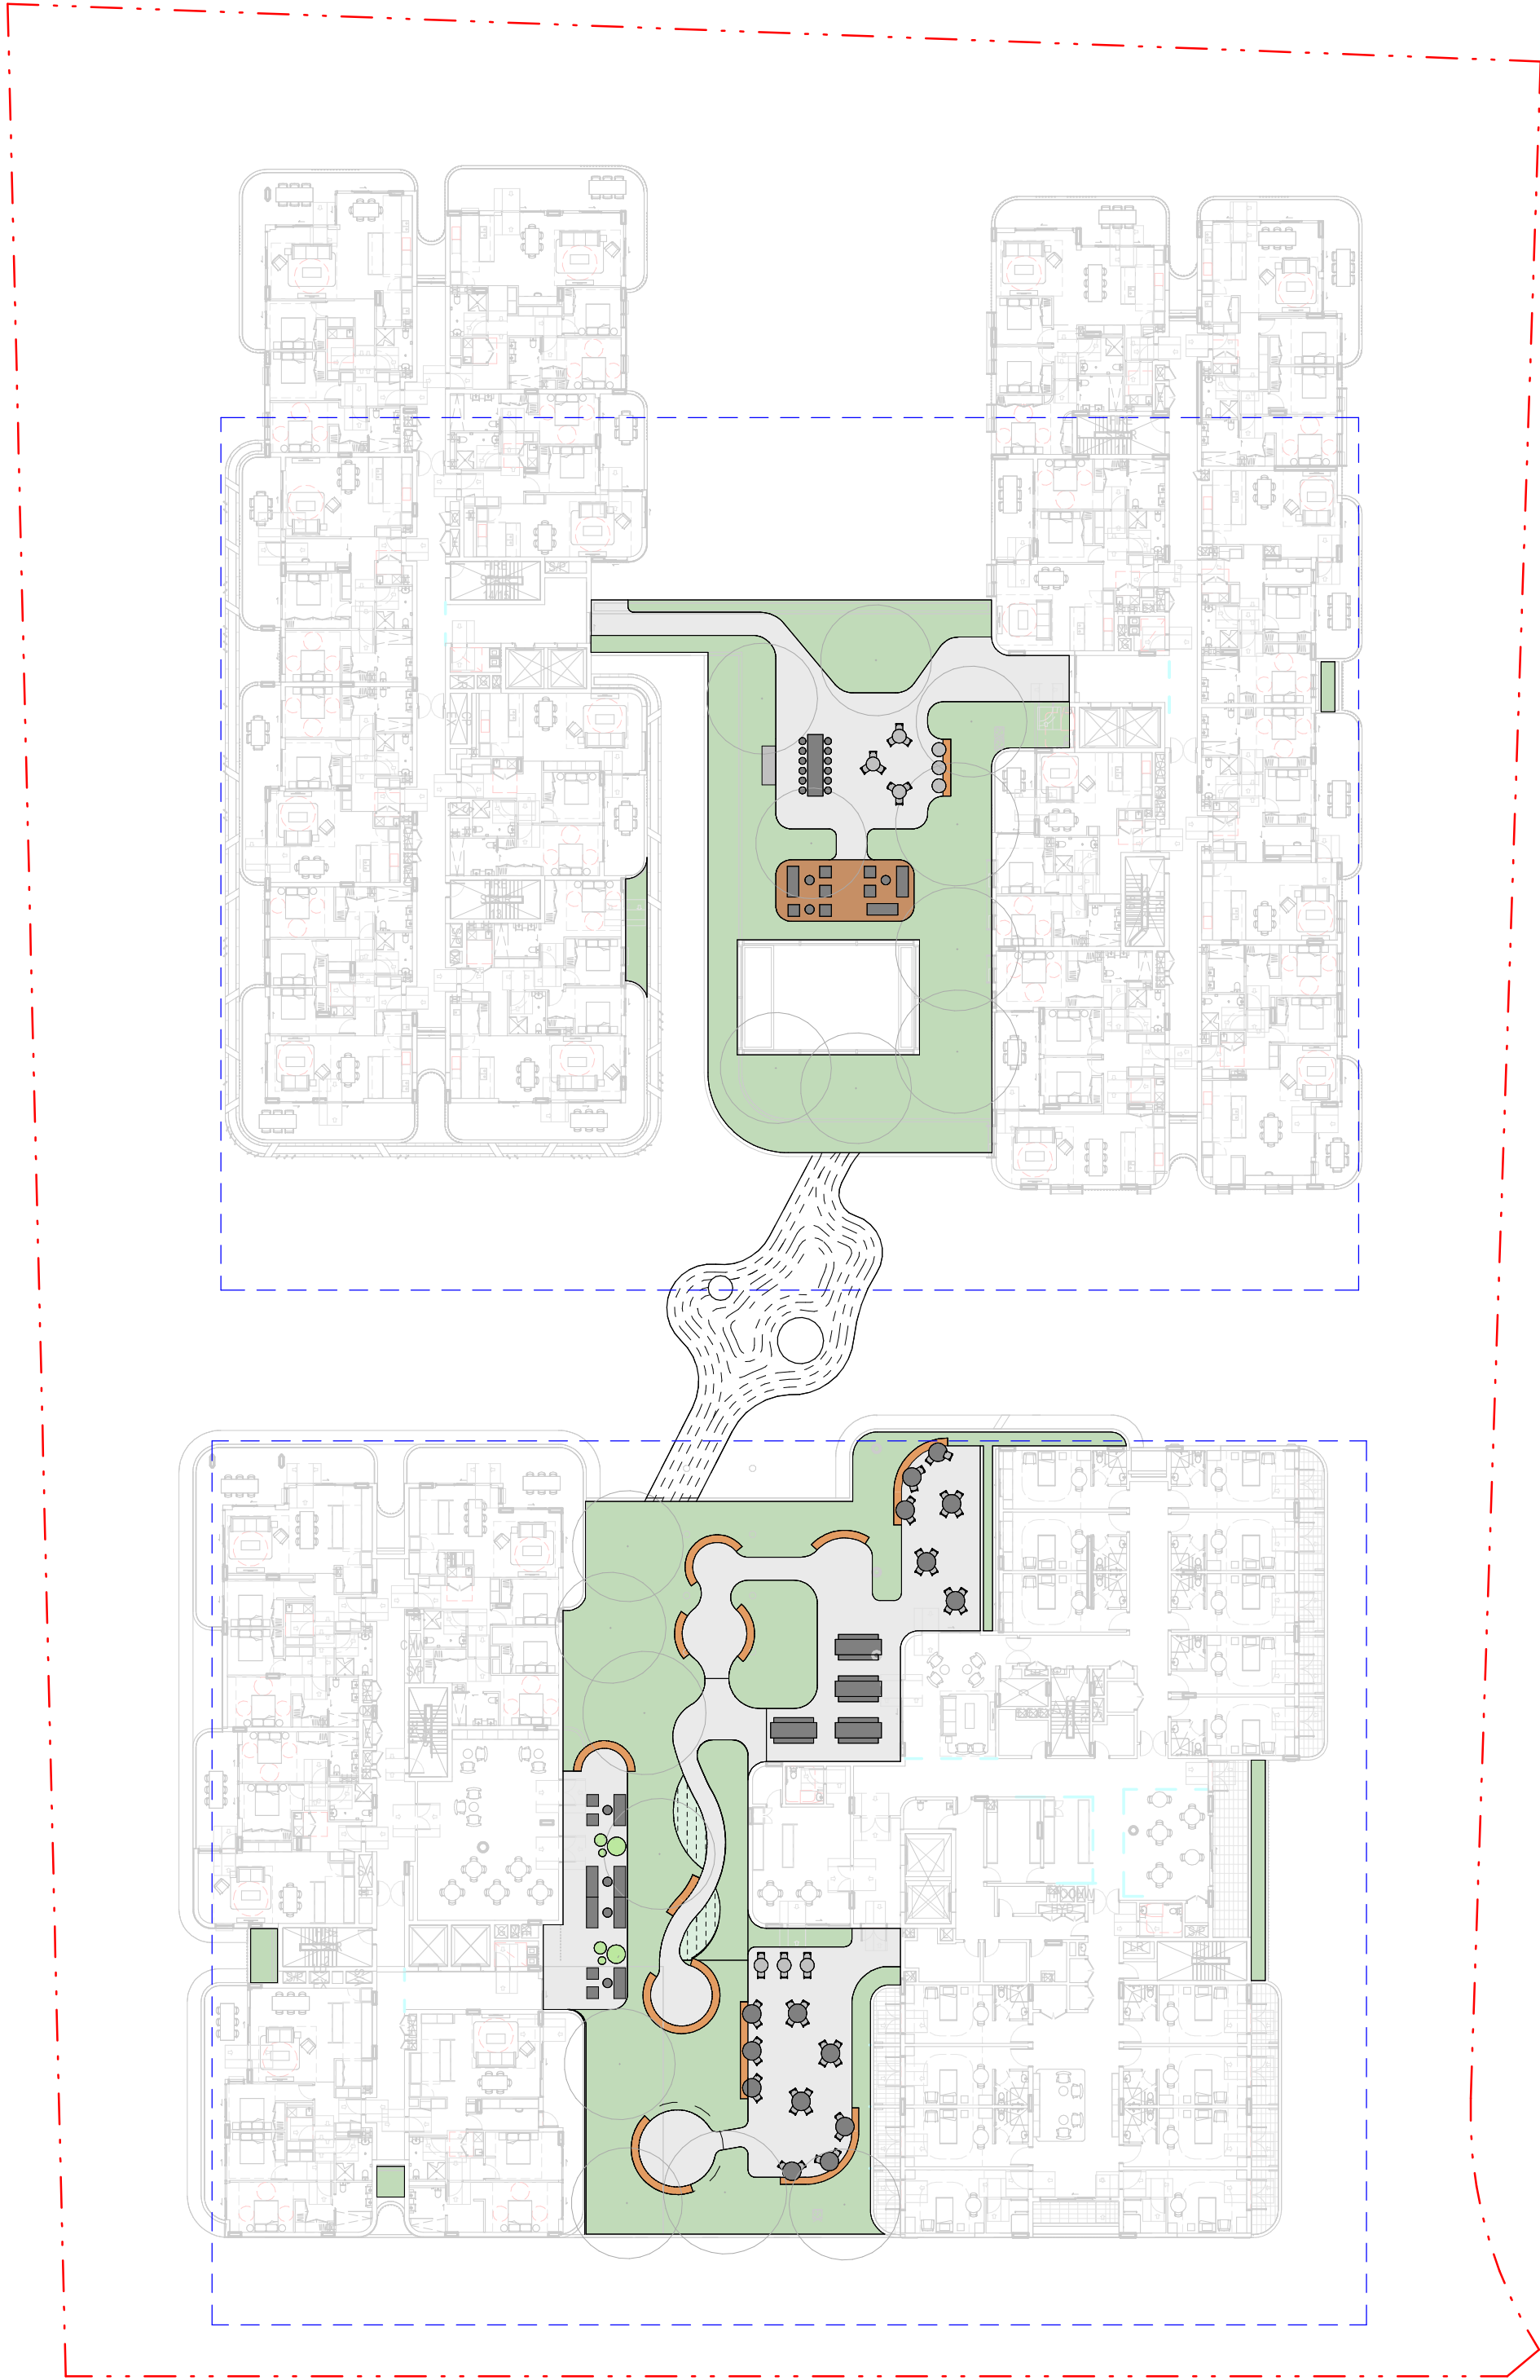

2	SSDA	26/06/01
1	Draft SSDA	26/05/22

Revision	Revision Description	Revision Date
----------	----------------------	---------------

Project

MONTEFIORE ST IVES

19-25 College Crescent, St Ives

Project Status

Development Application

Client

SIR MOSES
MONTEFIORE JEWISH
HOME

Drawing No.	Drawing Name
1001	LANDSCAPE MASTERPLAN L1

Job No.	S25-1163
Issue	2
Scale	1:400@A1

Sydney, Suite 70, Jones Bay Wharf, 26-32 Pirrama Road, Pymont NSW 2009
e sydney@arcadiala.com.au
t 02 8571 2900

ARCADIA



Matrix 01
(Native)
16 x Am
16 x Bo
16 x Lf
16 x Ht
128 x Ll
191 x Tt
191 x Pe

Matrix 01
(Native)
63 x Am
63 x Bo
63 x Lf
63 x Ht
500 x Ll
749 x Tt
749 x Pe

Matrix 01
(Native)
4 x Am
4 x Bo
4 x Lf
4 x Ht
28 x Ll
42 x Tt
42 x Pe

Matrix 01
(Native)
11 x Am
11 x Bo
11 x Lf
11 x Ht
85 x Ll
127 x Tt
127 x Pe

Matrix 01
(Native)
3 x Am
3 x Bo
3 x Lf
3 x Ht
18 x Ll
27 x Tt
27 x Pe

Matrix 01
(Native)
3 x Am
3 x Bo
3 x Lf
3 x Ht
23 x Ll
34 x Tt
34 x Pe

Matrix 01
(Native)
3 x Am
3 x Bo
3 x Lf
3 x Ht
23 x Ll
34 x Tt
34 x Pe

Copyright remains the property of Arcadia Design Group Pty Ltd. Use only figured dimensions. Any other required dimensions are to be referred to and supplied by the landscape architect. All discrepancies to be referred to the project manager and Arcadia Design Group Pty Ltd prior to construction. Ensure compliance with the Building Code of Australia and all relevant Australian Standards and Authority requirements.

2	SSDA	26/06/01
1	Draft SSDA	26/05/22

Revision Revision Description Revision Date

Project

**MONTEFIORE
ST IVES**
19-25 College Crescent, St Ives

Project Status

Development Application

Client

**SIR MOSES
MONTEFIORE JEWISH
HOME**

Drawing No.

4001

Drawing Name

**GROUND
FLOOR -
SOFTWARES
-01**

Job No.

S25-1163

Issue


2

Scale

1:1000A1

Sydney, Suite 70, Jones Bay
Wharf, 26-32 Pirrama Road,
Pyrmont NSW 2009
e sydney@arcadiala.com.au
t 02 8571 2900

ARCADIA

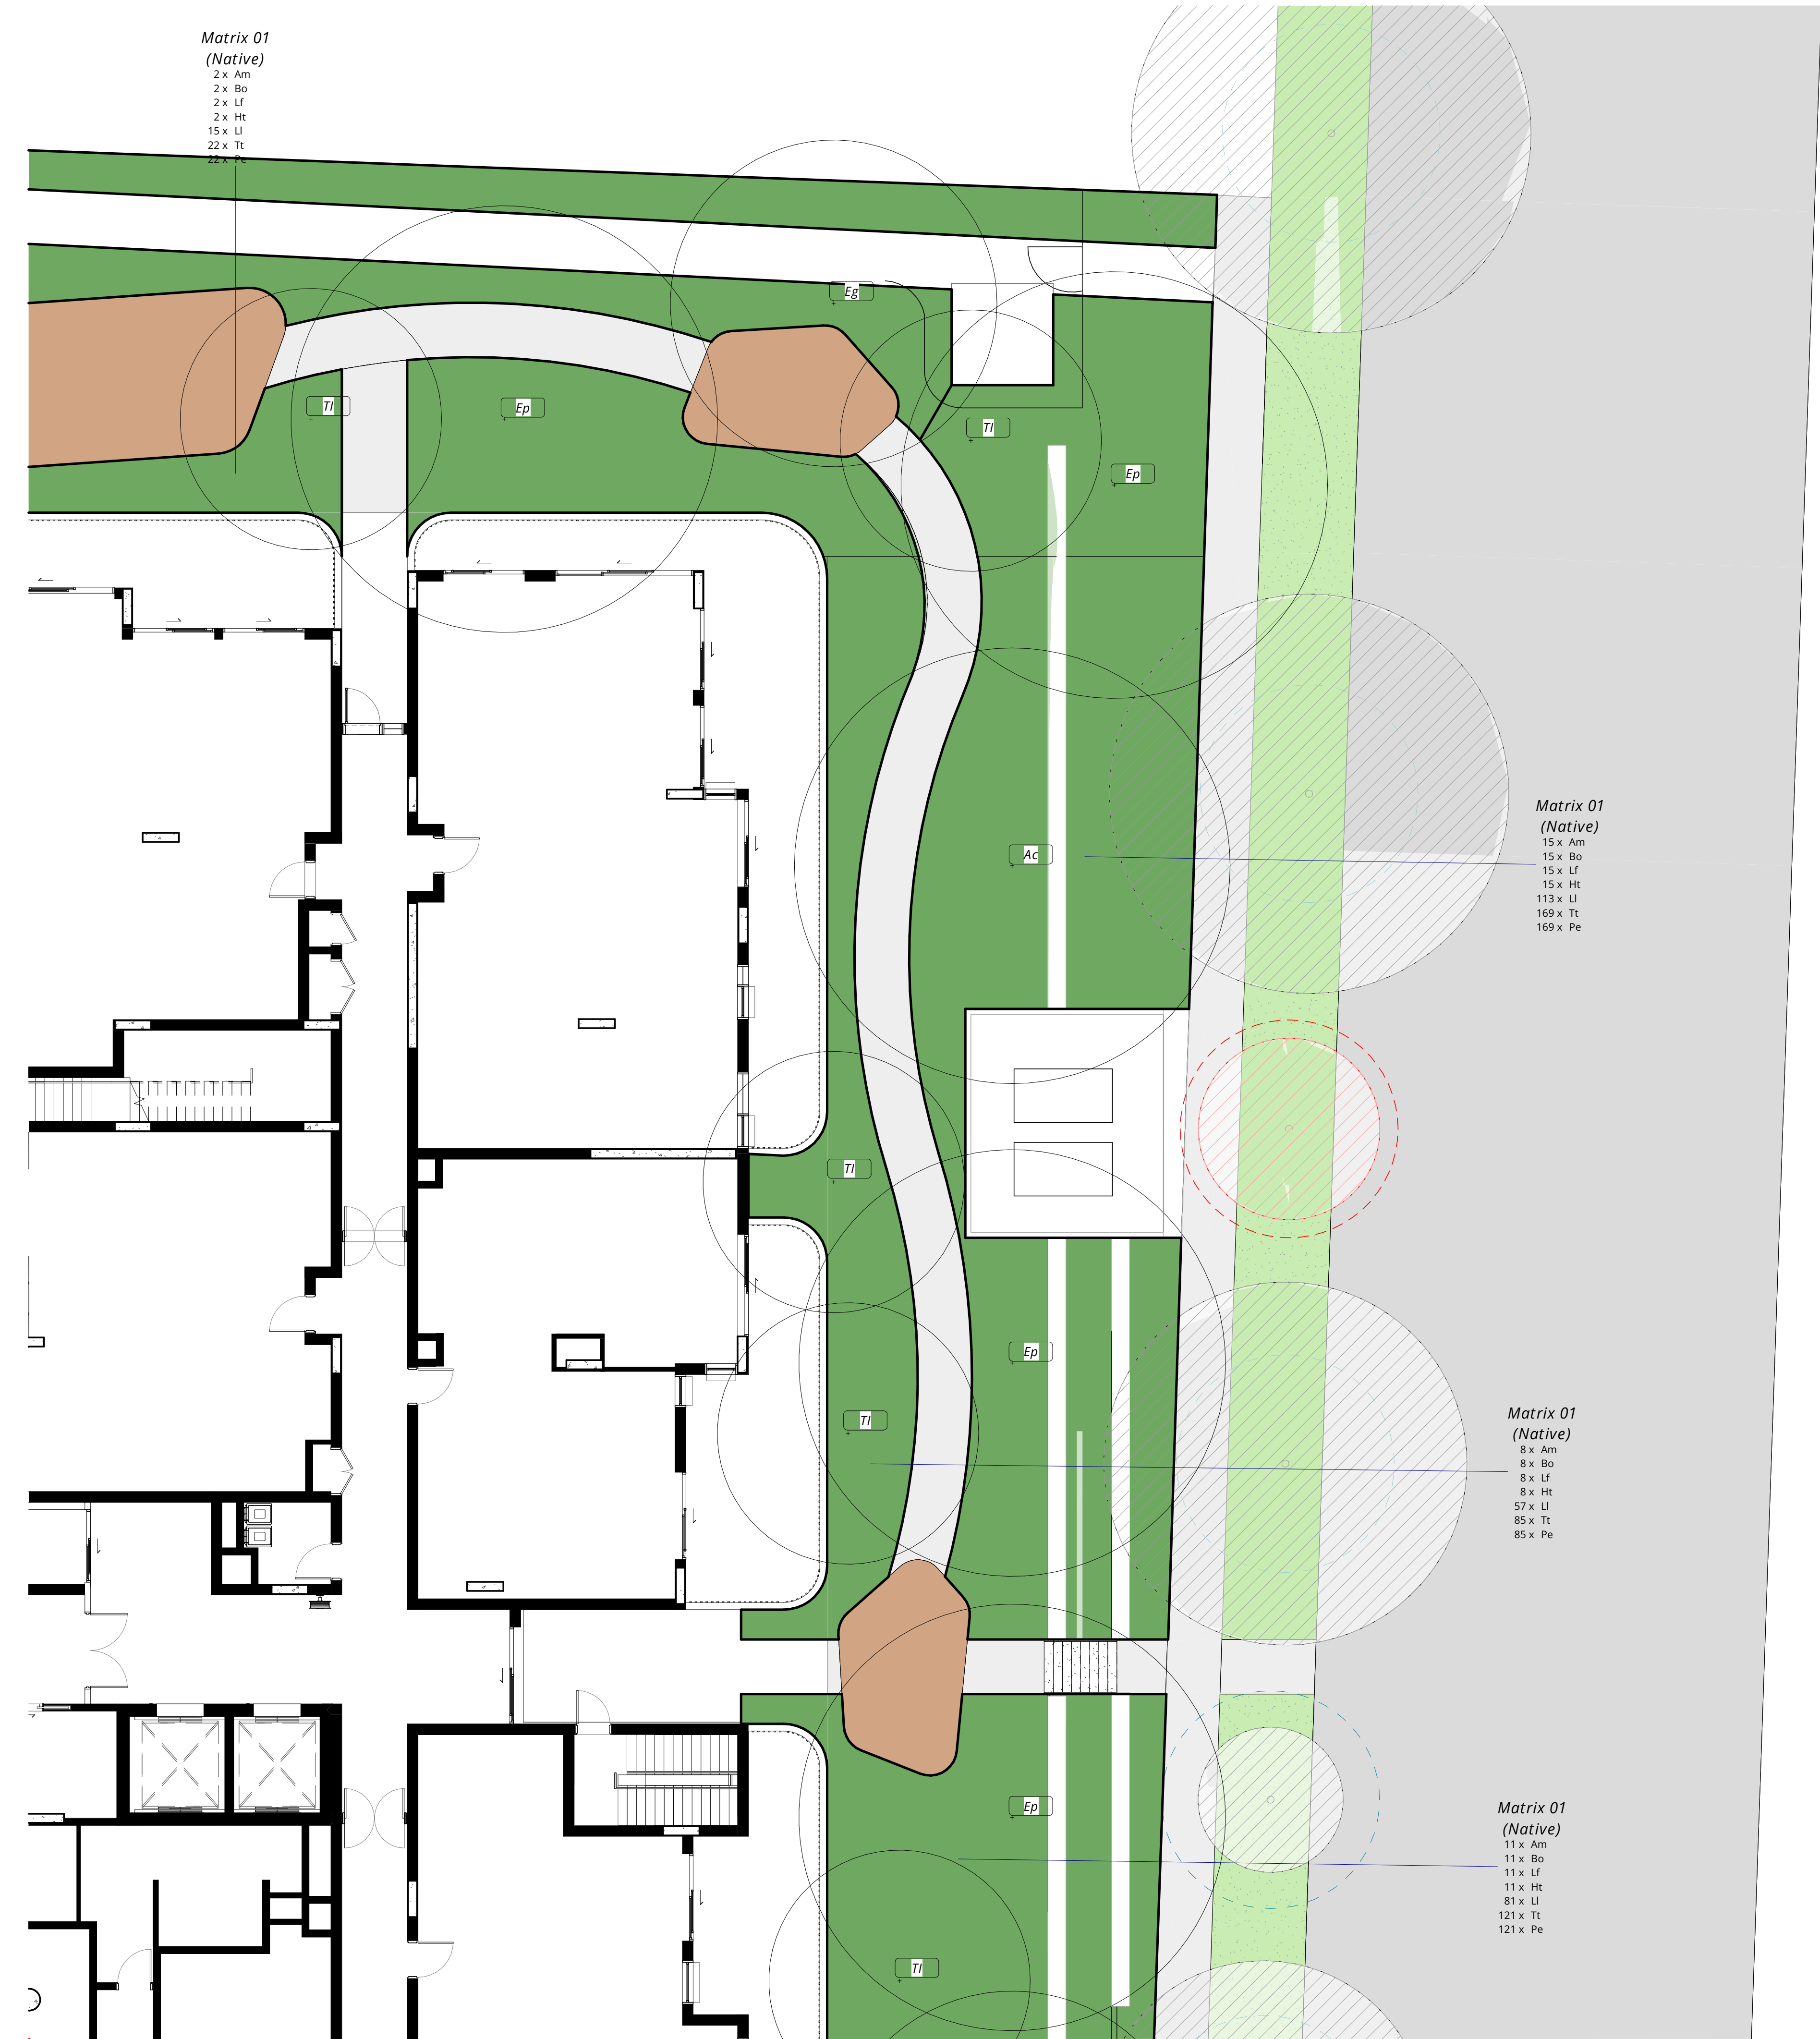

Copyright remains the property of Arcadia Design Group Pty Ltd. Use only figured dimensions. Any other required dimensions are to be referred to and supplied by the landscape architect. All discrepancies to be referred to the project manager and Arcadia Design Group Pty Ltd prior to construction. Ensure compliance with the Building Code of Australia and all relevant Australian Standards and Authority requirements.

2	SSDA	26/06/01
1	Draft SSDA	26/05/22

Revision Revision Description Revision Date

Project

MONTEFIORE ST IVES
19-25 College Crescent, St Ives

Project Status
Development Application

Client
SIR MOSES MONTEFIORE JEWISH HOME

Drawing No. Drawing Name
4002 GROUND FLOOR - SOFTWARES - 02

Job No. S25-1163
Issue 2
Scale 1:1000A1

Sydney, Suite 70, Jones Bay Wharf, 26-32 Pirrama Road, Pyrmont NSW 2009
e sydney@arcadiala.com.au
t 02 8571 2900

ARCADIA



Copyright remains the property of Arcadia Design Group Pty Ltd. Use only figured dimensions. Any other required dimensions are to be referred to and supplied by the landscape architect. All discrepancies to be referred to the project manager and Arcadia Design Group Pty Ltd prior to construction. Ensure compliance with the Building Code of Australia and all relevant Australian Standards and Authority requirements.

2	SSDA	26/06/01
1	Draft SSDA	26/05/22

Revision Revision Description Revision Date

Project
MONTEFIORE ST IVES
19-25 College Crescent, St Ives

Project Status
Development Application

Client
SIR MOSES MONTEFIORE JEWISH HOME

Drawing No. Drawing Name
4003 GROUND FLOOR - SOFTWARES - 03

Job No. S25-1163
Issue 2
Scale 1:100@A1

Sydney, Suite 70, Jones Bay Wharf, 26-32 Pirrama Road, Pyrmont NSW 2009
e sydney@arcadiala.com.au
t 02 8571 2900

ARCADIA

Copyright remains the property of Arcadia Design Group Pty Ltd. Use only figured dimensions. Any other required dimensions are to be referred to and supplied by the landscape architect. All discrepancies to be referred to the project manager and Arcadia Design Group Pty Ltd prior to construction. Ensure compliance with the Building Code of Australia and all relevant Australian Standards and Authority requirements.

2	SSDA	26/06/01
1	Draft SSDA	26/05/22

Revision	Revision Description	Revision Date
----------	----------------------	---------------

Project

**MONTEFIORE
ST IVES**

19-25 College Crescent, St Ives

Project Status
Development Application

Client
SIR MOSES
MONTEFIORE JEWISH
HOME

Drawing No.	Drawing Name
4004	GROUND FLOOR - SOFTWARES - 04

Job No. S25-1163
Issue 2
Scale 1:100@A1

Sydney, Suite 70, Jones Bay Wharf, 26-32 Pirrama Road, Pyrmont NSW 2009
e sydney@arcadiala.com.au
t 02 8571 2900

ARCADIA



Copyright remains the property of Arcadia Design Group Pty Ltd. Use only figured dimensions. Any other required dimensions are to be referred to and supplied by the landscape architect. All discrepancies to be referred to the project manager and Arcadia Design Group Pty Ltd prior to construction. Ensure compliance with the Building Code of Australia and all relevant Australian Standards and Authority requirements.

2	SSDA	26/06/01
1	Draft SSDA	26/05/22

Revision Revision Description Revision Date

Project
MONTEFIORE ST IVES
19-25 College Crescent, St Ives

Project Status
Development Application


Client
SIR MOSES MONTEFIORE JEWISH HOME

Drawing No. Drawing Name
**4005 GROUND FLOOR -
SOFTWARES -05**

Job No. S25-1163
Issue 2
Scale 1:1000A1

Sydney, Suite 70, Jones Bay Wharf, 26-32 Pirrama Road, Pyrmont NSW 2009
e sydney@arcadiala.com.au
t 02 8571 2900

ARCADIA

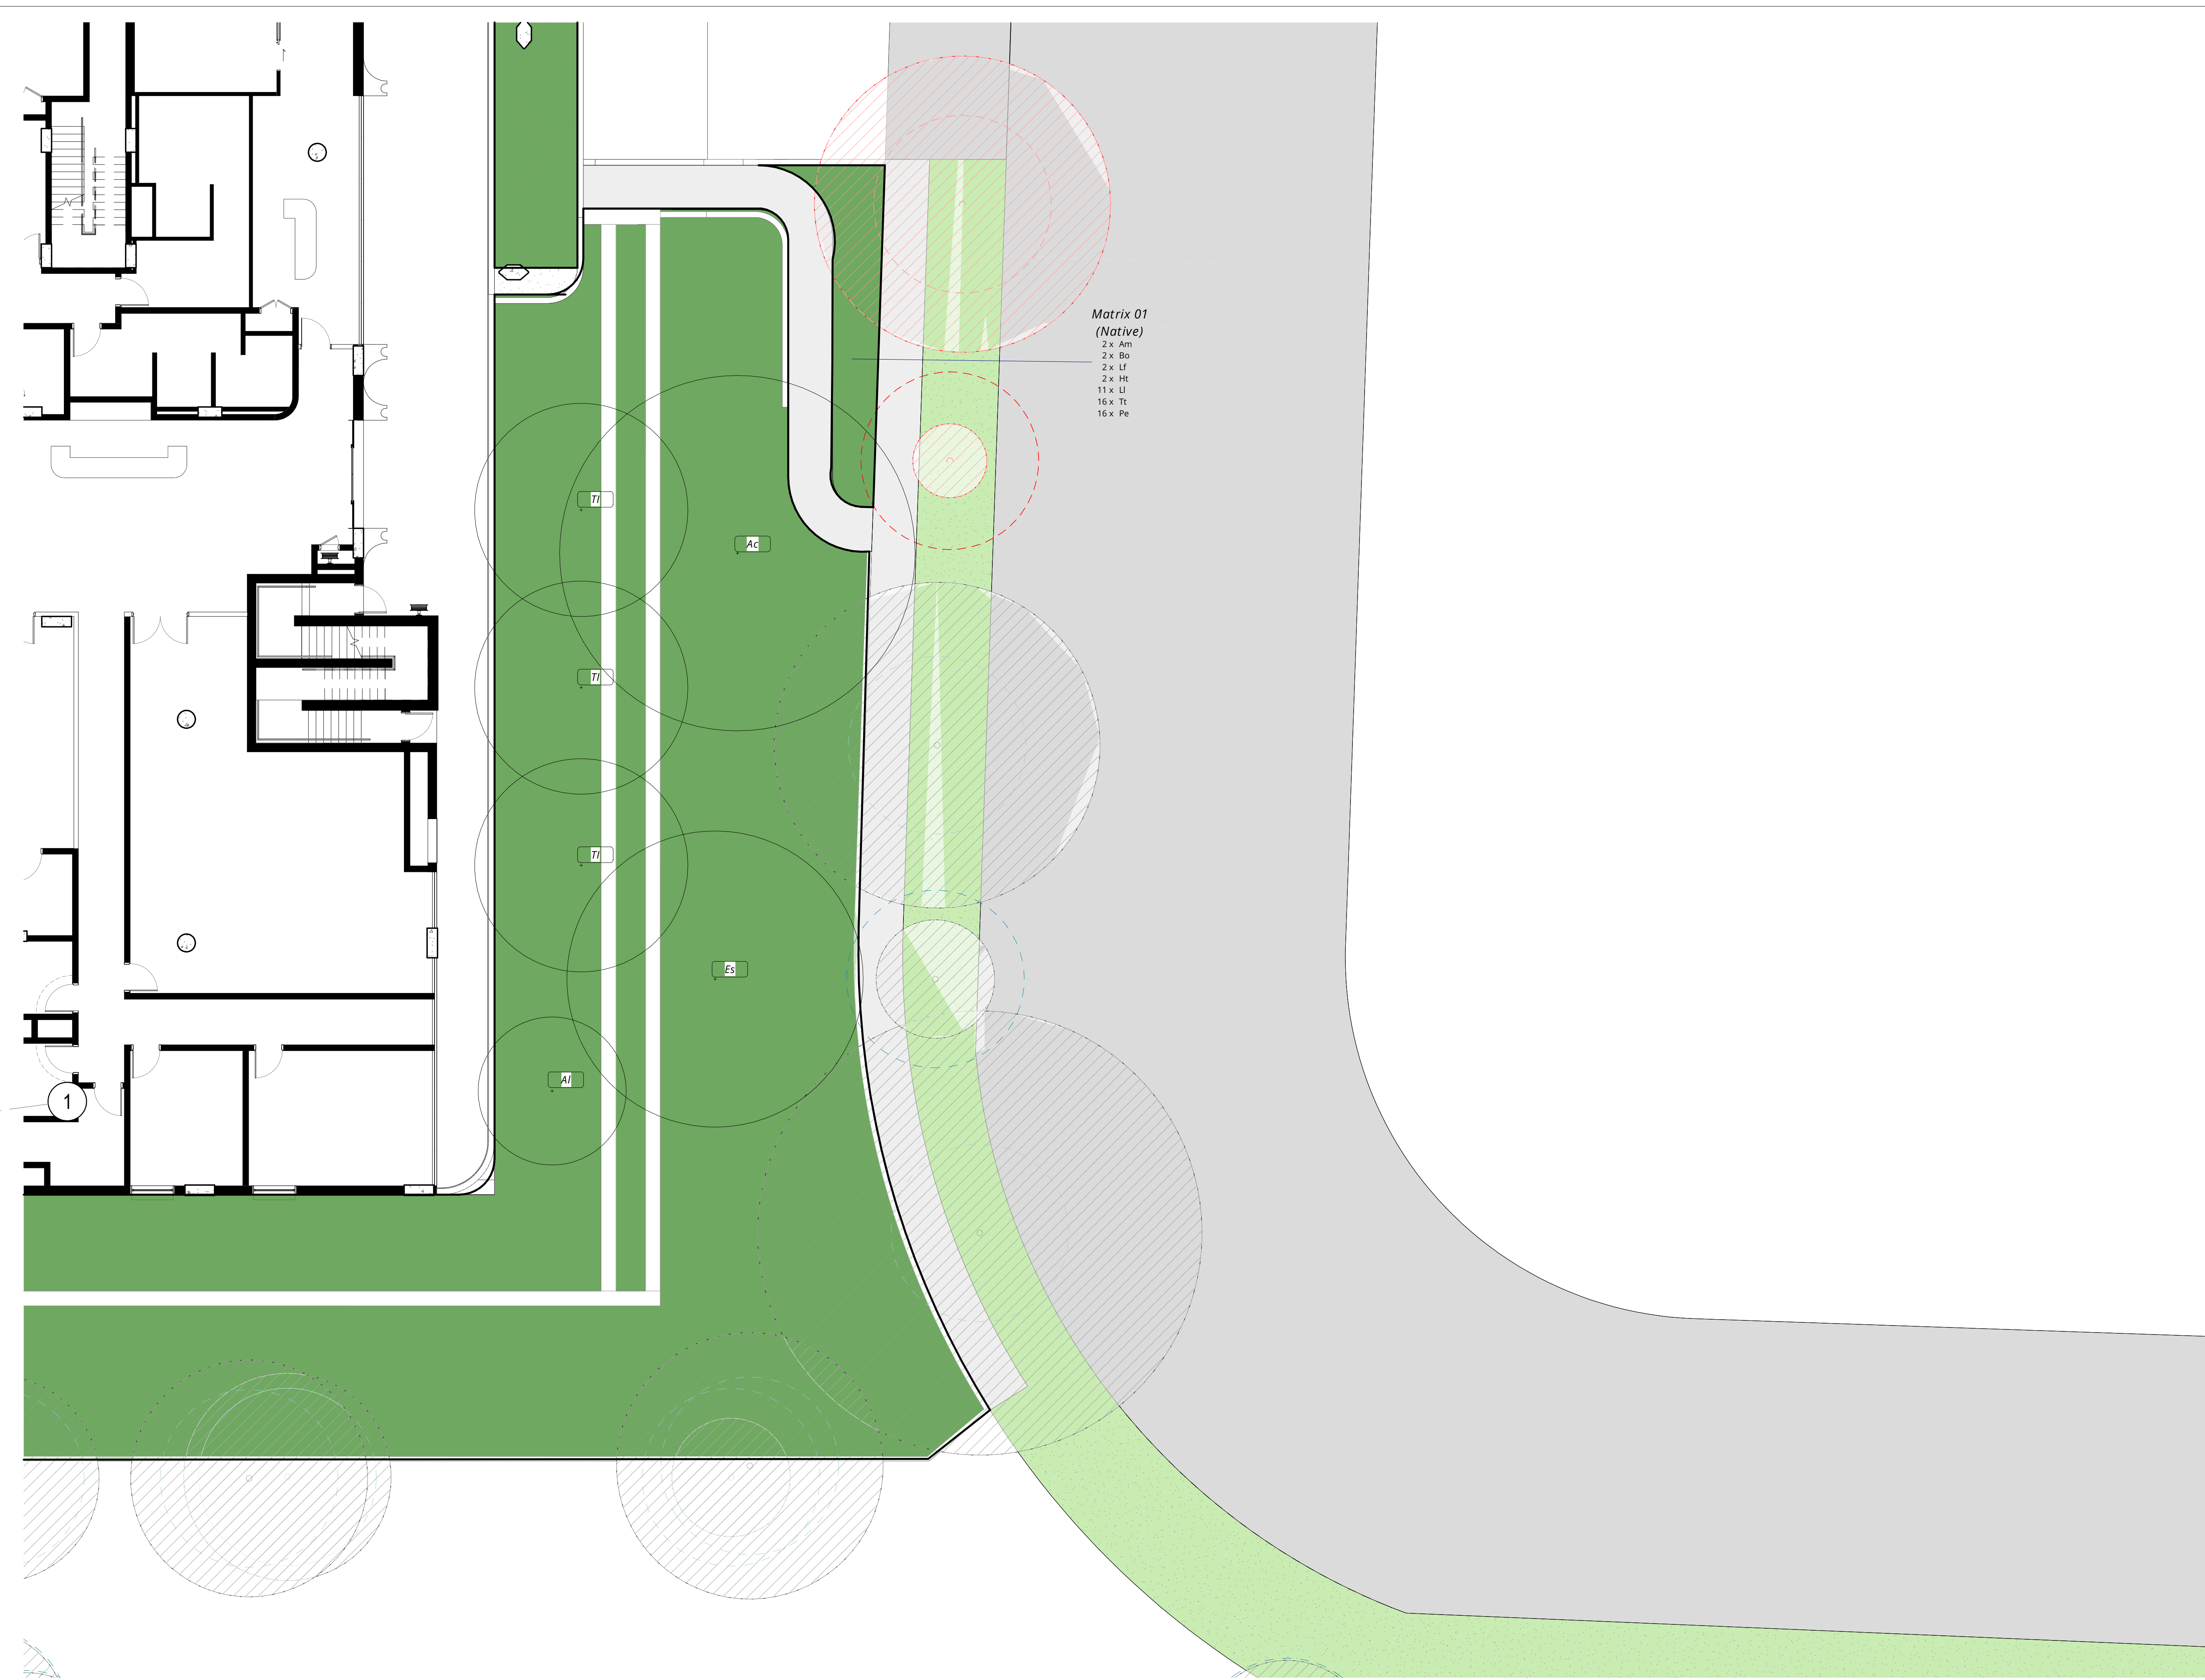

Copyright remains the property of Arcadia Design Group Pty Ltd. Use only figured dimensions. Any other required dimensions are to be referred to and supplied by the landscape architect. All discrepancies to be referred to the project manager and Arcadia Design Group Pty Ltd prior to construction. Ensure compliance with the Building Code of Australia and all relevant Australian Standards and Authority requirements.

2	SSDA	26/06/01
1	Draft SSDA	26/05/22

Revision	Revision Description	Revision Date
----------	----------------------	---------------

Project

MONTEFIORE ST IVES

19-25 College Crescent, St Ives

Project Status

Development Application

Client


SIR MOSES MONTEFIORE JEWISH HOME

Drawing No.	Drawing Name
4006	GROUND FLOOR - SOFTWORKS -06

Job No.	S25-1163	
Issue	2	
Scale	1:100@A1	

Sydney, Suite 70, Jones Bay Wharf, 26-32 Pirrama Road, Pyrmont NSW 2009
e sydney@arcadiala.com.au
t 02 8571 2900

ARCADIA

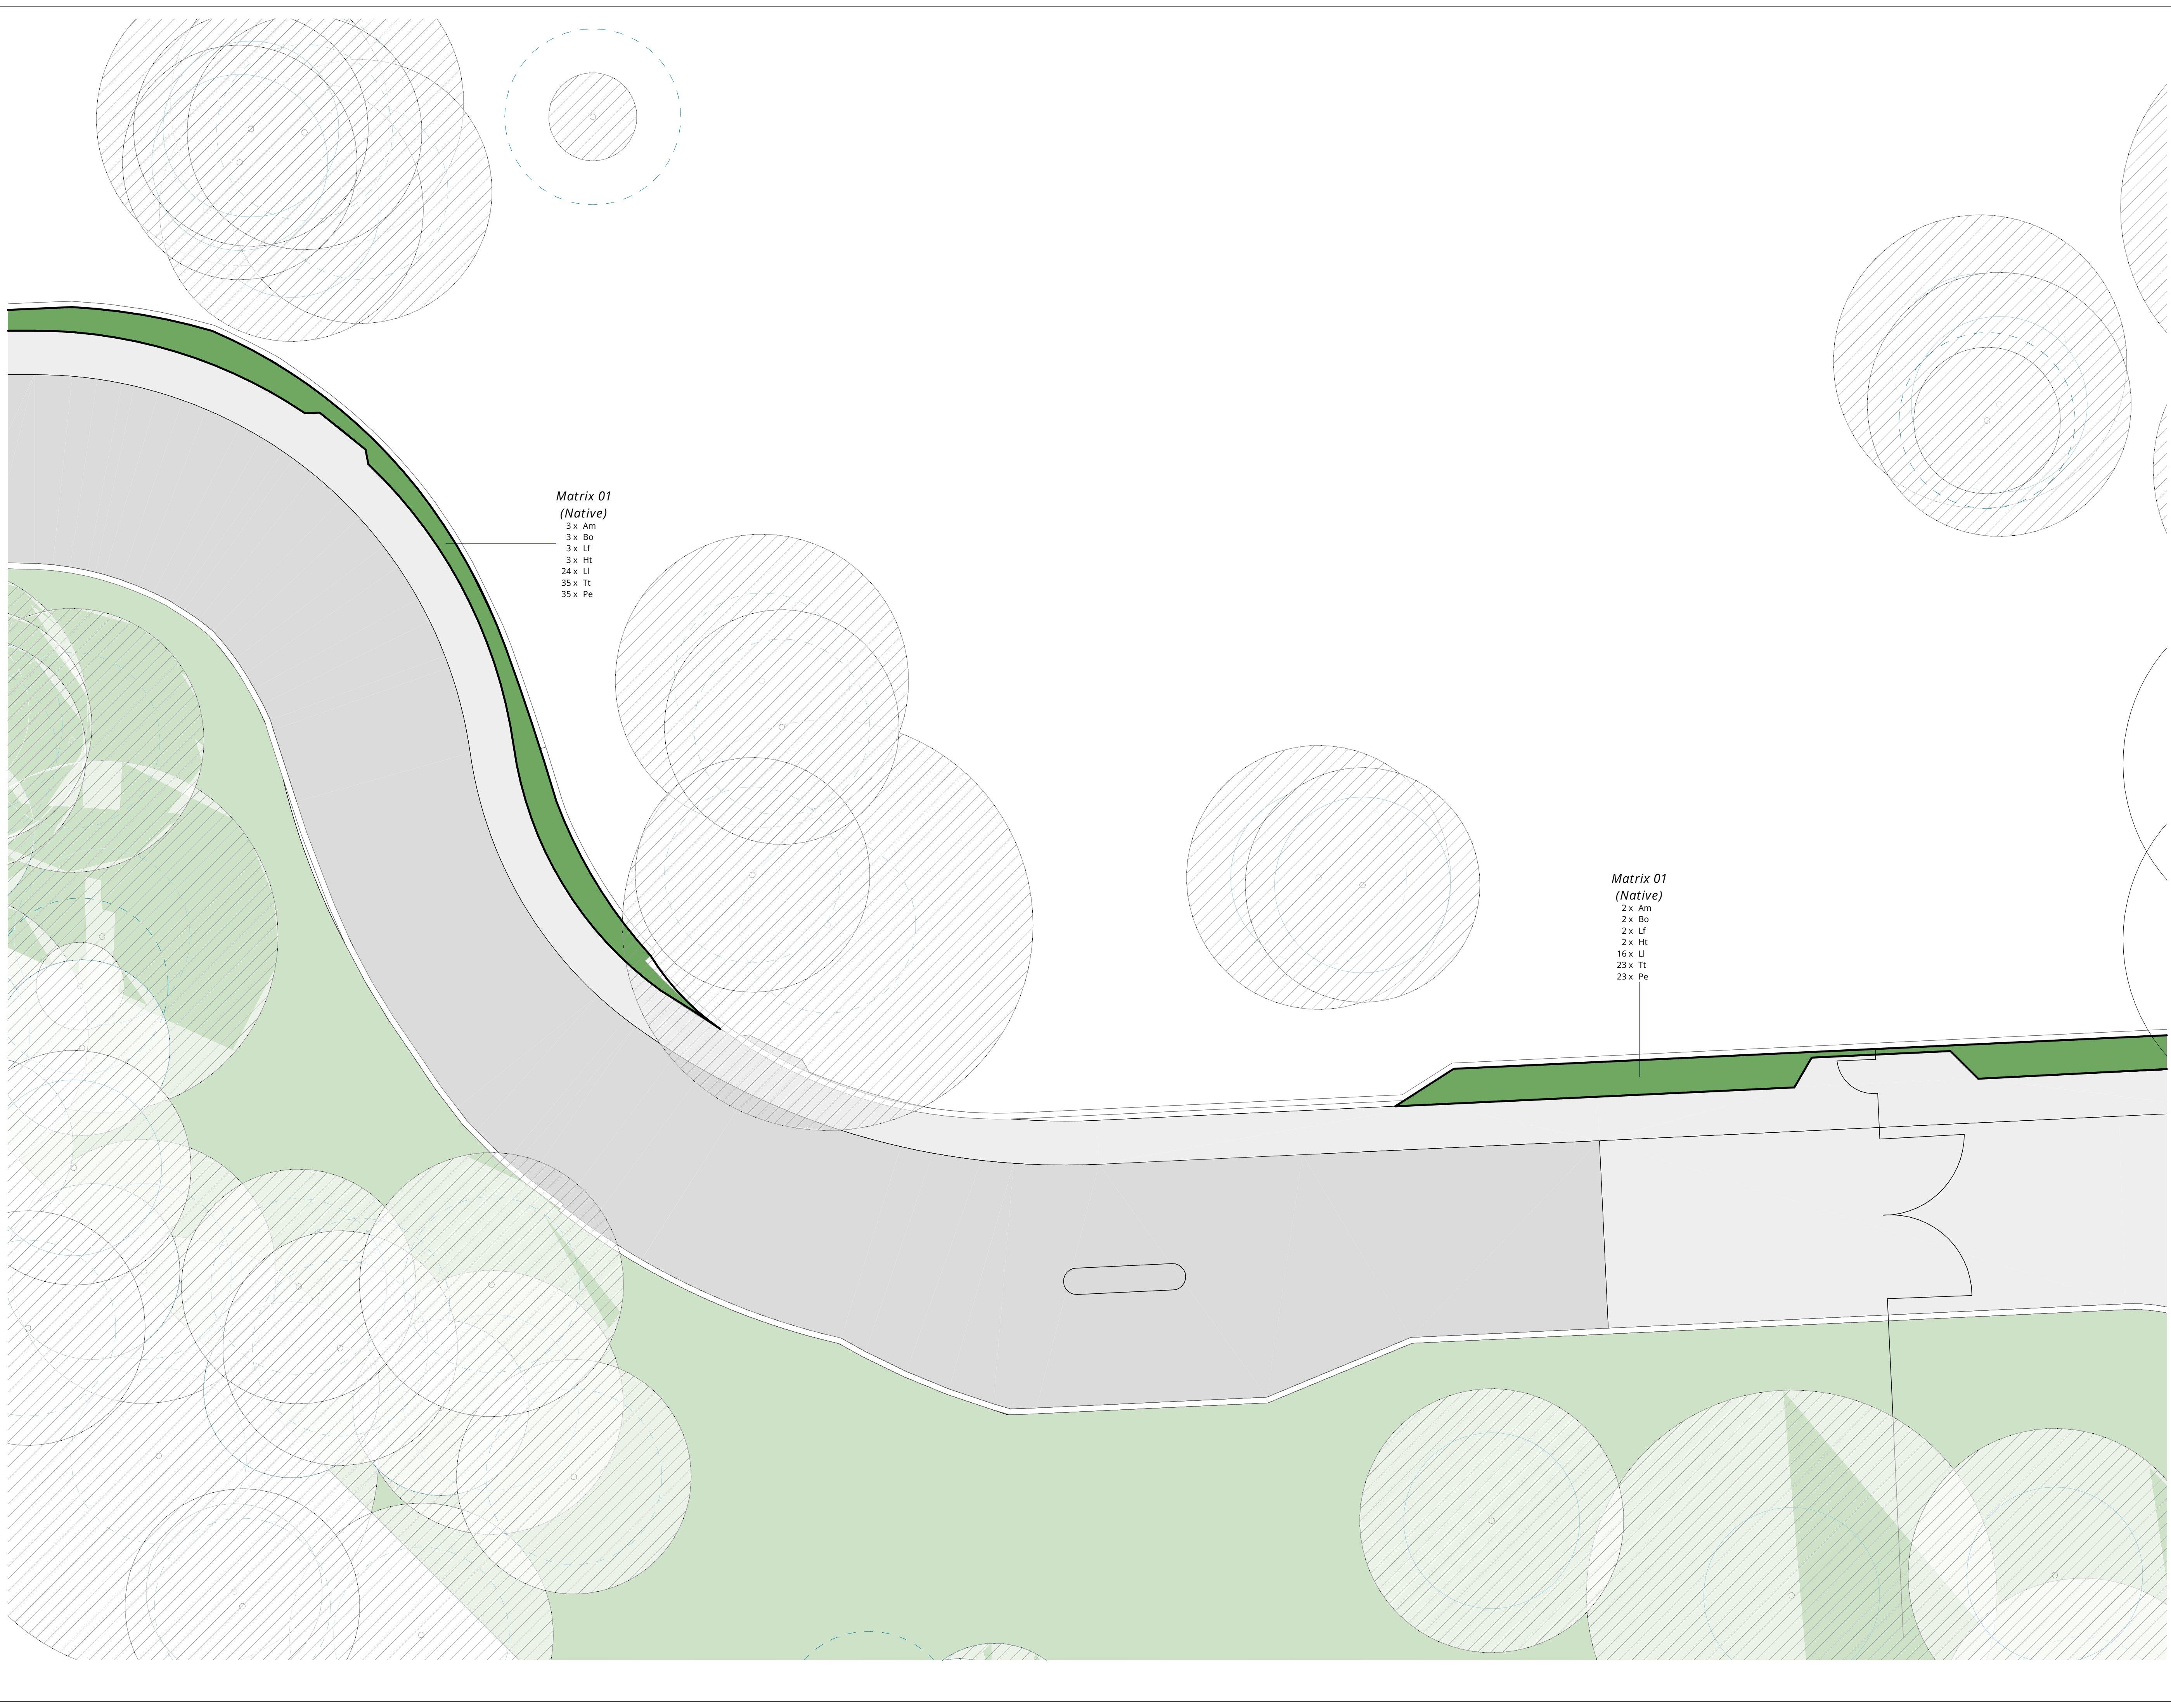

Copyright remains the property of Arcadia Design Group Pty Ltd. Use only figured dimensions. Any other required dimensions are to be referred to and supplied by the landscape architect. All discrepancies to be referred to the project manager and Arcadia Design Group Pty Ltd prior to construction. Ensure compliance with the Building Code of Australia and all relevant Australian Standards and Authority requirements.

2	SSDA	26/06/01
1	Draft SSDA	26/05/22

Revision	Revision Description	Revision Date
----------	----------------------	---------------

Project
MONTEFIORE ST IVES
19-25 College Crescent, St Ives

Project Status
Development Application


Client
SIR MOSES MONTEFIORE JEWISH HOME

Drawing No.	Drawing Name
4007	GROUND FLOOR - SOFTWARES - 07

Job No.	S25-1163	1
Issue	2	
Scale	1:100@A1	

Sydney, Suite 70, Jones Bay Wharf, 26-32 Pirrama Road, Pyrmont NSW 2009
e sydney@arcadiala.com.au
t 02 8571 2900

ARCADIA

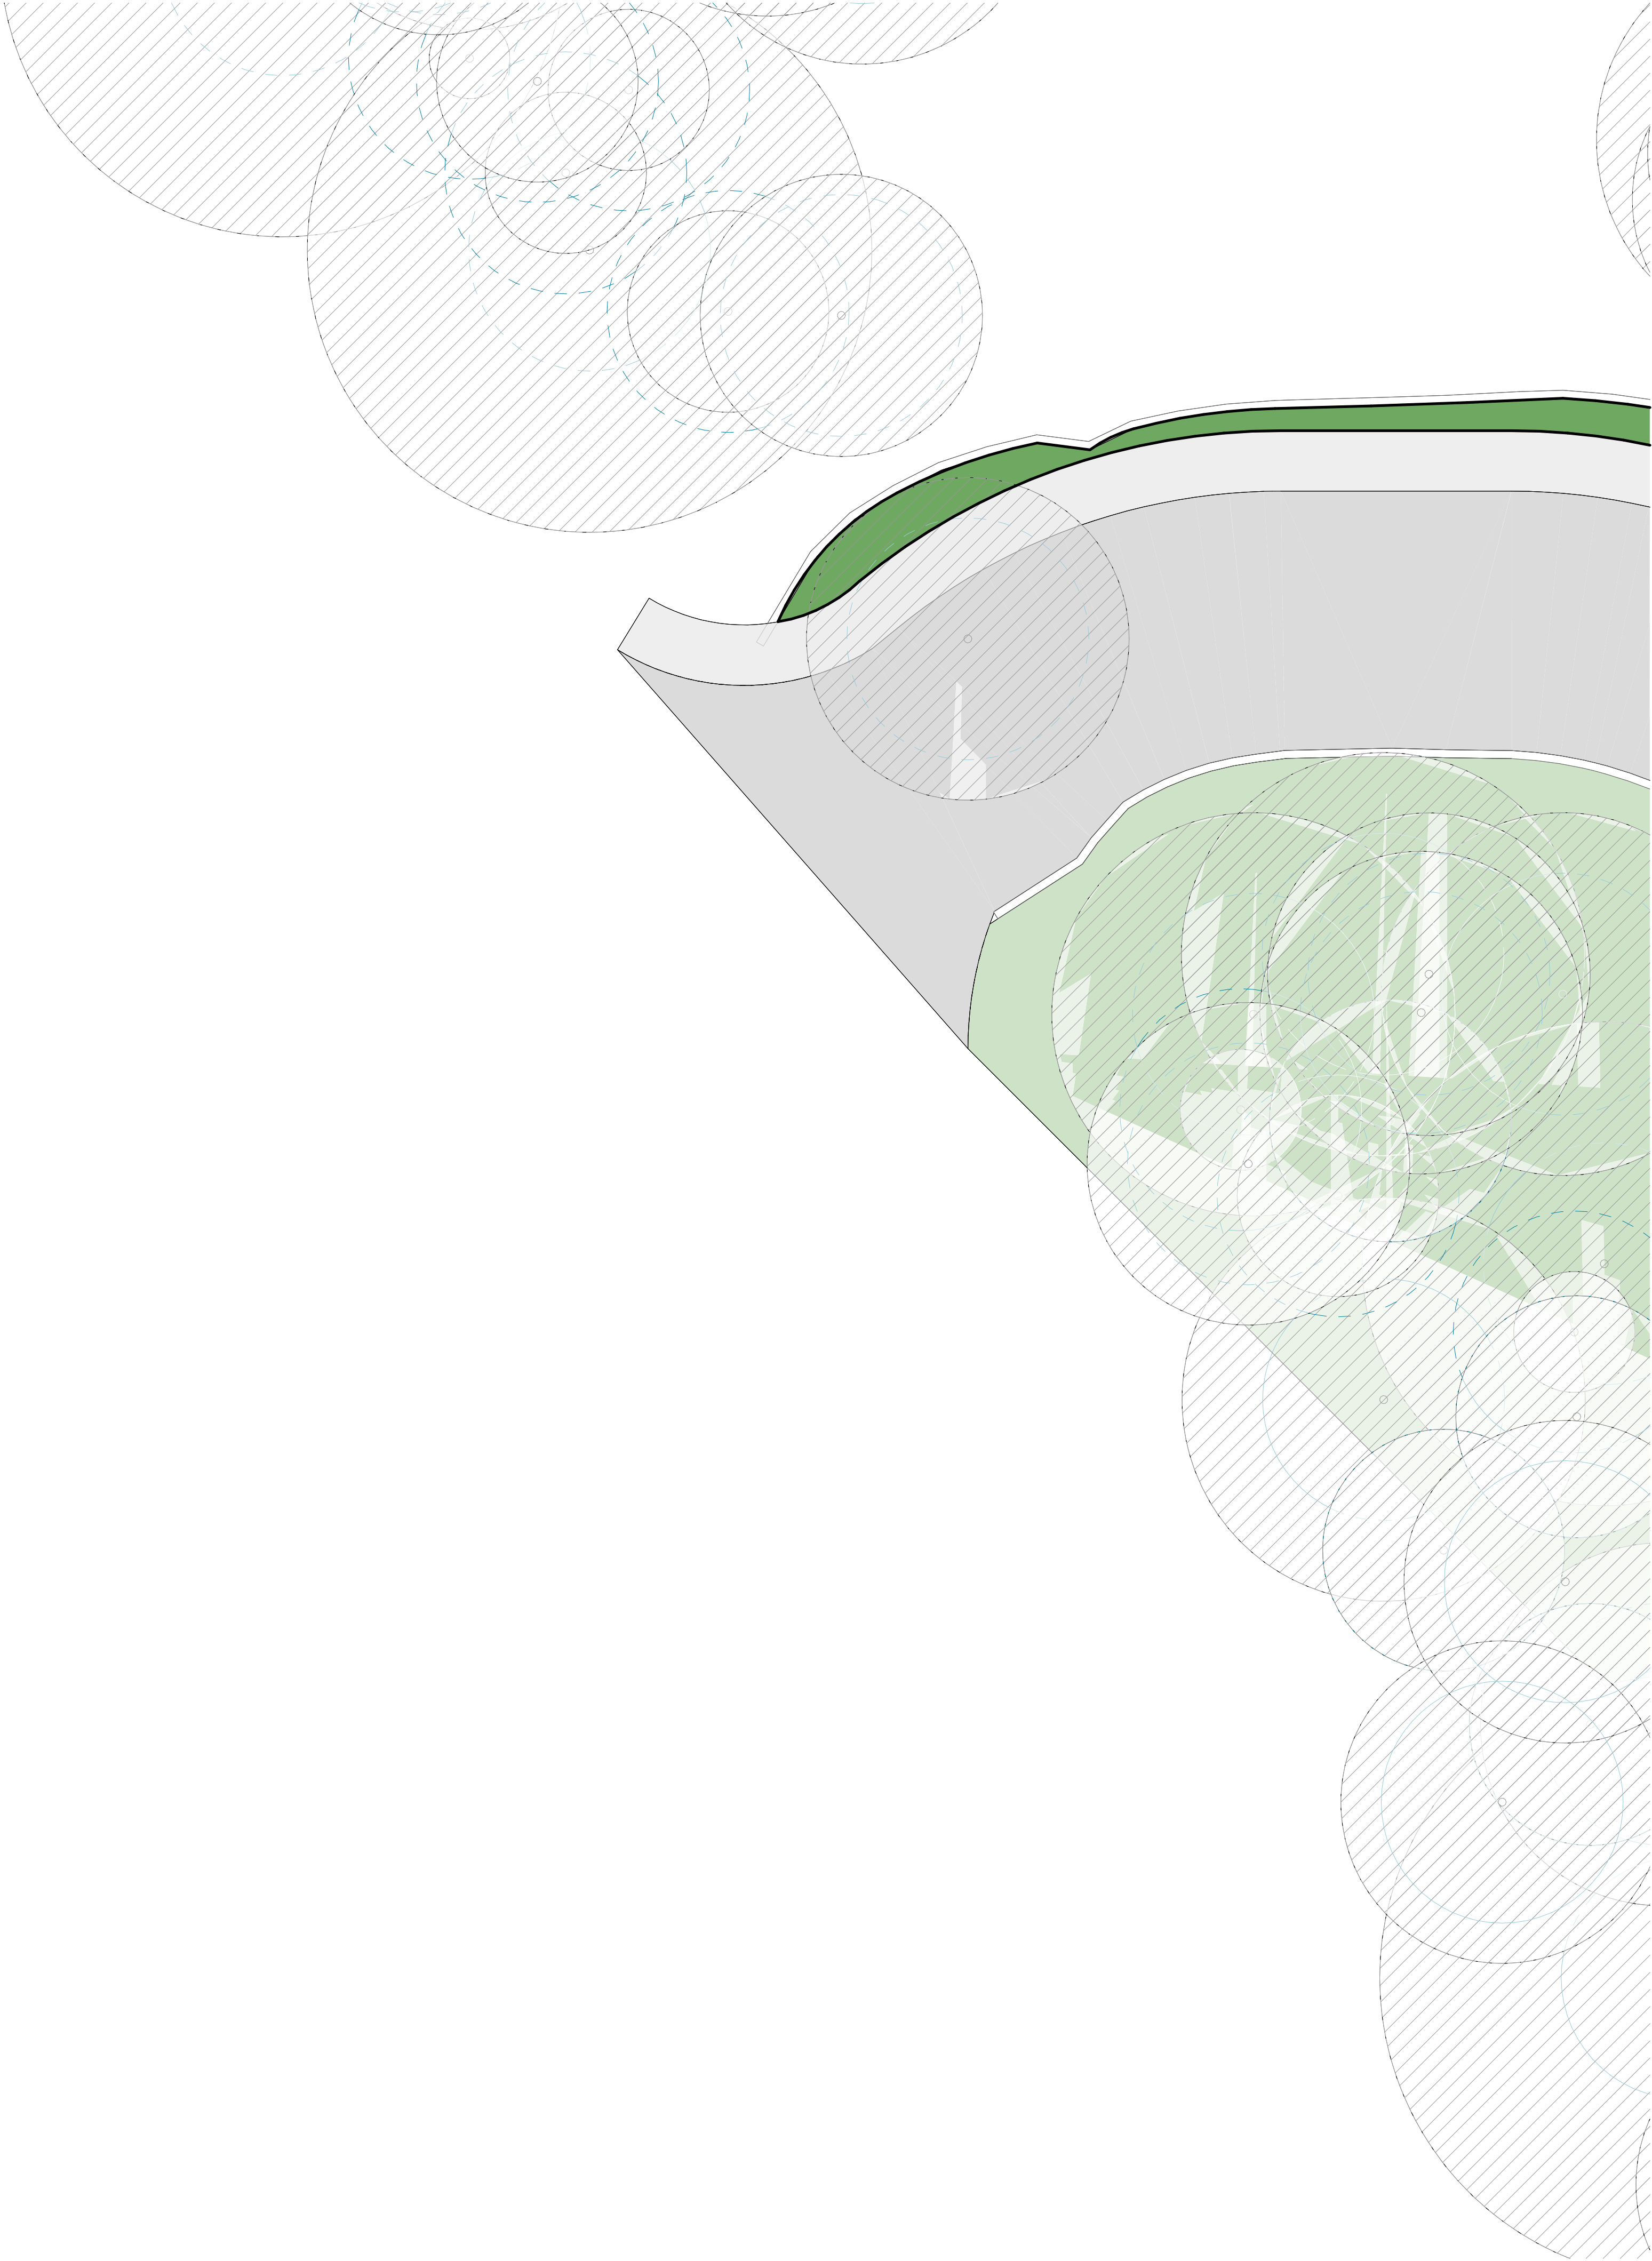

Copyright remains the property of Arcadia Design Group Pty Ltd. Use only figured dimensions. Any other required dimensions are to be referred to and supplied by the landscape architect. All discrepancies to be referred to the project manager and Arcadia Design Group Pty Ltd prior to construction. Ensure compliance with the Building Code of Australia and all relevant Australian Standards and Authority requirements.

2	SSDA	26/06/01
1	Draft SSDA	26/05/22

Revision	Revision Description	Revision Date
----------	----------------------	---------------

Project

MONTEFIORE ST IVES

19-25 College Crescent, St Ives

Project Status
Development Application

Client
SIR MOSES
MONTEFIORE JEWISH
HOME

Drawing No.	Drawing Name
4008	GROUND FLOOR - SOFTWARES - 08

Job No.	S25-1163	1
Issue	2	
Scale	1:1000A1	

Sydney, Suite 70, Jones Bay Wharf, 26-32 Pirrama Road, Pymont NSW 2009
e sydney@arcadiala.com.au
t 02 8571 2900

ARCADIA

Copyright remains the property of Arcadia Design Group Pty Ltd. Use only figured dimensions. Any other required dimensions are to be referred to and supplied by the landscape architect. All discrepancies to be referred to the project manager and Arcadia Design Group Pty Ltd prior to construction. Ensure compliance with the Building Code of Australia and all relevant Australian Standards and Authority requirements.

2	SSDA	26/06/01
1	Draft SSDA	26/05/22
Revision	Revision Description	Revision Date

Project

MONTEFIORE
ST IVES

19-25 College Crescent, St Ives

Project Status	Development Application
----------------	-------------------------

Client
SIR MOSES
MONTEFIORE JEWISH
HOME

Drawing No.	Drawing Name
4011	LEVEL 01 - SOFTWORKS - 01

Job No. S25-1163


Issue 2

Scale 1:100@A1



Sydney, Suite 70, Jones Bay Wharf, 26-32 Pirrama Road, Pymont NSW 2009
e sydney@arcadiala.com.au
t 02 8571 2900

ARCADIA

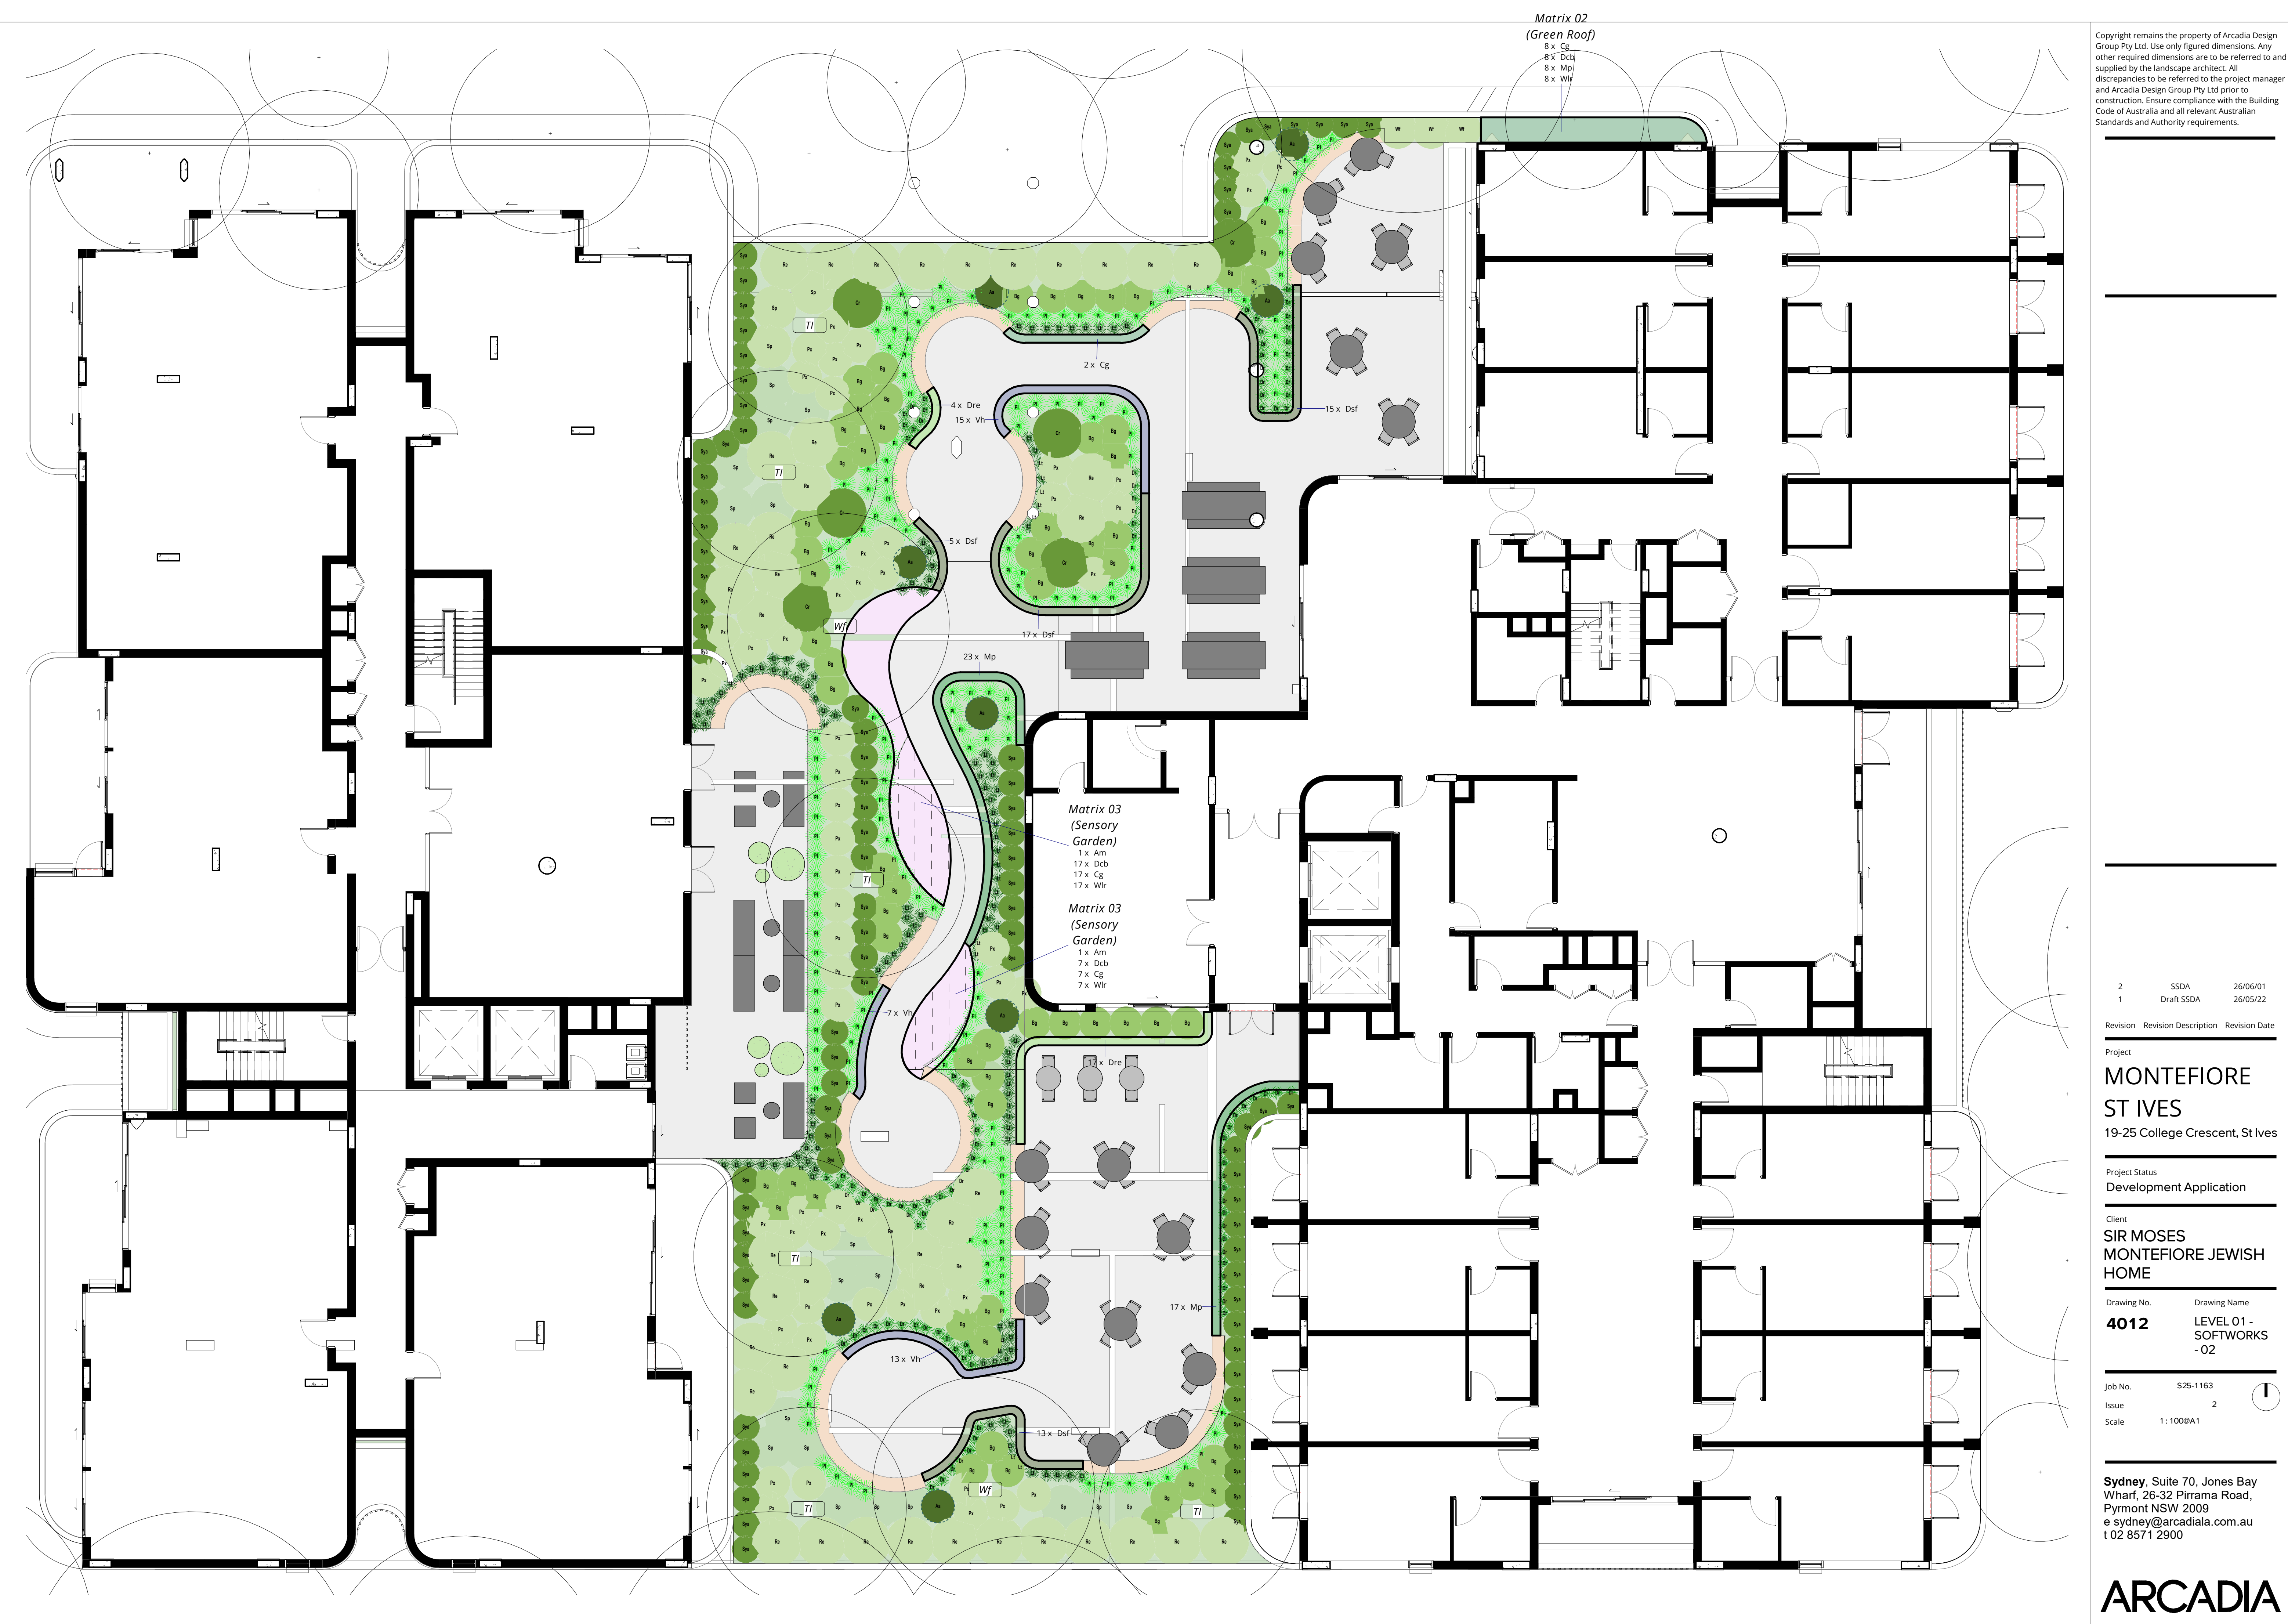

Copyright remains the property of Arcadia Design Group Pty Ltd. Use only figured dimensions. Any other required dimensions are to be referred to and supplied by the landscape architect. All discrepancies to be referred to the project manager and Arcadia Design Group Pty Ltd prior to construction. Ensure compliance with the Building Code of Australia and all relevant Australian Standards and Authority requirements.

2	SSDA	26/06/01
1	Draft SSDA	26/05/22

Revision Revision Description Revision Date

Project
MONTEFIORE ST IVES
19-25 College Crescent, St Ives

Project Status
Development Application




Client
SIR MOSES MONTEFIORE JEWISH HOME

Drawing No. Drawing Name
4012 LEVEL 01 - SOFTWORKS - 02

Job No. S25-1163
Issue 2
Scale 1:1000A1

Sydney, Suite 70, Jones Bay Wharf, 26-32 Pirrama Road, Pyrmont NSW 2009
e sydney@arcadiala.com.au
t 02 8571 2900

ARCADIA

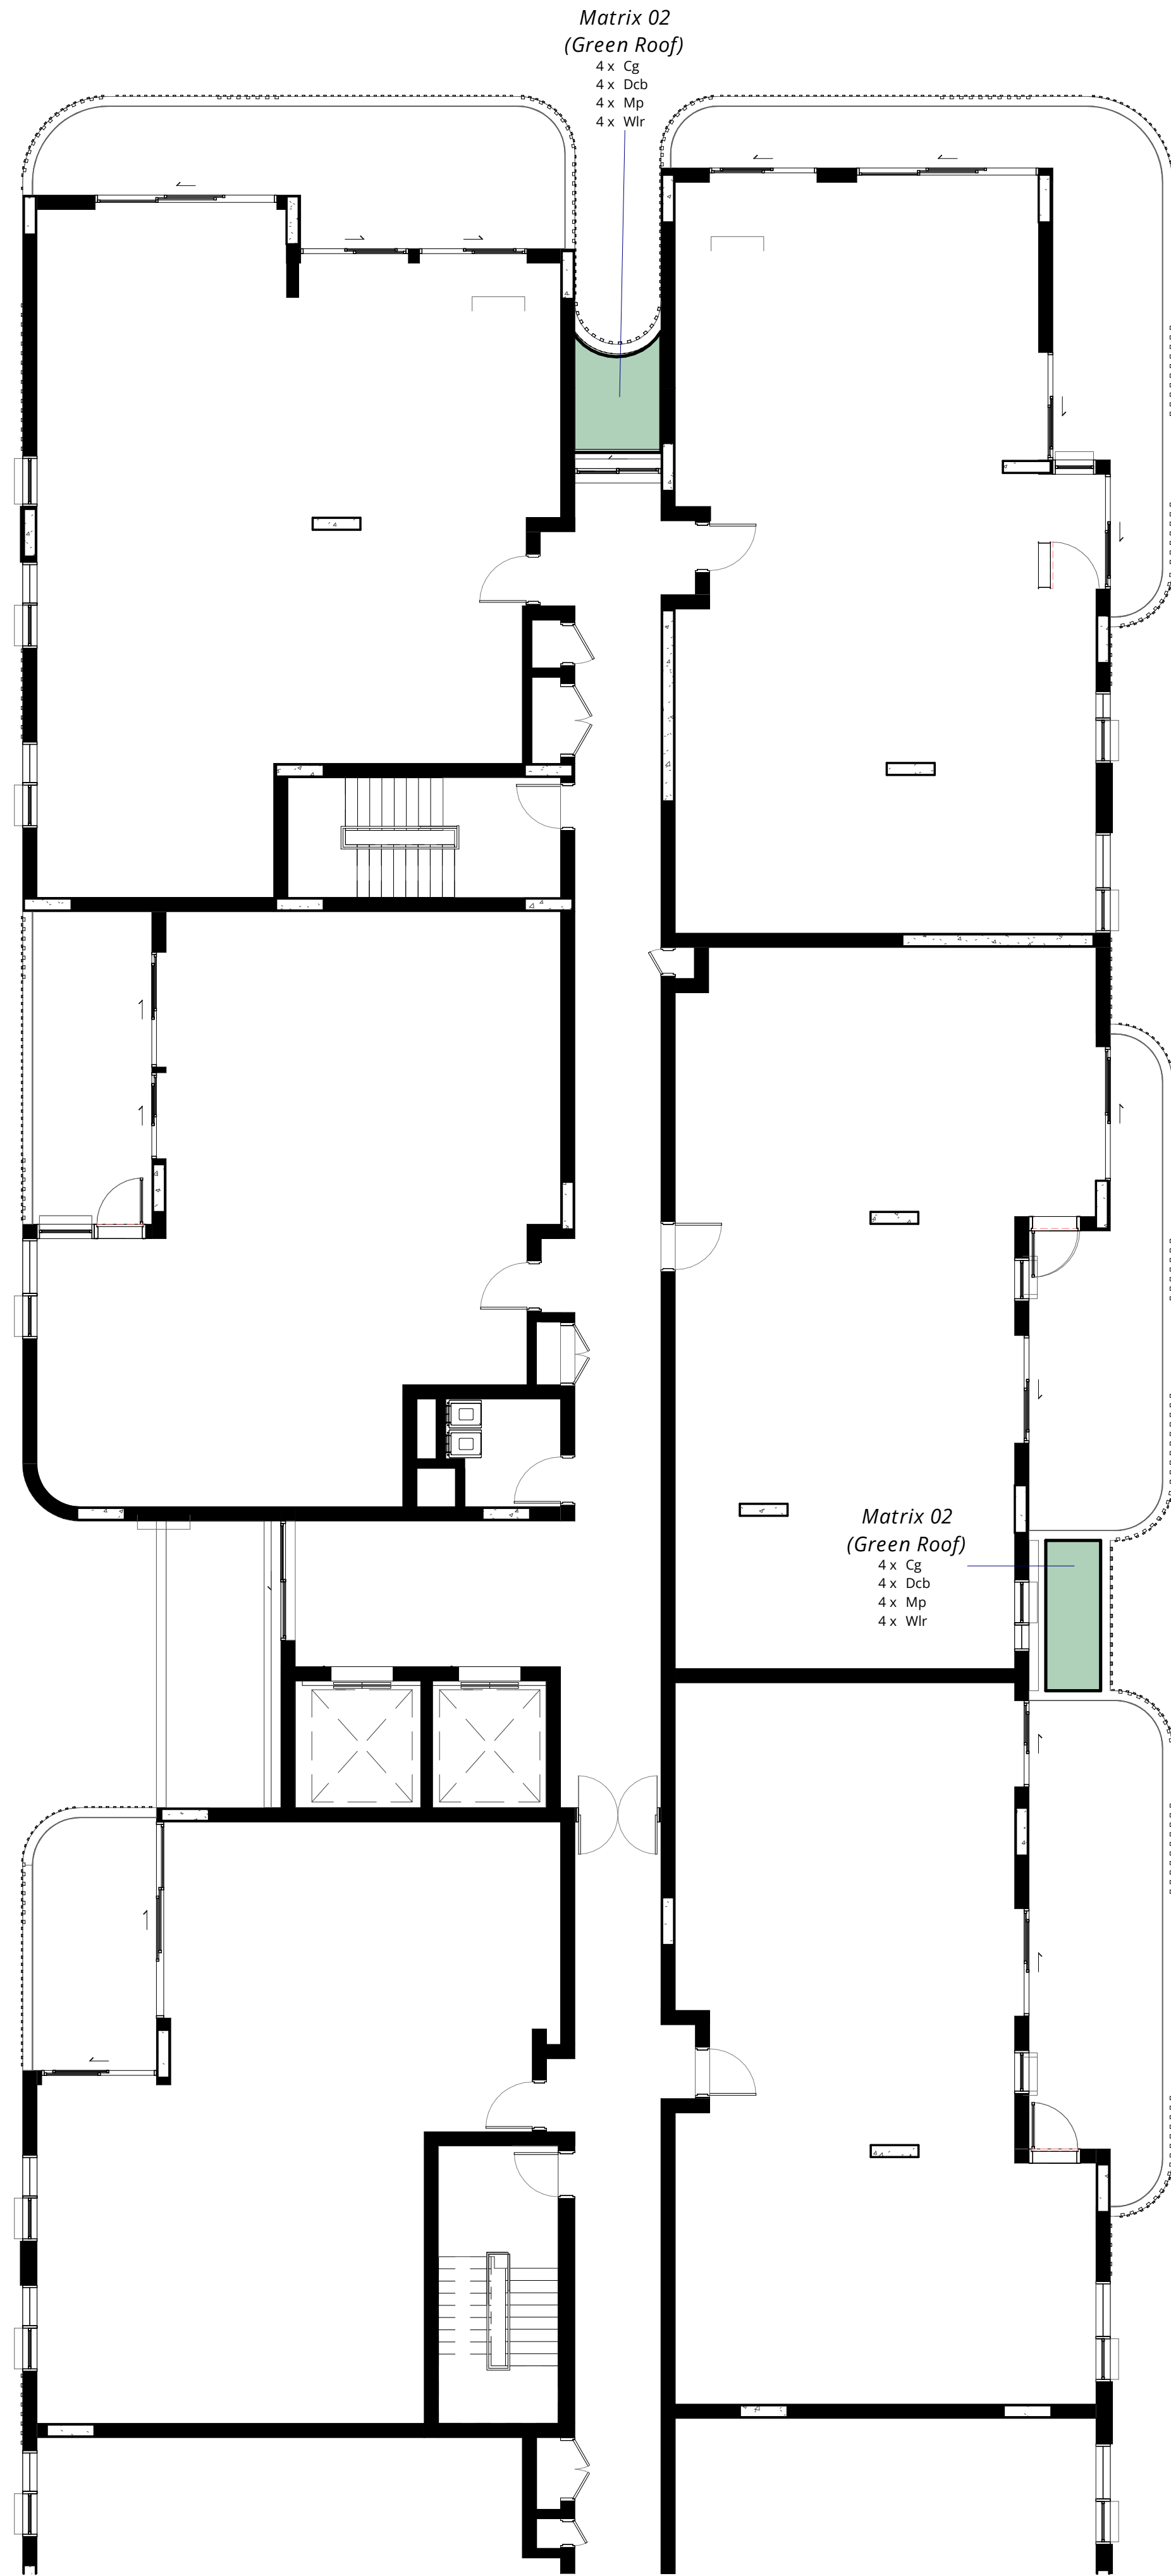 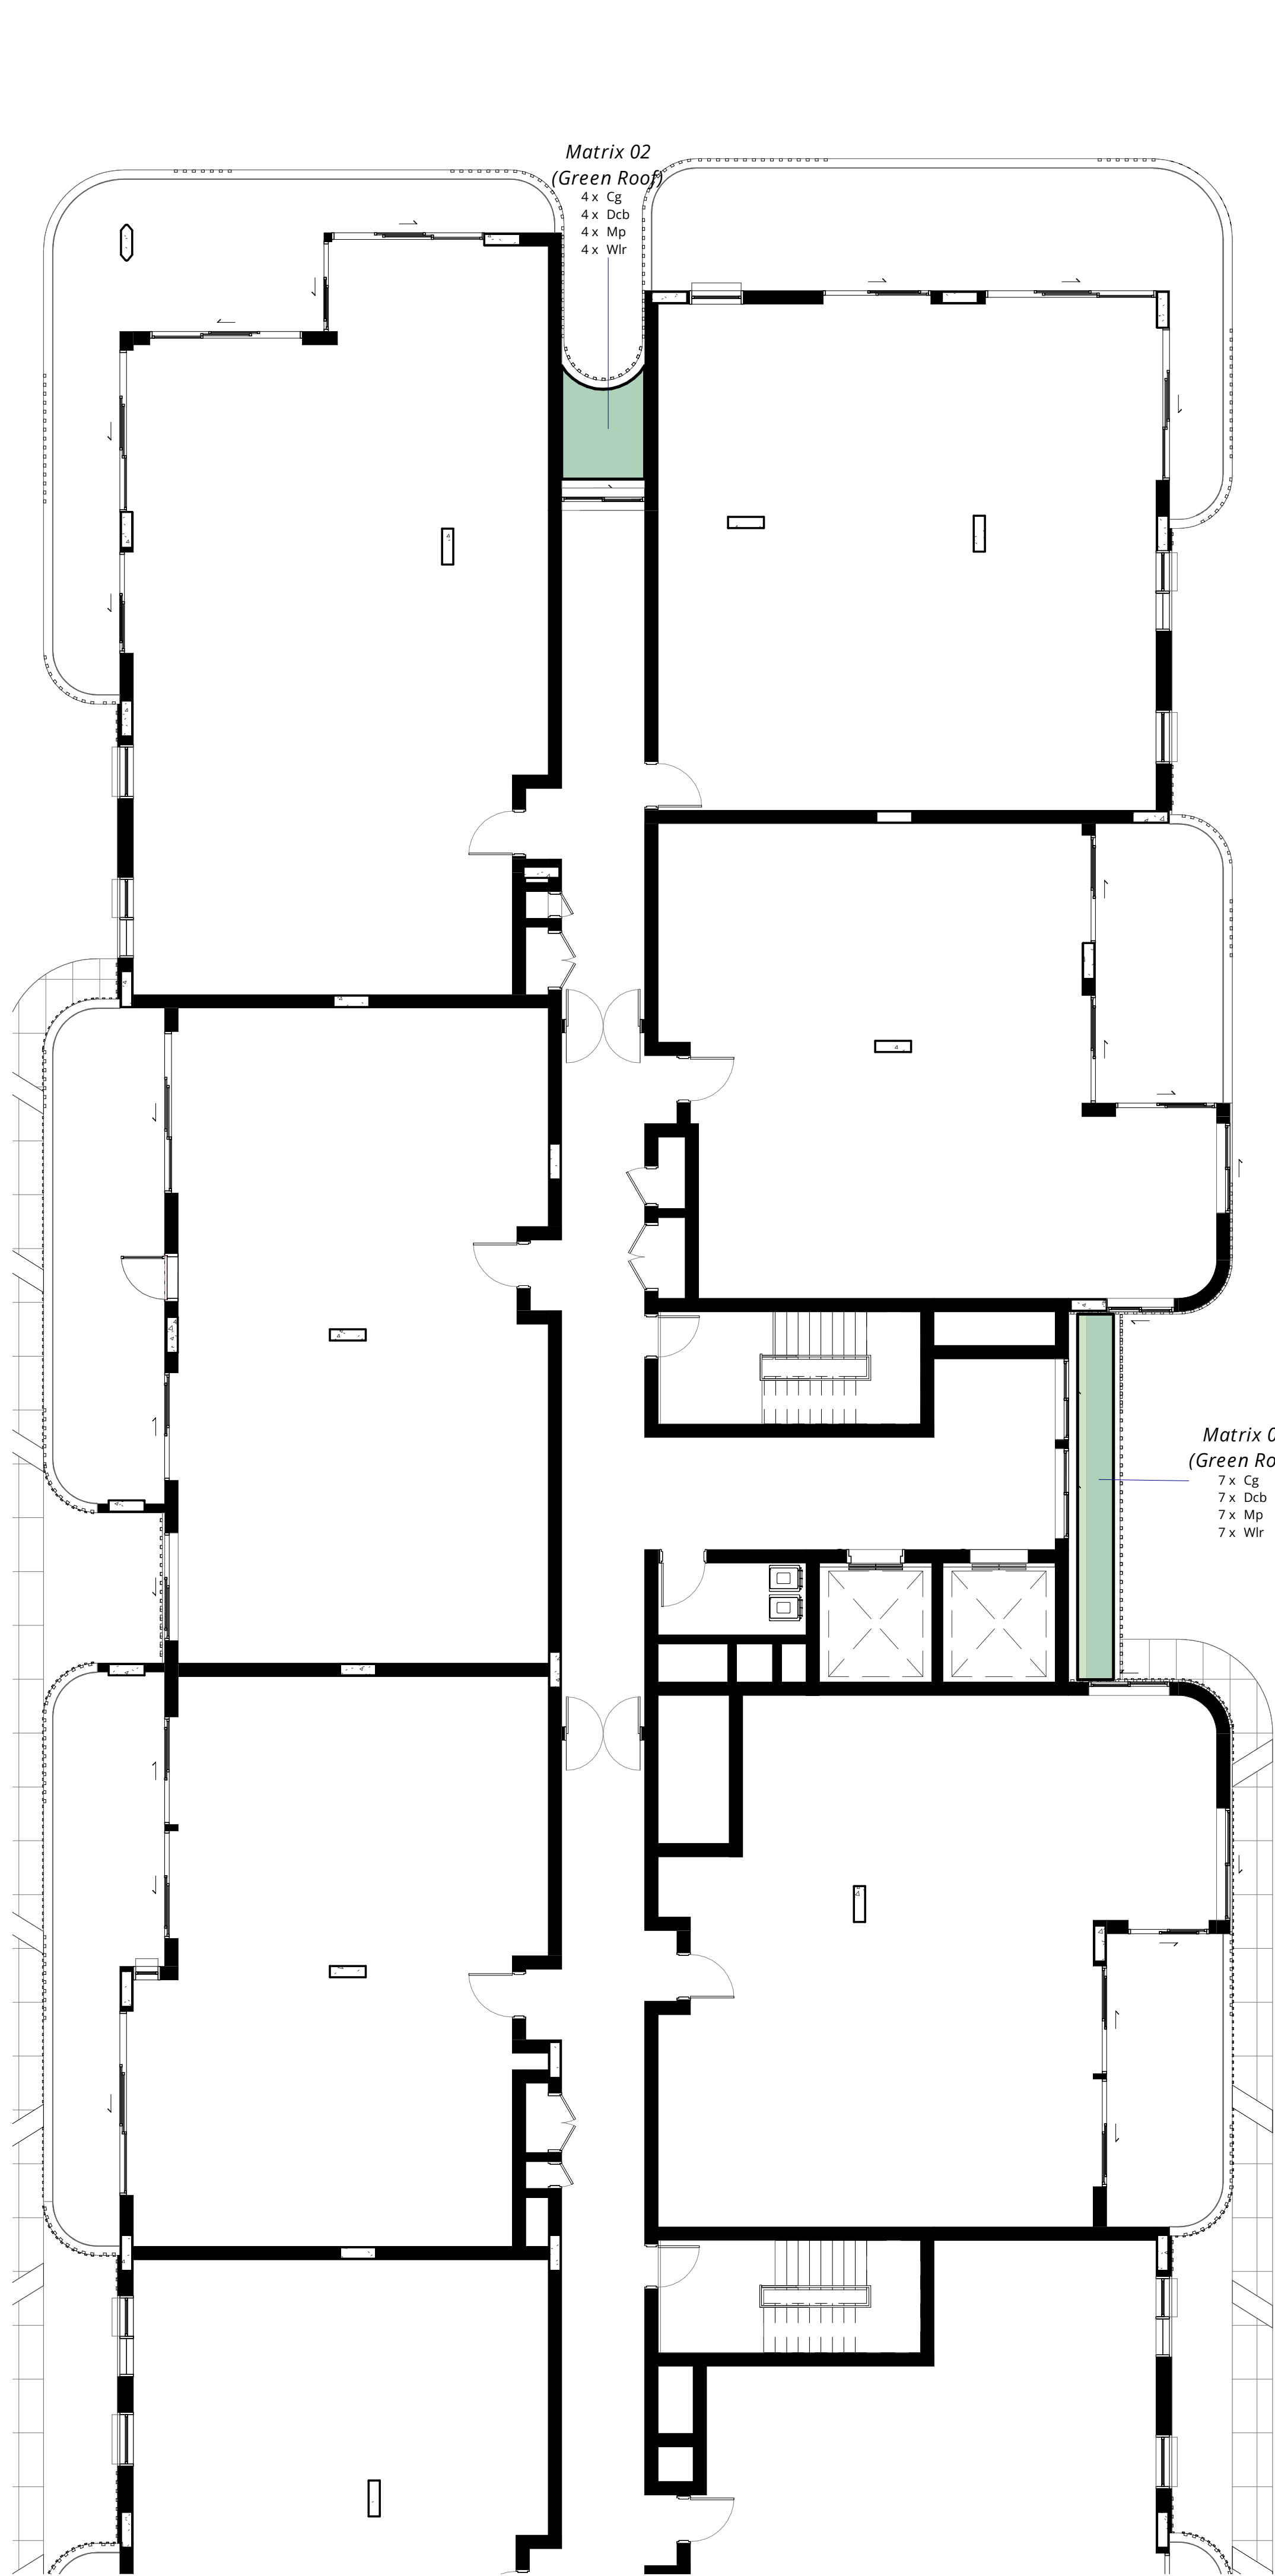

Copyright remains the property of Arcadia Design Group Pty Ltd. Use only figured dimensions. Any other required dimensions are to be referred to and supplied by the landscape architect. All discrepancies to be referred to the project manager and Arcadia Design Group Pty Ltd prior to construction. Ensure compliance with the Building Code of Australia and all relevant Australian Standards and Authority requirements.

2	SSDA	26/06/01
1	Draft SSDA	26/05/22

Revision Revision Description Revision Date

Project

MONTEFIORE ST IVES

19-25 College Crescent, St Ives

Project Status
Development Application


Client
SIR MOSES MONTEFIORE JEWISH HOME

Drawing No. Drawing Name
4021 LEVEL 02 - SOFTWARES - 01



Job No. S25-1163
Issue 2
Scale 1:1000A1

Sydney, Suite 70, Jones Bay Wharf, 26-32 Pirrama Road, Pyrmont NSW 2009
e sydney@arcadiala.com.au
t 02 8571 2900

ARCADIA

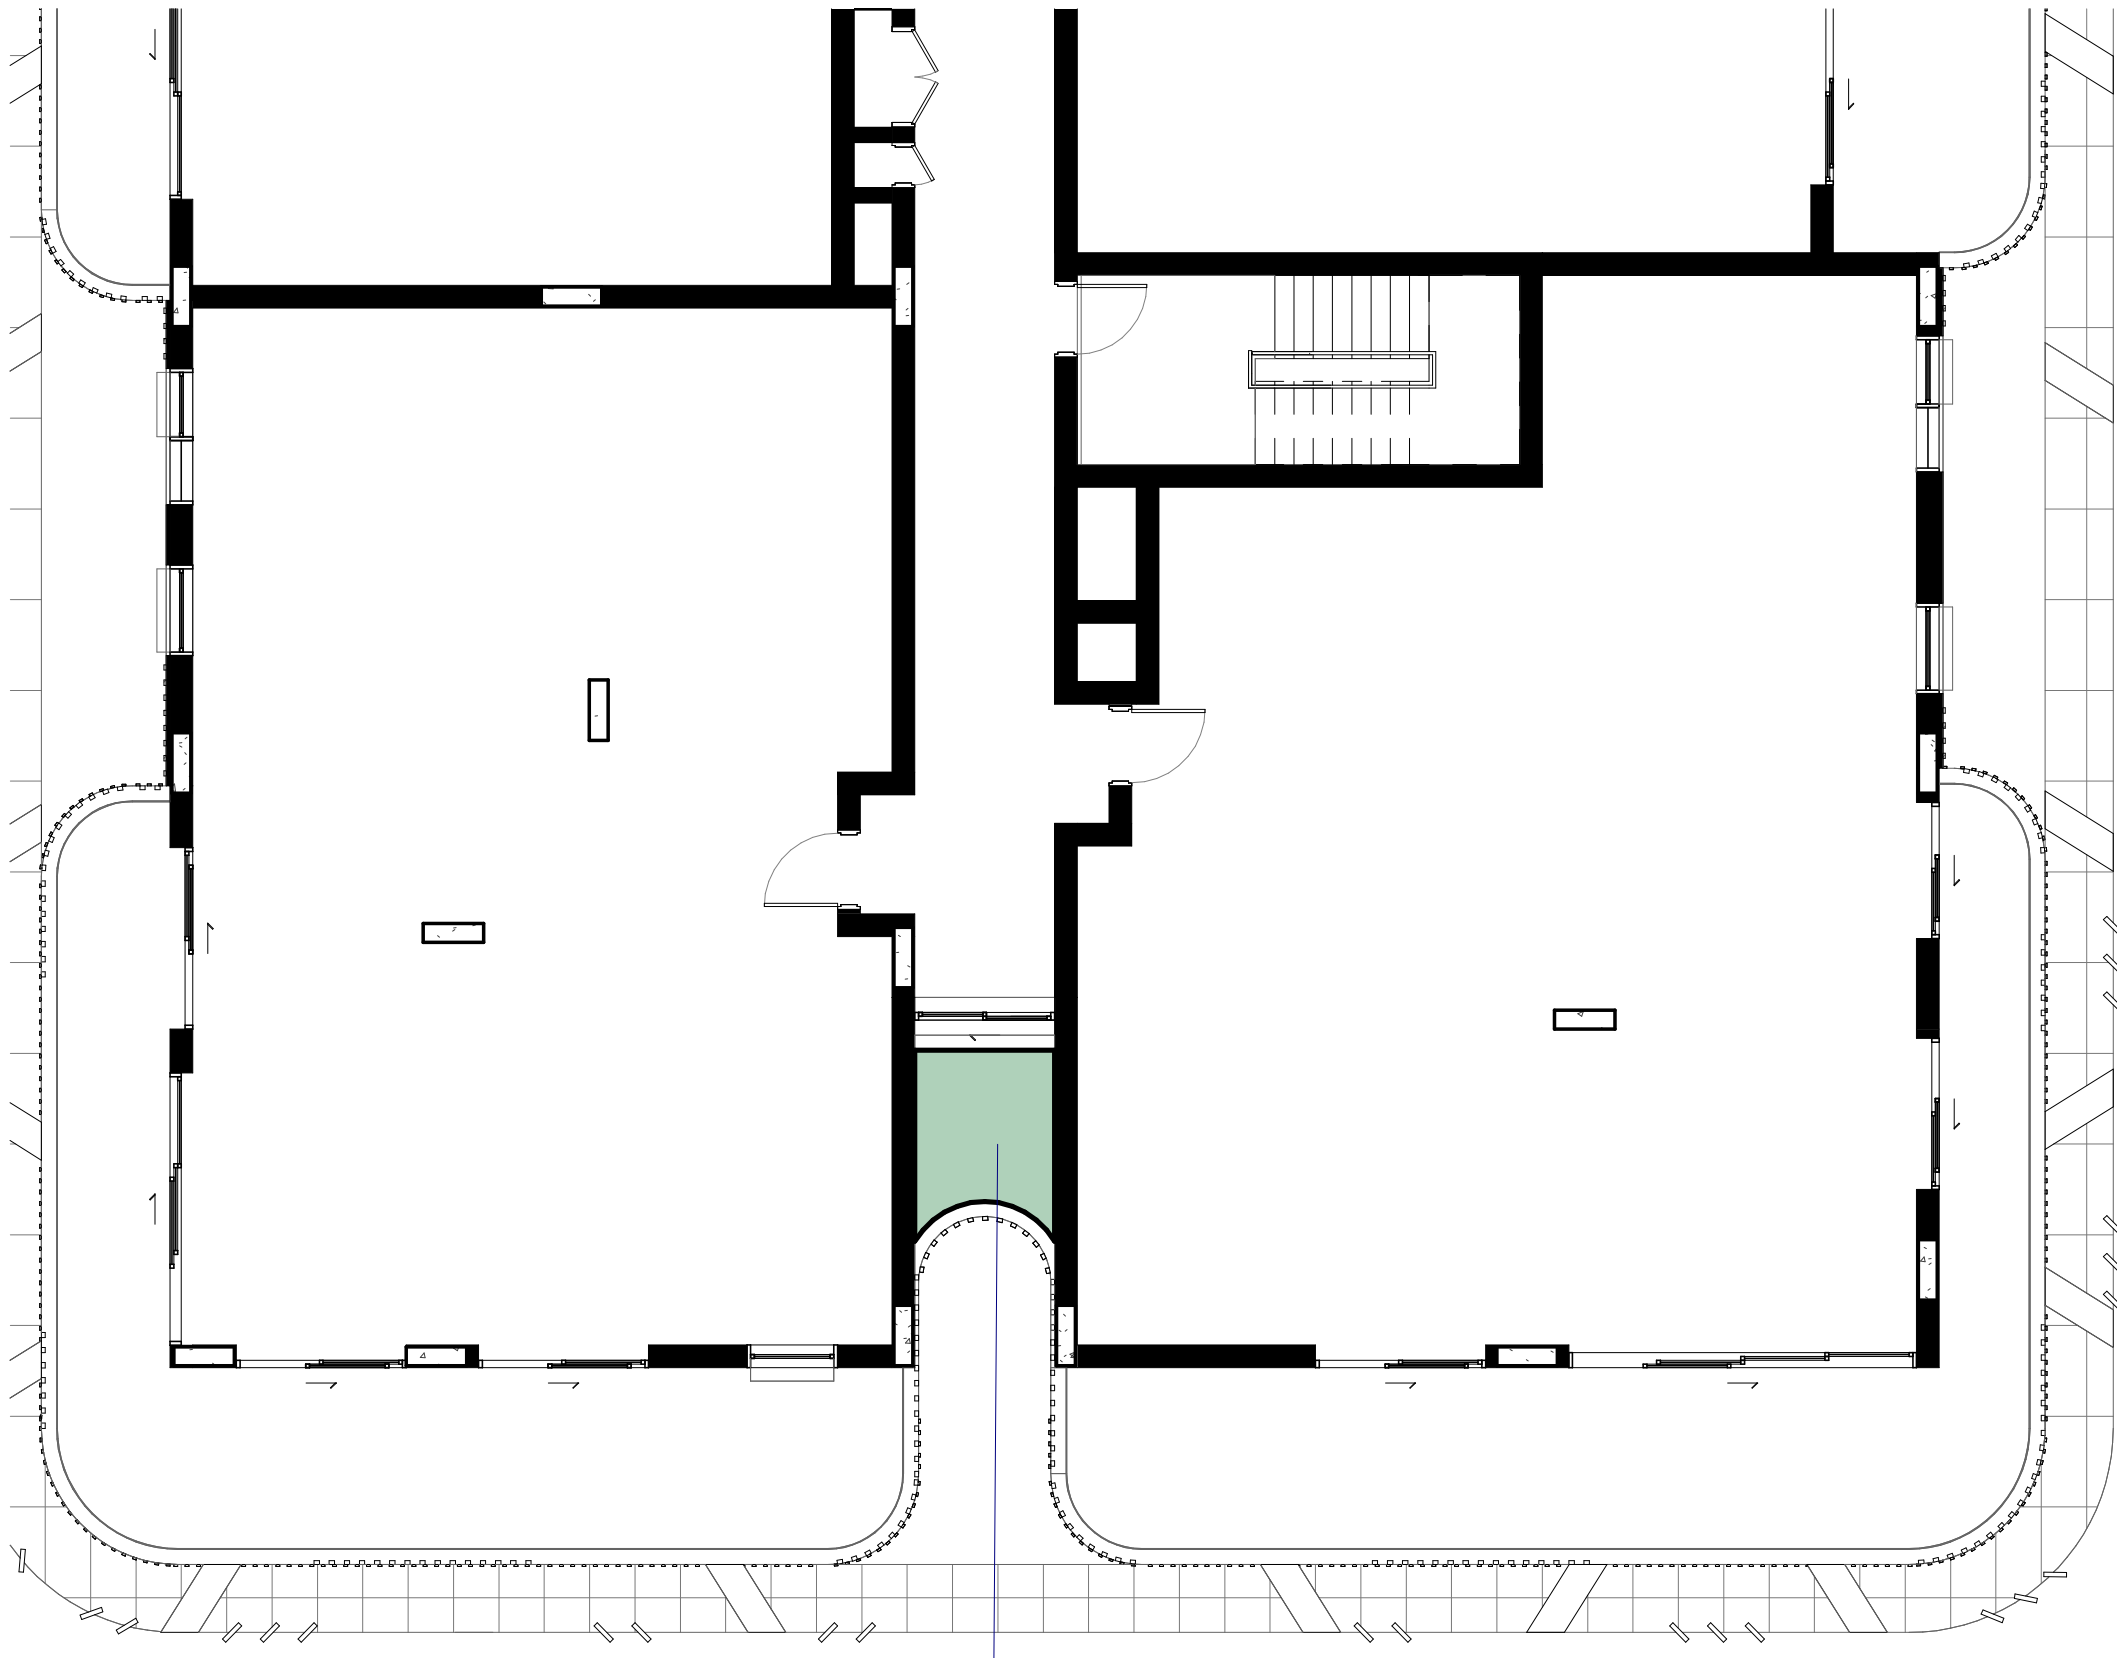

Matrix 02
(Green Roof)
4 x Cg
4 x Dcb
4 x Mp
4 x Wir

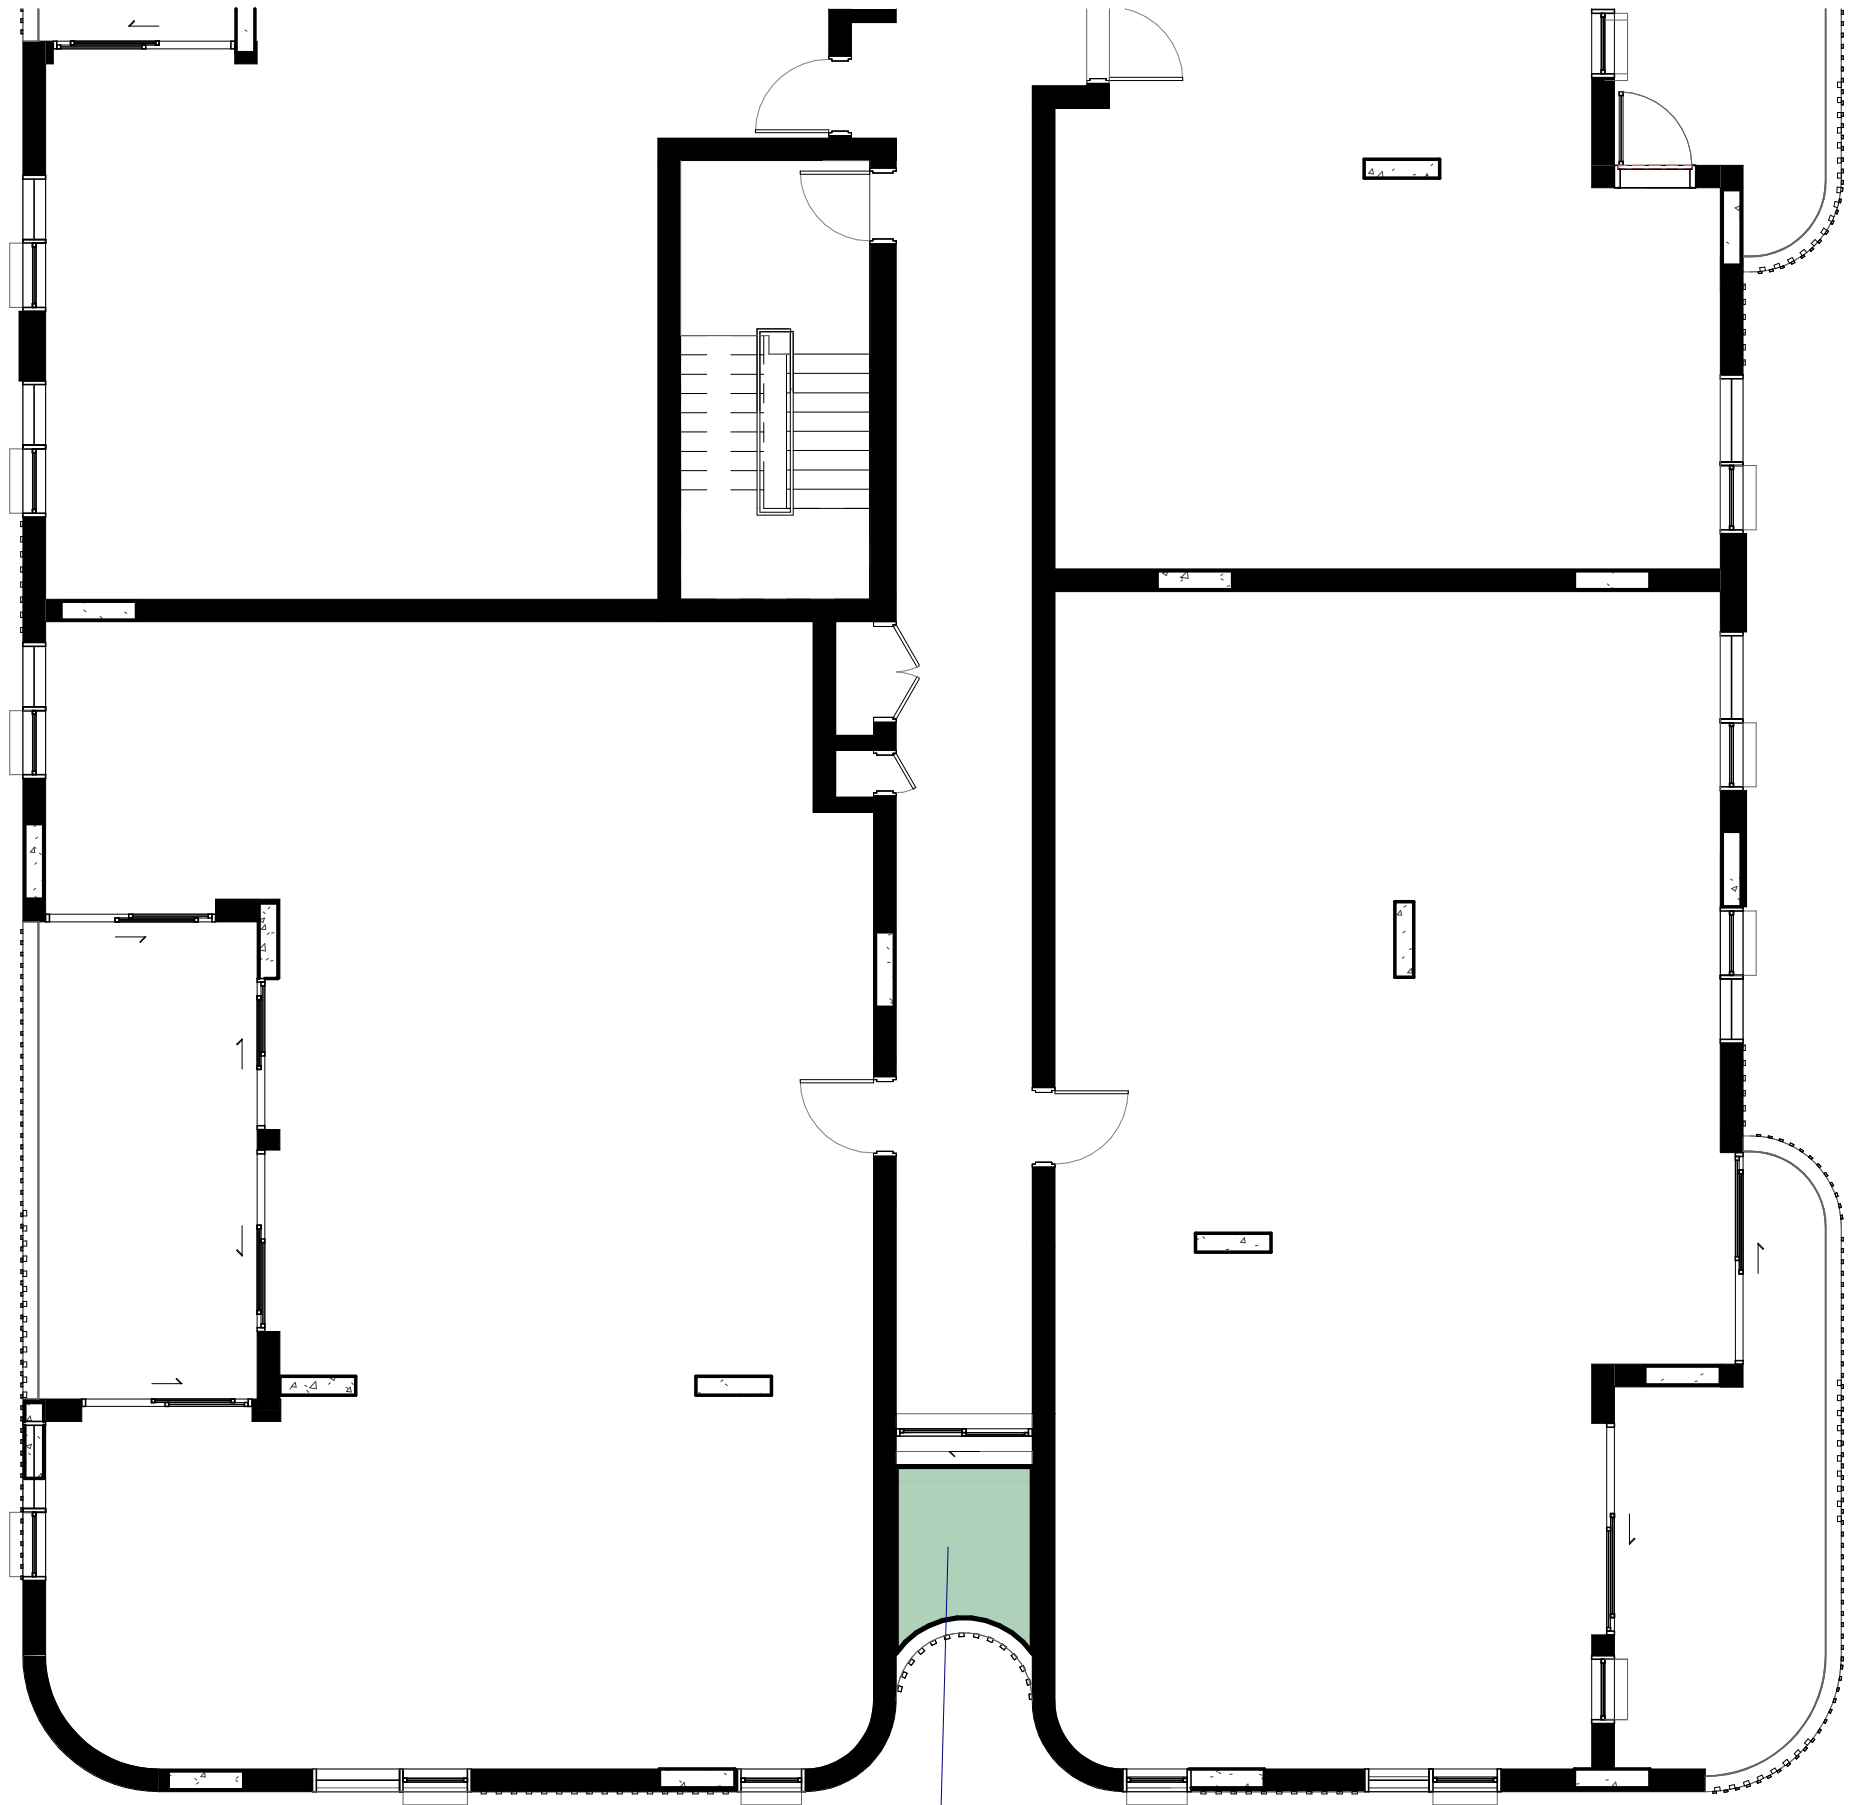 

Matrix 02
(Green Roof)
4 x Cg
4 x Dcb
4 x Mp
4 x Wir

Copyright remains the property of Arcadia Design Group Pty Ltd. Use only figured dimensions. Any other required dimensions are to be referred to and supplied by the landscape architect. All discrepancies to be referred to the project manager and Arcadia Design Group Pty Ltd prior to construction. Ensure compliance with the Building Code of Australia and all relevant Australian Standards and Authority requirements.

2	SSDA	26/06/01
1	Draft SSDA	26/05/22

Revision	Revision Description	Revision Date
----------	----------------------	---------------

Project

**MONTEFIORE
ST IVES**
19-25 College Crescent, St Ives

Project Status

Development Application

Client

**SIR MOSES
MONTEFIORE JEWISH
HOME**

Drawing No.

4022

Drawing Name

**LEVEL 02 -
SOFTWARES
- 02**

Job No.

S25-1163

Issue



2

Scale

1:1000A1

Sydney, Suite 70, Jones Bay Wharf, 26-32 Pirrama Road, Pyrmont NSW 2009
e sydney@arcadiala.com.au
t 02 8571 2900

ARCADIA

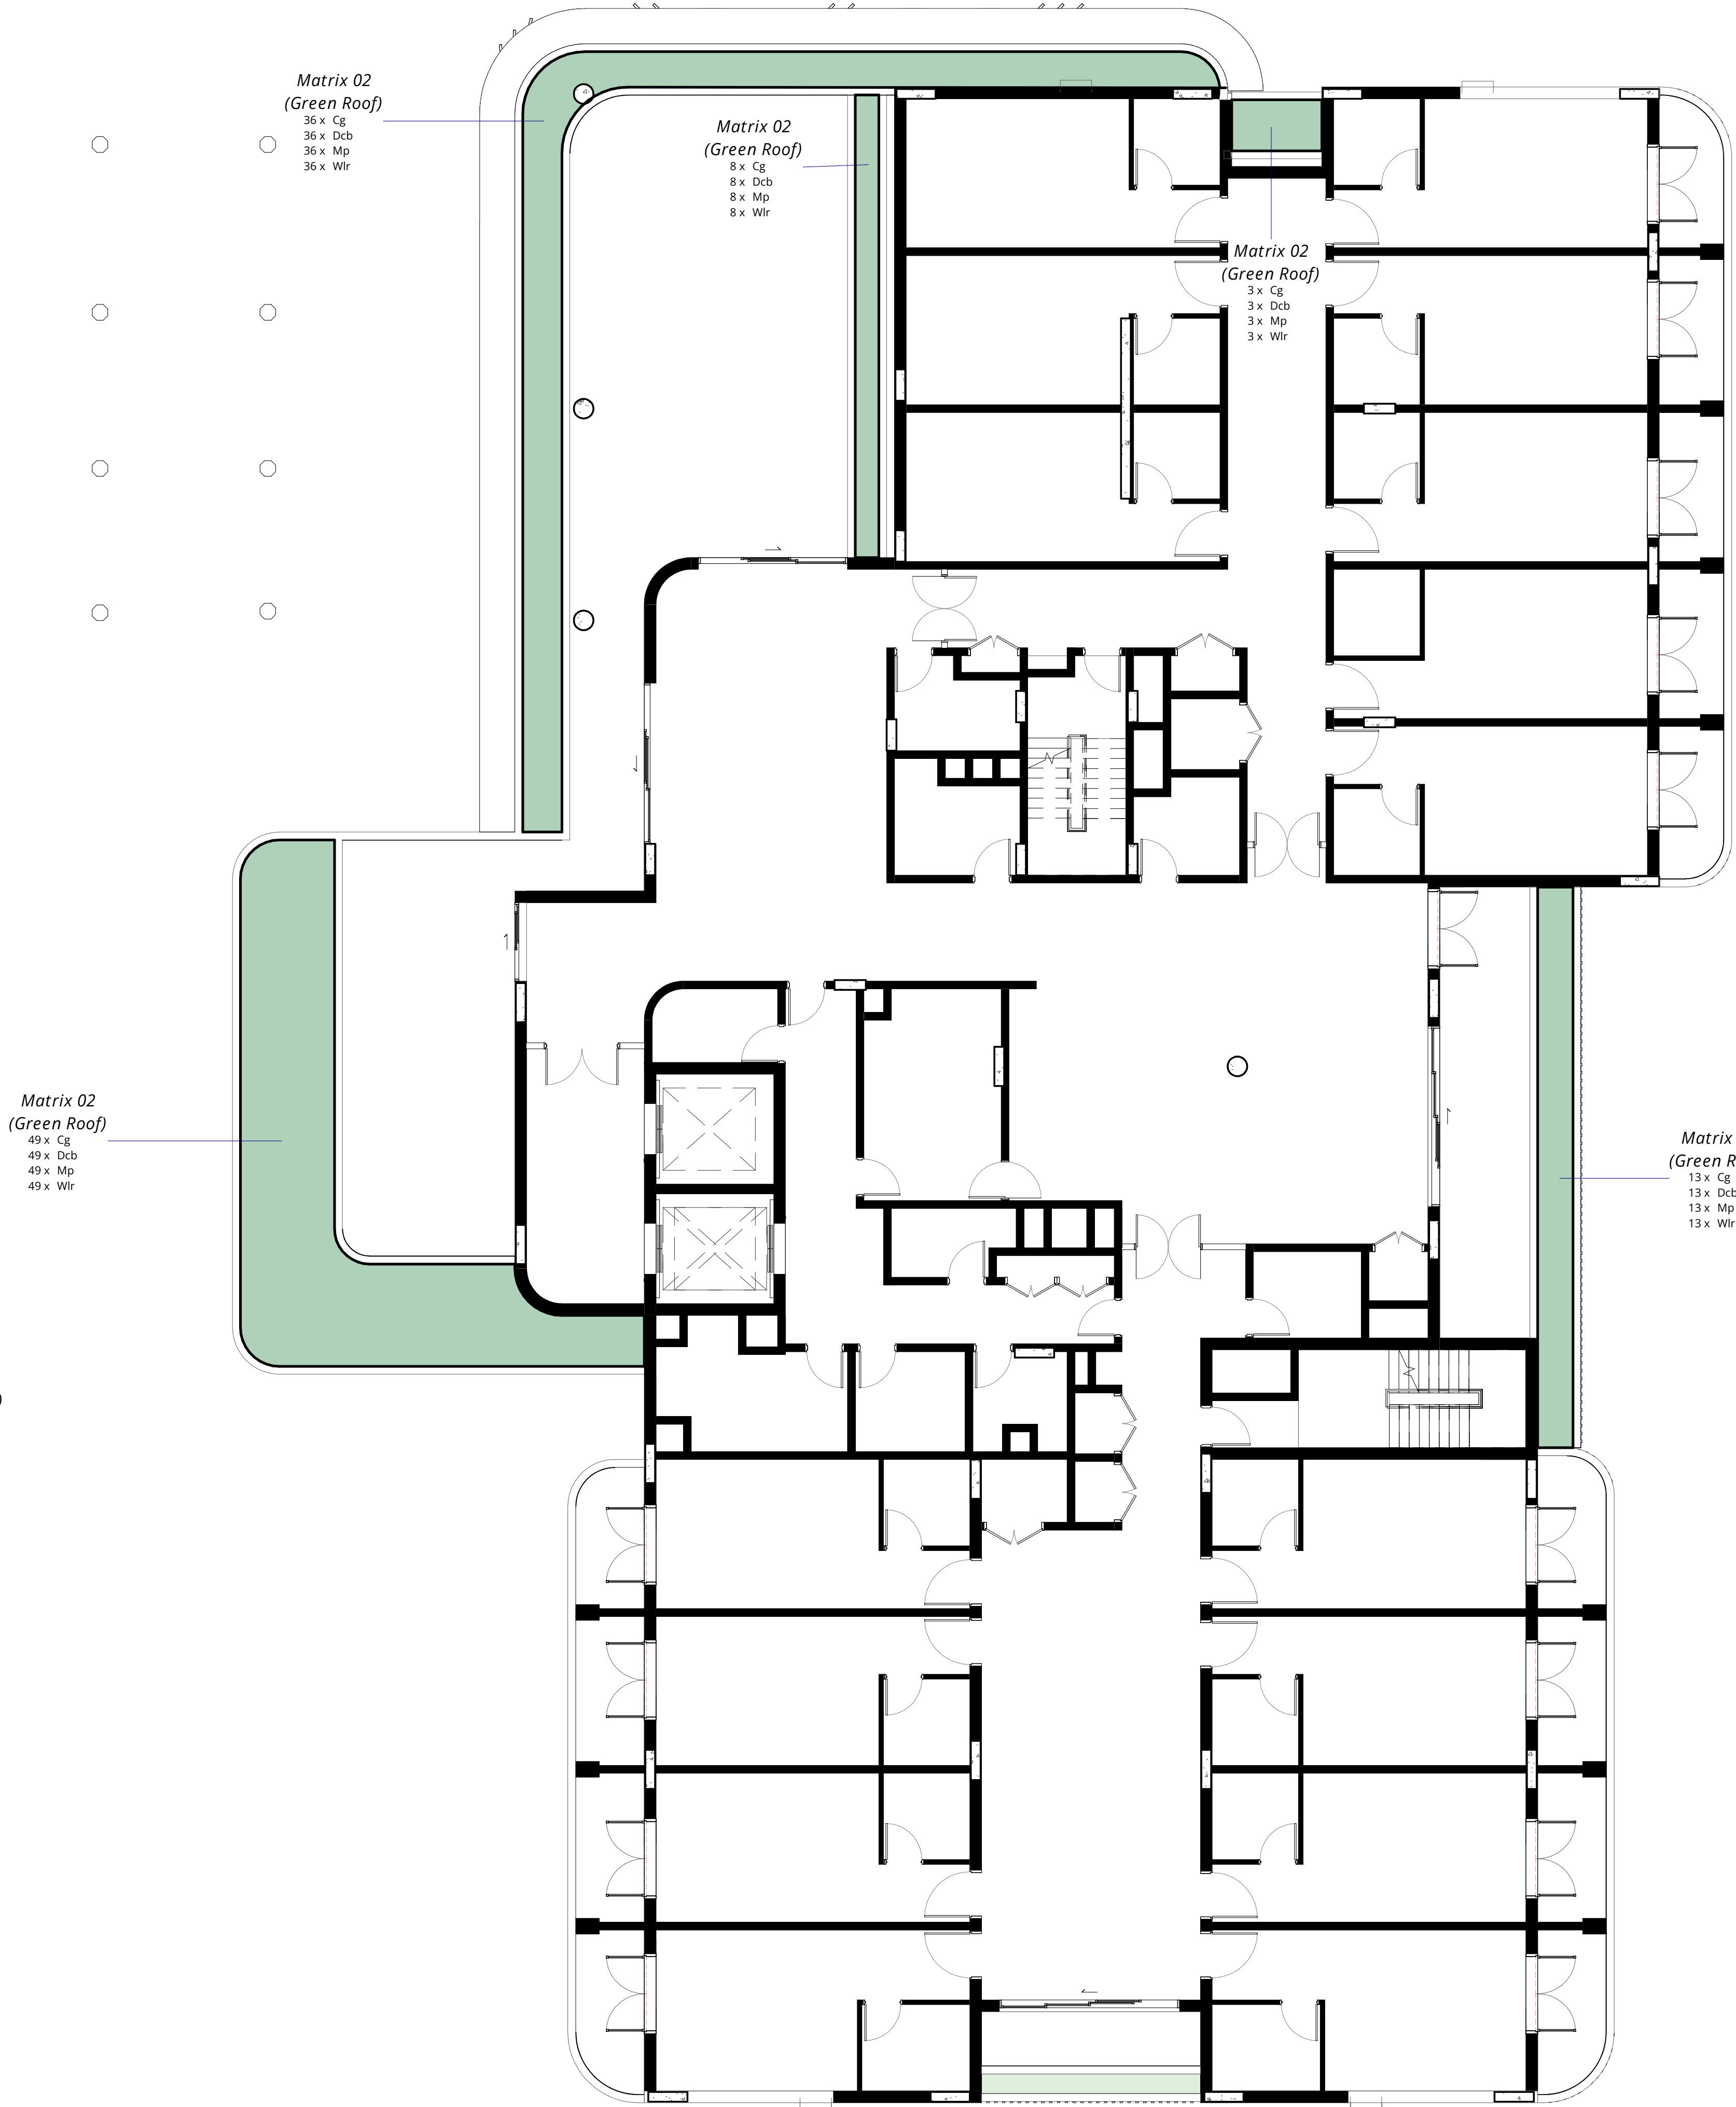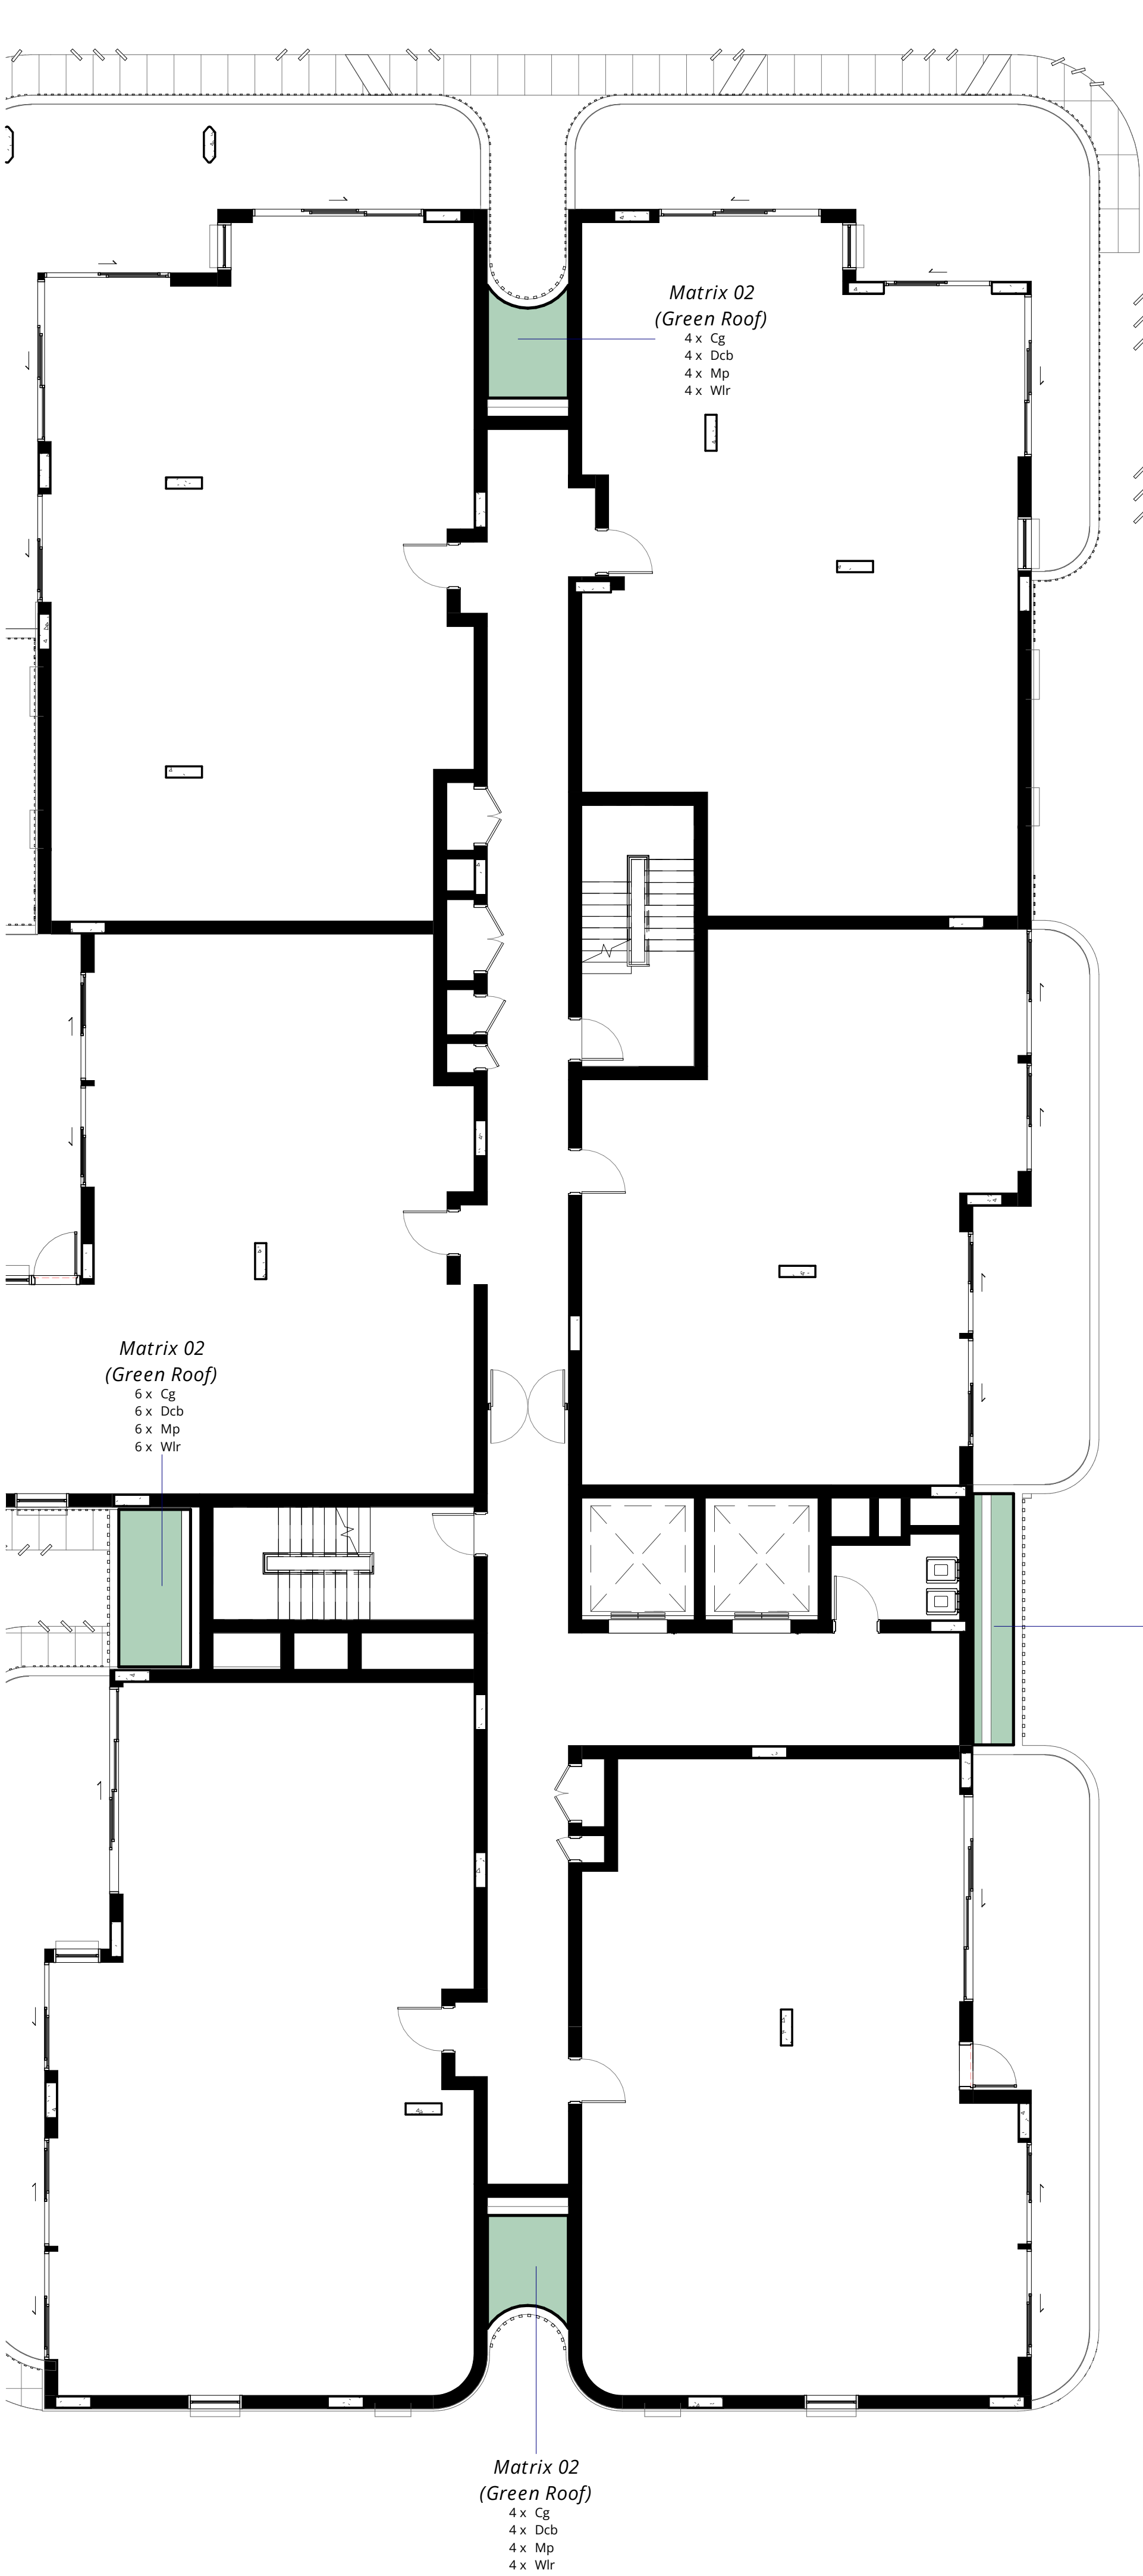

Copyright remains the property of Arcadia Design Group Pty Ltd. Use only figured dimensions. Any other required dimensions are to be referred to and supplied by the landscape architect. All discrepancies to be referred to the project manager and Arcadia Design Group Pty Ltd prior to construction. Ensure compliance with the Building Code of Australia and all relevant Australian Standards and Authority requirements.

2	SSDA	26/06/01
1	Draft SSDA	26/05/22

Revision Revision Description Revision Date

Project
MONTEFIORE ST IVES
19-25 College Crescent, St Ives

Project Status
Development Application



Client
SIR MOSES MONTEFIORE JEWISH HOME

Drawing No. Drawing Name
**4023 LEVEL 02 -
SOFTWARES
- 03**

Job No. S25-1163
Issue 2
Scale 1:1000A1

Sydney, Suite 70, Jones Bay Wharf, 26-32 Pirrama Road, Pyrmont NSW 2009
e sydney@arcadiala.com.au
t 02 8571 2900

ARCADIA

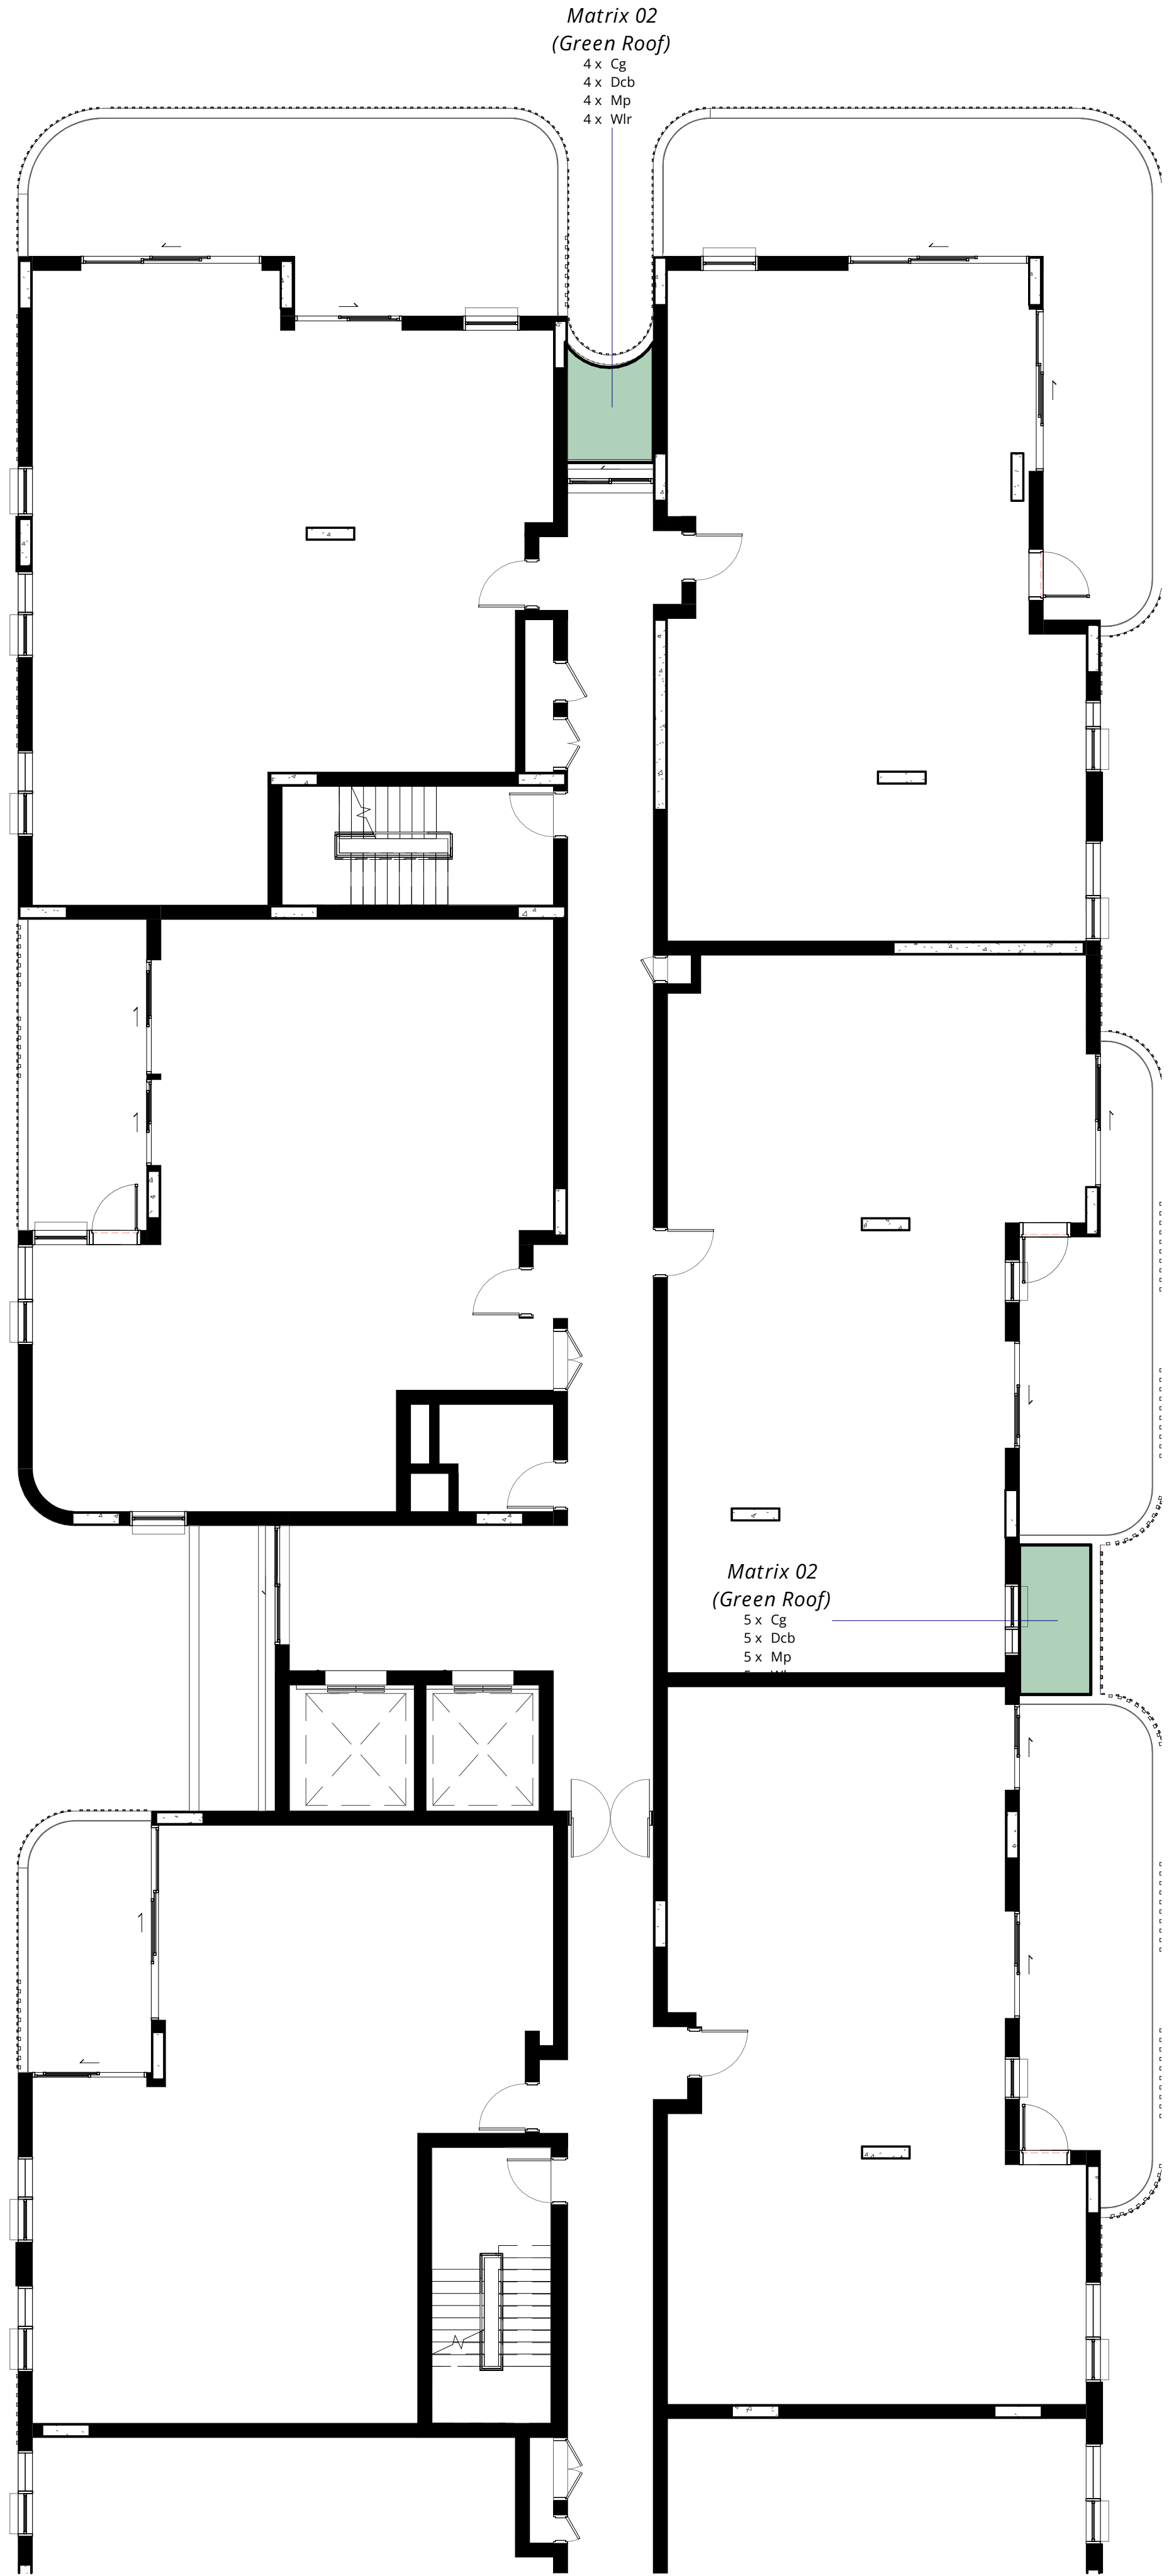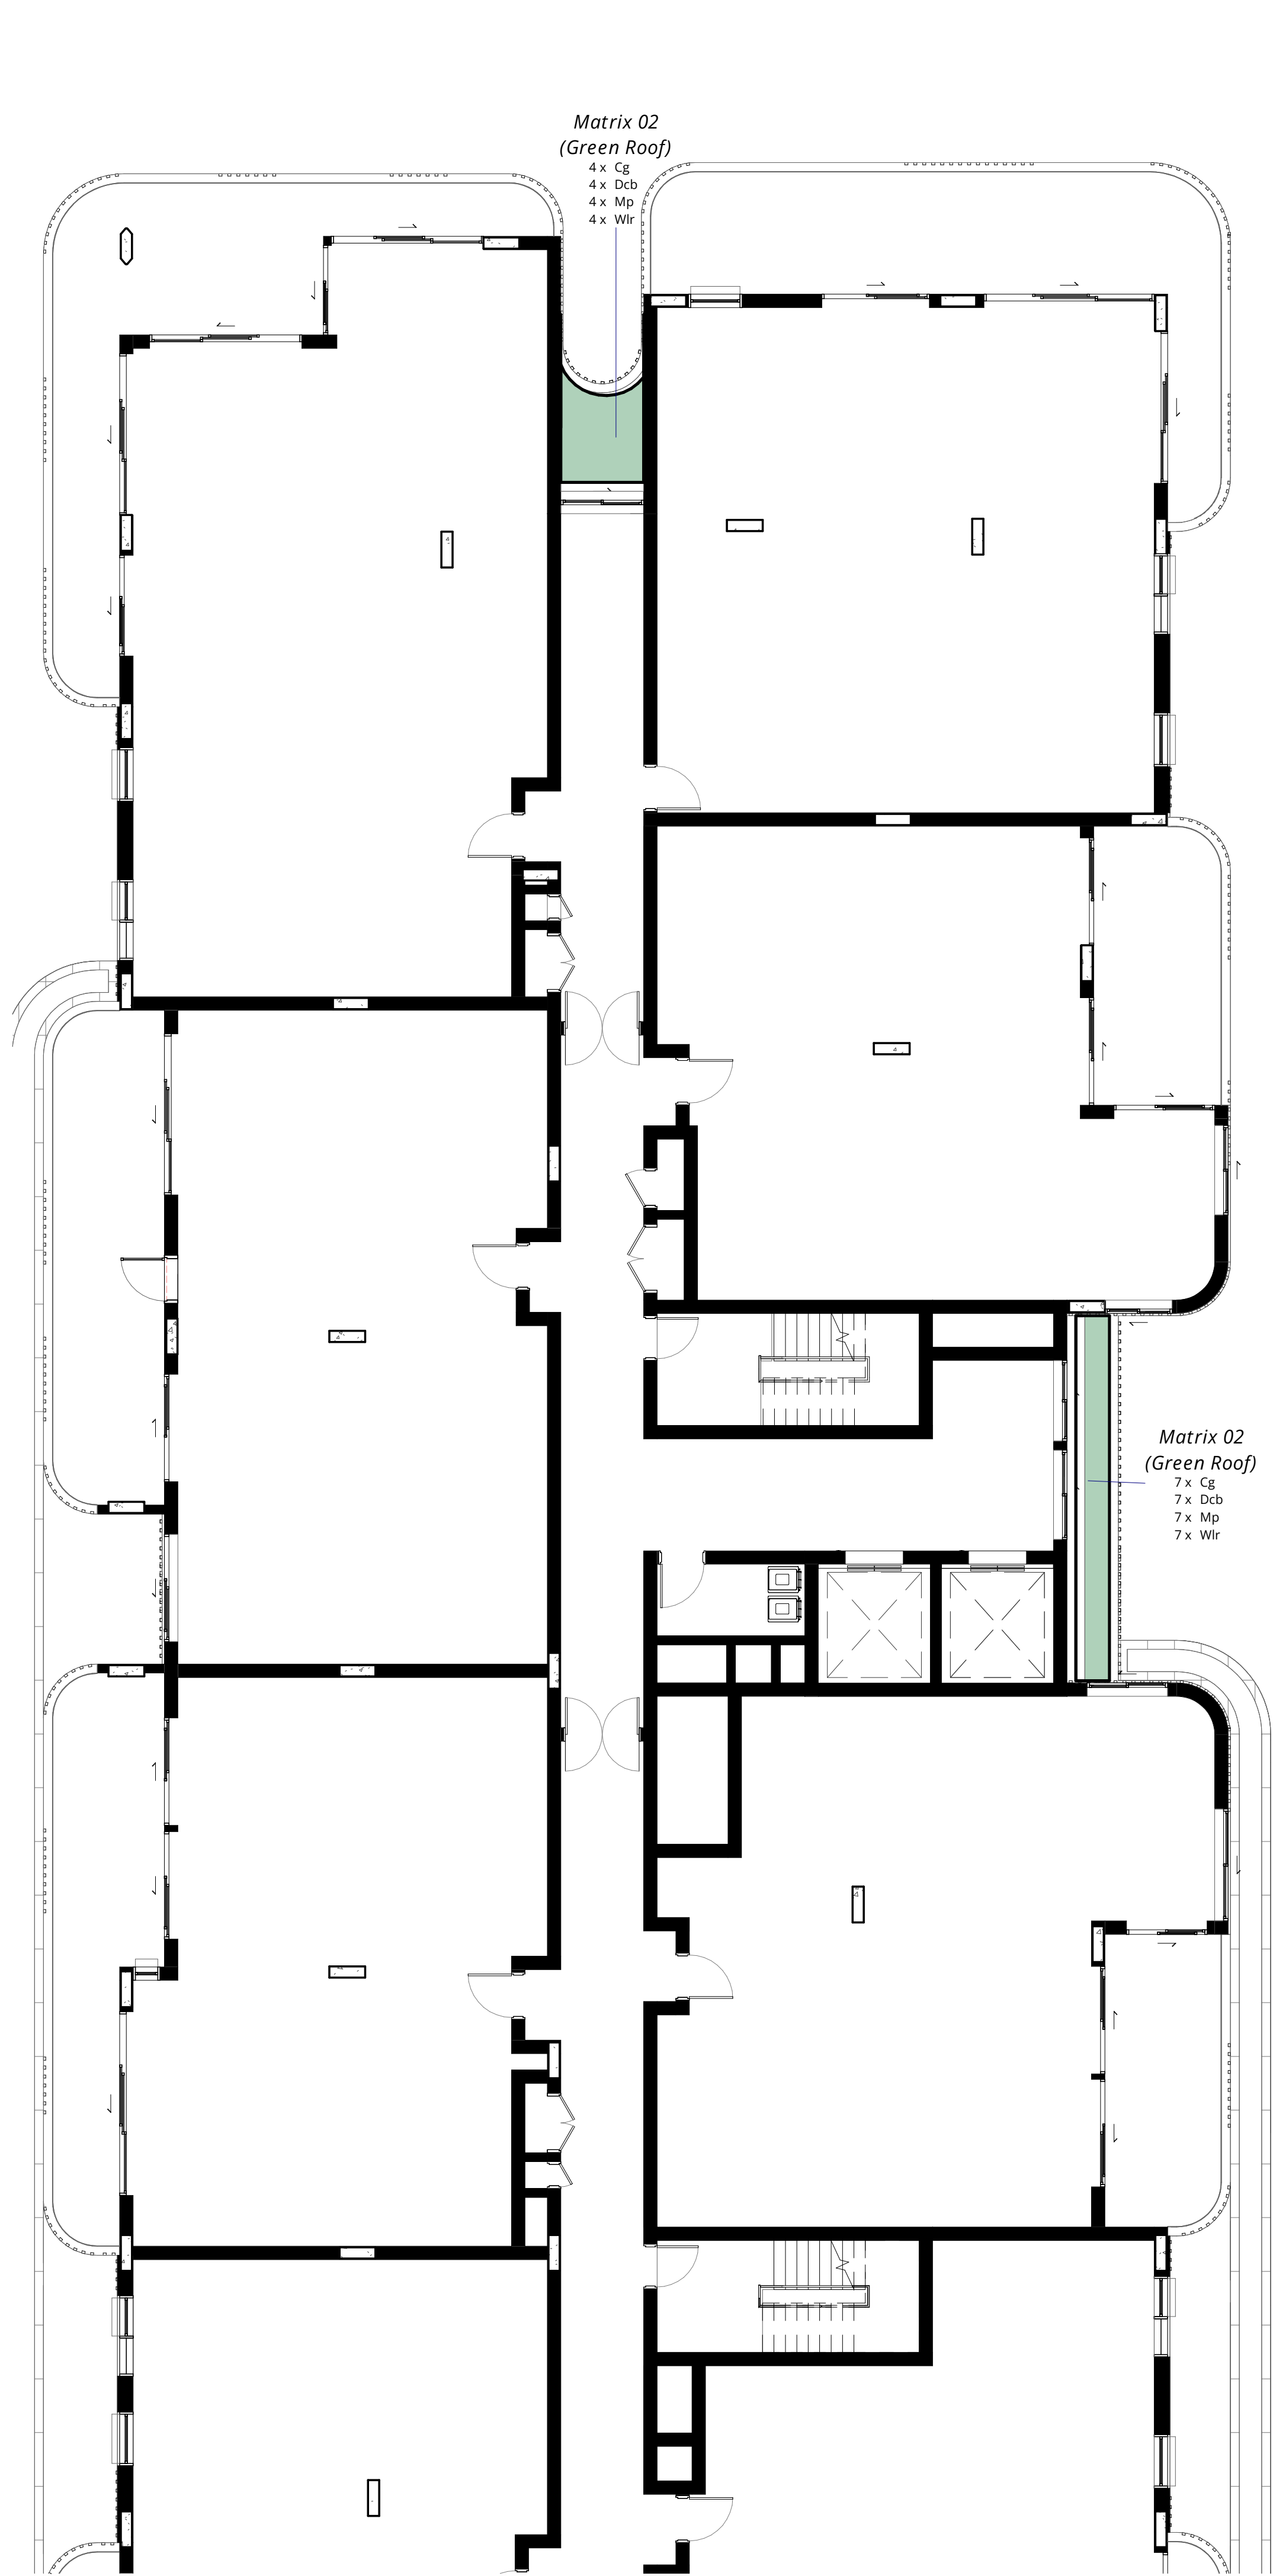

Copyright remains the property of Arcadia Design Group Pty Ltd. Use only figured dimensions. Any other required dimensions are to be referred to and supplied by the landscape architect. All discrepancies to be referred to the project manager and Arcadia Design Group Pty Ltd prior to construction. Ensure compliance with the Building Code of Australia and all relevant Australian Standards and Authority requirements.

2	SSDA	26/06/01
1	Draft SSDA	26/05/22

Revision Revision Description Revision Date

Project

MONTEFIORE ST IVES
19-25 College Crescent, St Ives

Project Status
Development Application

Client
SIR MOSES MONTEFIORE JEWISH HOME

Drawing No. Drawing Name
**4031 LEVEL 03 -
SOFTWORKS
- 01**

Job No. S25-1163
Issue 2
Scale 1:1000A1

Sydney, Suite 70, Jones Bay Wharf, 26-32 Pirrama Road, Pyrmont NSW 2009
e sydney@arcadiala.com.au
t 02 8571 2900

ARCADIA



Copyright remains the property of Arcadia Design Group Pty Ltd. Use only figured dimensions. Any other required dimensions are to be referred to and supplied by the landscape architect. All discrepancies to be referred to the project manager and Arcadia Design Group Pty Ltd prior to construction. Ensure compliance with the Building Code of Australia and all relevant Australian Standards and Authority requirements.

2	SSDA	26/06/01
1	Draft SSDA	26/05/22

Revision	Revision Description	Revision Date
----------	----------------------	---------------

Project

MONTEFIORE ST IVES

19-25 College Crescent, St Ives

Project Status

Development Application

Client



SIR MOSES MONTEFIORE JEWISH HOME

Drawing No.	Drawing Name
4032	LEVEL 03 - SOFTWORKS - 02

Job No.	S25-1163	
Issue	2	
Scale	1:100@A1	

Sydney, Suite 70, Jones Bay Wharf, 26-32 Pirrama Road, Pyrmont NSW 2009
e sydney@arcadiala.com.au
t 02 8571 2900

ARCADIA

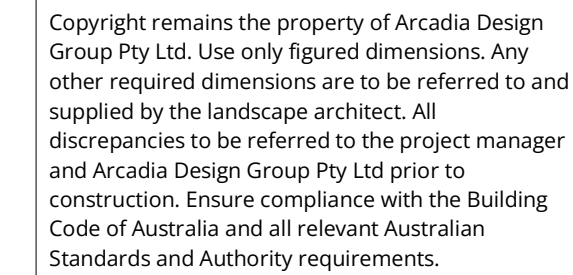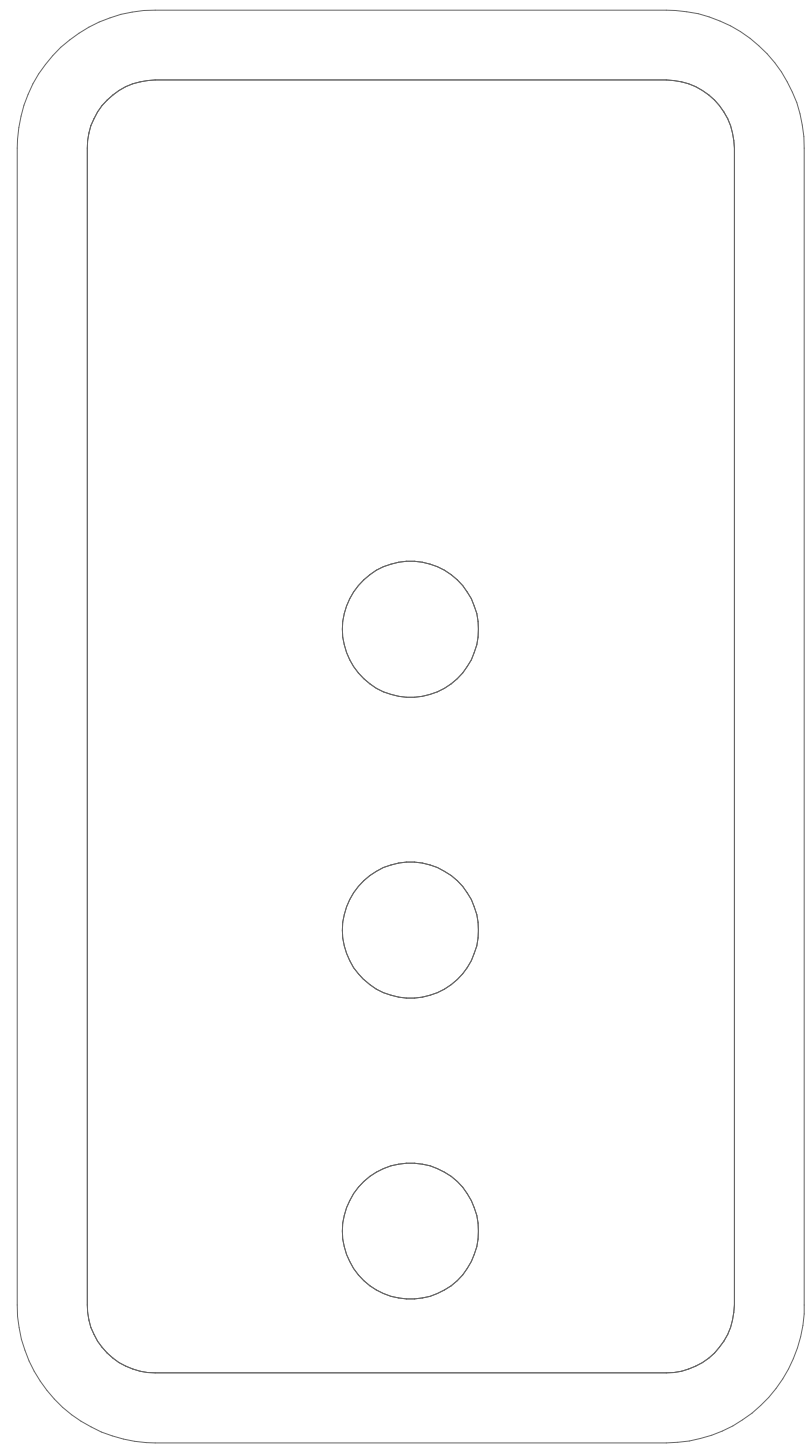

Project

**MONTEFIORE
ST IVES**

19-25 College Crescent, St Ives

Project Status



Development Application

Client

SIR MOSES MONTEFIORE JEWISH HOME

Sydney, Suite 70, Jones Bay Wharf, 26-32 Pirrama Road, Pymont NSW 2009
e sydney@arcadiala.com.au
t 02 8571 2900

ARCADIA

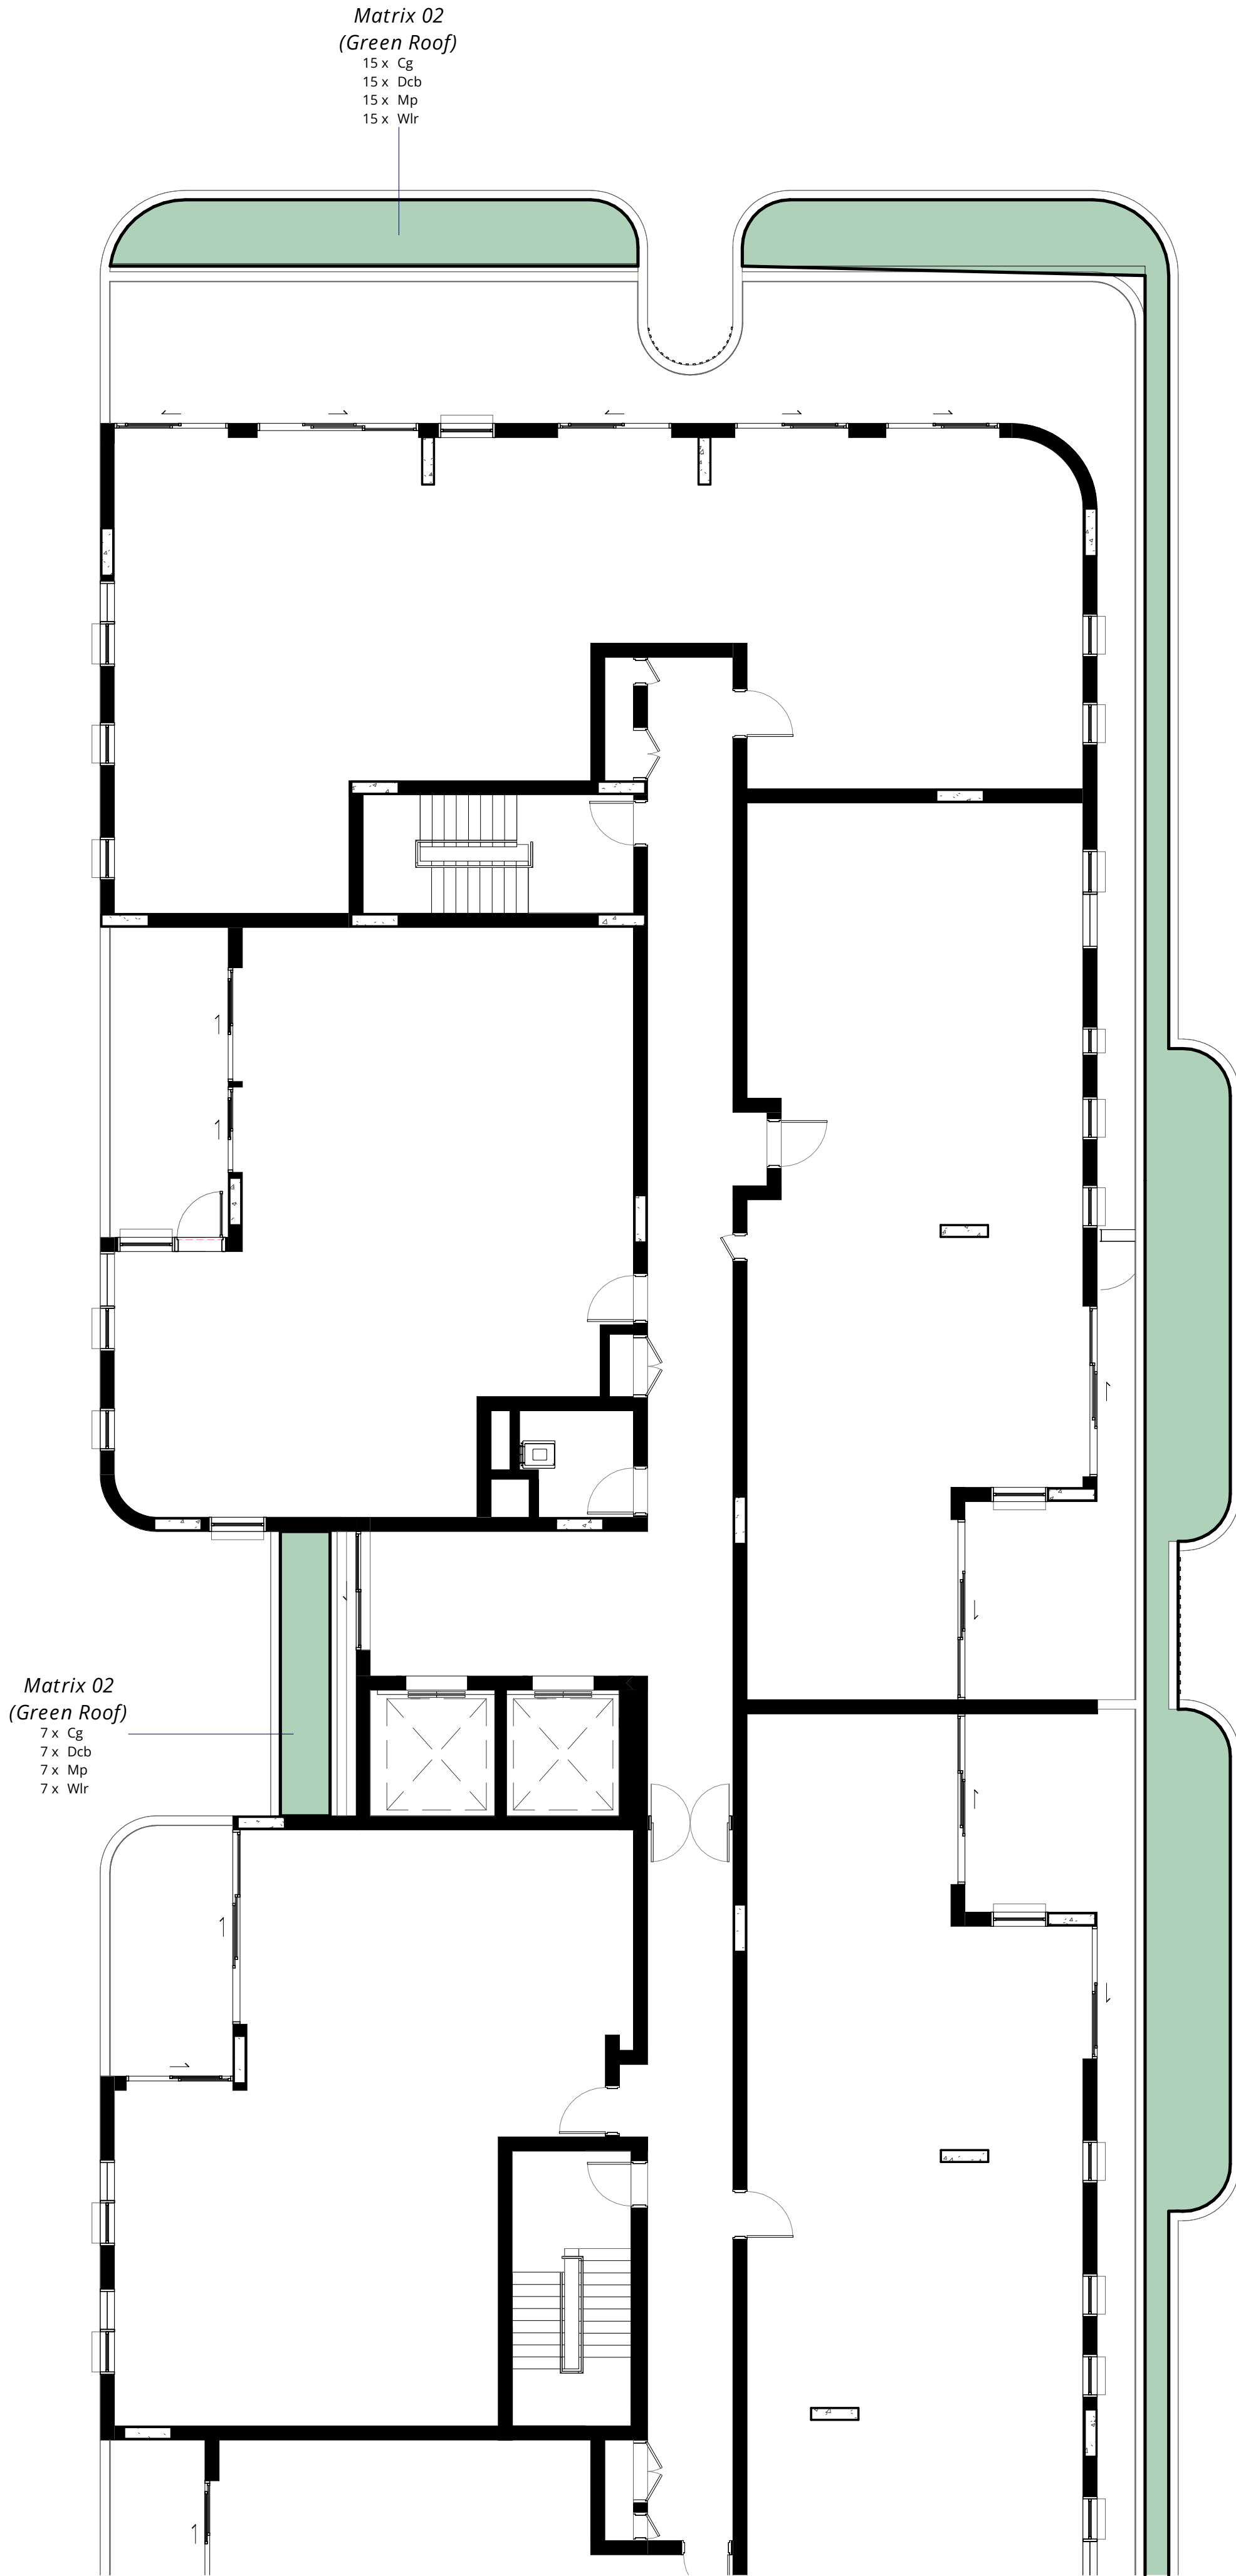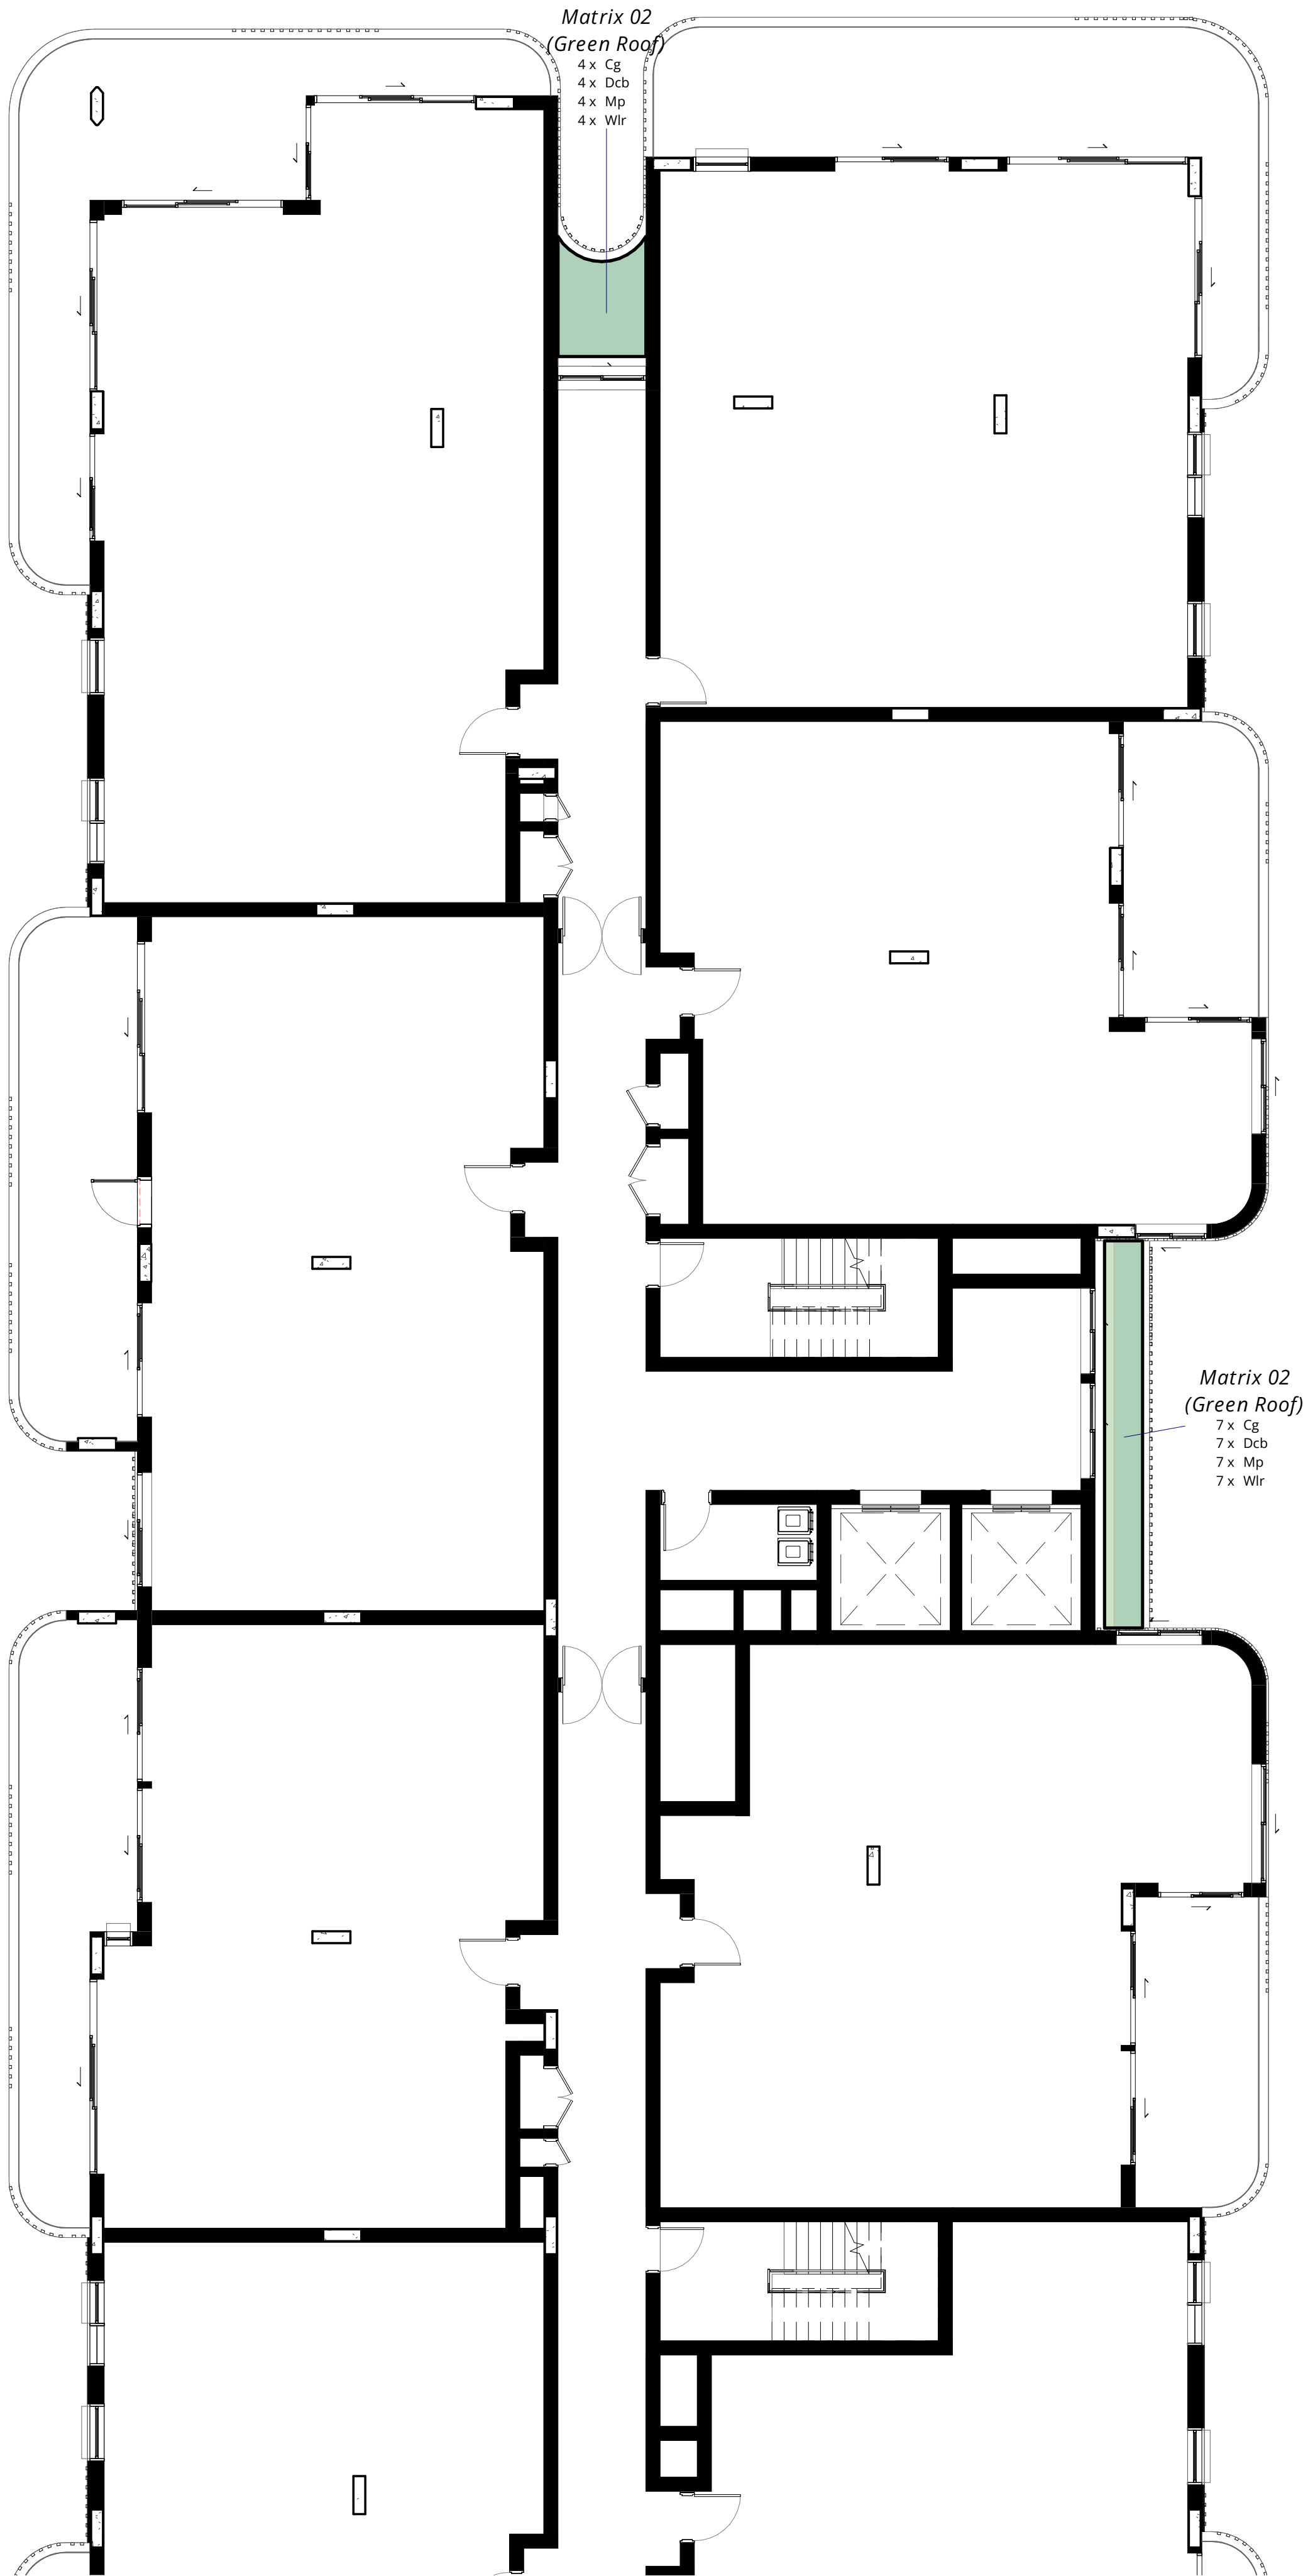

2	SSDA	26/06/01
1	Draft SSDA	26/05/22

Revision	Revision Description	Revision Date
----------	----------------------	---------------

Project
MONTEFIORE ST IVES
19-25 College Crescent, St Ives

Project Status
Development Application


Client
SIR MOSES MONTEFIORE JEWISH HOME

Drawing No. Drawing Name
4041 LEVEL 04 - SOFTWORKS - 01


Job No. S25-1163
Issue 2
Scale 1:1000A1

Sydney, Suite 70, Jones Bay Wharf, 26-32 Pirrama Road, Pyrmont NSW 2009
e sydney@arcadiala.com.au
t 02 8571 2900

ARCADIA

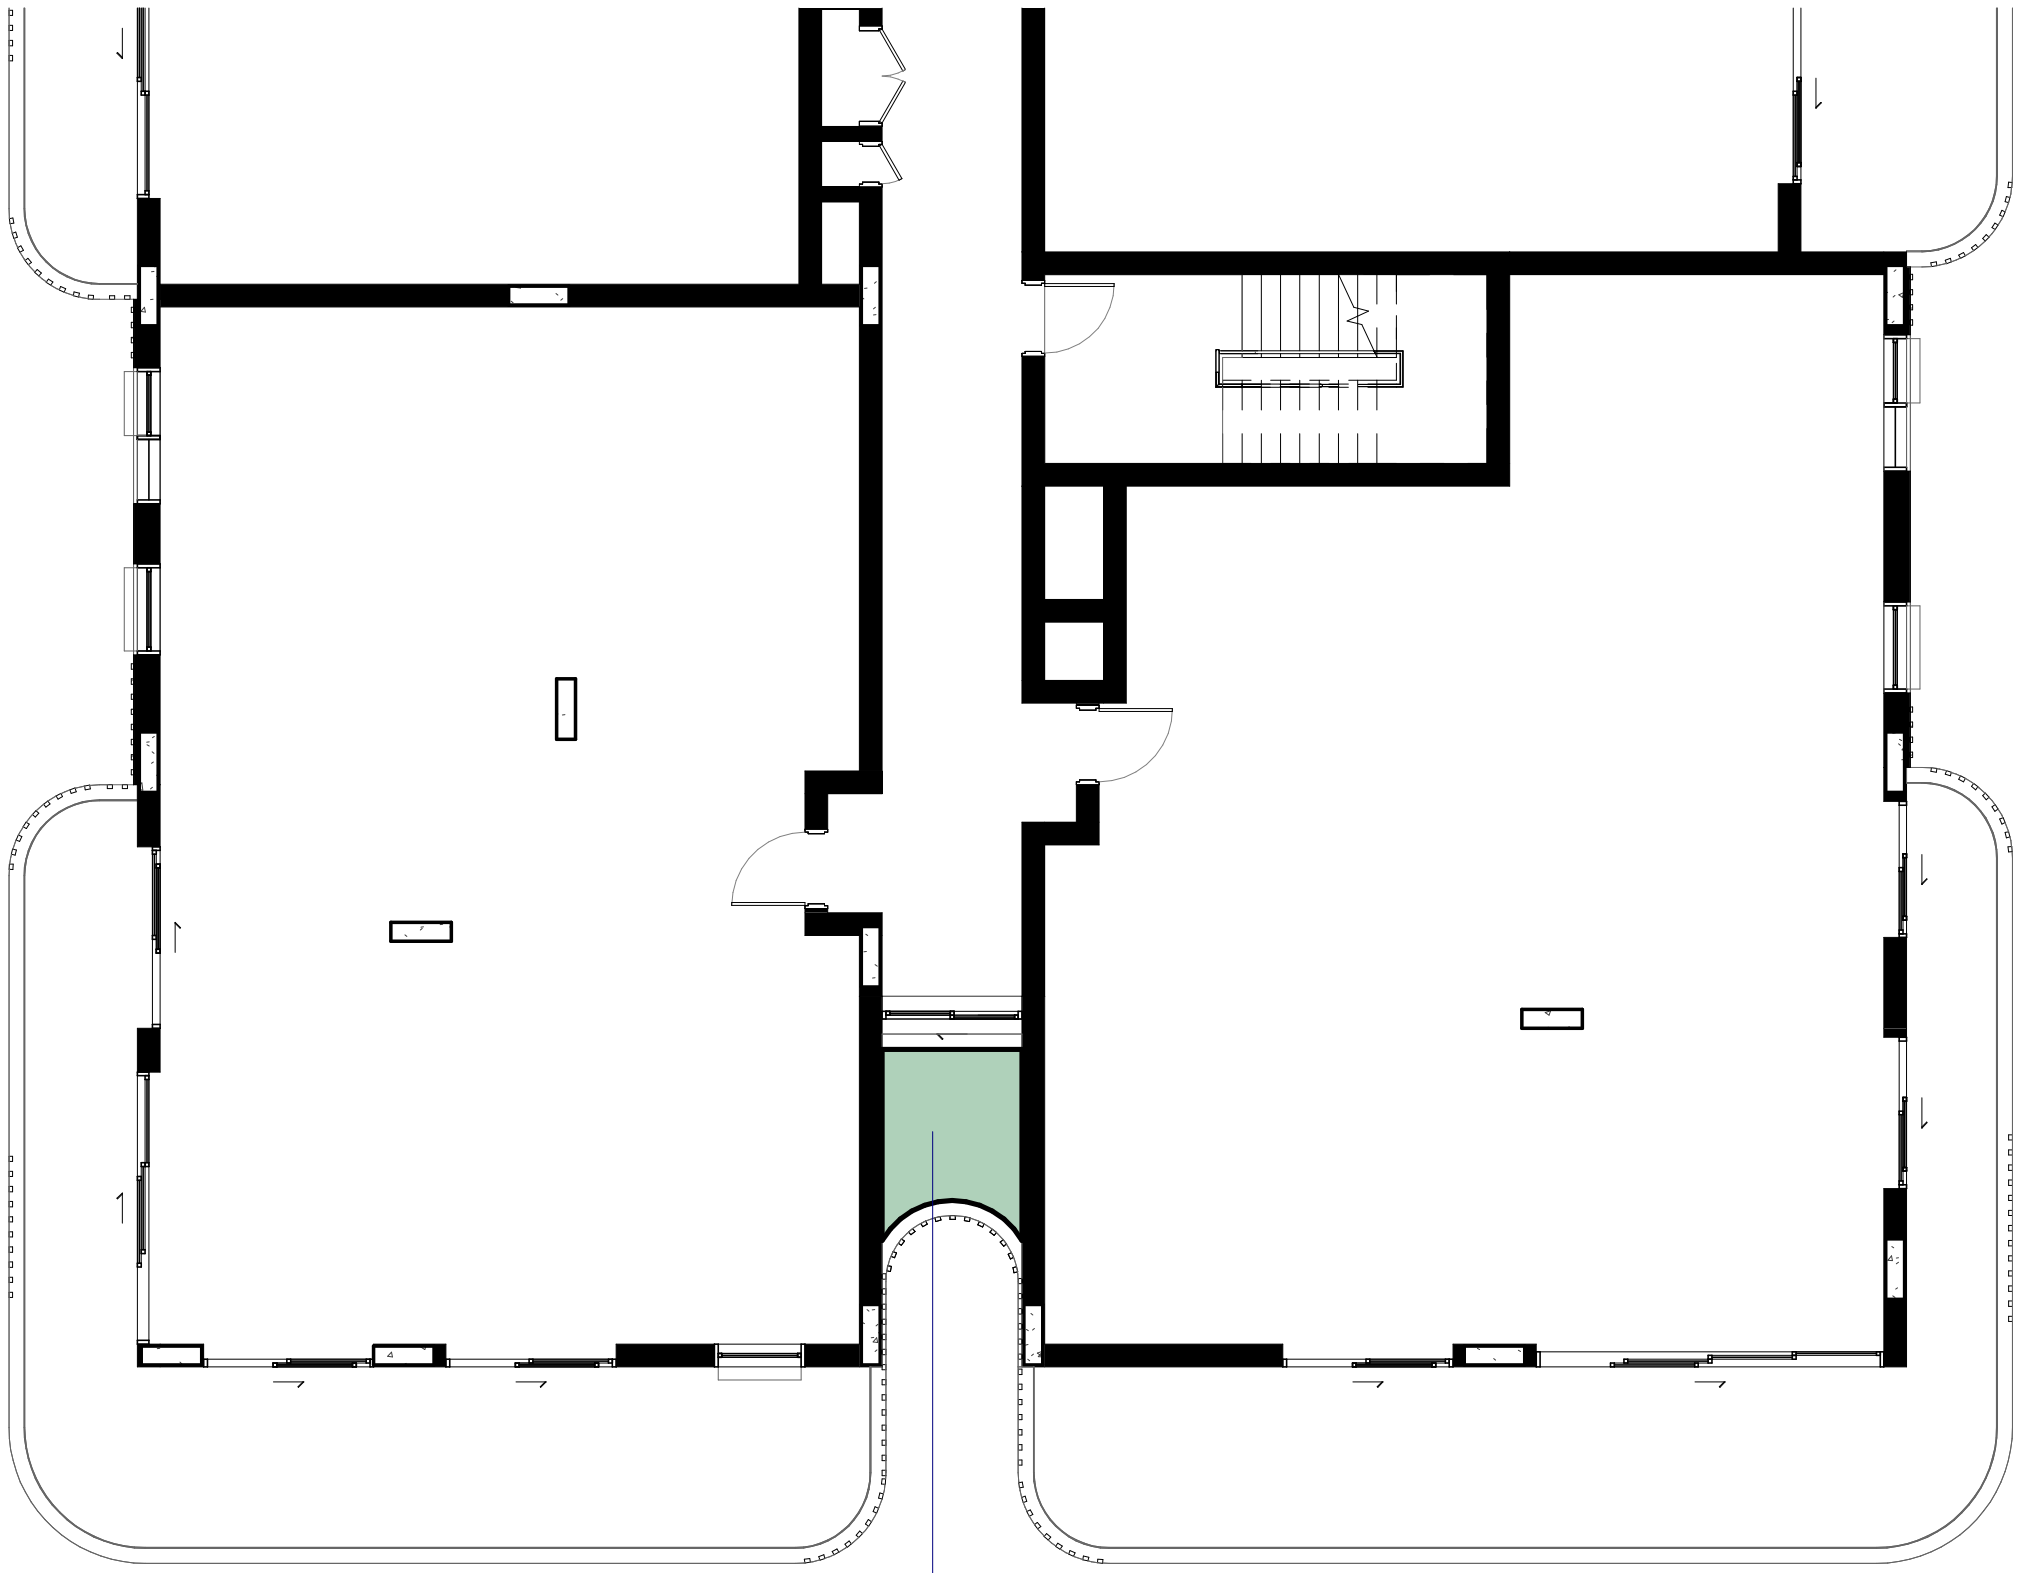

Matrix 02
(Green Roof)
4 x Cg
4 x Dcb
4 x Mp
4 x Wlr

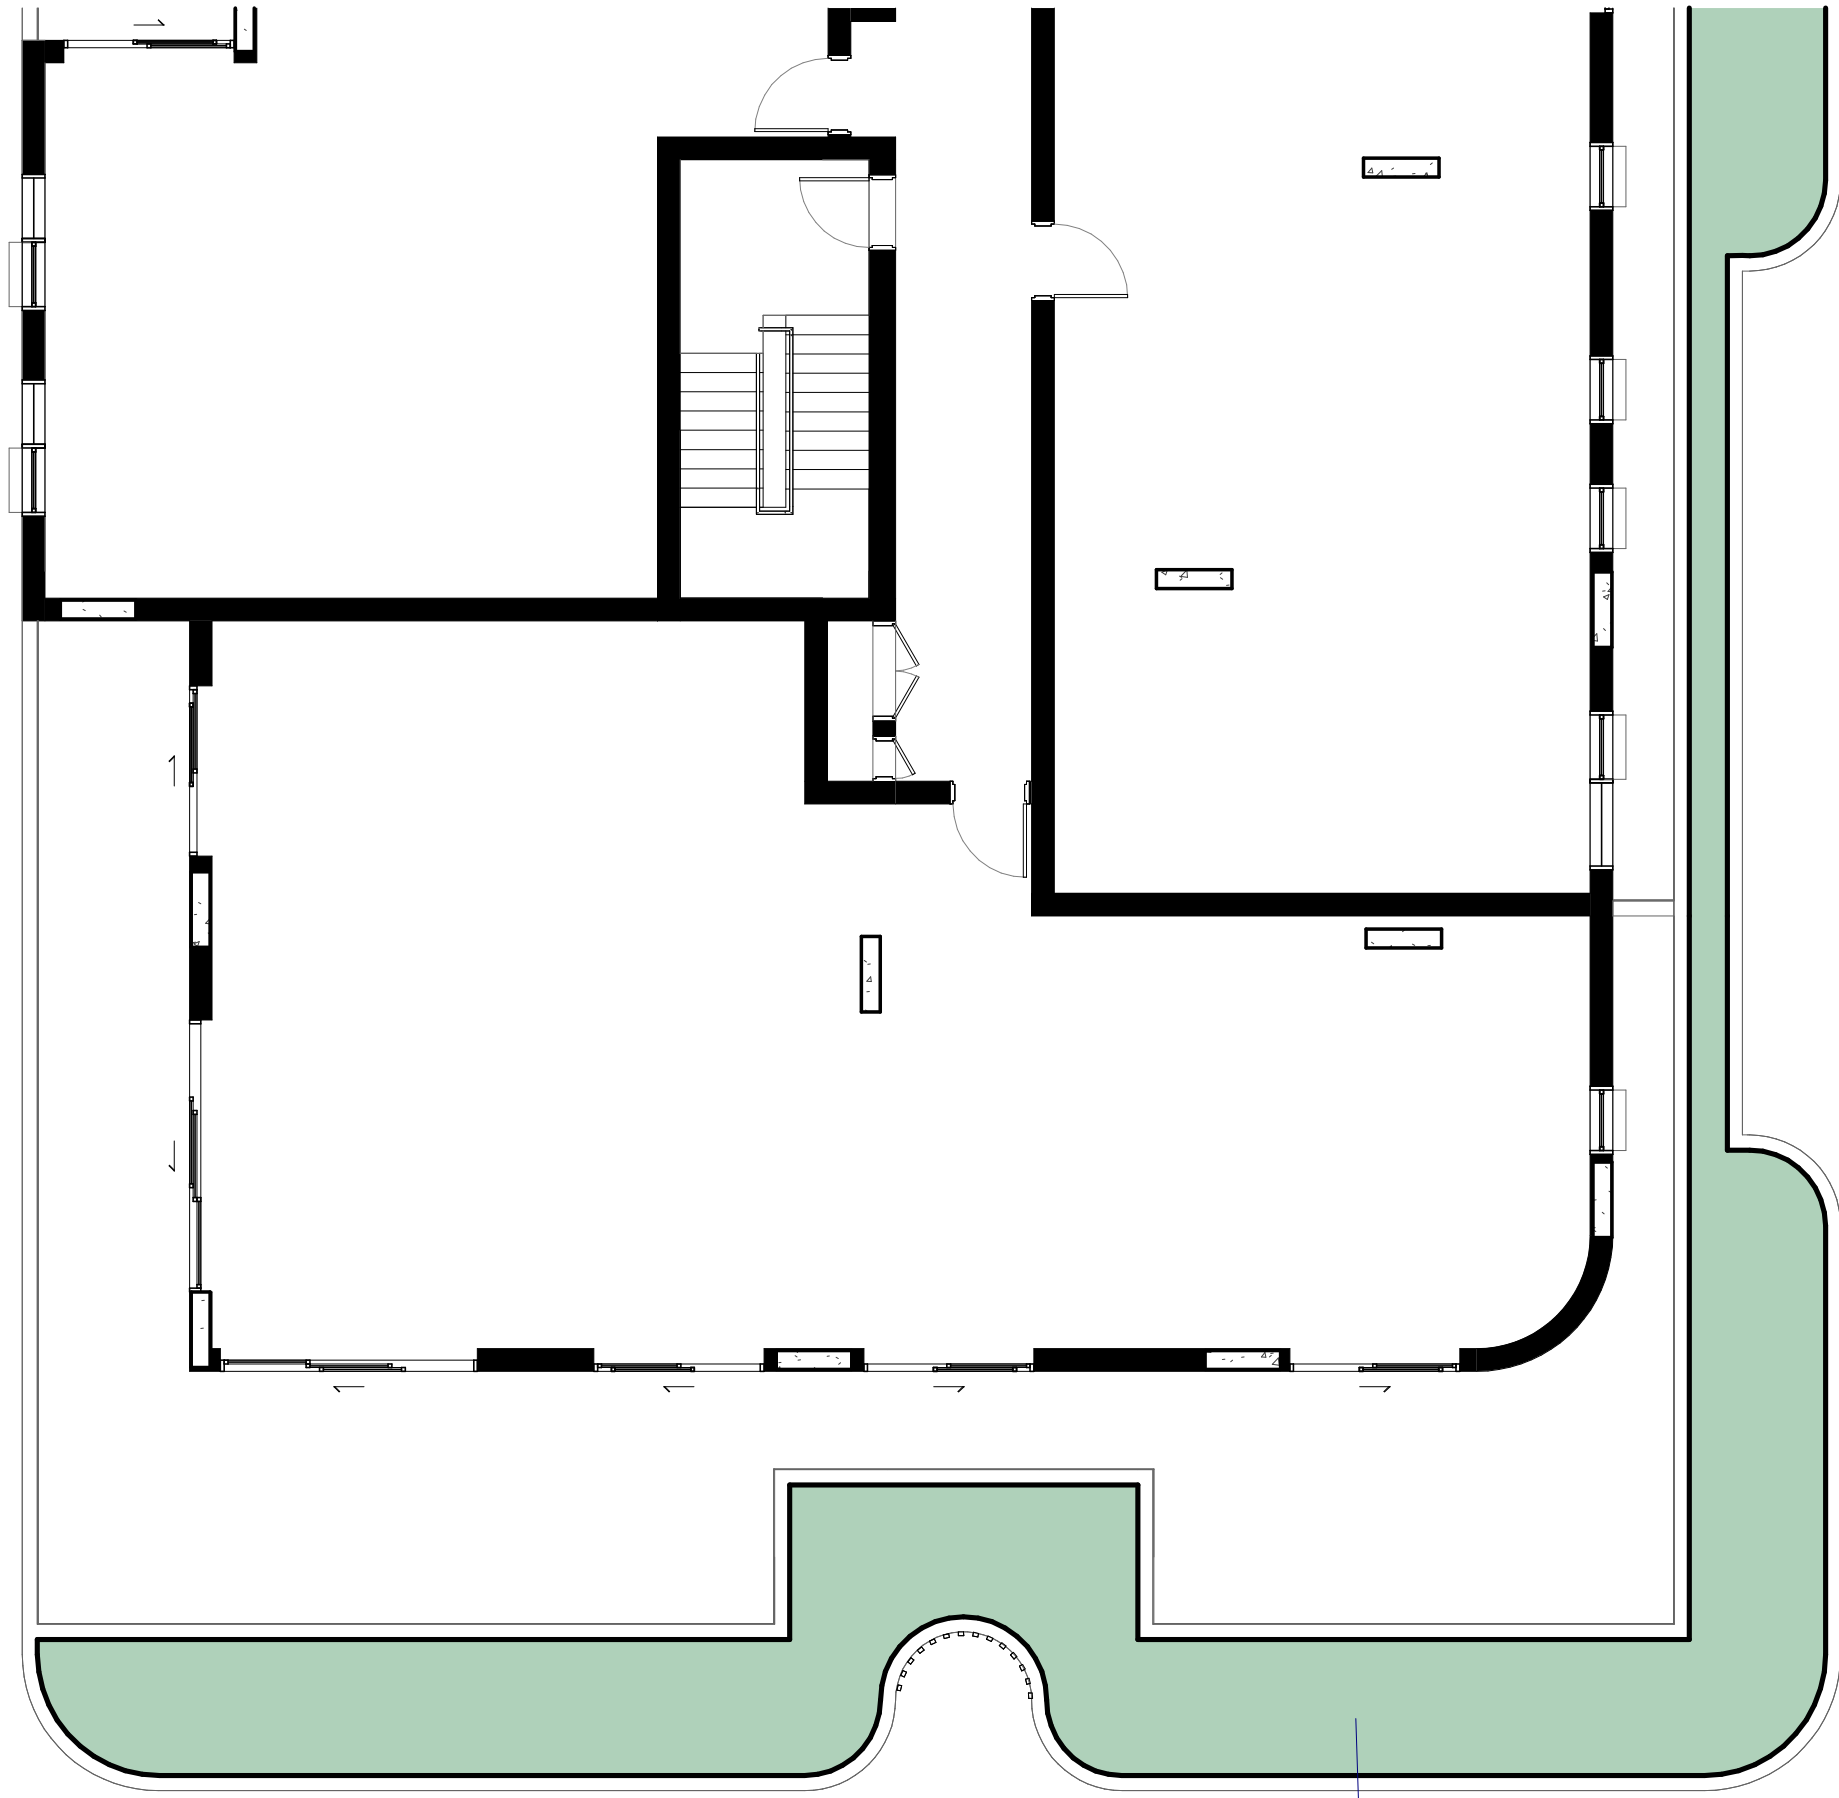

Matrix 02
(Green Roof)
125 x Cg
125 x Dcb
125 x Mp
125 x Wlr

Copyright remains the property of Arcadia Design Group Pty Ltd. Use only figured dimensions. Any other required dimensions are to be referred to and supplied by the landscape architect. All discrepancies to be referred to the project manager and Arcadia Design Group Pty Ltd prior to construction. Ensure compliance with the Building Code of Australia and all relevant Australian Standards and Authority requirements.

2	SSDA	26/06/01
1	Draft SSDA	26/05/22

Revision	Revision Description	Revision Date
----------	----------------------	---------------

Project

**MONTEFIORE
ST IVES**

19-25 College Crescent, St Ives

Project Status

Development Application

Client

**SIR MOSES
MONTEFIORE JEWISH
HOME**

Drawing No.	Drawing Name
4042	LEVEL 04 - SOFTWORKS - 02

Job No.	S25-1163	1
Issue	2	
Scale	1:1000A1	

Sydney, Suite 70, Jones Bay Wharf, 26-32 Pirrama Road, Pymont NSW 2009
e sydney@arcadiala.com.au
t 02 8571 2900

ARCADIA



Copyright remains the property of Arcadia Design Group Pty Ltd. Use only figured dimensions. Any other required dimensions are to be referred to and supplied by the landscape architect. All discrepancies to be referred to the project manager and Arcadia Design Group Pty Ltd prior to construction. Ensure compliance with the Building Code of Australia and all relevant Australian Standards and Authority requirements.

2	SSDA	26/06/01
1	Draft SSDA	26/05/22

Revision Revision Description Revision Date

Project

MONTEFIORE ST IVES

19-25 College Crescent, St Ives

Project Status
Development Application


Client
SIR MOSES MONTEFIORE JEWISH HOME

Drawing No. Drawing Name
**4043 LEVEL 04 -
SOFTWARES
- 03**

Job No. S25-1163
Issue 2
Scale 1:1000A1

Sydney, Suite 70, Jones Bay Wharf, 26-32 Pirrama Road, Pyrmont NSW 2009
e sydney@arcadiala.com.au
t 02 8571 2900

ARCADIA

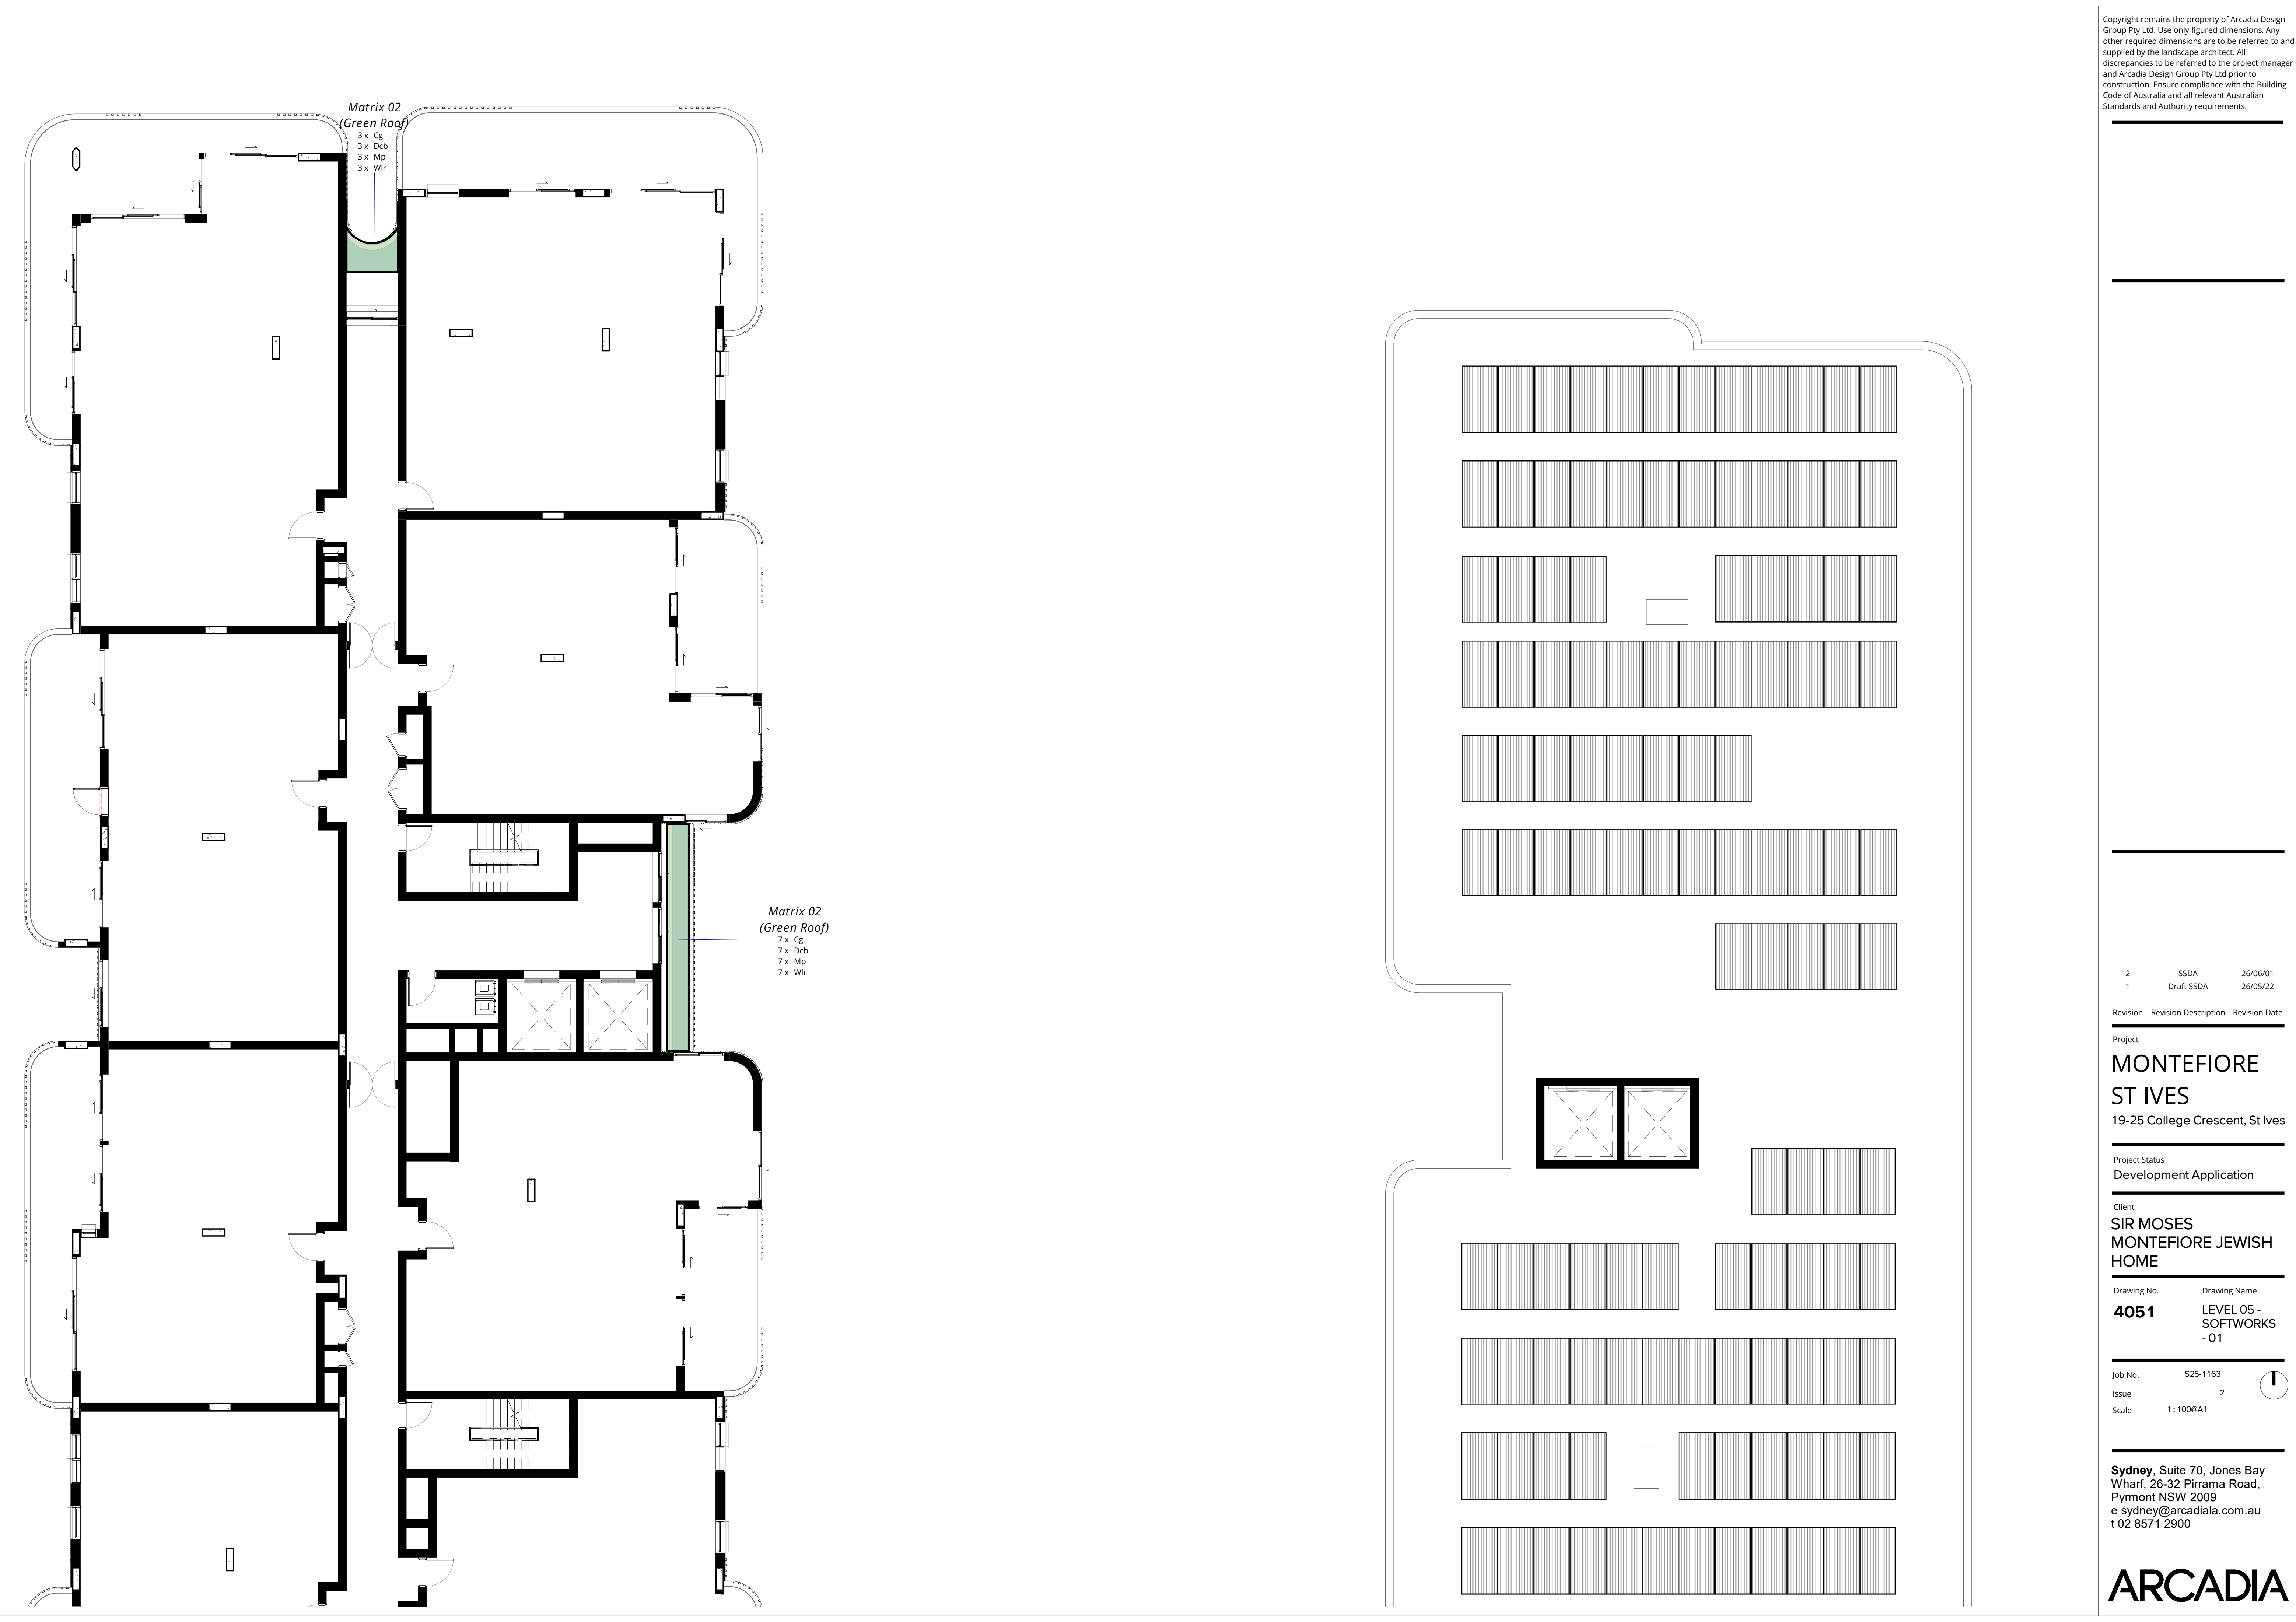

Copyright remains the property of Arcadia Design Group Pty Ltd. Use only figured dimensions. Any other required dimensions are to be referred to and supplied by the landscape architect. All discrepancies to be referred to the project manager and Arcadia Design Group Pty Ltd prior to construction. Ensure compliance with the Building Code of Australia and all relevant Australian Standards and Authority requirements.

2	SSDA	26/06/01
1	Draft SSDA	26/05/22

Revision	Revision Description	Revision Date
----------	----------------------	---------------

Project

**MONTEFIORE
ST IVES**
19-25 College Crescent, St Ives

Project Status
Development Application



Client
**SIR MOSES
MONTEFIORE JEWISH
HOME**

Drawing No.	Drawing Name
4051	LEVEL 05 - SOFTWORKS - 01

Job No.	S25-1163	1
Issue	2	
Scale	1:100@A1	

Sydney, Suite 70, Jones Bay Wharf, 26-32 Pirrama Road, Pyrmont NSW 2009
e sydney@arcadiala.com.au
t 02 8571 2900

ARCADIA

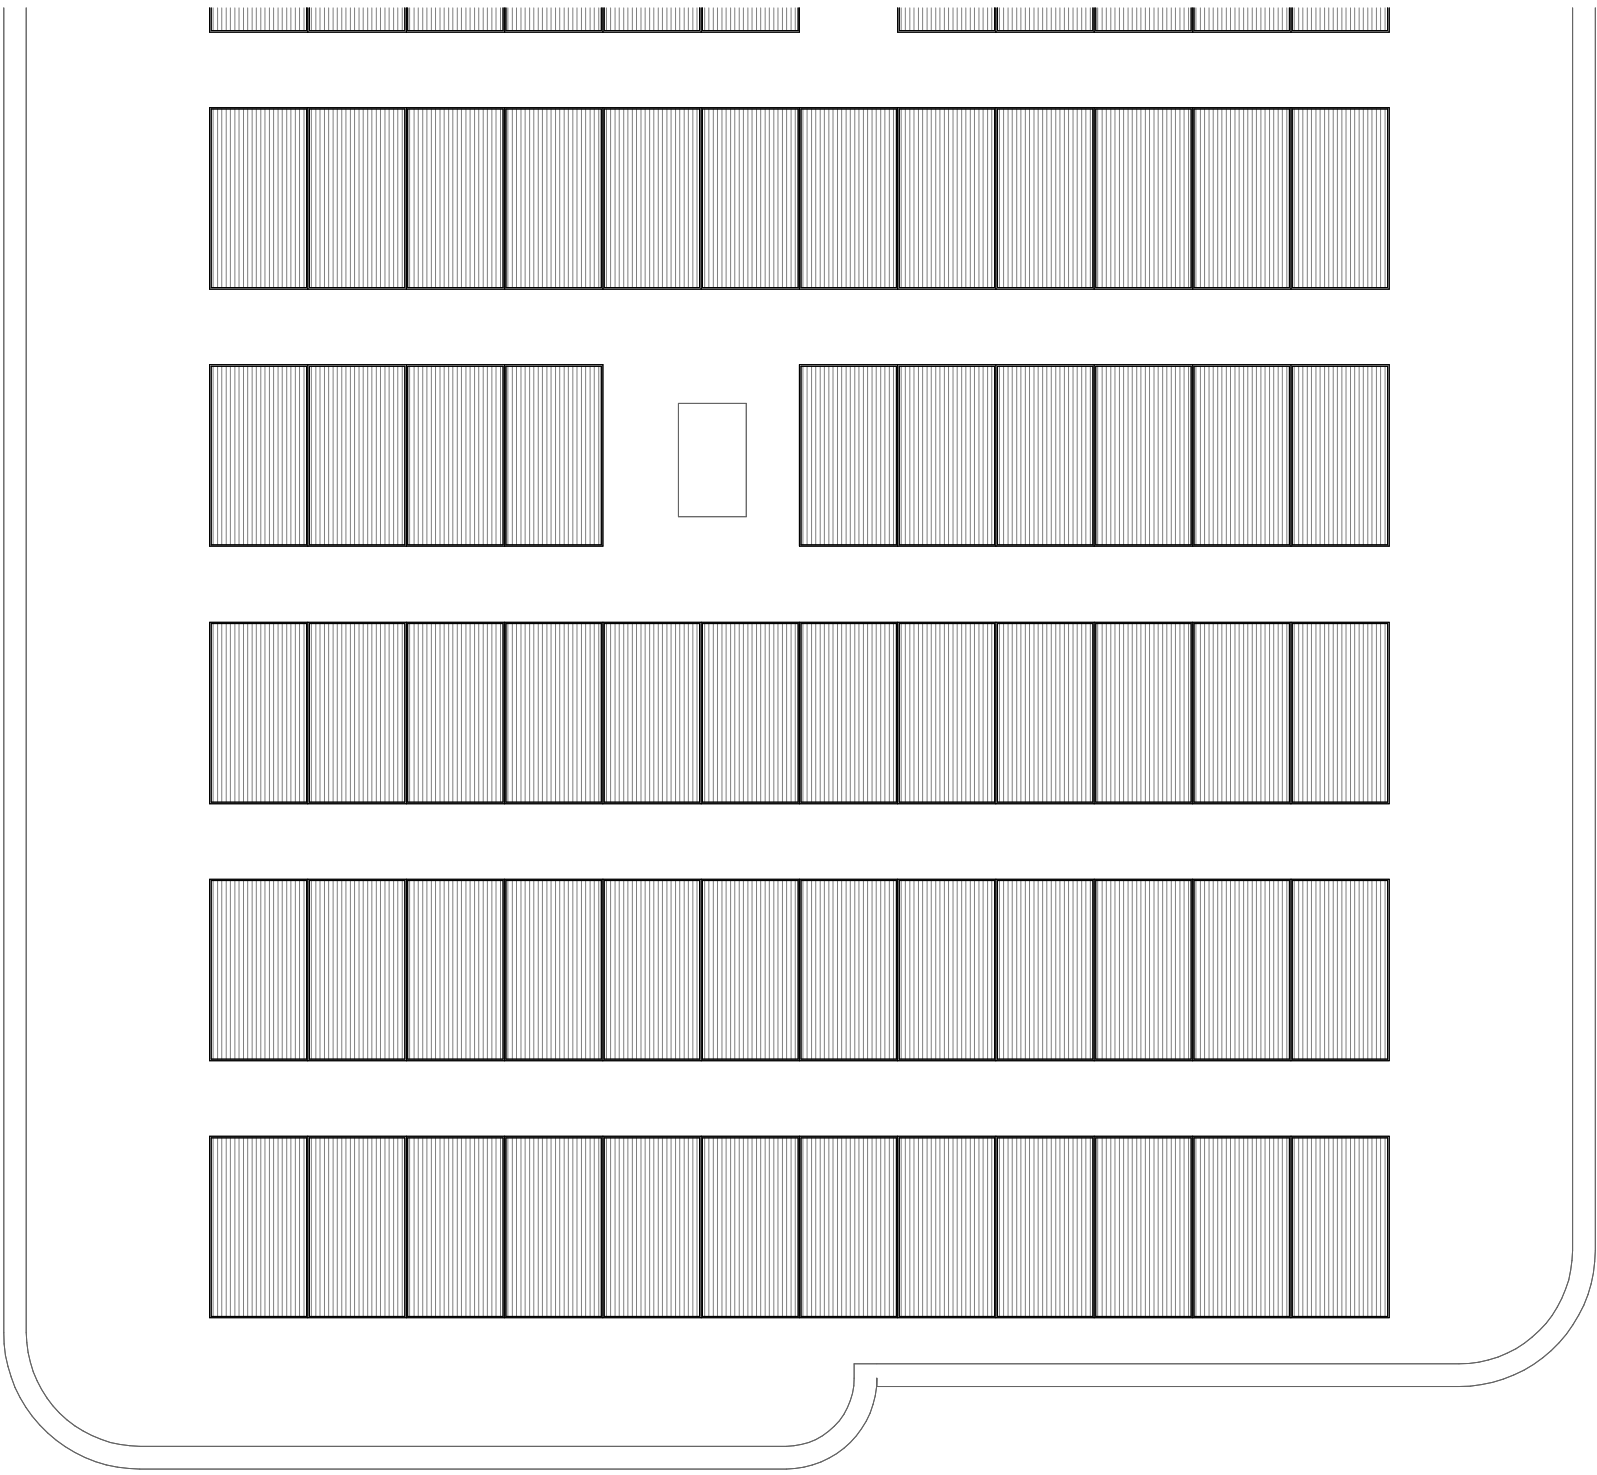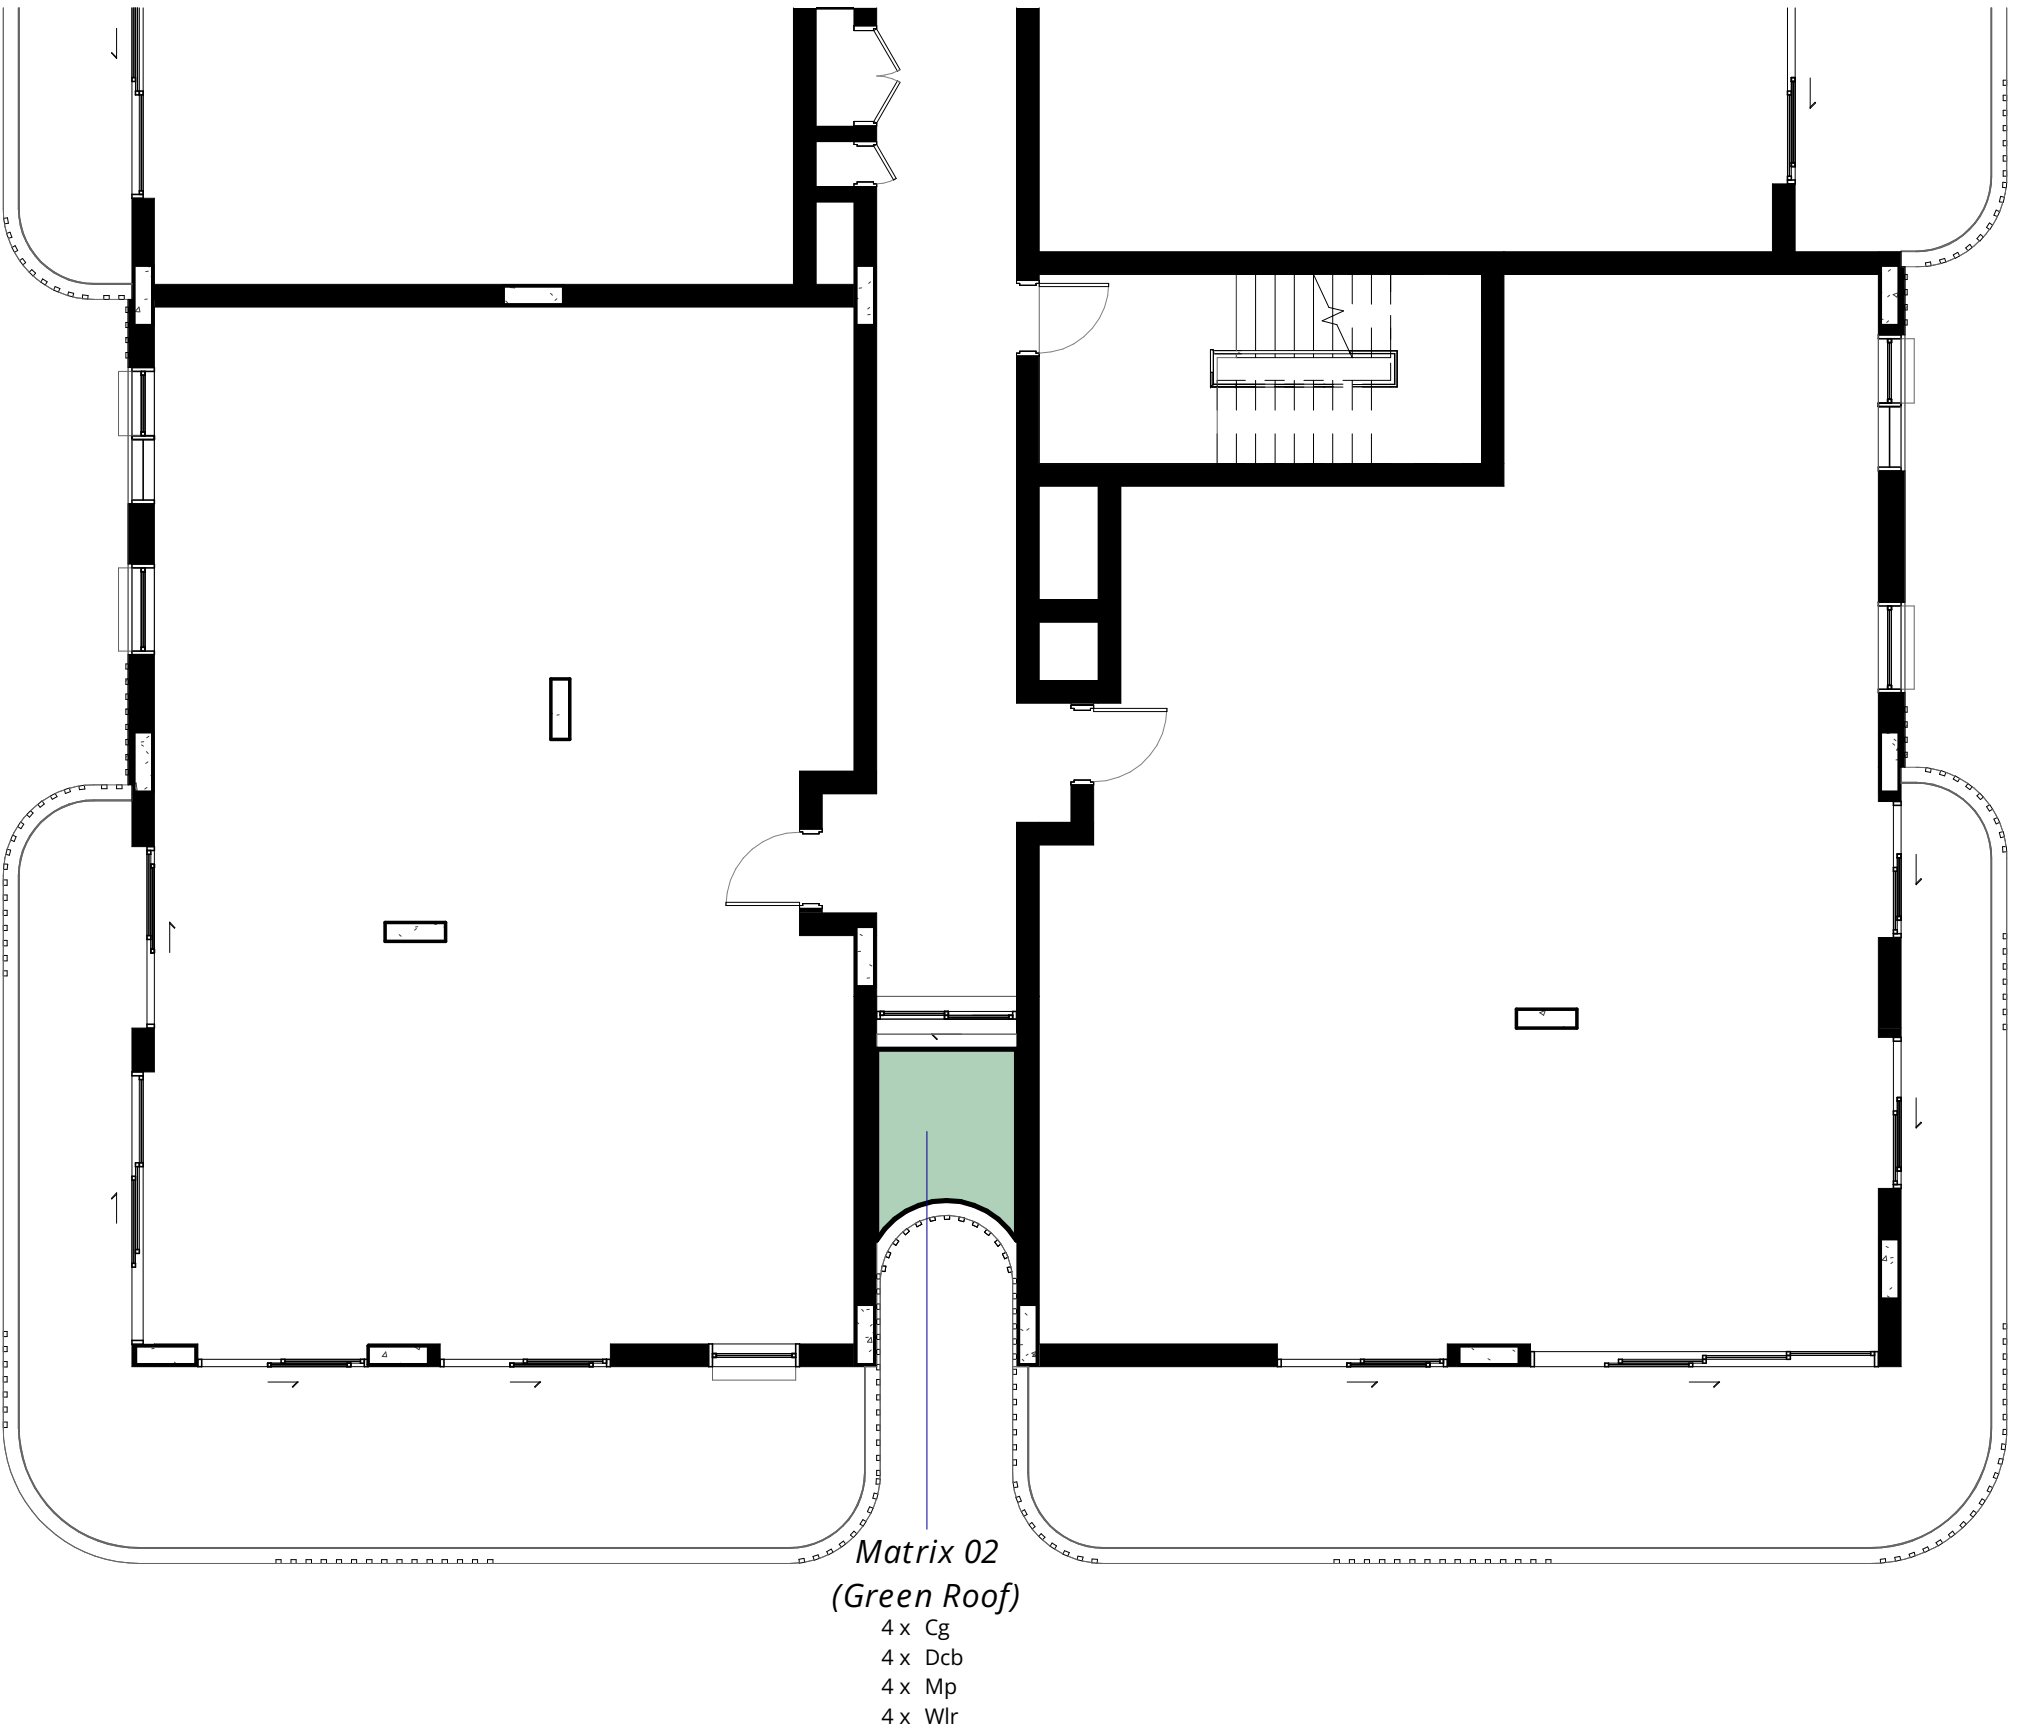

Copyright remains the property of Arcadia Design Group Pty Ltd. Use only figured dimensions. Any other required dimensions are to be referred to and supplied by the landscape architect. All discrepancies to be referred to the project manager and Arcadia Design Group Pty Ltd prior to construction. Ensure compliance with the Building Code of Australia and all relevant Australian Standards and Authority requirements.

2	SSDA	26/06/01
1	Draft SSDA	26/05/22

Revision	Revision Description	Revision Date
----------	----------------------	---------------

Project

MONTEFIORE
ST IVES
19-25 College Crescent, St Ives

Project Status

Development Application

Client



SIR MOSES
MONTEFIORE JEWISH
HOME

Drawing No.	Drawing Name
4052	LEVEL 05 - SOFTWORKS - 02

Job No.	S25-1163	1
Issue	2	
Scale	1:1000A1	


Sydney, Suite 70, Jones Bay Wharf, 26-32 Pirrama Road, Pymont NSW 2009
e sydney@arcadiala.com.au
t 02 8571 2900

ARCADIA

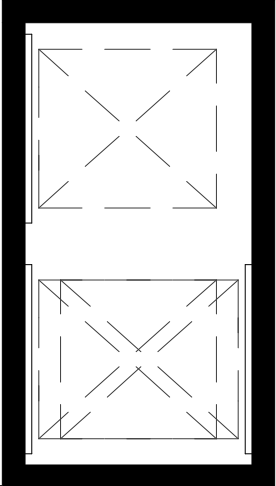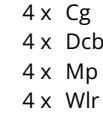

ARCADE

ARCADIA

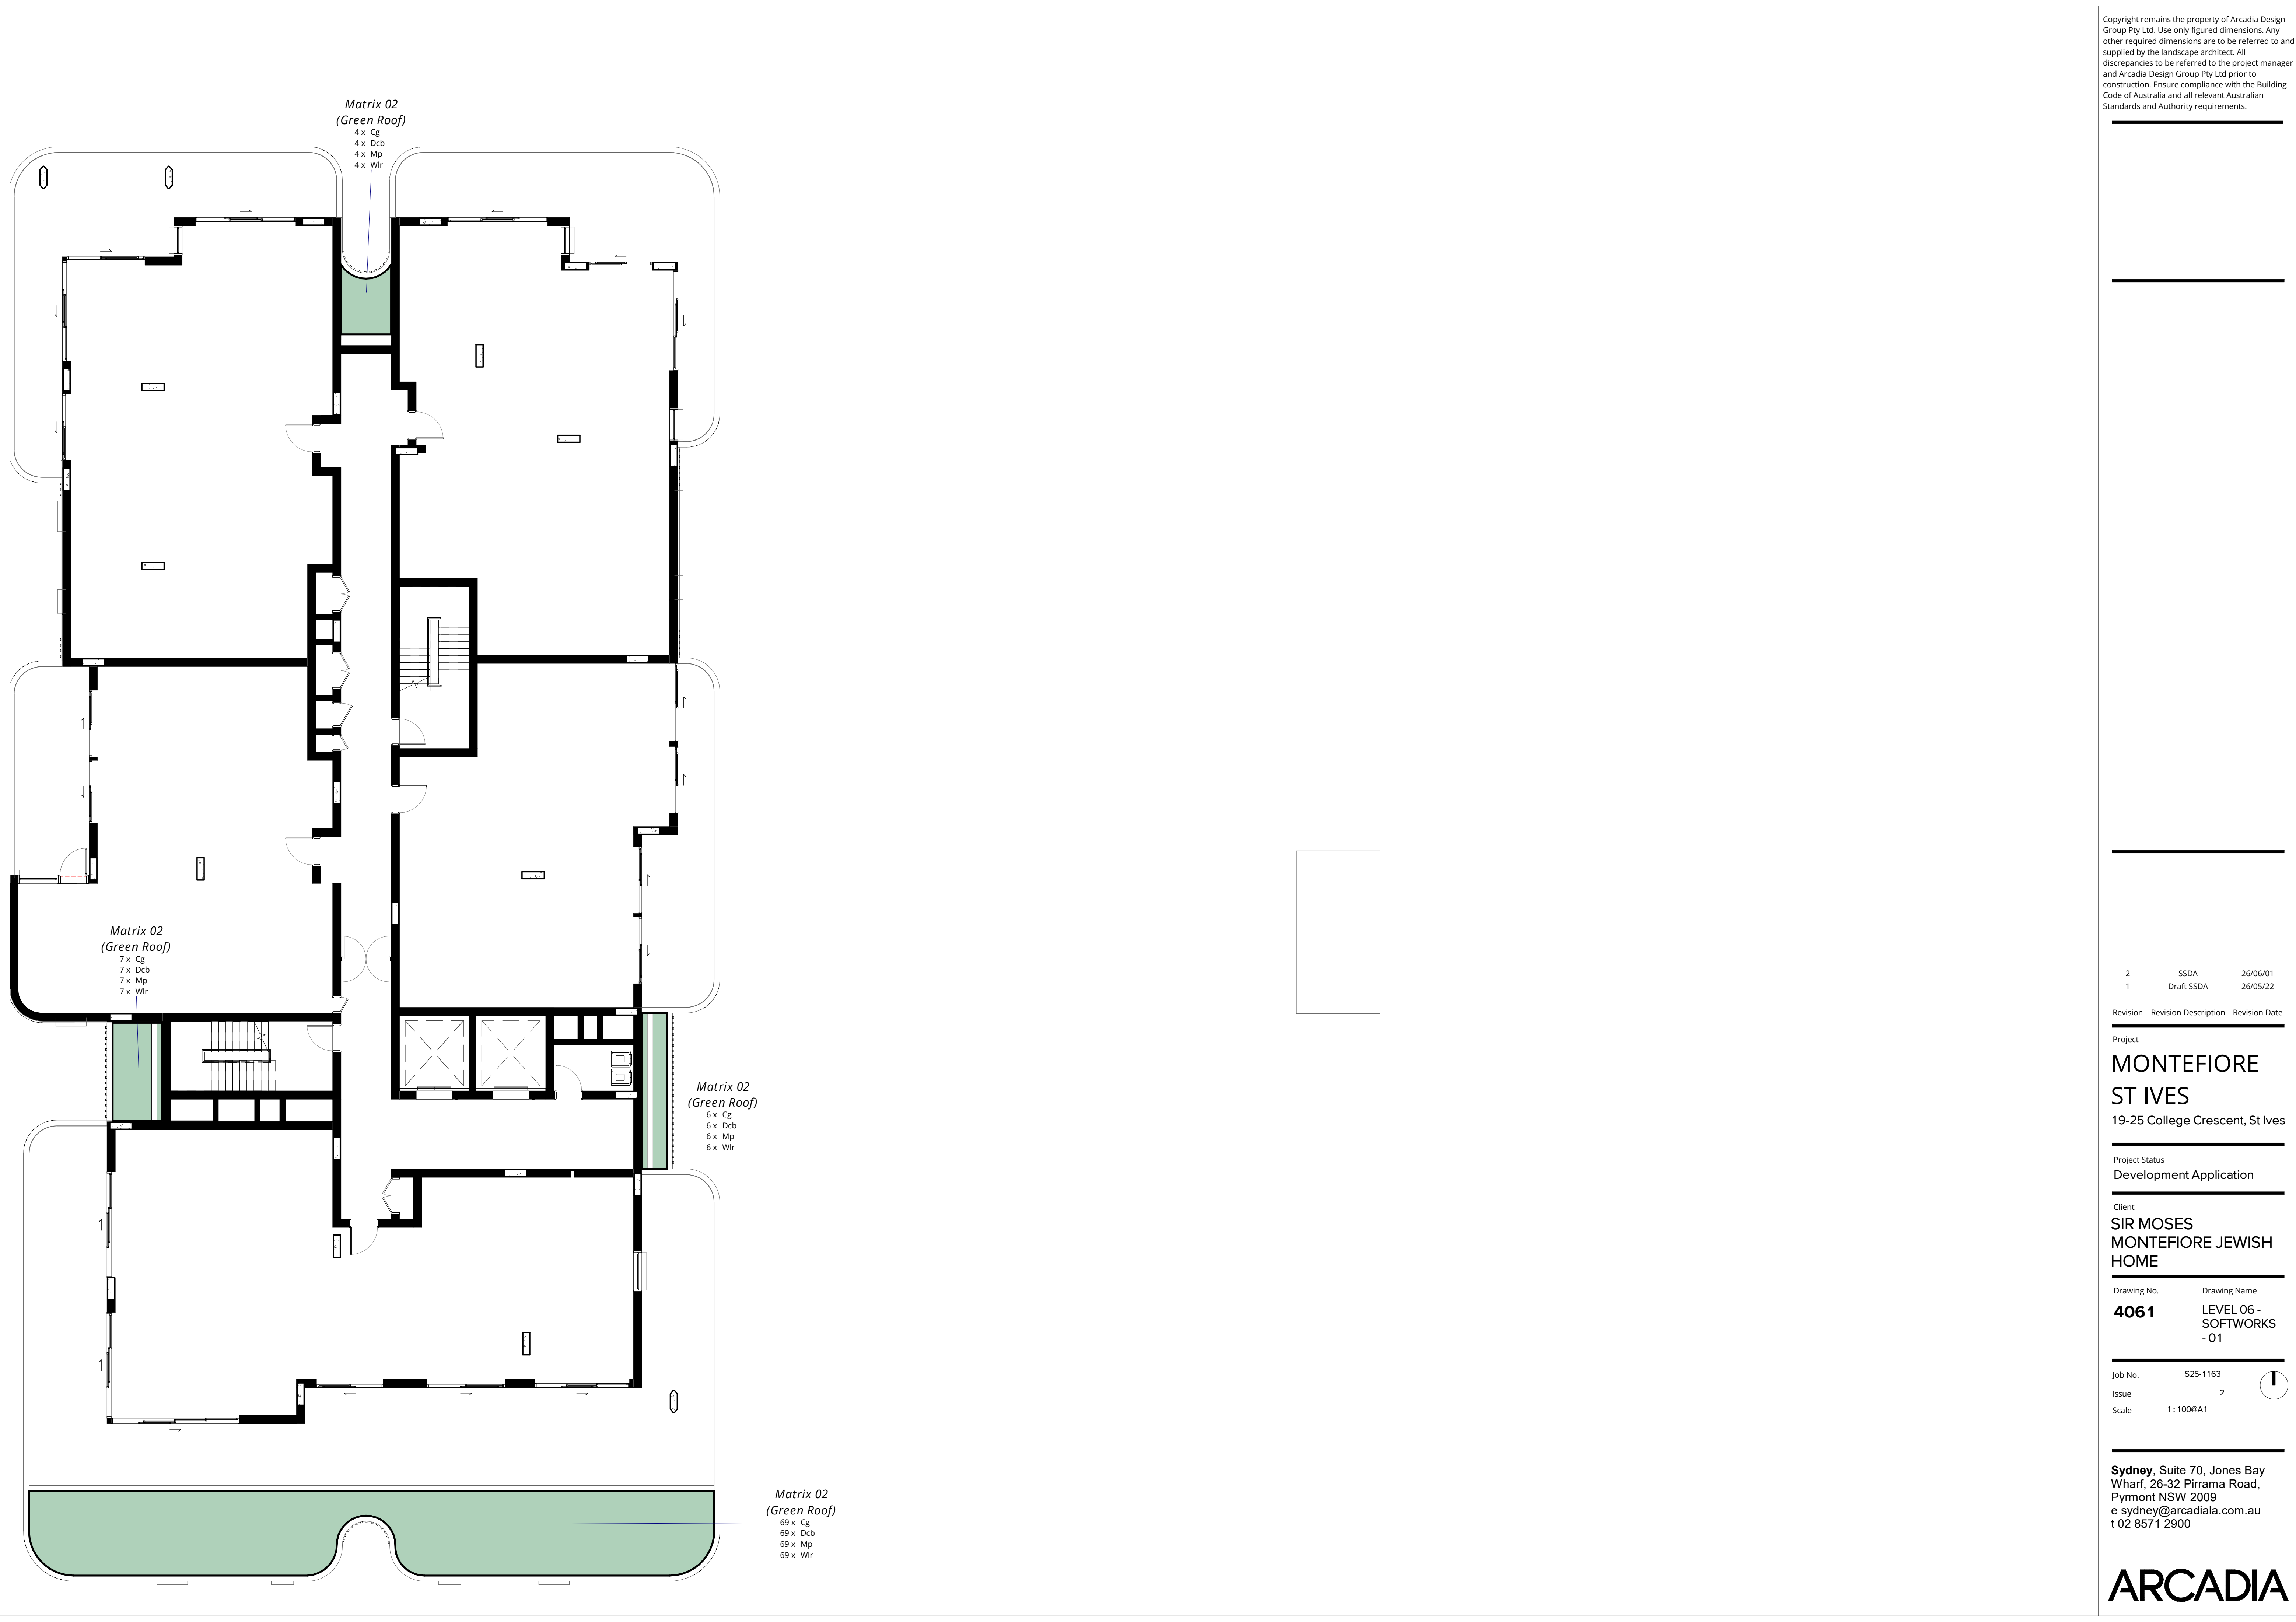

Copyright remains the property of Arcadia Design Group Pty Ltd. Use only figured dimensions. Any other required dimensions are to be referred to and supplied by the landscape architect. All discrepancies to be referred to the project manager and Arcadia Design Group Pty Ltd prior to construction. Ensure compliance with the Building Code of Australia and all relevant Australian Standards and Authority requirements.

2	SSDA	26/06/01
1	Draft SSDA	26/05/22

Revision	Revision Description	Revision Date
----------	----------------------	---------------

Project

MONTEFIORE ST IVES

19-25 College Crescent, St Ives

Project Status

Development Application

Client


SIR MOSES MONTEFIORE JEWISH HOME

Drawing No.	Drawing Name
4061	LEVEL 06 - SOFTWORKS - 01

Job No.	S25-1163	
Issue	2	
Scale	1:100@A1	

Sydney, Suite 70, Jones Bay Wharf, 26-32 Pirrama Road, Pyrmont NSW 2009
e sydney@arcadiala.com.au
t 02 8571 2900

ARCADIA

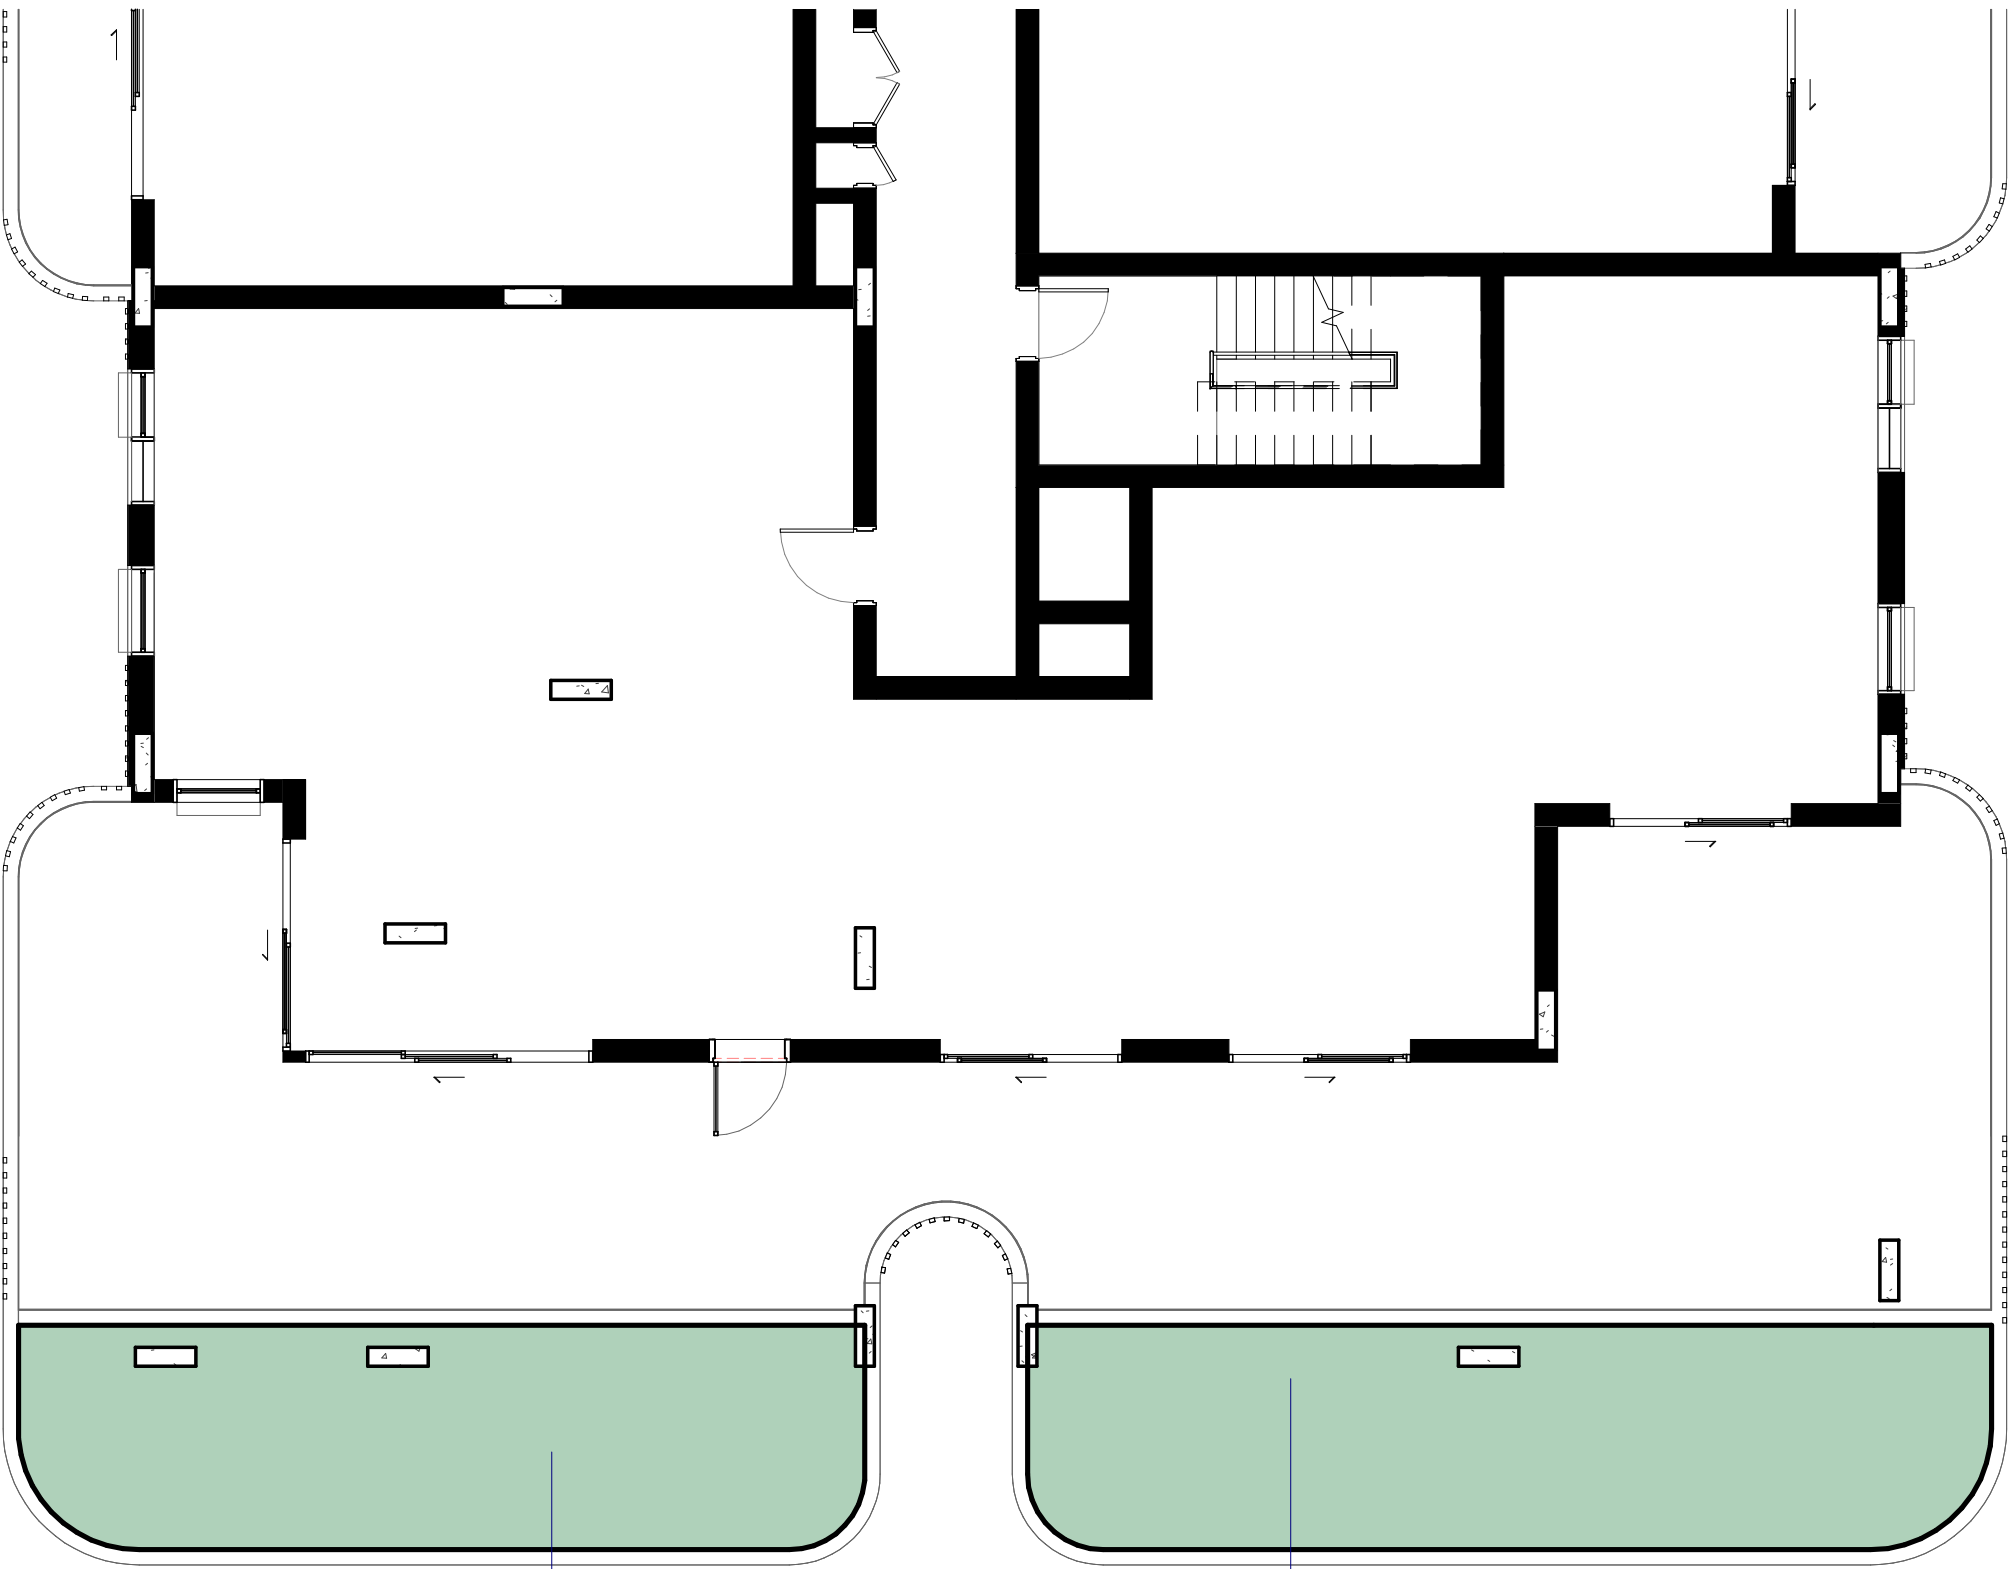

Matrix 02
(Green Roof)
33 x Cg
33 x Dcb
33 x Mp
33 x Wlr

Matrix 02
(Green Roof)
38 x Cg
38 x Dcb
38 x Mp
38 x Wlr

Copyright remains the property of Arcadia Design Group Pty Ltd. Use only figured dimensions. Any other required dimensions are to be referred to and supplied by the landscape architect. All discrepancies to be referred to the project manager and Arcadia Design Group Pty Ltd prior to construction. Ensure compliance with the Building Code of Australia and all relevant Australian Standards and Authority requirements.

2	SSDA	26/06/01
1	Draft SSDA	26/05/22

Revision	Revision Description	Revision Date
----------	----------------------	---------------

Project

MONTEFIORE
ST IVES
19-25 College Crescent, St Ives

Project Status

Development Application

Client

SIR MOSES
MONTEFIORE JEWISH
HOME

Drawing No.

4062

Drawing Name

LEVEL 06 -
SOFTWORKS
- 02

Job No.

S25-1163

Issue


2

Scale

1:1000A1

Sydney, Suite 70, Jones Bay Wharf, 26-32 Pirrama Road, Pyrmont NSW 2009
e sydney@arcadiala.com.au
t 02 8571 2900

ARCADIA

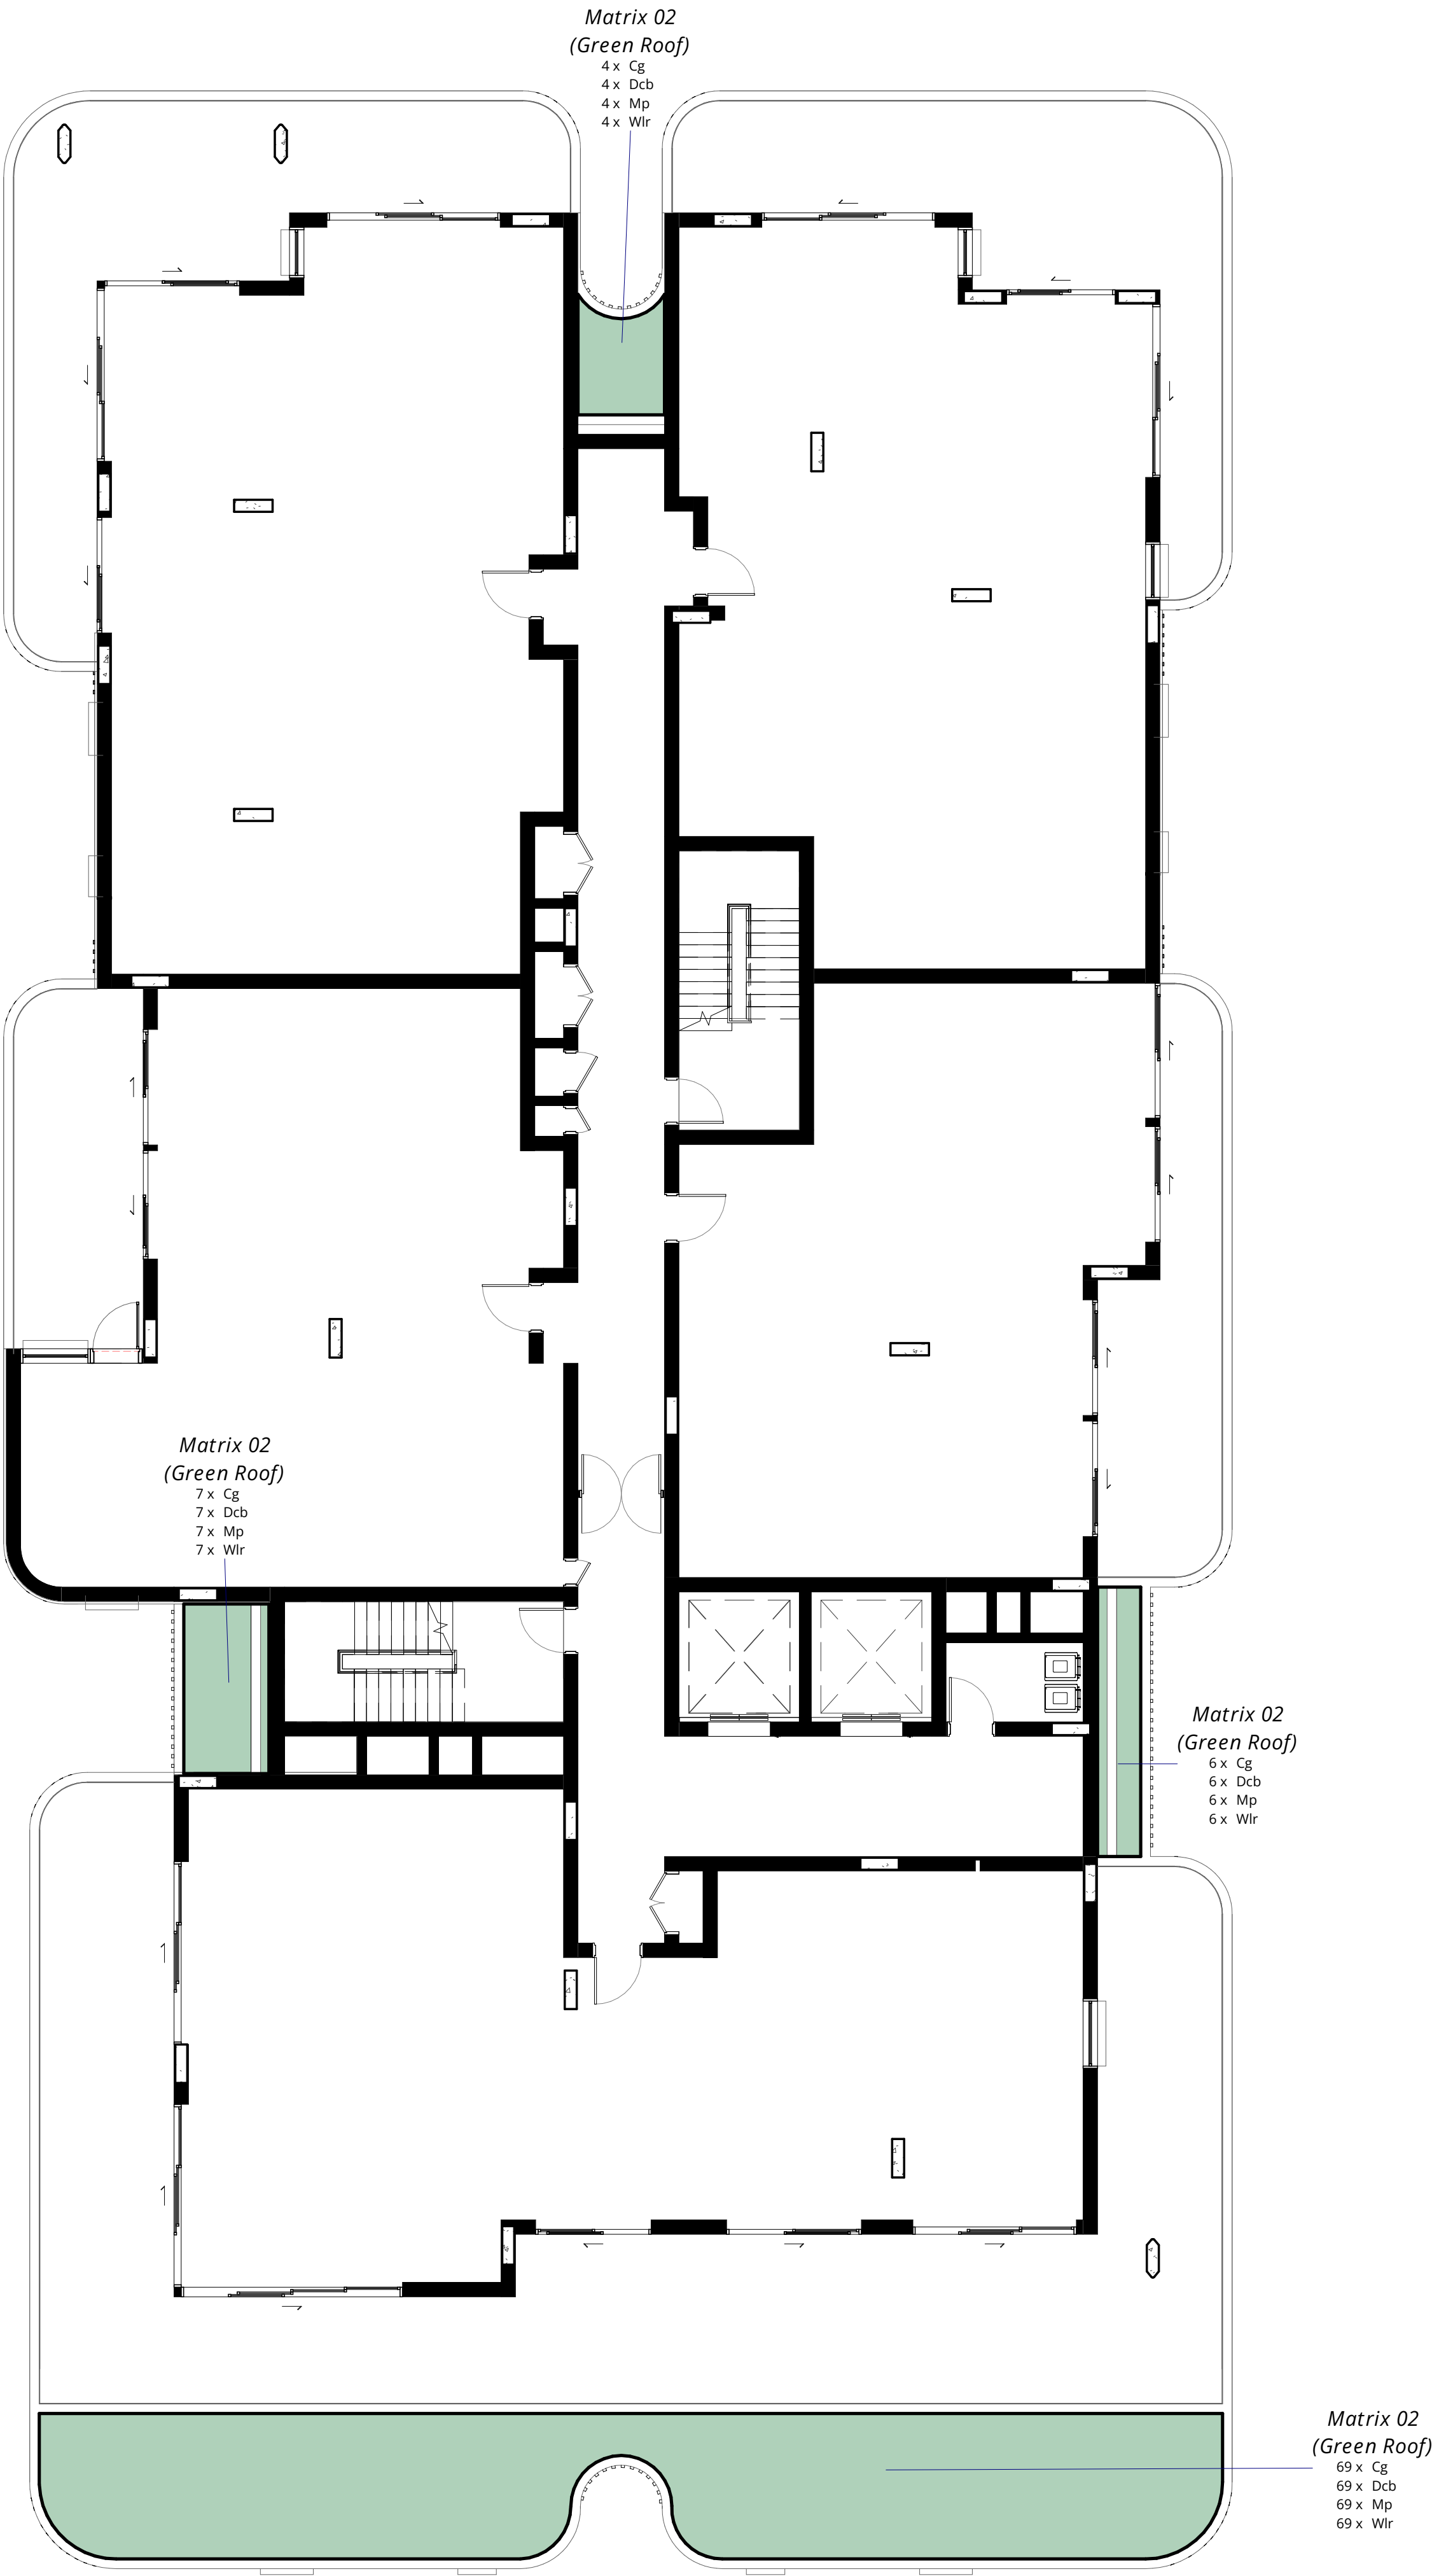

Copyright remains the property of Arcadia Design Group Pty Ltd. Use only figured dimensions. Any other required dimensions are to be referred to and supplied by the landscape architect. All discrepancies to be referred to the project manager and Arcadia Design Group Pty Ltd prior to construction. Ensure compliance with the Building Code of Australia and all relevant Australian Standards and Authority requirements.

2	SSDA	26/06/01
1	Draft SSDA	26/05/22

Revision Revision Description Revision Date

Project

**MONTEFIORE
ST IVES**
19-25 College Crescent, St Ives

Project Status

Development Application

Client

**SIR MOSES
MONTEFIORE JEWISH
HOME**

Drawing No.

4063

Drawing Name

**LEVEL 06 -
SOFTWORKS
- 03**

Job No.

S25-1163

Issue


2

Scale

1:1000A1

Sydney, Suite 70, Jones Bay Wharf, 26-32 Pirrama Road, Pyrmont NSW 2009
e sydney@arcadiala.com.au
t 02 8571 2900

ARCADIA

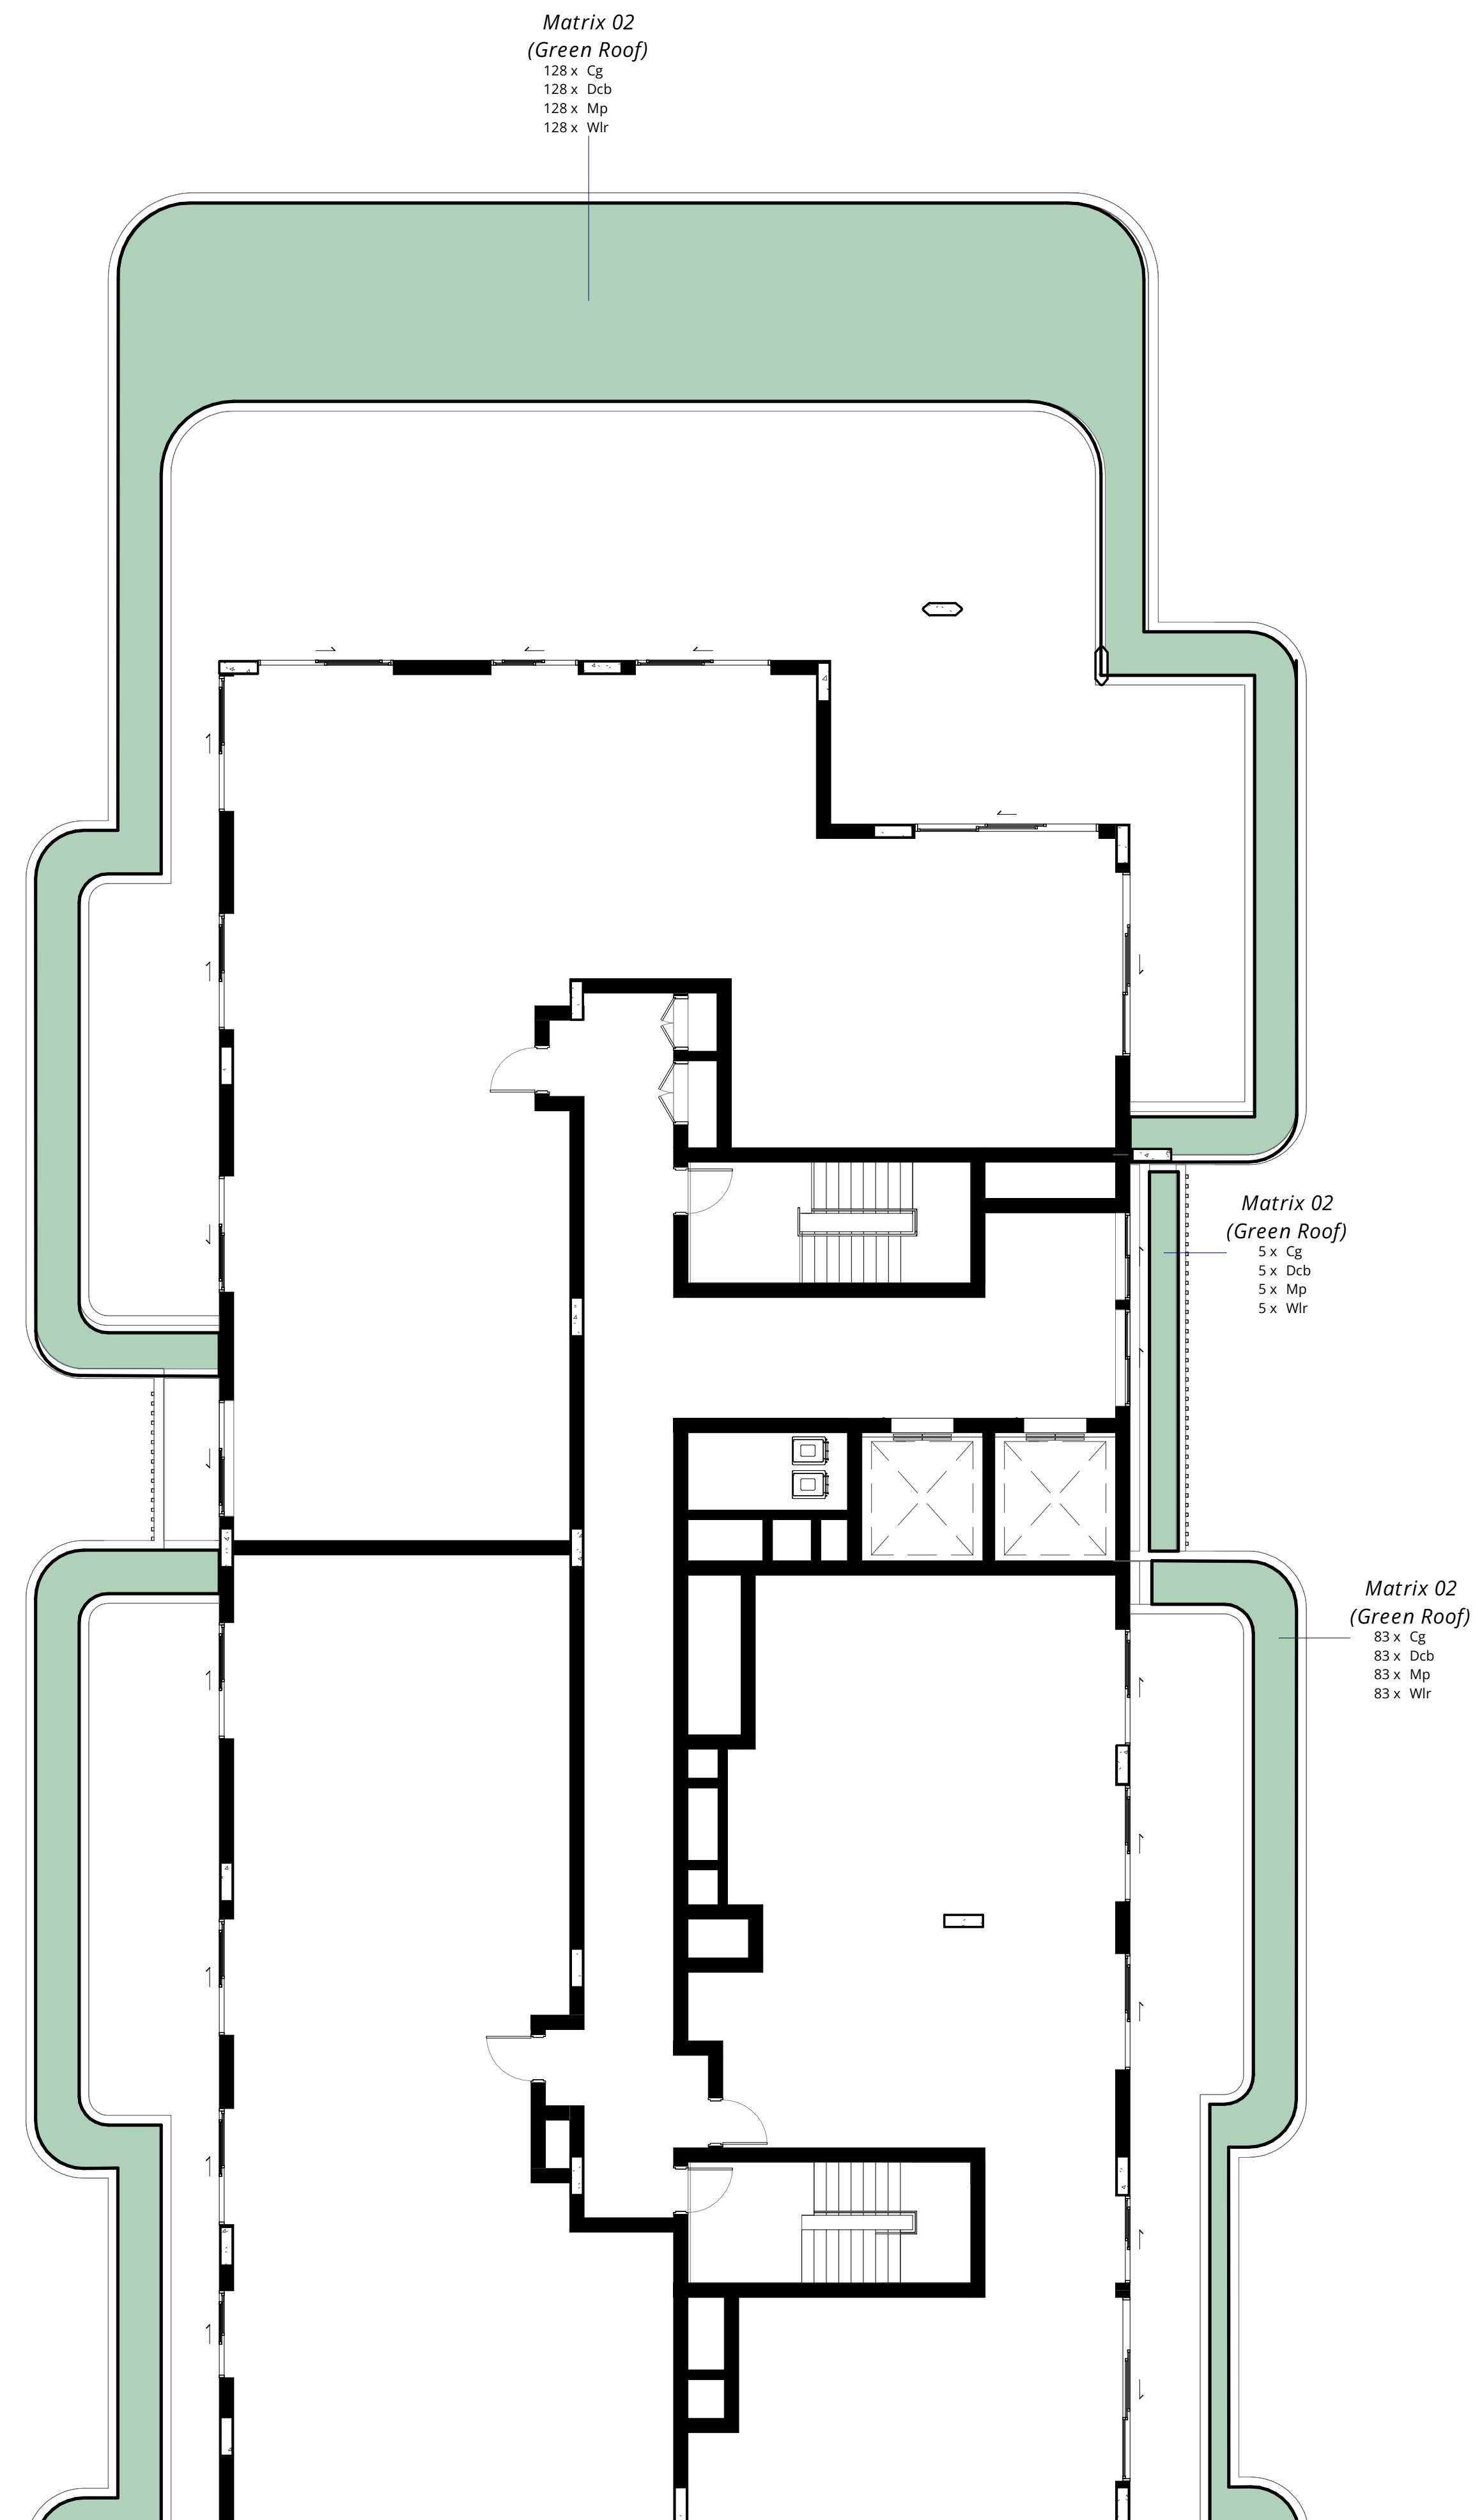

Revision	Revision Description	Revision Date
----------	----------------------	---------------

19-25 College Crescent, St Ives


Client

Drawing No. Drawing Name

Job No. S25-1163

Scale 1:100@A1

ARCADIA

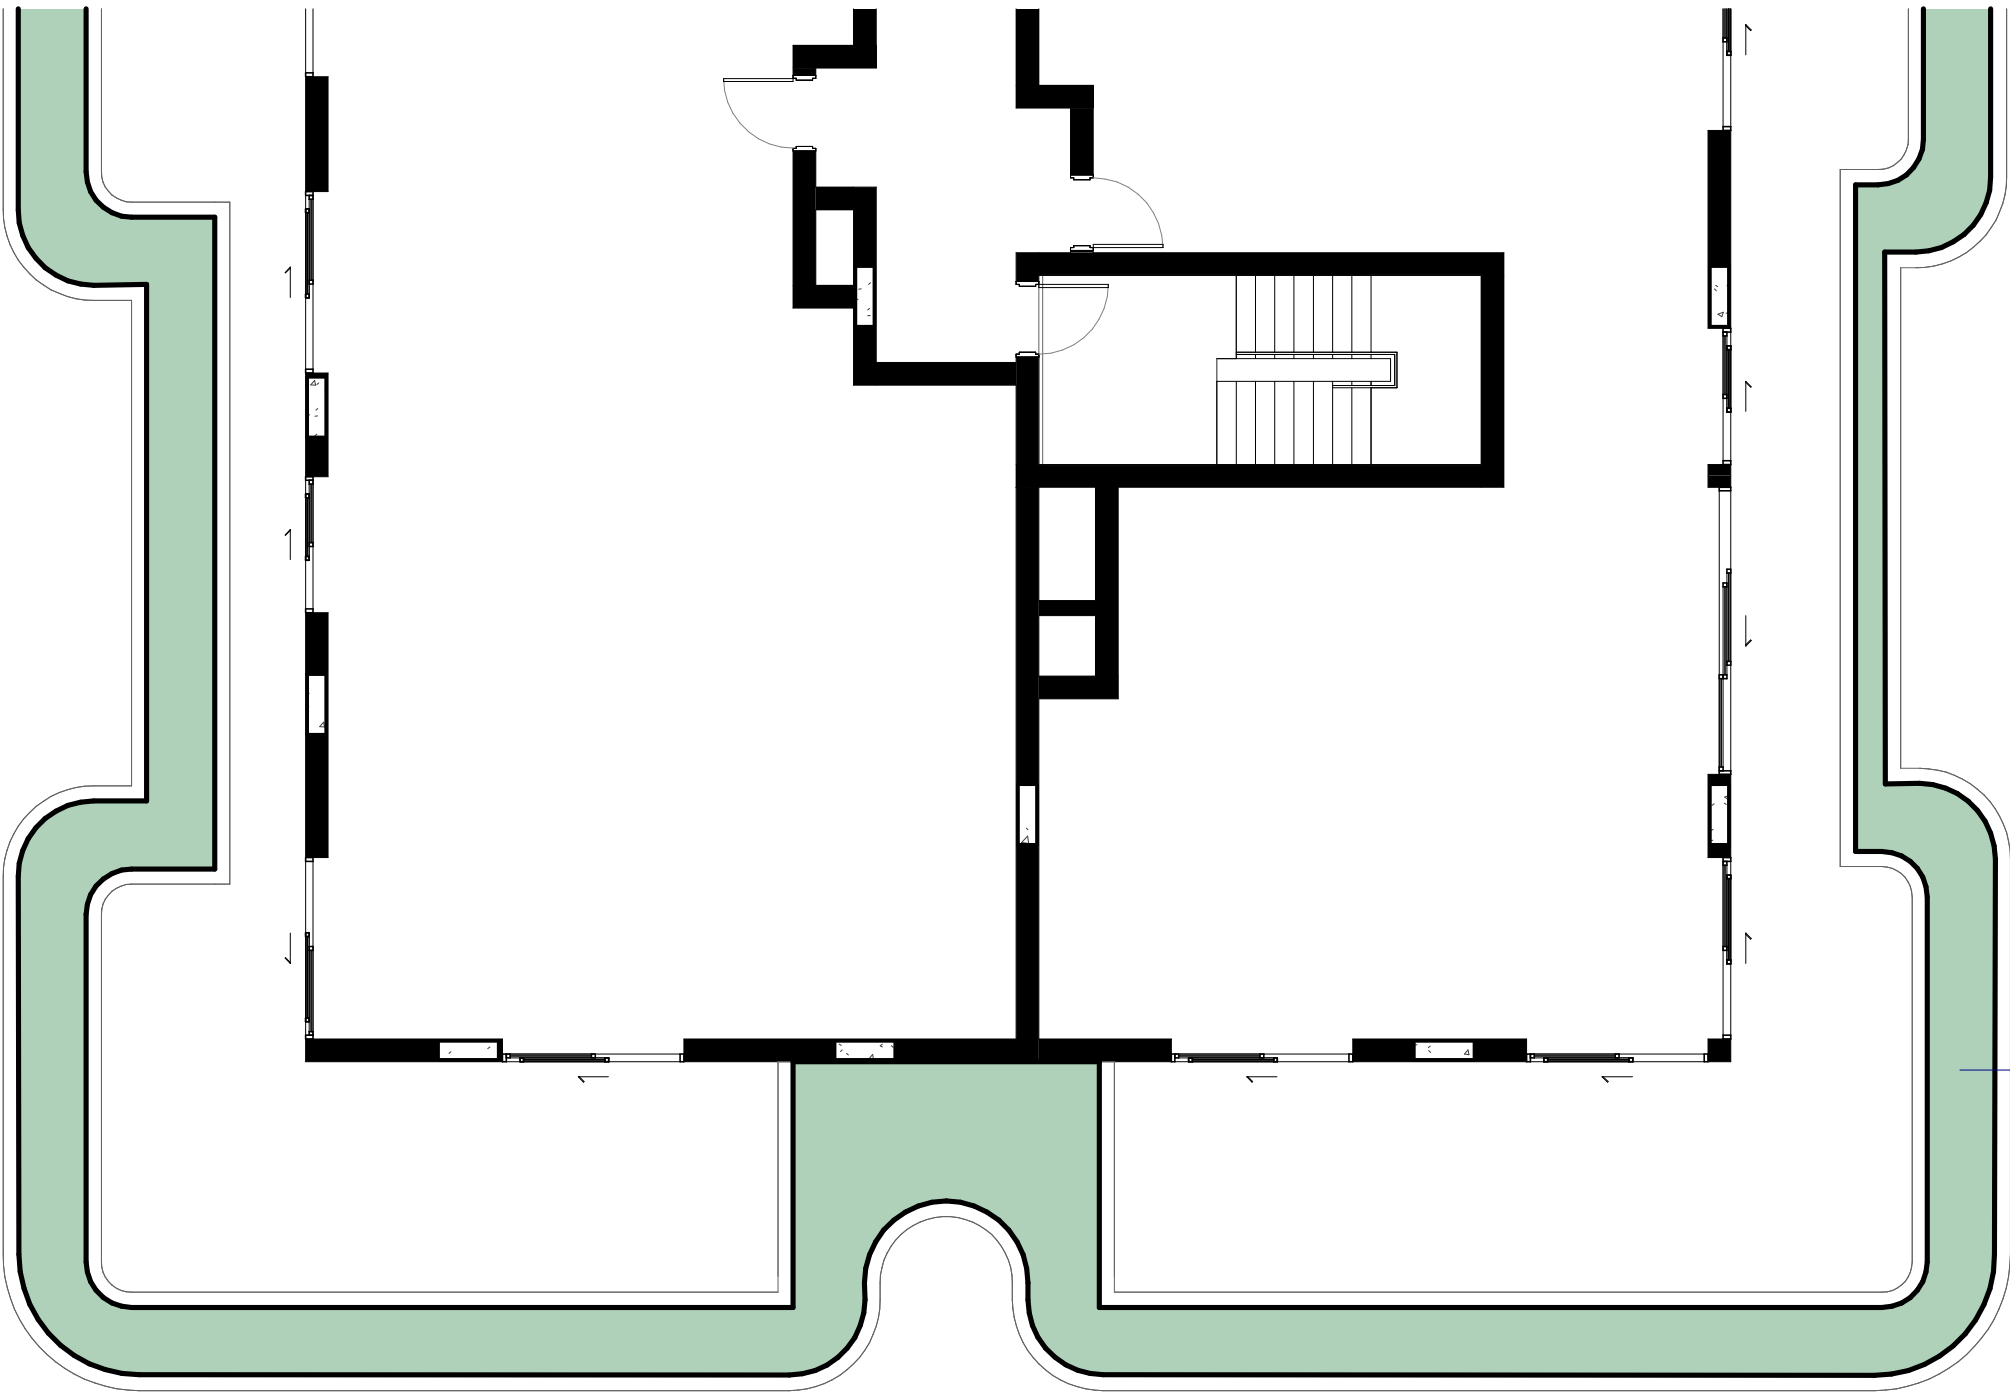

Matrix 02
(Green Roof)
83 x Cg
83 x Dcb
83 x Mp
83 x Wlr

Copyright remains the property of Arcadia Design Group Pty Ltd. Use only figured dimensions. Any other required dimensions are to be referred to and supplied by the landscape architect. All discrepancies to be referred to the project manager and Arcadia Design Group Pty Ltd prior to construction. Ensure compliance with the Building Code of Australia and all relevant Australian Standards and Authority requirements.

2	SSDA	26/06/01
1	Draft SSDA	26/05/22

Revision	Revision Description	Revision Date
----------	----------------------	---------------

Project

MONTEFIORE
ST IVES
19-25 College Crescent, St Ives

Project Status

Development Application

Client

SIR MOSES
MONTEFIORE JEWISH
HOME

Drawing No.	Drawing Name
4072	LEVEL 07 - SOFTWORKS - 02

Job No.	S25-1163
---------	----------


Issue	2
-------	---

Scale	1:1000A1
-------	----------



Sydney, Suite 70, Jones Bay Wharf, 26-32 Pirrama Road, Pyrmont NSW 2009
e sydney@arcadiala.com.au
t 02 8571 2900

ARCADIA

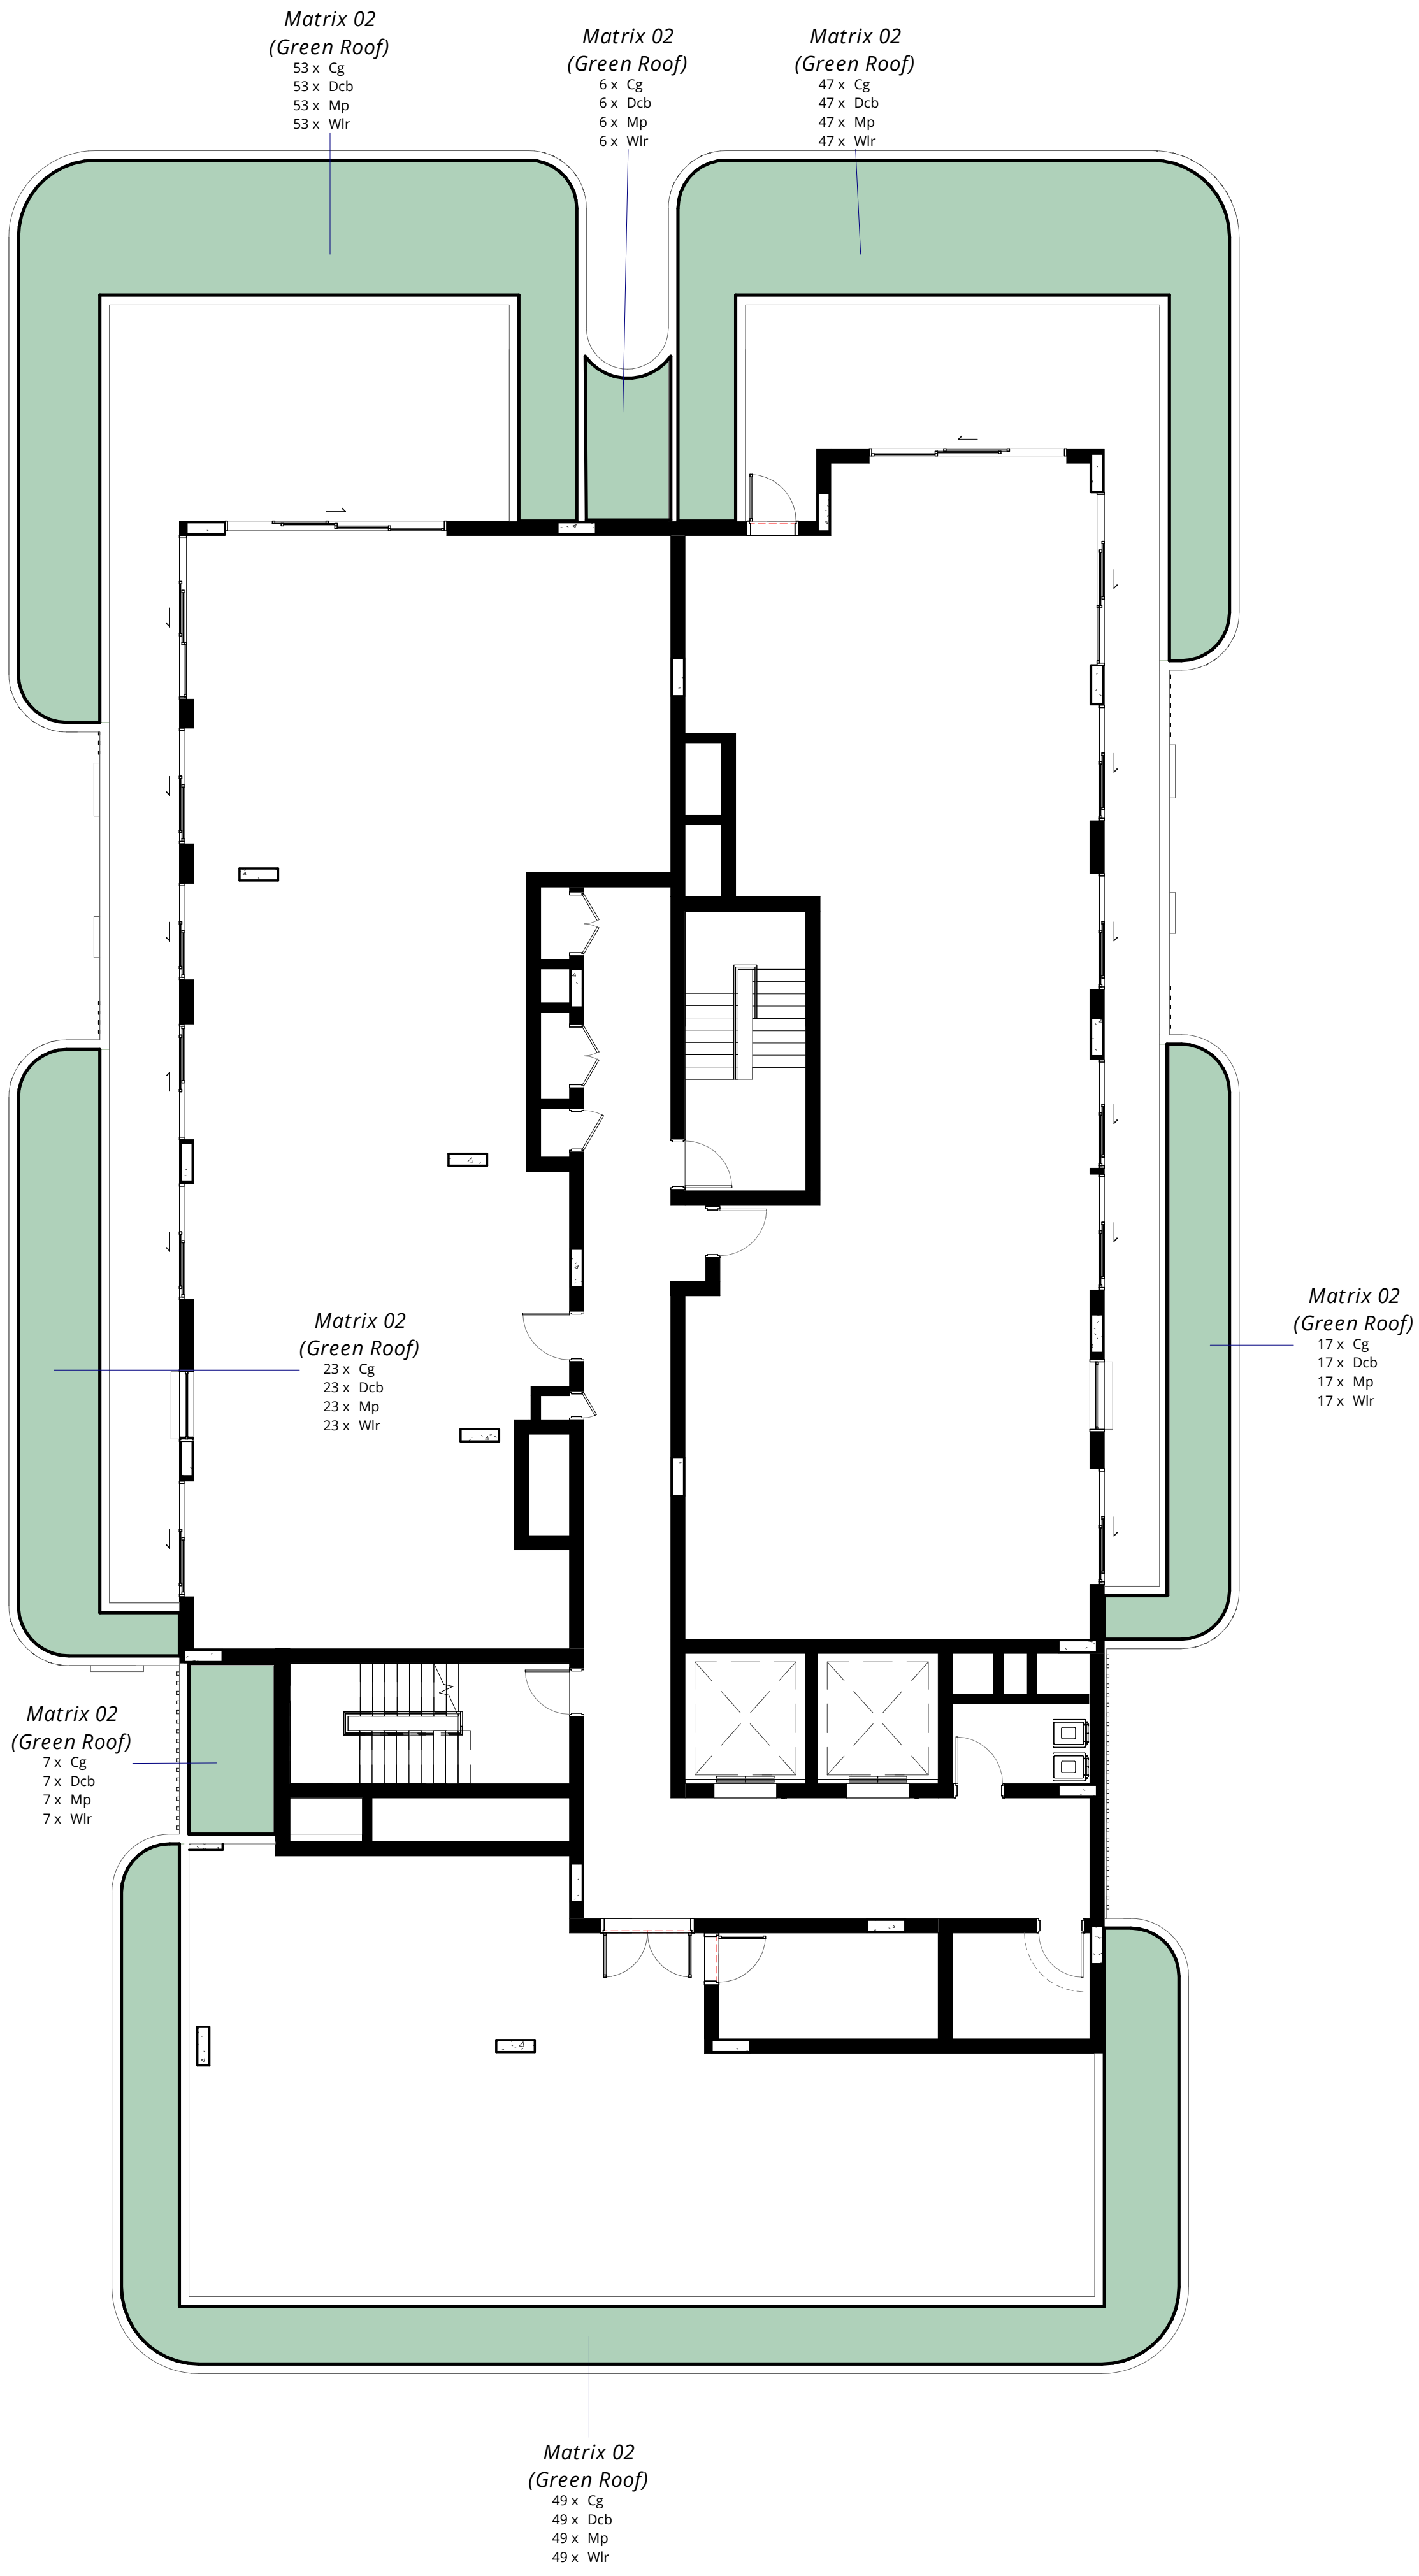

Copyright remains the property of Arcadia Design Group Pty Ltd. Use only figured dimensions. Any other required dimensions are to be referred to and supplied by the landscape architect. All discrepancies to be referred to the project manager and Arcadia Design Group Pty Ltd prior to construction. Ensure compliance with the Building Code of Australia and all relevant Australian Standards and Authority requirements.

2	SSDA	26/06/01
1	Draft SSDA	26/05/22

Revision Revision Description Revision Date

Project

**MONTEFIORE
ST IVES**
19-25 College Crescent, St Ives

Project Status
Development Application


Client
**SIR MOSES
MONTEFIORE JEWISH
HOME**

Drawing No.	Drawing Name
4073	LEVEL 07 - SOFTWORKS - 03


Job No.	S25-1163	1
Issue	2	
Scale	1:1000A1	

Sydney, Suite 70, Jones Bay Wharf, 26-32 Pirrama Road, Pyrmont NSW 2009
e sydney@arcadiala.com.au
t 02 8571 2900


ARCADIA

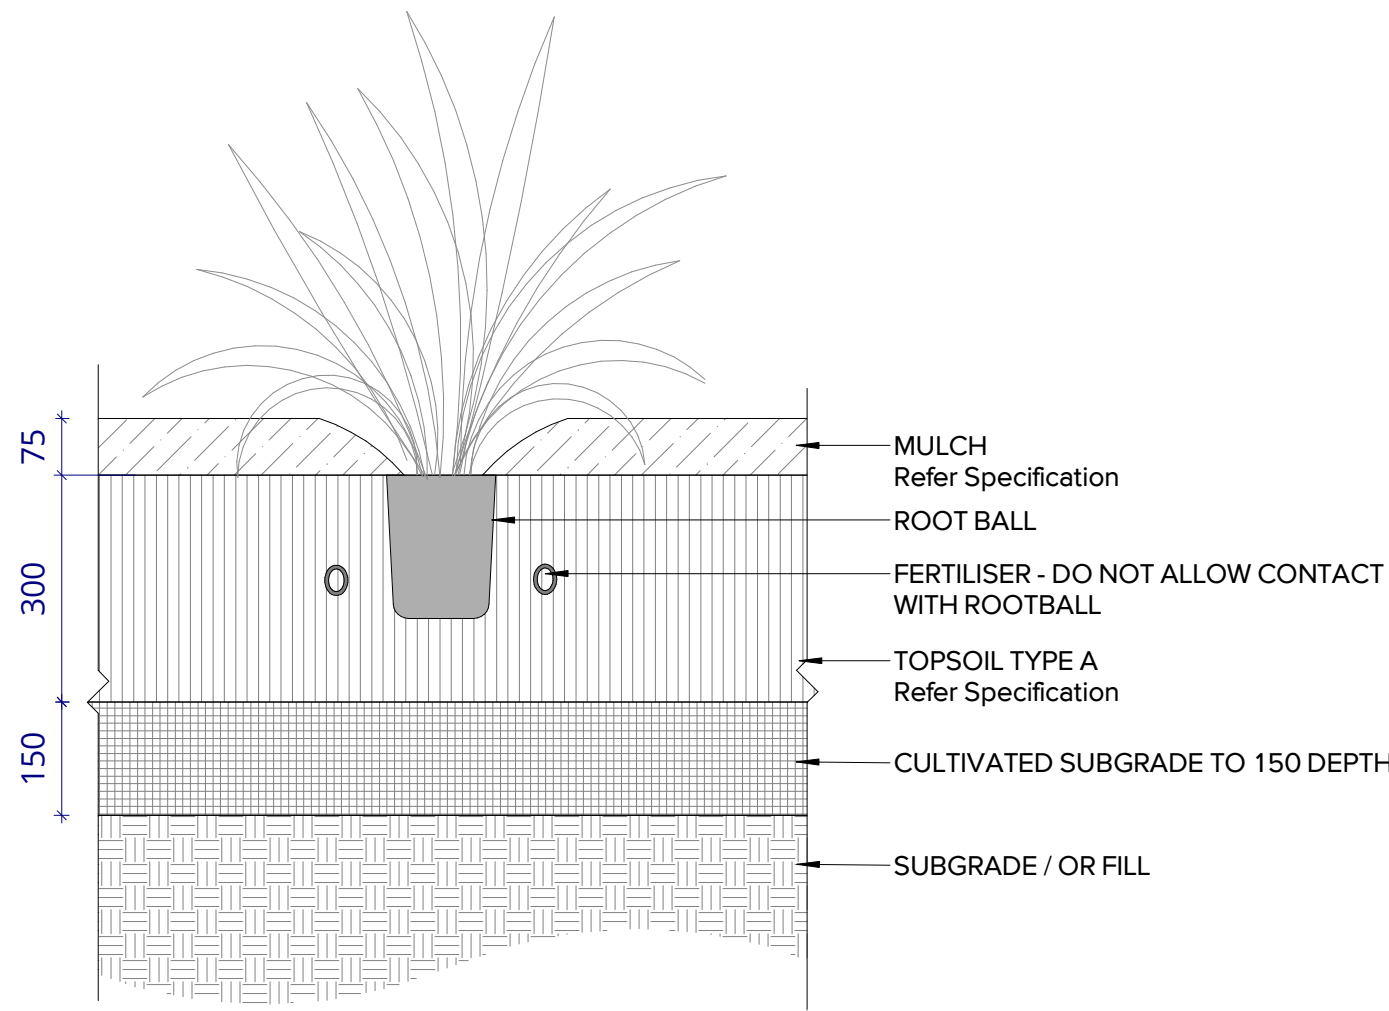


1 DETAILS_MASSPLANTING ON GRADE
1:10

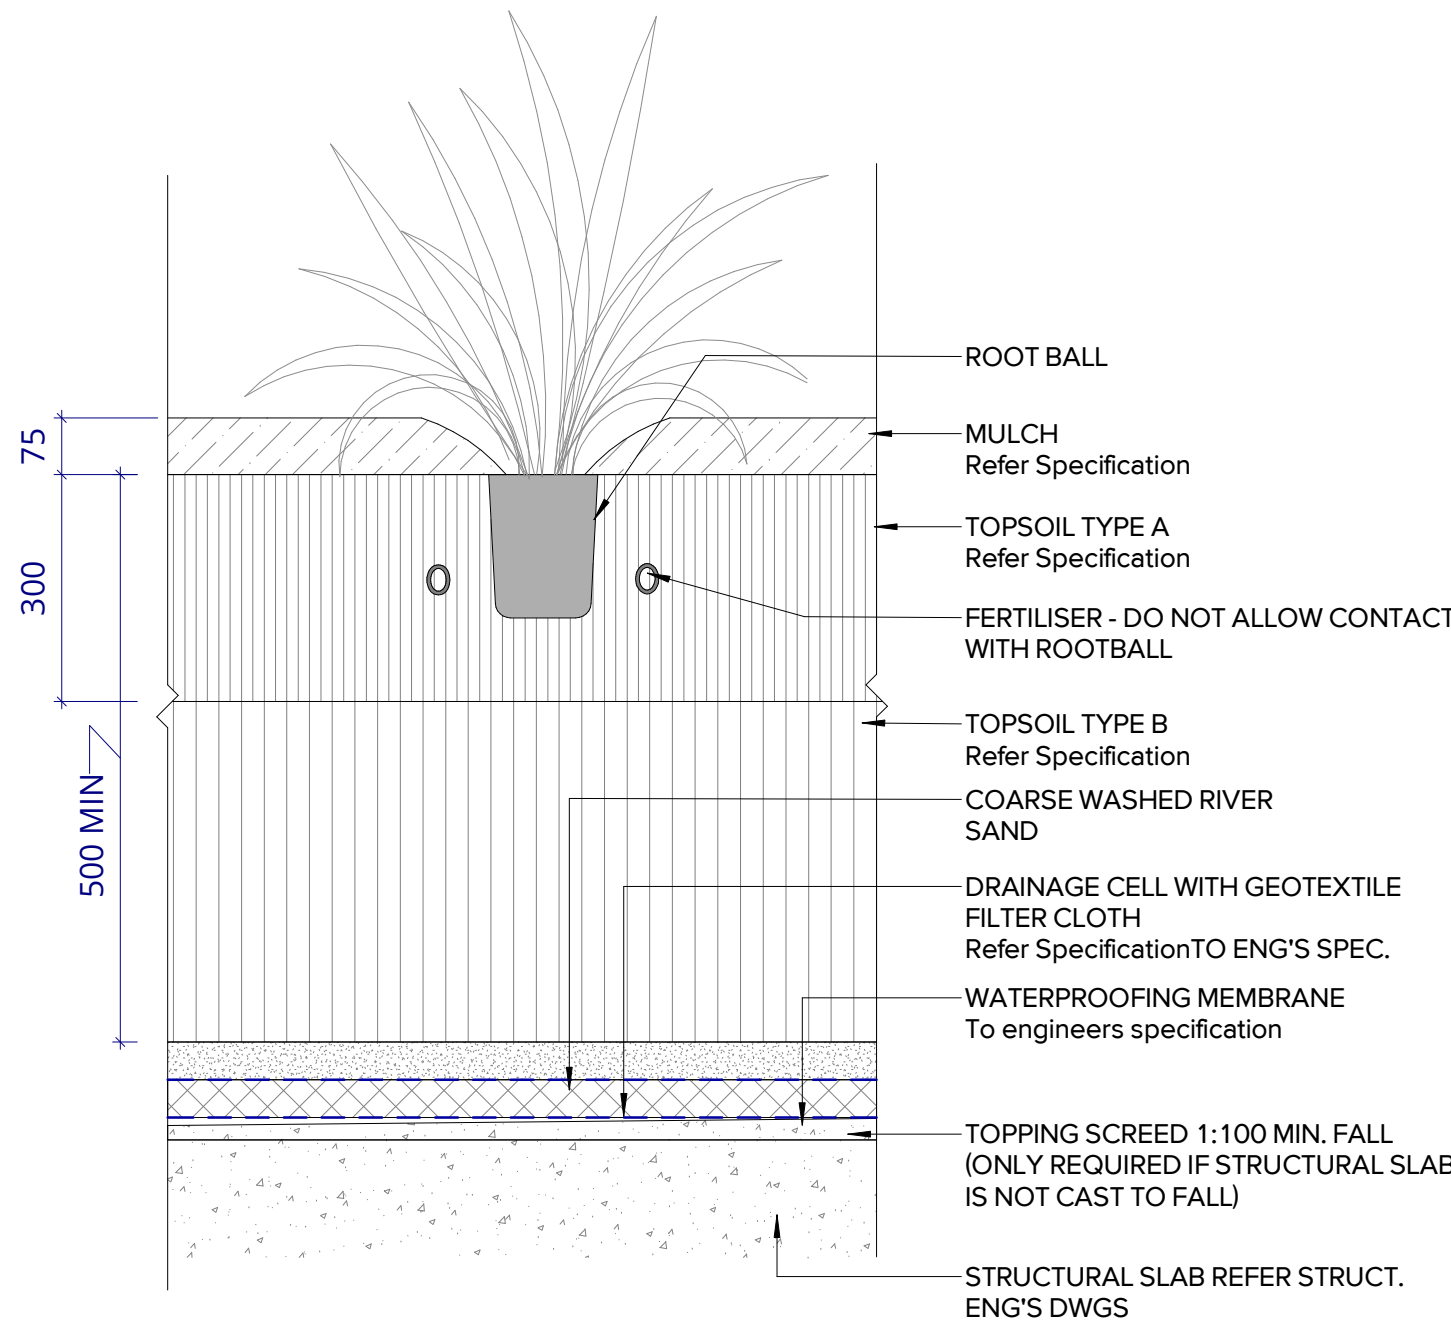

2 DETAILS_MASSPLANTING ON SLAB
1:10

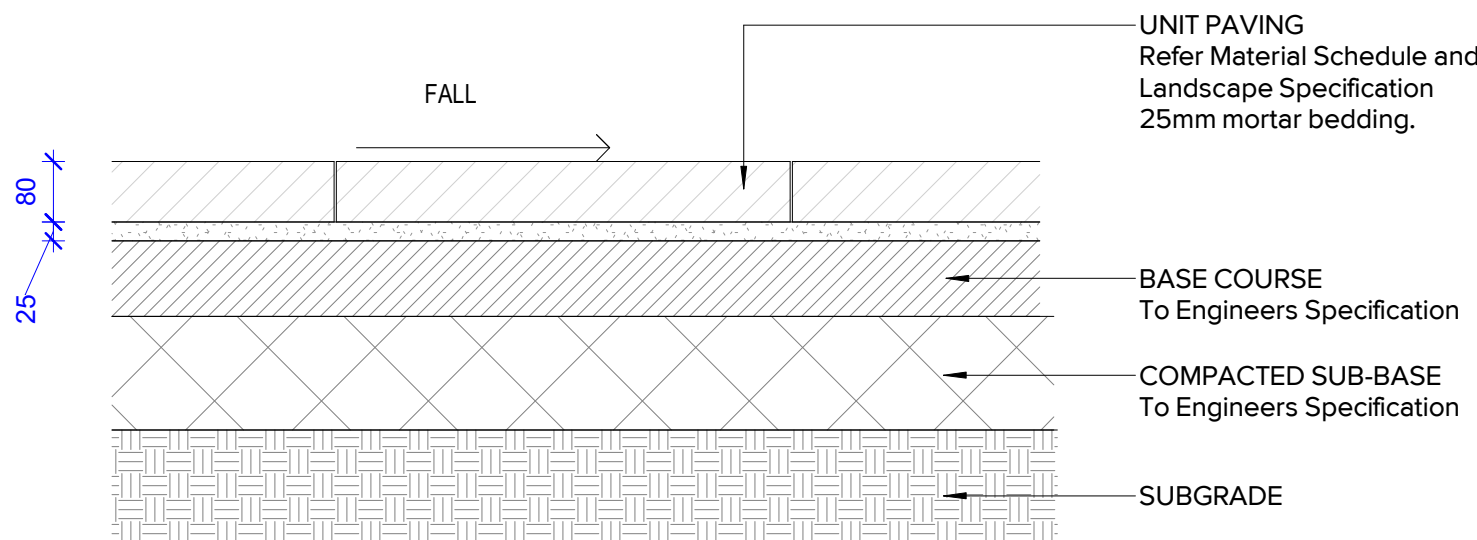

4 TYPICAL UNIT PAVING - SECTION
1:10

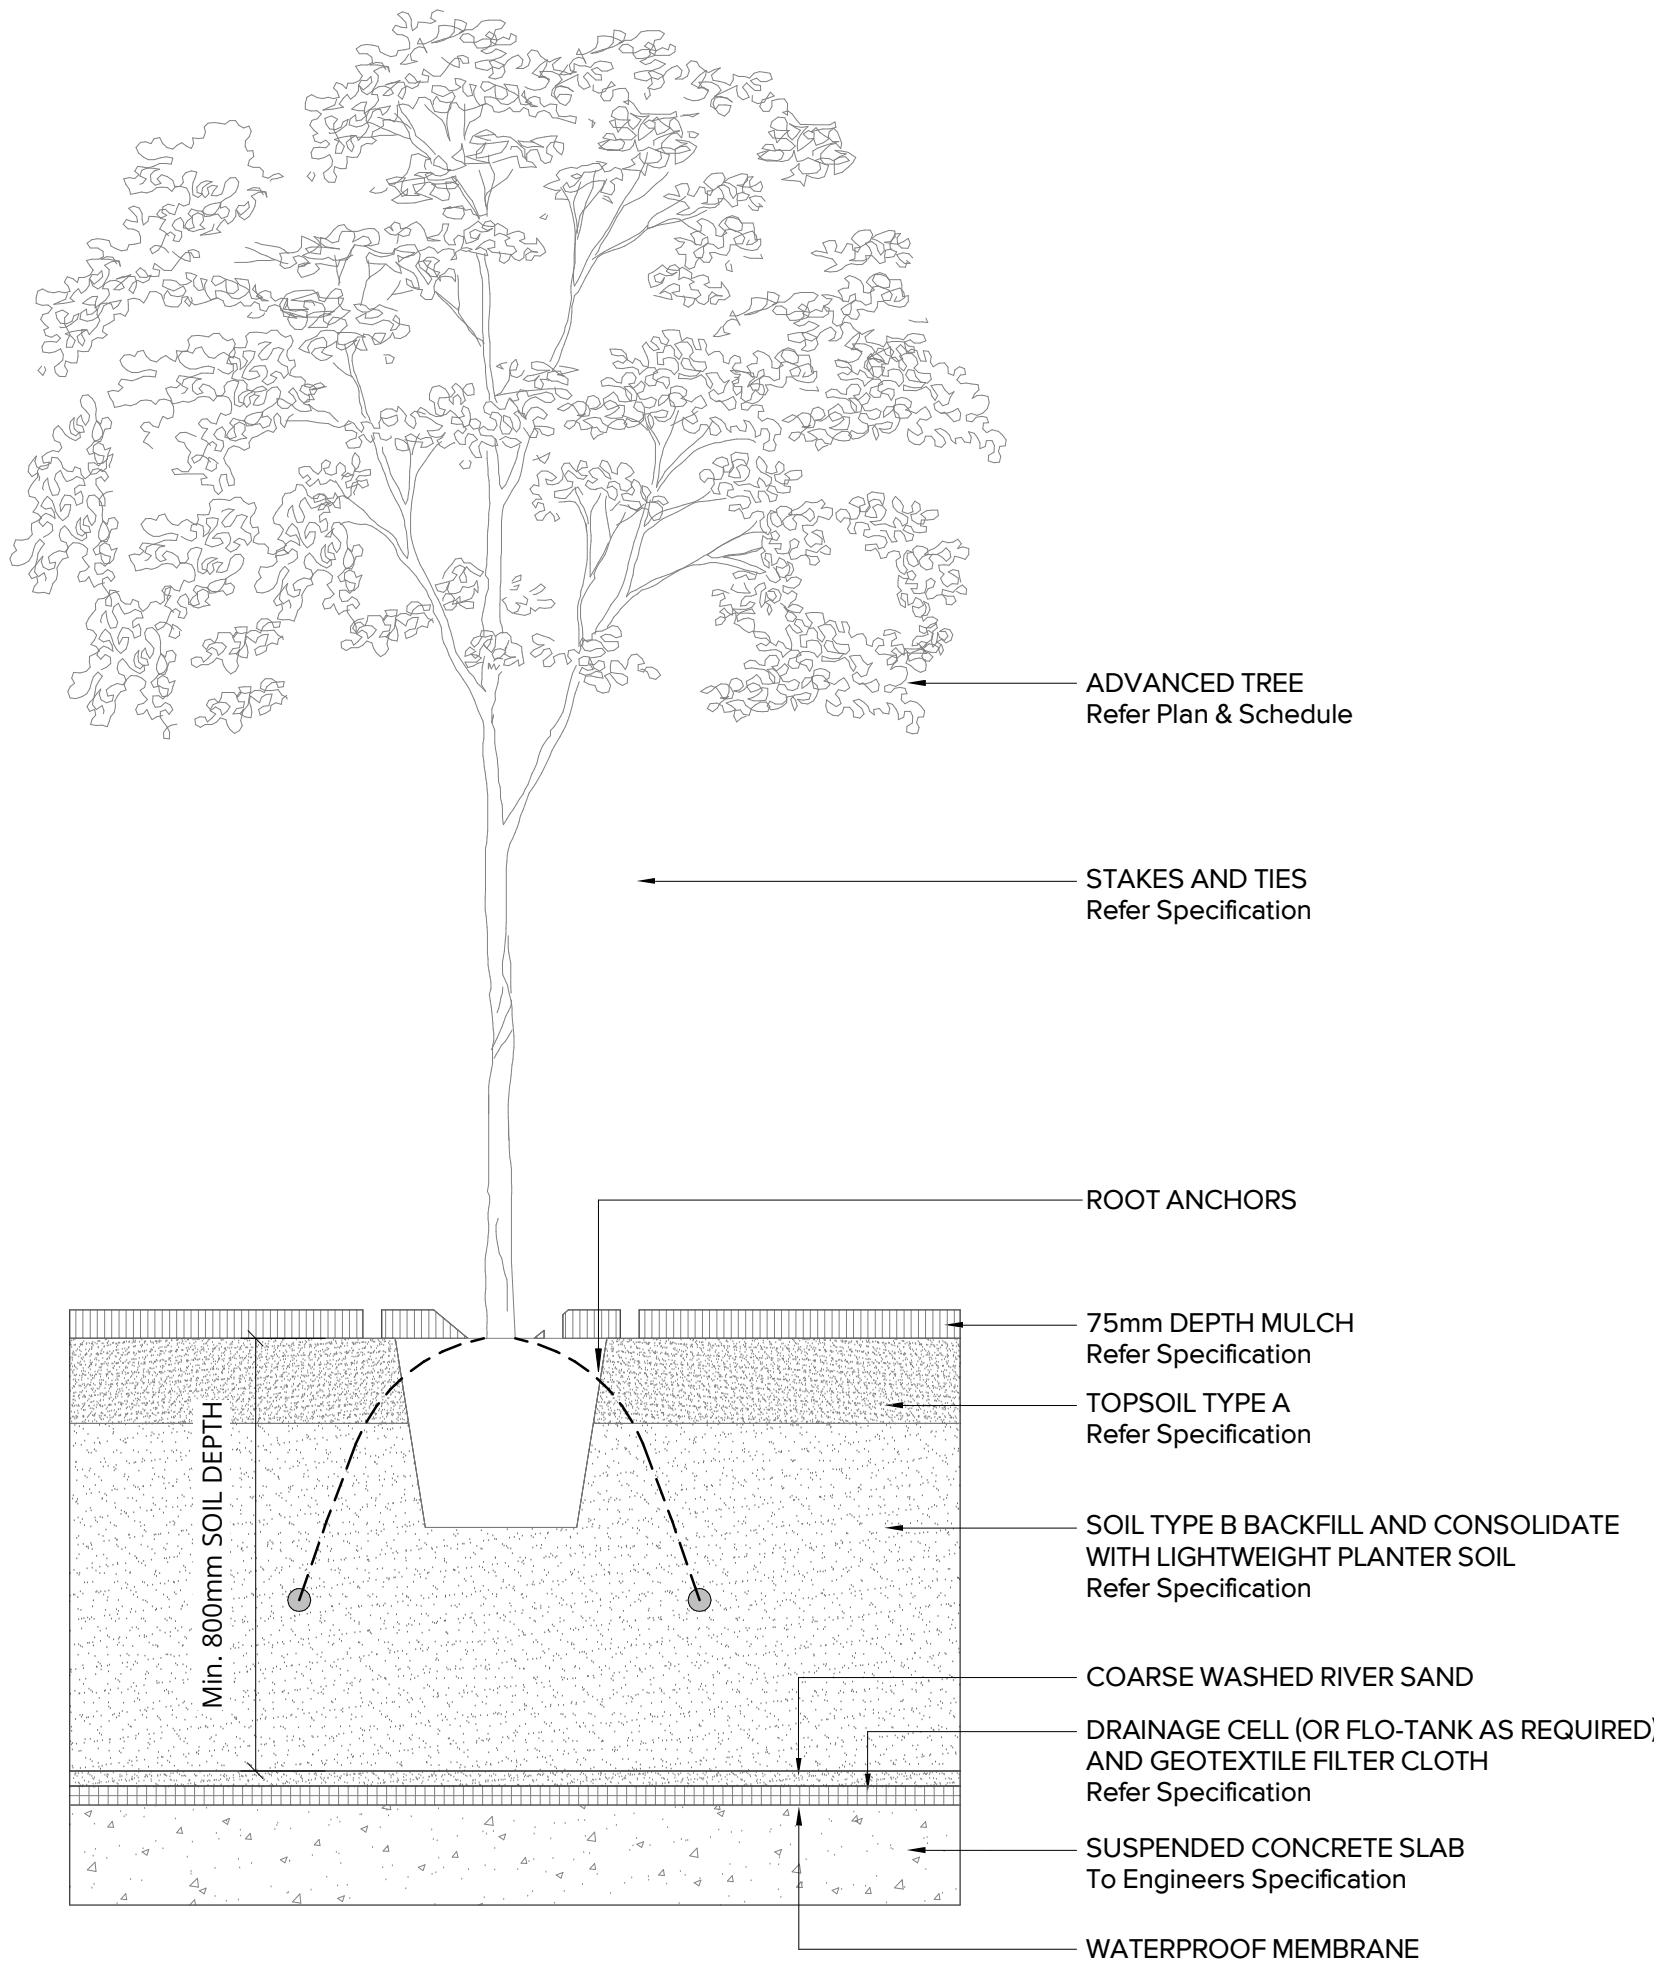

3 DETAILS_TREE ON STRUCTURE
1:20