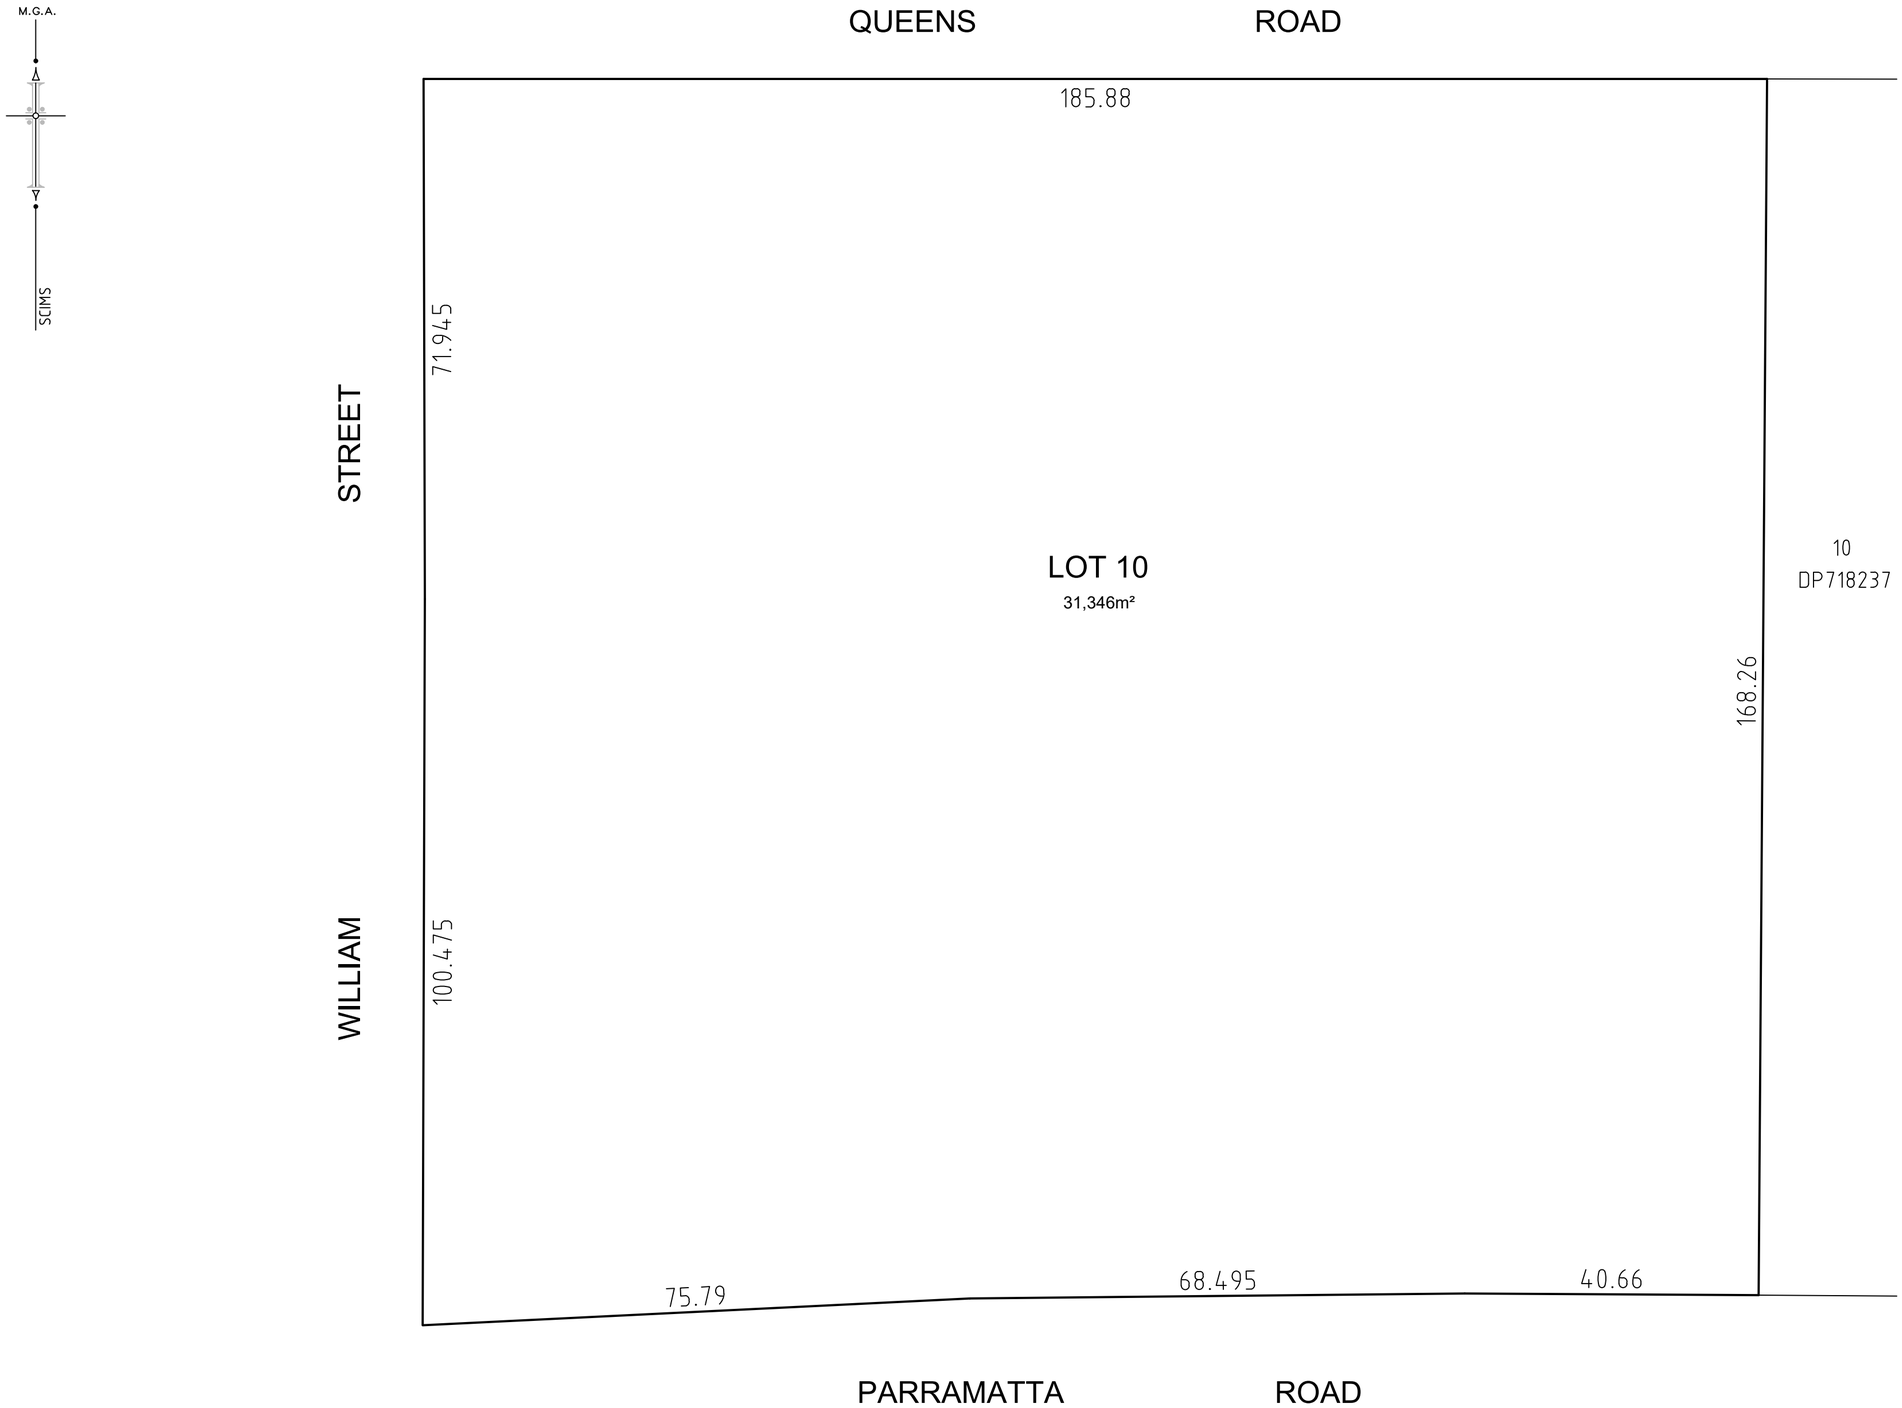

THIS IS A DRAFT PLAN ONLY AND IS SUBJECT TO FINAL SURVEY

SURVEYOR Name: JASON RAIC Date of Survey: Surveyor's Reference: 52058 008DP	LOT 1 IN DP73026, LOT 1 IN DP82068, LOT 1 IN DP176163, LOT 1 IN DP176343, LOT 1 IN DP180829, LOT 1 IN DP191889, LOTS 1 & 2 IN DP591225, LOT 1 IN DP872782, LOTS 40 & 41 IN DP1097688, LOTS A, B & C IN DP332646, LOT A IN DP401689 & LOTS X & Y IN DP386093	LGA: CANADA BAY Locality : FIVE DOCK Reduction Ratio 1: 600 Lengths are in metres.	Registered LTS CONFIDENCE TOGETHER www.ltsl.com.au | P 1300 587 000

DP DRAFT

ISSUE : B DATE: 10-10-2024