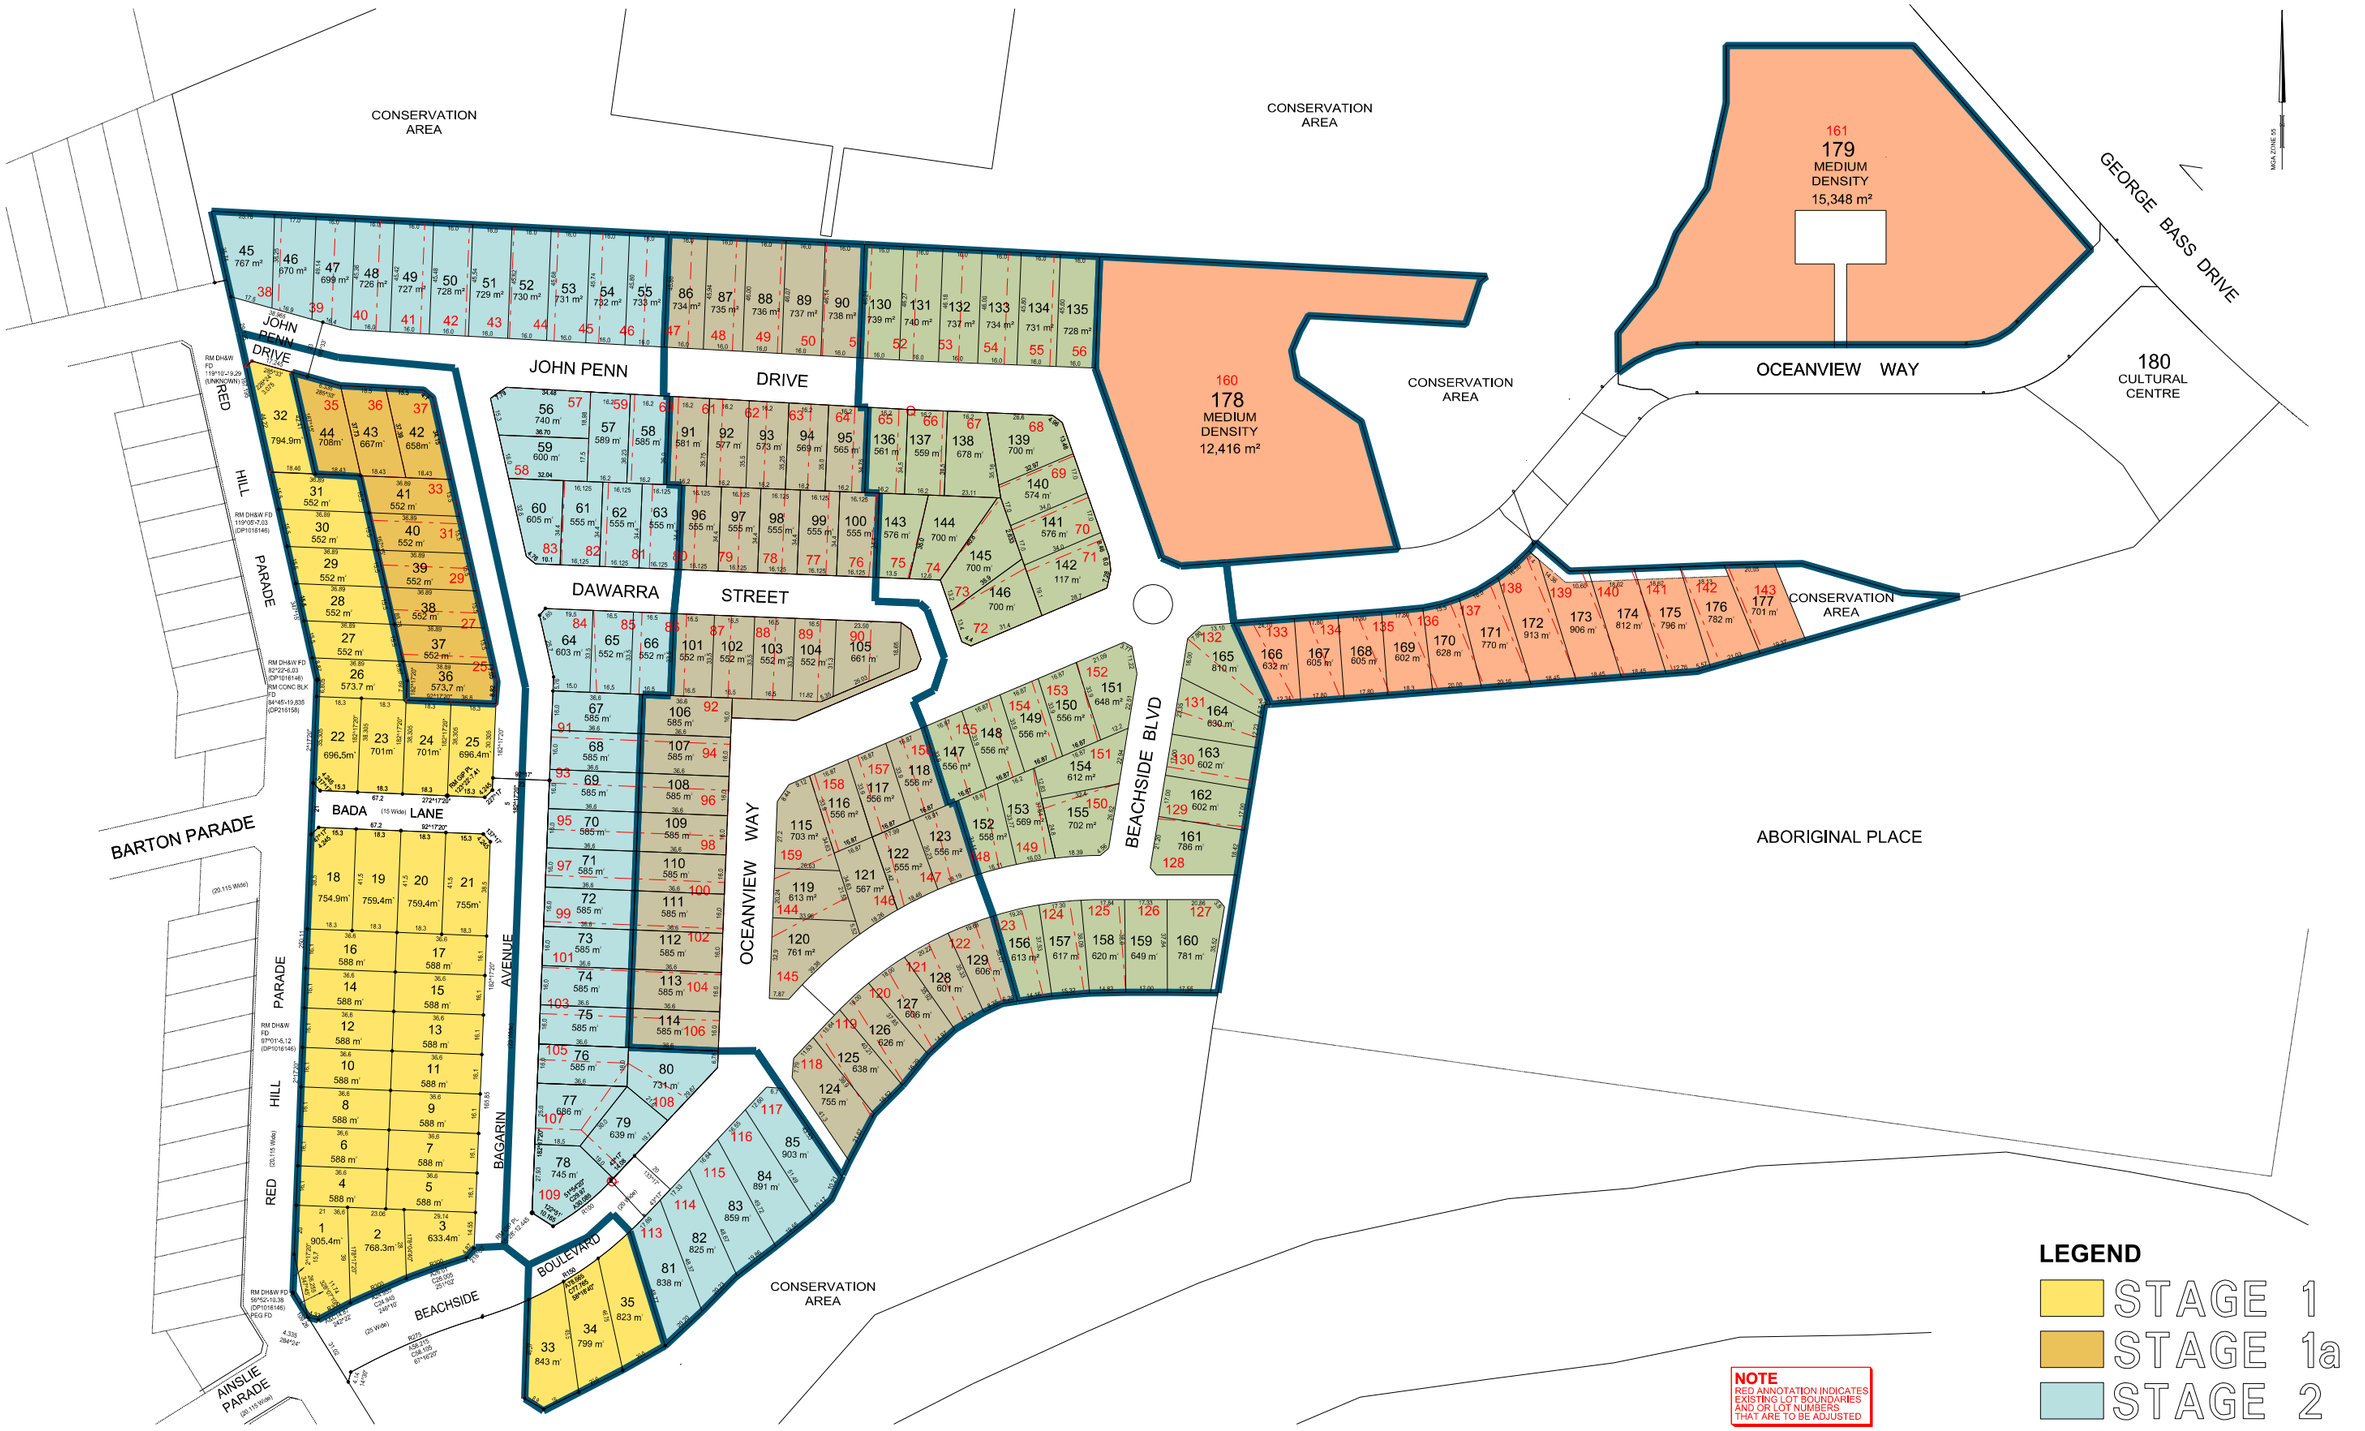

LEGEND

- STAGE 1
- STAGE 1a
- STAGE 2
- STAGE 3
- STAGE 4
- STAGE 5

NOTE
RED ANNOTATION INDICATES EXISTING LOT BOUNDARIES AND OR LOT NUMBERS THAT ARE TO BE ADJUSTED

TOTAL LOTS ON ORIGINAL SUBDIVISION- 159
TOTAL LOTS ON PROPOSED SUBDIVISION- 177

REFLECTIONS
BARLINGS BEACH

BARLINGS BEACH - REVISED SUBDIVISION - OVERLAY

drawn	scale	date	drawing no.
GC	1:2500 @ A3	SEPT. 2009	OV-01rev. D

Barlings Beach OVERLAY.dgn 23/10/2009 2:52:06 PM