



ALEX AVENUE PUBLIC SCHOOL

SSDA LANDSCAPE SET

DRAWING SCHEDULE

L-1000	COVER SHEET
L-1001	SITE PLAN
L-1002	CENTRAL AREA
L-1003	COMMUNITY SHARED SPACE
L-5100	TREE PLANTING STRATEGY
L-5200	TREE SCHEDULE
L-5001	PLANTING PALETTE & SCHEDULE
L-5002	PLANTING SCHEDULE
L-6001	GENERAL SECTIONS
L-6002	ELEVATION PELICAN RD



Legend

- 1 School Entry
- 2 School plaza opposite canteen and hall.
- 3 Informal Turf
- 4 Cola Space
- 5 Playground,
- 6 Productive garden/food growing.
- 7 Nature/Sensory Play
- 8 On site Detention
- 9 Community Shared Space
- 10 Courts.




Legend

- 1 Informal turf/kick around area.
- 2 School plaza opposite canteen and hall.
- 3 Circulation paths
- 4 Rubber softfall play mound.
- 5 Playground,
- 6 Productive garden/food growing.
- 7 Nature play area.
- 8 Feature paving patterns at stairwells.
- 9 Feature shade trees
- 10 Handball Courts.



Legend

- 1 6 metre wide easement
- 2 Garbage Storage - shared facility with separate access
- 3 Substation
- 4 Shared zone
- 5 Area for disabled carpark (x 2) within site
- 6 Shaded seating within feature paving
- 7 Pedestrian access
- 8 Large swivel fence panels - permeable interface
- 9 Bicycle storage behind secondary fenceline
- 10 Secondary fenceline

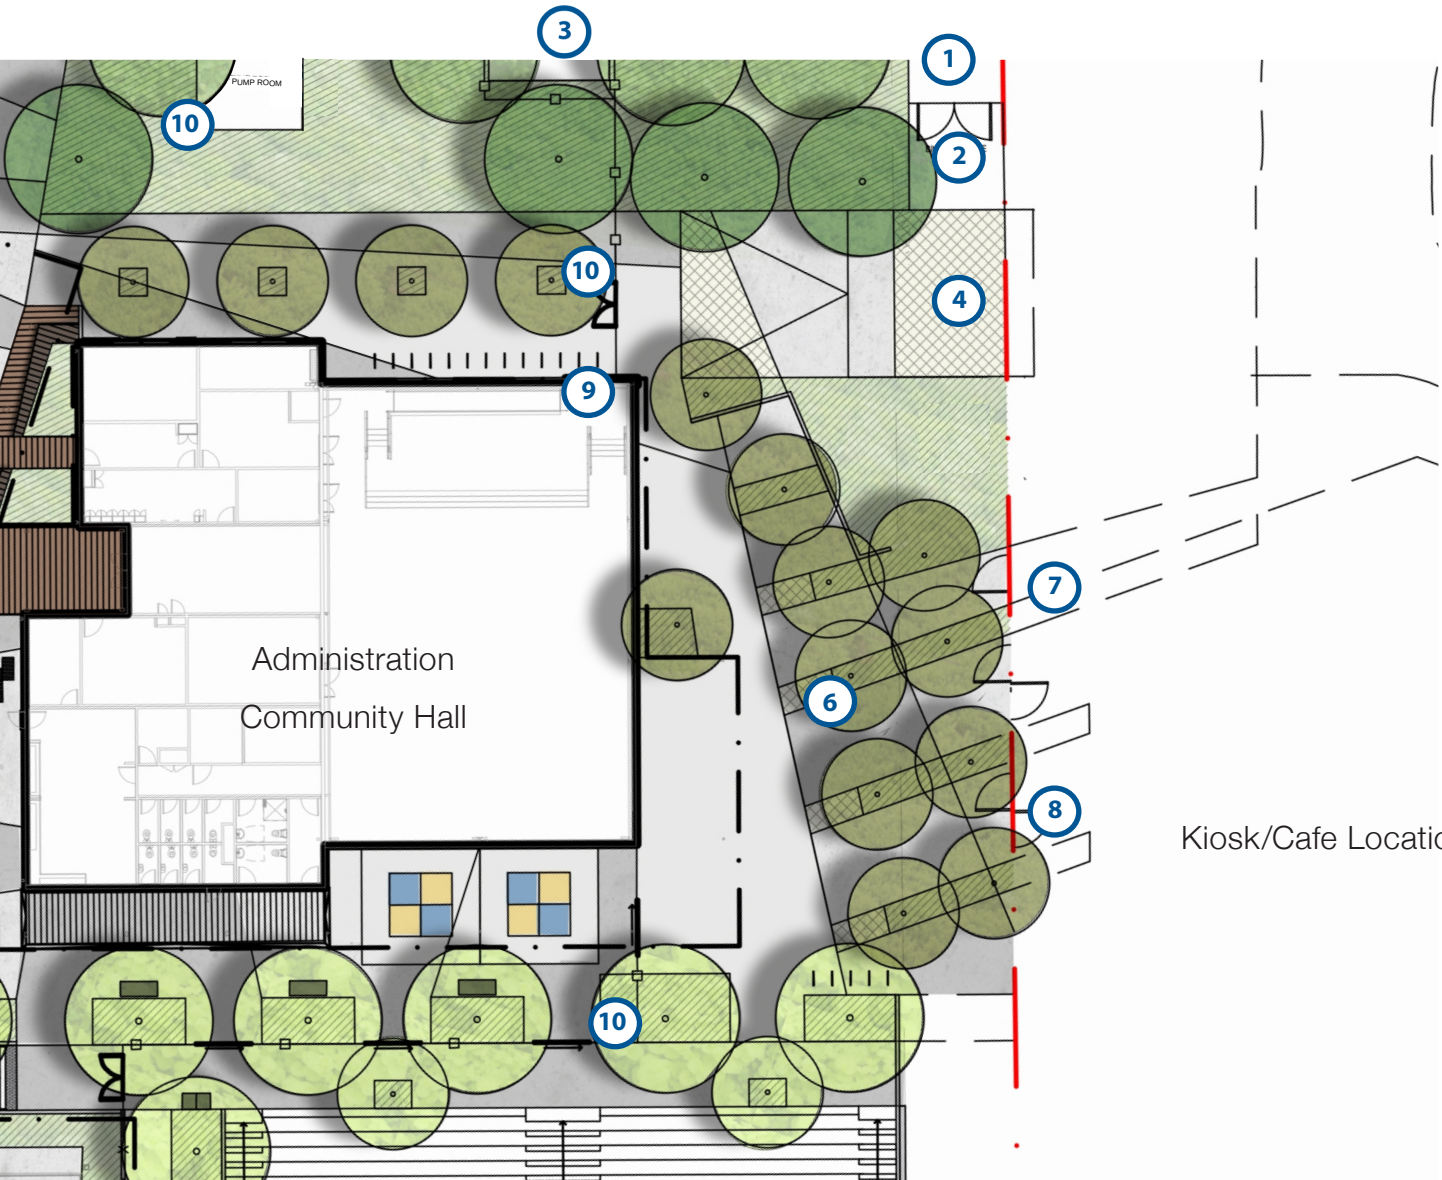

LEGEND

- *Corymbia eximia*
Total: 25
Endemic shade tree with a mature size of 12m plus
- *Fraxinus* 'Urbanite'
- *Ulmus parvifolia* 'Todd'
- *Callistemon salignus* / *Corymbia eximia* 'Nana'
- *Acmena smithii*
- *Betula nigra* 'Dura Heat'
- Endemic trees
Total: 30 mature size of 15-25m
Includes: 10 No. *Euc.punctata*
8 No. *Euc.crebra*
7 No. *Euc.parramattensis*
5 No. *Corymbia maculata*
- *Lagerstroemia indica*
- Small native shade trees
- + Existing trees to be retained and protected



FEATURE TREES - NATIVE EVERGREEN



Corymbia exima



Corymbia ficifolia



Callistemon salignus



Corymbia exima 'nana'

FEATURE TREES - DECIDUOUS



Fraxinus 'Urbanite'



Lagerstroemia 'Natchez'



Pyrus ussuriensis

BUSH GARDEN - CANOPY



Acacia parramattensis



Bursaria spinosa



Corymbia maculata



Jacksonia scoparia



Melaleuca armillaris



Corymbia ficifolia

Tree Strategy			
BOUNDARY PLANTING			
BOTANIC NAME	COMMON NAME	MATURE SIZE (H x W) m	NATIVE (N) ENDEMIC (E)
Dodonaea viscosa	Hop Bush	4 x 3	N
Eucalyptus species	Various	Varies	N
Bursaria spinosa	Sweet Bursaria	3 x 2	E
Callistemon "Endeavour"	Bottlebrush	3 x 3	N
Melaleuca decora	White Feather Honey Myrtle	6 x 4	E
Melaleuca linariifolia	Swamp paperbark	9 x 5	N
FEATURE TREES Native, Evergreen			
BOTANIC NAME	COMMON NAME	MATURE SIZE (H x W) m	NATIVE (N) ENDEMIC (E)
Corymbia eximia	Yellow Bloodwood	15 x 7	E
Corymbia eximia "nana"	Dwarf Yellow Bloodwood	8 x 4	N
Corymbia maculata	Spotted gum	25 x 10	E
Corymbia ficifolia grafted	Dwarf grafted Eucalypt	6 x 5	N
Callistemon salignus	White Bottlebrush	7 x 4	N
Eucalyptus crebra	Narrow leaved ironbark	25m +	E
Eucalyptus molucanna	Grey Box	25m +	E
Eucalyptus parramattensis	Parramatta Red Gum	10 x 7	E
Eucalyptus punctata	Grey Gum	20 x 8	E
FEATURE TREES Deciduous			
BOTANIC NAME	COMMON NAME	MATURE SIZE (H x W) m	NATIVE (N) ENDEMIC (E)
Fraxinus "Urbanite"	Ash	15 x 8	
Lagerstroemia "Natchez"	Crepe Myrtle white flowering	6 x 6	
Pyrus ussuriensis	Manchurian Pear	14 x 12	
Ulmus parvifolia	Chinese Elm "Todd"	10 x 11	



DECIDUOUS TREES



Jacaranda



Lagerstroemia sp.



Purus "Chanticleer"



Pyrus sp.

NATIVE TREES



Banksia integrifolia



Callistemon viminalis



Melaleuca decora



Melaleuca ericifolia



Melaleuca linariifolia

NATIVE SHRUBS



Banksia ericifolia



Callistemon Captain Cook



Calothamnus quadrifidus



Grevillea species



Philotheca myoporoides

NATIVE GRASSES & GROUNDCOVERS



Caex appressa



Carpobrotus glaucescens



Chrysocephalum apiculatum



Dianella "Little Jess"



Lomandra "Tanika"




Pennisetum "Nafray"




Poa "Eskdale"

BOTANIC NAME	COMMON NAME	MATURE SIZE (H x W) m
CENTRAL PLAY		
DECIDUOUS TREES		
Lagerstroemia indica	Crepe Myrtle	8 x 6
Betula "Dura Heat"	River Birch	10 x 6
Pyrus ussuriensis	Ornamental Pear	12 x 8
NATIVE TREES		
Banksia Integrifolia	Coastal Banksia	7 x 4
Callistemon viminalis	Weeping bottlebrush	8 x 5
Melaleuca decora	White Feather Honey Myrtle	6 x 4
Melaleuca ericifolia	Swamp paperbark	9 x 5
Melaleuca linariifolia	Snow in Summer	10 x 4
Tristaniopsis laurina "Luscious"	Water Gum	12 x 5
NATIVE SHRUBS		
Banksia ericifolia	Heath Banksia	2 x 2
Callistemon 'Captain Cook'	Dwarf Red Bottlebrush	1.5 x 1.5
Calothamnus quadrifidus	Net Bush	1.5 x 2.0
Hibbertia diffusa	Wedge Guinea Flower	0.4 x 0.6
Leptospermum "Little Bun"	Dwarf Tea tree	2 x 1.5
Melaleuca "Claret Tops"	Honey Myrtle	1.0 x 0.8
Plectranthus argentatus	Silver spur	1 x 1
Philotheca "Profusion"	Eriostemon	1.5 x 1.5
Pimelea nivea	Cotton bush	0.6 x 2
Prostanthera sieberi	Native Mint Bush	1 x 1.5
Westringia fruticosa	Native Rosemary	1.5 x 1.5
NATIVE GRASSES & GROUNDCOVERS		
Carex apressa	Tall sedge	0.8 x 0.6
Carpobrotus glaucescens	Pigface	0.3 x 1.5

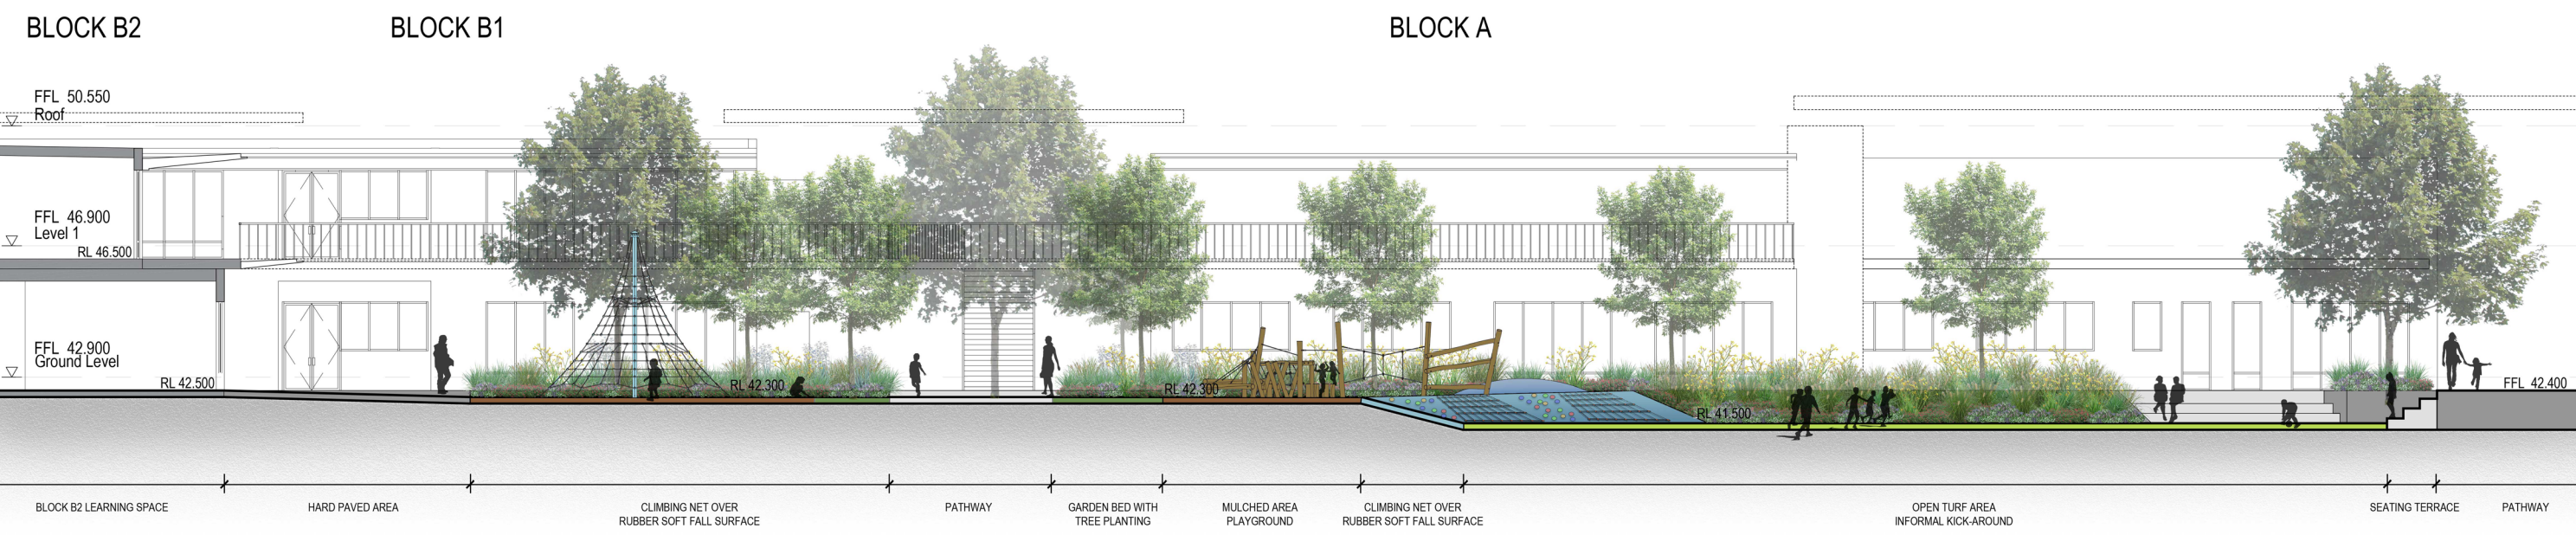

SECTION A

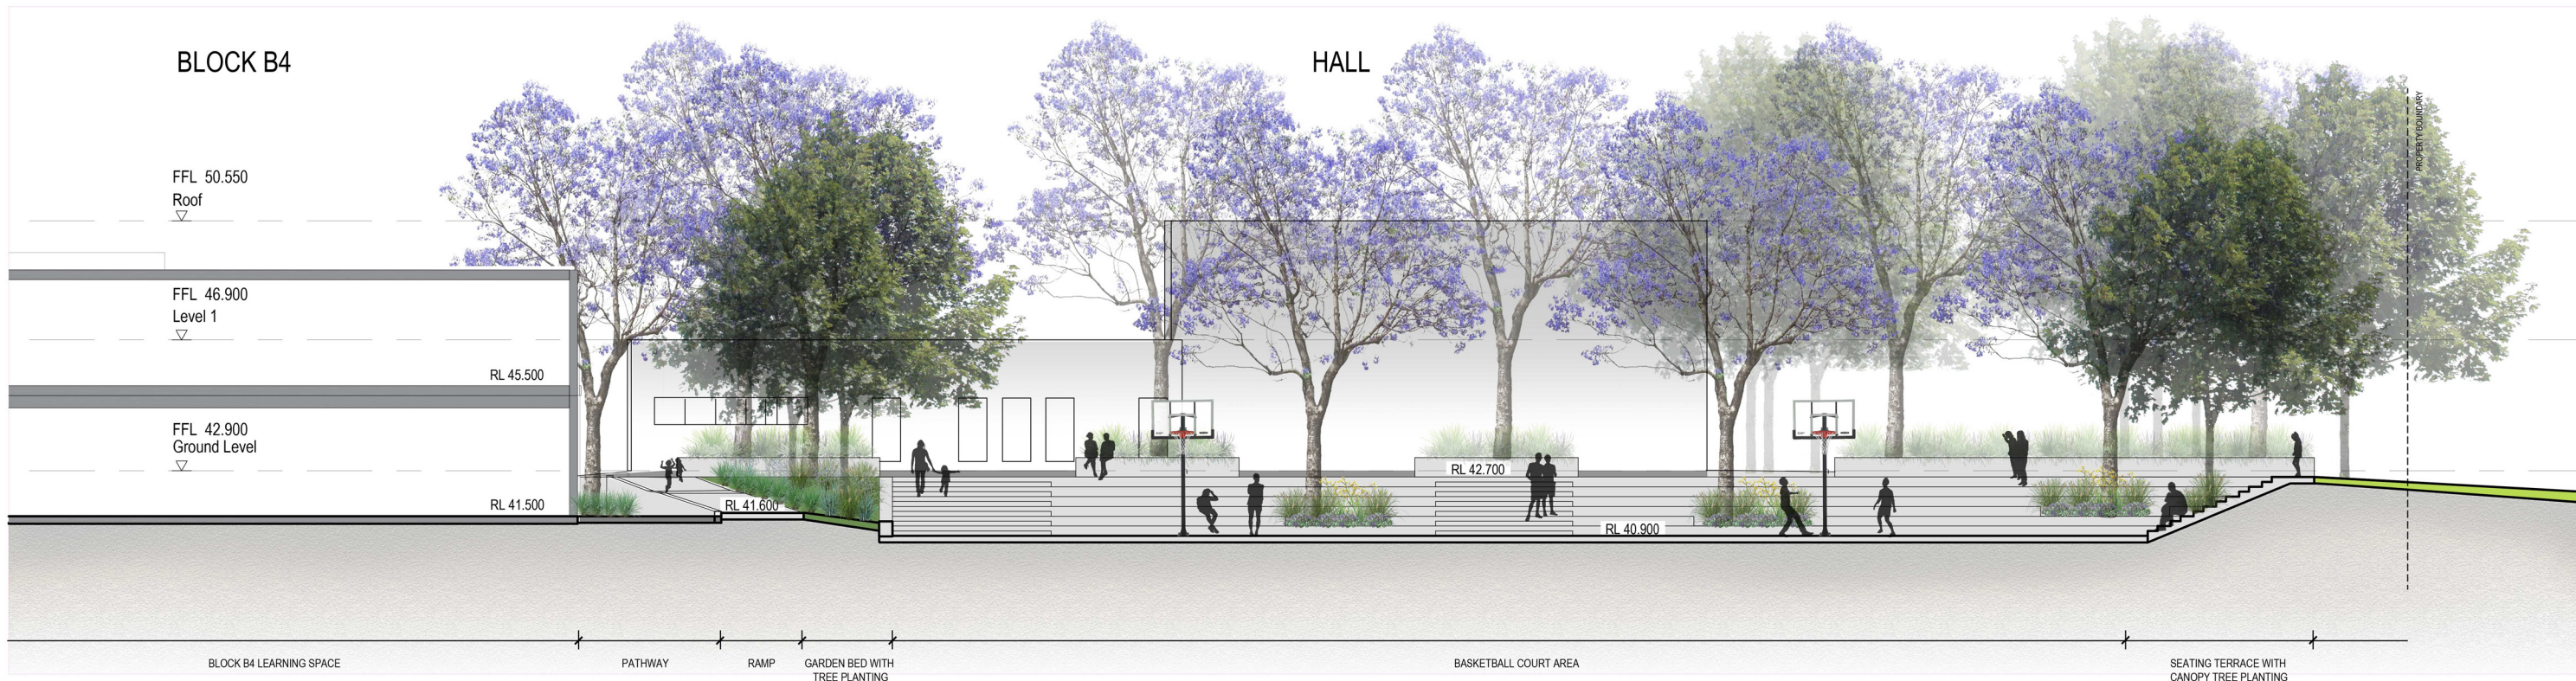

SECTION B

