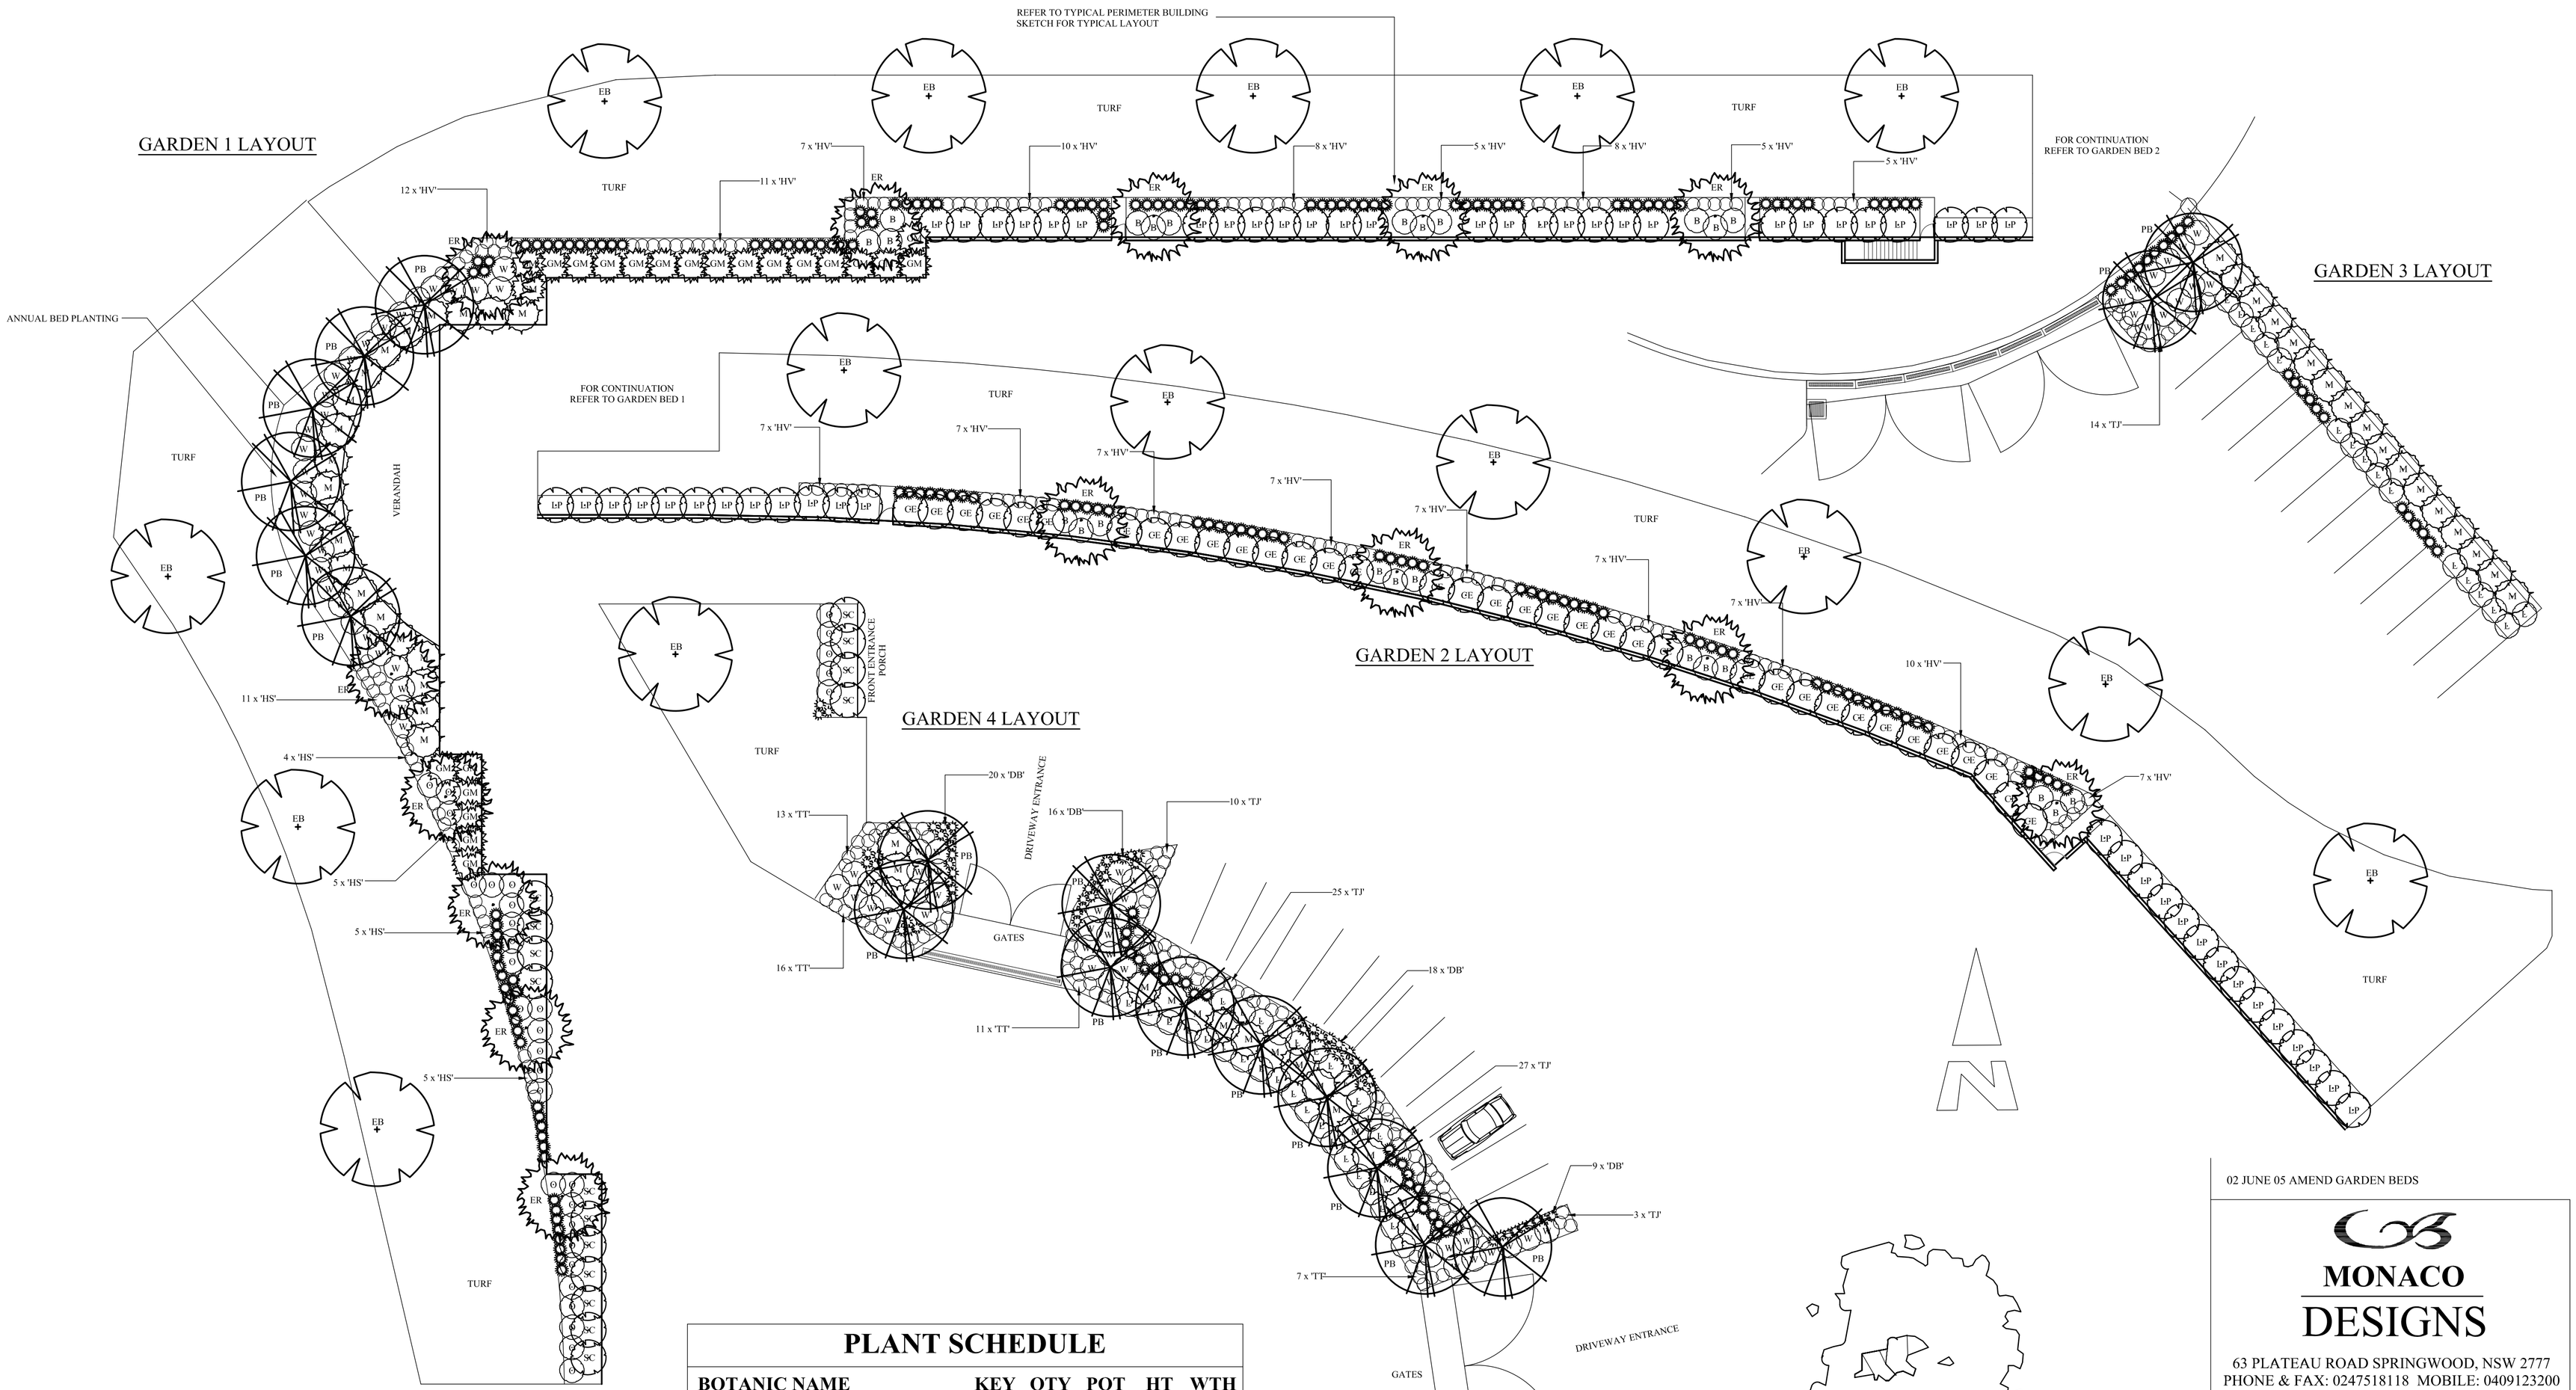

PLANT SCHEDULE

BOTANIC NAME	KEY	QTY	POT SIZE	HT (M)	WTH (M)
TREES					
*ELAEOCARPUS RETICULATUS	ER	14	35LTR	5	4
*EUCALYPTUS BAUERANA	EB	15	35LTR	15	7
PYRUS CALLERYANA 'BRADFORD'	PB	14	45LTR	6	4
SHRUBS					
*BANKSIA SPINULOSA	B	24	200MM	1.2	1.5
*CALLISTEMON 'ENDEAVOUR'	CE	36	200MM	3	2
*DIANELLA 'BREEZE'		74	150MM	0.5	0.5
*GREVILLEA 'MOONLIGHT'	GM	23	200MM	3	2
*HARDENBERGIA VIOLACEAE 'TWIN'	HV	137	150MM	0.4	1.5
*HIBBERTIA SCANDENS	HS	30	150MM	0.3	1.5
LAVENDULA ANGUSTIFOLIA	L	53	200MM	1	1.2
*LEPTOSPERMUM 'OUTRAGEOUS'	O	32	200MM	1.5	1.5
*LEPTOSPERMUM POLYGALIFOLIUM	LP	40	200MM	3	2
*LOMANDRA 'KATRINUS'		216	150MM	0.8	0.8
MURRAYA PANICULATA	M	59	200MM	3	2
*SYZYGIUM 'CASCADE'	SC	15	200MM	3	2
TRACHELOSPERMUM 'JASMINOIDES'	TJ	86	150MM	0.3	1.5
TRACHELOSPERMUM 'TRICOLOUR'	TT	52	150MM	0.3	1.5
*WESTRINGIA BREVIFOLIA	W	51	200MM	1.5	1.5

* INDICATES NATIVE PLANT SPECIES

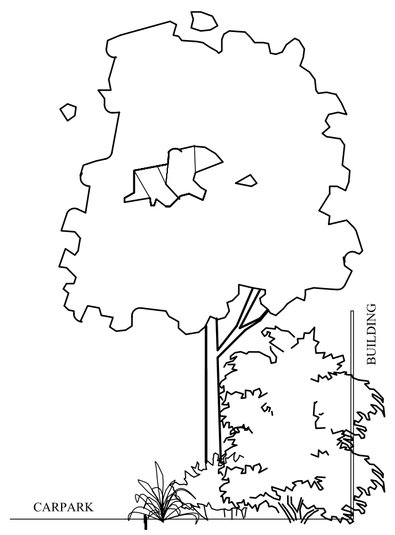

BUILDING PERIMETER PLANTING SKETCH
(NTS)

02 JUNE 05 AMEND GARDEN BEDS

MONACO DESIGNS
63 PLATEAU ROAD SPRINGWOOD, NSW 2777
PHONE & FAX: 0247518118 MOBILE: 0409123200
Email: monacodesigns@optusnet.com.au

PROJECT: PROPOSED FACTORY

ADDRESS: CNR PHINEY & AUSTOOL PLACE, INGLEBURN

CLIENT: ADVANCE METAL PRODUCTS

TITLE: LANDSCAPE CONCEPT

DATE:	SCALE:	SHEET No:
17 MAY 05	AS NOTED	2 OF 3
JOB No.	DRAWN:	
1398	AH & PM	

NOTE:- TO AID COMPLIANCE WITH BASIX LEGISLATION - PLANTS (WHERE APPLICABLE) HAVE BEEN SELECTED FROM THE LOCAL CITY COUNCIL / SHIRE PLANT LIST.

NOTE: LOCATION OF SEWER MAINS / LINES, WATER PIPES, UNDERGROUNG ELECTRICITY AND OTHER SERVICES MUST BE OBTAINED PRIOR TO COMMENCEMENT OF ANY WORK ON SITE. DIAL BEFORE YOU DIG 1100.

COPYRIGHT: THIS PLAN AND DESIGN IS THE PROPERTY OF MONACO DESIGNS PL. IT IS NOT TO BE COPIED OR REPRODUCED WITHOUT THE WRITTEN PERMISSION OF THE COMPANY.REPRODUCTION PARTLY OR IN FULL CONSTITUTES AN INFRINGEMENT OF COPYRIGHT.