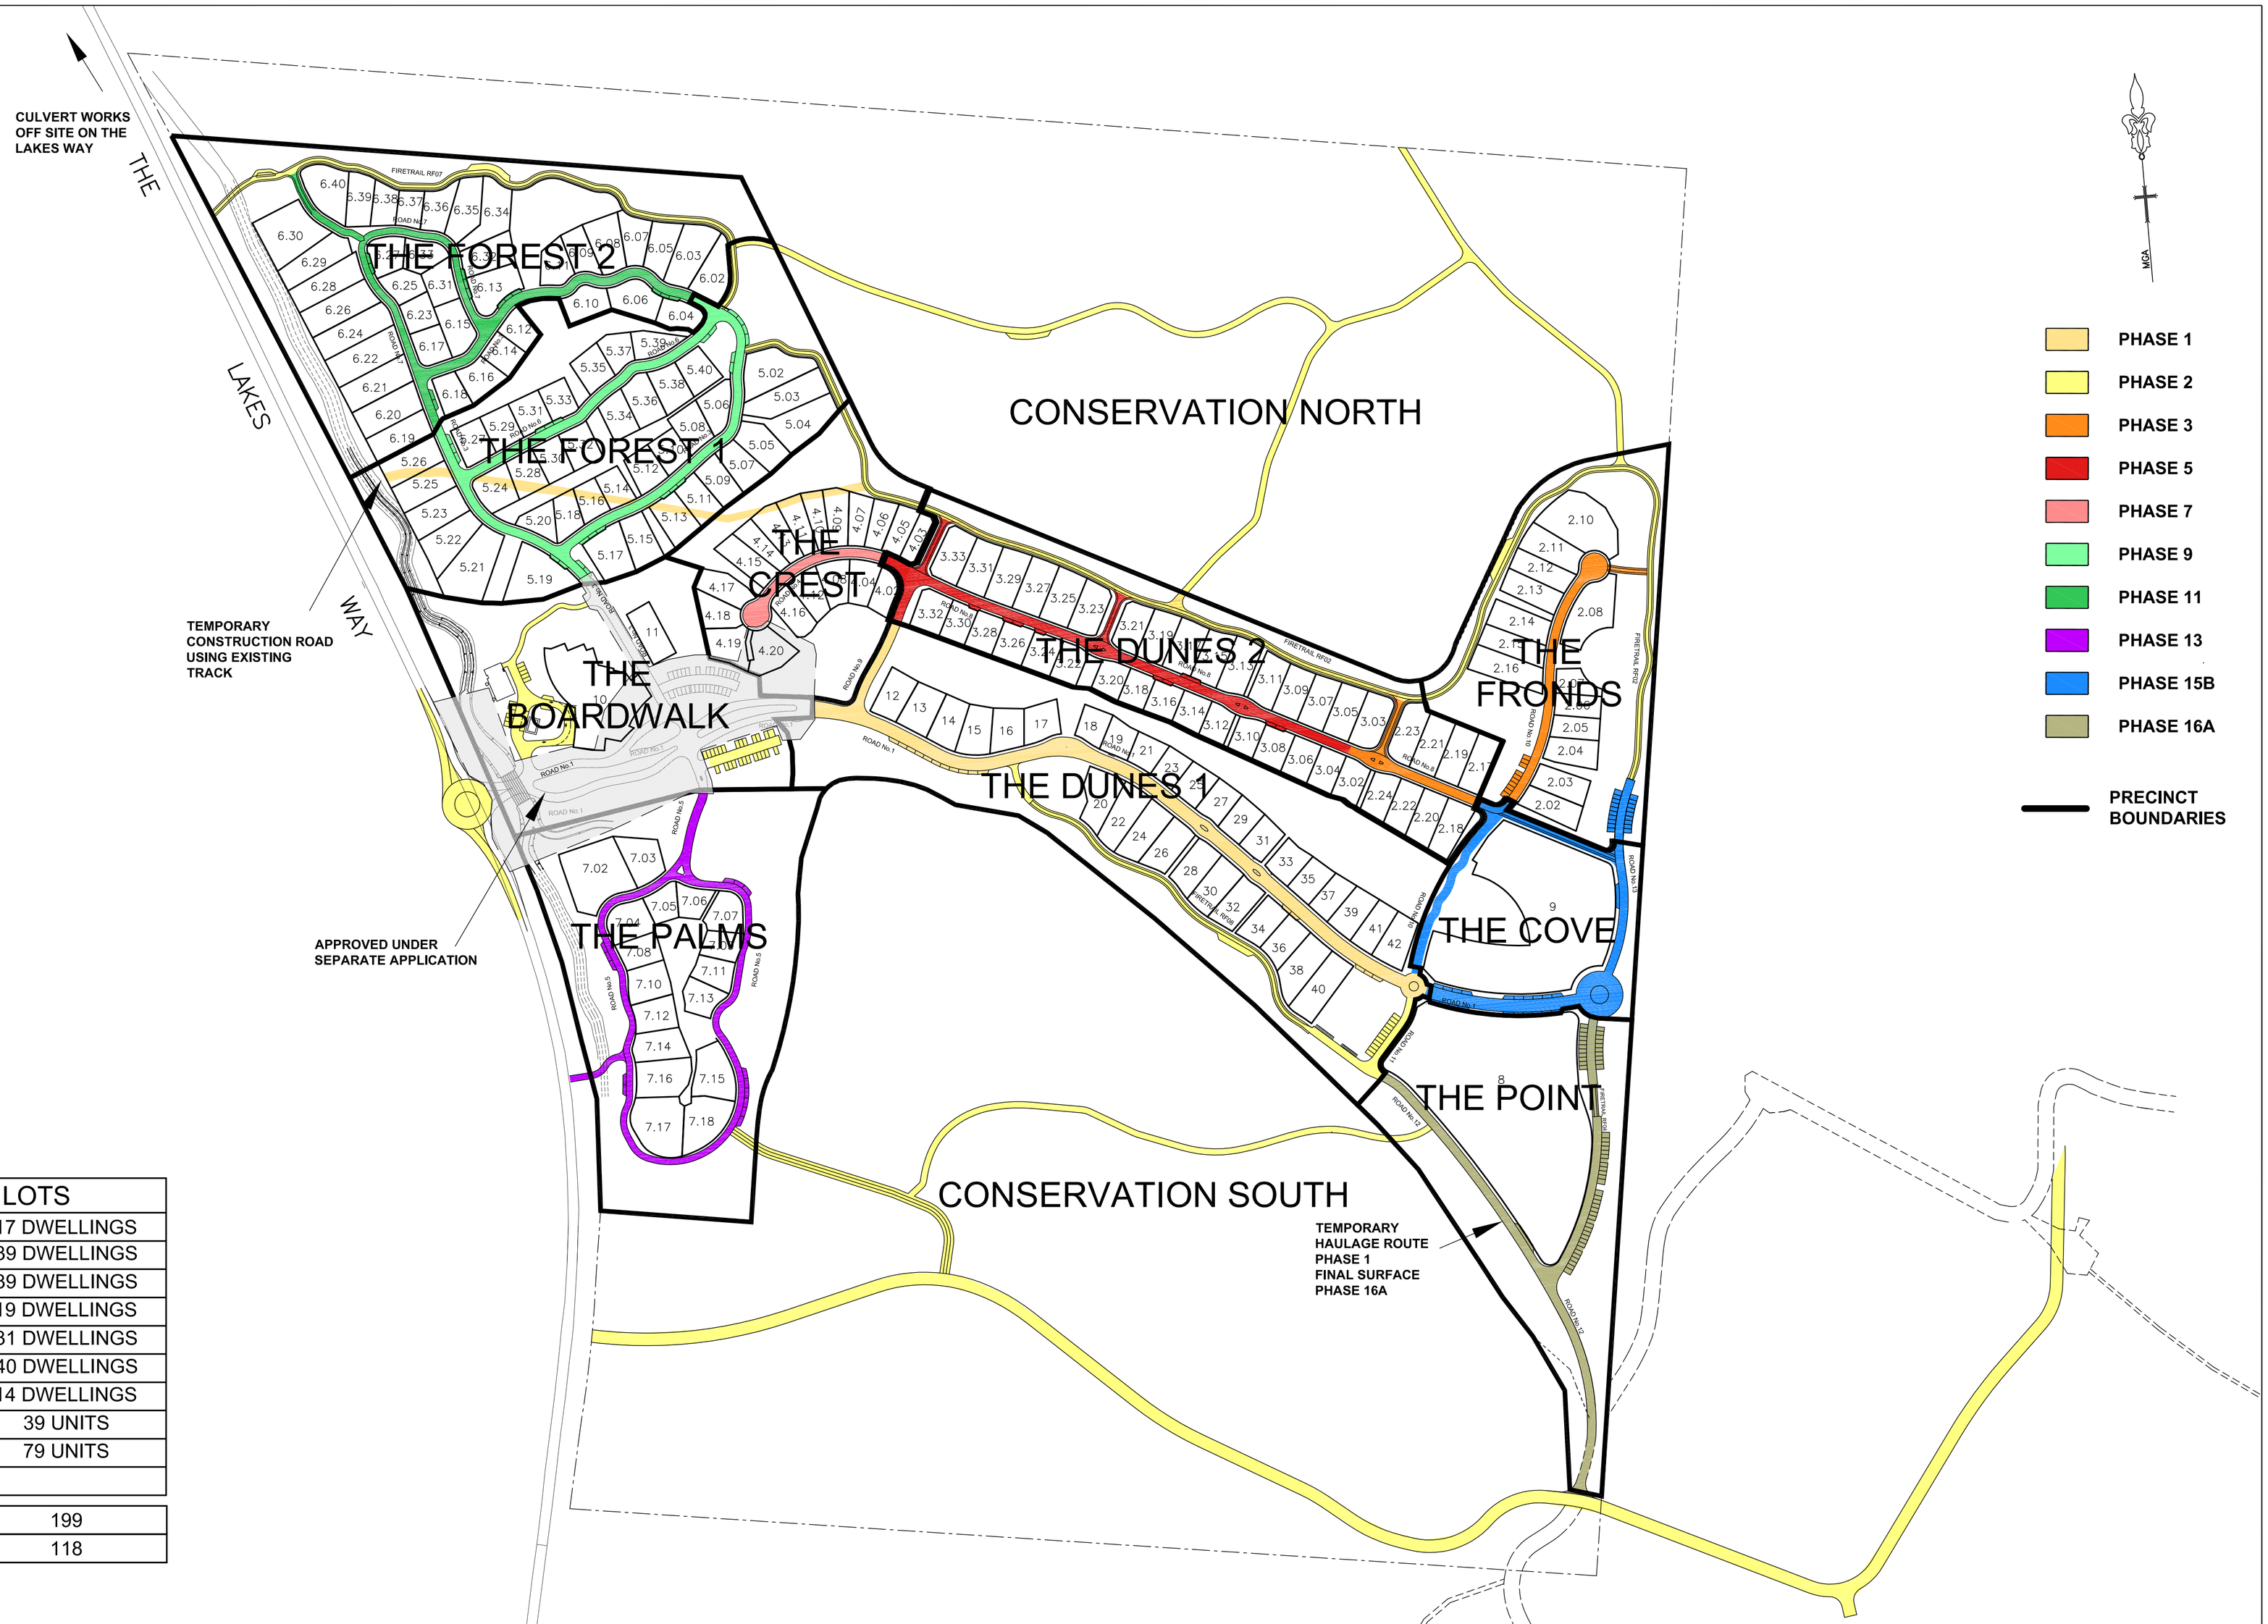

PRECINCT LOTS	
THE PALMS	17 DWELLINGS
THE FOREST 1	39 DWELLINGS
THE FOREST 2	39 DWELLINGS
THE CREST	19 DWELLINGS
THE DUNES 1	31 DWELLINGS
THE DUNES 2	40 DWELLINGS
THE FRONDS	14 DWELLINGS
THE COVE	39 UNITS
THE POINT	79 UNITS
THE BOARDWALK	

TOTAL DWELLINGS	199
TOTAL UNITS	118

Lidbury, Summers & Whiteman A.B.N. 48 470 231 954 All rights reserved. This work covered by all copyright and cannot be reproduced or copied in any form or by any means (graphic, electronic or mechanical including photocopy) without the written permission of Lidbury, Summers & Whiteman. Any license, express or implied, to use this document for any purpose what so ever is restricted to the terms of the written agreement between Lidbury, Summers & Whiteman and the instructing party.

NOTE: The contractor shall check and verify all works on site (including works by others) before commencing any works. All discrepancies are to be reported to the Project Manager or Lidbury, Summers & Whiteman prior to commencing work. Do not scale dimensions from the plan. All dimensions to be confirmed by dimensions from the plan. All dimensions to be confirmed by Lidbury, Summers & Whiteman.

AMENDMENTS:

Issue	Rev.		Drawn	Check	Date
A	1		AW	AW	13/12/05
A	2		PJL	PJL	08/06/06
A	3		WR	WR	14/06/06
A	4	PROPOSED BEACH ACCESS ADDED CORNER "THE POINT" MODIFIED	PJL	PJL	19/06/06
A	5	FIRETRAIL NW CORNER & FIRETRAIL EASTERN BDY MODIFIED	PJL	PJL	20/06/06
A	6	GAS TANK, FRONDS ADJUSTED	PJL	PJL	21/07/06
A	7	FULL REVISION	PJL	PJL	09/08/06
A	8	FULL REVISION	PJL	PJL	08/09/06
A	9	FULL REVISION	PJL	PJL	18/12/06
A	10	LOT 9 AMENDED	PJL	PJL	21/12/06
B	1	FULL REVISION FOR 2ND ISSUE	PJL	PJL	22/01/07
B	2	AMENDED PRECINCT LOTS TABLE	PJL	PJL	20/02/07
B	3	AMENDED PHASING OF RAB & HAULAGE	PJL	PJL	28/05/08

KEY PLAN:

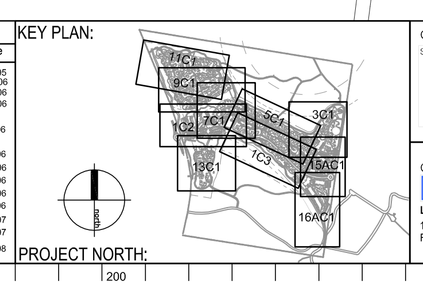

PROJECT NORTH:

CONSULTANT
SITE IMAGE
Site Image Landscape Architects
24-26 Bowden St
Alexandria, NSW 2015
phone : (02) 9698-2899
fax : (02) 9698-2877
email: email address

CONSULTANT
LS.W
Lidbury, Summers & Whiteman
1st Floor, 3 Wharf Street
Forster, NSW 2428
phone : (02) 6554-7988
fax : (02) 6554-6378
email: consult@lswsurveyors.com.au

CONSULTANT
Conacher Travers
PO Box 7128
KARIONG NSW 2250
phone : (02) 4340-0677
fax : (02) 4340-2397
email: ecology@conachertravers.com.au

CONSULTANT
Boyden & Partners
Boyden and Partners - Sydney
UNIT 9, 1051 PACIFIC HIGHWAY
PYMBLE, NSW, 2073
phone : (02) 9144 6888
fax : (02) 9144 1388
email: sydney@boydens.com.au

ARCHITECTS
morrisbray architects
186-188 Willoughby Rd
Crows Nest NSW 2067 Australia
ABN 16 001 268 211
NSW Architects Registration Board Nominated Architects: Terry Morris 3354 Garry Bray 3558
[P] +612 9439 6622
[F] + 612 9436 4873
[E] info@morrisbray.com.au
[W] www.morrisbray.com.au

CLIENT
WISE PROPERTY GROUP
WISE PROPERTY GROUP
Suite 202, Level 2, Edgecliff Centrem,
203-233 New South Head Road
Edgecliff, NSW 2027
phone : (02) 9326-1399
fax : (02) 9326-1057
email: email address

PROJECT: Seven Mile Beach
ECOLIVING RESIDENTIAL DEVELOPMENT.
THE LAKES WAY.
SOUTH FORSTER.

PROPOSED PROJECT OVERALL

DRAWING TITLE: **Civil Phasing Plan**

SCALE:	DATE:	DRAWN BY:	CHECKED:
1:2000 @A1	22/01/2007	PJL	PJL

PROJECT NUMBER:	DRAWING NUMBER:	ISSUE:
LSW OFFICE USE ONLY 0109	PP-RS-C-02	B

F:\0109\DA Plans\PP SET\LSW 0109 PROPOSED PROJECT SET.DWG (PP-RS-C-02 TAB)

A1 100 200 300 400 500 600 700 800