



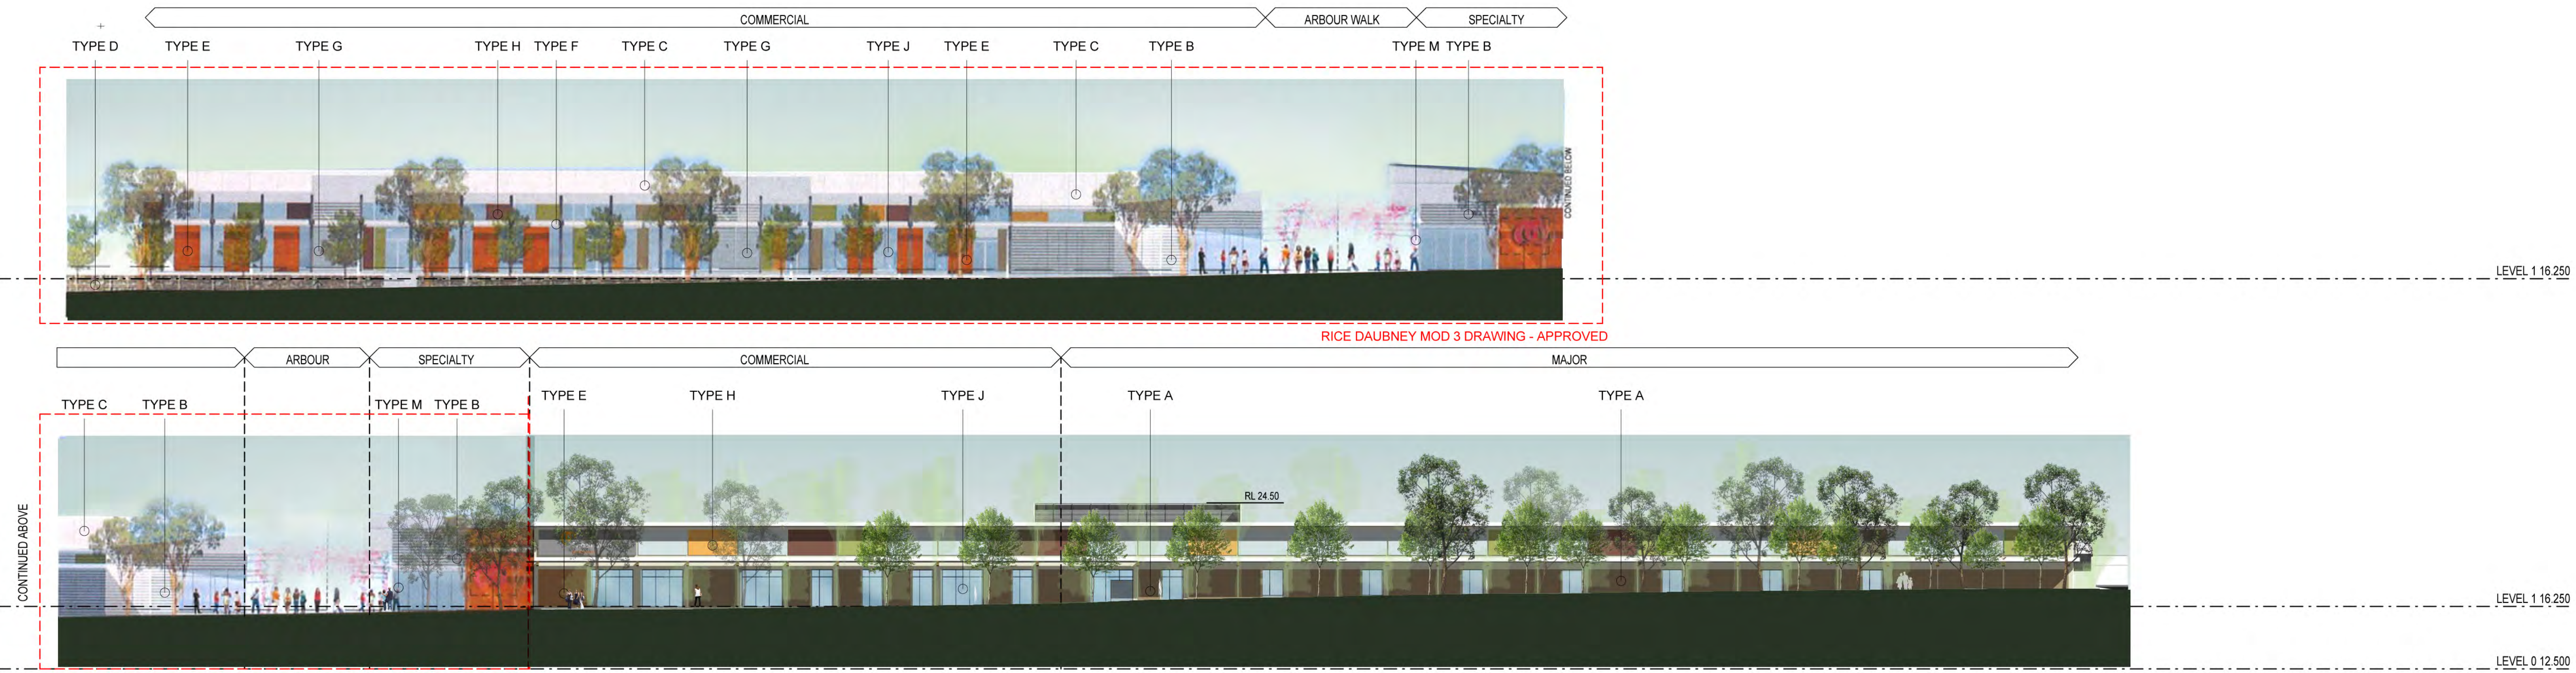

1 ELEVATION
Elevation West (Moona Creek Road)
1:250

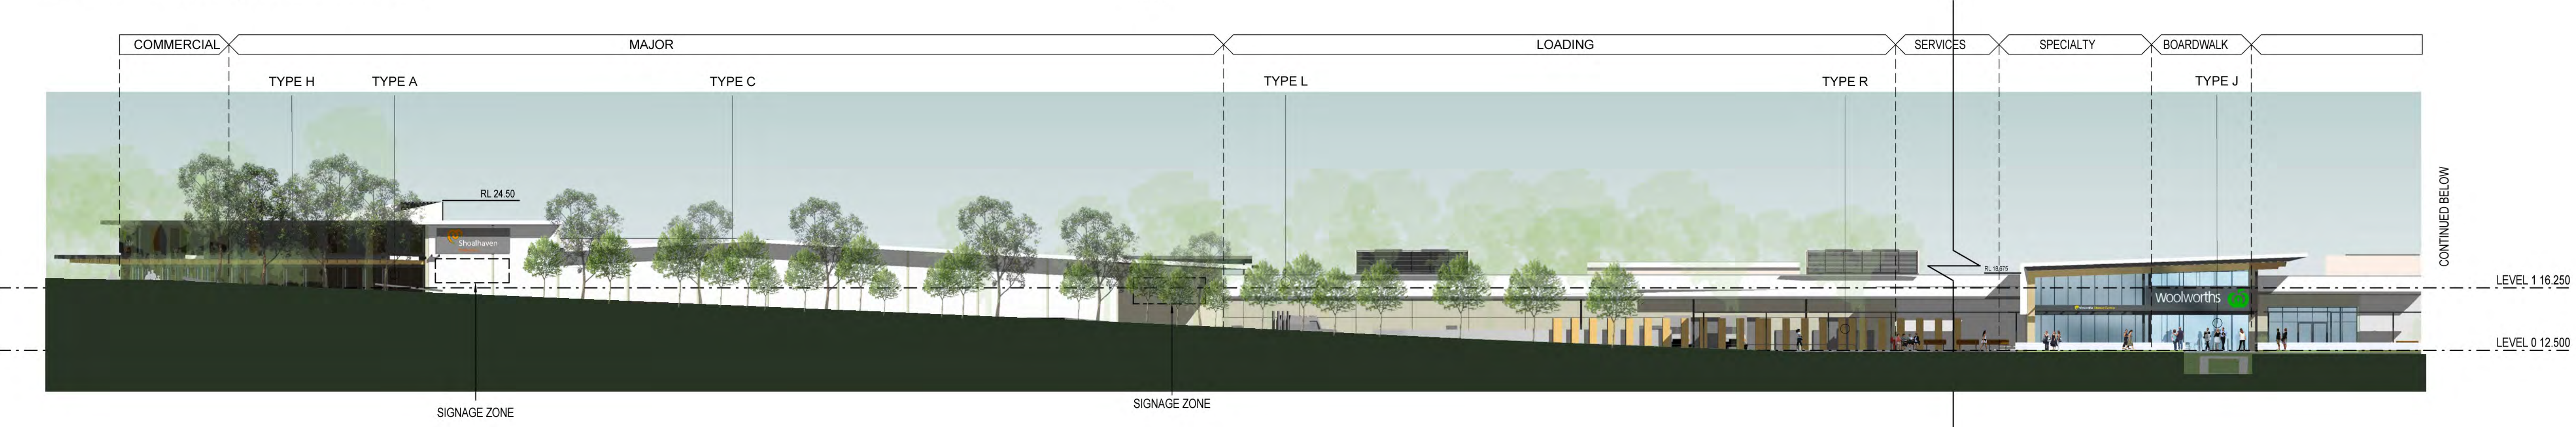

2 ELEVATION
Elevation South
1:250