LOUVRES AMENDED TO WINDOWS FOR L24 APARTMENT

250MM ADDED FOR STRUCTURAL AND STORMWATER TRANSFER

150MM ADDED FOR STRUCTURAL AND STORMWATER TRANSFER

150MM ADDED FOR STRUCTURAL AND STORMWATER TRANSFER

150MM ADDED FOR STRUCTURAL AND STORMWATER TRANSFER

250MM ADDED FOR 650MM DEEP STRUCTURAL TRANSFER

150MM ADDED FOR CHILDCARE CENTRE LIFT

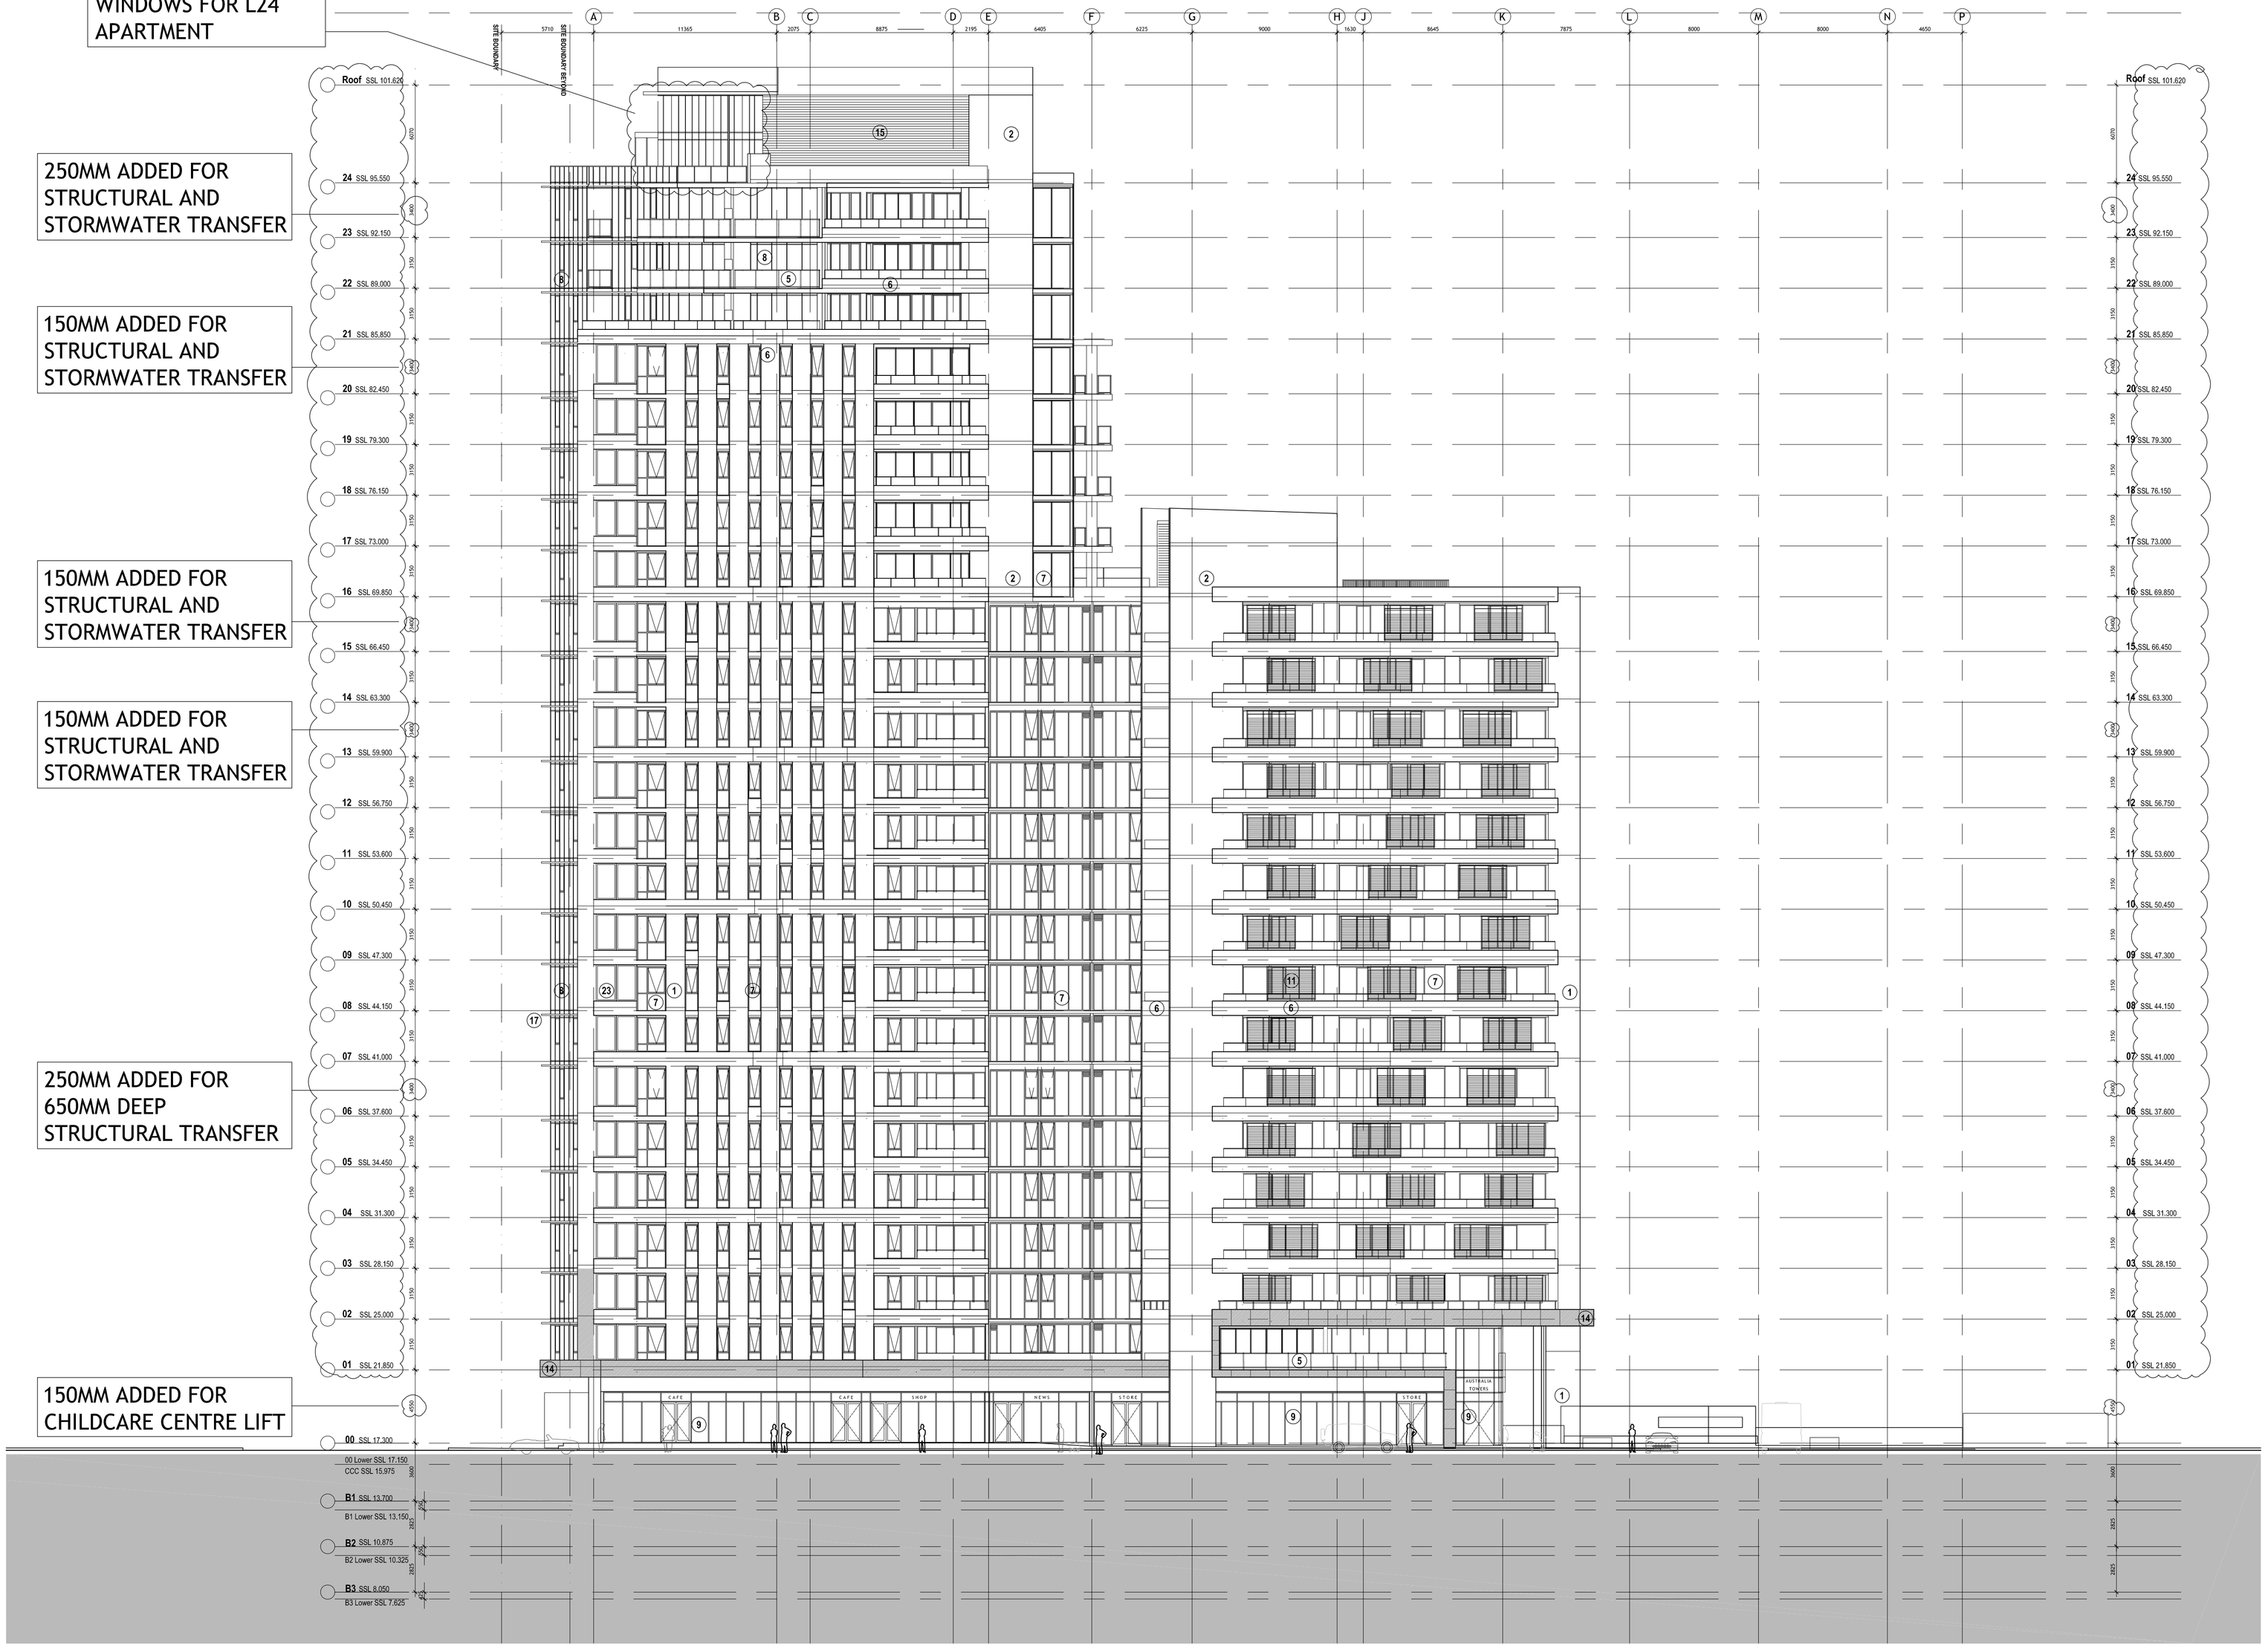

MATERIALS AND FINISHES

1. Precast cladding type 01: Paint or stain finish
2. Precast cladding type 02: Paint or Stain finish
3. Precast cladding type 03: Special
4. Balustrade type 01: Full height precast with paint finish
5. Balustrade type 02: Aluminium framed grey tint glass
6. Balustrade type 03: Half height precast with paint finish and semi frameless grey tint glass
7. Aluminium framed glazing type 01: Body tint grey glass
8. Aluminium framed glazing type 02: Blue glass
9. Aluminium framed shop front glazing
10. Retractable external venetian blinds (not used)
11. Sliding aluminium shutters
12. Glazed winter garden balcony. Glazing fenestration/configuration to future detail
13. Mesh screen
14. Metal cladding to entrance wall / canopy
15. Metal louvres
16. Metal cladding with natural finish
17. Metal sunhoods
18. Rendered masonry
19. Timber or metal screens
20. Metal Deck/Translucent multiwall polycarbonate roofing within steel frame or similar
21. Translucent glass panels (not used)
22. Clear glass panels (not used)
23. Balustrade type 04: precast / insitu concrete with paint / stain finish and glass screens

THIS DRAWING IS FOR COUNCIL APPROVAL PURPOSES ONLY.
IT IS NOT FOR TO BE USED FOR CONSTRUCTION.
THIS DRAWING IS COPYRIGHT AND CANNOT BE REPRODUCED IN WHOLE OR IN PART OR BY ANY MEDIUM WITHOUT THE WRITTEN PERMISSION OF BILLBERGIA DESIGN PTY LTD.

DRAWINGS PREPARED BY
BILLBERGIA design PTY LTD
BILLBERGIA GROUP
SUITE 101, 25 ANGAS ST, MEADOWBANK NSW 2114
TEL: 8878 6900 FAX: 8878 6995
NOMINATED ARCHITECT: BEN MICHELL. (REG. No 6339)

CONCEPT DESIGN ARCHITECTS
TURNER + ASSOCIATES AND FENDER KATSALIDES IN ASSOCIATION
DA DESIGN DEVELOPMENT ARCHITECTS
TURNER + ASSOCIATES
CURRENT DRAWINGS HAVE BEEN PREPARED BY
BILBERGIA DESIGN PTY LTD

ISSUE	DESCRIPTION	DATE	DRAWING PREPARED BY
6	SECTION 75W SUBMISSION 2	26.08.10	BILLBERGIA DESIGN PTY LTD
5	SECTION 75W SUBMISSION 1	04.03.09	TURNER AND ASSOCIATES
4	AMEND SCREENS	16.02.09	TURNER AND ASSOCIATES
3	PRELIMINARY S75W 1 ISSUE	09.01.09	TURNER AND ASSOCIATES
2	ISSUED FOR DRP	13.11.08	TURNER AND ASSOCIATES

BILBERGIA DESIGN PTY LTD - DRAWING APPROVED BY
BM

APPLICANT
SITE 3
DEVELOPMENT COMPANY PTY LTD
MEADOWBANK NSW 2114

PROJECT
S O P 3.1

PROPOSED DEVELOPMENT
SYDNEY OLYMPIC PARK
STAGE 3 : SITE 1

NORTH

SCALE
1 : 200 @ A1 1:400 @ A3
SCALE BAR 0 2 4 6 8 10 12m

DRAWING TITLE
WEST ELEVATION

PRINT DATE	PROJECT ID	DRAWING NO.	ISSUE
06.09.10	SOP3.1	DA100	6

Sep 08, 2010 - 9:18am V: Billbergia Projects SOPA Site 3 CAD DA100.dwg