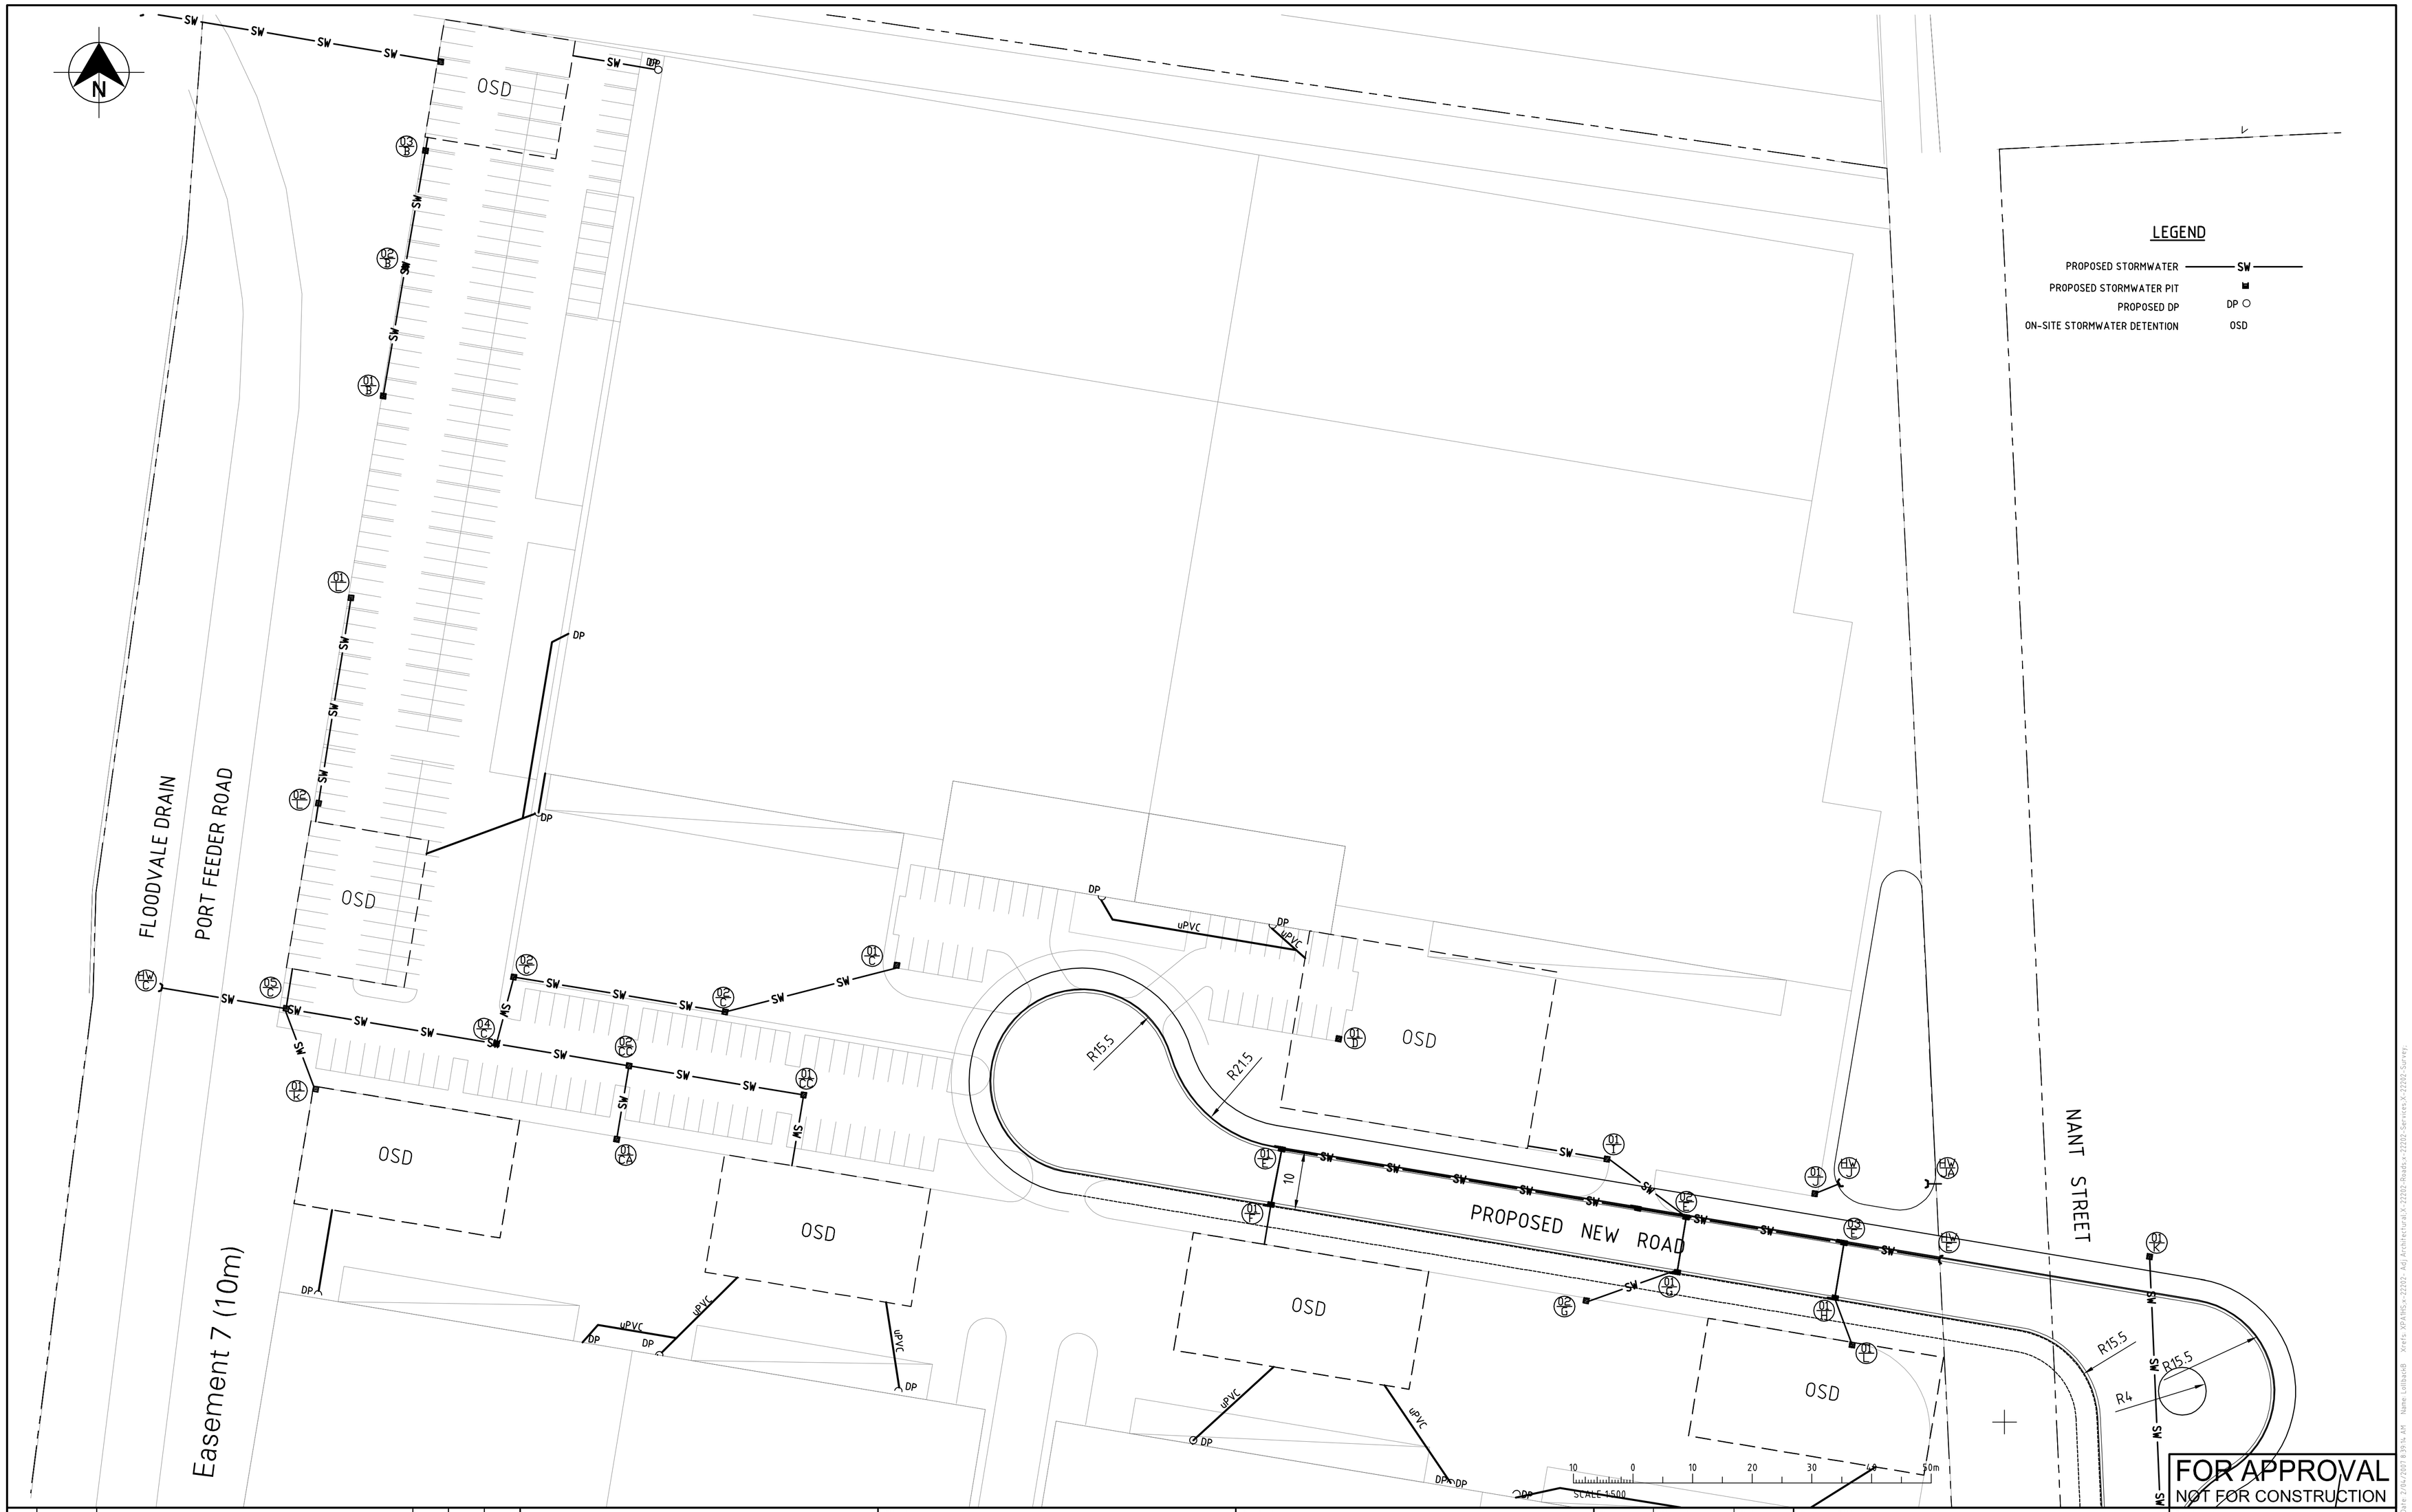

Rev.	Date	Revision Details	Drn	Ver.	App.
02	28.09.07	ISSUED FOR DA APPROVAL	MD		
01	08.05.07	ISSUED FOR PRE-DA APPROVAL	MD		

Connell Wagner
Connell Wagner Pty Ltd ABN 54 005 139 873
2 Palmer Street, North Parramatta
New South Wales 2151 Australia
Telephone: +61 2 9890 4100
Facsimile: +61 2 9890 3558
Email: cwpar@conwag.com

A person using Connell Wagner drawings and other data accepts the risk of
1 using the drawings and other data in electronic form without requesting and checking them for accuracy against the original hard copy versions;
2 using the drawings or other data for any purpose not agreed to in writing by Connell Wagner.

Client: GOODMAN/ORICA

Architect:

Project: SOUTHLANDS INDUSTRIAL ESTATE

Drawn MD	Signed	Date
Designed SV	Signed	Date
Verified RD	Signed	Date
Approved	Signed	Date

Drawing Title: CONCEPT STORMWATER LAYOUT PLAN STAGE 1 SHEET 1 OF 2

Project No. 22202

Scale 1:500

Sheet Size A1

Drawing No. C-050

Rev. 02