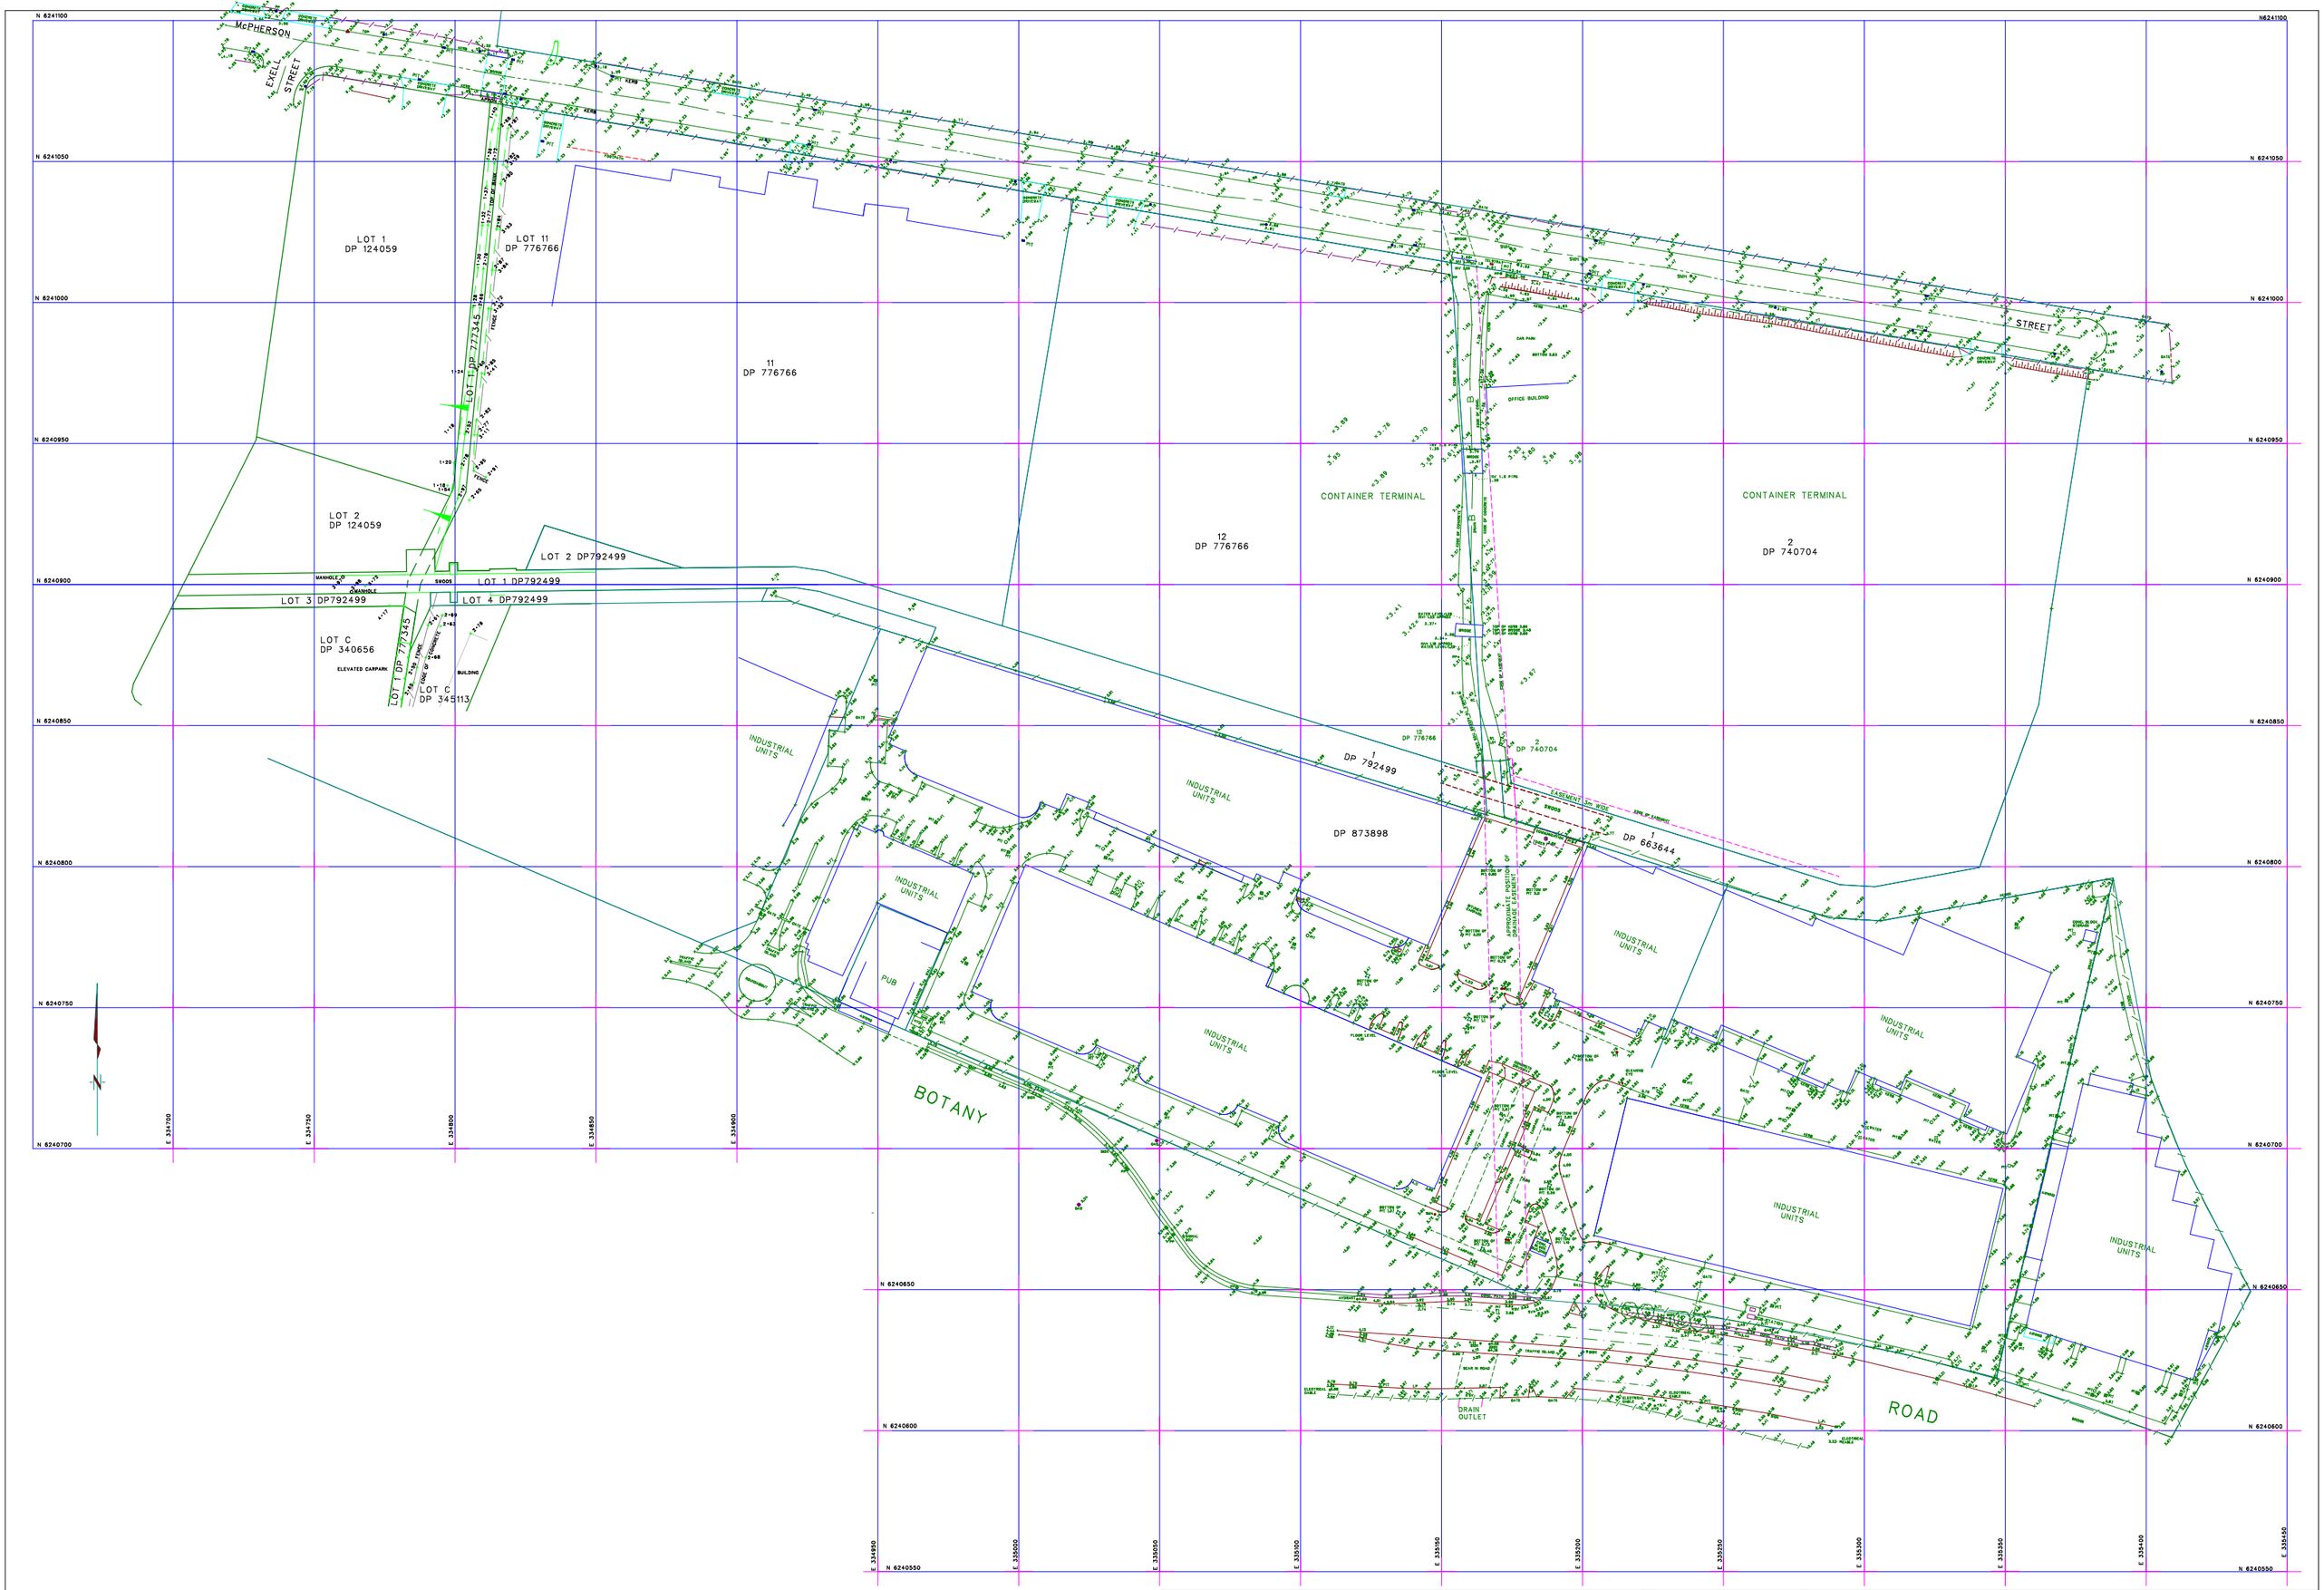

ALL BOUNDARIES INDICATIVE ONLY, SUBJECT TO FINAL SURVEY

REV.		DATE
1	PHOTOGRAPHY DATA NORTH OF McPHERSON ST. & U/GROUND SERVICES	30/07/06

THIS PLAN MAY NOT BE COPIED OR REPRODUCED IN ANY FORM OR USED FOR ANY PURPOSE OTHER THAN ORIGINALLY INTENDED WITHOUT APPROVAL FROM AAMHatch Pty Ltd

THIS PLAN HAS BEEN PREPARED FOR: DBL PROPERTY

Date of survey	Drawn by	Surveyor	Drafting Ref
July 2006	BS	BS/RL	12317A.DA02.REV0

SCALE	DATUM
1:2000	A.H.D.

PLAN SHOWING LEVELS AND BOUNDARIES, McPHERSON STREET, FLOODVALE DRAIN, SPRINGVALE DRAIN, MACQUARIE GOODMAN INDUSTRIAL PARK AND BOTANY ROAD BOTANY

AAMHatch Pty Ltd
SURVEYING CONSULTANTS
1 / 33 Waterloo Road, North Ryde N.S.W 2113
Telephone. (02) 8878 3600 Facsimile. (02) 8878 3633
Acn 63 094 86 878

REF-No. 12317A.DA02.REV0