CLIENT	TITLE INFORMATION		PROJECT
HANSEN YUNCKEN	Lot:	1	71 MARKET STREET WOLLONGONG
	Plan No.:	DP197138	
	Title / Folio:	1/197138	
	L.G.A.:	WOLLONGONG	
	Parish:	WOLLONGONG	DRAWING TITLE
	County:	CAMDEN	IDENTIFICATION SURVEY

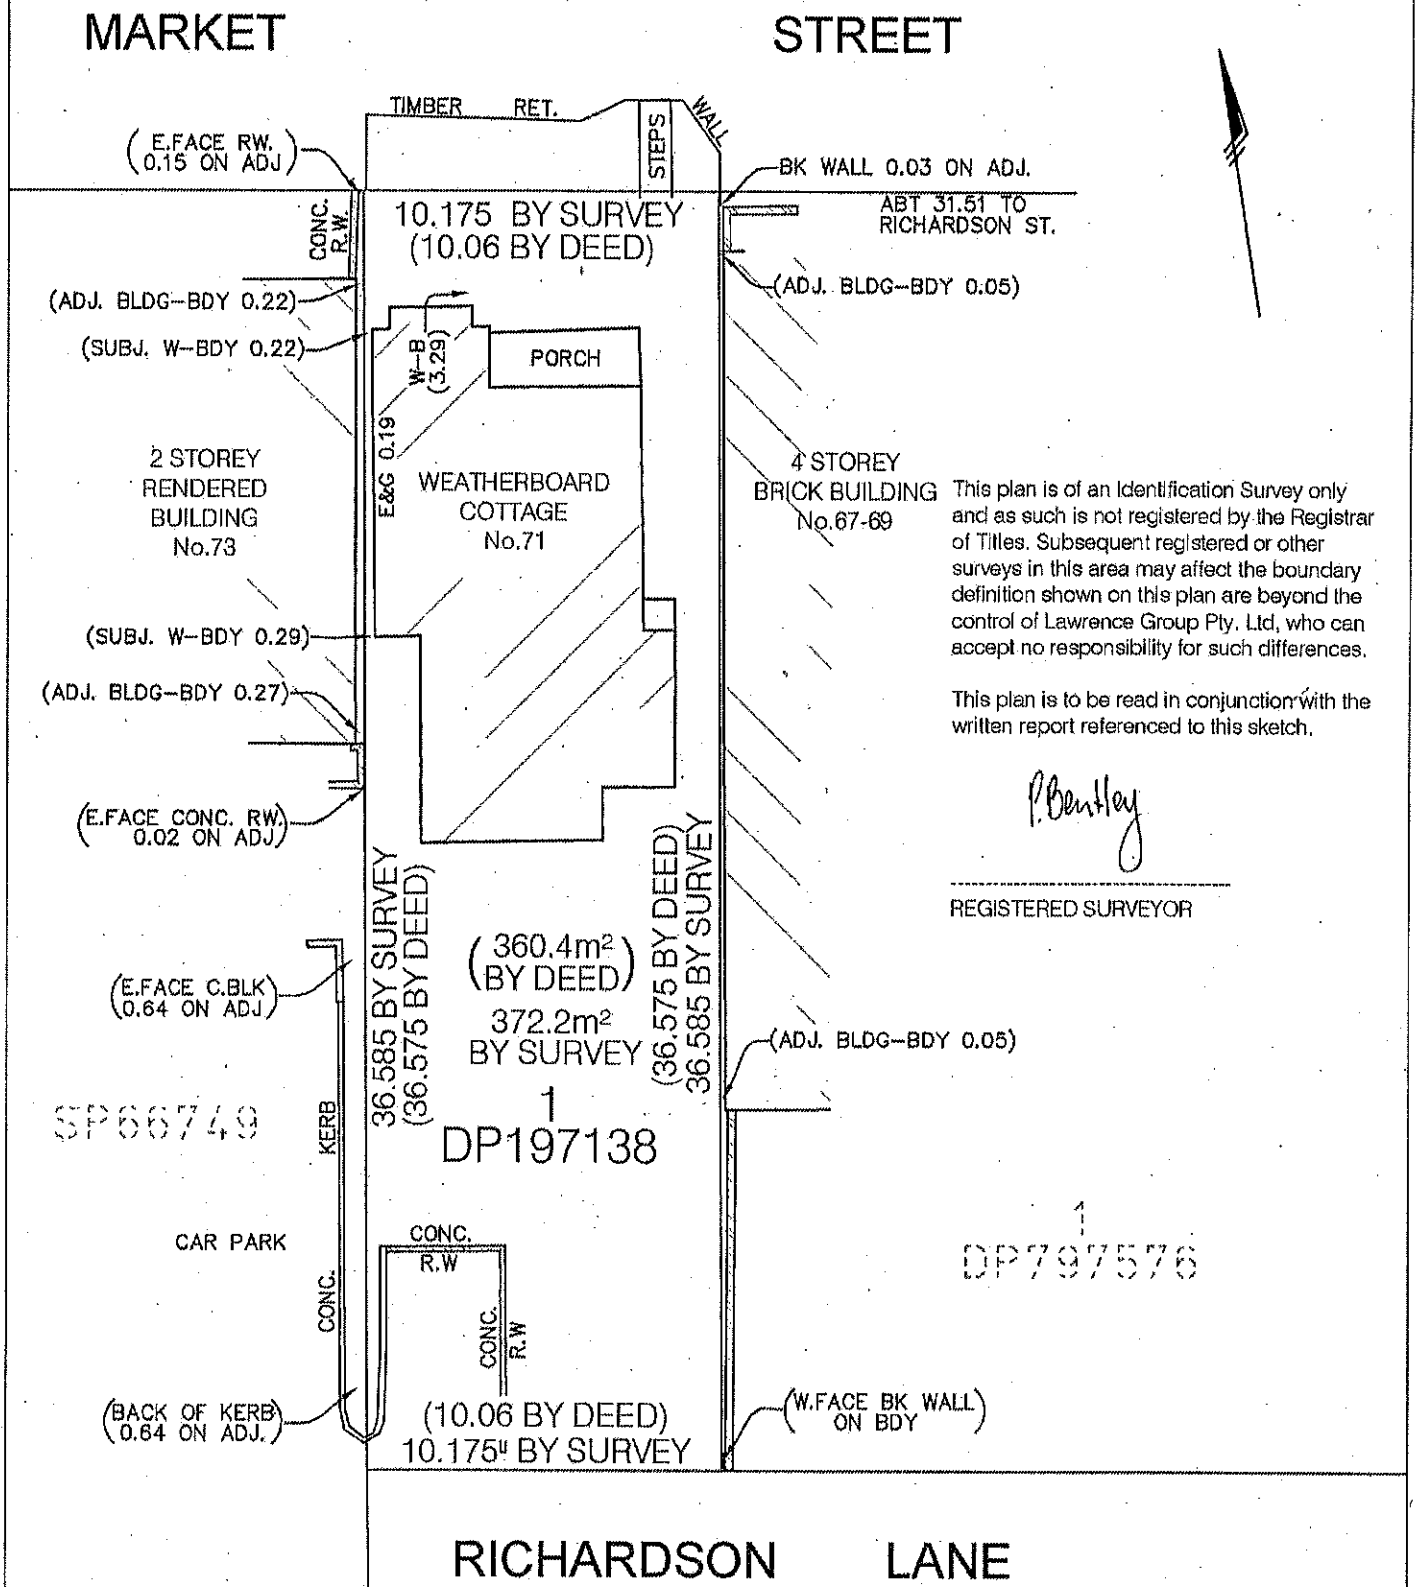

This plan is of an Identification Survey only and as such is not registered by the Registrar of Titles. Subsequent registered or other surveys in this area may affect the boundary definition shown on this plan are beyond the control of Lawrence Group Pty. Ltd, who can accept no responsibility for such differences.

This plan is to be read in conjunction with the written report referenced to this sketch.

P. Bentley

REGISTERED SURVEYOR

PREPARED BY
LAWRENCE group
Surveyors & Development Consultants
Head Office
Level 1, 183 Dunmulah Road
Mosman NSW 2088
PO Box 108
Glenorie NSW 2159
T: 1300 765 315
F: 1300 765 310
E: info@lawrencegroup.com.au
W: www.lawrencegroup.com.au

COPYRIGHT ©

QUALITY ASSURANCE

Surveyor: PB		Date of Survey: 05/10/11	Date of Plan: 06/10/11
Drawn: GC		Datum: AHD	Co-ords:
Checked by: PB	Date: 06/10/11	Scale: 1:200	Sheet 1 of 1
Approved by: PB	Date: 06/10/11	Cad ref: 112157-IDTF-001-A	
(Original size A4)		JOB NUMBER 112157	DRAWING NUMBER / ISSUE IDTF-001/A