
PLAN A

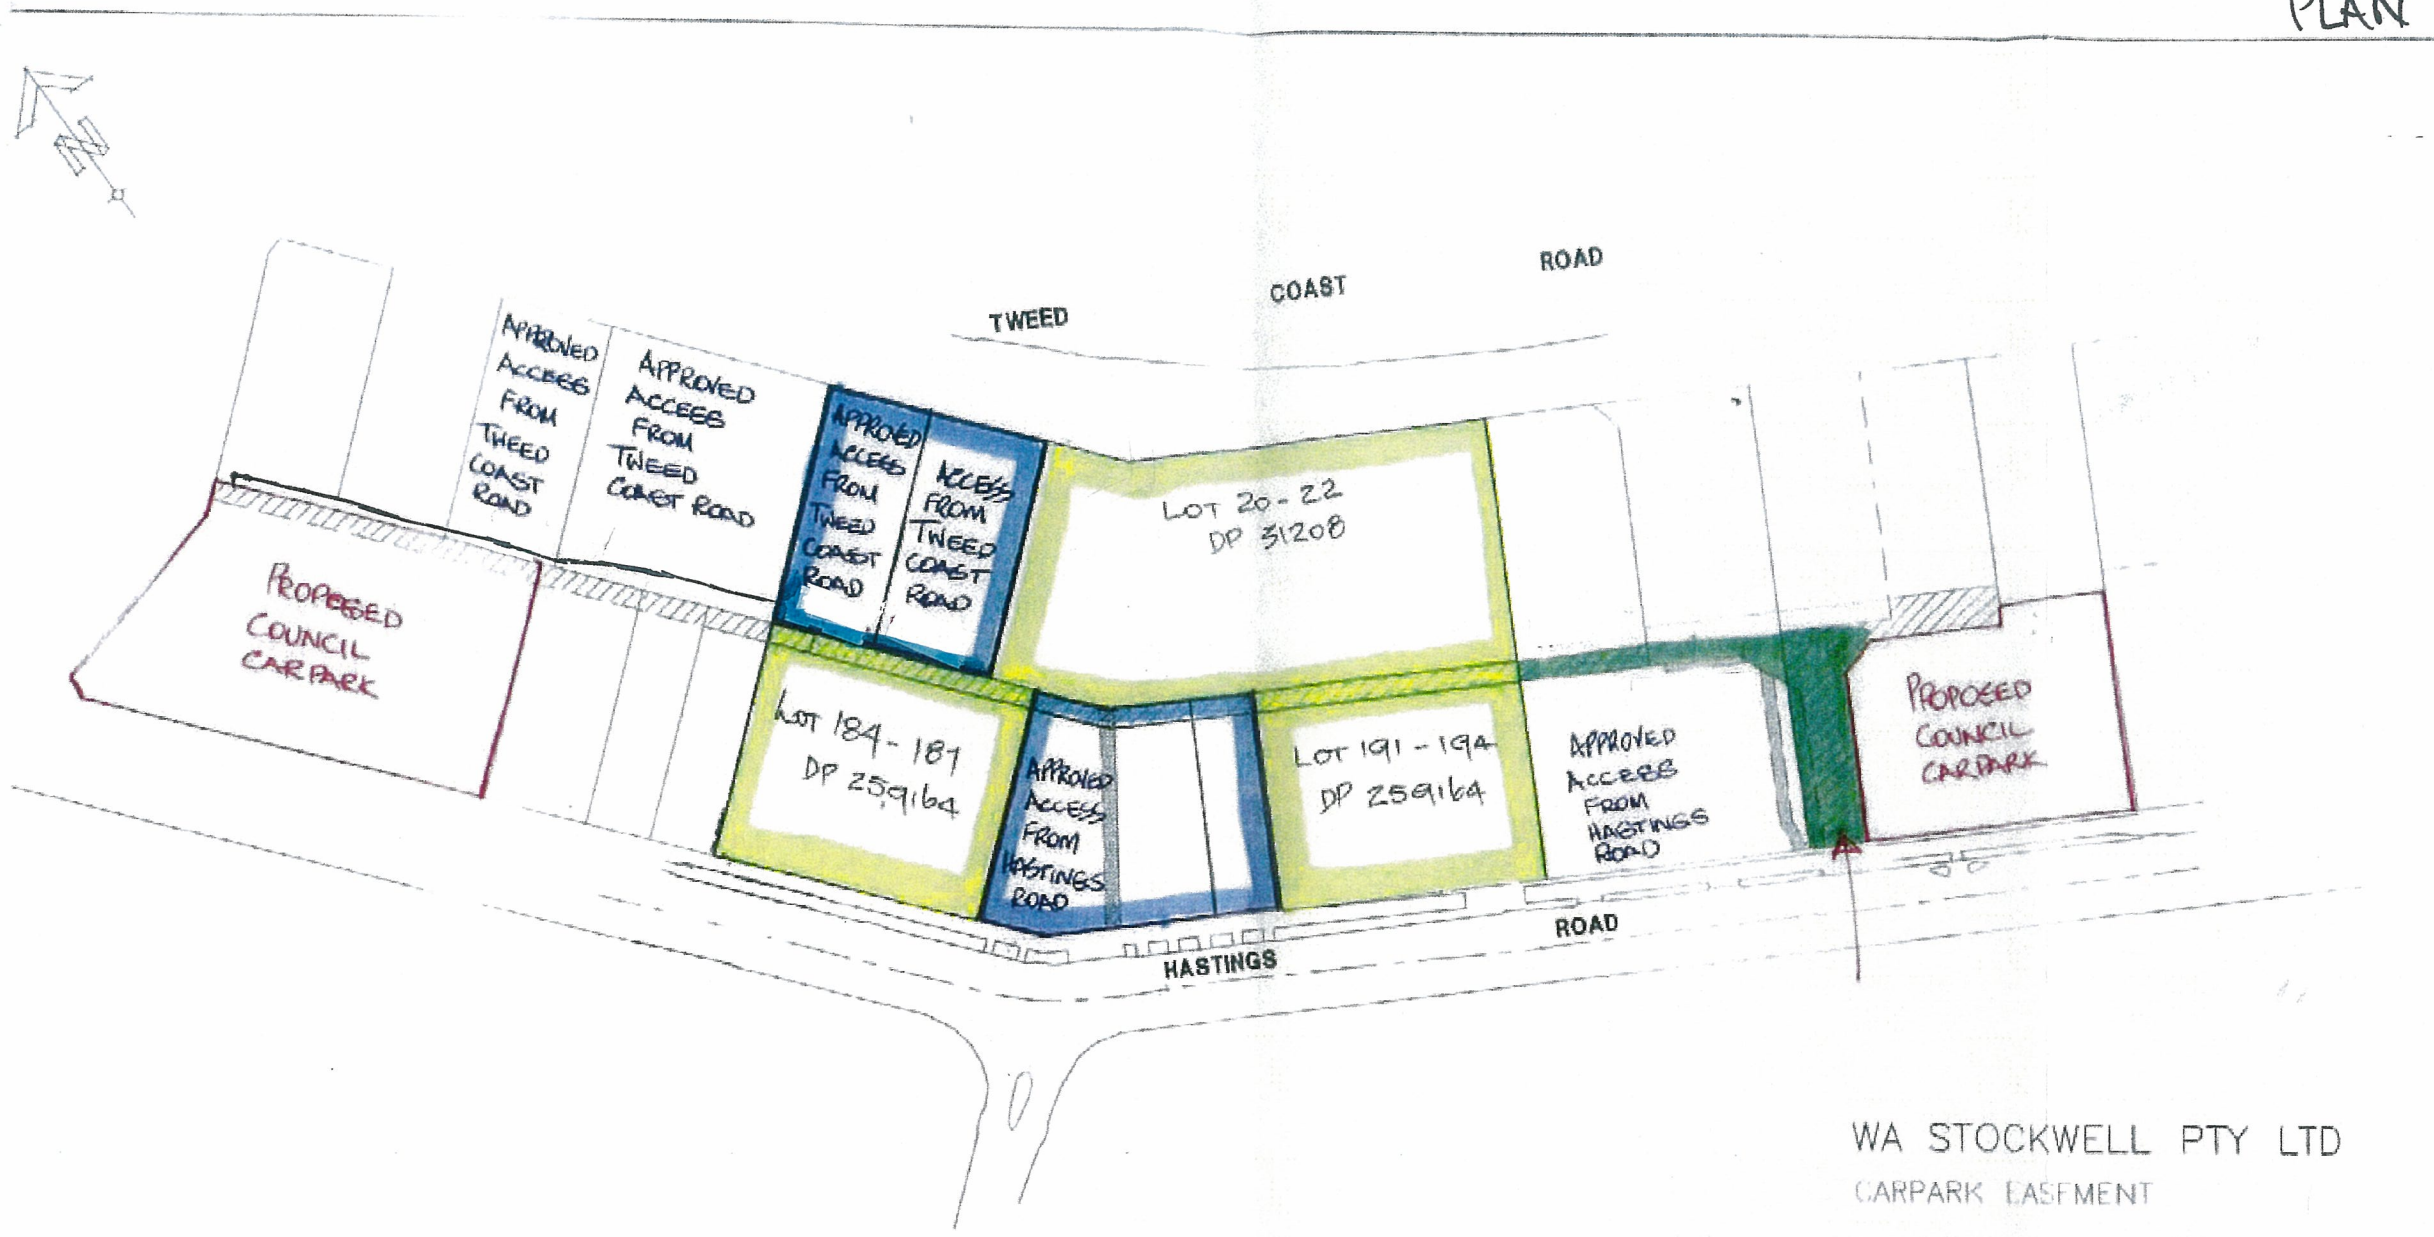

LEGEND

RIGHT OF CARRIAGE WAY

EASEMENT TO DRAIN WATER

PROPOSED DEVELOPMENT

AREA OF LANEWAY FORMED

WA STOCKWELL PTY LTD

CARPARK EASEMENT

TWEED COAST ROAD
CABARITA, NSW

N-T7409 SK/8/08/08 -1

RIGHT OF CARRIAGEWAY CHANGES

A3 N 17409 AUGUST 2008

OPUS QANTEC McWILLIAM

A.B.N. 79 086 342 065

1/10 Rivendell
PO Box 6389
Tweed Heads South NSW 2486
Telephone (07) 5523 1755
Facsimile (07) 5523 9664
E-Mail tweedheads@opusqmcw.com.au