BREAKLINE - FOR CONTINUATION REFER TO DRAWING Co11888.00-C45

BREAKLINE - FOR CONTINUATION REFER TO DRAWING Co11888.00-C42

LEGEND:

LEVELS DATUM IS AHD.

EXISTING SITE LEVELS AND DETAILS BASED ON SURVEY INFORMATION PROVIDED BY LOVEGROVE OXLEY CONSULTANTS DATED 31/05/07.

- SGGP, SINGLE GRATED GULLY PIT
- SJP, SEALED JUNCTION PIT
- GD - GRATED DRAIN (200 WIDE)
- DRAINAGE LINE
- SUBSOIL LINE
- ROOFWATER LINE
- FINISHED PAVEMENT SPOT HEIGHT
- FINISHED PAVEMENT CONTOUR (MAJOR) 0.5m INTERVALS
- FINISHED PAVEMENT CONTOUR (MINOR) 0.1m INTERVALS

NOTE:

REFER TO DRAWING C41 FOR PIT SCHEDULE AND STORMWATER NOTES

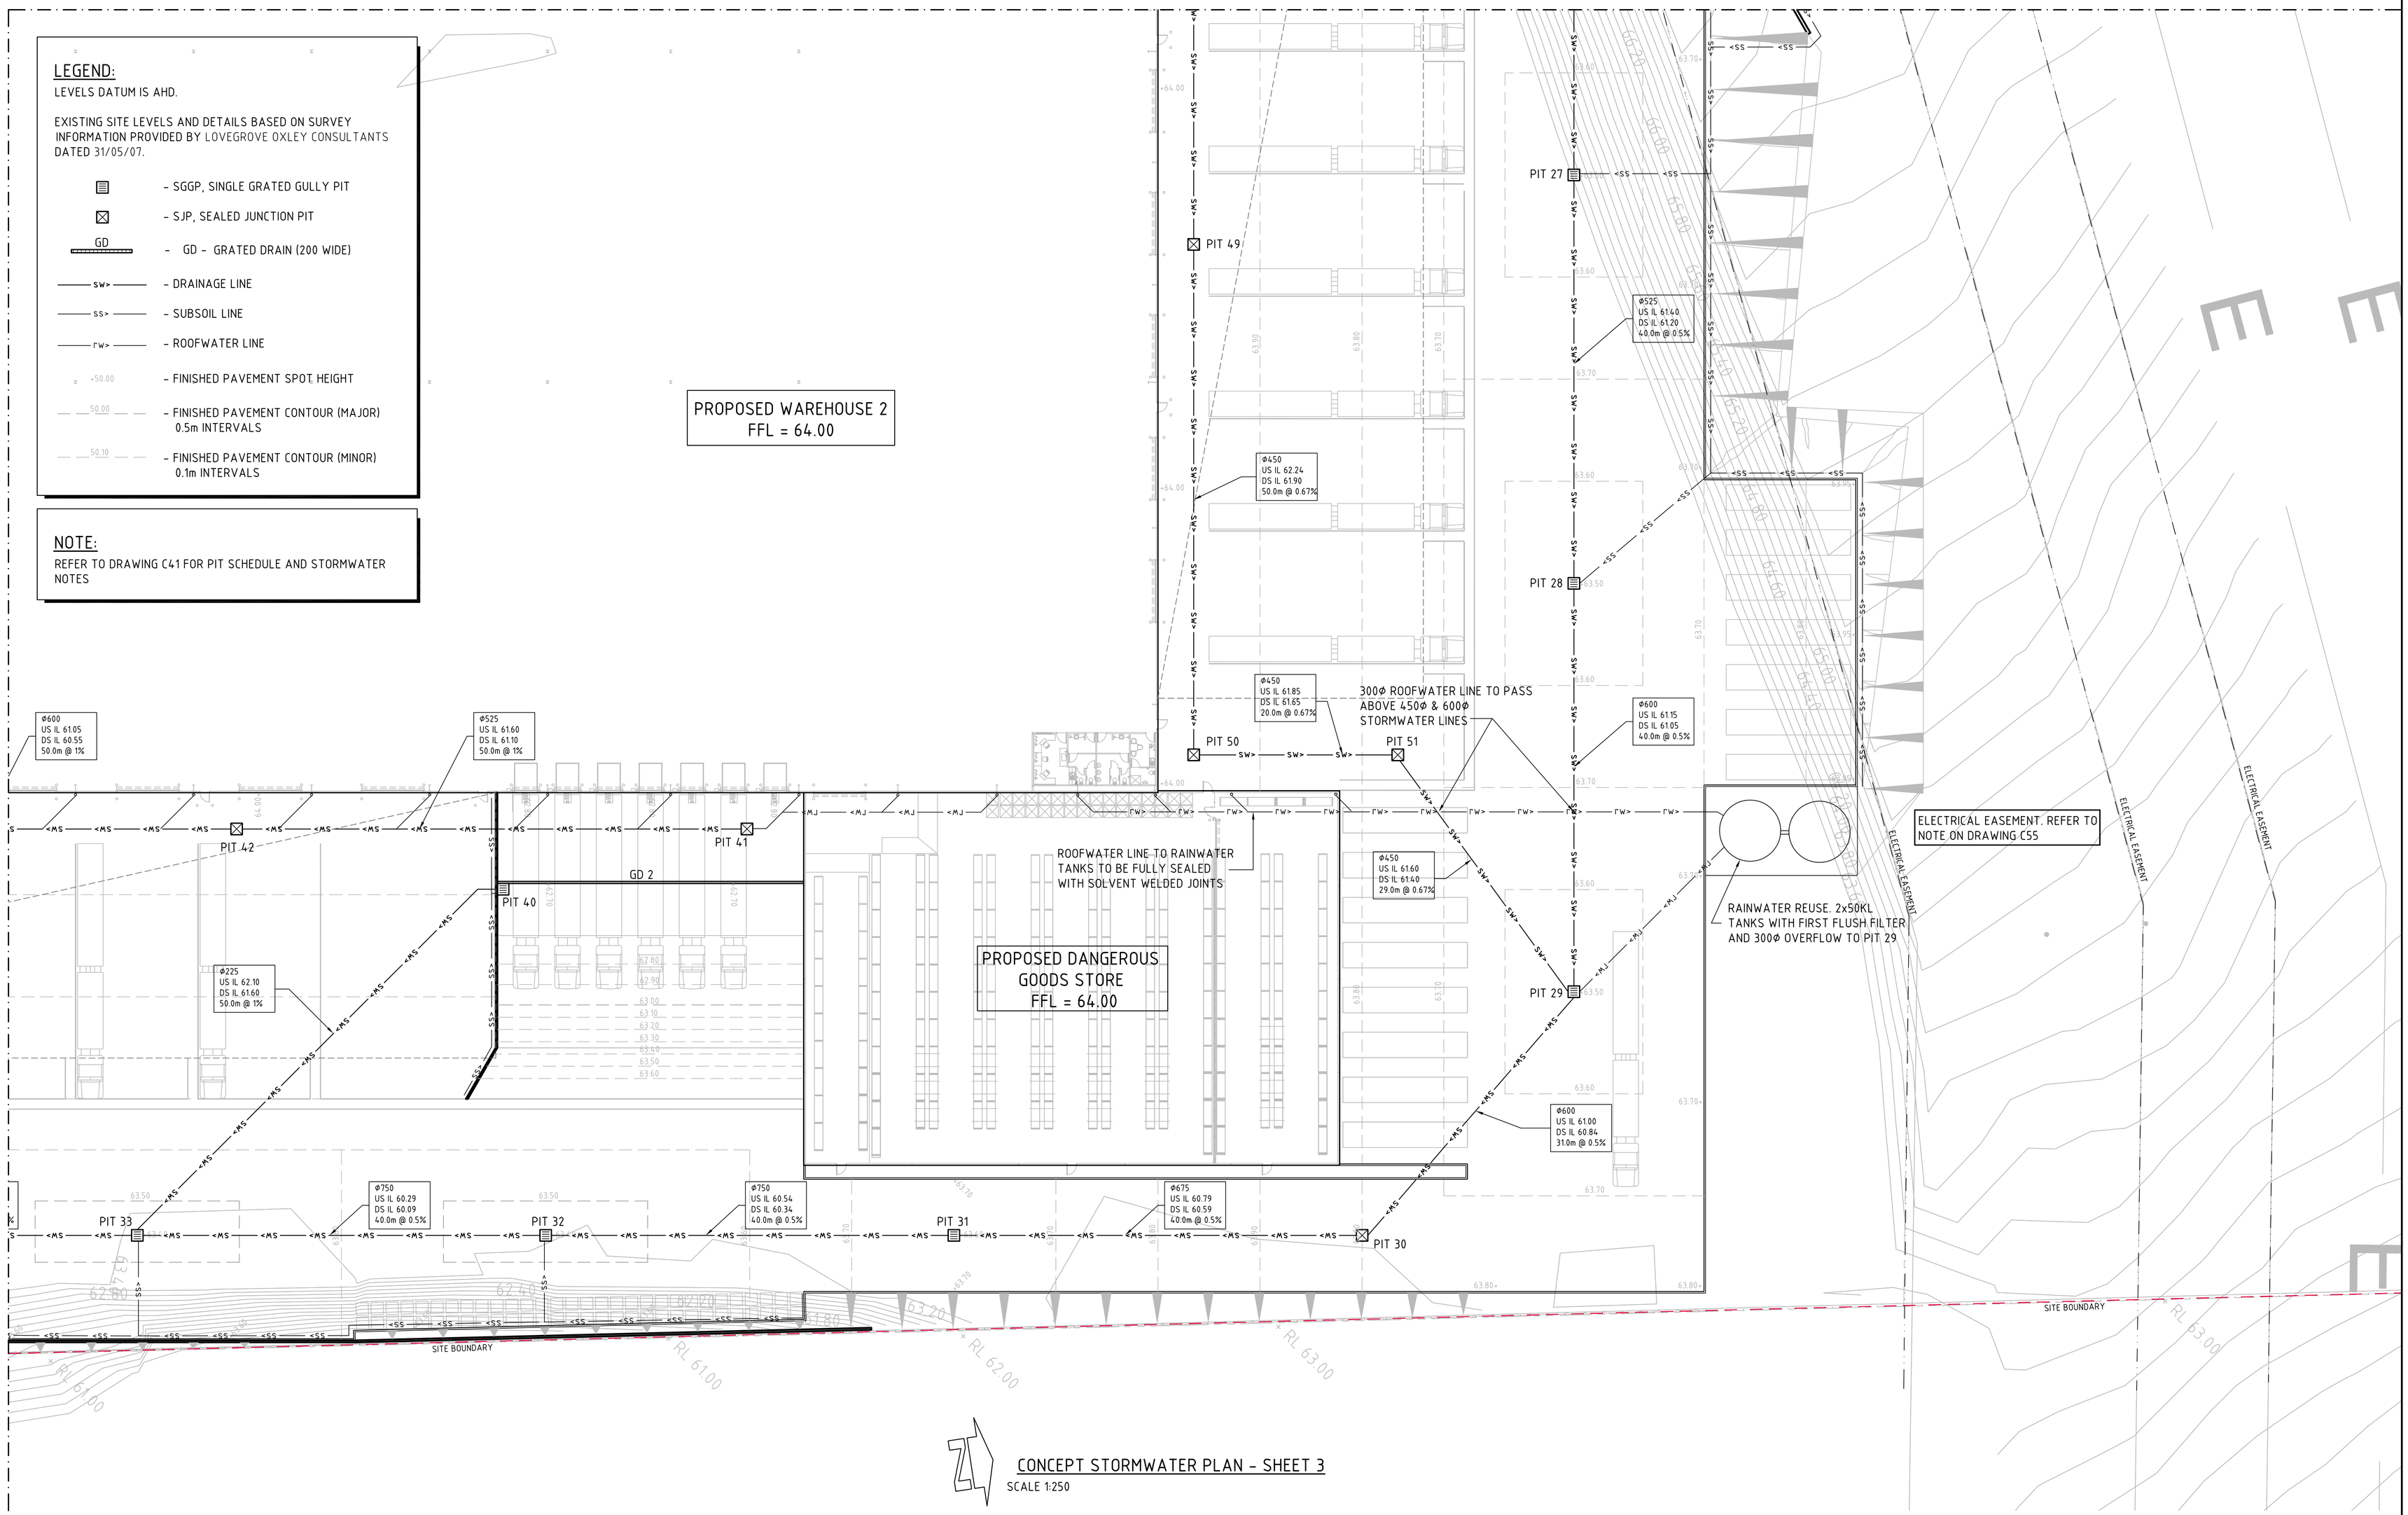

CONCEPT STORMWATER PLAN - SHEET 3

SCALE 1:250

2m 0 5 10 15 20 25m

SCALE 1:250 AT B1 SIZE PLOT

FOR S75W APPLICATION

AMENDMENTS	DATE	ISSUE
FOR S75W APPLICATION	7.11.12	B
FOR INFORMATION ONLY	30.10.12	A

AMENDMENTS	DATE	ISSUE

ARCHITECT
AXIS ARCHITECTURE
4 / 112 CRONULLA
CRONULLA, NSW 2230

CLIENT
LOGOS PROPERTY GROUP
SUITE 12.02 / 167 MACQUARIE STREET
SYDNEY, NSW 2000

PROJECT
PROPOSED WAREHOUSE
SUPER RETAIL GROUP
133-145 LENORE LANE, ERSKINE PARK, NSW

DESIGNED	DRAWN	DATE	CHECKED	SIZE	SCALE	CAD REF:
M.W	M.C	26.10.12		B1	AS SHOWN	Co11888.00-C43

Costin Roe Consulting Pty Ltd.
Consulting Engineers ACN 003 696 448
Level 1, 8 Windmill Street
Walsh Bay, Sydney NSW 2000
Tel: (02) 9251-7699 Fax: (02) 9241-3731
email: mail@costinroe.com.au

Costin Roe Consulting
Value in Engineering and Management

DRAWING TITLE
CONCEPT STORMWATER PLAN
SHEET 3

DRAWING No Co11888.00-C43 ISSUE B