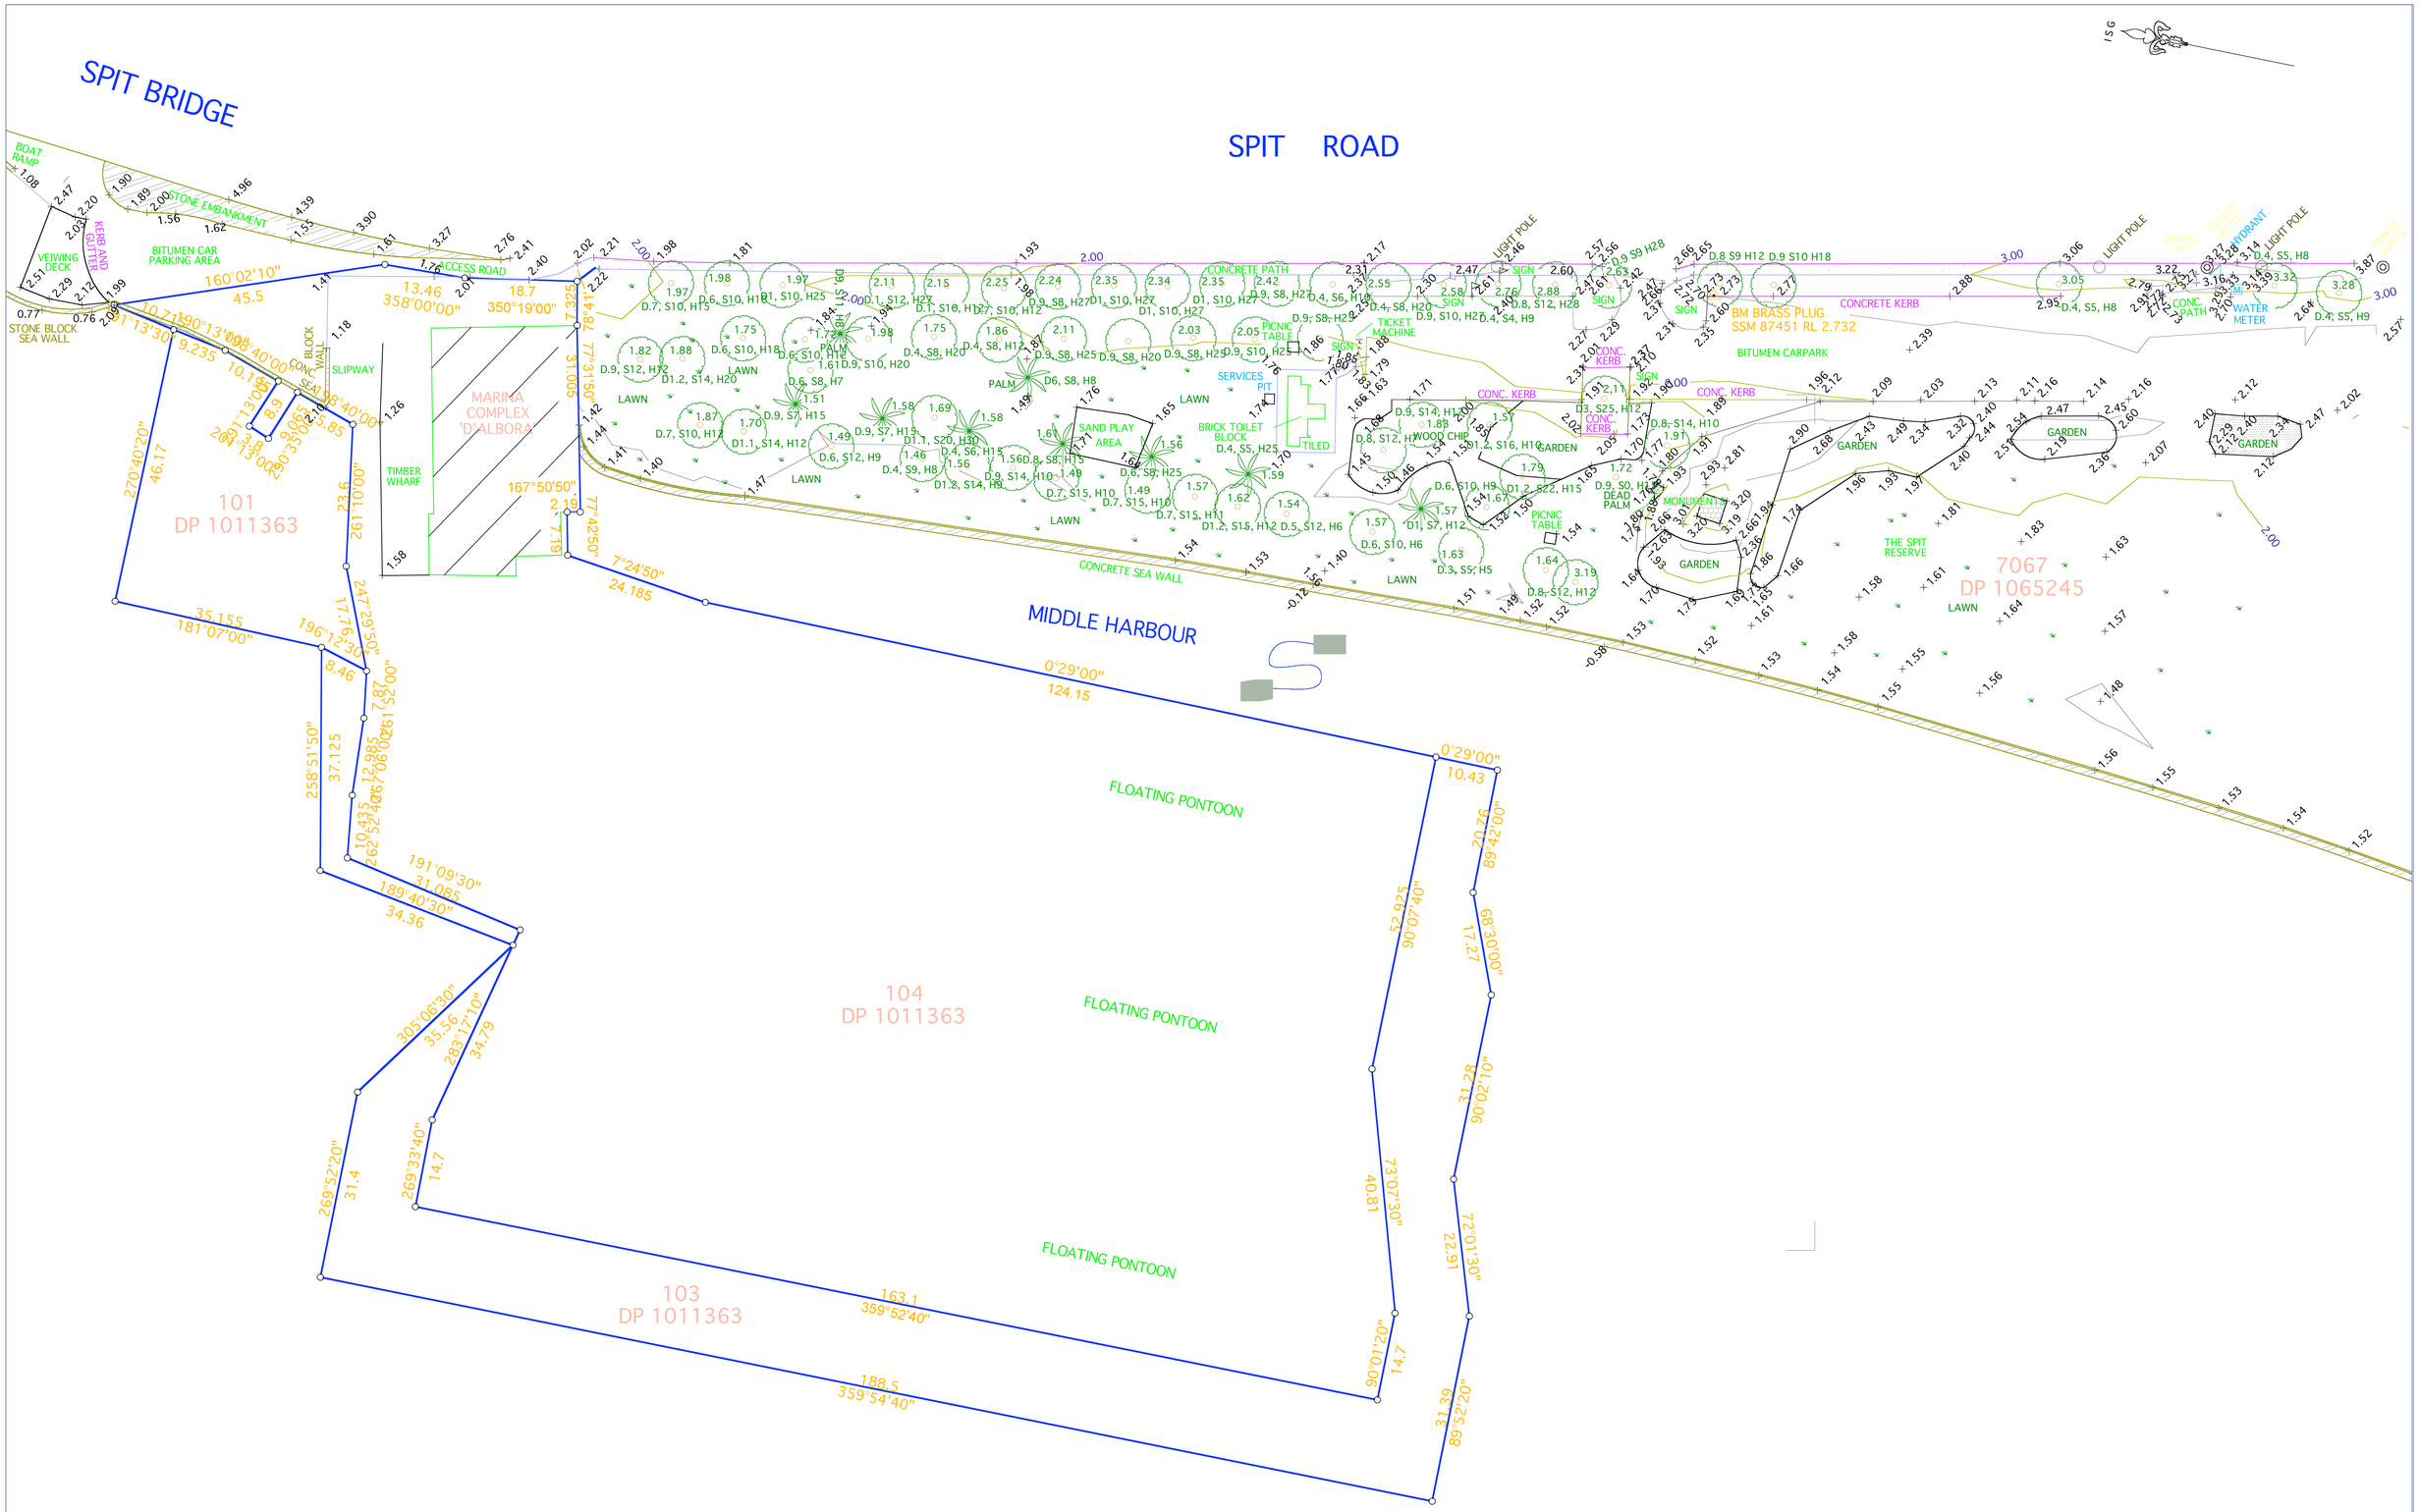

0 10 20 30 40 50

NOTES:
1. Boundaries, dimensions and areas shown hereon are title and subject to full survey.
2. Boundaries are approximate only and should be clearly marked prior to construction.
3. Origin of levels SSM 87451 Adopted as RL 2.732 AHD.
4. No investigation has been made of underground services on or adjacent to this land.
5. Restriction on building may apply to this land.
6. Tree spreads are diagrammatic only.
7. Tree sizes are estimates only.
8. Features and Levels Shown are to Topographical Mapping Accuracy.
9. Sewer position is approximate only, scaled from Diagram of Sanitary Drainage
THIS NOTICE MUST NOT BE ERASED.

MONTEK
Property Surveys
Registered Surveyors
T 02 9922 4996 F 02 9225 9880
info@montek.com.au

Prepared for
D'ALBORA MARINAS

Copyright: No part of this drawing may be reproduced or distributed in any form or by any means without prior written permission of Montek Property Pty Ltd

LEVEL & FEATURE SURVEY
THE SPIT RESERVE
Spit Road, Mosman
Lot 7067 in DP 1065245

Date: 6 February 2006	
Scale 1:500 at A1	
Datum AHD	Sheet 1of 1
Reference: 20506	

FULL SIZE SHEET SCALE
0cm 5cm 10cm 20cm 30cm