PLAN FORM 2 (A2)

WARNING: CREASING OR FOLDING WILL LEAD TO REJECTION

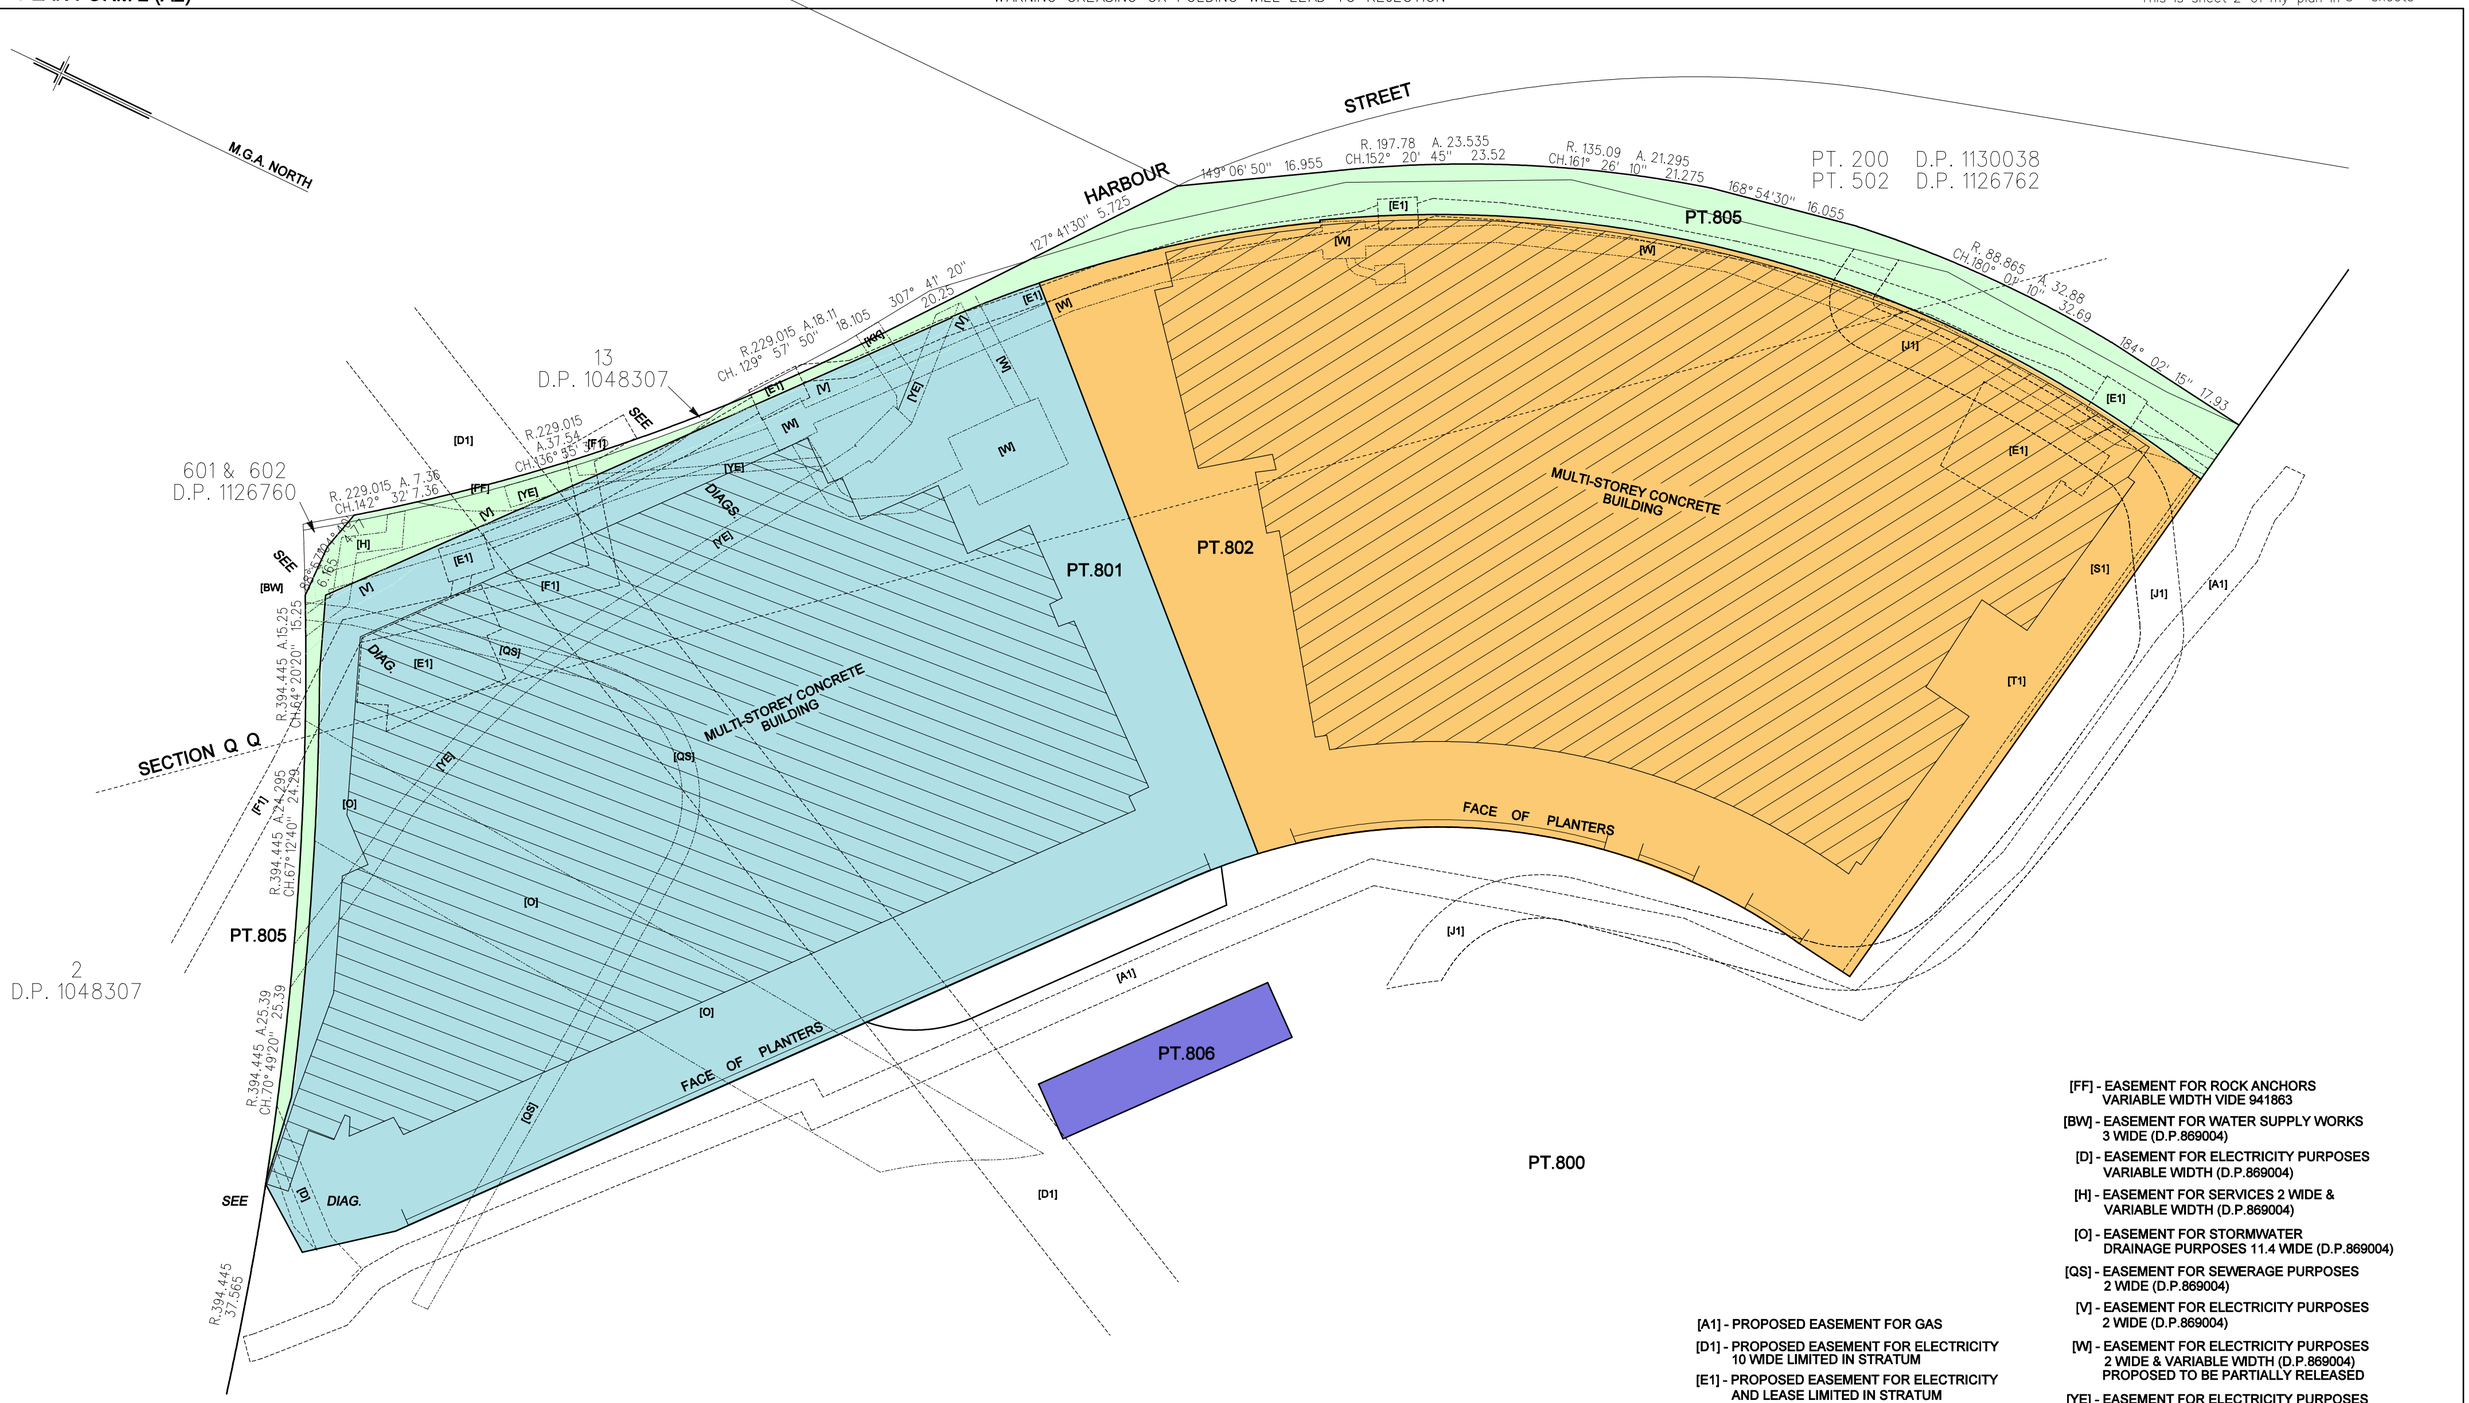

GROUND FLOOR AND ABOVE

[FF] - EASEMENT FOR ROCK ANCHORS VARIABLE WIDTH VIDE 941863

[BW] - EASEMENT FOR WATER SUPPLY WORKS 3 WIDE (D.P.869004)

[D] - EASEMENT FOR ELECTRICITY PURPOSES VARIABLE WIDTH (D.P.869004)

[H] - EASEMENT FOR SERVICES 2 WIDE & VARIABLE WIDTH (D.P.869004)

[O] - EASEMENT FOR STORMWATER DRAINAGE PURPOSES 11.4 WIDE (D.P.869004)

[QS] - EASEMENT FOR SEWERAGE PURPOSES 2 WIDE (D.P.869004)

[V] - EASEMENT FOR ELECTRICITY PURPOSES 2 WIDE (D.P.869004)

[W] - EASEMENT FOR ELECTRICITY PURPOSES 2 WIDE & VARIABLE WIDTH (D.P.869004) PROPOSED TO BE PARTIALLY RELEASED

[YE] - EASEMENT FOR ELECTRICITY PURPOSES VARIABLE WIDTH (D.P.869004) PROPOSED TO BE PARTIALLY RELEASED

[ZZ] - EASEMENT FOR STORMWATER DRAINAGE PURPOSES 4.5 WIDE (D.P.869004) PROPOSED TO BE RELEASED

[KK] - PROPOSED EASEMENT FOR ELECTRICITY PURPOSES 3 WIDE & VARIABLE WIDTH (D.P.1045592)

[A1] - PROPOSED EASEMENT FOR GAS

[D1] - PROPOSED EASEMENT FOR ELECTRICITY 10 WIDE LIMITED IN STRATUM

[E1] - PROPOSED EASEMENT FOR ELECTRICITY AND LEASE LIMITED IN STRATUM

[F1] - PROPOSED EASEMENT FOR WATER SUPPLY PURPOSES 3 WIDE

[J1] - PROPOSED EASEMENT FOR WATER SUPPLY PURPOSES

[S1] - PROPOSED EASEMENT FOR SUPPORT

[T1] - PROPOSED EASEMENT FOR ELECTRICITY CABLES 2 WIDE

DATUM : AUSTRALIAN HEIGHT DATUM
ORIGIN OF LEVELS : S.S.M.44895 R.L.4.024 A.H.D.

Surveyor : PETER RAYMOND SALMON Date of Survey : Surveyor's Ref : 73647 CHECKLIST	PLAN OF SUBDIVISION OF LOT 900 D.P. 1132344, LOT 600 D.P. 1126760, LOT 201 D.P. 1130038, LOTS 318 & 319 D.P. 871455 AND LOT 505 D.P. 1126762	LGA: SYDNEY Locality : DARLING HARBOUR Subdivision No: Lengths are in metres. Reduction Ratio 1:	Registered	PLAN OF PROPOSED SUBDIVISION 14/03/2011 SHEET 2 OF 5

00 10 20 30 40 50 Table of mm 90 100 110 120 130 140