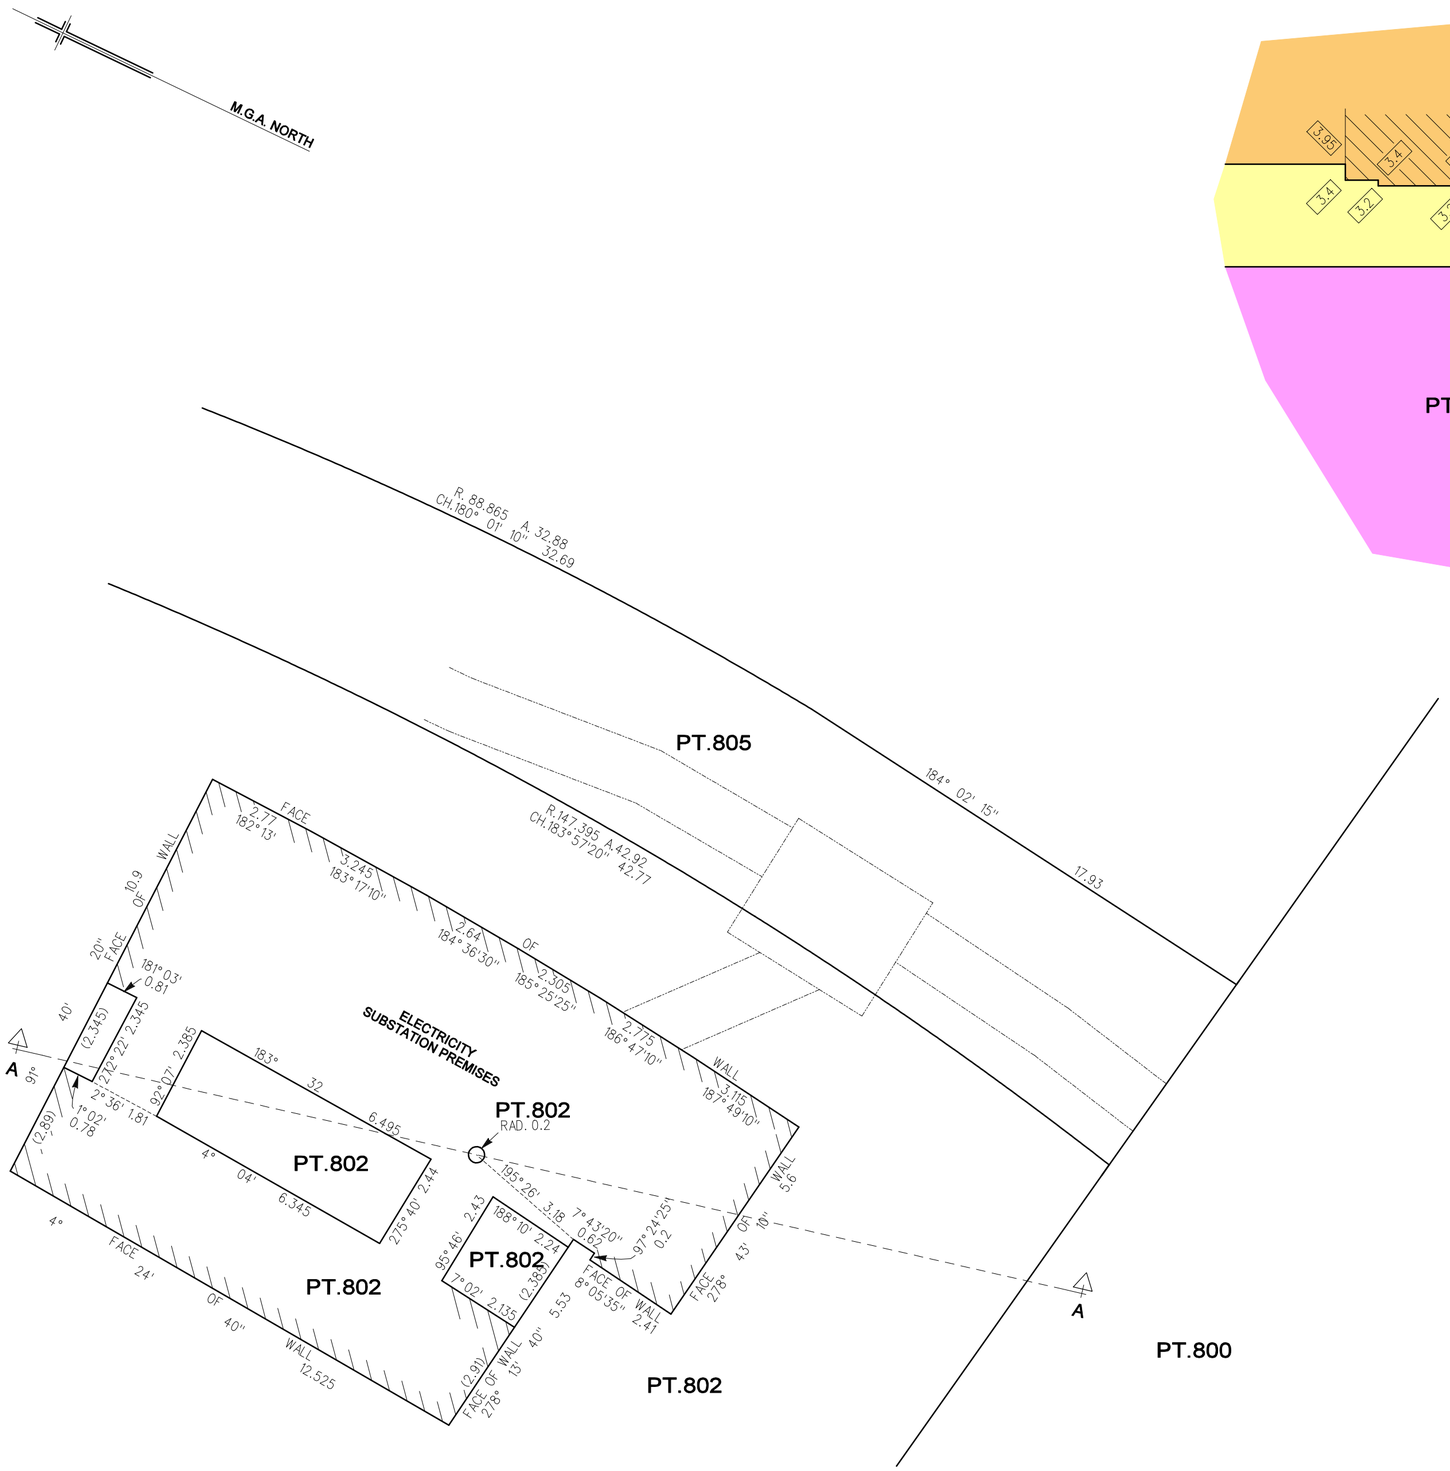

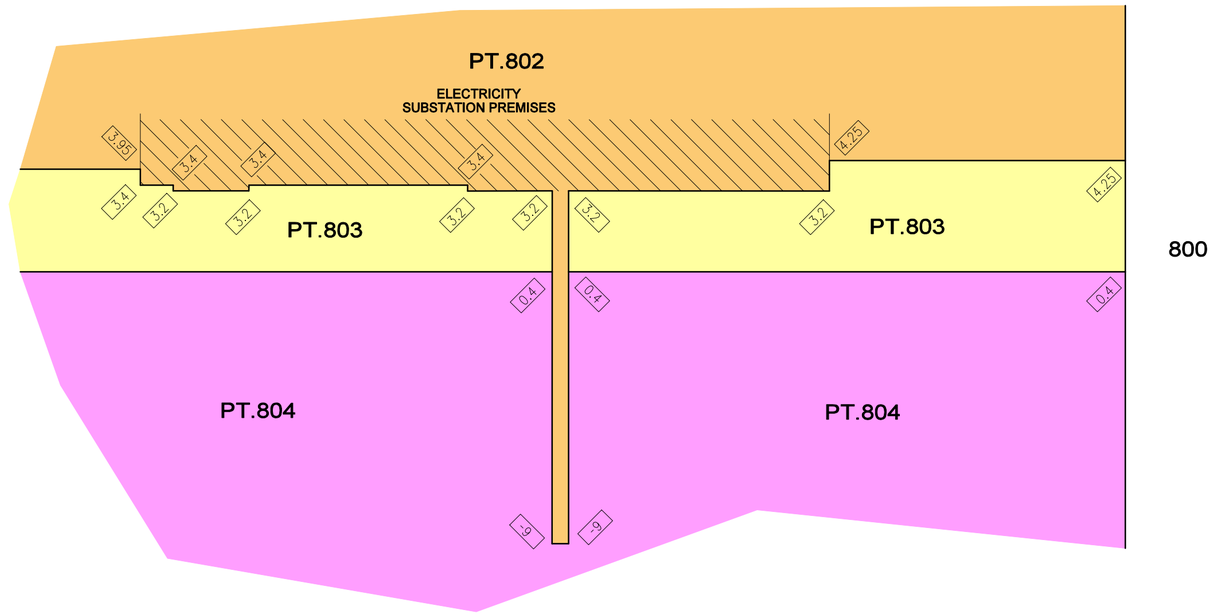

SECTION "A" "A"

NOT TO SCALE

DIAGRAM
NOT TO SCALE

DATUM : AUSTRALIAN HEIGHT DATUM
ORIGIN OF LEVELS : S.S.M.44895
R.L.4.024 A.H.D.

Surveyor : PETER RAYMOND SALMON Date of Survey : Surveyor's Ref : 73647 CHECKLIST	PLAN OF SUBDIVISION OF LOT 900 D.P. 1132344, LOT 600 D.P. 1126760, LOT 201 D.P. 1130038, LOTS 318 & 319 D.P. 871455 AND LOT 505 D.P. 1126762	LGA: SYDNEY Locality : DARLING HARBOUR Subdivision No: Lengths are in metres. Reduction Ratio 1:150	Registered	PLAN OF PROPOSED SUBDIVISION 14/03/2011 SHEET 4 OF 5

00 | 10 | 20 | 30 | 40 | 50 | Table of mm | 90 | 100 | 110 | 120 | 130 | 140