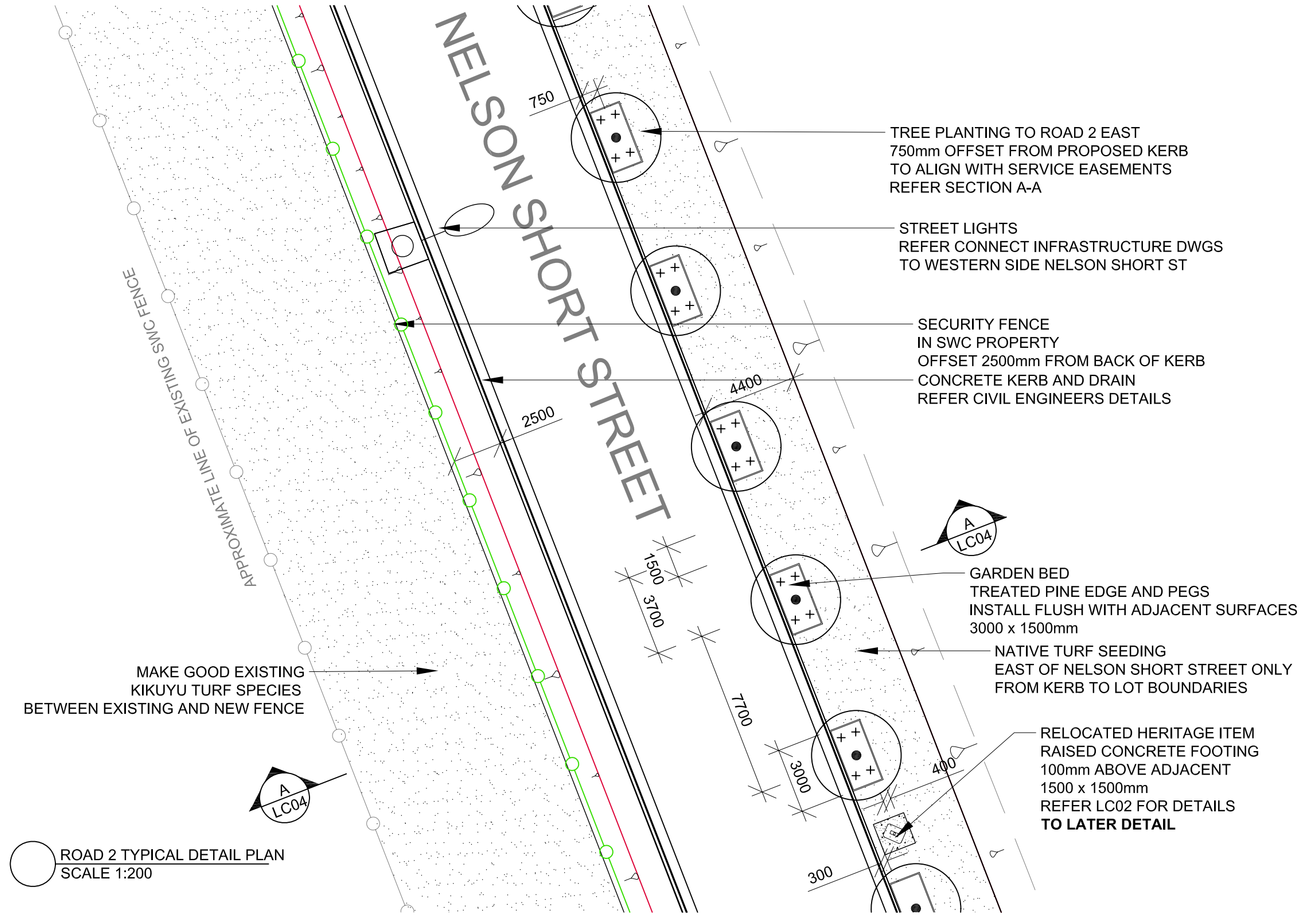

ROAD 2 TYPICAL DETAIL PLAN
SCALE 1:200

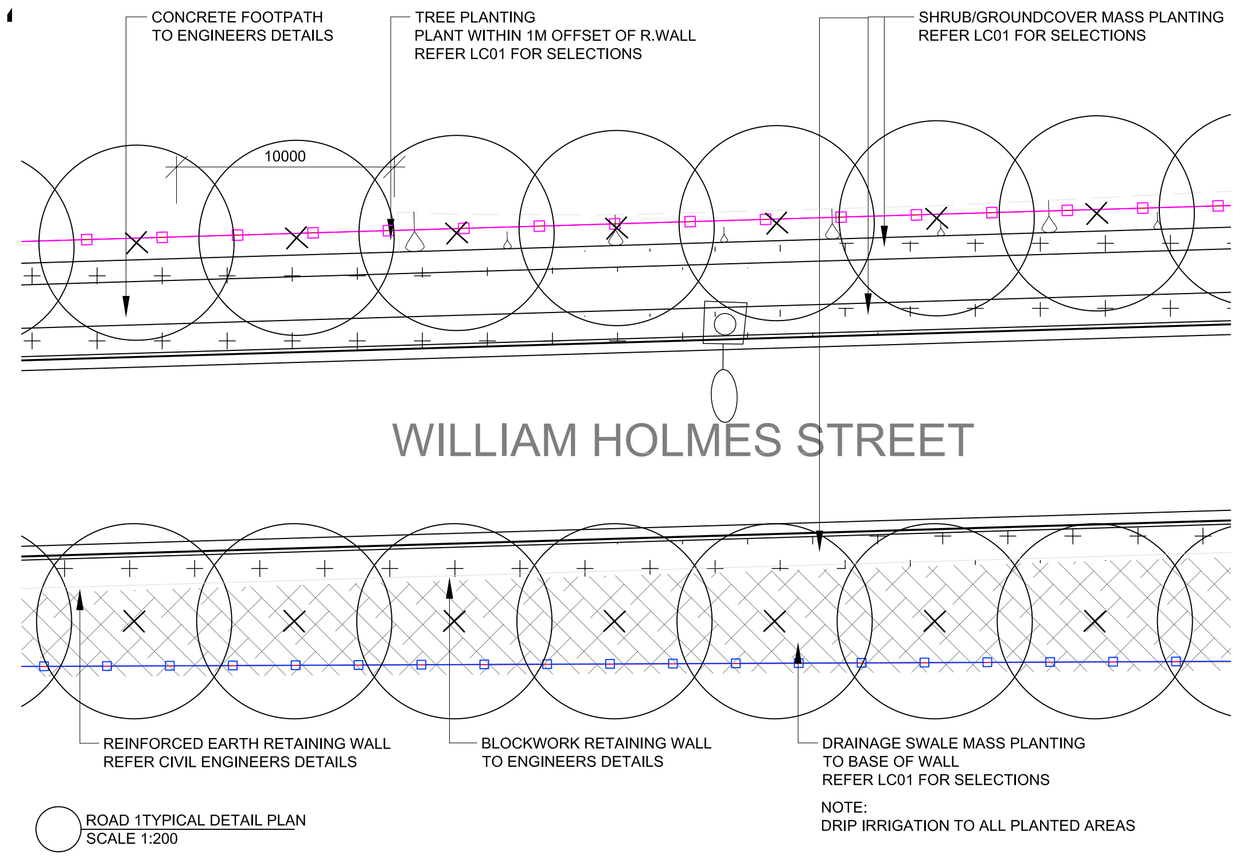

ROAD 1TYPICAL DETAIL PLAN
SCALE 1:200

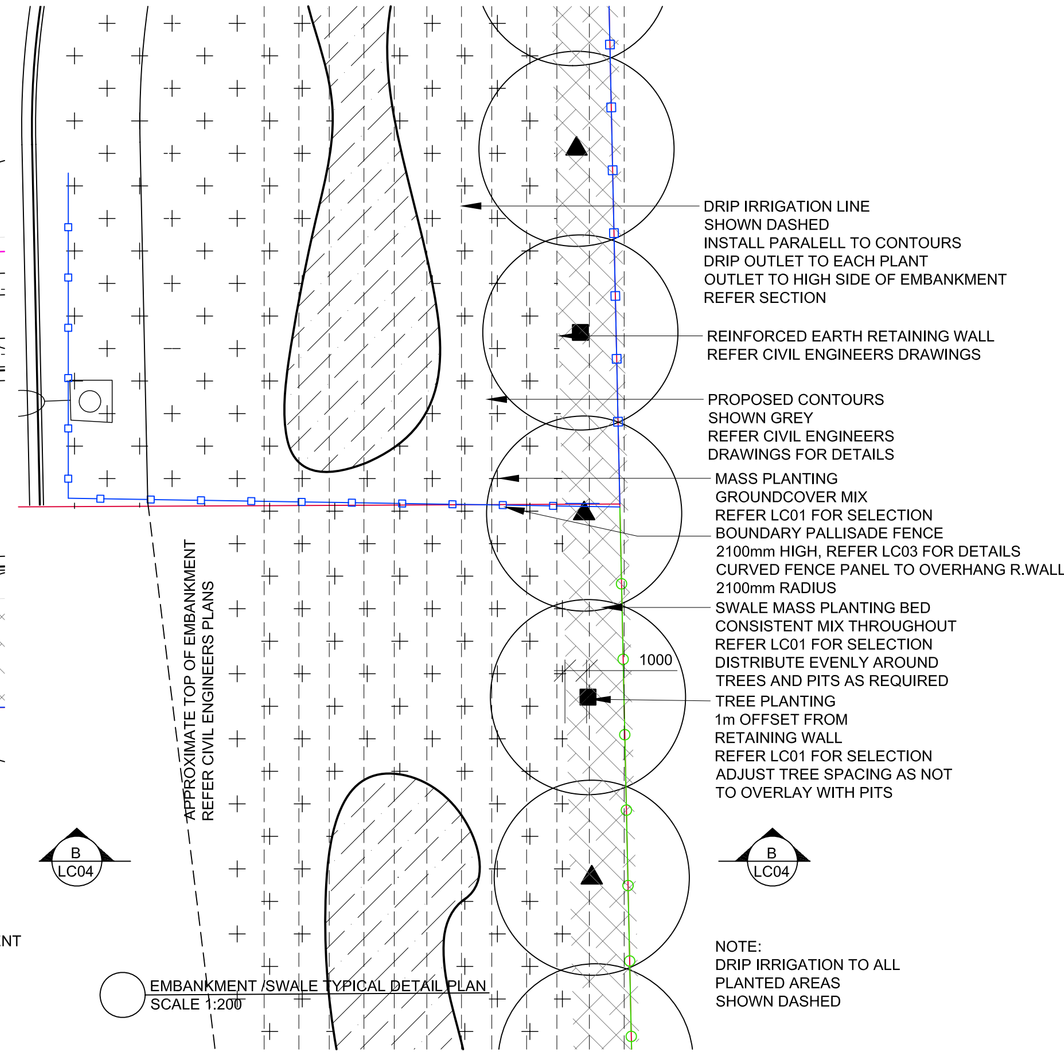

EMBANKMENT /SWALE TYPICAL DETAIL PLAN
SCALE 1:200

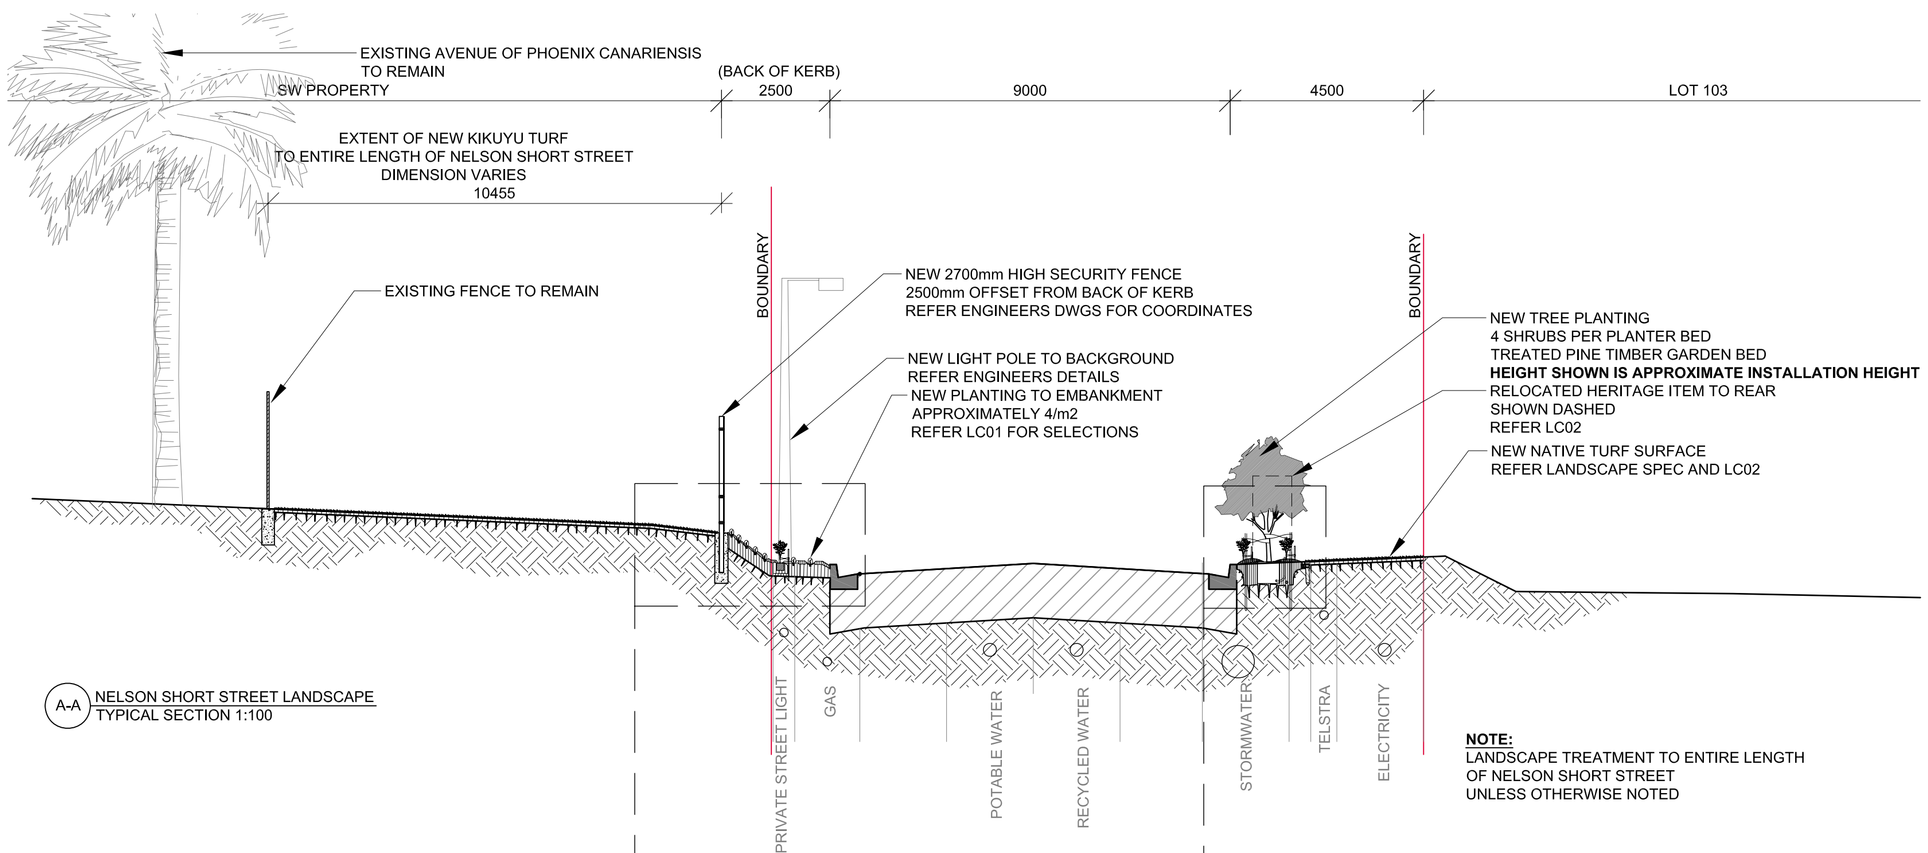

A-A NELSON SHORT STREET LANDSCAPE
TYPICAL SECTION 1:100

NOTE:
LANDSCAPE TREATMENT TO ENTIRE LENGTH
OF NELSON SHORT STREET
UNLESS OTHERWISE NOTED

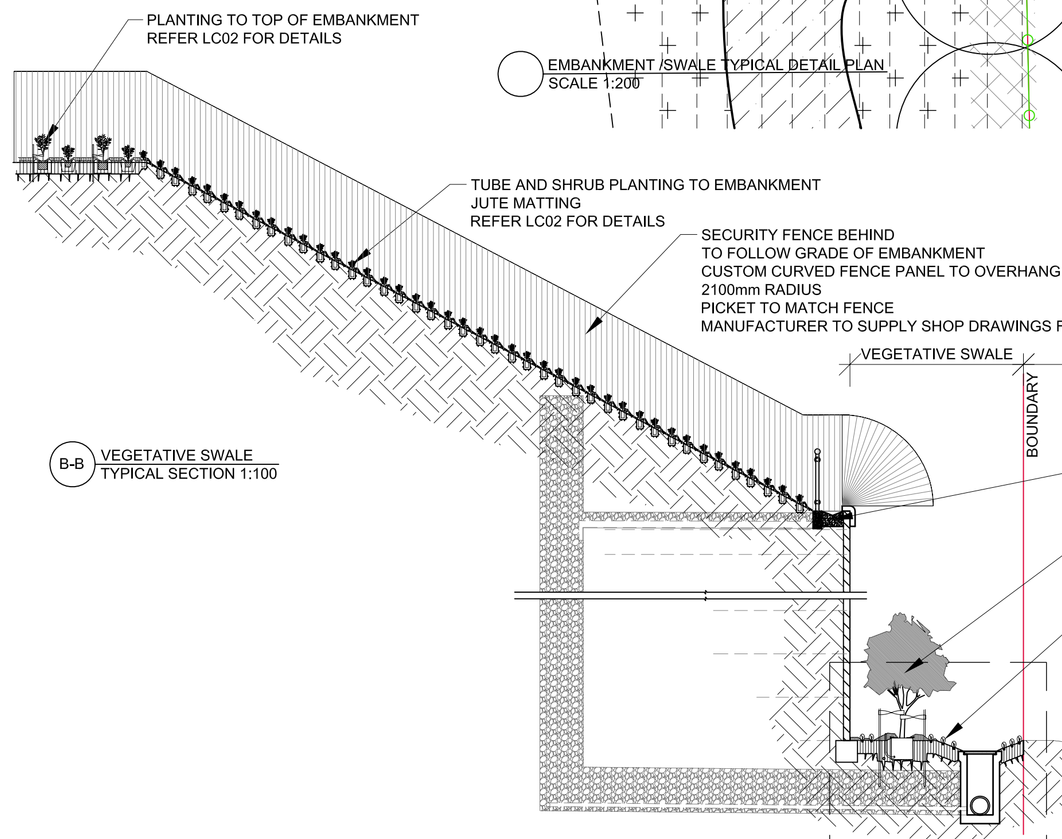

B-B VEGETATIVE SWALE
TYPICAL SECTION 1:100

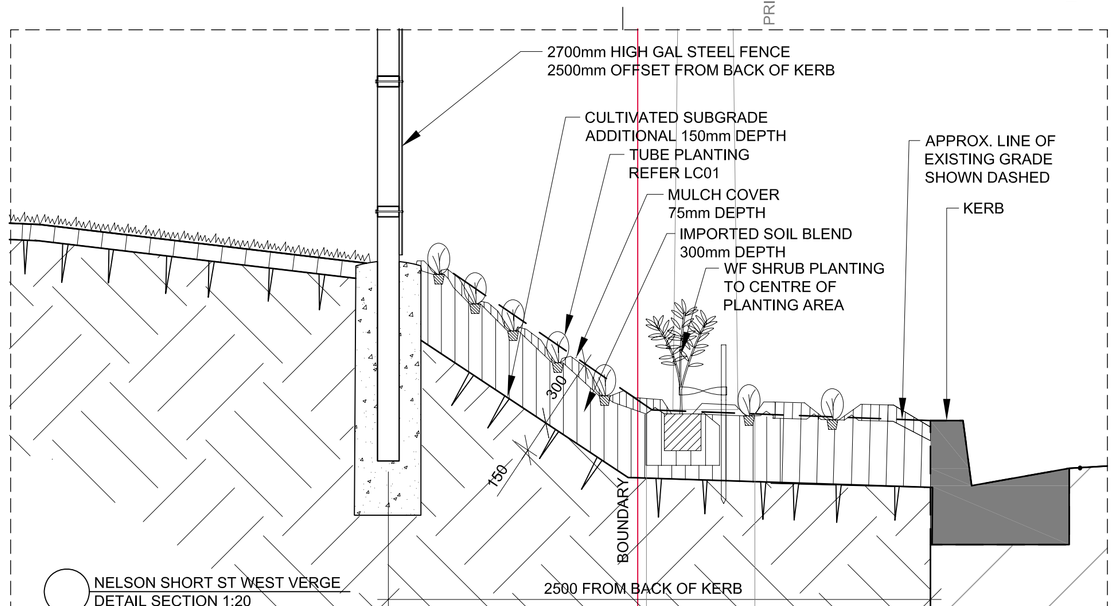

NELSON SHORT ST WEST VERGE
DETAIL SECTION 1:20

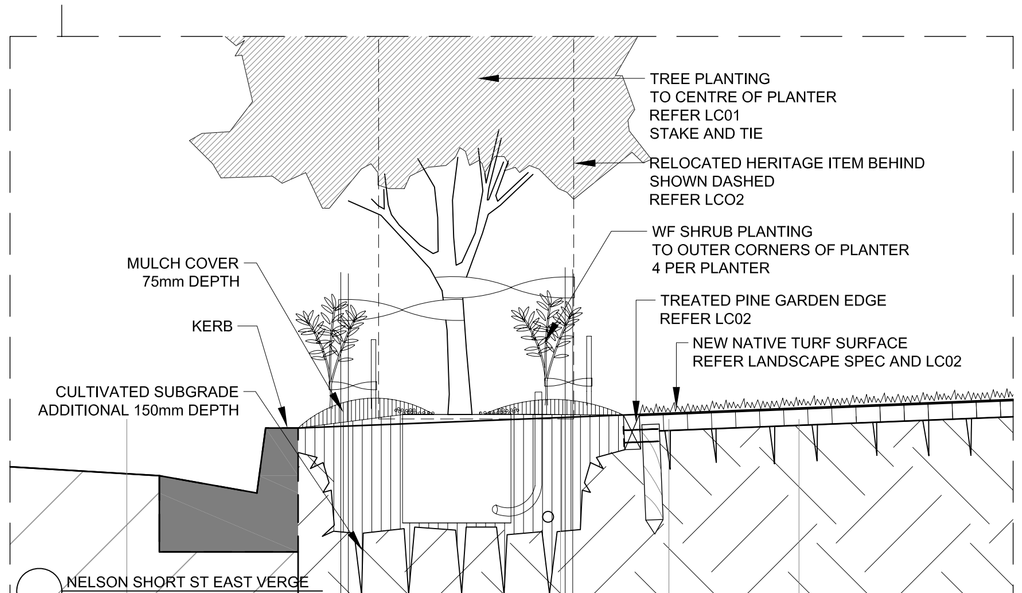

NELSON SHORT ST EAST VERGE
DETAIL SECTION 1:20

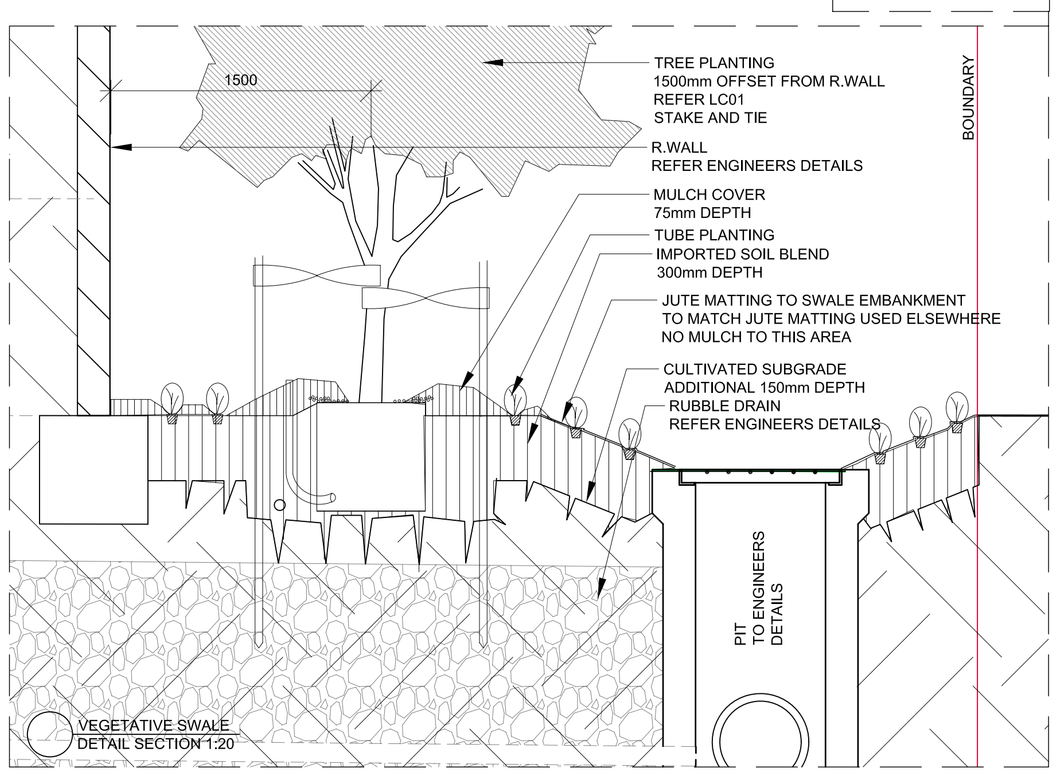

VEGETATIVE SWALE
DETAIL SECTION 1:20

FOR CONSTRUCTION

issue	description	date
C	PLANTING, SWC COMMENTS	07.10.2009
B	EMBANKMENT, EAST SWALE, NELSON SHORT FOR CONSTRUCTION	25.09.2009
A	DRAFT FOR CONSTRUCTION	04.09.2009

taylor brammer landscape architects pty ltd

sydney
218 Oxford Street, Woollahra, NSW, Australia, 2025
tel: (02) 9387 8855 **fax:** (02) 9387 8155
e: sydney@taylorbrammer.com.au

south coast
26 Moore Street, Austinmer, NSW, Australia, 2515
tel: (02) 4267 5088 **fax:** (02) 4267 4826
e: southcoast@taylorbrammer.com.au

project:
POTTS HILL, SYDNEY WATER CORPORATION

drawing title:
LANDSCAPE
DETAIL PLANS AND SECTIONS

scale: 1:1250@A1 drawn: AL drawing no.: LC04 revision: C
date: 07.10.2009 designed: AL
job no.: 07-123S checked: DMT

Copyright of Taylor Brammer Landscape Architects Pty Ltd. Figured dimensions shall be taken in preference to scaling. The contractor shall check all dimensions on site before commencing work.