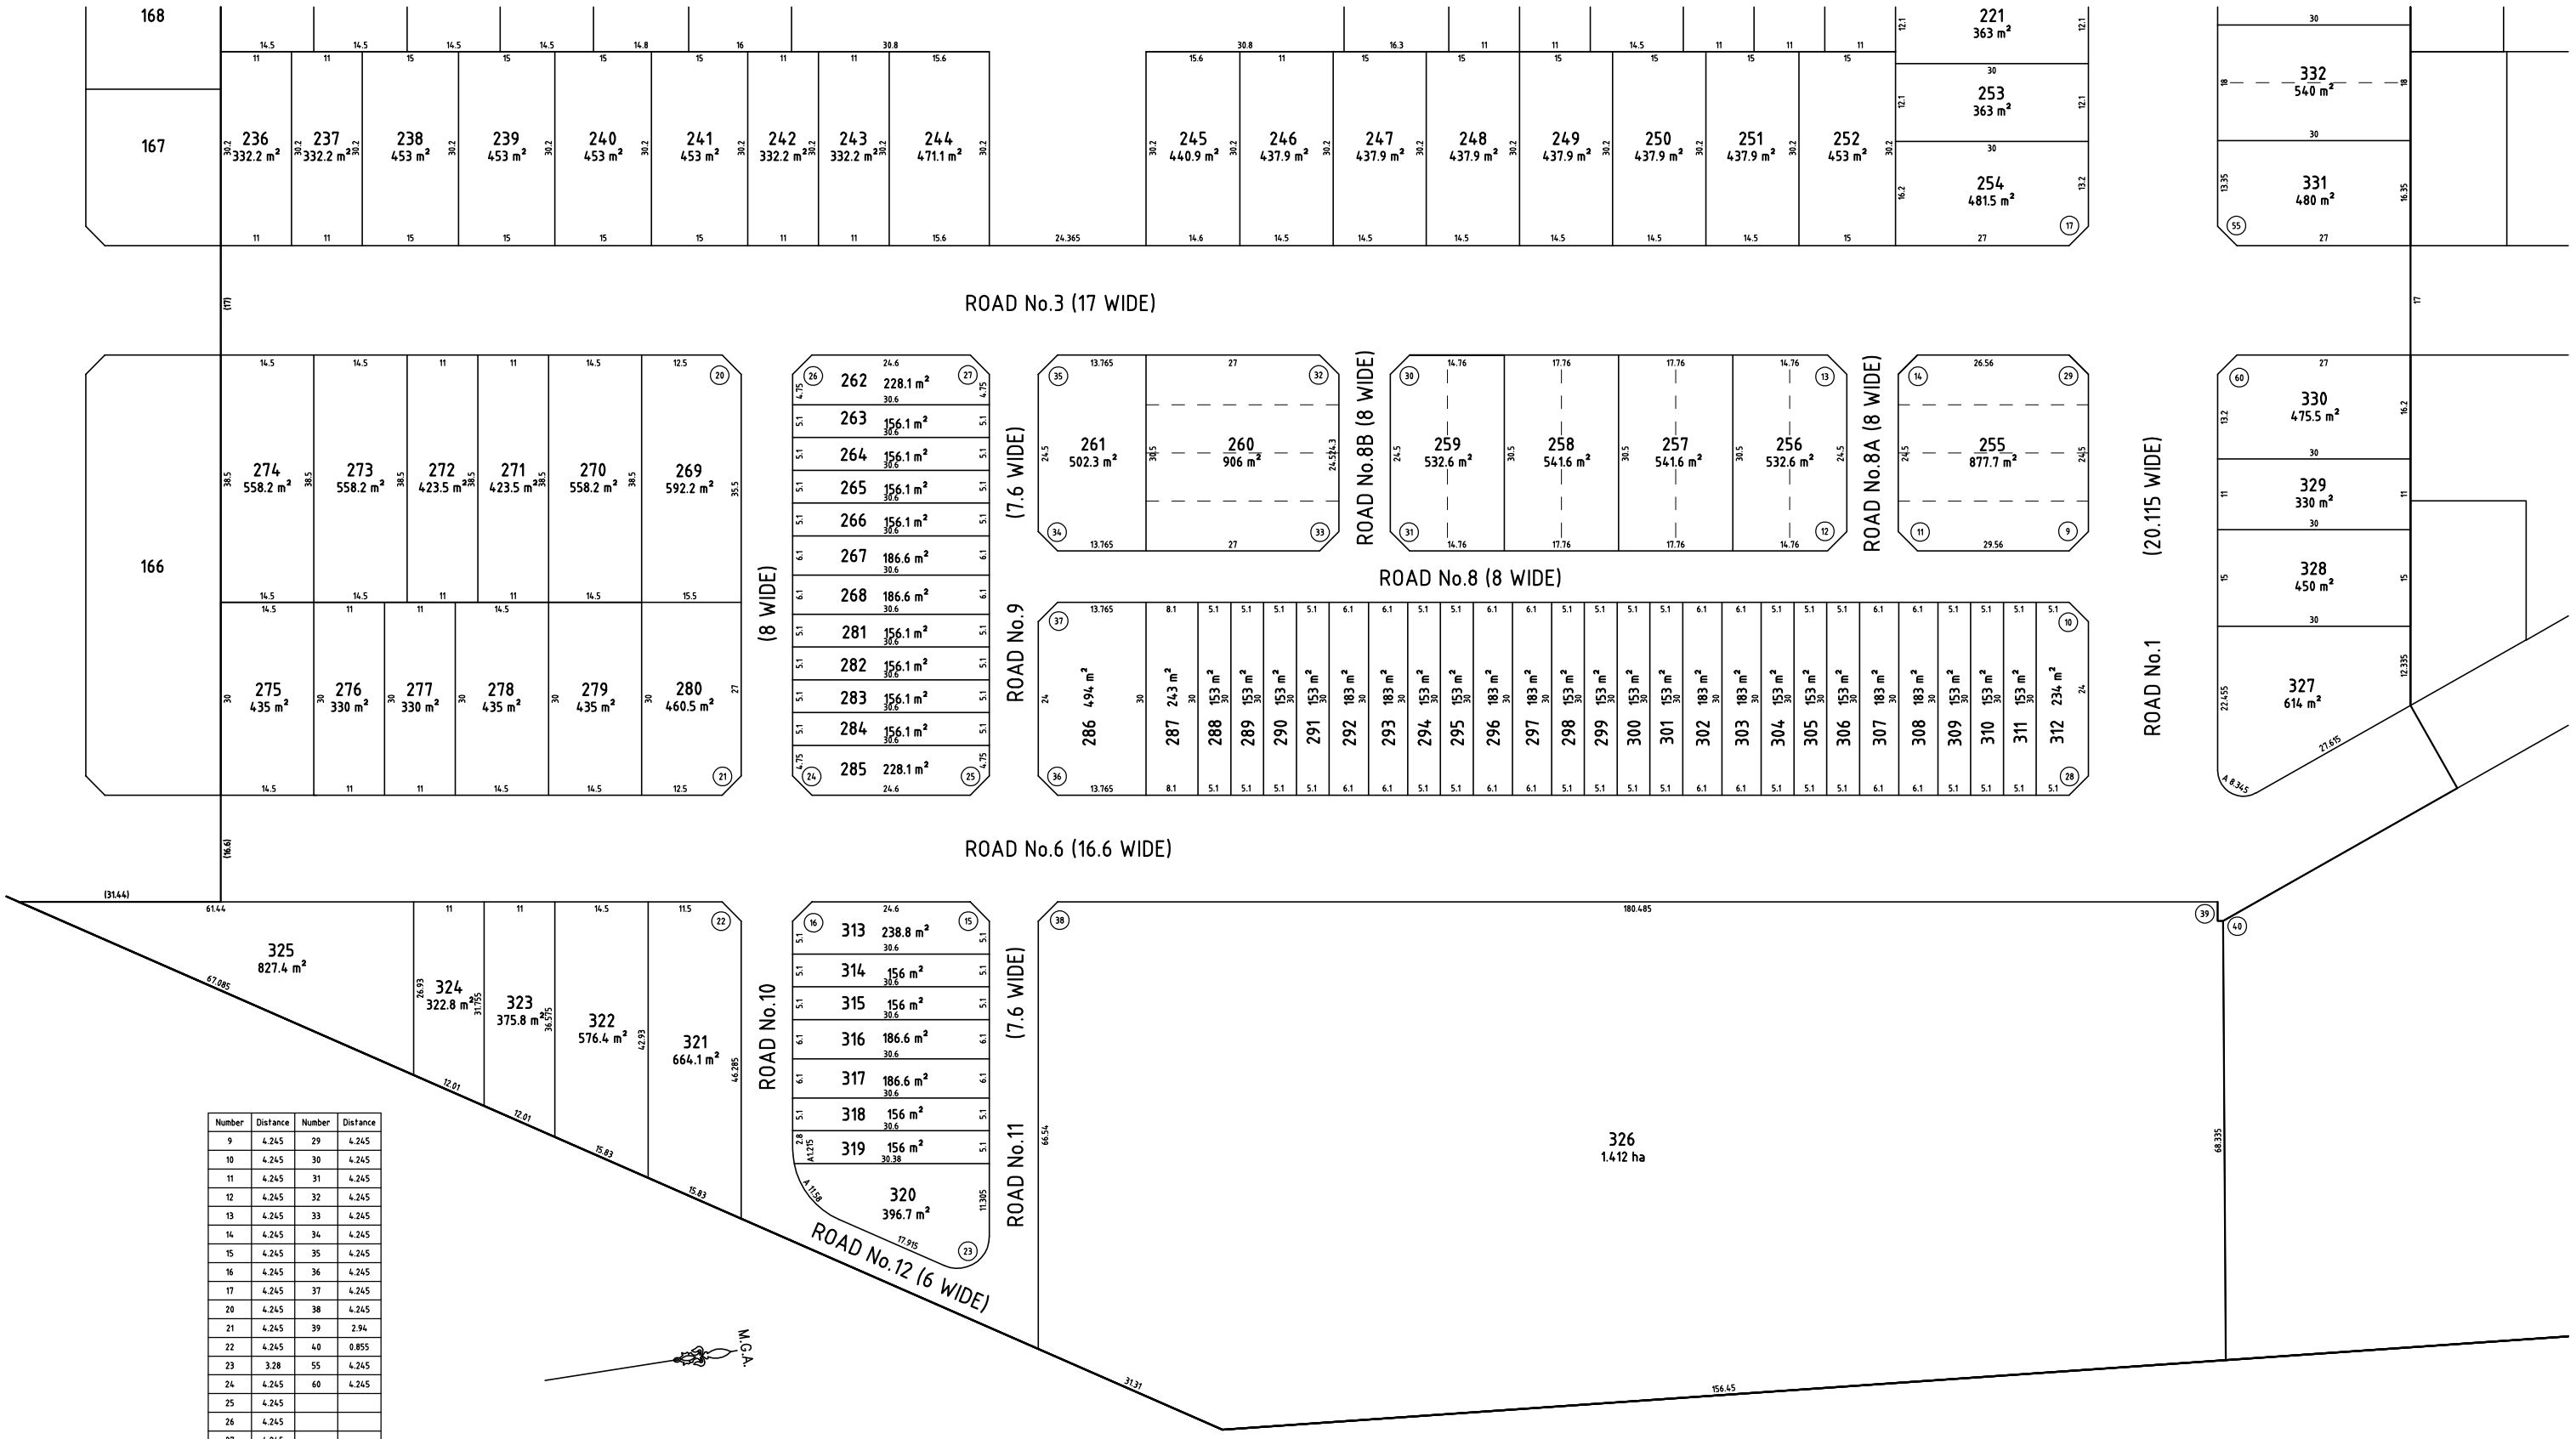

Number	Distance	Number	Distance
9	4.245	29	4.245
10	4.245	30	4.245
11	4.245	31	4.245
12	4.245	32	4.245
13	4.245	33	4.245
14	4.245	34	4.245
15	4.245	35	4.245
16	4.245	36	4.245
17	4.245	37	4.245
20	4.245	38	4.245
21	4.245	39	2.94
22	4.245	40	0.855
23	3.28	55	4.245
24	4.245	60	4.245
25	4.245		
26	4.245		
27	4.245		
28	4.245		

THIS DRAWING AND THE DESIGN SHOWN HEREON IS THE PROPERTY OF CARDNO (NSW/ACT) PTY LTD AND SHALL NOT BE COPIED NOR REPRODUCED IN PART OR IN WHOLE IN ANY FORM WITHOUT THE WRITTEN PERMISSION OF CARDNO (NSW/ACT) PTY LTD, SYDNEY, AUSTRALIA, AND SHALL BE USED ONLY BY THE CLIENT OF CARDNO (NSW/ACT) PTY LTD FOR THE PROJECT FOR WHICH IT WAS PROVIDED.

Rev	DATE	REVISIONS	Drn	Chk
C	13-7-2012	AMEND STAGING & LOT BOUNDARIES & LOT NUMBERING	C.G.	B.R.
B	24-11-2009	MINOR AMENDMENTS	C.G.	R.C.
A	13-11-2009	PROJECT APPLICATION ISSUE	C.G.	R.C.

LANDCOM

DRAWN:	C GIBSON
CHECKED:	B REEVES
DATUM:	N/A
ORIGIN OF LEVELS:	N/A
CONTOUR INTERVAL:	N/A
SCALE:	1:500

A1

Cardno (NSW/ACT) Pty Ltd
ABN: 95 001 145 035
Level 9, 203 Pacific Highway,
St Leonards NSW 2065 Australia
Phone (+61 2) 9496 7700
Fax (+61 2) 9439 5170
Email: sydney@cardno.com.au

LANDCOM

SHEET 3 OF 3

PLAN OF PROPOSED STAGE 2 SUBDIVISION
OF PROPOSED LOT 106 IN A PROPOSED SUBDIVISION
AT COOPER ROAD, POTTS HILL
L.G.A. BANKSTOWN

DATE: 13th JULY 2012

DRAWING No: 600246 SA-203

Rev: C