


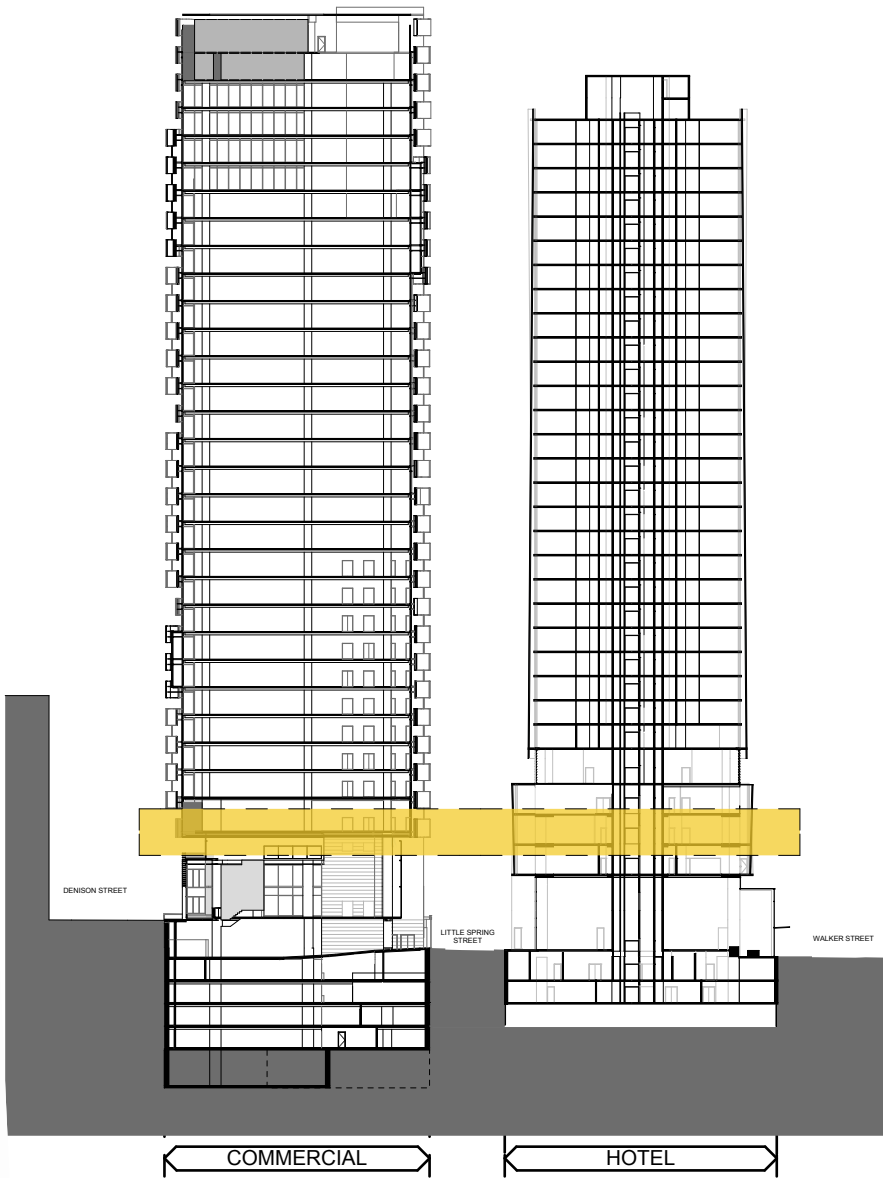

							EASTMARK HOLDINGS Pty. Ltd.				88 WALKER ST NORTH SYDNEY NSW 2060		COMMERCIAL CONFERENCE/MEETING & HOTEL RESTAURANT		SCALE: 1:250 @ A1		DATE: SEPTEMBER 09		CHECKED: PR	
															PROJECT NUMBER: 07001		DRAWING NUMBER: DA 19		REVISION: E	