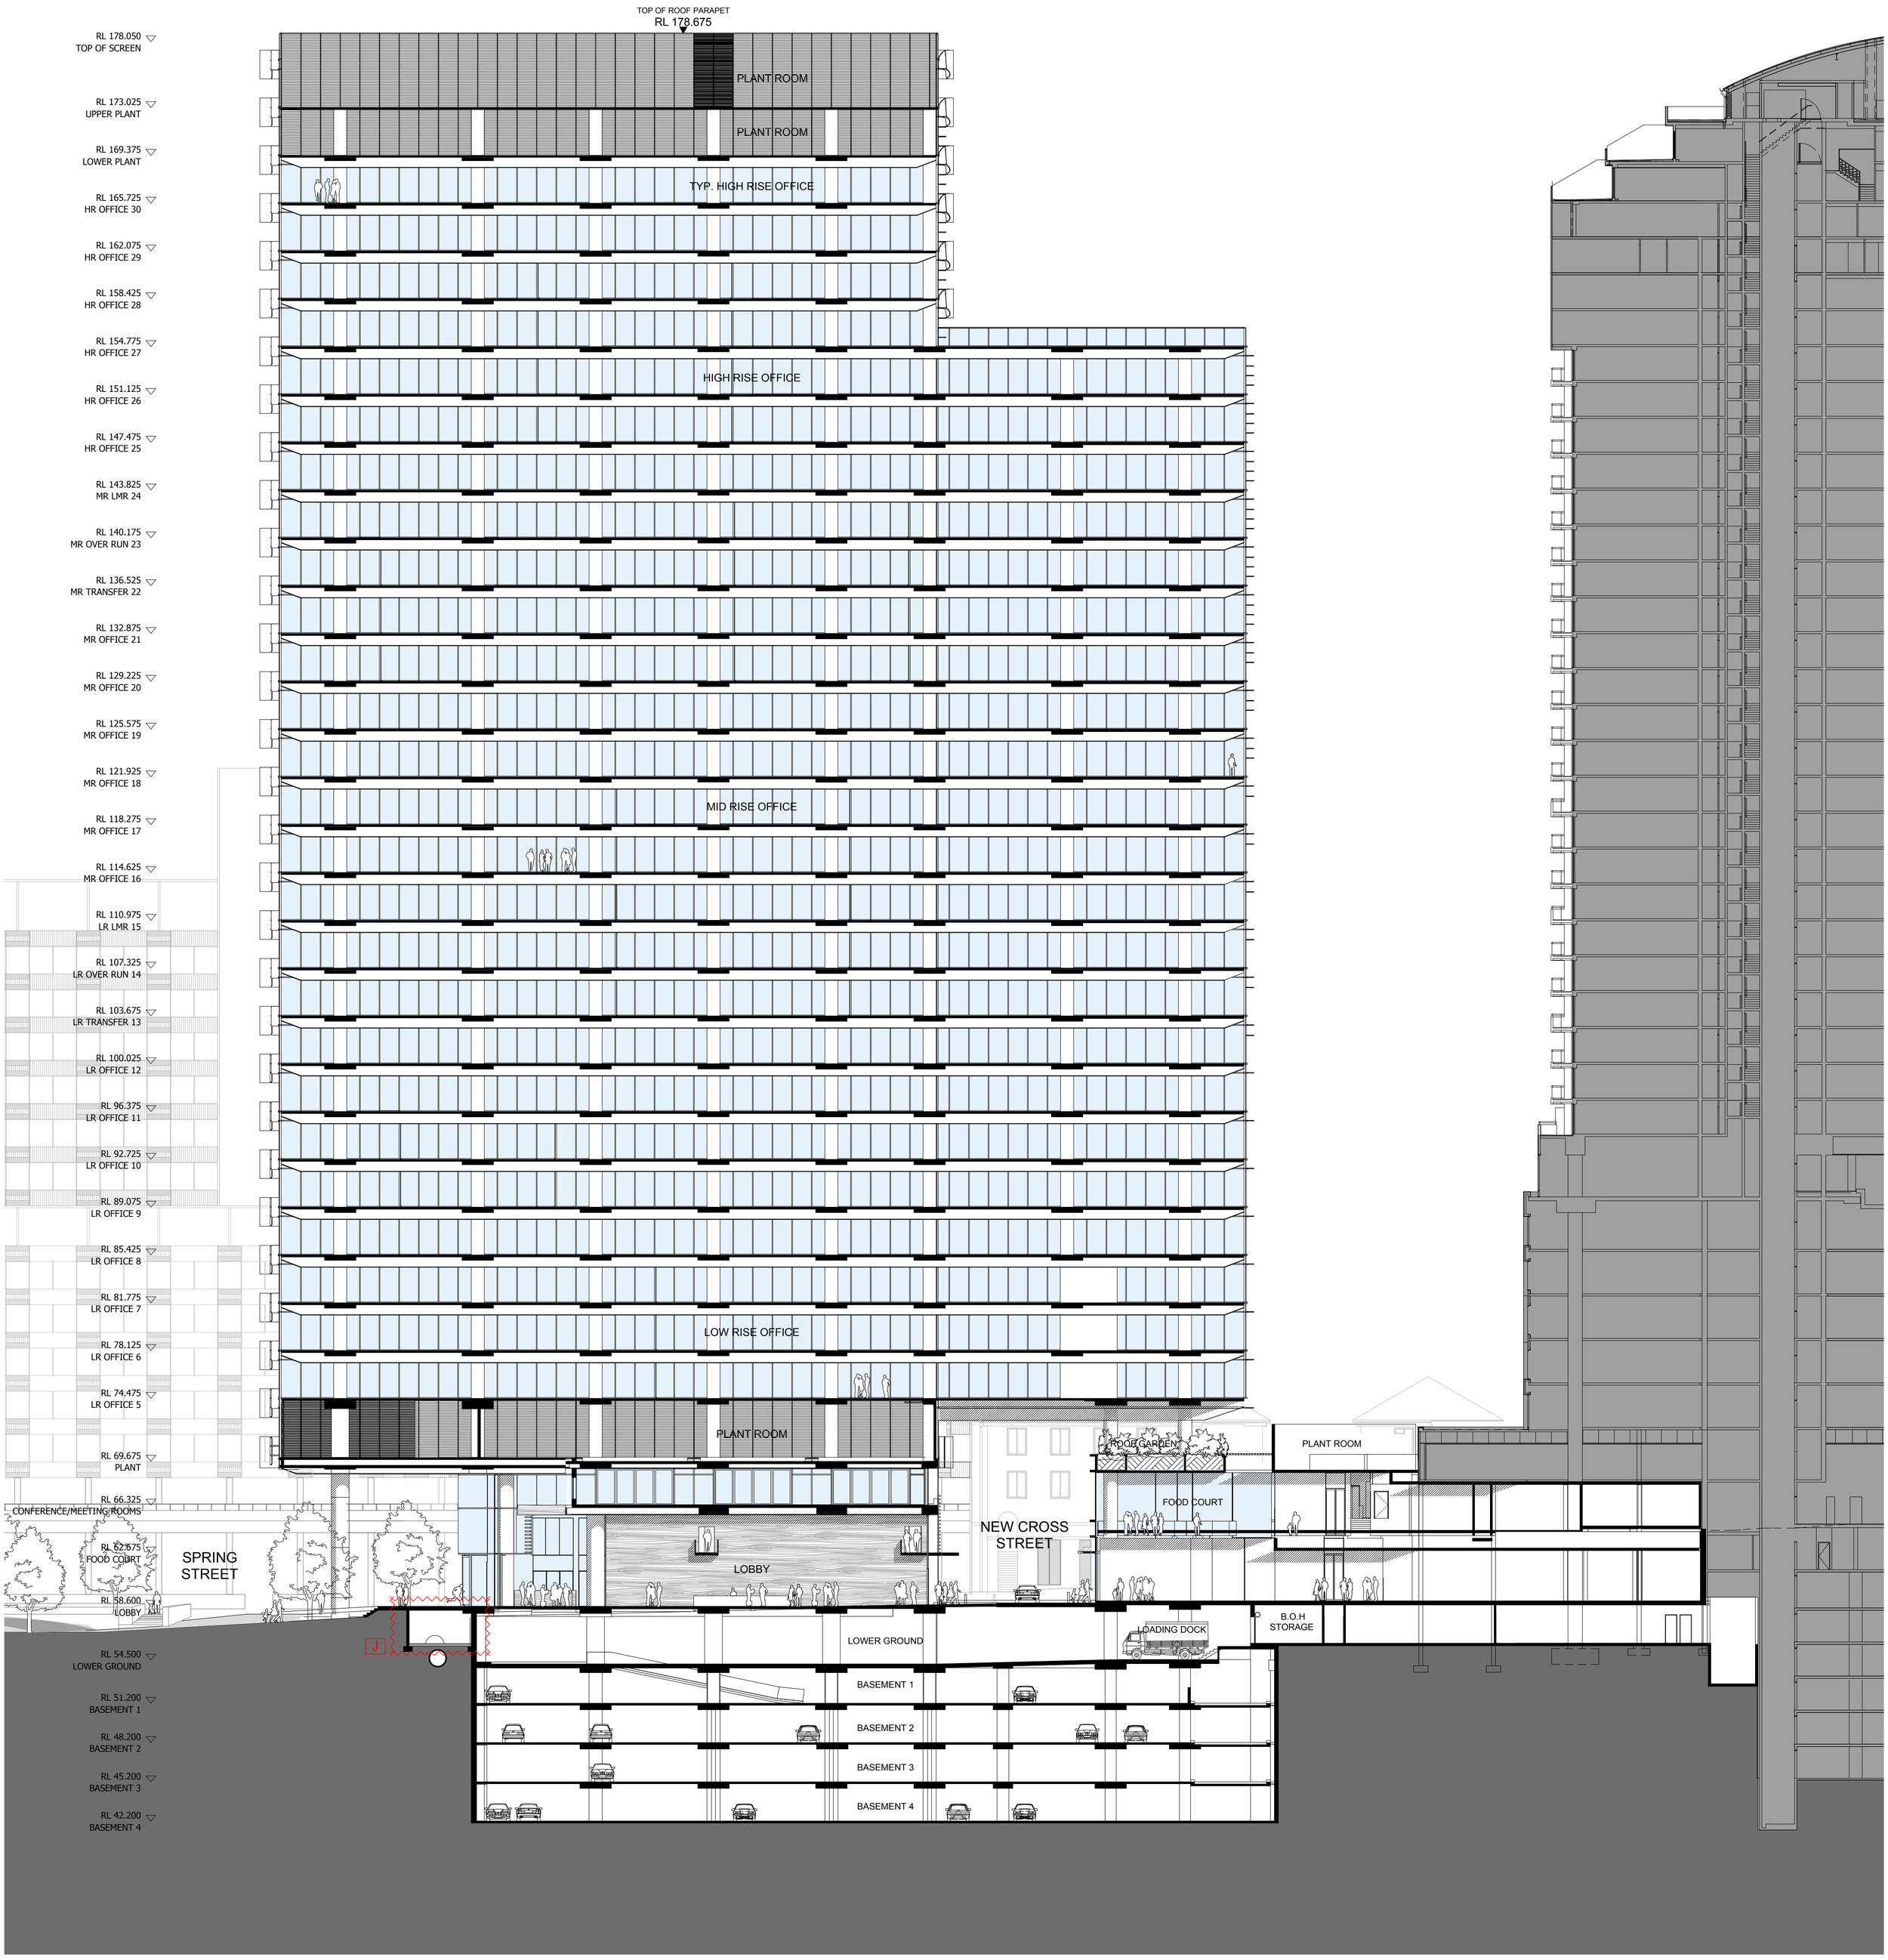

No.	DATE	REVISION / ISSUE DETAILS
J	13/08/14	SYDNEY WATER COMMENTS
I	11/06/14	SECTION 75W FINAL DRAFT
H	06/06/14	SECTION 75W
G	28/05/13	PRELIMINARY ISSUE
F	04/12/13	EARLYWORKS COMBINED SERVICES CONSTRUCTION CERTIFICATE ISSUE

CLIENT

EASTMARK HOLDINGS

EASTMARK HOLDINGS Pty. Ltd.

5 ROGERS AVENUE
HABERFIELD, NSW 2045

P: 02 9799 1542
F: 02 9954 4277

ARCHITECTS

HDR RICE DAUBNEY

Level 1, 110 Walker Street | North Sydney 2060
t: +61 2 9956 2666 | f: +61 2 9959 3015
hdrrd@hdrricedaubney.com | hdrarchitecture.com | ricedaubney.com.au
The Rice Daubney Group (NSW) Pty Ltd
atf The Rice Daubney Trading Trust - ABN: 56 880 304 993

PROJECT

1 DENISON

1 DENISON STREET
DEVELOPMENT
North Sydney NSW 2060

DRAWING TITLE

COMMERCIAL NORTH/SOUTH
SECTION LOOKING WEST

SCALE:	DATE:	CHECKED:
1:250 @ A1	JUNE 14	PR
PROJECT NUMBER:	DRAWING NUMBER:	REVISION
07001	DA 29	J

THIS DOCUMENT IS THE COPYRIGHT OF RICE DAUBNEY (NSW) Pty. Ltd.
ALL INFORMATION ILLUSTRATED ON THIS DOCUMENT IS TO BE CHECKED AND VERIFIED ON SITE.
IN THE EVENT OF DISCREPANCIES REFER TO ARCHITECT PRIOR TO COMMENCEMENT OF THE WORK.
DO NOT SCALE DRAWINGS MANUALLY OR ELECTRONICALLY.

teamwork://rdbim01/07001_Zone A Master_75W_2014