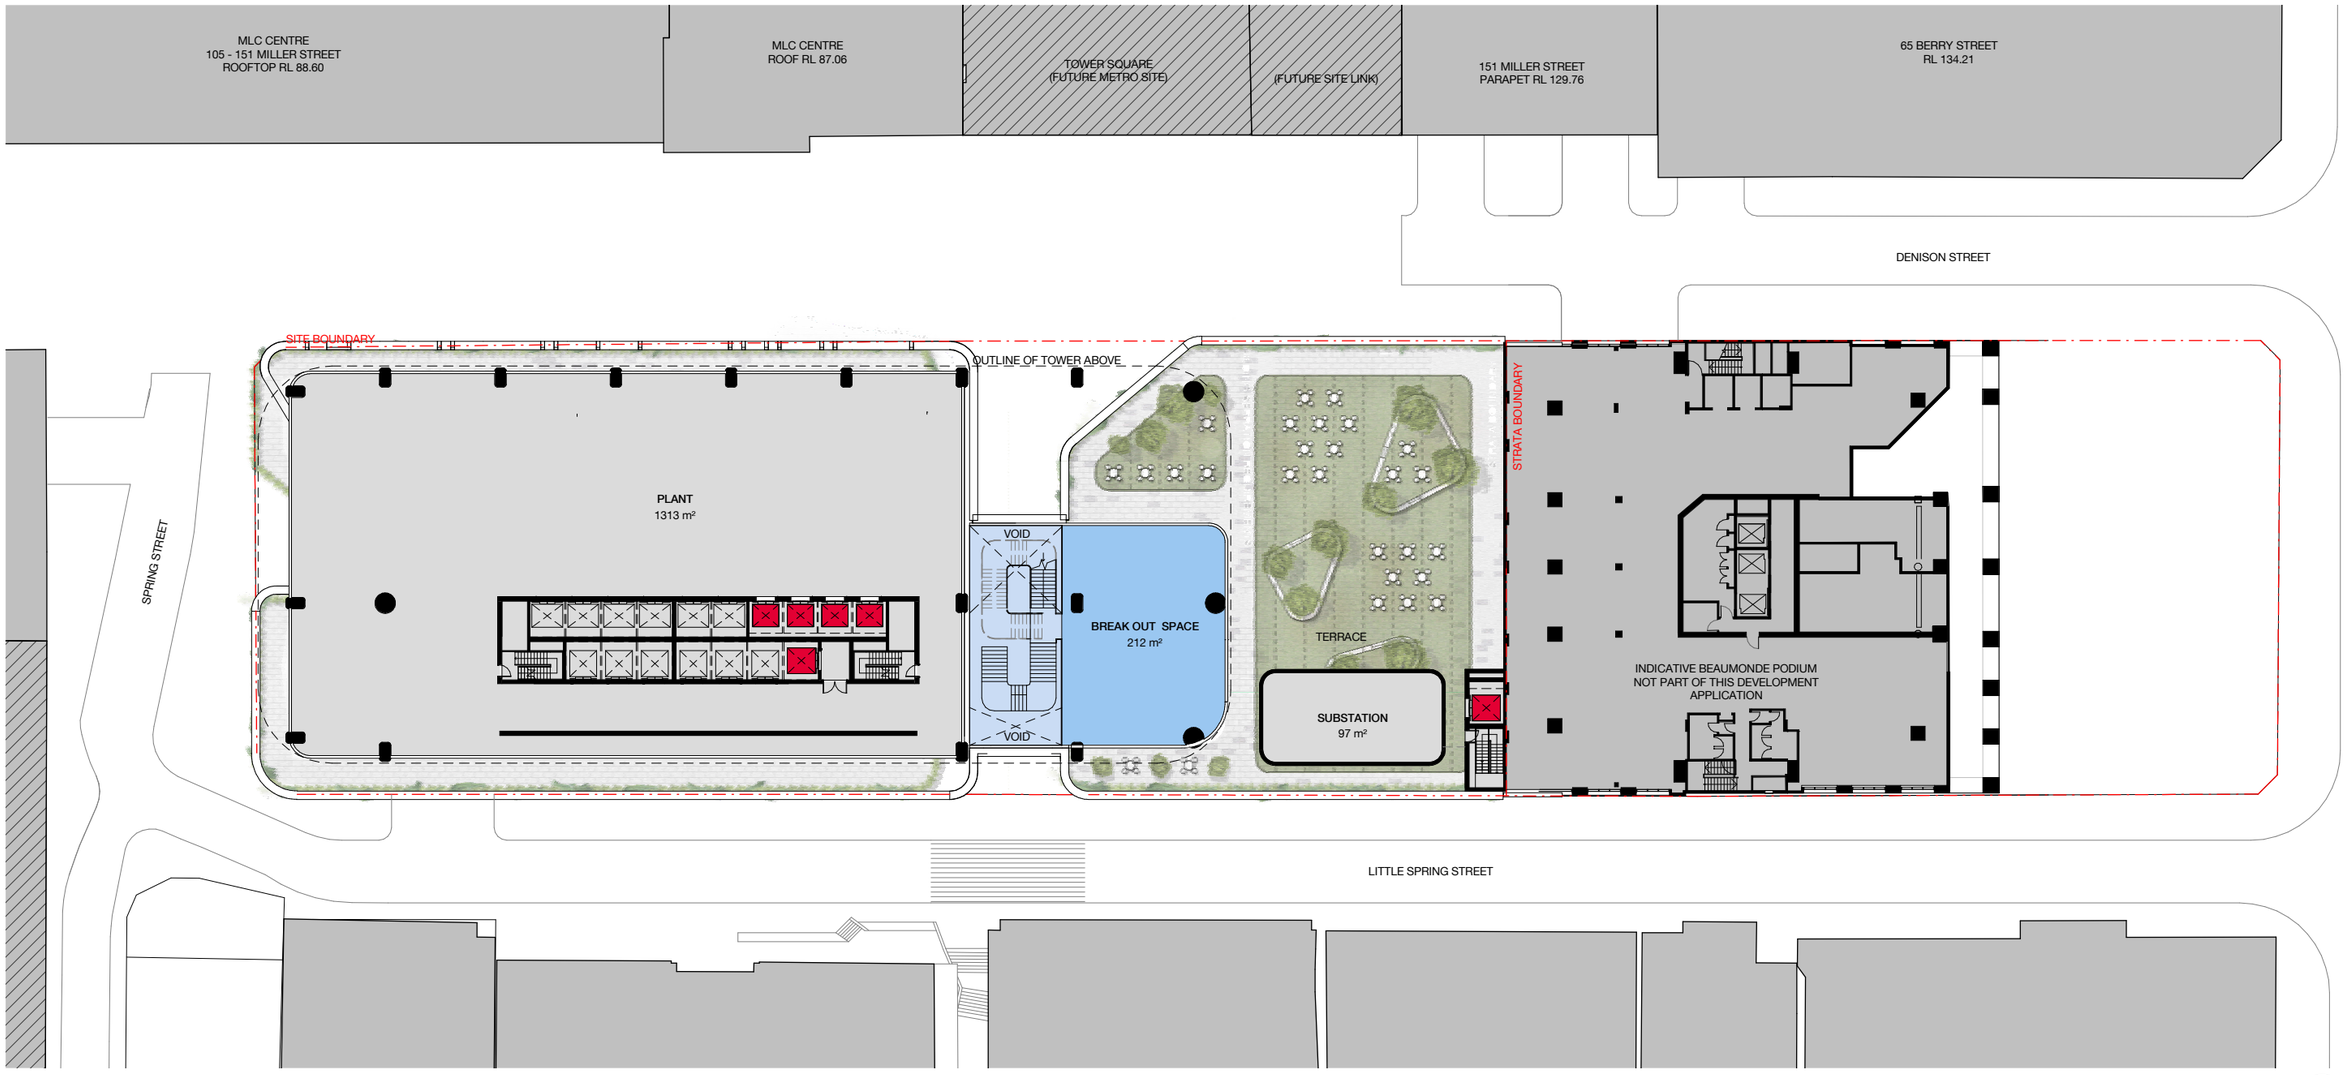

PLAN - LEVEL 02 TERRACE