



LANDSCAPE CONCEPT PLAN
1:4000 @ A1

landscape architecture
environmental planning
urban design
public art

habitation

Greystanes Industrial Project

Landscape Masterplan Issue

DRAWING SCHEDULE

DRAWING #	TITLE
000	COVER PAGE
001	MASTERPLAN
002	SECTION 1 & 2
003	TYPICAL PLANTING PLAN & PRECEDENT IMAGERY

Habitation
Studio 25, 13-29 Nichols St,
Surry Hills, NSW, 2010

T: (02) 9360 7771
www.habitation.com.au
ABN: 49 060 492 643



Median strip to be planted with native grasses Llo & Tau

Angophora floribunda

Groundcovers to edge of median strip. Hsc, Hvi & Dre.

Cupaniopsis anarcardioides carpark trees.

Native shrubs and grasses to garden bed. Mth, Stu, Pre, Asm, Llo & Tau.

Bio retention swale with pocket park.

Bio retention swale with pocket park.

Eucalyptus fibrosa

Median strip to be planted with native grasses Llo & Tau

1.5m wide concrete footpath.



Groundcovers to edge of median strip. Hsc, Hvi & Dre.

Mounding with mass planted grasses and Mature Eucalyptus moluccana trees around Entry Ring.

Screen planting of Waterhousea floribunda 'Sweeper'

Eucalyptus fibrosa

LOCATION PLAN @ 1:10000

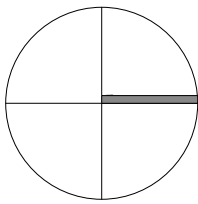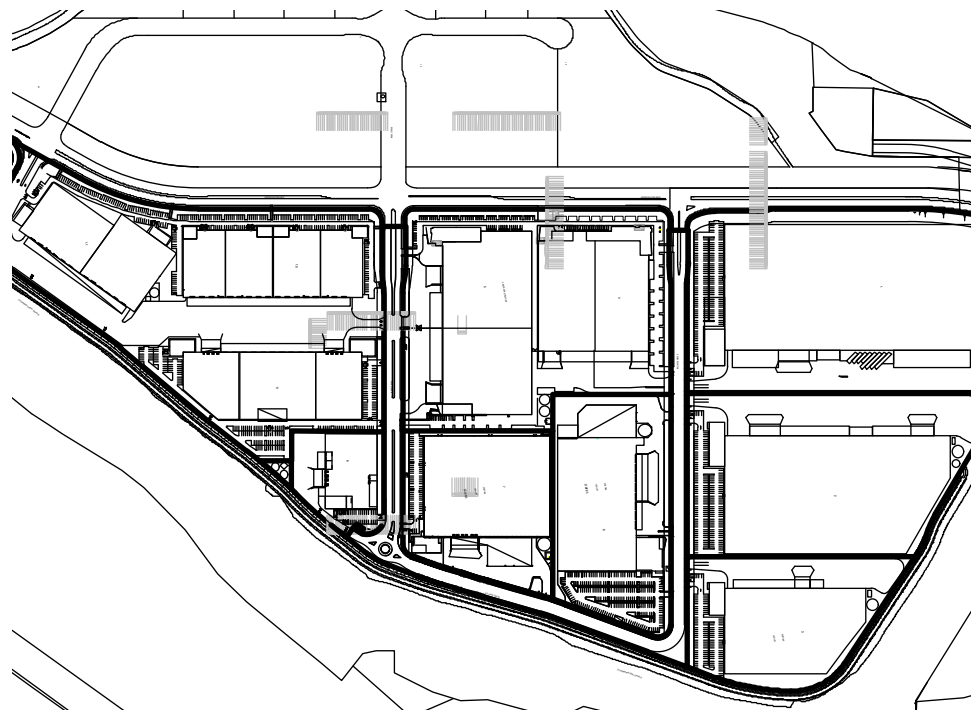

Landscape Architect's work is subject to Copyright. Documents should not be used contrary to the purpose of the issue without written permission from Habitation.
NEVER scale off drawings, use figured dimensions only. Drawings indicate scope of works and general setback. These are not shop drawings.

CLIENT
Dexus Property Group

PROJECT
Greystanes Industrial Project

DRAWING TITLE
Masterplan

Sheet 2 of 4
SCALE
1:2000 @ A1 & 1:1000 @A3


DRAWN	CHECKED	PLOT DATE
SMC	DV	29Nov 11
PROJECT NO.	DRAWING NO.	REVISION
11_040	001	B

David Vago Pty Ltd trading as:
Habitation
PO Box 201
Alexandria NSW 1435


T: (02) 93600 7771
E: studio@habitation.com.au
www.habitation.com.au
ABN: 49 060 492 643

landscape architecture
environmental planning
urban design
public art


habitation

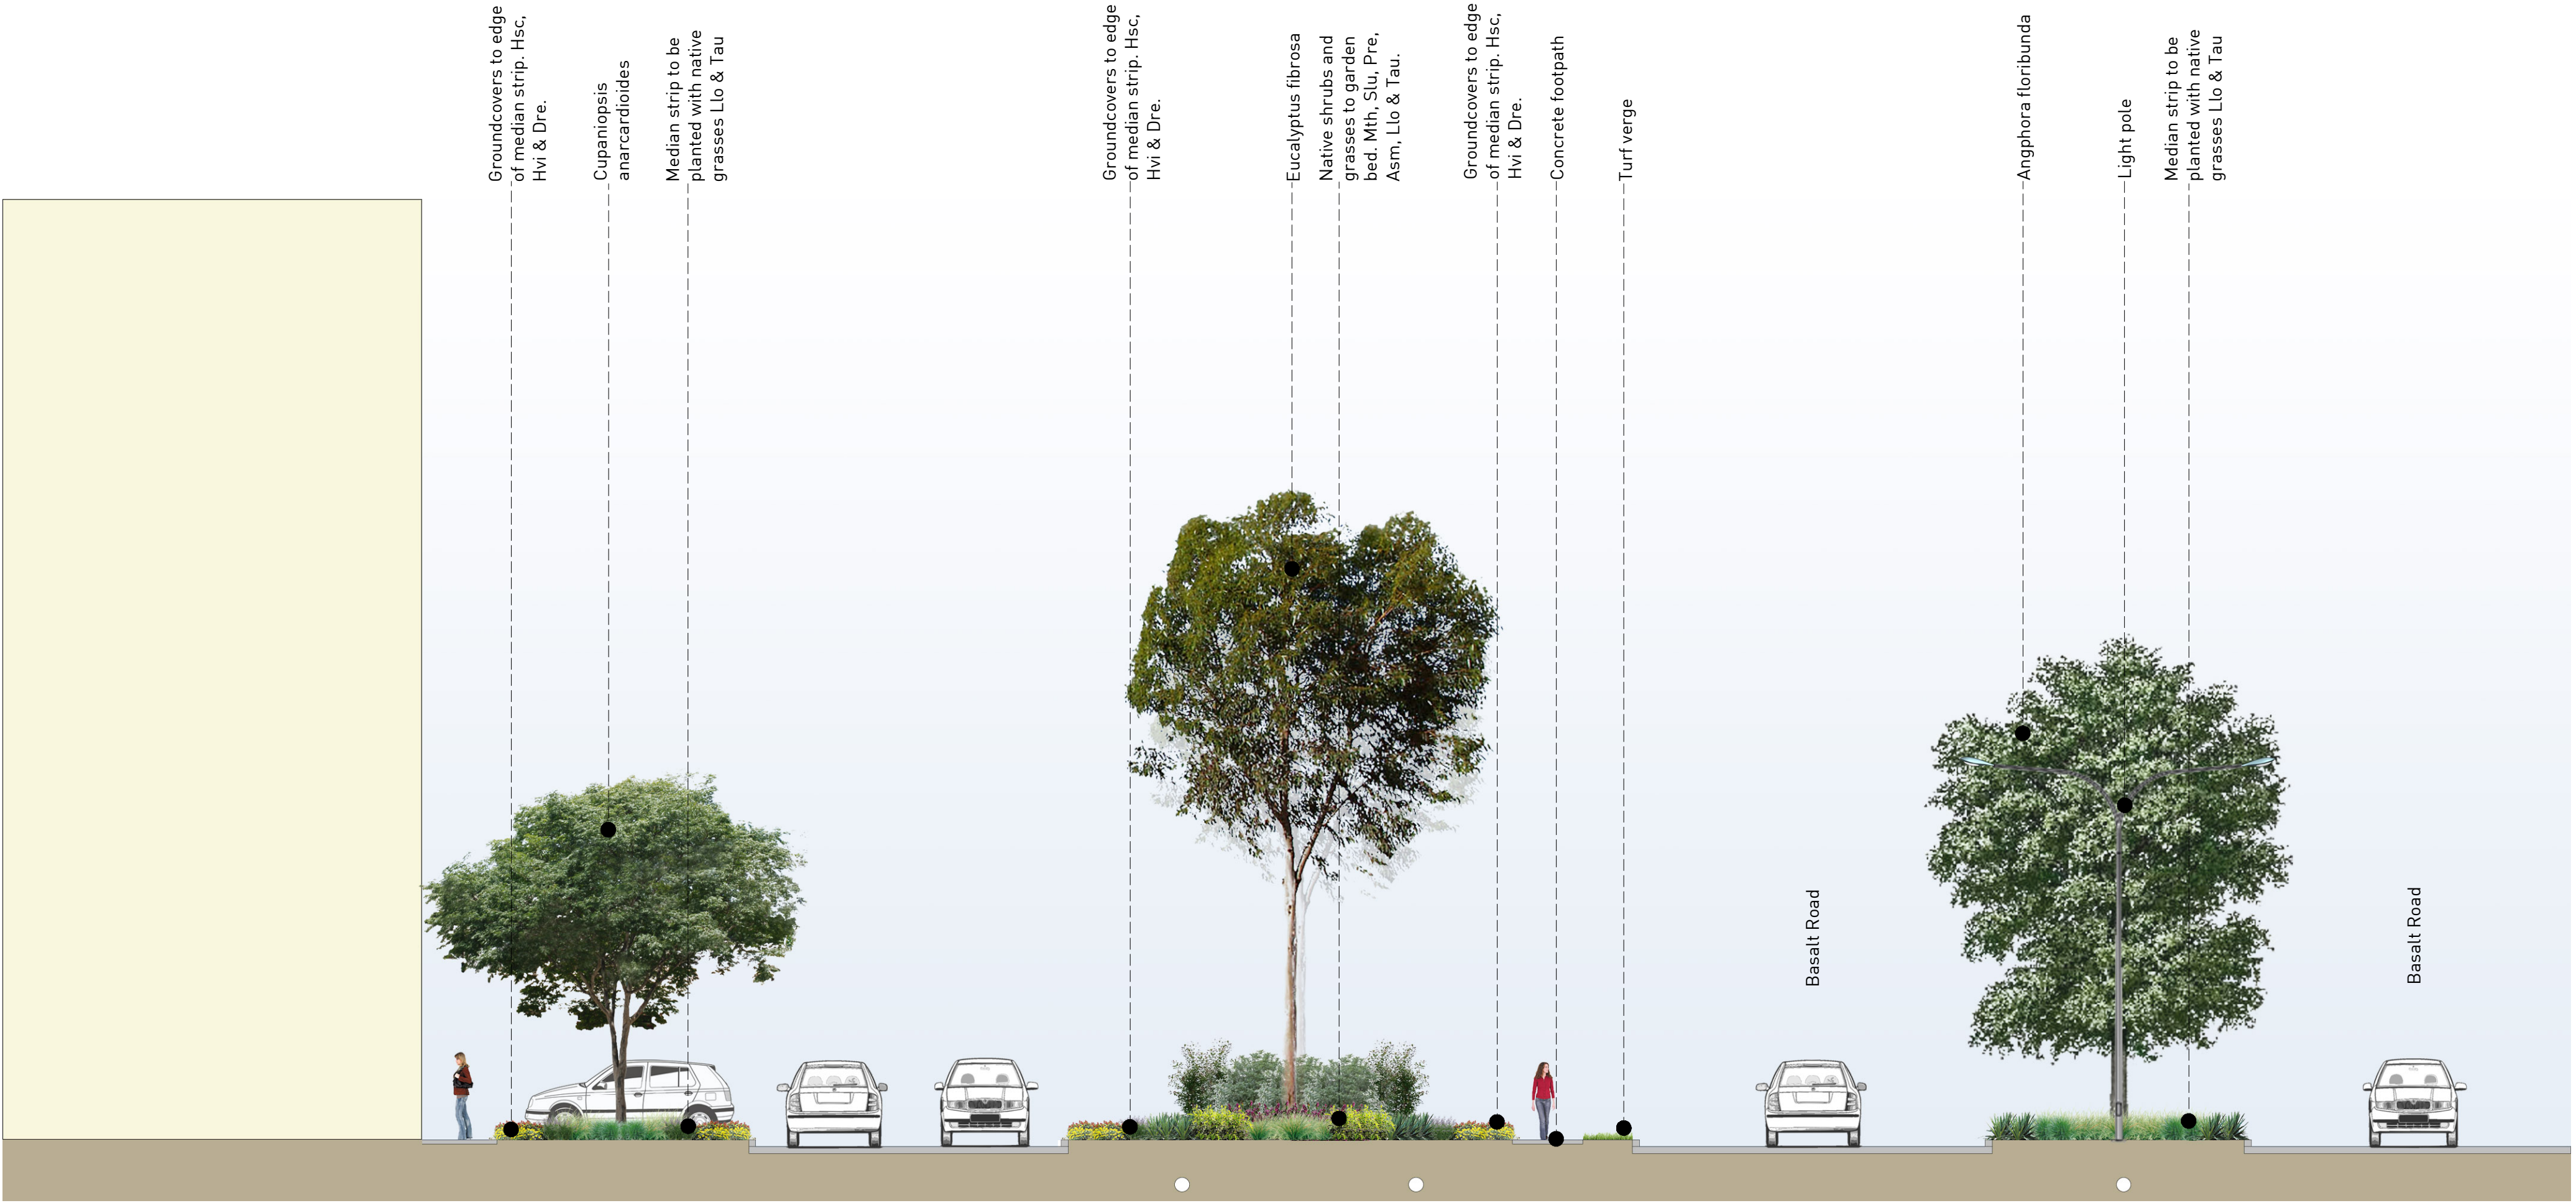

01 Section 1 : Basalt Road
L01 1:100 @ A1

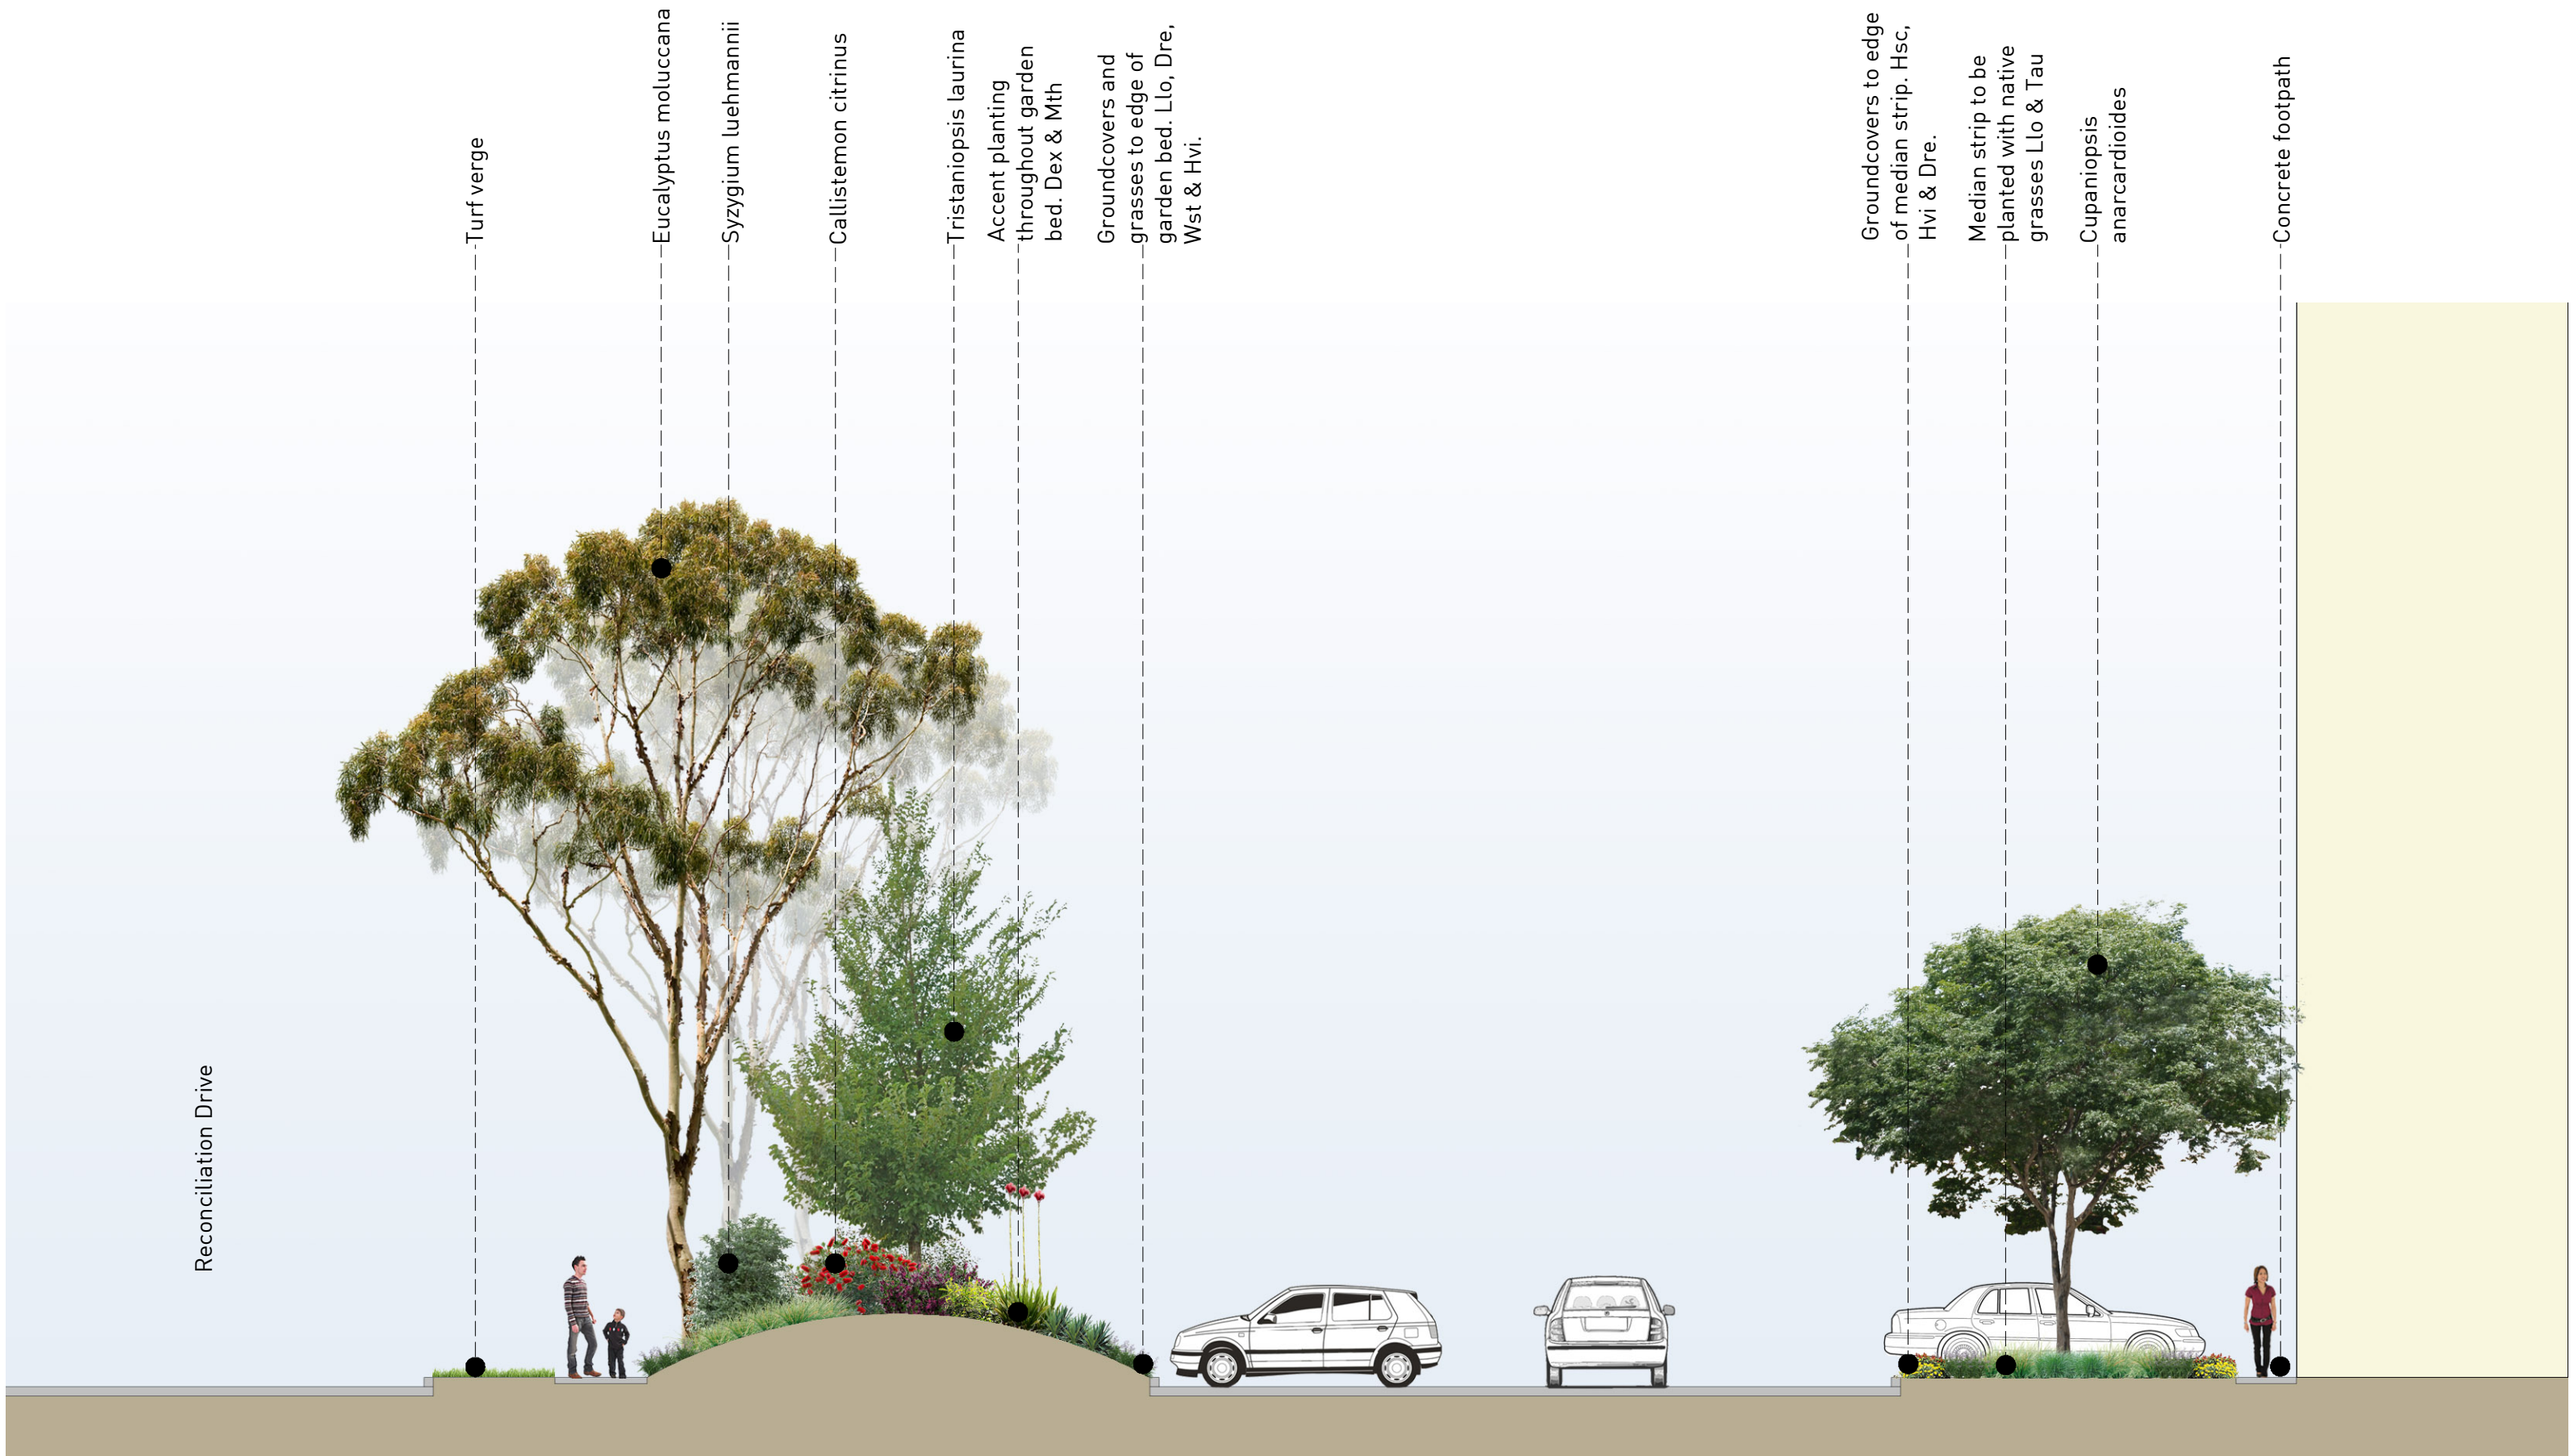

02 Section 2 : Reconciliation Drive
L01 1:100 @ A1

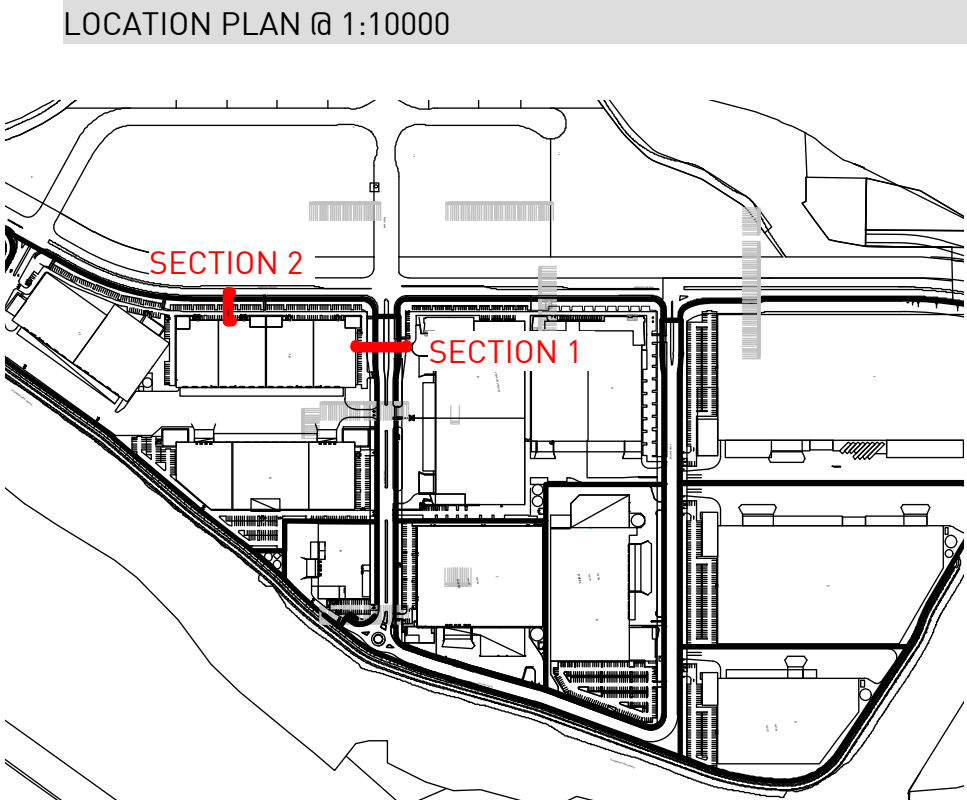

Landscape Architect's work is subject to Copyright. Documents should not be used contrary to the purpose of the issue without written permission from Habitation.
NEVER scale off drawings, use figured dimensions only. Drawings indicate scope of works and general setback. These are not shop drawings.

CLIENT

Dexus Property Group

PROJECT

Greystanes Industrial Project

DRAWING TITLE

Planting Schedule and Precedent Images

Sheet 3 of 4

SCALE

1:100 @ A1

DRAWN	CHECKED	PLOT DATE
SMC	DV	29 Nov 11

PROJECT NO.	DRAWING NO.	REVISION
11_040	002	B

David Vago Pty Ltd trading as:
Habitation
PO Box 201
Alexandria NSW 1435

T: (02) 93600 7771
E: studio@habitation.com.au
www.habitation.com.au
ABN: 49 060 492 643

landscape architecture
environmental planning
urban design
public art

habitation

INDICATIVE PLANT SCHEDULE

SYMBOL	BOTANICAL NAME	COMMON NAME	HEIGHT x SPREAD
TREES			
Ade	Acacia decurrens	Black Wattle	2m x 2m
Asm	Acmena smithii	Lily Pily	8m x 4m
Afl	Angophora floribunda		10m x 6m
Bmy	Backhousia myrtifolia	Grey Myrtle	2m x 1m
Can	Cupaniopsis anarcardioides	Tuckeroo	7m x 5m
Efi	Eucalyptus fibrosa	Red Ironbark	15m x 10m
Emo	Eucalyptus moluccana	Grey Box	10m x 10m
Esi	Eucalyptus sideroxylon	Mugga Ironbark	10m x 8m
Mst	Melaleuca decora	White Cloud Tree	4m x 1.5m
Slu	Melaleuca stphelioides	Prickly Leaved Paperbark	5m x 3m
Tla	Pittosporum revolutum	Rough Fruit Pittosporum	3m x 2m
Slu	Syzygium luehmannii	Lily Pily	5m x 3m
Tla	Tristaniopsis laurina	Water Gum	8m x 5m
WS	Waterhousia floribunda 'Sweeper'	Weeping Lily Pily	8m x 5m
SHRUBS AND HEDGES			
Afa	Acacia falcata		4m x 2m
Bsp	Bursaria spinosa	Blackthorn	2m x 2m
Cci	Callistemon citrinus	Red Bottlebrush	3m x 2m
Dul	Daviesia ulicifolia	Gorse Bitter Pea	1m x 1m
Dsi	Dilwynia sieberi	Eggs and Bacon	1m x 1m
Dvi	Dodonaea viscosa	Sticky Hop Bush	2m x 1m
Dex	Doryanthes excelsa	Gymea Lily	2m x 2m
Iau	Indigofera australis	Native Indigo	2m x 1m
Kam	Kunzea ambigua	Tick Bush	2m x 2m
Mth	Melaleuca thymifolia	Thyme Honey Myrtle	0.5m x 0.3m
Odi	Ozothamnus diosmifolius	Ball Everlasting	1m x 0.5m
Pvi	Pultanaea villosa	Bush Pea	1m x 1m
GROUNDCOVERS AND NATIVE GRASSES			
Ban	Brachycome angustifolia	Native Daisy	0.15m x 1m
Dlo	Dianella longifolia	Smooth Flax Lily	0.5m x 0.5m
Drev	Dianella revoluta	Paroo Lily	1m
Drep	Dichondra repens	Kidney Weed	0.2m x 1m
Hvi	Hardenbergia violacea	False Sarsparilla	0.3m x 1m
Hsc	Hibbertia scandens	Guinea Flower	0.3m x 2m
Kru	Kennedia rubicunda	Dusky Coral Pea	climber
Llo	Lomandra longifolia	Spiny Headed Mat Rush	1m x 1m
Ppa	Pandorea pandorana	Wonga Wonga Vine	climber
Ppe	Pratia pedunculata	Blue Star Creeper	0.15m x 1m
SPF	Scaevola 'Purple Fanfare'	Fan Flower	0.2m x 0.5m
Tau	Themeda australis	Kangaroo Grass	1m x 0.5m
Vhe	Viola hederacea	Native Violet	1.5m
Wst	Wahlenbergia stricta	Tall Bluebell	0.3m x 0.4m
DETENTION BASIN PLANTING			
MACROPHYTES AND NATIVE GRASSES			
Bar	Baumea articulata	Jointed Twigrush	1m x 1m
Cap	Carex appressa	Tussock Sedge	1m x 1m
Dlo	Dianella longifolia	Flax Lily	1m x 1m
Jus	Juncus usitatus	Common Rush	1m x 1m
Llo	Lomandra longifolia	Mat Rush	1m x 1m
Pau	Phragmites australis	Rush	1m x 1m

PRECEDENTS



Mackay, QLD



Victoria Park, NSW



Landscape Architect's work is subject to Copyright. Documents should not be used
contrary to the purpose of the issue without written permission from Habitation.
NEVER scale off drawings, use figured dimensions only. Drawings indicate scope
of works and general setback. These are not shop drawings.

CLIENT
Dexus Property Group

PROJECT
Greystanes Industrial Project

DRAWING TITLE
Sections

Sheet 4 of 4

SCALE

1:100 @ A1

DRAWN	CHECKED	PLOT DATE
SMC	DV	29 Nov 11
PROJECT NO.	DRAWING NO.	REVISION
11_040	003	B

David Vago Pty Ltd trading as:
Habitation
PO Box 201
Alexandria NSW 1435

T: (02) 93600 7771
E: studio@habitation.com.au
www.habitation.com.au
ABN: 49 060 492 643

landscape architecture
environmental planning
urban design
public art

habitation



Ade

Asm

Afl

Bmy

Efi

Emo

Esi

Mst

Slu

Tla

WS



Afa

CCi

Dul

Dsi

Dvi

Iau

Kam

Mwi

Odi

Pre

Pvi



Ban

Kru

Dre

Drep

Dex

Hvi

Hsc

Llo

Ppa

Ppe



Pvi

SPF

Tau

Vhe

Wst

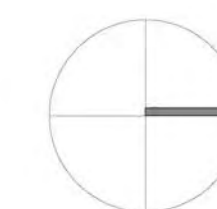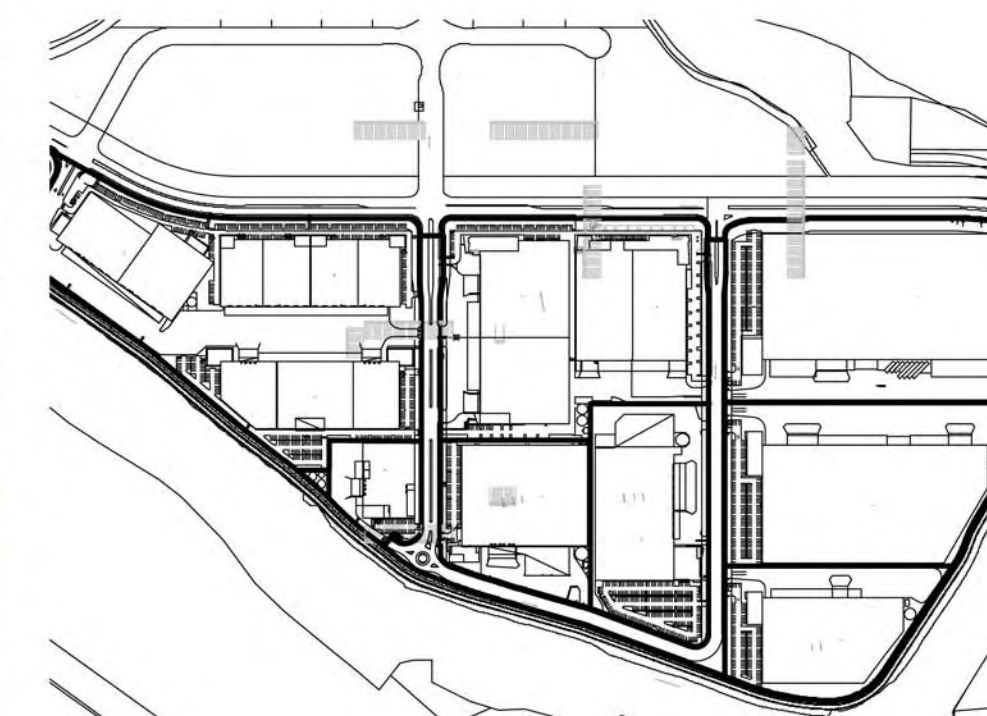

Landscape Architect's work is subject to Copyright. Documents should not be used
contrary to the purpose of the issue without written permission from Habitation.

NEVER scale off drawings, use figured dimensions only. Drawings indicate scope of works and general setout. These are not shop drawings.

CLIENT

Dexus Property Group

PROJECT

Greystanes Industrial Project

DRAWING TITLE

Masterplan

Sheet 2 of 4

SCALE

1:2000 @ A1 & 1:1000 @A3

DRAWN	CHECKED	PLOT DATE
SMC	DV	29Nov 11
PROJECT NO.	DRAWING NO.	REVISION
11_040	001	B

David Vago Pty Ltd trading as:
Habitation
PO Box 201
Alexandria NSW 1435

T: (02) 93600 7771
E: studio@habitation.com.au
www.habitation.com.au
ABN: 49 060 492 643

landscape architecture
environmental planning
urban design
public art

habitation

