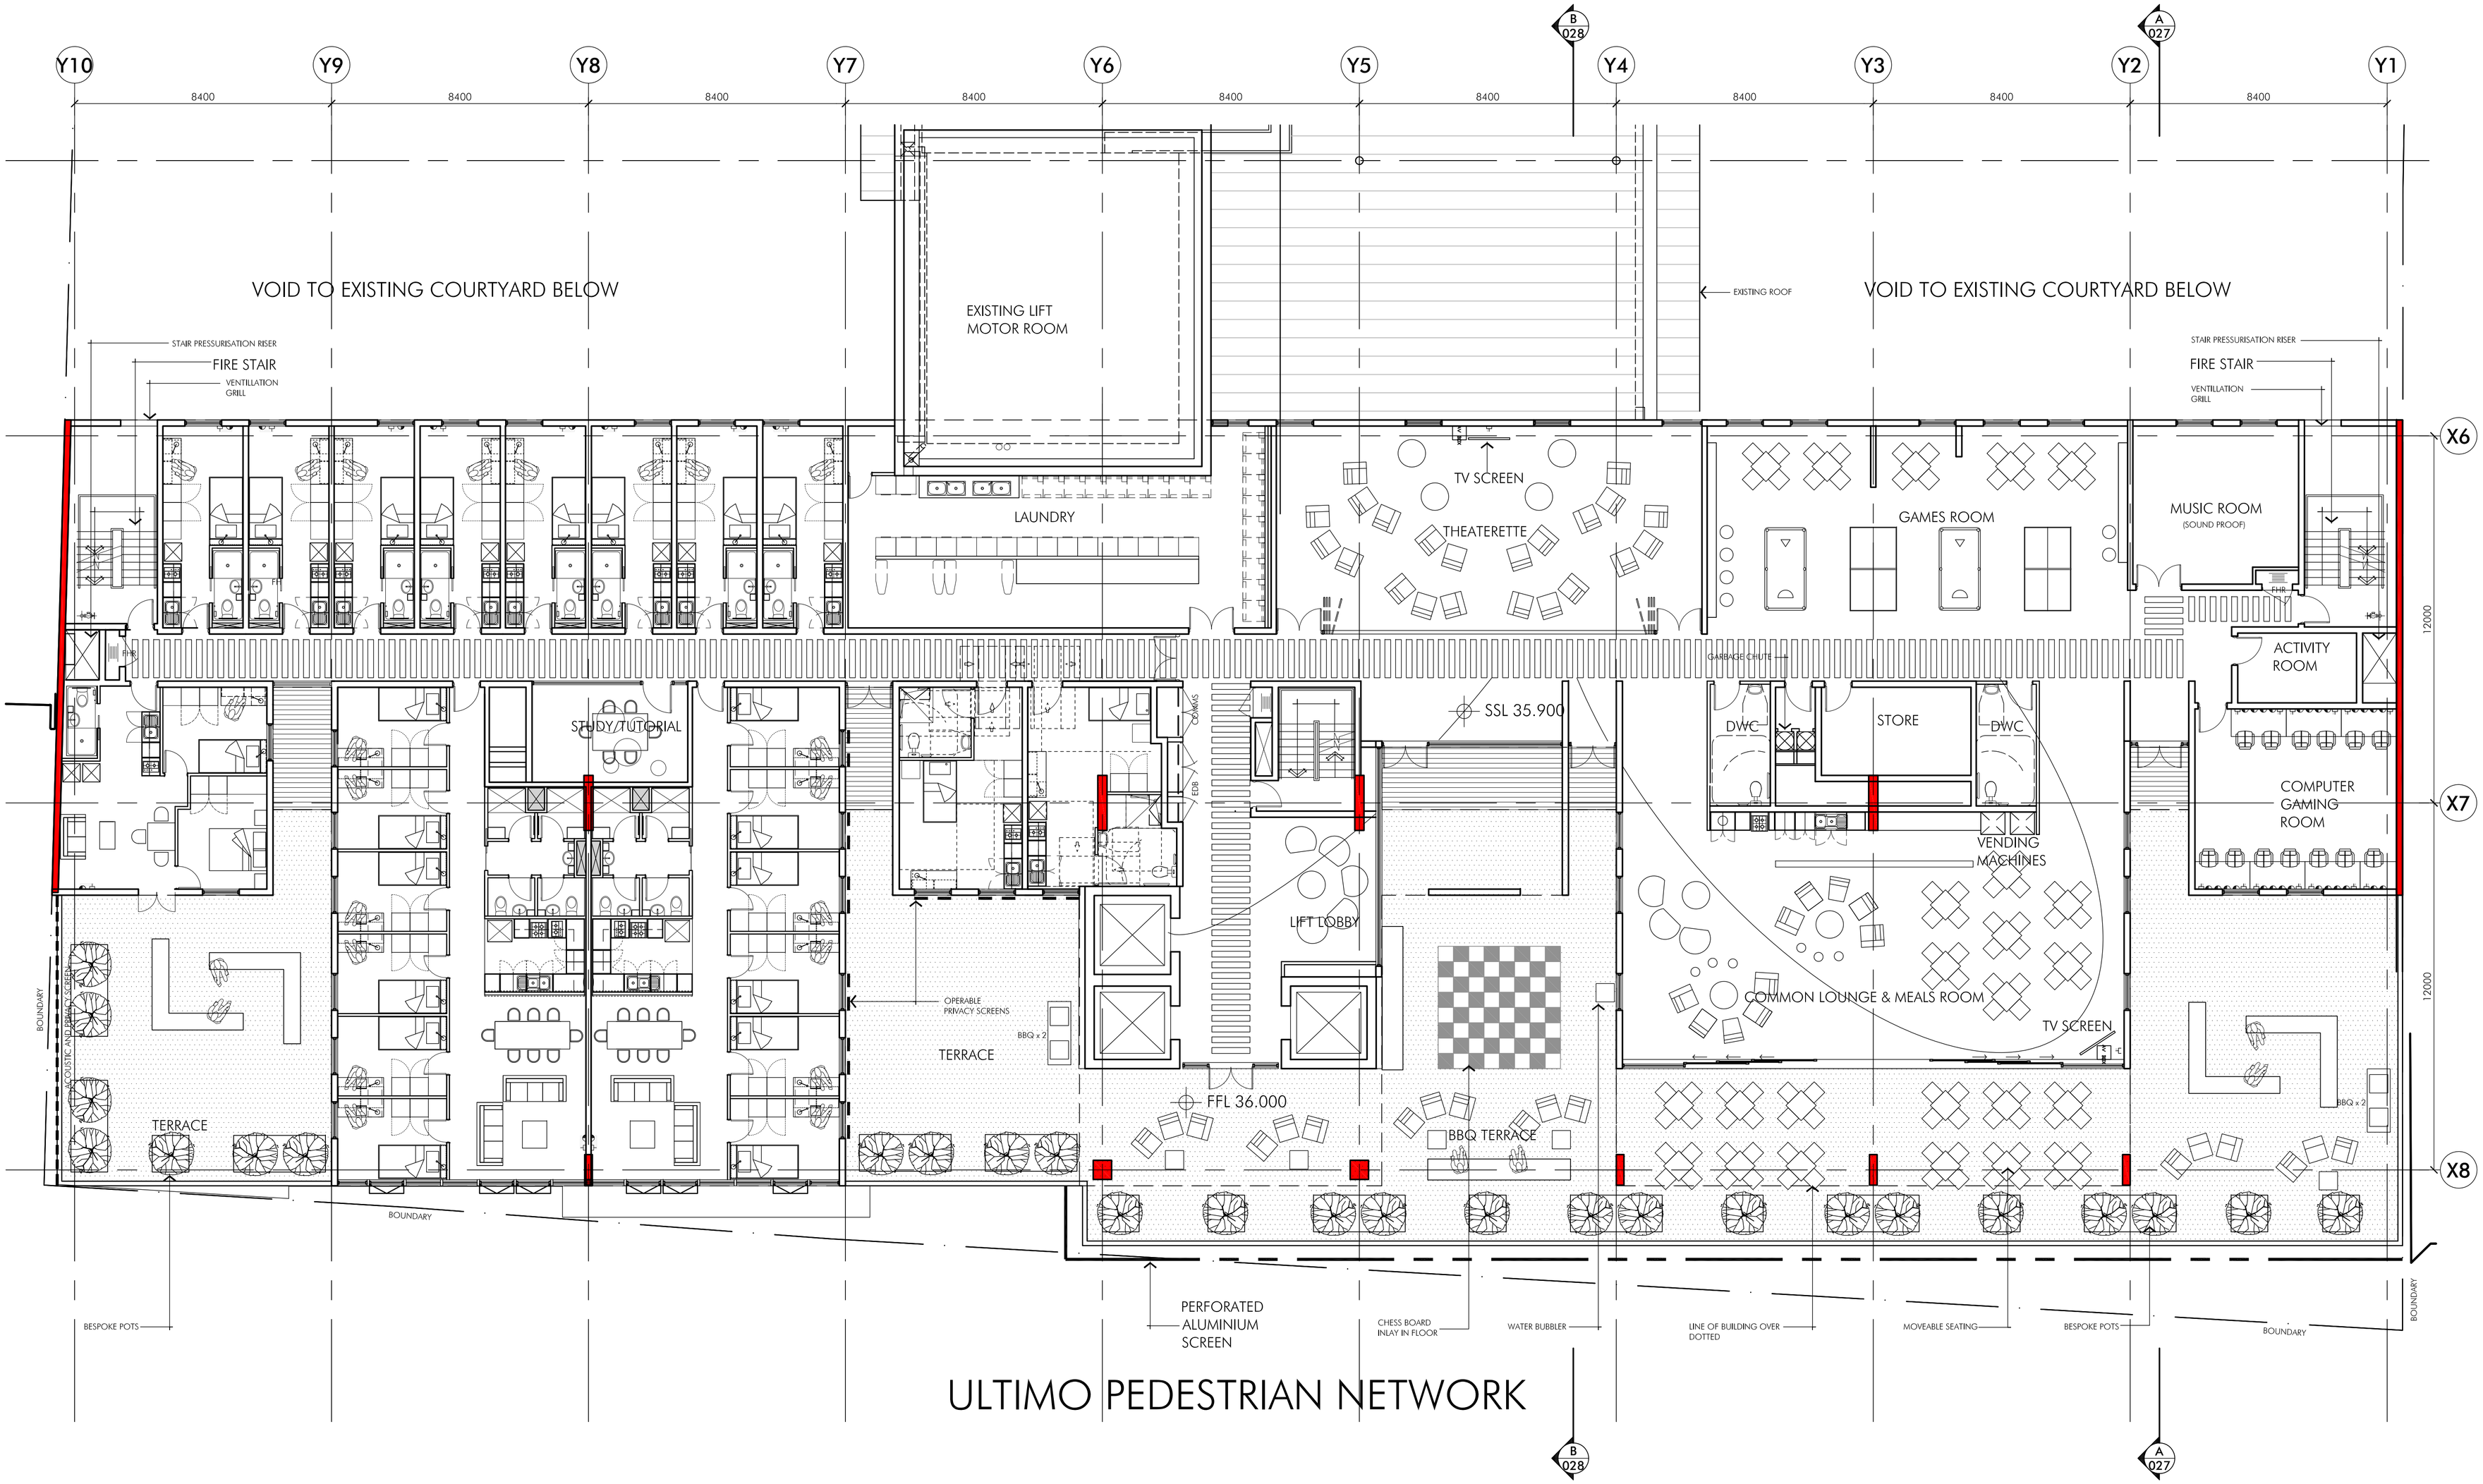

Client

Living EDUCATION

Project

UTS

University of Technology, Sydney

UTS Student Housing: Peter Johnson Building

development application

Title: Level 8 Part Plan

Scale: 1:100 @ A1

Date: 07th April 2009

Number: 3531_DA018

0 1 2 5 10m

© copyright nettleton tribe partnership pty ltd

nettleton tribe

nettleton tribe partnership pty ltd ABN 58 161 683 122

117 willoughby road crows nest nsw 2065

t 02 9431 6431 f 02 9439 7474

e sydney@nettletontribe.com.au w nettletontribe.com.au

Apr 07, 2009 11:26am P:\3531\3531_DA018.dwg