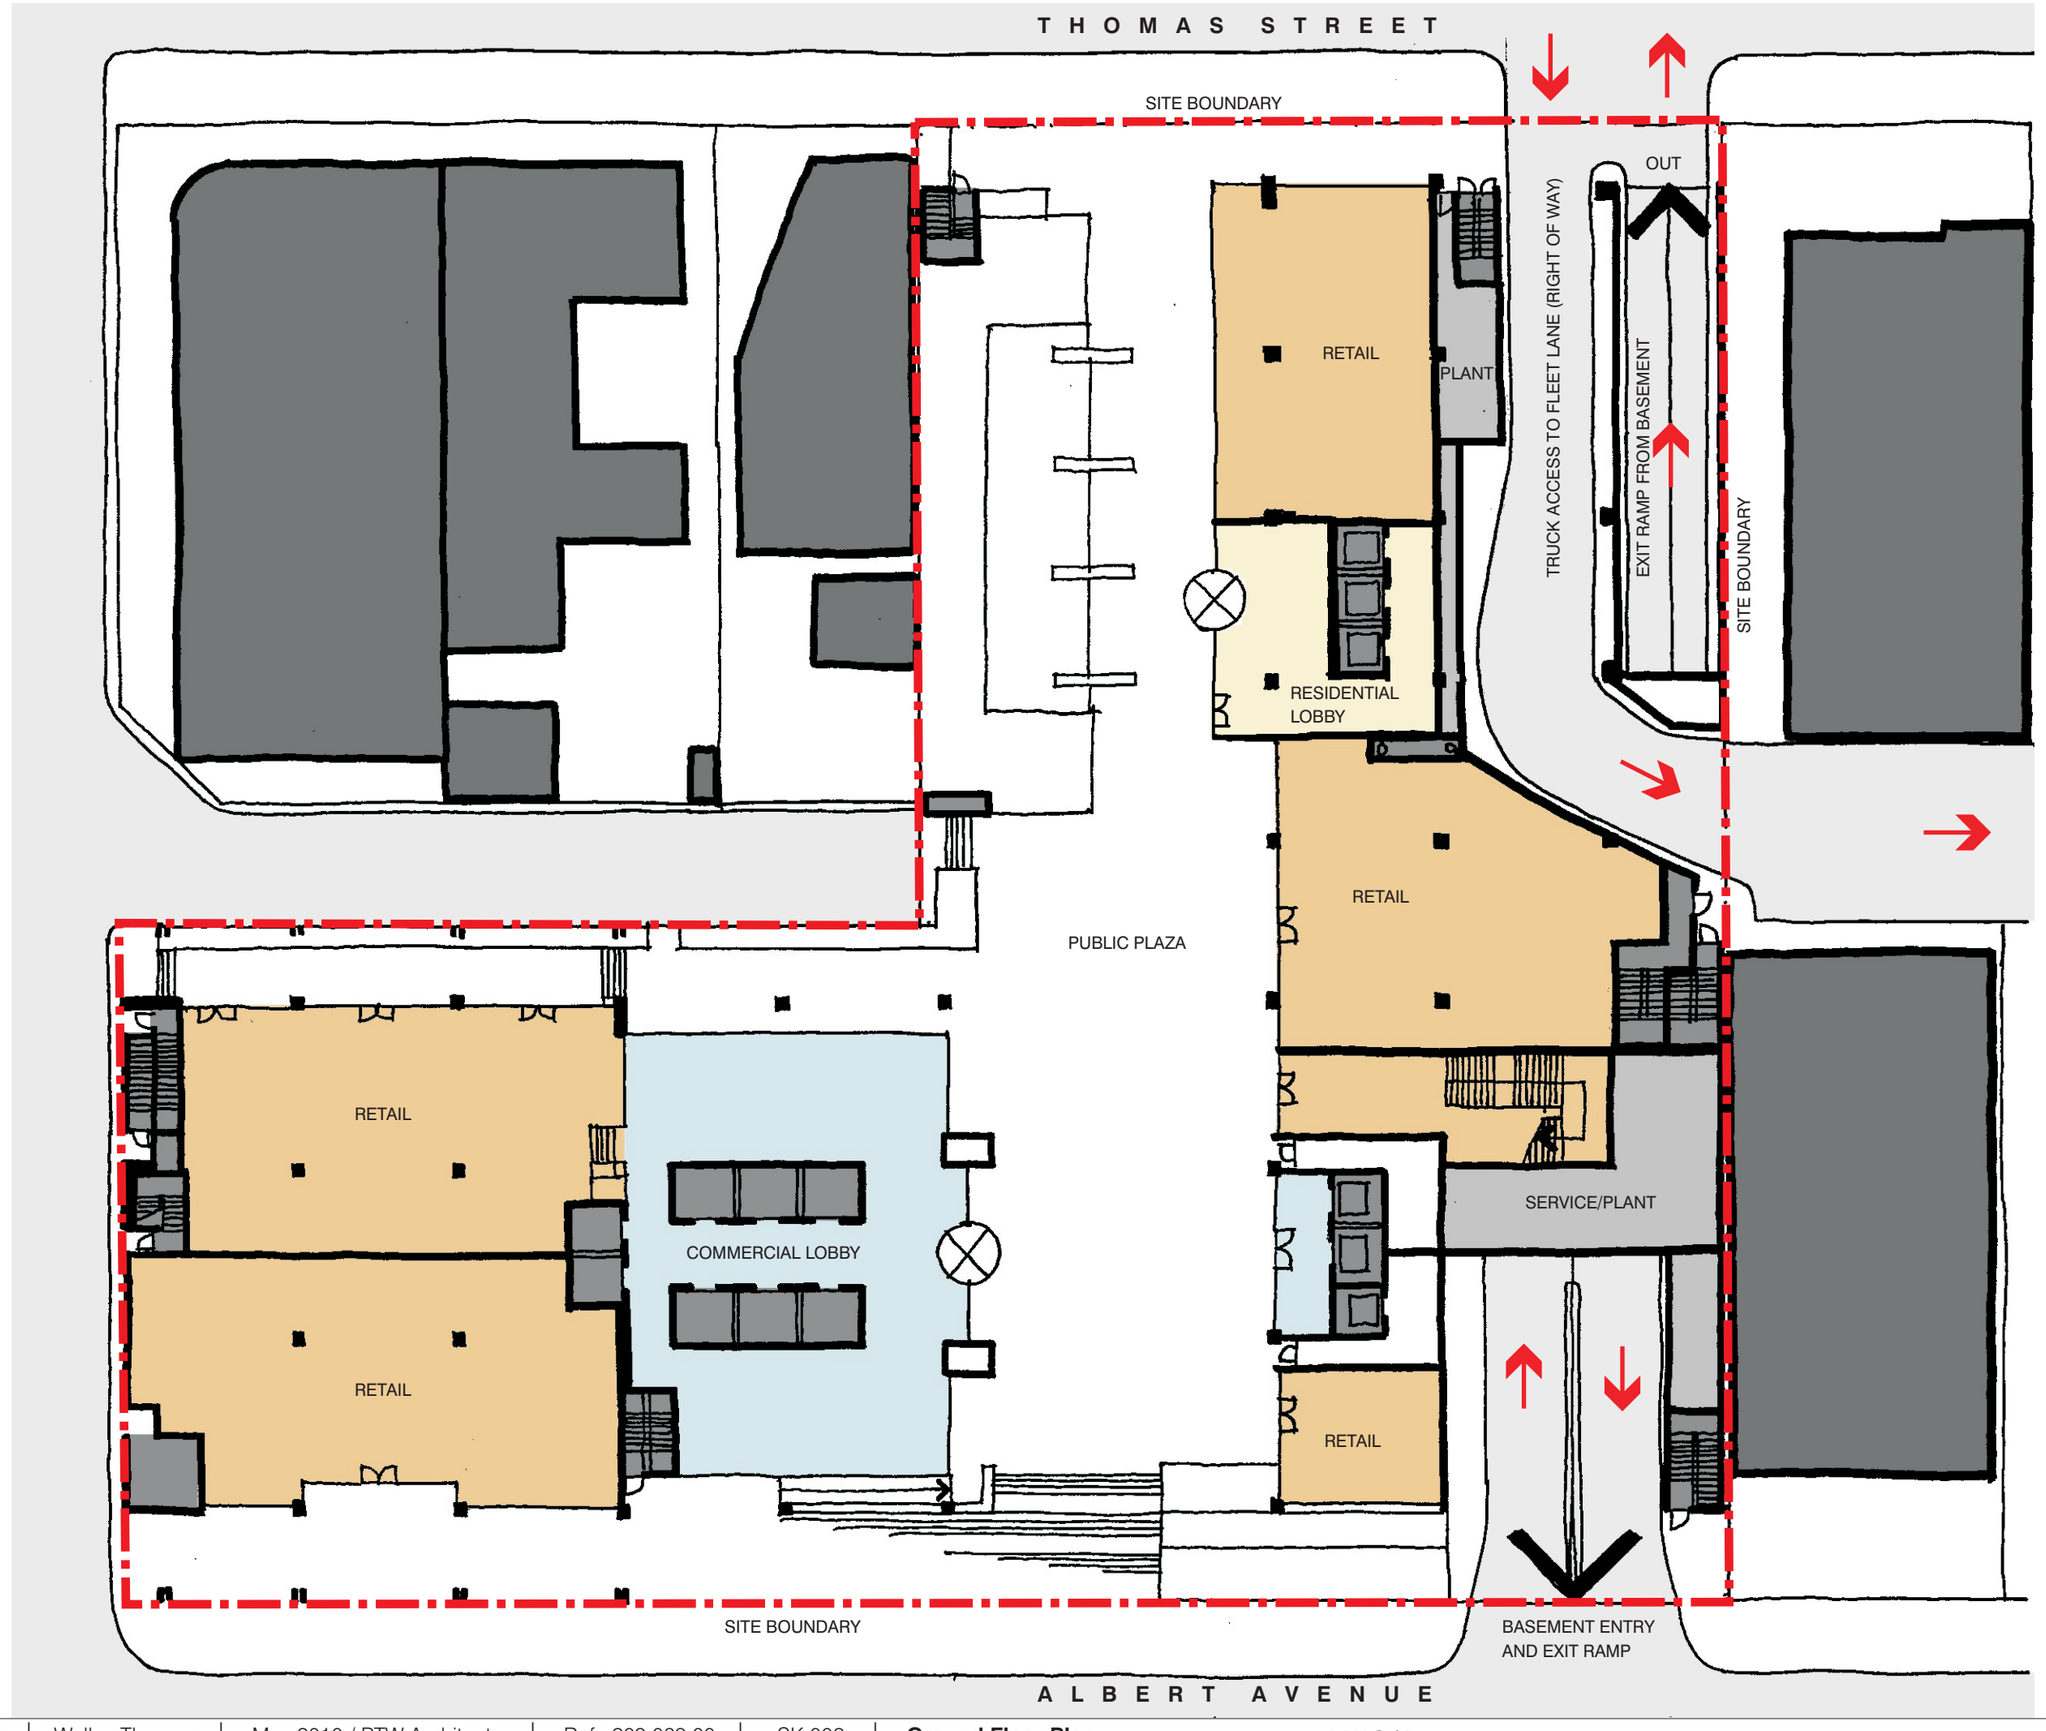

Welles Thomas Plaza | Welles Thomas | May 2010 / PTW Architects | Ref. 209 039.00 | SK 002 | **Ground Floor Plan** 1:300@ A3

PTW