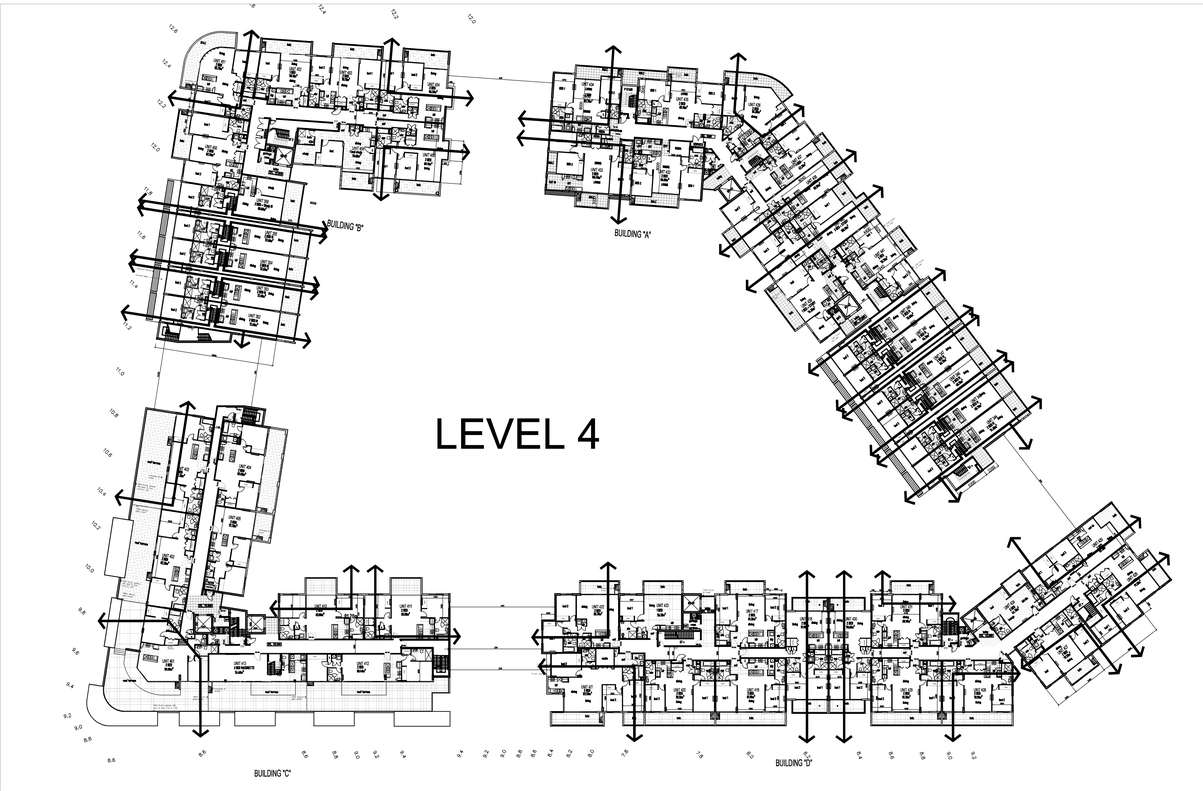

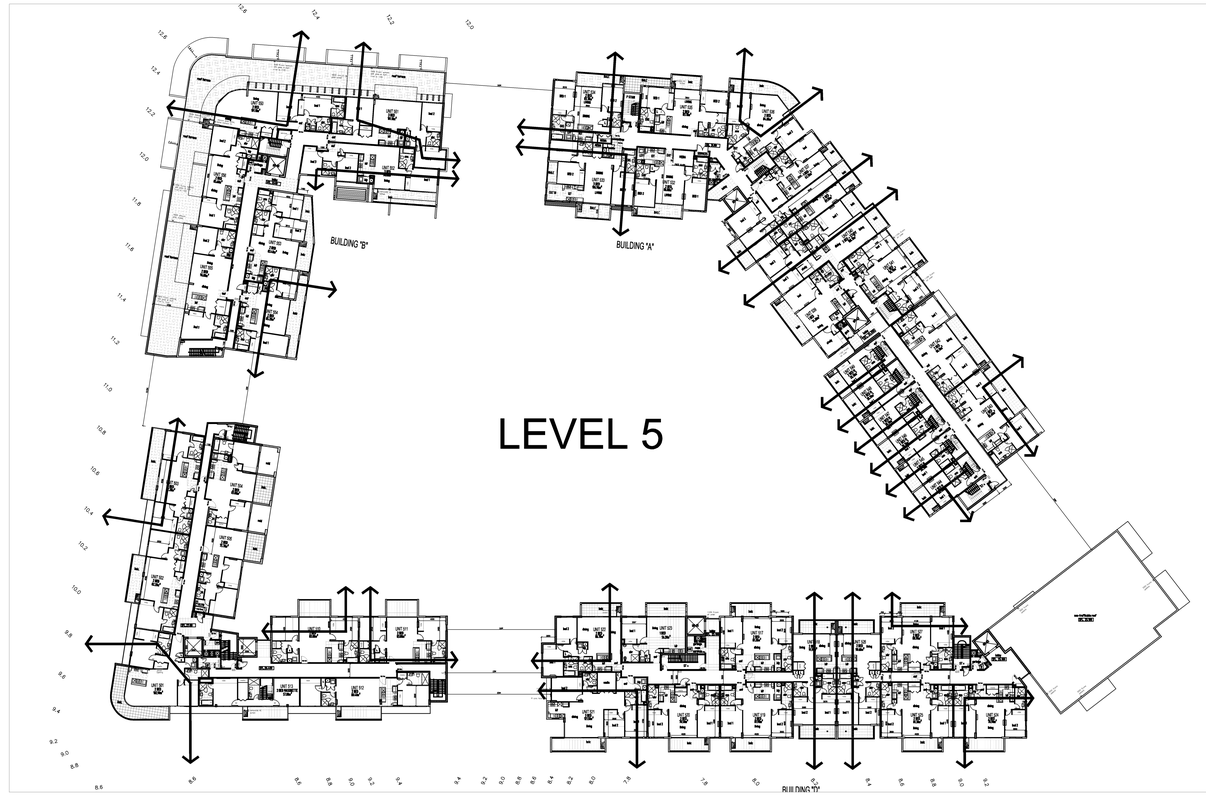

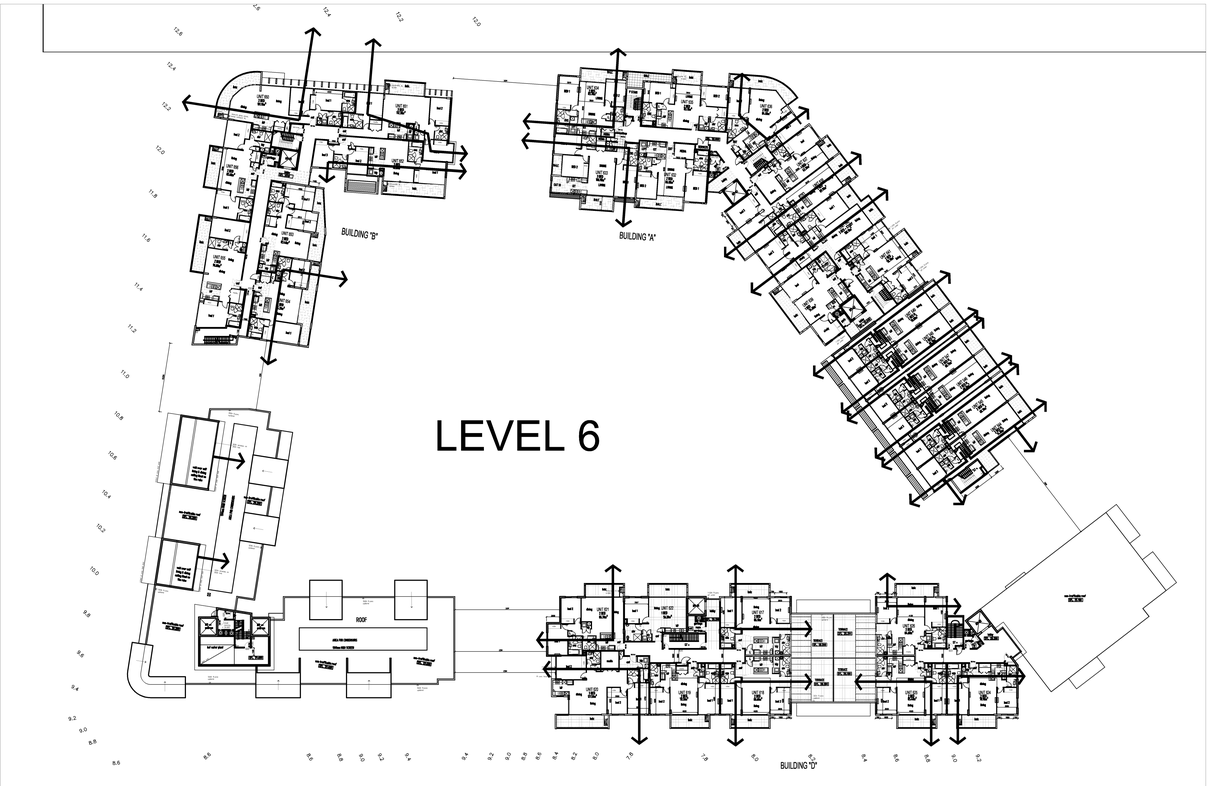

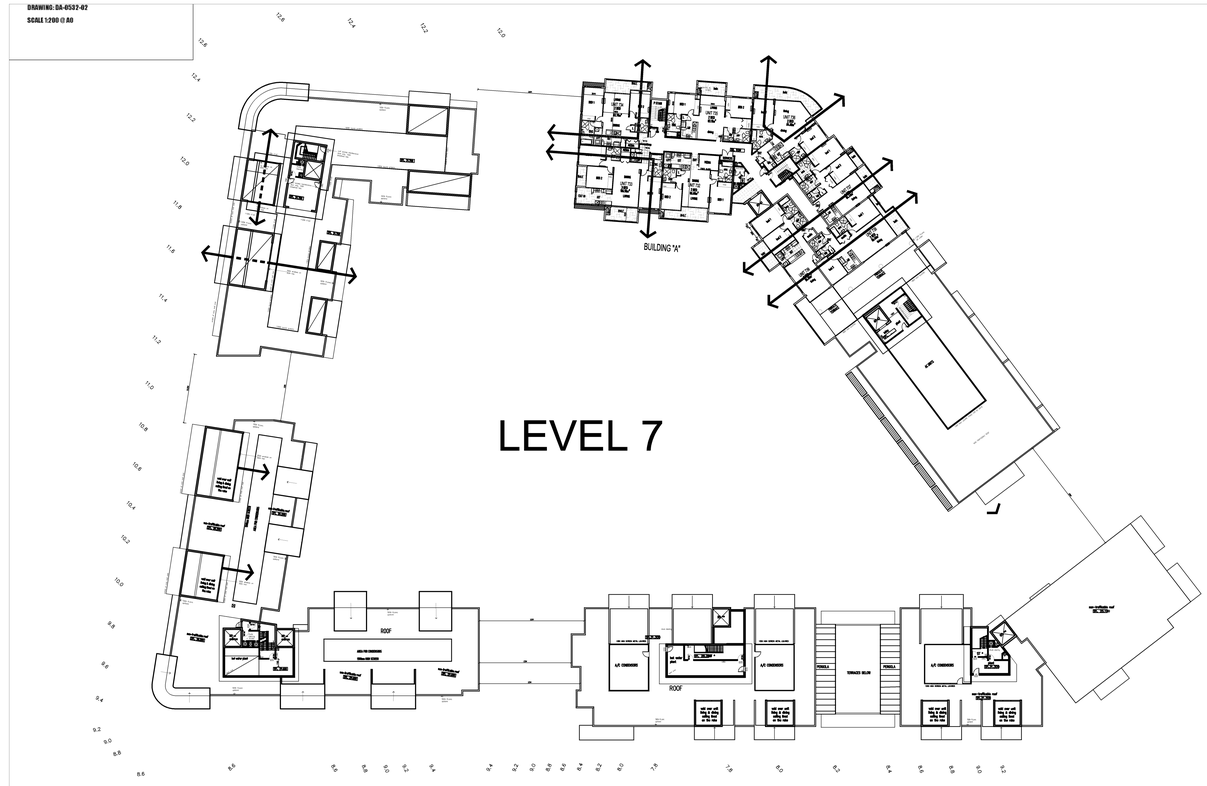

DRAWING: DA-0532-02
SCALE 1:200 @ A0

No	AMENDMENT	DATE

No	AMENDMENT	DATE
A	ISSUED TO COUNCIL FOR DA	07.09.09

NORTH

CLIENT
MERITON APARTMENTS PTY. LTD.
Level 11, 528 Kent Street,
Sydney. NSW 2000
Tel (02) 9287 2888 Fax (02) 9287 2777

PROJECT
LOFTUS RESIDENTIAL DEVELOPMENT
.
.

LOCATION
.
LOFTUS STREET,
.
.

DRAWN	GJG	TITLE	CROSS VENTIALTION PLANS
DATE	nov-09		
CHECKED	-		
SCALE	nts	CAD FILE - 3059-CDVER	verify 3059-SURVEY
TAKE NOTICE THAT THIS DRAWING IS COPYRIGHT. UNAUTHORISED DUPLICATION WILL RESULT IN PROSECUTION		PROJECT No.	ISSUE
		SHEET NO. 5001	A