


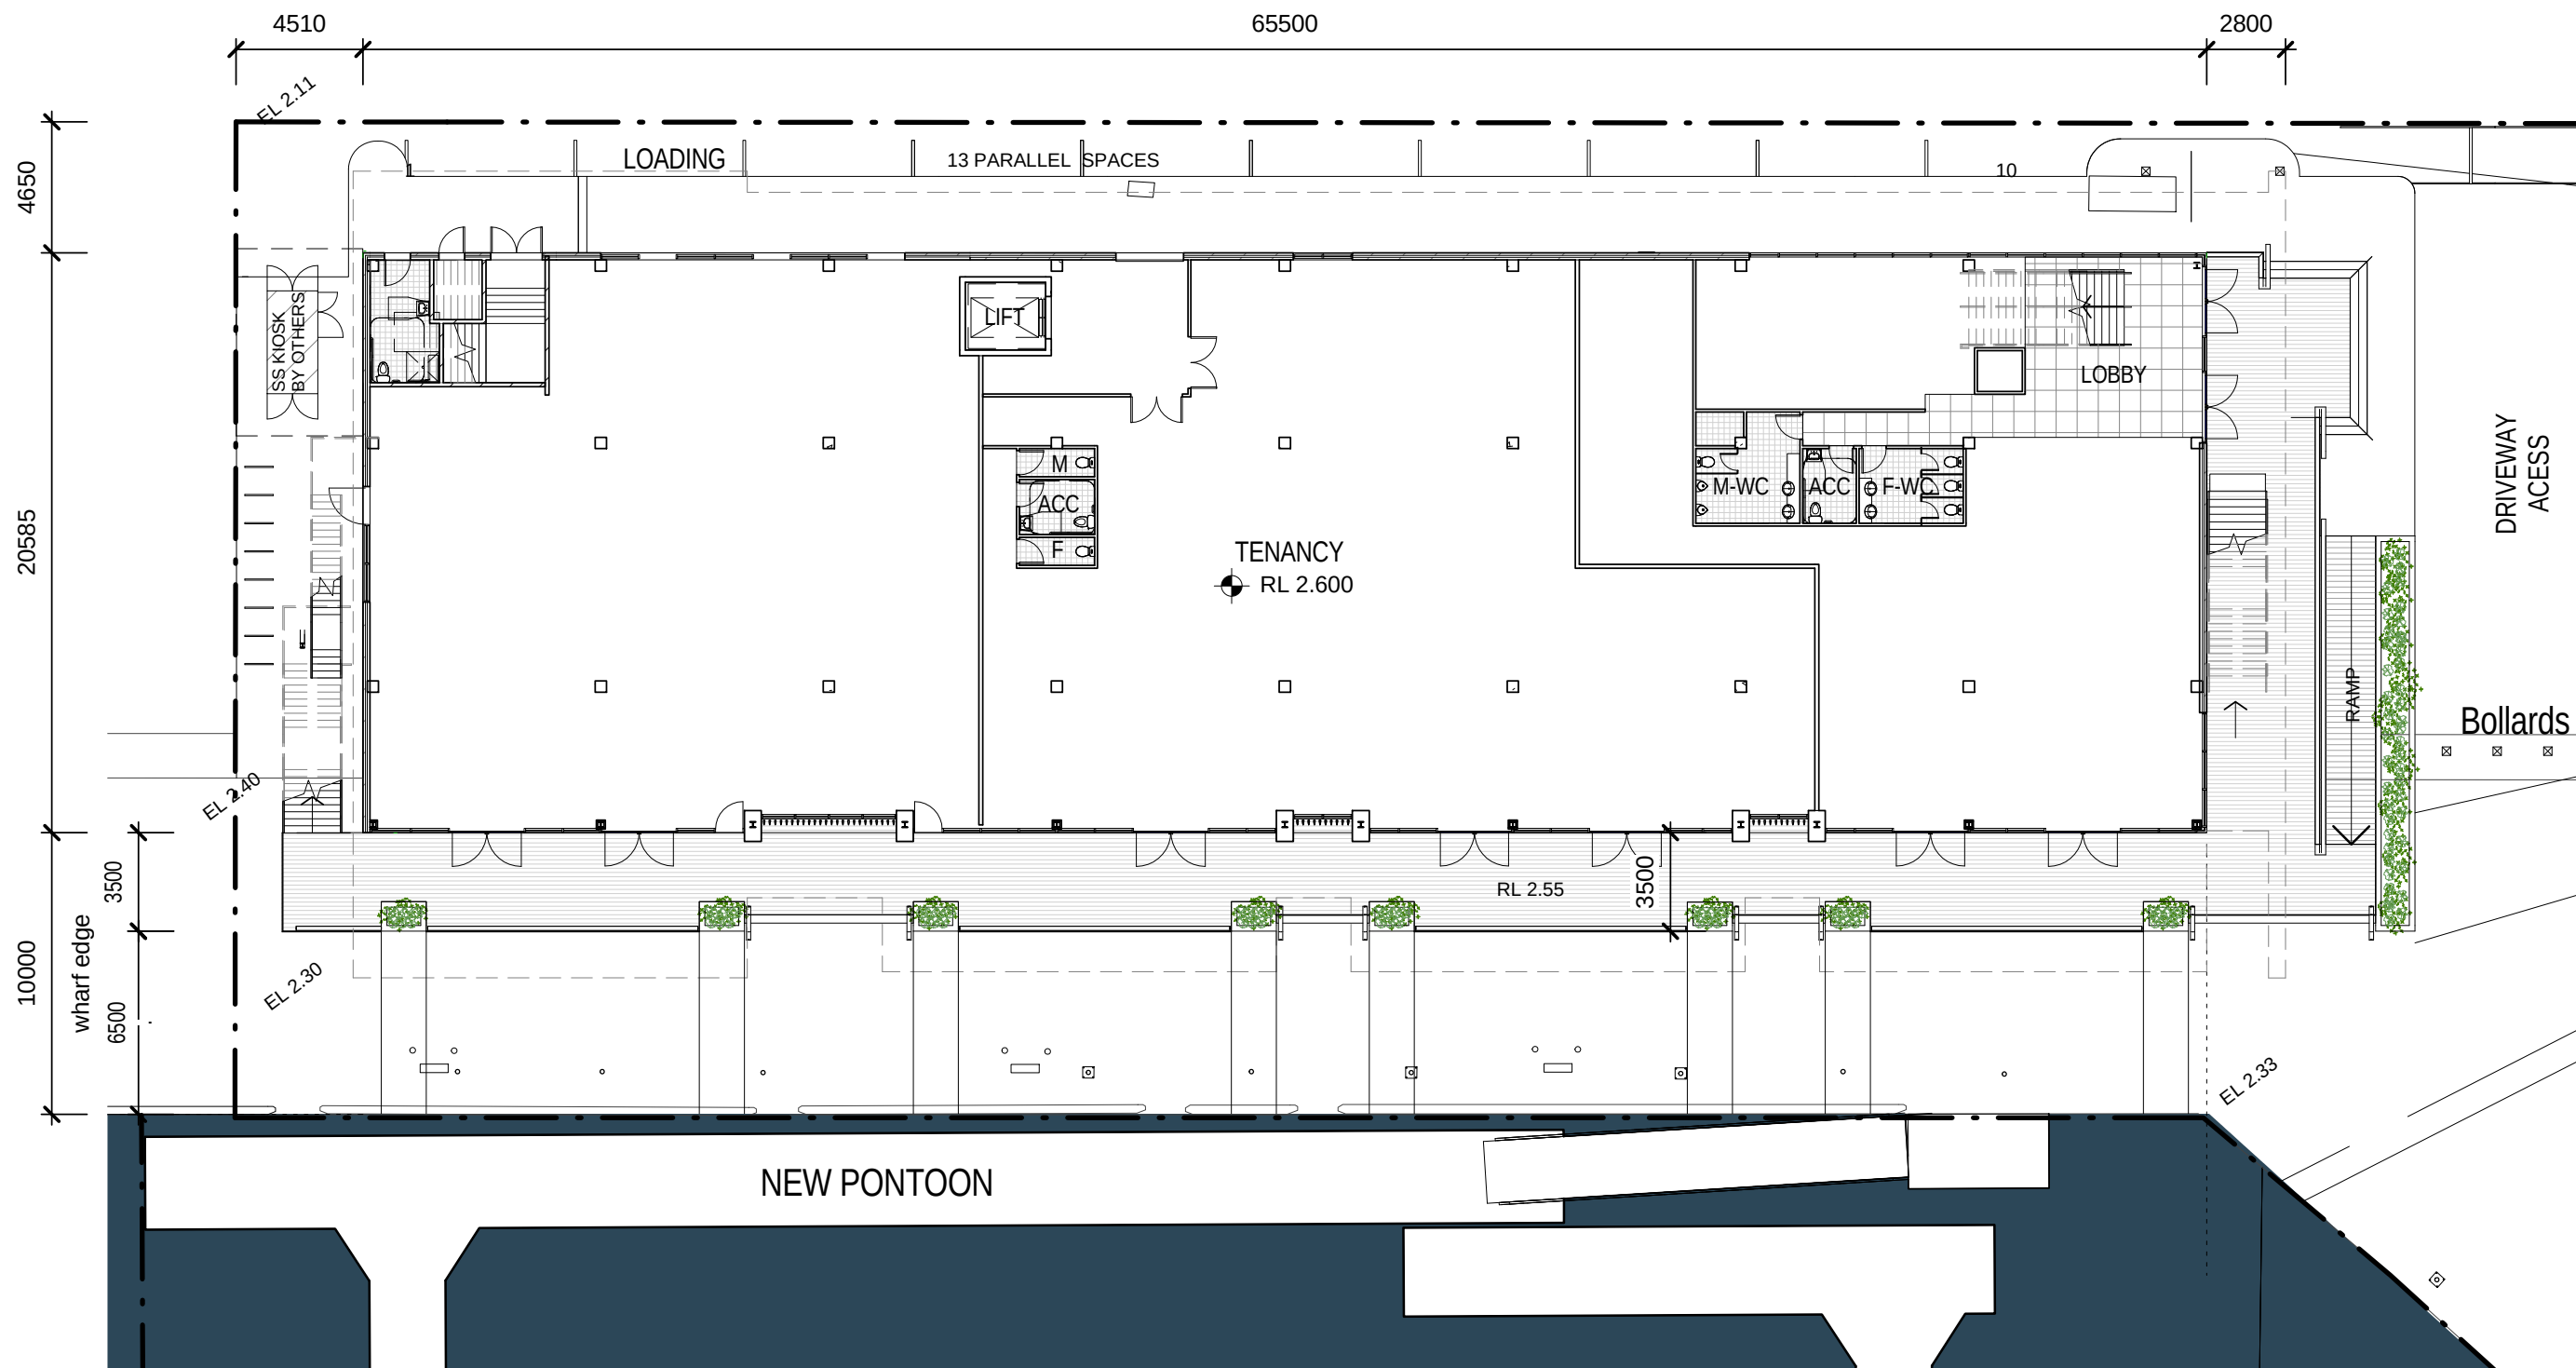

1:250 @ A3 U.N.O.

