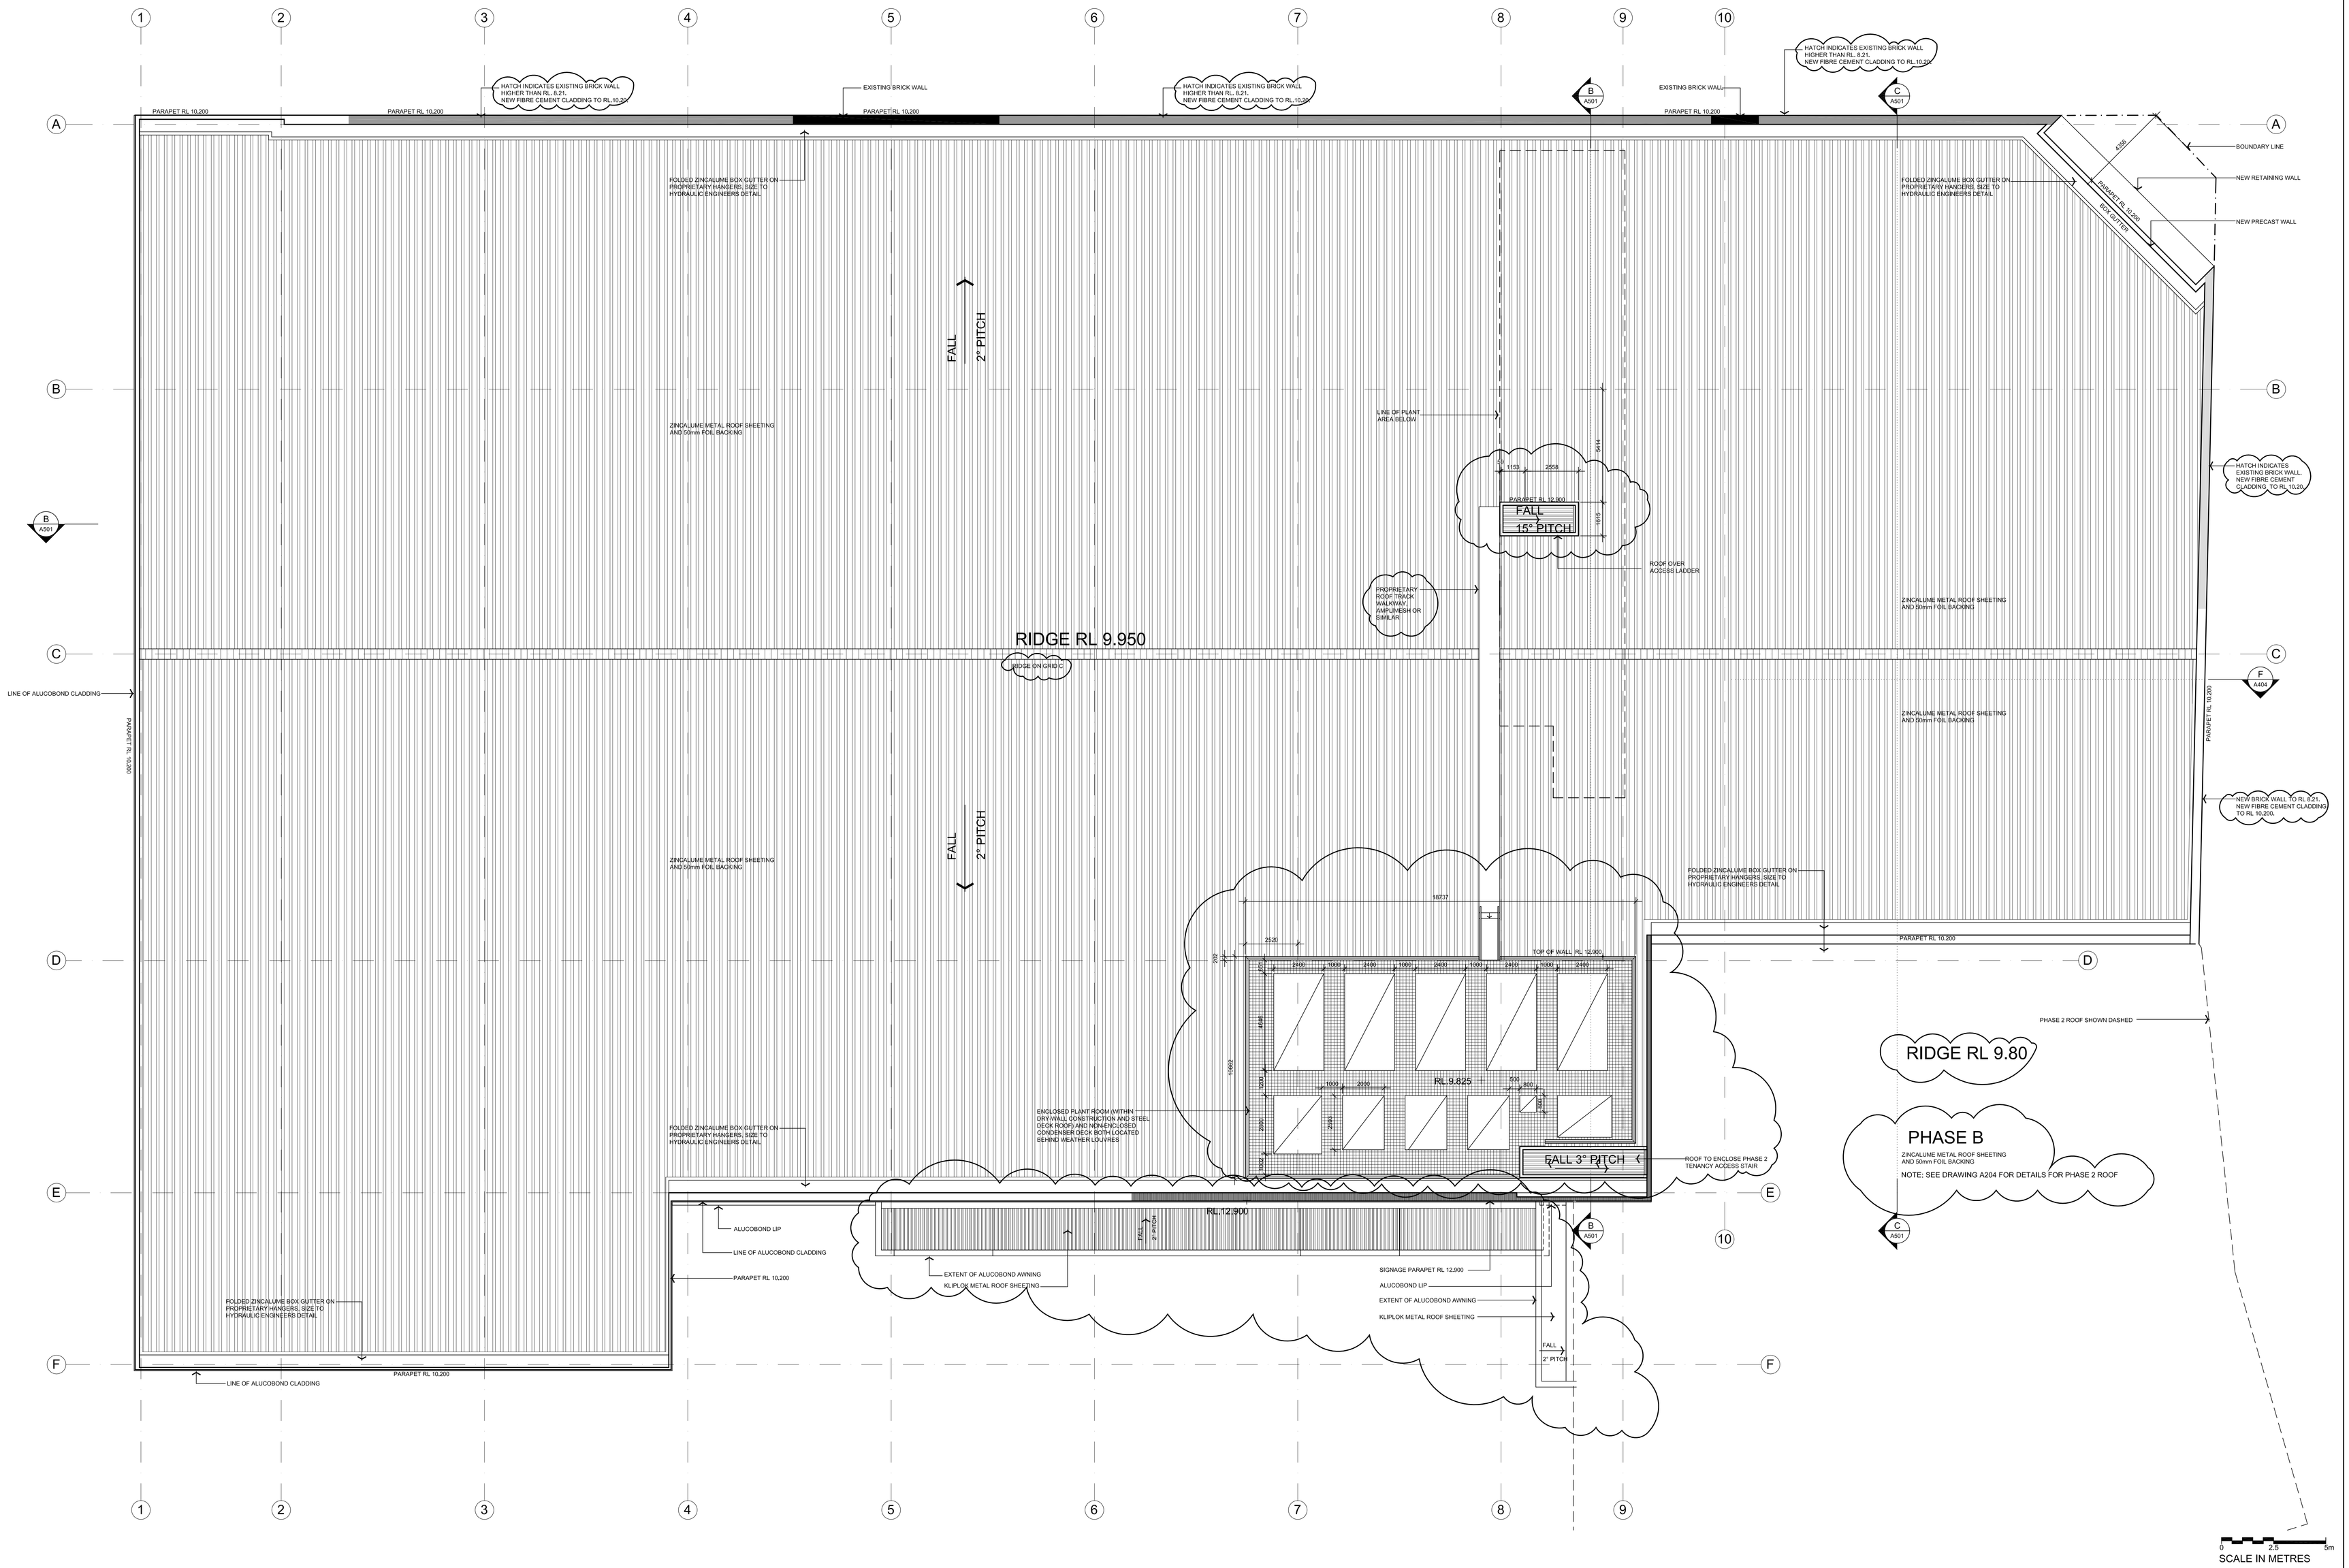

architecture | interior design | project management

a. 1/136 Willoughby rd Crows Nest NSW 2065
t. 02 9966 5566
f. 02 9966 8303
e. mornisondesign@mdpa.com.au

NSW ARB REG ARCHITECT: G. OLLERTON #7621
ACN: 001 595 268 ABN: 44 001 595 268

morrison design partnership architects pty ltd

PRELIMINARY DRAWINGS
NOT TO BE USED FOR CONSTRUCTION PURPOSES

Rev	Date	Amendment	Initials	Check
G	20/09/2010	PLANNING ISSUE	JM	JM
F	06/09/2010	PLANNING ISSUE	JM	JM
E	18/08/2010	PRELIMINARY ISSUE	JM	JM
D	28/07/2010	PRELIMINARY ISSUE	JM	JM
C	21/07/2010	PRELIMINARY ISSUE	JM	JM
B	12/07/2010	PRELIMINARY ISSUE	JM	JM
A	09/07/2010	PRELIMINARY ISSUE FOR DISCUSSION	JM	JM

K:\2631-[PP09] NAHAS-WollCreek\WORKING\05-CONSTRUCTION\2631-A-203-ROOF PLAN.dwg
Monday, 20 September 2010 4:44:39 PM

GENERAL NOTES

Morrison Design Partnership Pty. Limited accept no responsibility for the usability, completeness or accuracy of data transferred electronically. Recipients should when necessary request a hard copy version for verification. This drawing shall be read in conjunction with all architectural and other consultants drawings and specifications and with such other written instructions as may be issued during the course of the contract. Figured dimensions shall be taken in preference to scaling. Level, datum points and dimensions on this drawing shall be verified by the builder on site. All discrepancies shall be referred to the architect for direction before proceeding with any works.

SURVEY NOTES

Survey data included in this drawing is based on "XXXXXXXX" (registered surveyor), survey drawing No. XXXXX, dated XX/05-XXXXXXX 200X and is provided for preliminary design purposes only.
As this drawing is based on information supplied by others, reference must be made to original survey drawings verified against site conditions.

©Copyright
These drawings and designs and the copyright thereof are the property of **Morrison Design Partnership Pty. Ltd.** and must not be used retained or copied without the written permission of Morrison Design Partnership Pty. Ltd. ACN 001 595 268.
This drawing is based on information supplied by others, and must not be relied upon unless checked against site conditions.

Client:
NAHAS
WOOLWORTHS LIMITED
1 WOOLWORTHS WAY, BELLA VISTA, NSW 2153
P: (02) 8885 2318 F: (02) 8885 2318
E-mail:

Architect:
NAHAS
4 DUKE ST., NORTH PARRAMATTA, NSW 2151
P: (02) 9683 1711 F: (02) 9683 1715
E-mail: nbd@nahas.com.au

Structural / Civil Engineer:
VOM CONSULTING
LEVEL 5, 55-57 CHANDOS ST., ST LEONARDS, NSW 2065
P: (02) 9439 3744 F: (02) 9439 3870
E-mail: sydney@vomconsulting.com.au

Hydraulics / Stormwater:

Mechanical Engineer:

Electrical Engineer:

P.C.A. / B.C.A.:

Accoustic Consultant:

Kitchen / Laundry Consultant:

Landscape Architect:

Fire Services Engineer:

Quantity Surveyor:

CONTRACTOR IS TO CROSS CHECK ARCHITECTURAL DRAWINGS AGAINST SPECIFICATION FOR ANY INCONSISTENCIES / OMISSIONS / ERRORS DURING TENDERING & CONSTRUCTION & REPORT TO SUPERINTENDENT FOR CLARIFICATION & INSTRUCTION PRIOR TO FINALISING AND PRICING / ORDERING OR MATERIALS OR COMMENCING AND FABRICATION / CONSTRUCTION. NO VARIATIONS WILL BE ACCEPTED FOR ANY ITEMS CONTAINED IN THE WRITTEN SPECIFICATION THAT ARE NOT SHOWN ON THE ARCHITECTURAL DRAWINGS.

Drawing **ROOF PLAN**

Project PROPOSED COMMERCIAL DEVELOPMENT OF WOOLWORTHS SUPERMARKET PRINCES HIGHWAY ,WOLLI CREEK

North

Scale	1:100@ A0
Drawn	JT
Checked	JM
Date	JUNE 2010
Project Principal	G.OLLERTON
Project Number	2631
Drawing Number	A203
Rev	G

Morrison Design Partnership
Architects
Since 1969