Plotted: 11/11/2010 E:\2006067-ScottsHospital\2006067 DA\PLN files\2006067-DA_Layout.pln

FOR **MAJOR PROJECT APPLICATION** ONLY

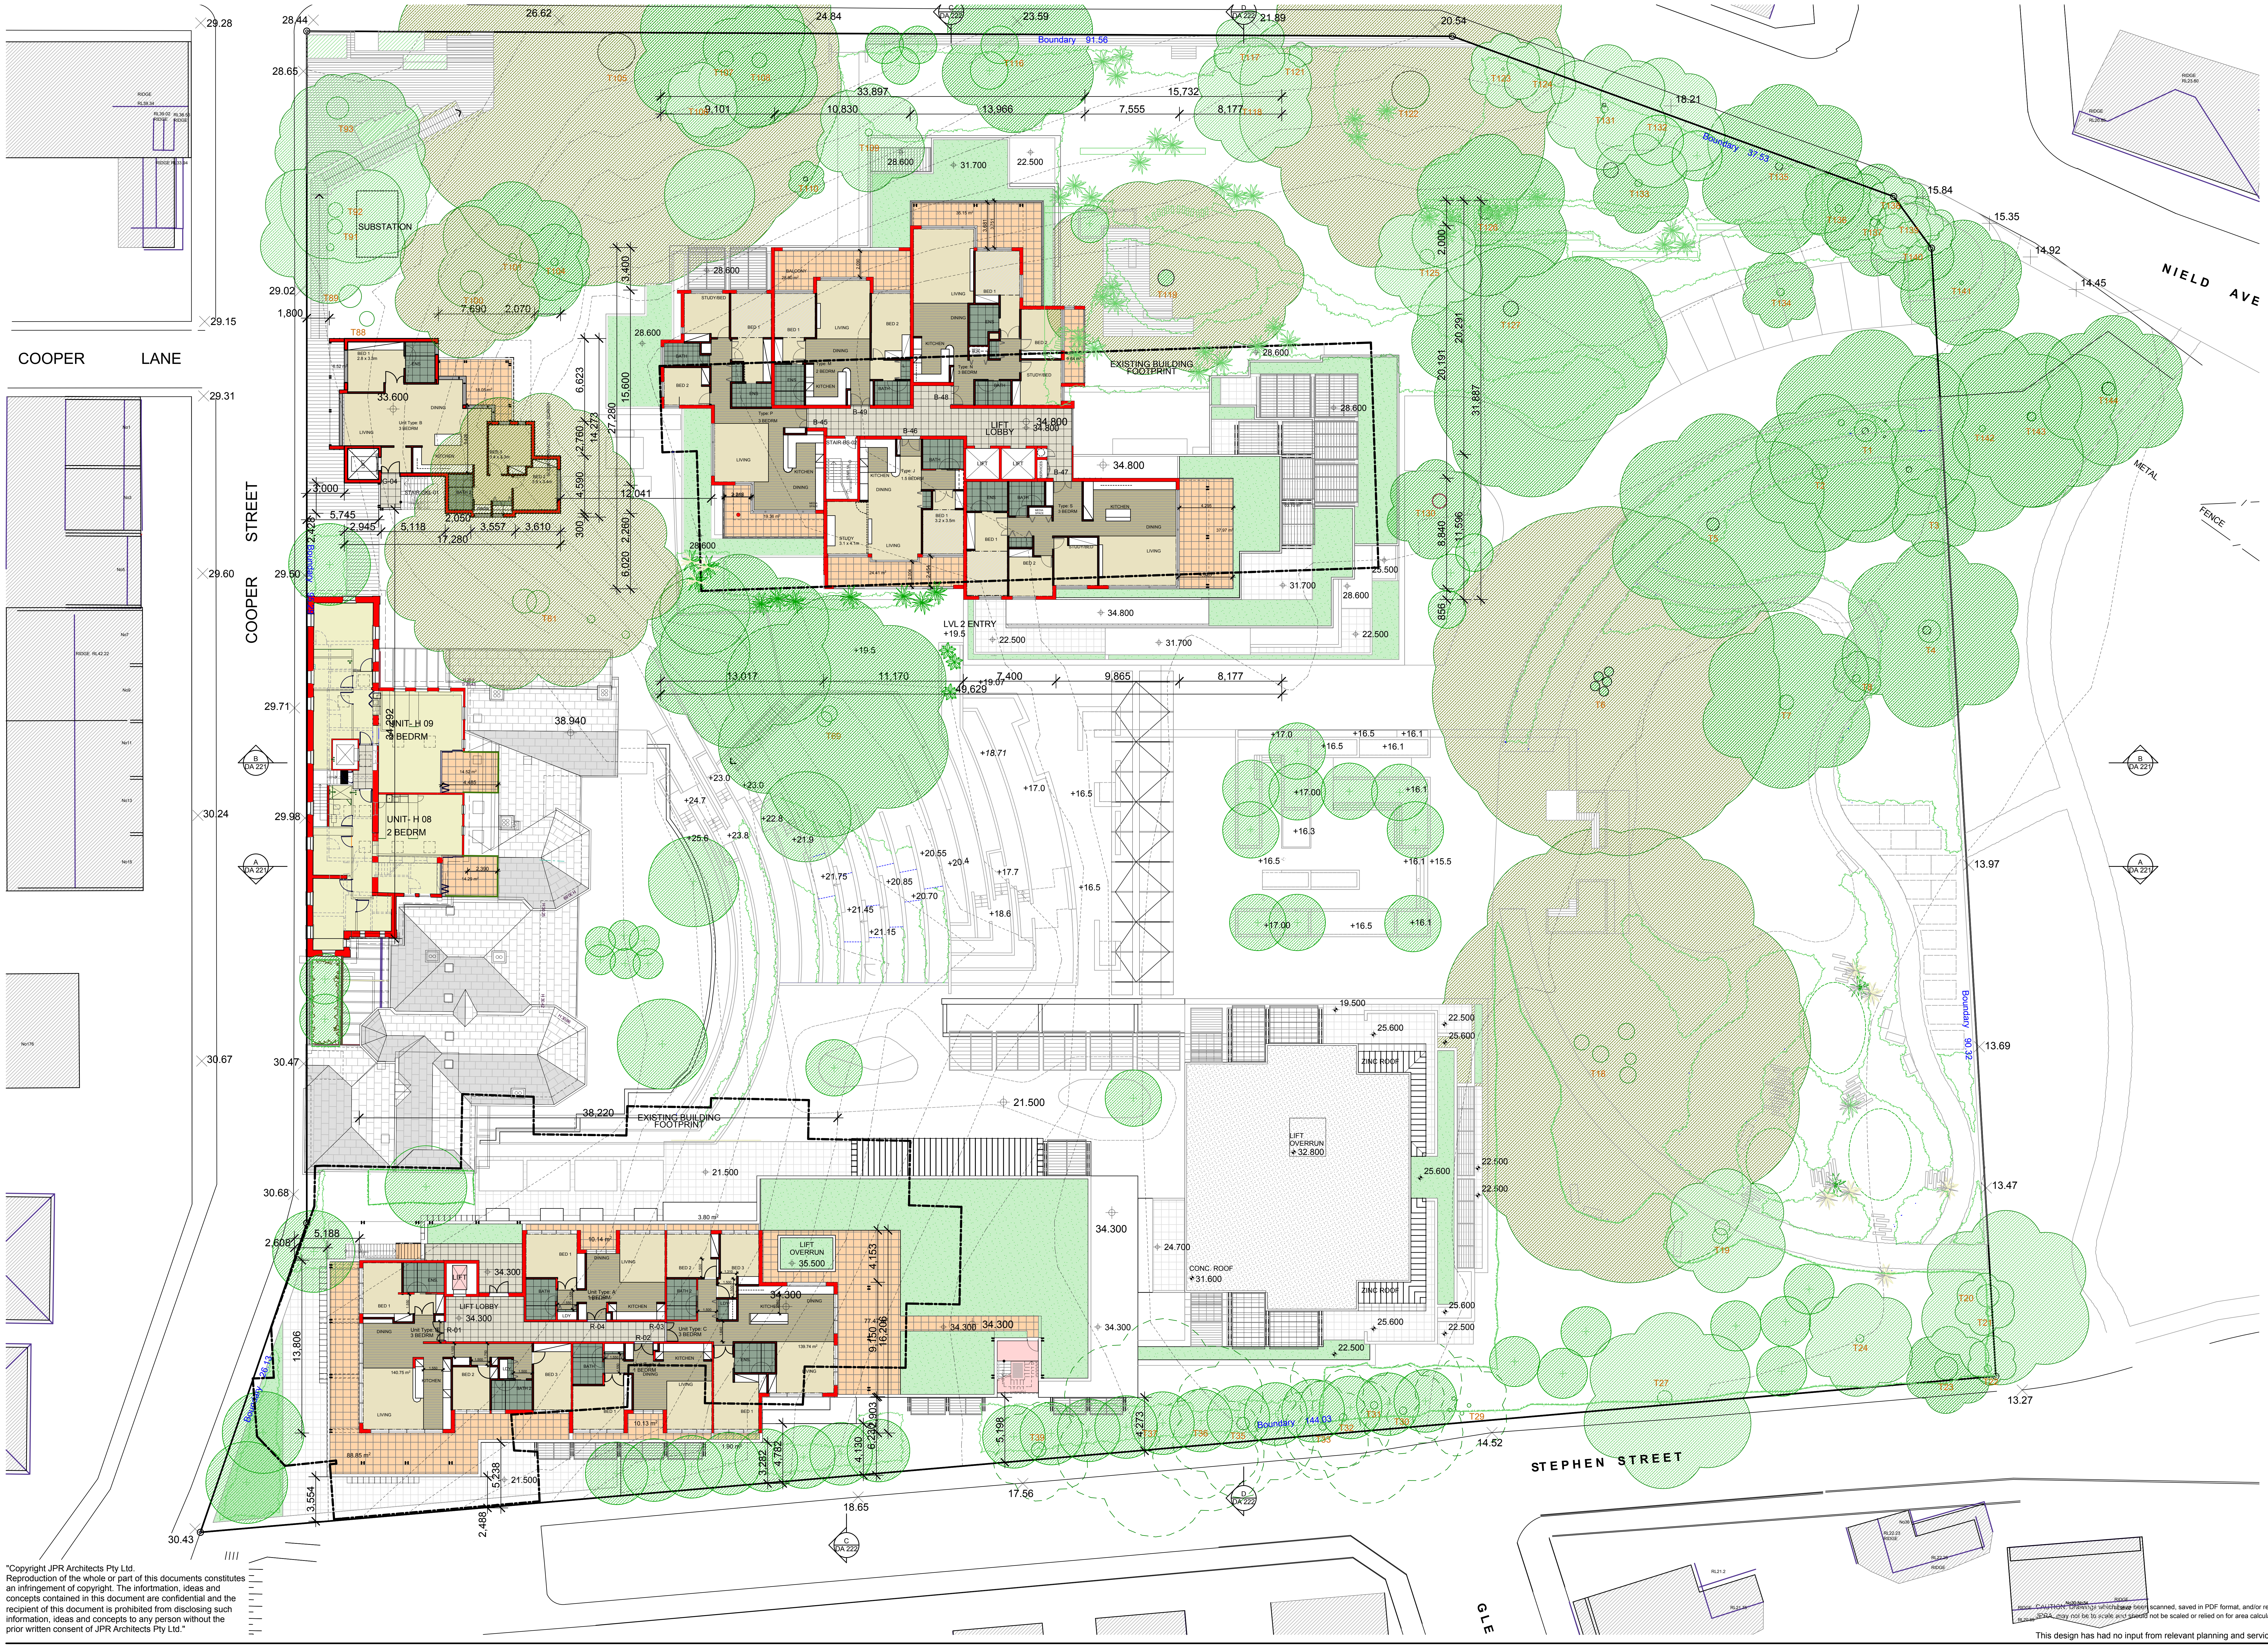
COOPER LANE
COOPER STREET
NIELD AVE
STEPHEN STREET
GLE
Boundary 91.56
Boundary 37.53
Boundary 90.32
Boundary 144.03
Boundary 26.13
SUBSTATION
EXISTING BUILDING FOOTPRINT
LIFT LOBBY
LVL 2 ENTRY +19.5
UNIT- H 09 3 BEDRM
UNIT- H 08 2 BEDRM
LIFT OVERRUN 35.500
LIFT OVERRUN 32.800
CONC. ROOF 31.600
ZINC ROOF
METAL FENCE
T1
T2
T3
T4
T5
T6
T7
T8
T18
T19
T20
T21
T22
T23
T24
T27
T29
T30
T31
T32
T33
T35
T36
T37
T39
T69
T81
T88
T89
T91
T92
T93
T100
T101
T104
T105
T107
T108
T109
T110
T116
T117
T118
T119
T121
T122
T123
T124
T125
T126
T127
T130
T131
T132
T133
T134
T135
T136
T137
T138
T139
T140
T141
T142
T143
T144
B DA 221
A DA 221
C DA 222
D DA 222

GENERAL LEGEND

- 00.000 EXISTING RELATIVE LEVEL
- 00.000 NEW RELATIVE LEVEL
- EXISTING BUILDING TO BE DEMOLISHED

TREE LEGEND

- EXISTING TREE CANOPY- HERITAGE LISTED TREE
- EXISTING TREE CANOPY
- EXISTING TREE TO BE REMOVED
- PROPOSED TREE CANOPY

BUILDING LEGEND

HB	HERITAGE BUILDING ILU
RACF	RACF BUILDING
B	BROWN STREET BUILDING ILU
S	STEPHEN STREET BUILDING ILU
GKL	GATE KEEPERS LODGE BUILDING ILU

KEY PLAN

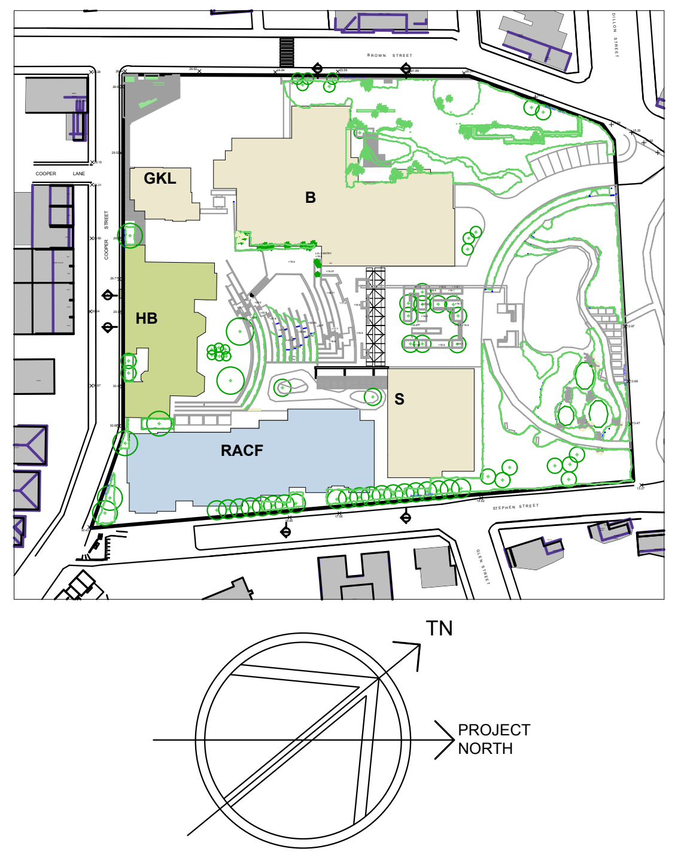
GKL
B
HB
S
RACF
TN
PROJECT NORTH

CAUTION: Drawings which have been scanned, saved in PDF format, and/or reprinted, other than by JPRA, may not be to scale and should not be scaled or relied on for area calculations

0 5 10m

This design has had no input from relevant planning and services or BCA consultants and should not be construed as final

"Copyright JPR Architects Pty Ltd.
Reproduction of the whole or part of this documents constitutes an infringement of copyright. The infortmation, ideas and concepts contained in this document are confidential and the recipient of this document is prohibited from disclosing such information, ideas and concepts to any person without the prior written consent of JPR Architects Pty Ltd."

"THE TERRACES"

SCOTTISH HOSPITAL - 2 COOPER ST. PADDINGTON

PRINCIPAL ARCHITECT
jpr architects pty limited
20/50 Stanley Street East Sydney NSW 2010 tel +61 2 9366 1133 fax +61 2 9366 1166 email jpr@jpra.com.au

CONSULTING ARCHITECT: URBAN DESIGN
GMU
GM Urban Design + Architecture Pty Ltd

CONSULTING ARCHITECT: AGED CARE
Flower and Samios architects

CONSULTING ARCHITECT: HERITAGE
CM+ Conybeare Morrison International Pty Ltd
Architecture Interiors Heritage Urban Design Masterplanning
T. 61 2 8244 8888 F. 61 2 8244 8877 E. mail@cmplus.com.au
© CM+ 2010

SCALE AT A1	DATE	PROJECT No	PROJECT ADDRESS
1:250	07/06/2010	2006067	2 COOPER ST. PADDINGTON
REVISION	DRAWN	ITEM No	CLIENT
A	RM / YS/ RK	37558	Presbyterian Aged Care PADDINGTON

DRAWING TITLE
Level 07 Plan

DRAWING No
DA 208