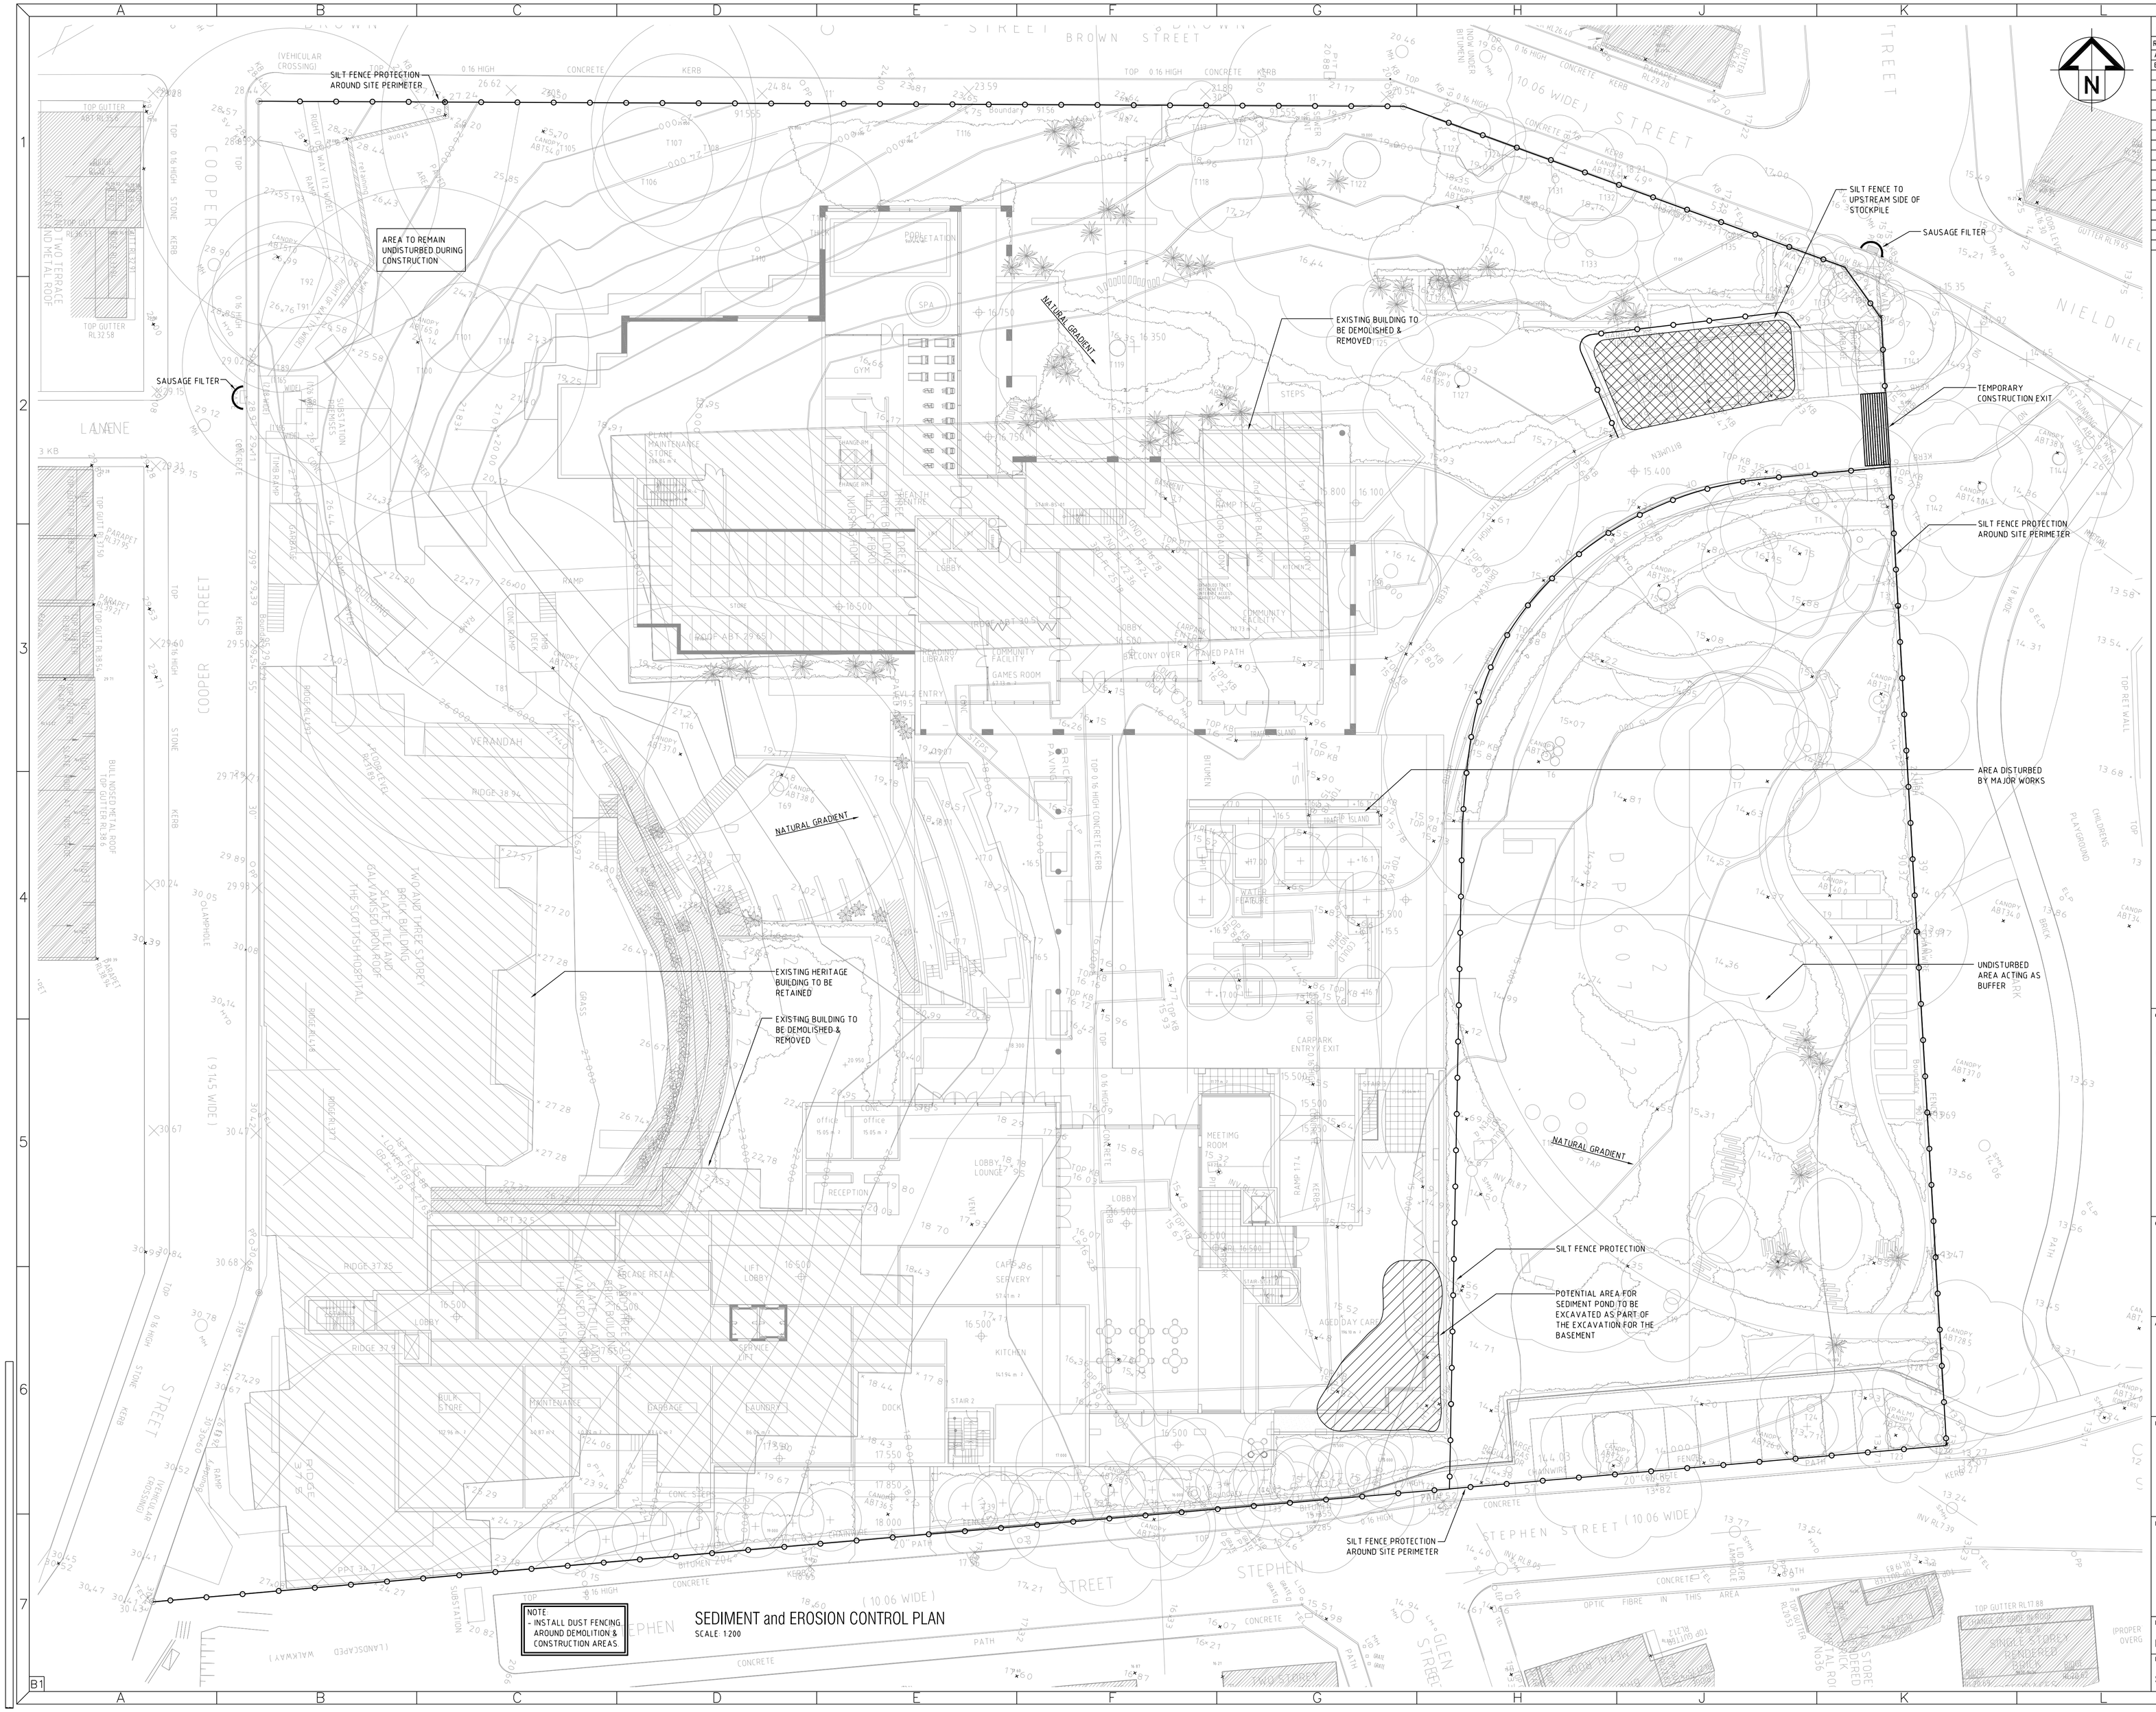

SEDIMENT and EROSION CONTROL PLAN
SCALE 1:200

AMENDMENTS/REVISIONS

Rev	Issue	Description	Initials	Date
A		DA ISSUE	B.M.	06.10.10
B		PA ISSUE	B.M.	10.11.10

CONSULTANT

Cardno ITC

Shaping the Future

SYDNEY
BRISBANE
CANBERRA
MELBOURNE
PERTH

Cardno ITC Pty. Limited
LEVEL 7, 33 YORK STREET
SYDNEY NSW 2000
Phone: + 61 2 9495 8100
Fax: + 61 2 9495 8111
Email: sydney.itc@cardno.com.au
www.cardnoitc.com.au

CLIENT

cerno

ARCHITECT

PRINCIPAL ARCHITECT

jpr architects pty limited
20/50 Blaxley Street East Sydney NSW 2010 tel +61 2 9360 1133 fax +61 2 9360 1160 email jpr@jpra.com.au

PROJECT

SCOTTISH HOSPITAL
PROJECT APPLICATION

DRAWING TITLE

HYDRAULIC SERVICES
SEDIMENT and EROSION CONTROL PLAN

DRAWN	DESIGNED	CHECKED	SCALE (AT FULL SIZE)
B.M.	S.H.	S.H.	1:200

DATE	DRAWING No.	REVISION
Sept '10	N10926-PA-H05	B