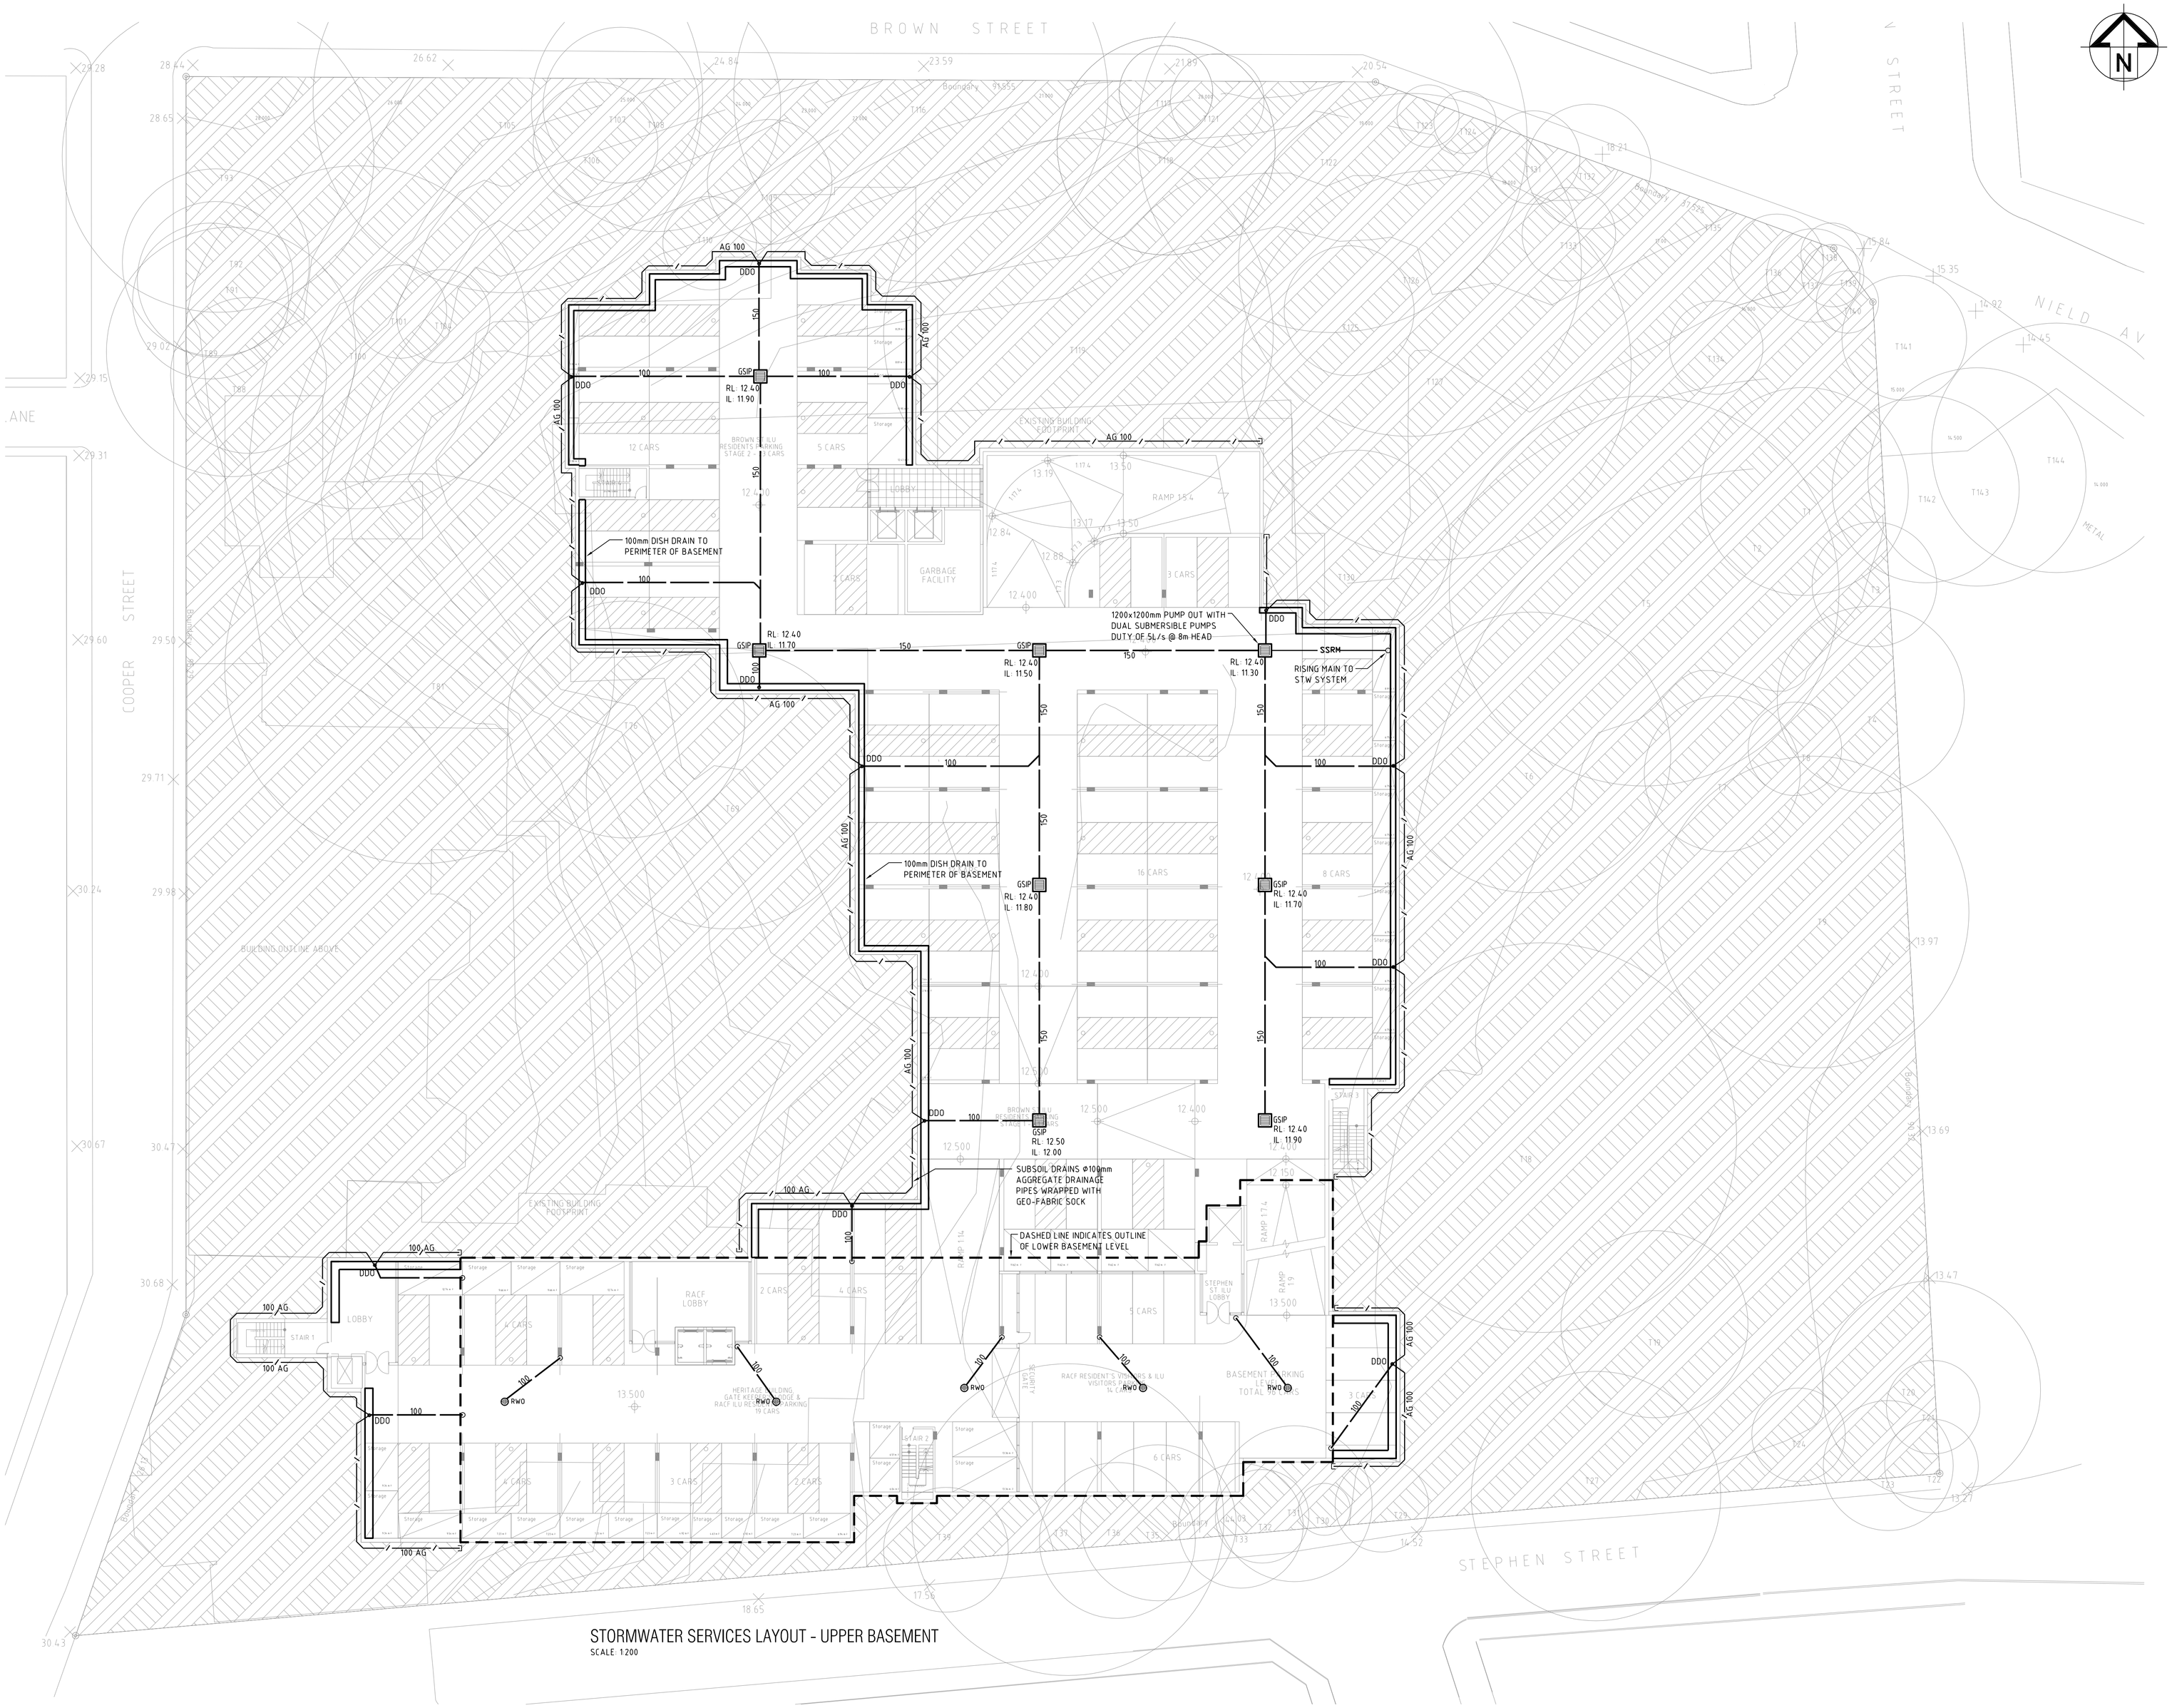

STORMWATER SERVICES LAYOUT - UPPER BASEMENT

SCALE 1:200

AMENDMENTS/REVISIONS

Rev	Issue	Description	Initials	Date
01		PRELIMINARY ISSUE	B.M.	27.09.10
A		DA ISSUE	B.M.	06.10.10
B		PA ISSUE	B.M.	10.11.10

CONSULTANT

Cardno ITC

Shaping the Future

SYDNEY
BRISBANE
CANBERRA
MELBOURNE
PERTH

Cardno ITC Pty. Limited
LEVEL 7, 33 YORK STREET
SYDNEY NSW 2000
Phone: + 61 2 9495 8100
Fax: + 61 2 9495 8111
Email: sydney.itc@cardno.com.au
www.cardnoitc.com.au

CLIENT

cerno

ARCHITECT

PRINCIPAL ARCHITECT

jpr architects pty limited

PROJECT

SCOTTISH HOSPITAL
PROJECT APPLICATION

DRAWING TITLE

HYDRAULIC SERVICES
UPPER BASEMENT
STORMWATER LAYOUT

DRAWN	DESIGNED	CHECKED	SCALE (AT FULL SIZE)
B.M.	S.H	S.H	1:200

DATE	DRAWING No.	REVISION
Sept '10	N10926-PA-H02	B

B1