PROJECT SURVEYORS

Professional Innovative... Results.

DETAIL SURVEY

SHEET 4 OF 8

DRAWING No. 10358-21582-4

REFER TO SHEET 1 FOR NOTES

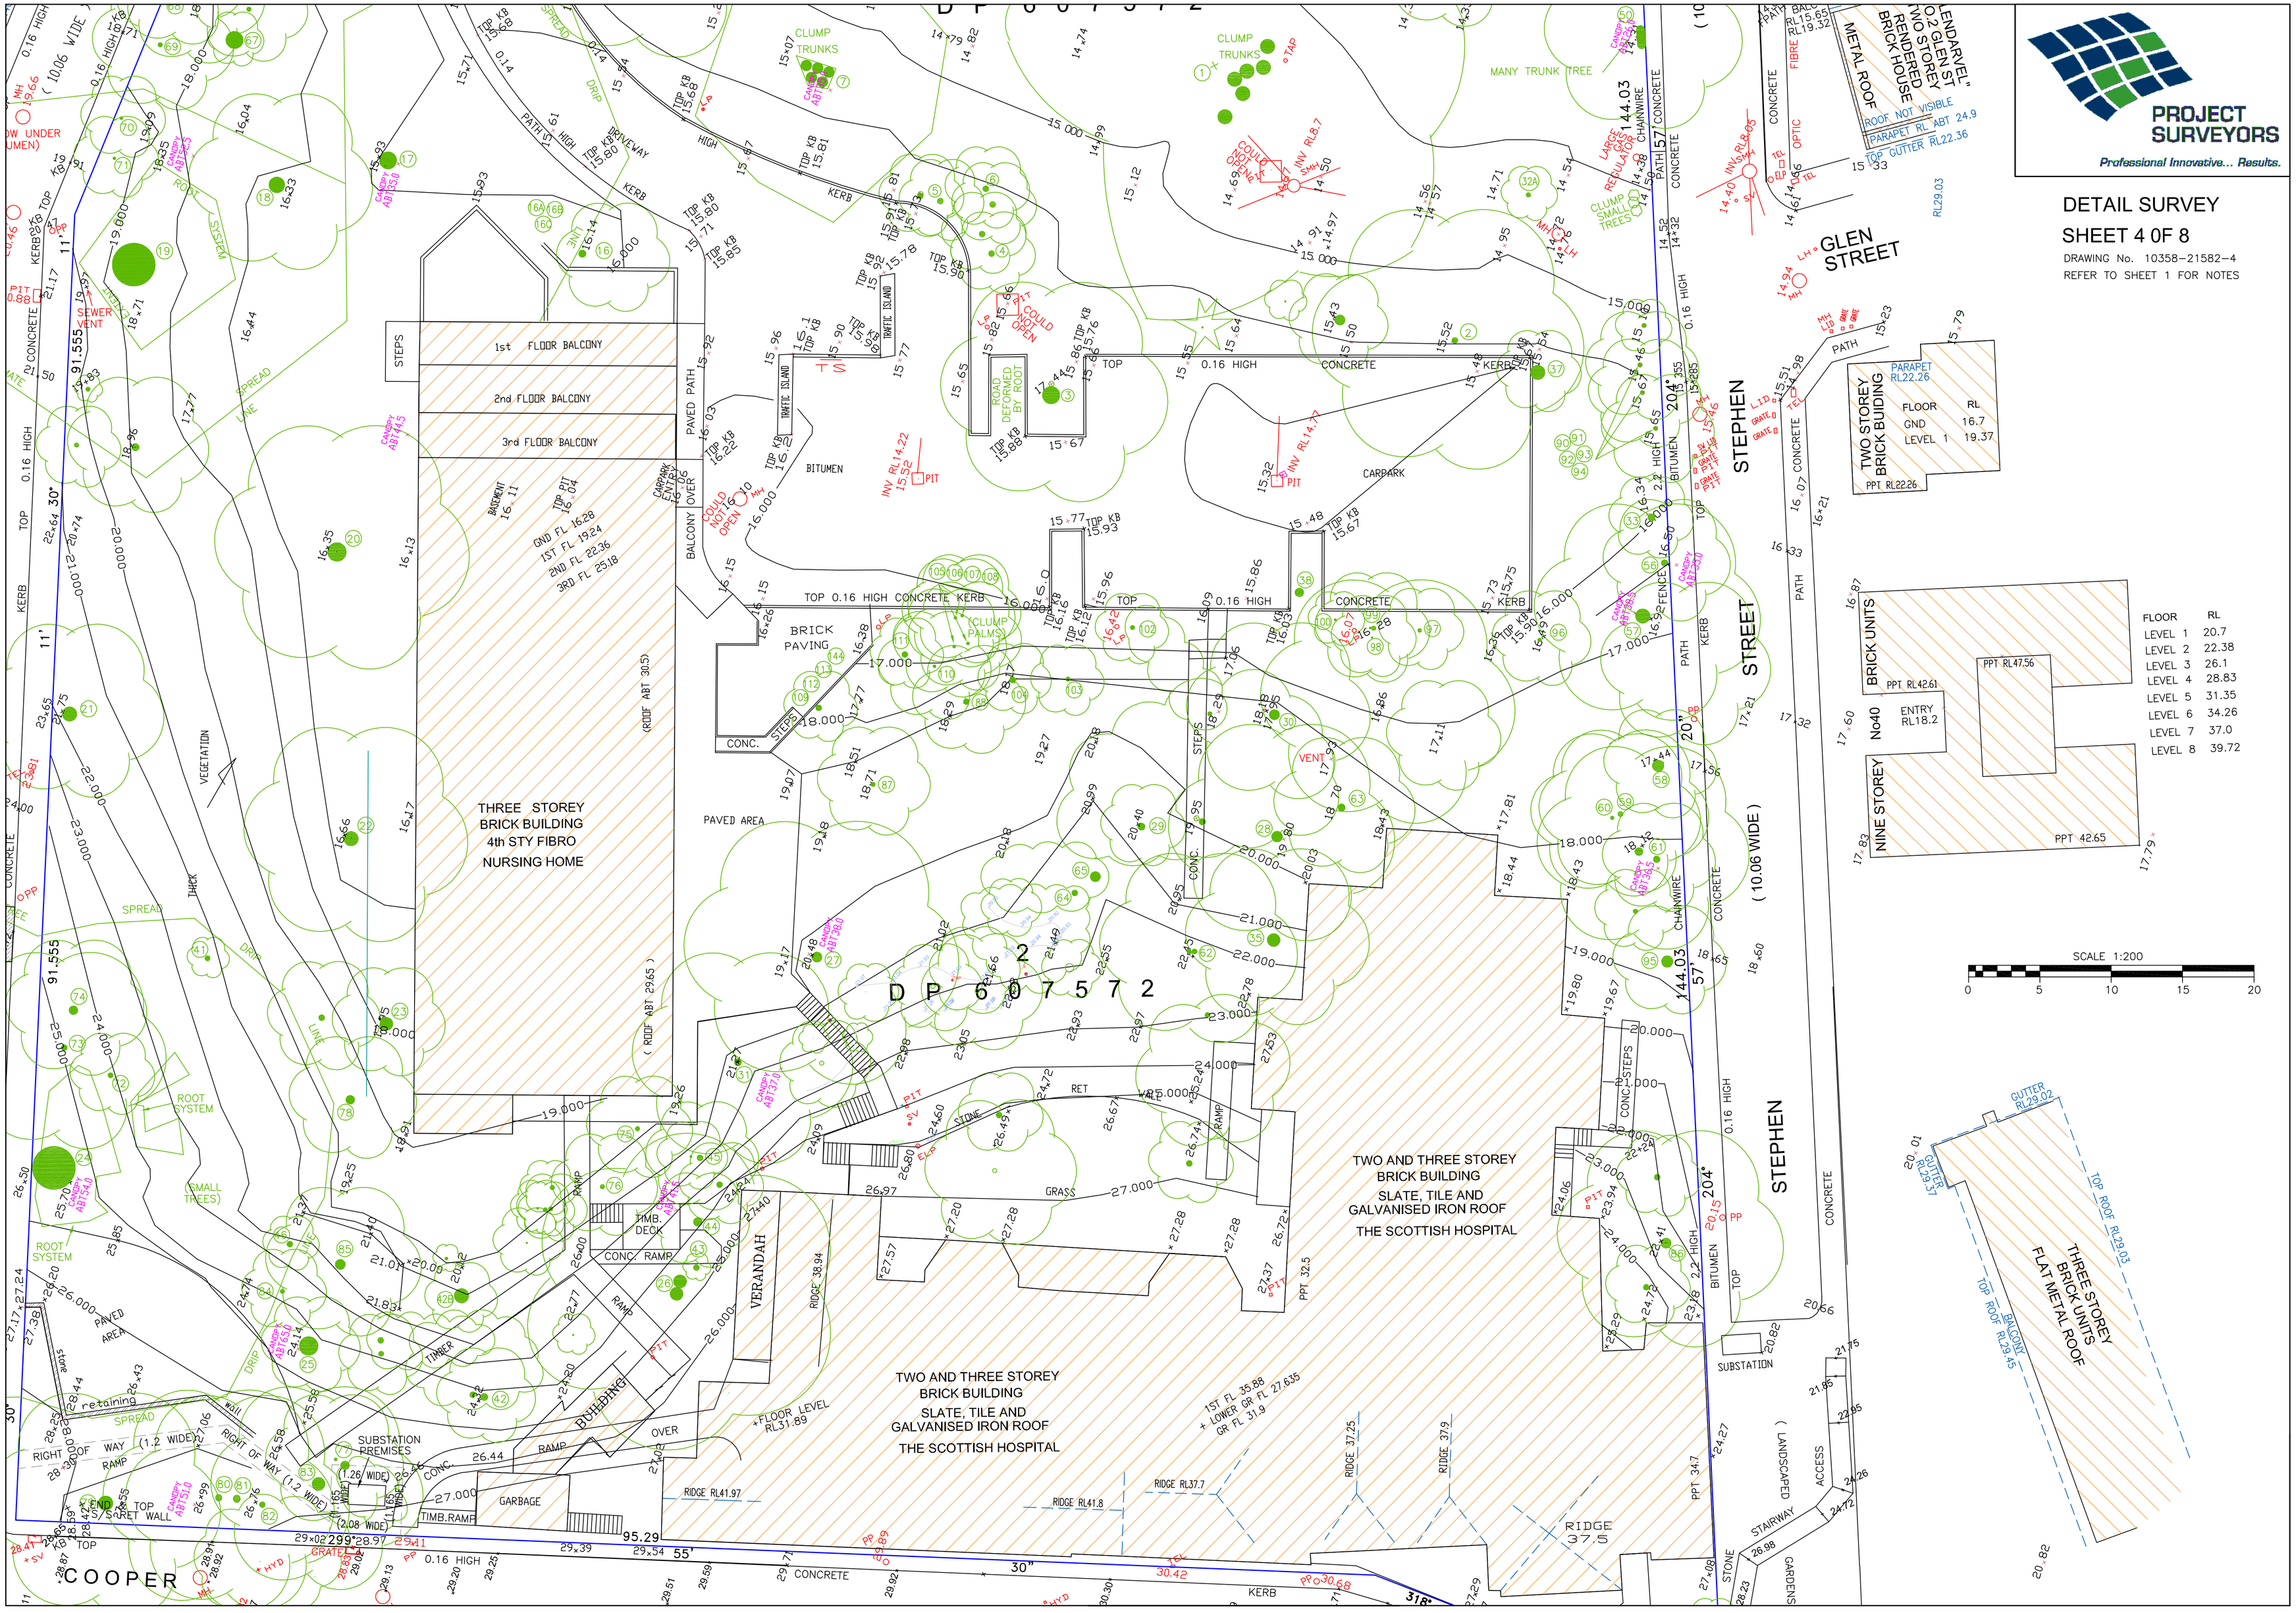

FLOOR	RL
LEVEL 1	20.7
LEVEL 2	22.38
LEVEL 3	26.1
LEVEL 4	28.83
LEVEL 5	31.35
LEVEL 6	34.26
LEVEL 7	37.0
LEVEL 8	39.72

FLOOR	RL
GND	16.7
LEVEL 1	19.37

PDF Created with deskPDF PDF Writer - Trial :: http://www.docudesk.com