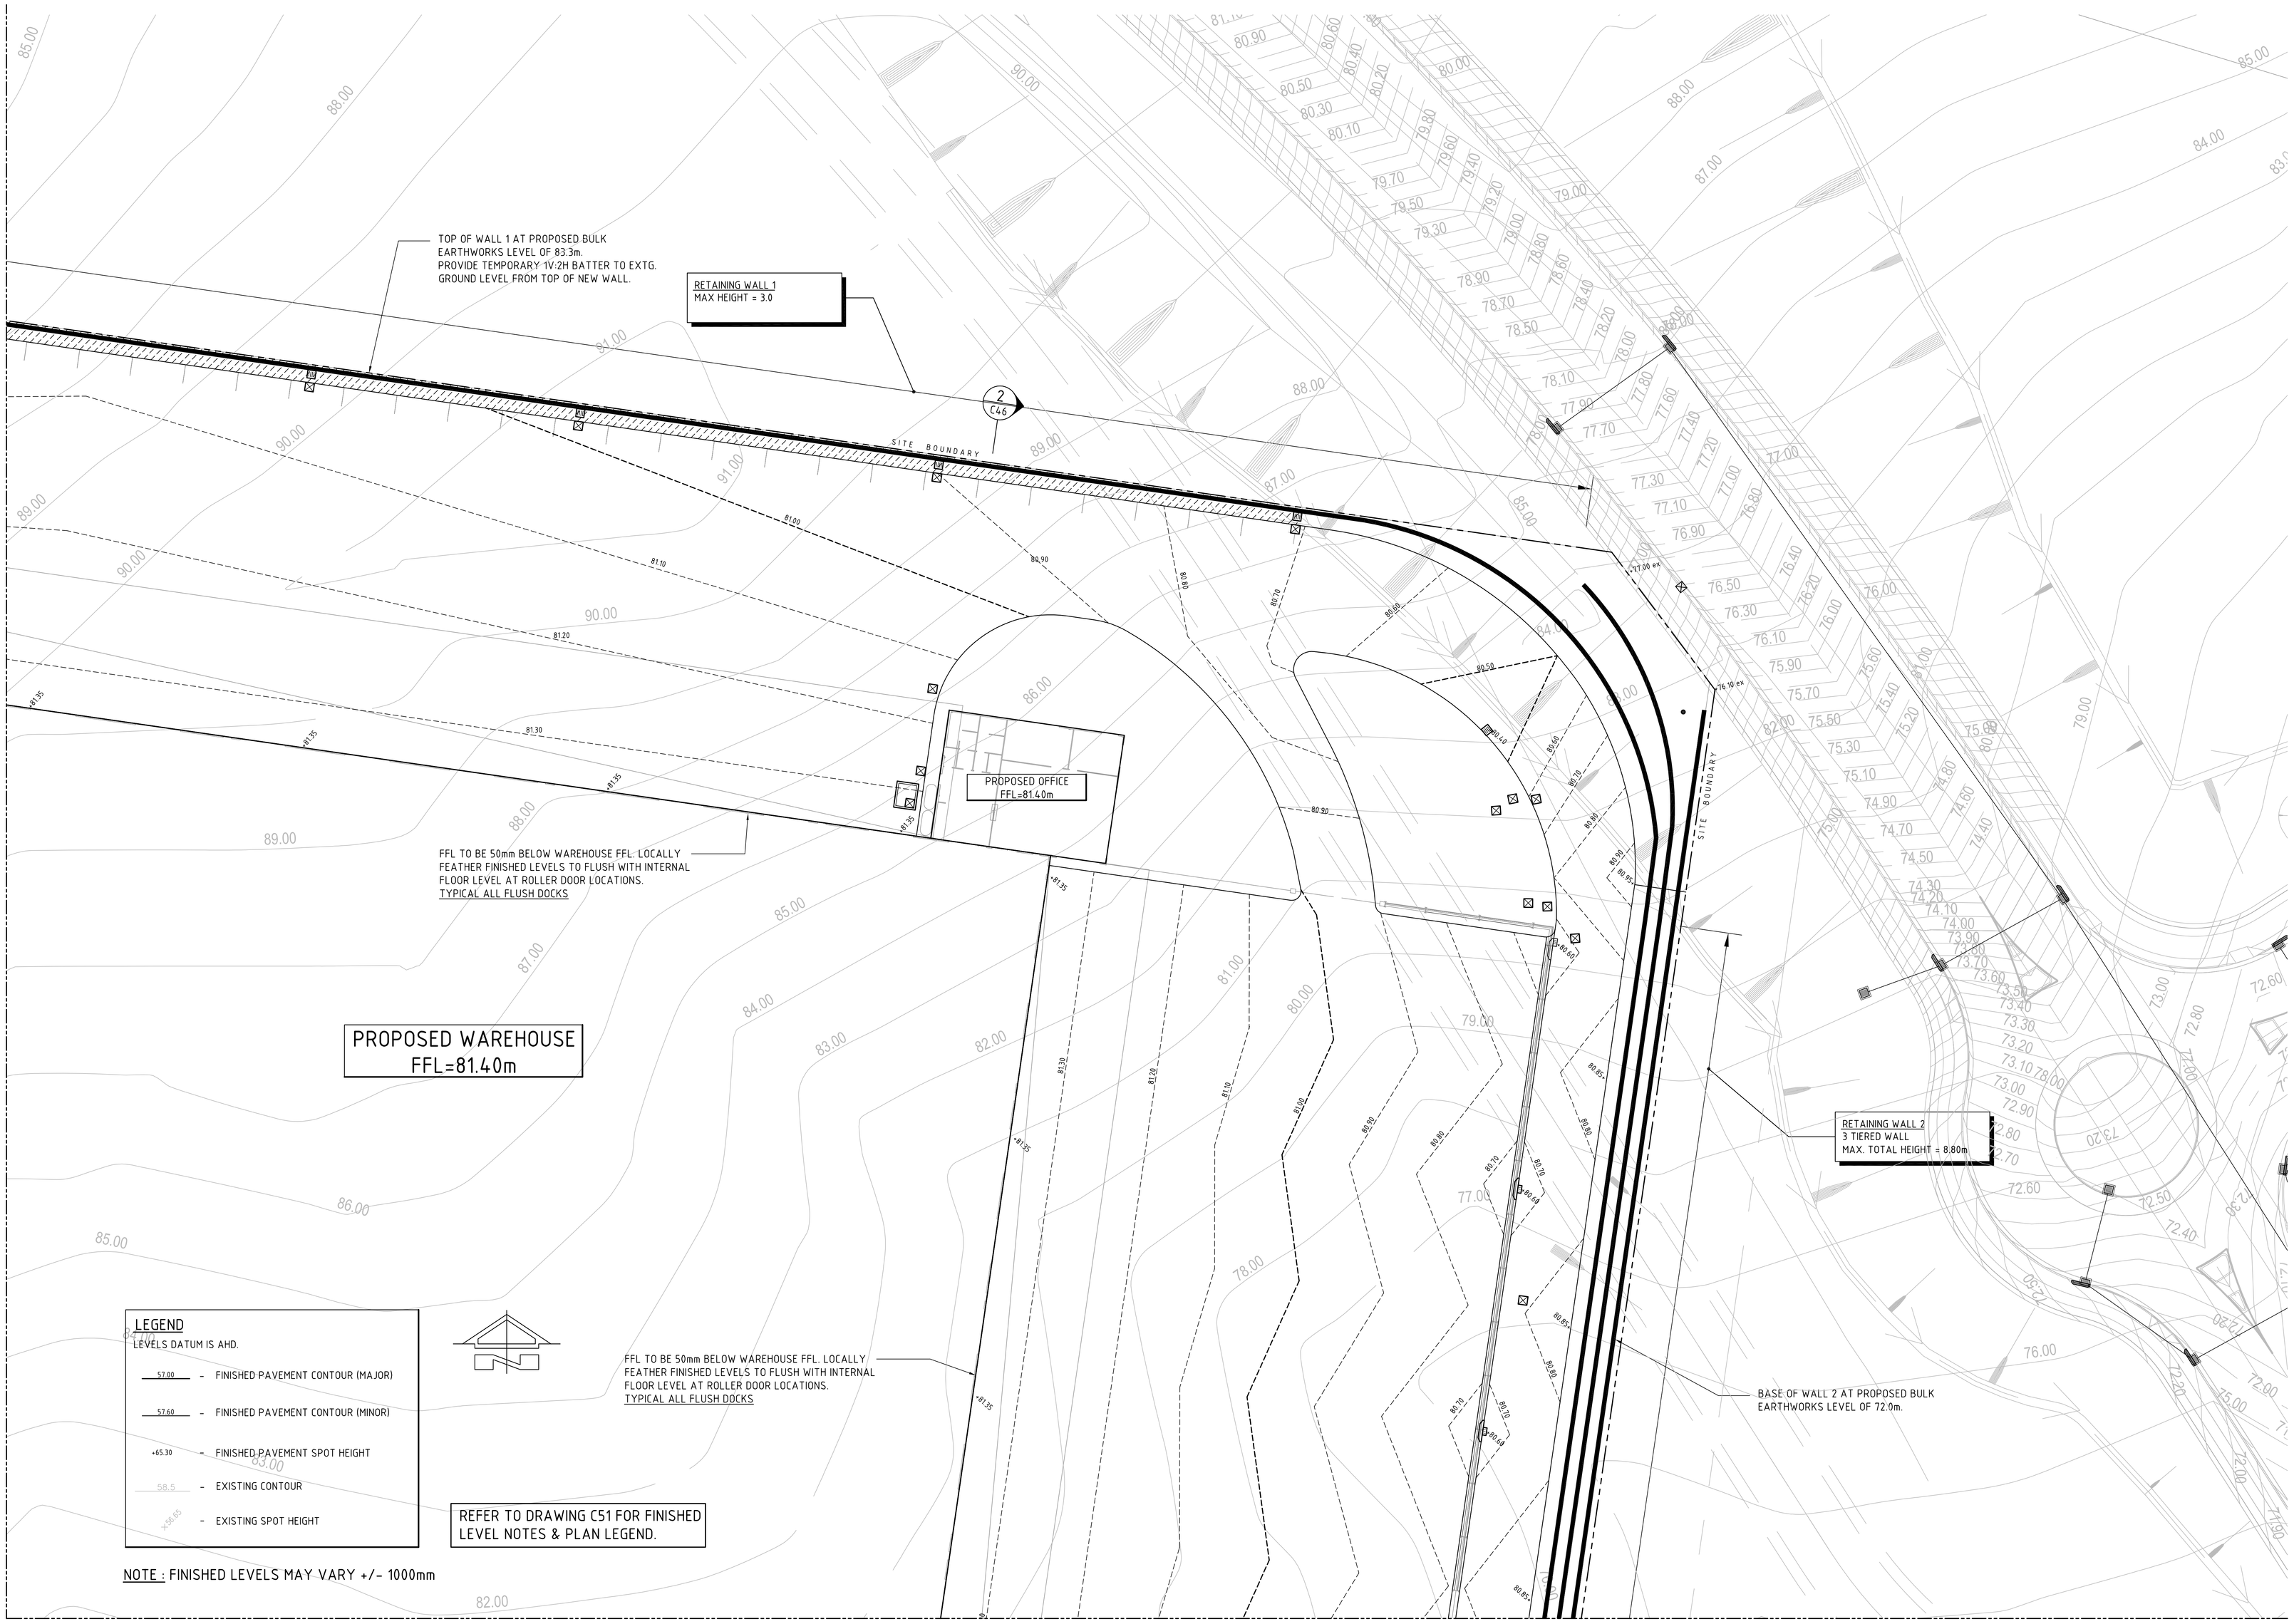

LEGEND

LEVELS DATUM IS AHD.

57.00	-	FINISHED PAVEMENT CONTOUR (MAJOR)
57.60	-	FINISHED PAVEMENT CONTOUR (MINOR)
+65.30	-	FINISHED PAVEMENT SPOT HEIGHT
58.5	-	EXISTING CONTOUR
X56.65	-	EXISTING SPOT HEIGHT

REFER TO DRAWING C51 FOR FINISHED LEVEL NOTES & PLAN LEGEND.

NOTE : FINISHED LEVELS MAY VARY +/- 1000mm

FOR DEVELOPMENT APPLICATION

2m 0 5 10 15 20 25m
SCALE 1:250 AT A0 SIZE SHEET

AMENDMENTS	DATE	ISSUE
FOR DEVELOPMENT APPLICATION	22.06.10	C
CONCEPT REVISED	21.06.10	B
FOR REVIEW	15.06.10	A

ARCHITECT
AUSTRALAND
COMMERCIAL & INDUSTRIAL DIVISION
LEVEL 3, 1C, HOMEBUSH BAY DRIVE RHODES, NSW 2138
LOCKED BAG 2106 NORTH RYDE NSW 21670
PHONE : (02) 9767 2000
FAX : (02) 9767 2908

CLIENT
AUSTRALAND
COMMERCIAL & INDUSTRIAL DIVISION
LEVEL 3, 1C, HOMEBUSH BAY DRIVE RHODES, NSW 2138
LOCKED BAG 2106 NORTH RYDE NSW 21670
PHONE : (02) 9767 2000
FAX : (02) 9767 2908

PROJECT
KMART SITE
LOT 2, DP1149138
EASTERN CREEK SITE STAGE 3

DESIGNED	DRAWN	DATE	CHECKED	SIZE	SCALE	CAD REF:
G.M.	J.M.	03.06.10		A0	1:250	10726.01-C53

Costin Roe Consulting Pty Ltd.
Consulting Engineers ACN 003 548 688
Suite 310, 55 Harrington Street
The Rocks, Sydney NSW 2000
Tel: (02) 9251-7699 Fax: (02) 9241-3731
email: mail@costinroe.com.au ©

Costin Roe Consulting
Value in Engineering and Management

DRAWING TITLE
FINISHED LEVELS PLAN
SHEET 3 OF 4

DRAWING No C010726.01-C53
ISSUE C