STRATA PLAN FORM 2 (A3)

WARNING: CREASING OR FOLDING WILL LEAD TO REJECTION

Sheet No 4 of 23 Sheets

SEE SHEET 1 FOR GENERAL NOTES

CARPARKING
LEVEL 1 LOWER

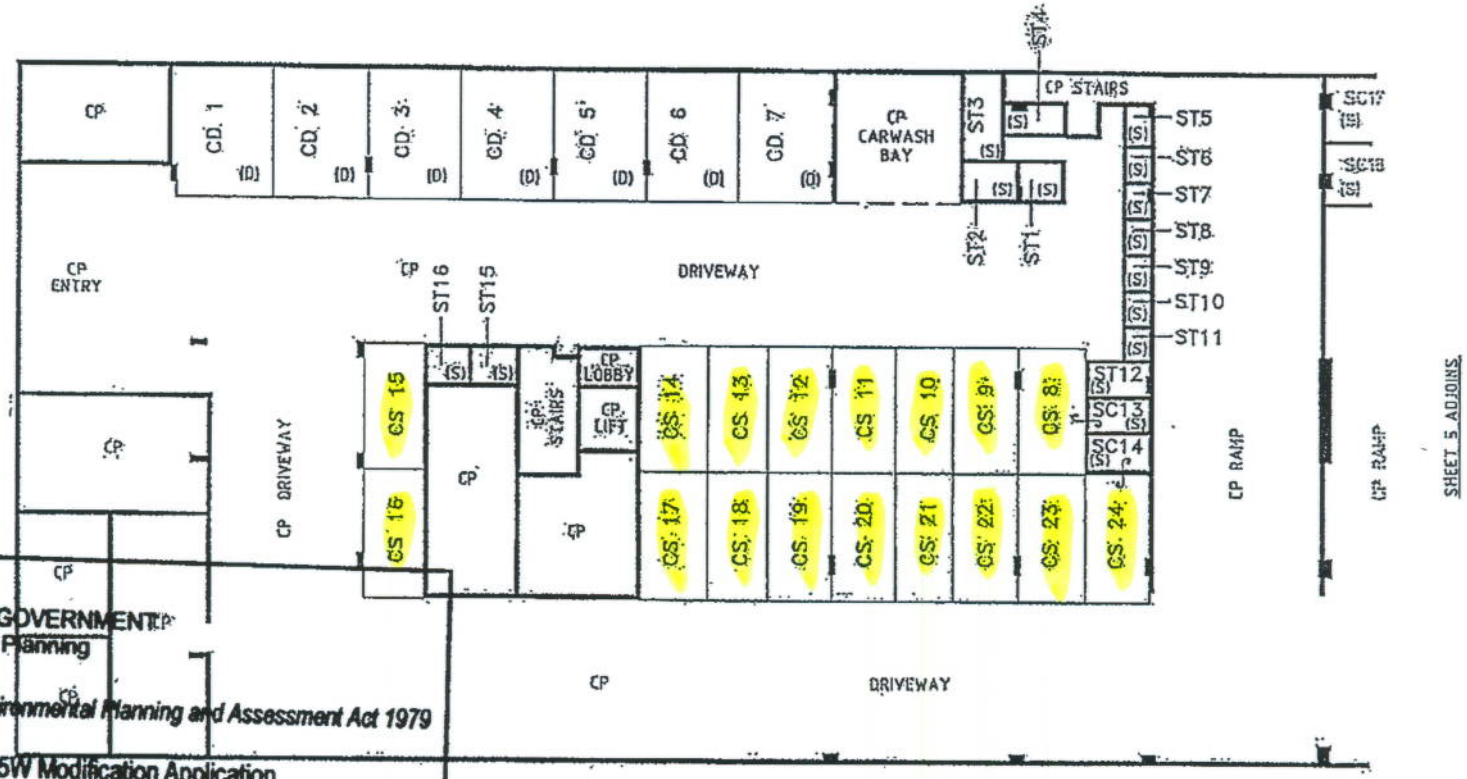

NSW GOVERNMENT
Planning

Issued under the Environmental Planning and Assessment Act 1979

Approved Section 75W Modification Application

No. 10_0158 MOD 1 granted on the 29/11/11

in respect to MP 10_0158

Signed Ryan Wong

(S) DENOTES STORE
(D) DENOTES DISABLED PARKING
COMMON PROPERTY

Sheet No. 4 of 23

Surveyor: Wayne Allen Diver-Tuck Surveyor's Ref: 124697-Bldgs788 Subdivision No: Lengths are in metres, Reduction Ratio 1:200	Registered	S.P.

10 20 30 40 50 Table of mm 90 100 110 120 140

Z:/Epping-Hobbs Lane/Buildings 788/Contract