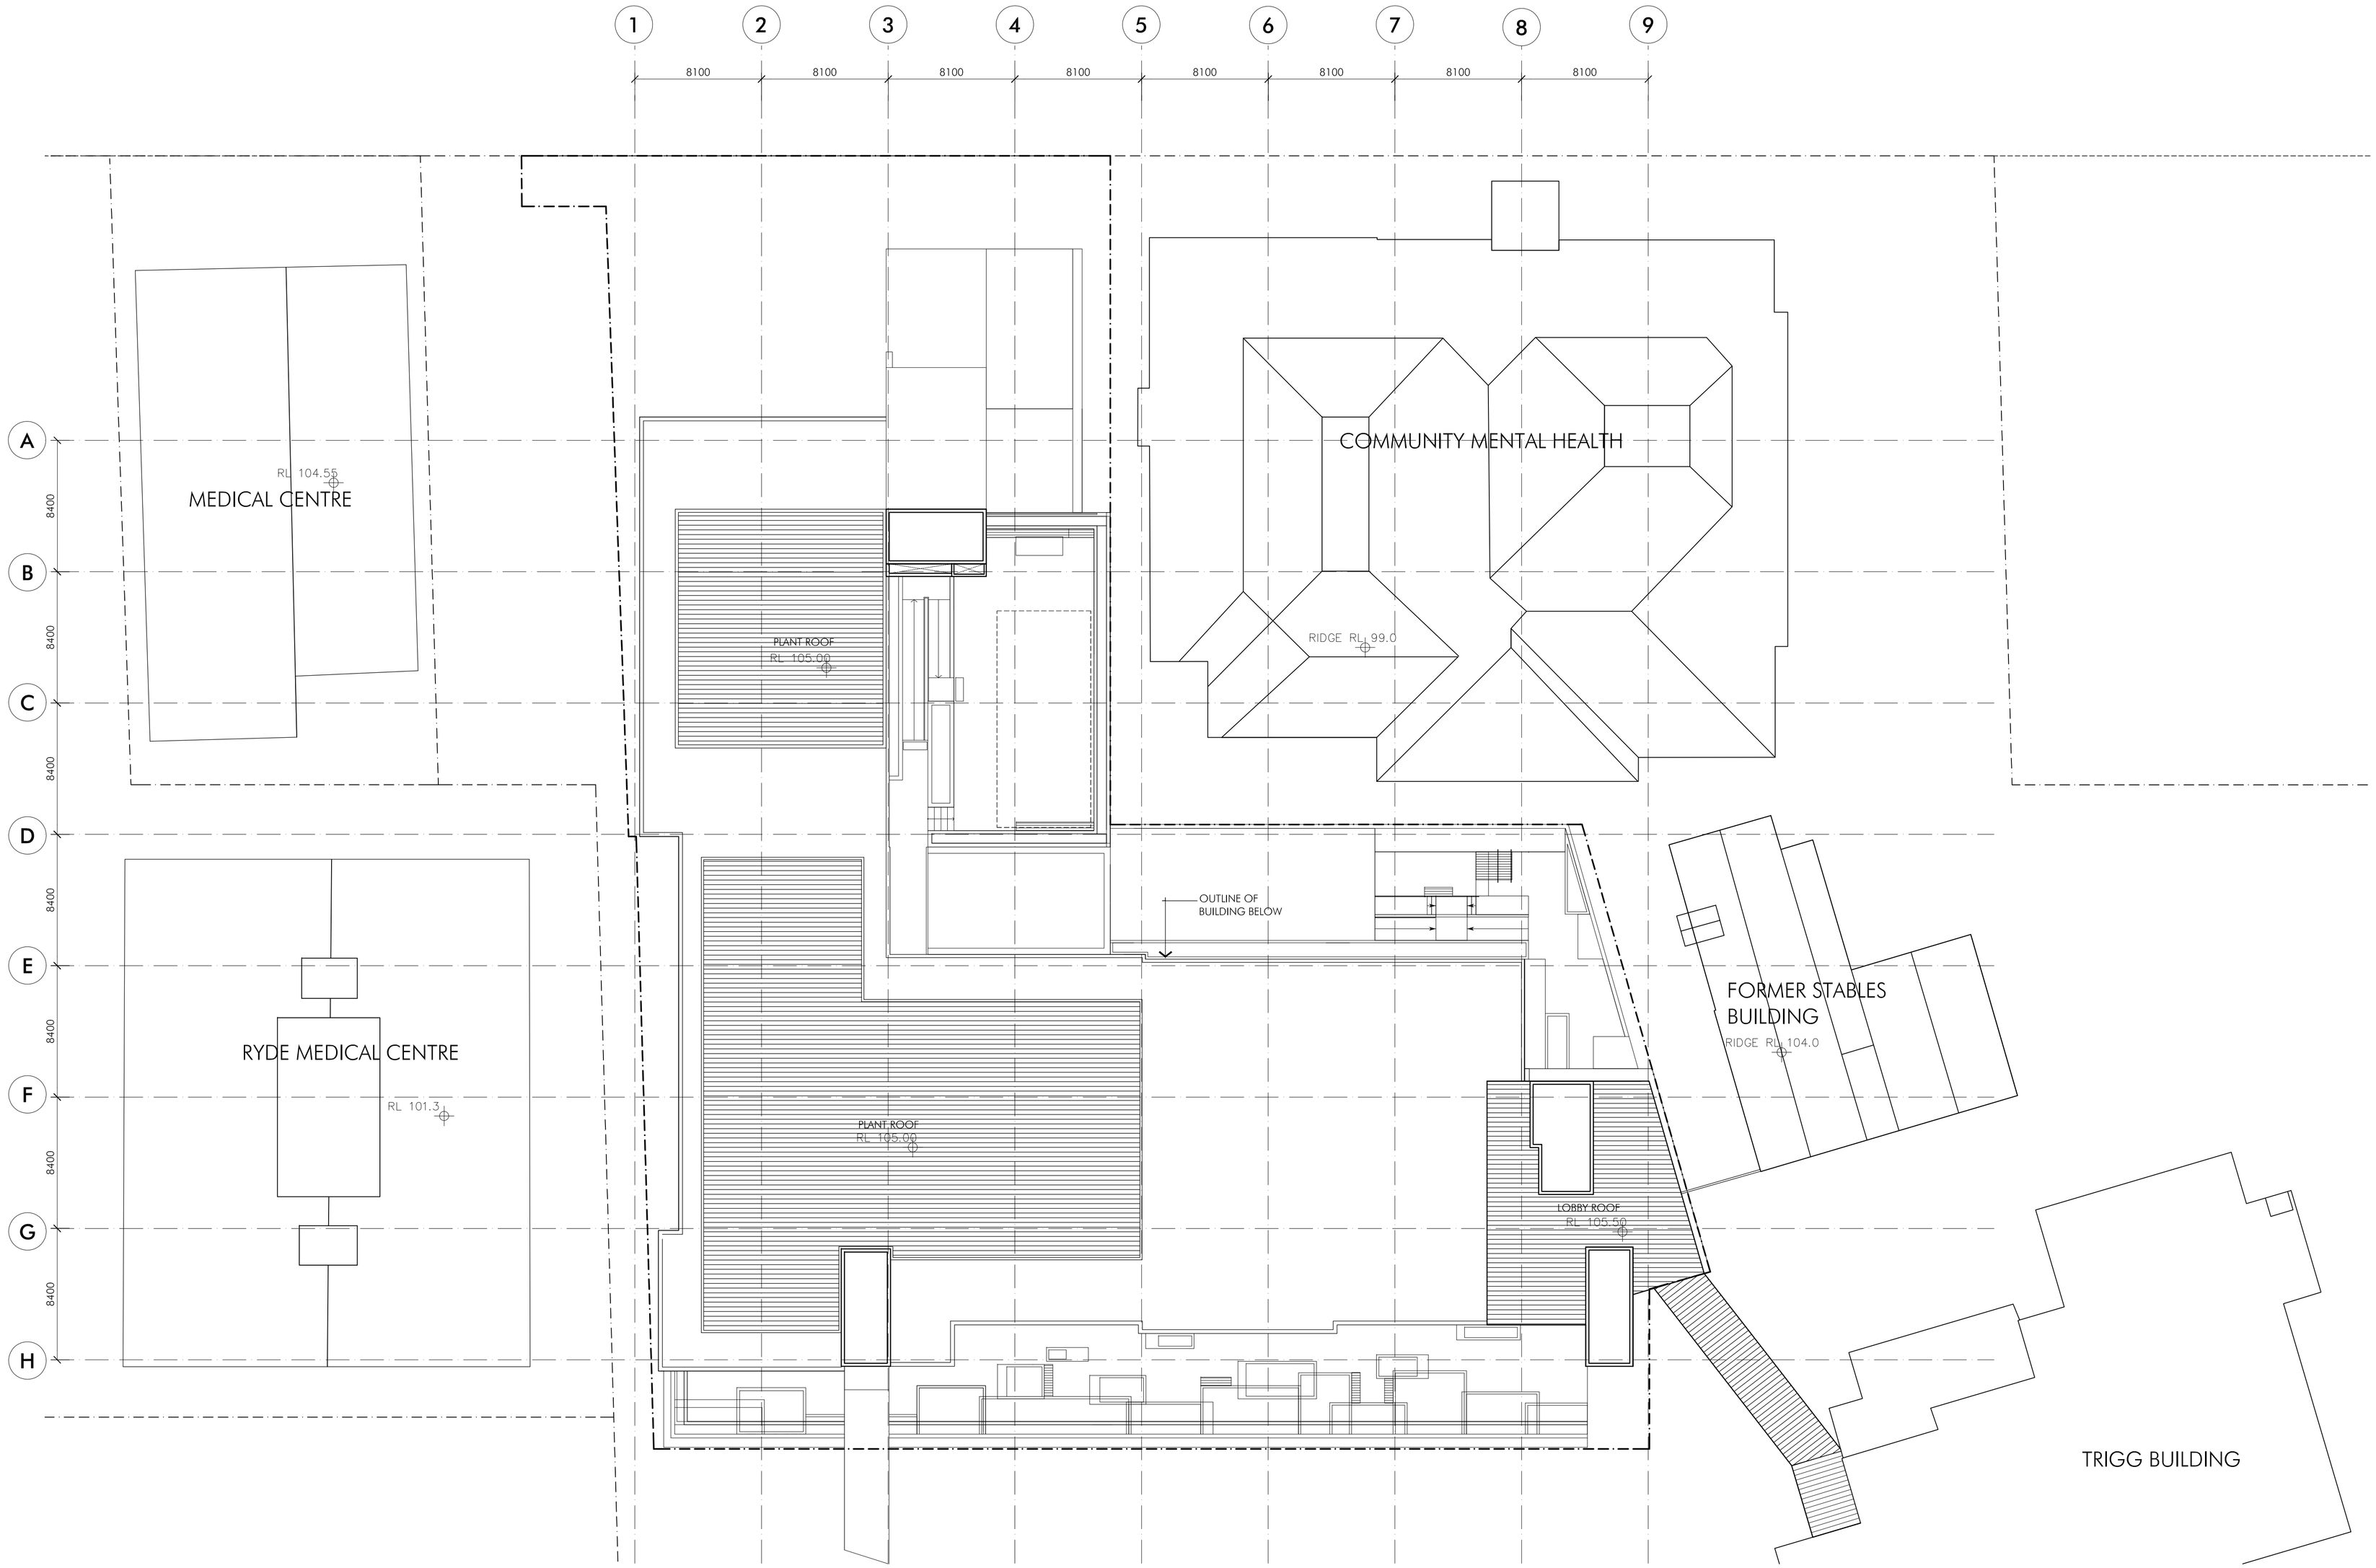

Client

Health Infrastructure

Project

Graythwaite Rehabilitation Centre
Ryde Hospital
Sydney, NSW

LEGEND

ASHR	ACCESSIBLE SHOWER
AWC	ACCESSIBLE TOILET
B	BOLLARD
C	COMMUNICATIONS RISER
CPE	CARPARK EXHAUST
EDB	ELECTRICAL DISTRIBUTION BOARD
FHR	FIRE HOSE REEL
M	MECHANICAL RISER
PPE	PERSONAL PROTECTIVE EQUIPMENT BAY
SHR	SHOWER
TLB	TRANSITIONAL LIVING BEDROOM

Issue	Description	Date
P1	Preliminary Issue	21.04.11
P2	Plans Updated	05.05.11
P3	Plans Updated	20.05.11
A	Part 3A Issue	10.06.11

Title: Roof Plan
Scale: 1:200 @A1
Date: 20.05.11
Number: 3717-DA-015

0 5 10 25 50m

© copyright nettleton tribe partnership pty ltd

nettleton tribe
nettleton tribe partnership pty ltd ABN 58 161 683 122
117 willoughby road crows nest nsw 2065
t 02 9431 6431 f 02 9439 7474
e sydney@nettletontribe.com.au w nettletontribe.com.au

Jun 10, 2011 - 3:06pm-P:\3717\3717_DA-015.dwg