
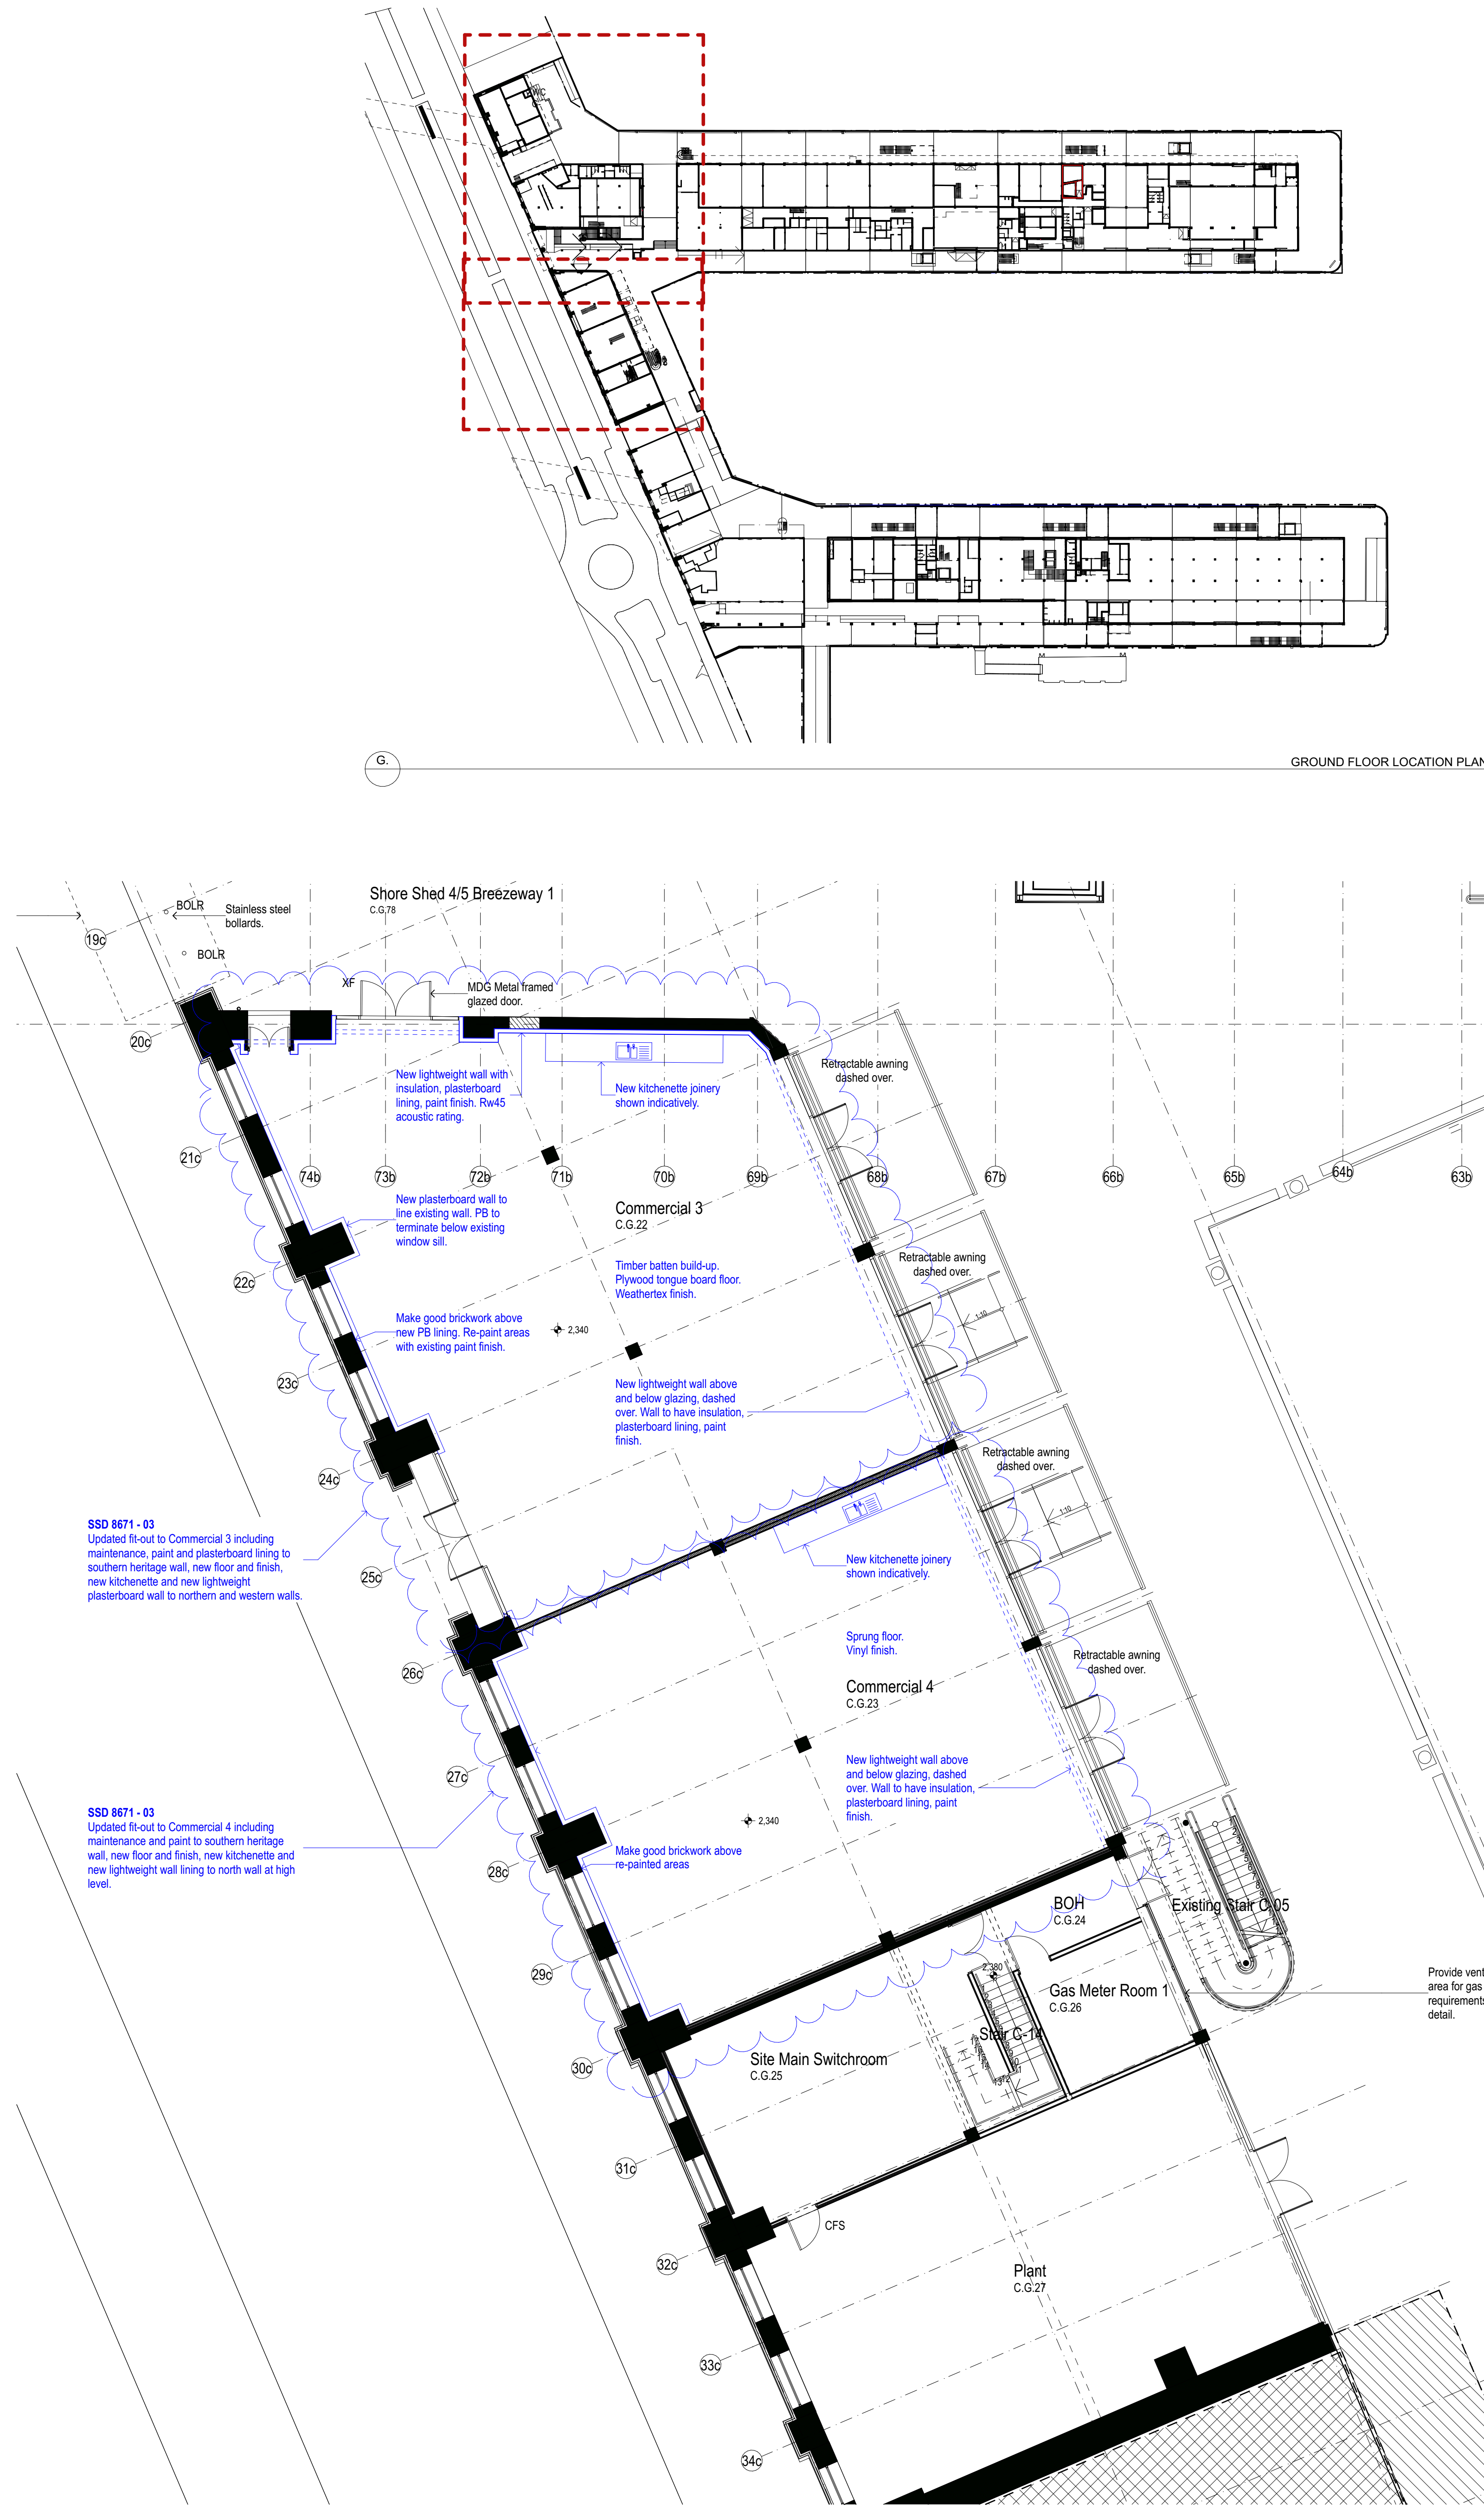


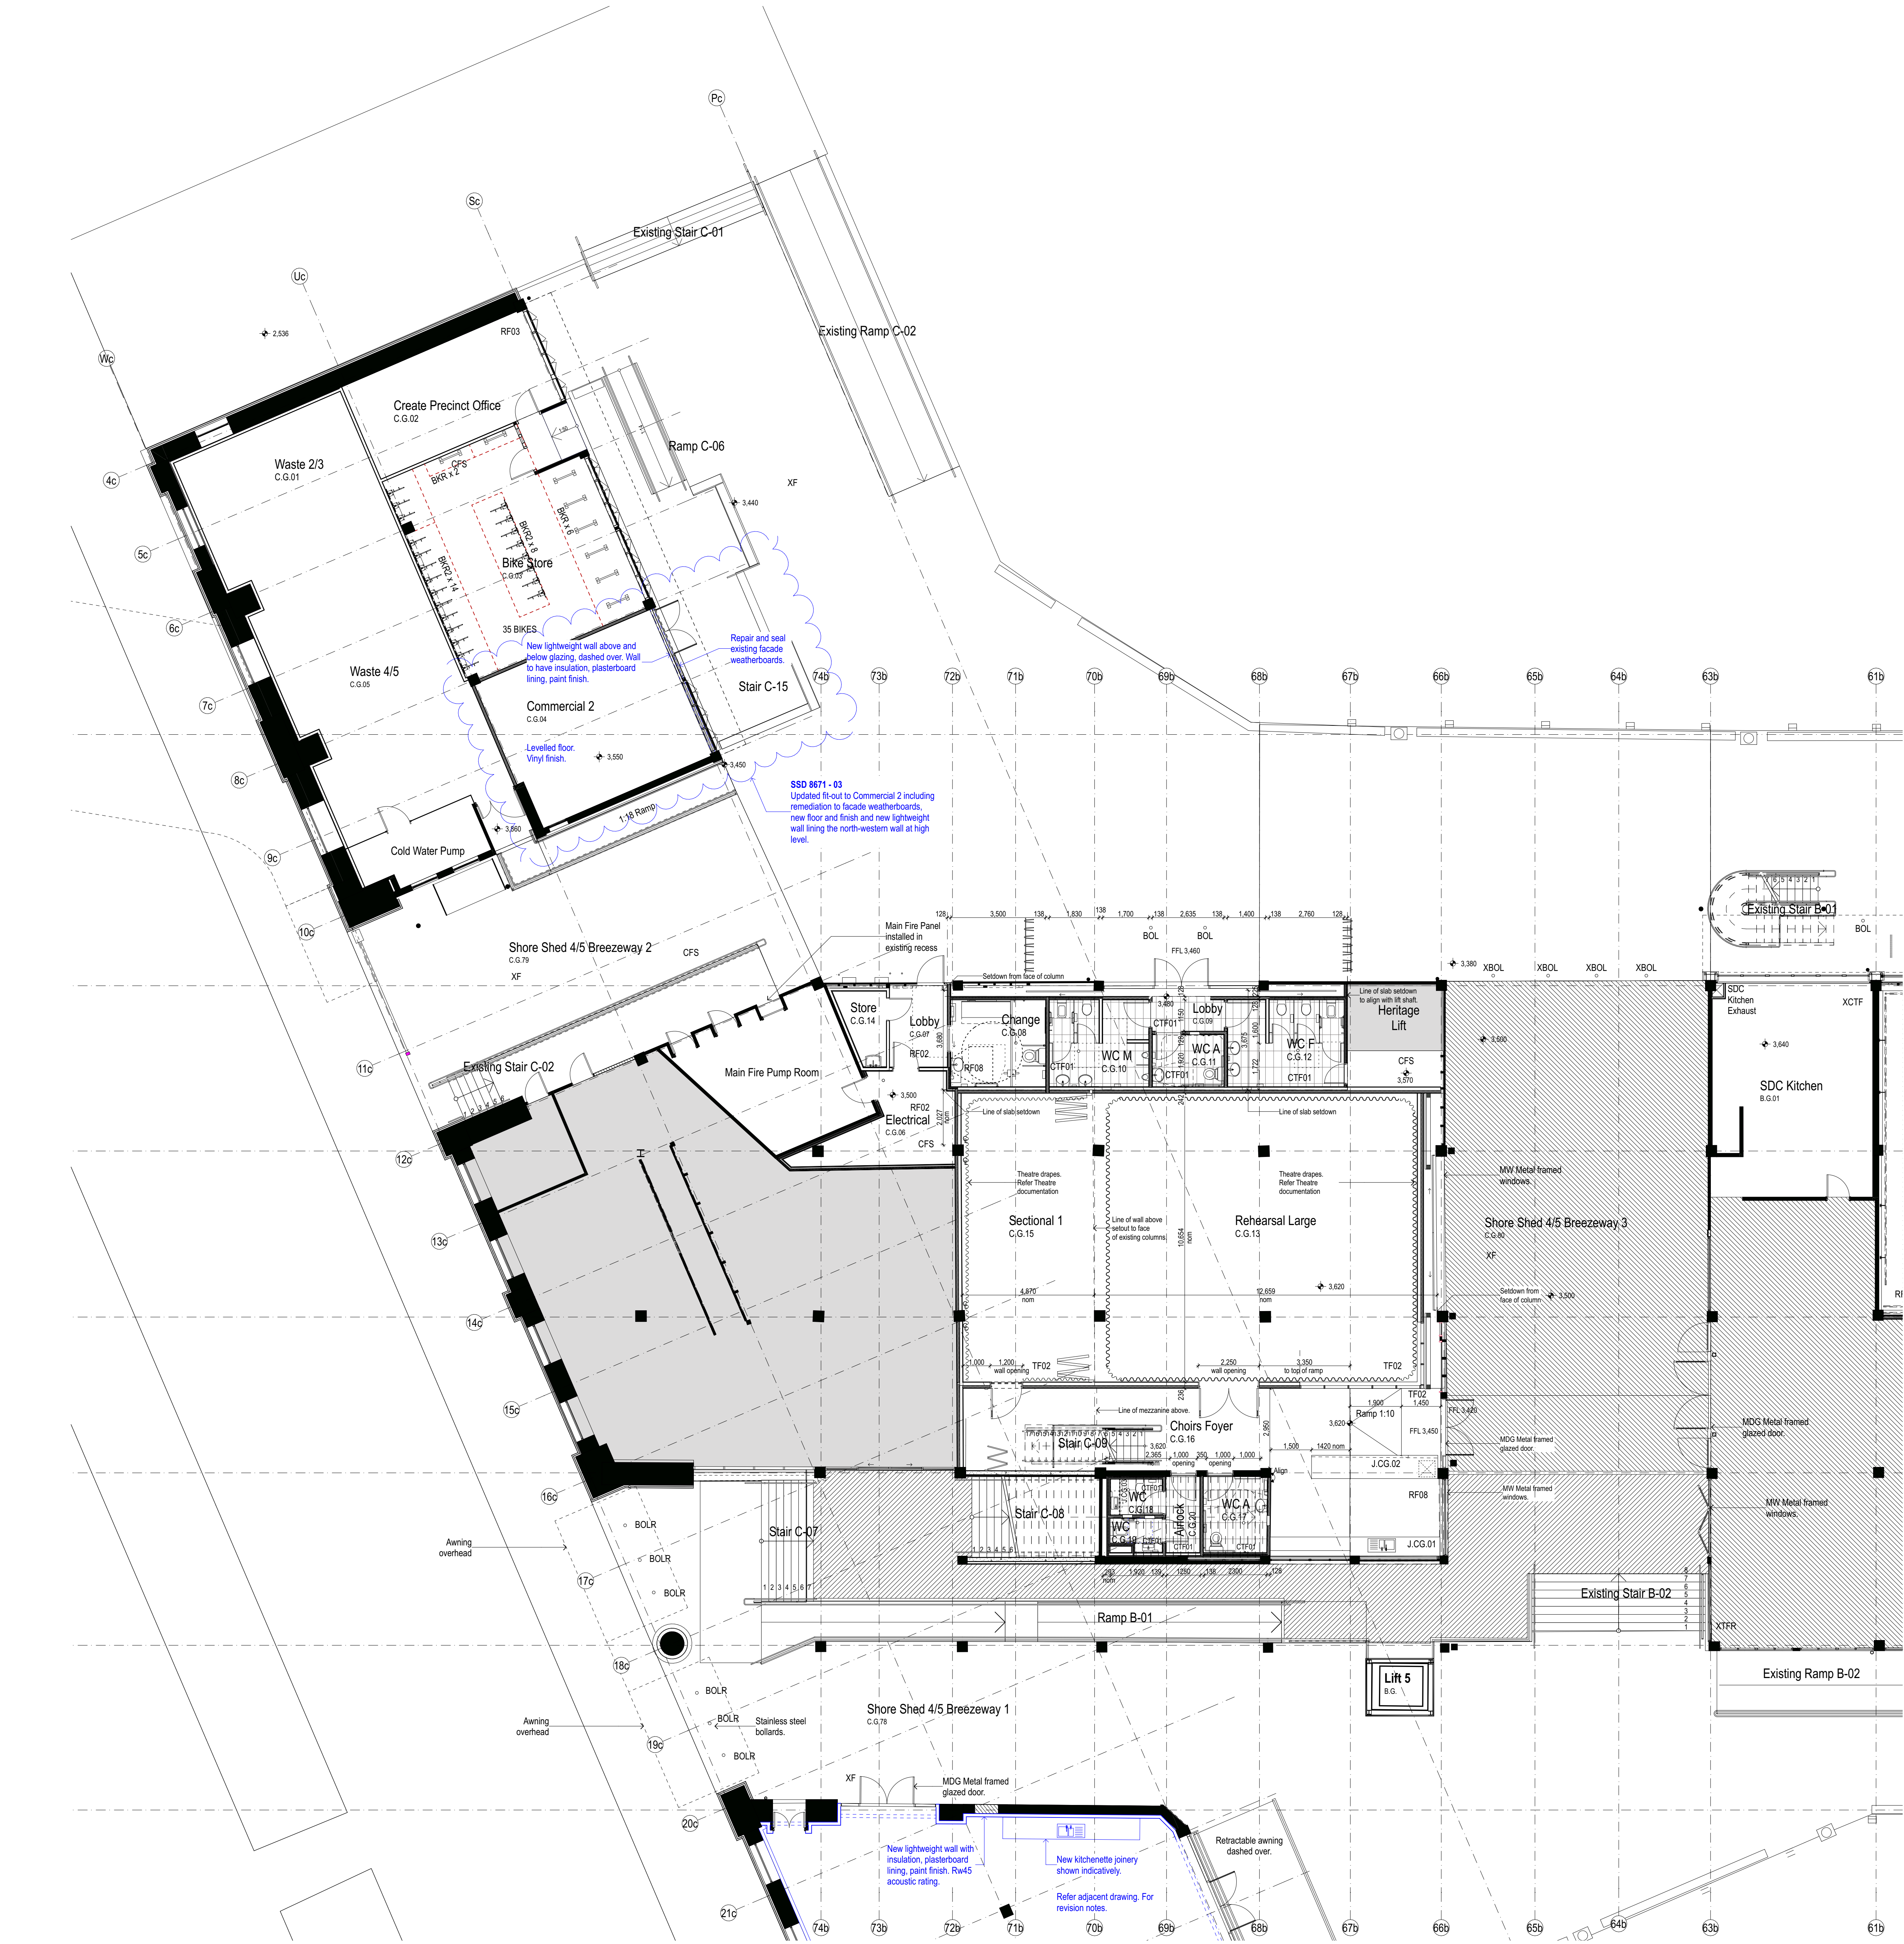

DATE	ISSUE	NOTES
24 JAN 2022	B	\$4.55 SUBMISSION MODIFICATION 7 - PROPOSED UPDATES CLOUDED
07 JUL 2020	A	\$4.55 SUBMISSION - PROPOSED UPDATES CLOUDED

NOTES:
Do not scale off drawings. Use figure dimensions only. Report any discrepancies to the architect. These designs, plans, specifications and the copyright therein are the property of Tonkin Zulaikha Greer Architects Pty Ltd. and must not be reproduced or copied wholly or in part without written permission of Tonkin Zulaikha Greer Architects Pty Ltd.

ACCESS CONSULTANT
Accessability Solutions
Phone: 9859 1940
Email: accessability@accessability.com.au
HERITAGE CONSULTANT
Heritage & Planning
Phone: 9231 3290
Email: heri@heri.com.au
STATUTORY PLANNER
MGP Planning
Phone: 9779 3115
Email: mgp@mgpplanning.com.au

ACOUSTIC ENGINEER
ARUP
Phone: 9220 9208
Email: noel.boulter@arup.com
HYDRAULIC ENGINEER
ARUP
Phone: 9220 9204
Email: noel.boulter@arup.com
THEATRE PLANNER & AV
Arup
Phone: 9220 9210
Email: tom.buckley@arup.com

BCA CONSULTANT
Blackett Murrey & Associates
Phone: 9221 7777
Email: blackettmurray@blackettmurray.com.au
LANDSCAPE ARCHITECT
McGregor Goss
Phone: 9277 3853
Email: ross.van@mcgregorgoss.com.au
QUANTITY SURVEYOR
WT Partnership
Phone: 9223 7423
Email: gheasong@wtpartnership.com.au

PROGRAMME MANAGEMENT
Cadence
Phone: 9557 8896
Email: jessica@cadence.com.au
MECHANICAL ENGINEER
ARUP
Phone: 9220 9662
Email: diane.doherty@arup.com
KITCHEN CONSULTANT
Sangster Design Group
Phone: 9448 1910
Email: john.gangster@design.com.au

ELECTRICAL ENGINEER
ARUP
Phone: 9220 9628
Email: helen.bradford@arup.com
STRUCTURAL/CIVIL/FACADES
ITW
Phone: 9439 7288
Email: gert@itw.com.au
TRAFFIC ENGINEER
GTA
Phone: 9448 1910
Email: brent.maynard@gtg.com.au

ESD CONSULTANT
ARUP
Phone: 9220 9480
Email: helen.bradford@arup.com
SURVEYOR
LTS Loukey
Phone: 9385 7336
Email: gert@lts.com.au
VERTICAL TRANSPORT ENGINEER
ARUP
Phone: 9220 9665
Email: scott.hampson@arup.com

WASTE CONSULTANT
ARUP
Phone: 9220 9272
Email: helen.bradford@arup.com
SPECIALIST LIGHTING ENGINEER
ARUP
Phone: 9220 9272
Email: helen.bradford@arup.com
FIRE SERVICES ENGINEER
ARUP
Phone: 9220 9665
Email: scott.hampson@arup.com

MARINE ECOLOGIST
Jacobs
Phone: 9552 1077
Email: marie.burrows@jacobs.com
CONSTRUCTION PROGRAMMING
Caden
Phone: 9557 8896
Email: jessica@cadence.com.au
SCENIC + WAYFINDING
Urban & Public
Phone: 9559 7182
Email: Simon.King@urbanpublic.com.au

LEGEND
STC50 Internal tenancy works.
Refer drawings by Others.

Exclusive use area for SP73989. Not part of site.
Not part of scope or site area

Existing
S4.55 Changes




CLIENT:
Create NSW
NSW
Create NSW
Arts, Screen & Culture
DELIVERY AGENCY:
INFRASTRUCTURE NSW
Phone: 8016 0157
Email: Ross.Horvath@infrastructure.nsw.gov.au

PROJECT:
WALSH BAY ARTS PRECINCT
PROJECT NO: 16005

ARCHITECT:
TONKIN ZULAIKHA GREER ARCHITECTS
117 Reservoir Street
ABN: 4602722349
P: (02) 9215 4900
F: (02) 9215 4901
EMAIL: info@tzg.com.au
WEB: www.tzg.com.au

DRAWING TITLE:
SHORE SHEDS - GROUND FLOOR
PLAN
SCALES:
1:100 @A0
PHASE:
FOR APPROVAL
DRAWING NO:
A-134
ISSUE:
B

DRAWN BY:
JMUHGS/KL
ADD/TBS
CHECKED:
PT
DATE:
24/1/22
ISSUE:
B

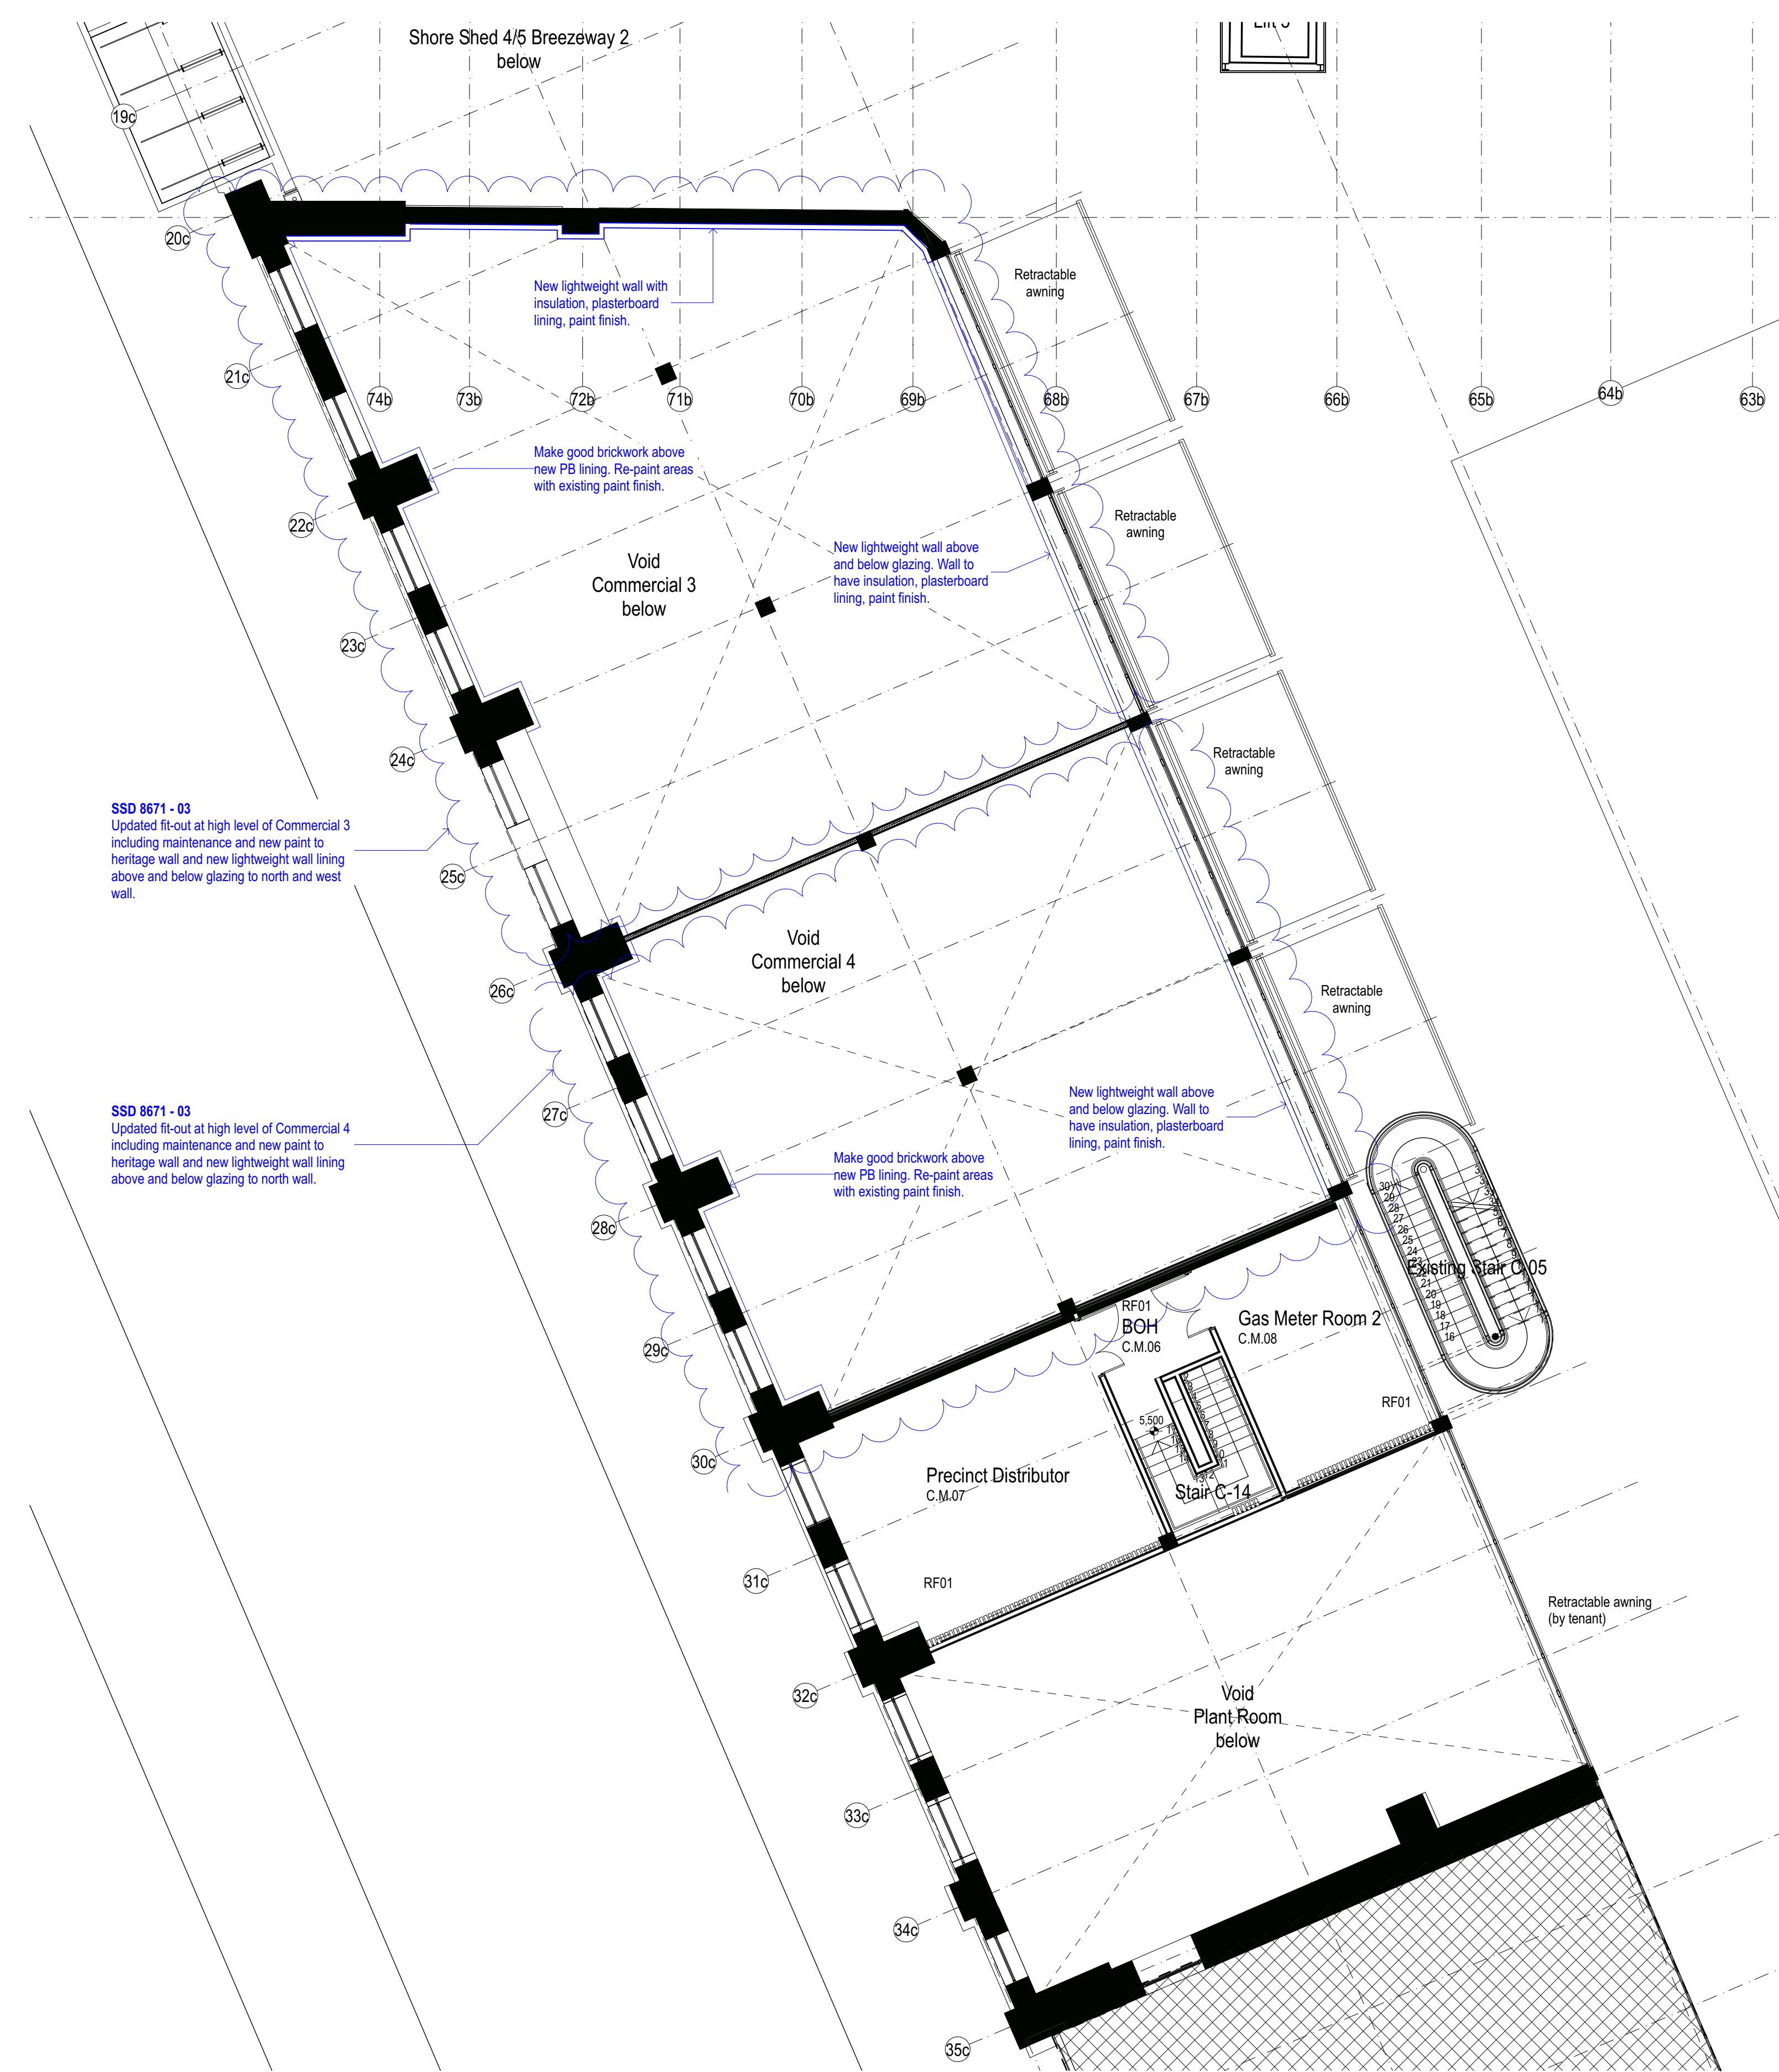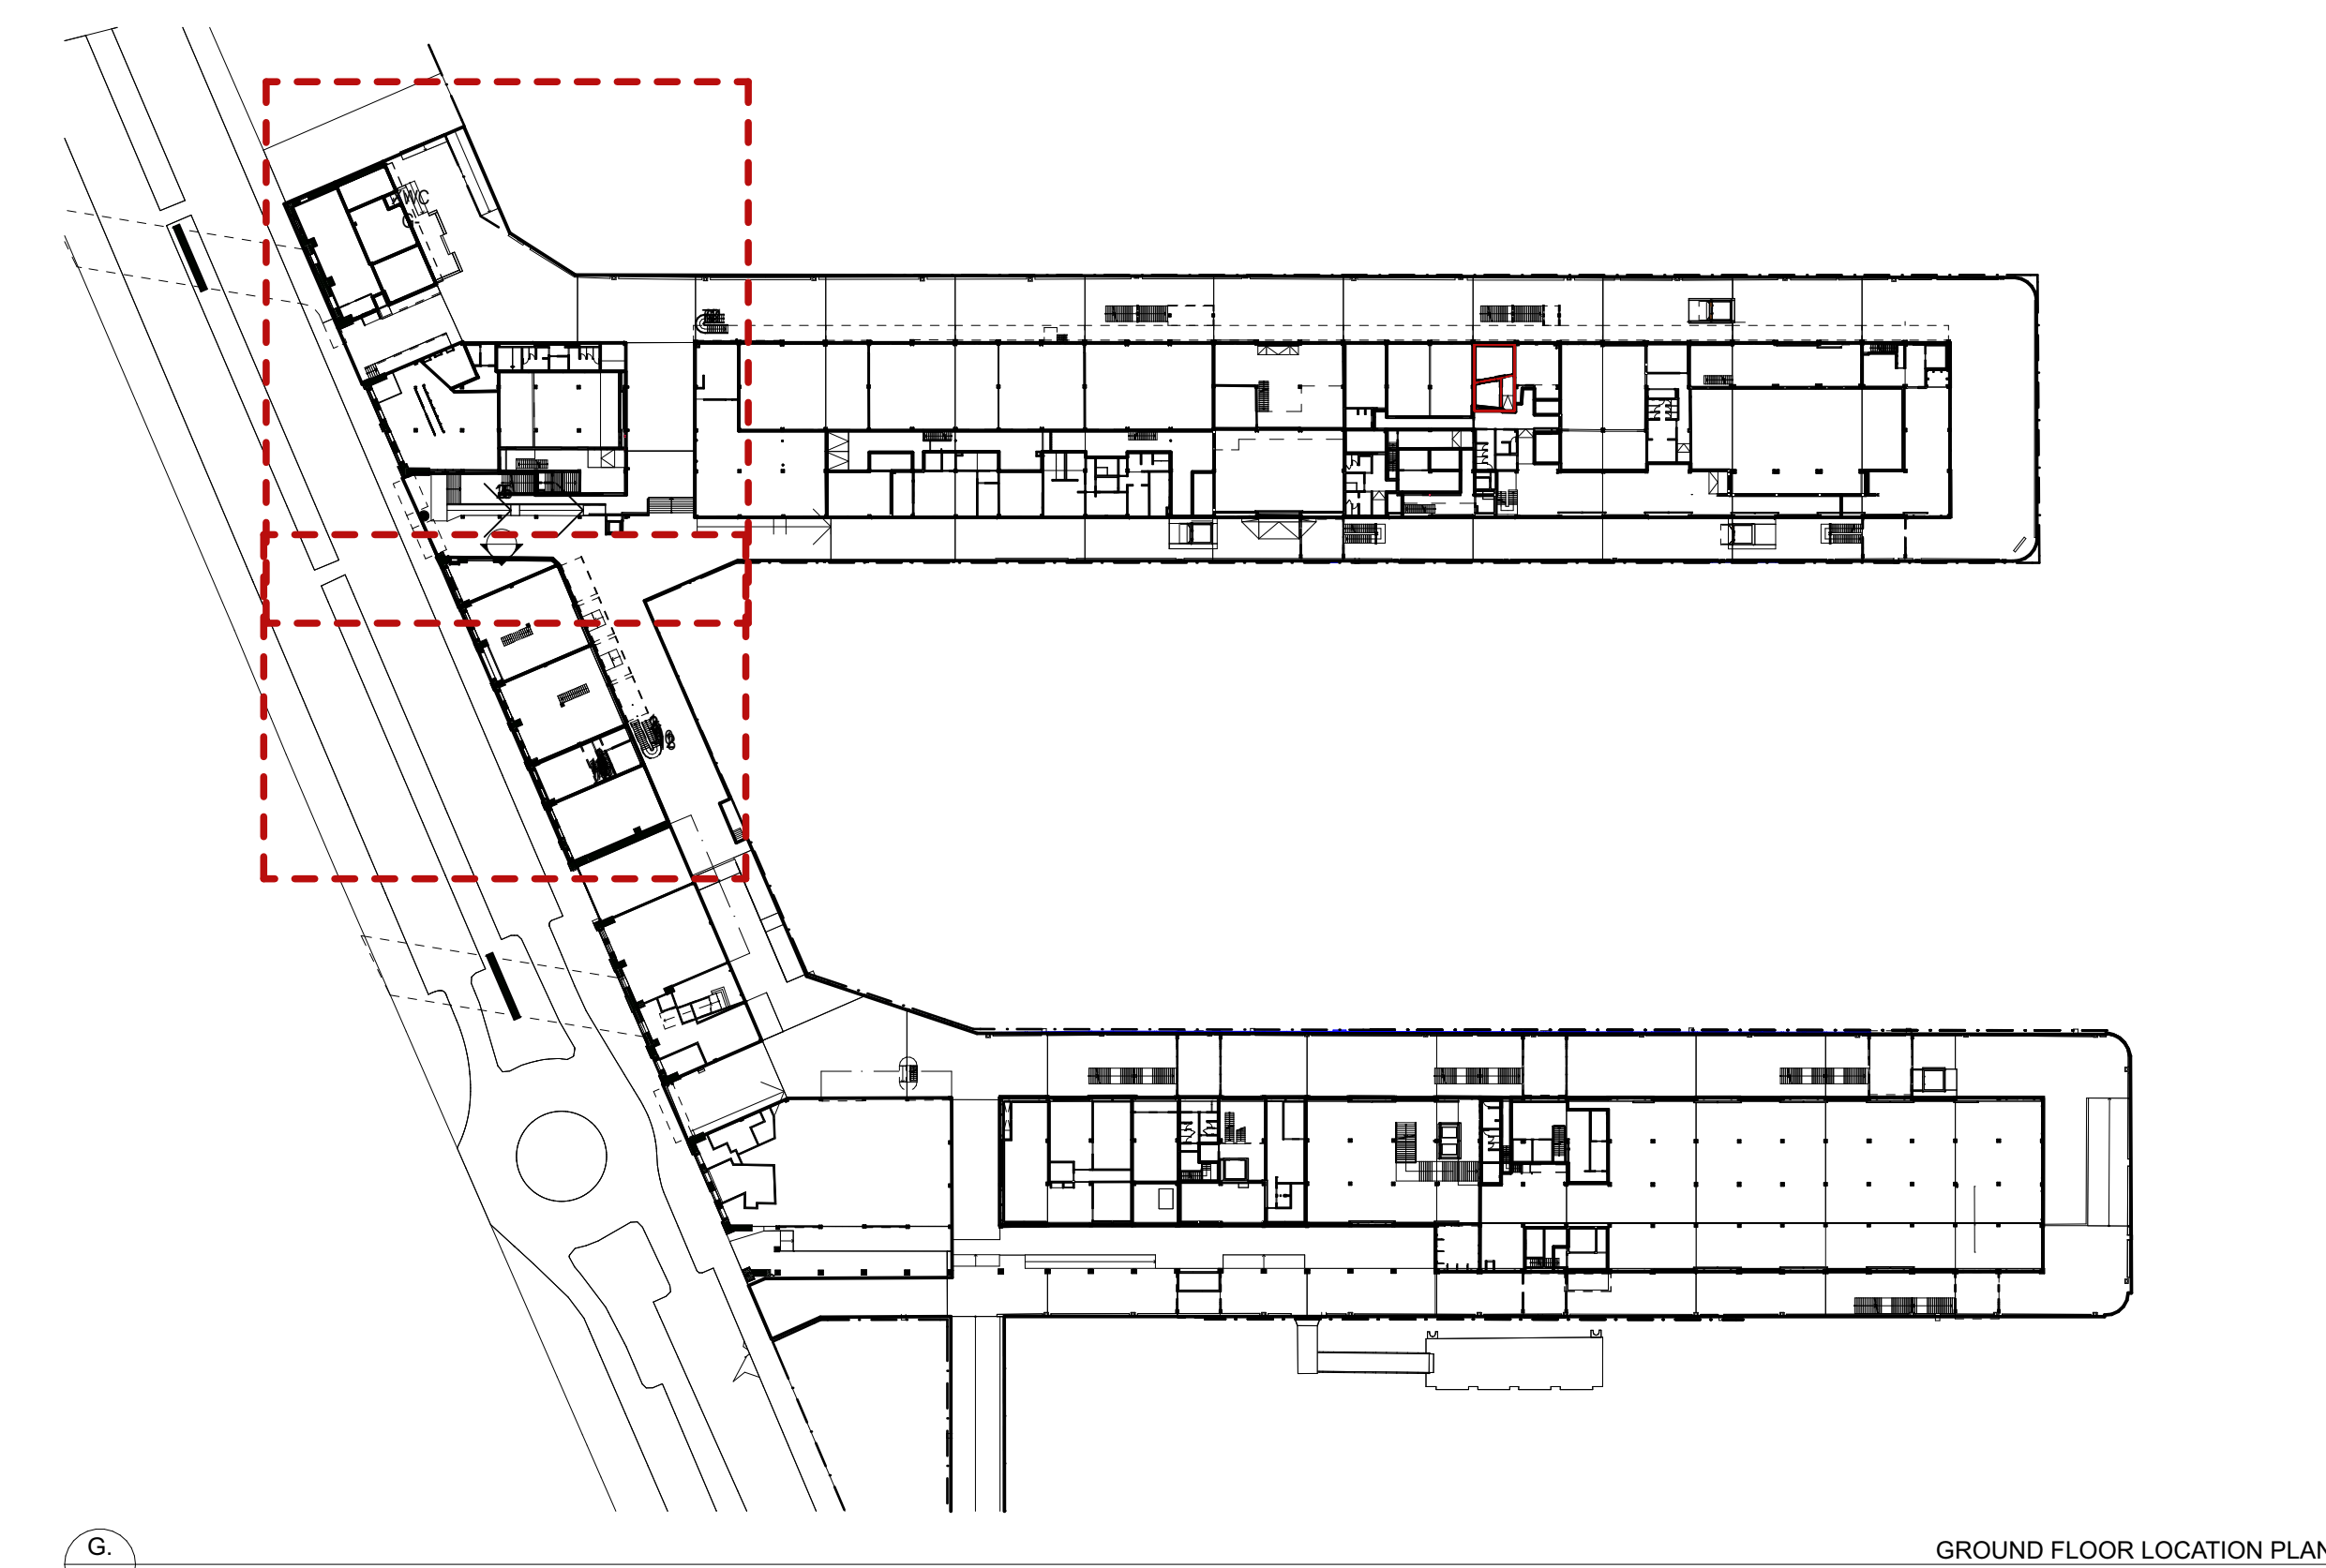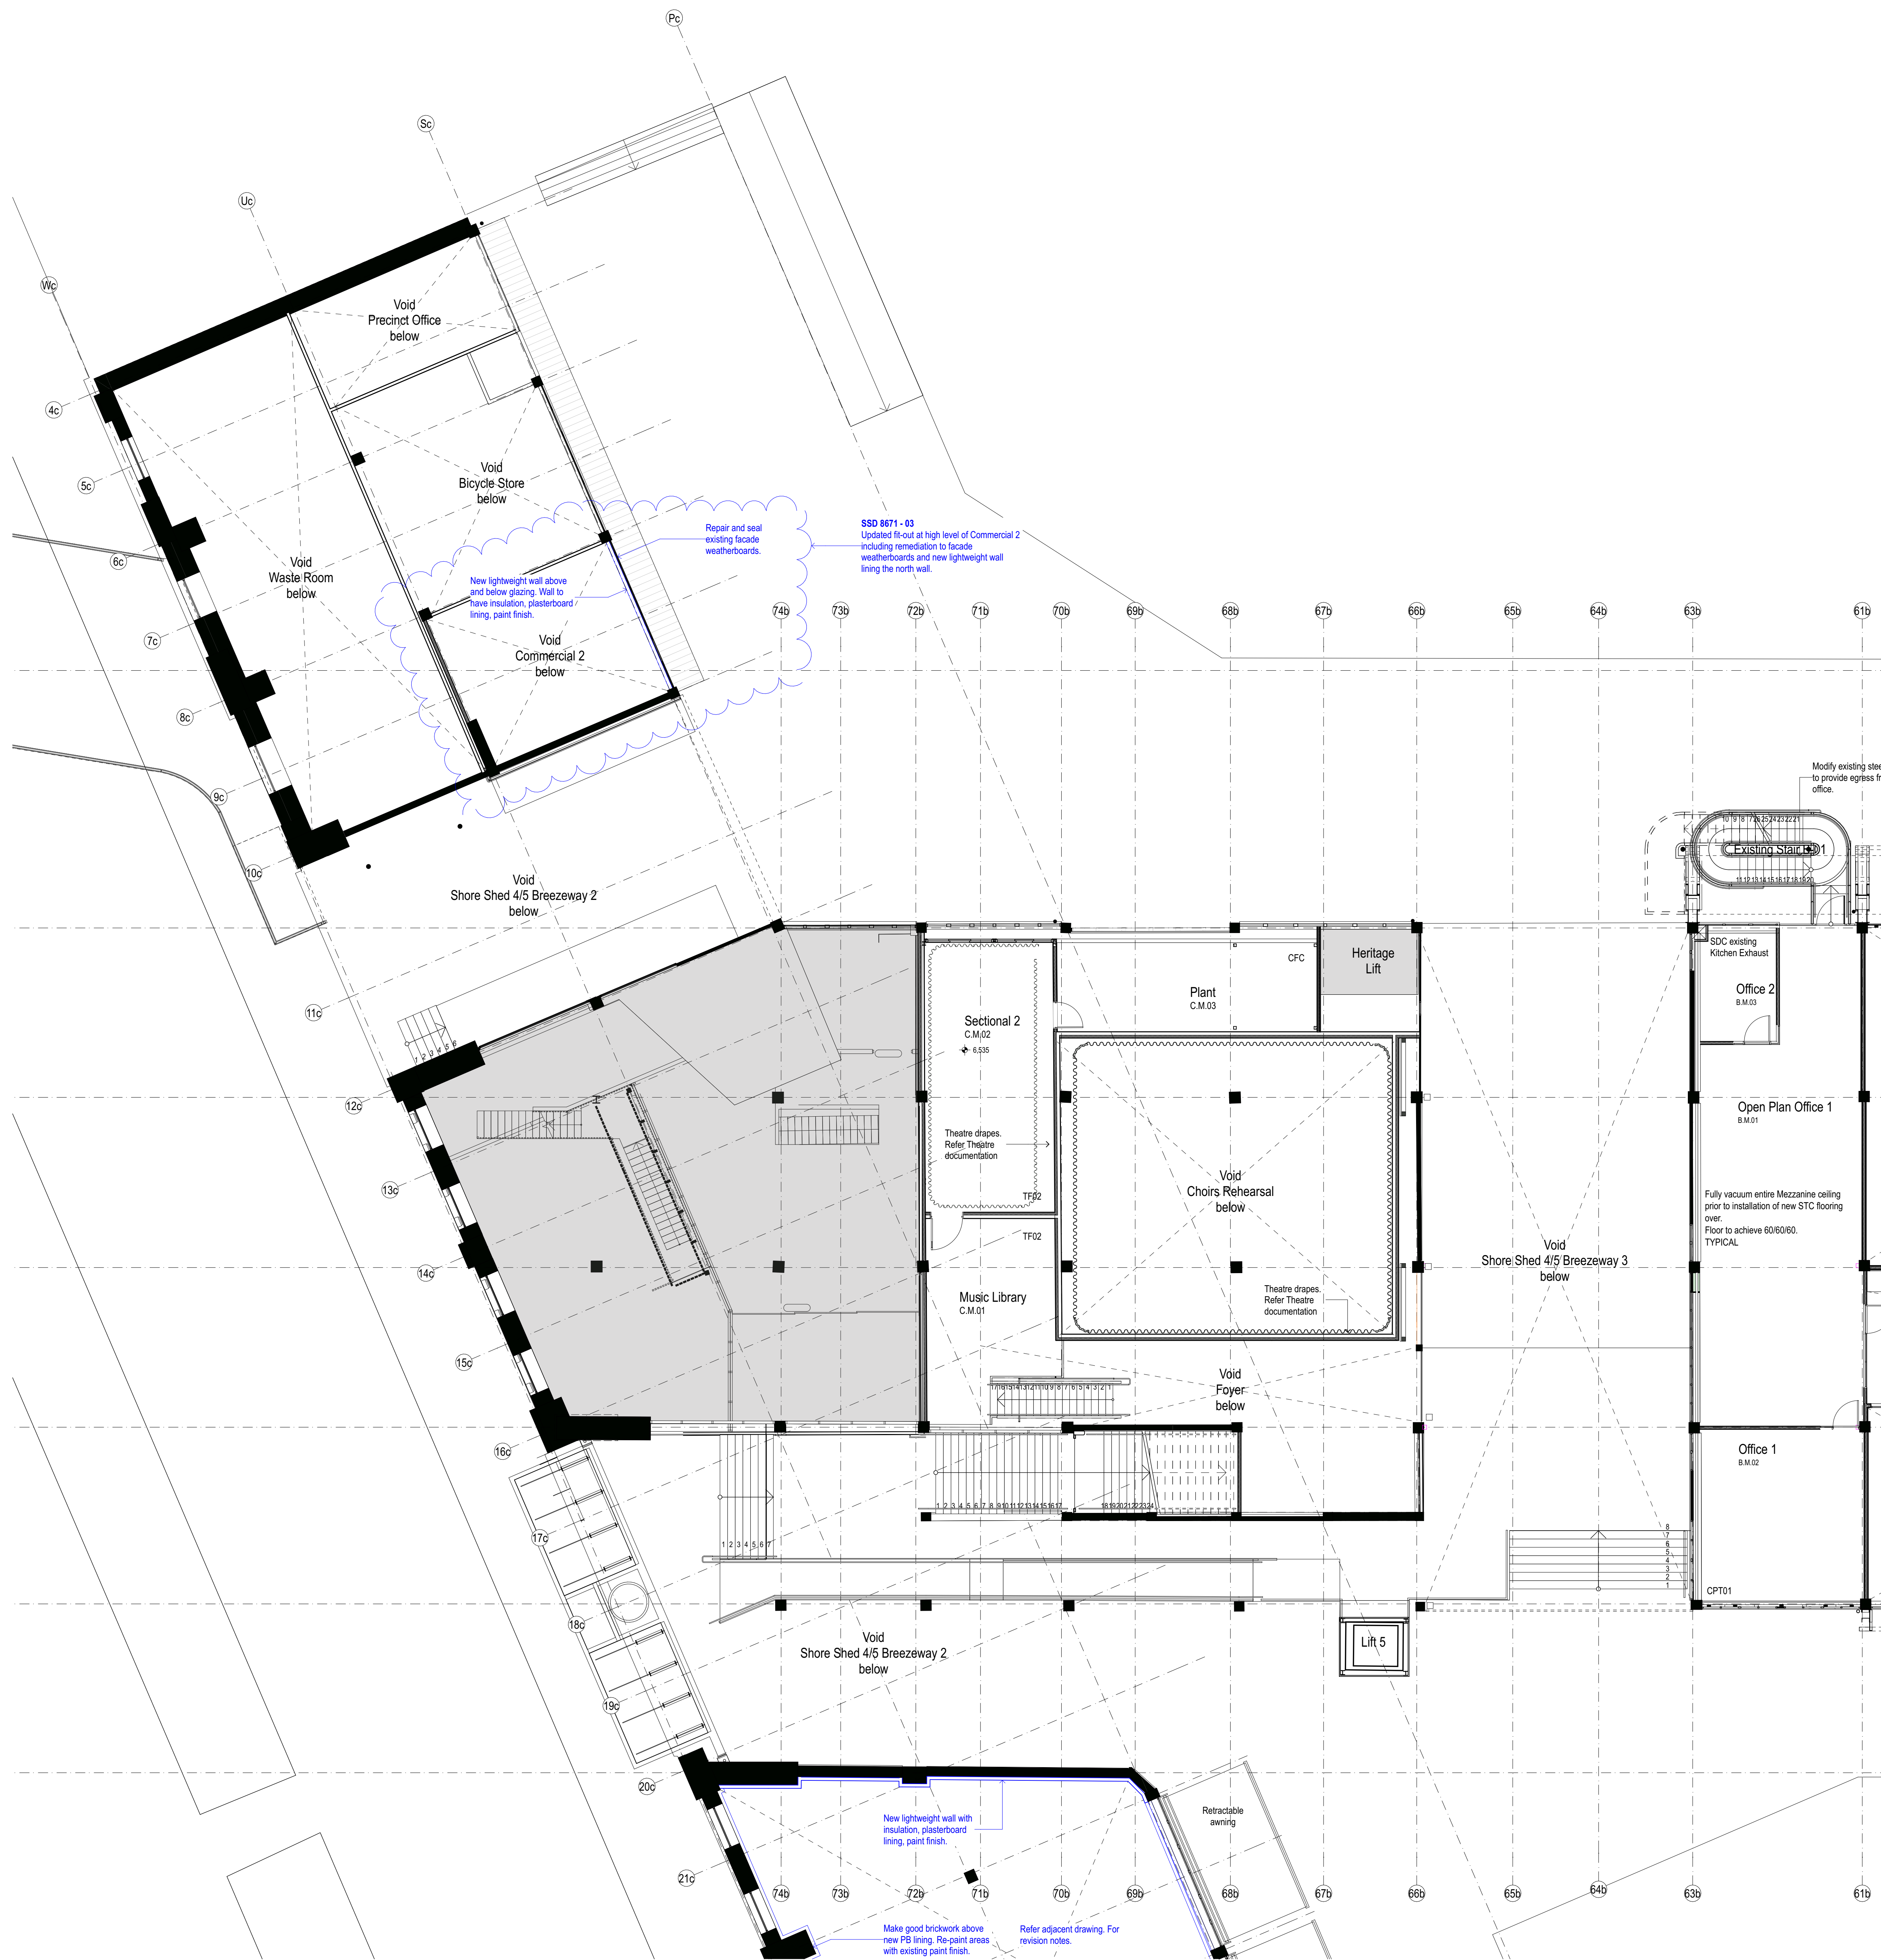

SECTION 4.55 SUBMISSION

[illegible]

Plot date: 24/1/22 File: BIMcloud: tny-bimcloud.local - BIMcloud/ARCHICAD 23/16005 WALSH BAY ARTS PRECINCT/W45 SSDA/WBAP_SSDA_SECTION 4.5