


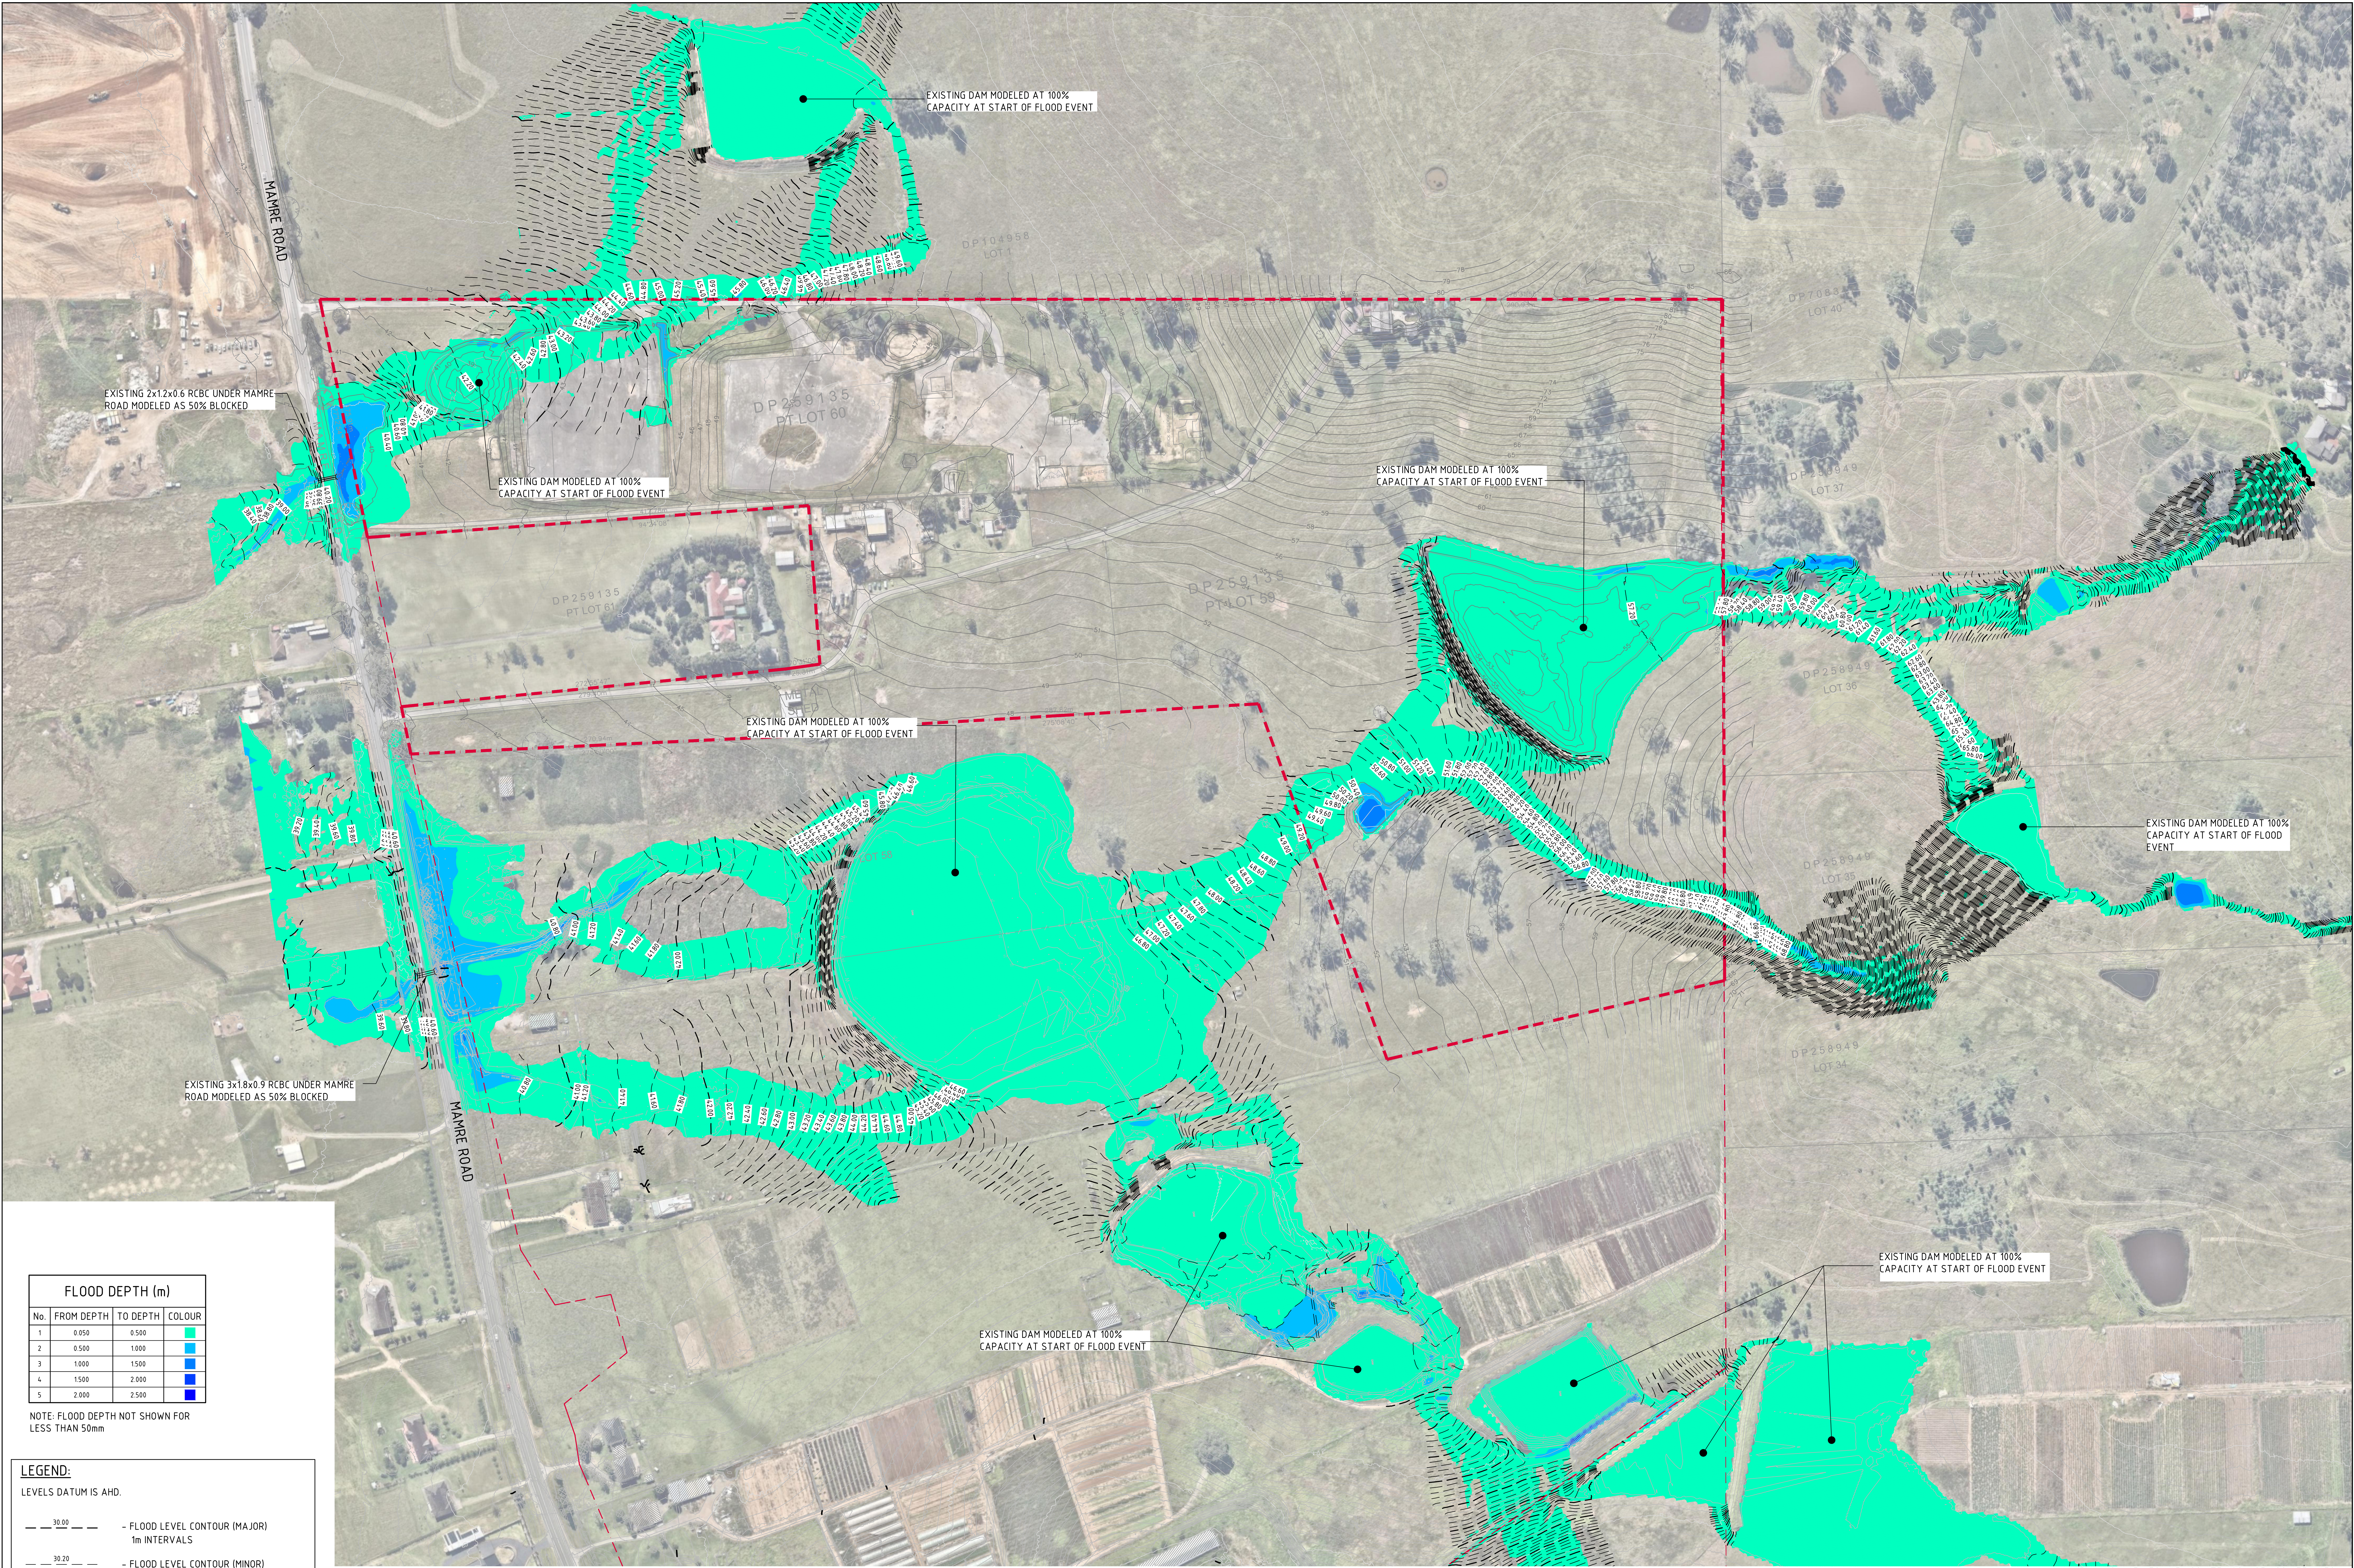


FLOOD DEPTH (m)			
No.	FROM DEPTH	TO DEPTH	COLOUR
1	0.050	0.500	Green
2	0.500	1.000	Light Blue
3	1.000	1.500	Blue
4	1.500	2.000	Dark Blue
5	2.000	2.500	Very Dark Blue

NOTE: FLOOD DEPTH NOT SHOWN FOR LESS THAN 50mm

LEGEND:

LEVELS DATUM IS AHD.

- 30.00 — FLOOD LEVEL CONTOUR (MAJOR) 1m INTERVALS
- 30.20 — FLOOD LEVEL CONTOUR (MINOR) 0.2m INTERVALS

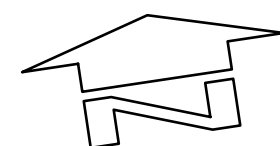

1% AEP PRE DEVELOPMENT LEVELS & DEPTHS
SCALE 1:2000

FOR INFORMATION ONLY

15m 0 15 30 45 60 75 90 105 120 135 150m
SCALE 1:1500 AT A0 SIZE SHEET

ISSUED FOR INFORMATION	27.05.21	A
AMENDMENTS	DATE	ISSUE

AMENDMENTS	DATE	ISSUE	AMENDMENTS	DATE	ISSUE
------------	------	-------	------------	------	-------

ARCHITECT	SBA ARCHITECTS
CLIENT	GPT The GPT Group


PROJECT	YIRIBANA LOGISTICS ESTATE 754-770 & 784-786 MAMRE ROAD KEMPS CREEK NSW
DESIGNED	MC
DRAWN	MC
CHECKED	MC
DATE	APRIL '21
SIZE	A0
SCALE	AS SHOWN
CAD REF:	C013874.06-F04

Costin Roe Consulting Pty Ltd. Consulting Engineers Level 1, 8 Windmill Street Wahbah Bay, Sydney NSW 2000 Tel: (02) 9251-7699 Fax: (02) 9241-3721 email: mail@costinroe.com.au
--

PRECISION	COMMUNICATION	ACCOUNTABILITY
-----------	---------------	----------------

Costin Roe Consulting


DRAWING TITLE	1% AEP PRE DEVELOPMENT FLOOD LEVELS AND DEPTHS
DRAWING No.	C013874.06-F04
ISSUE	A

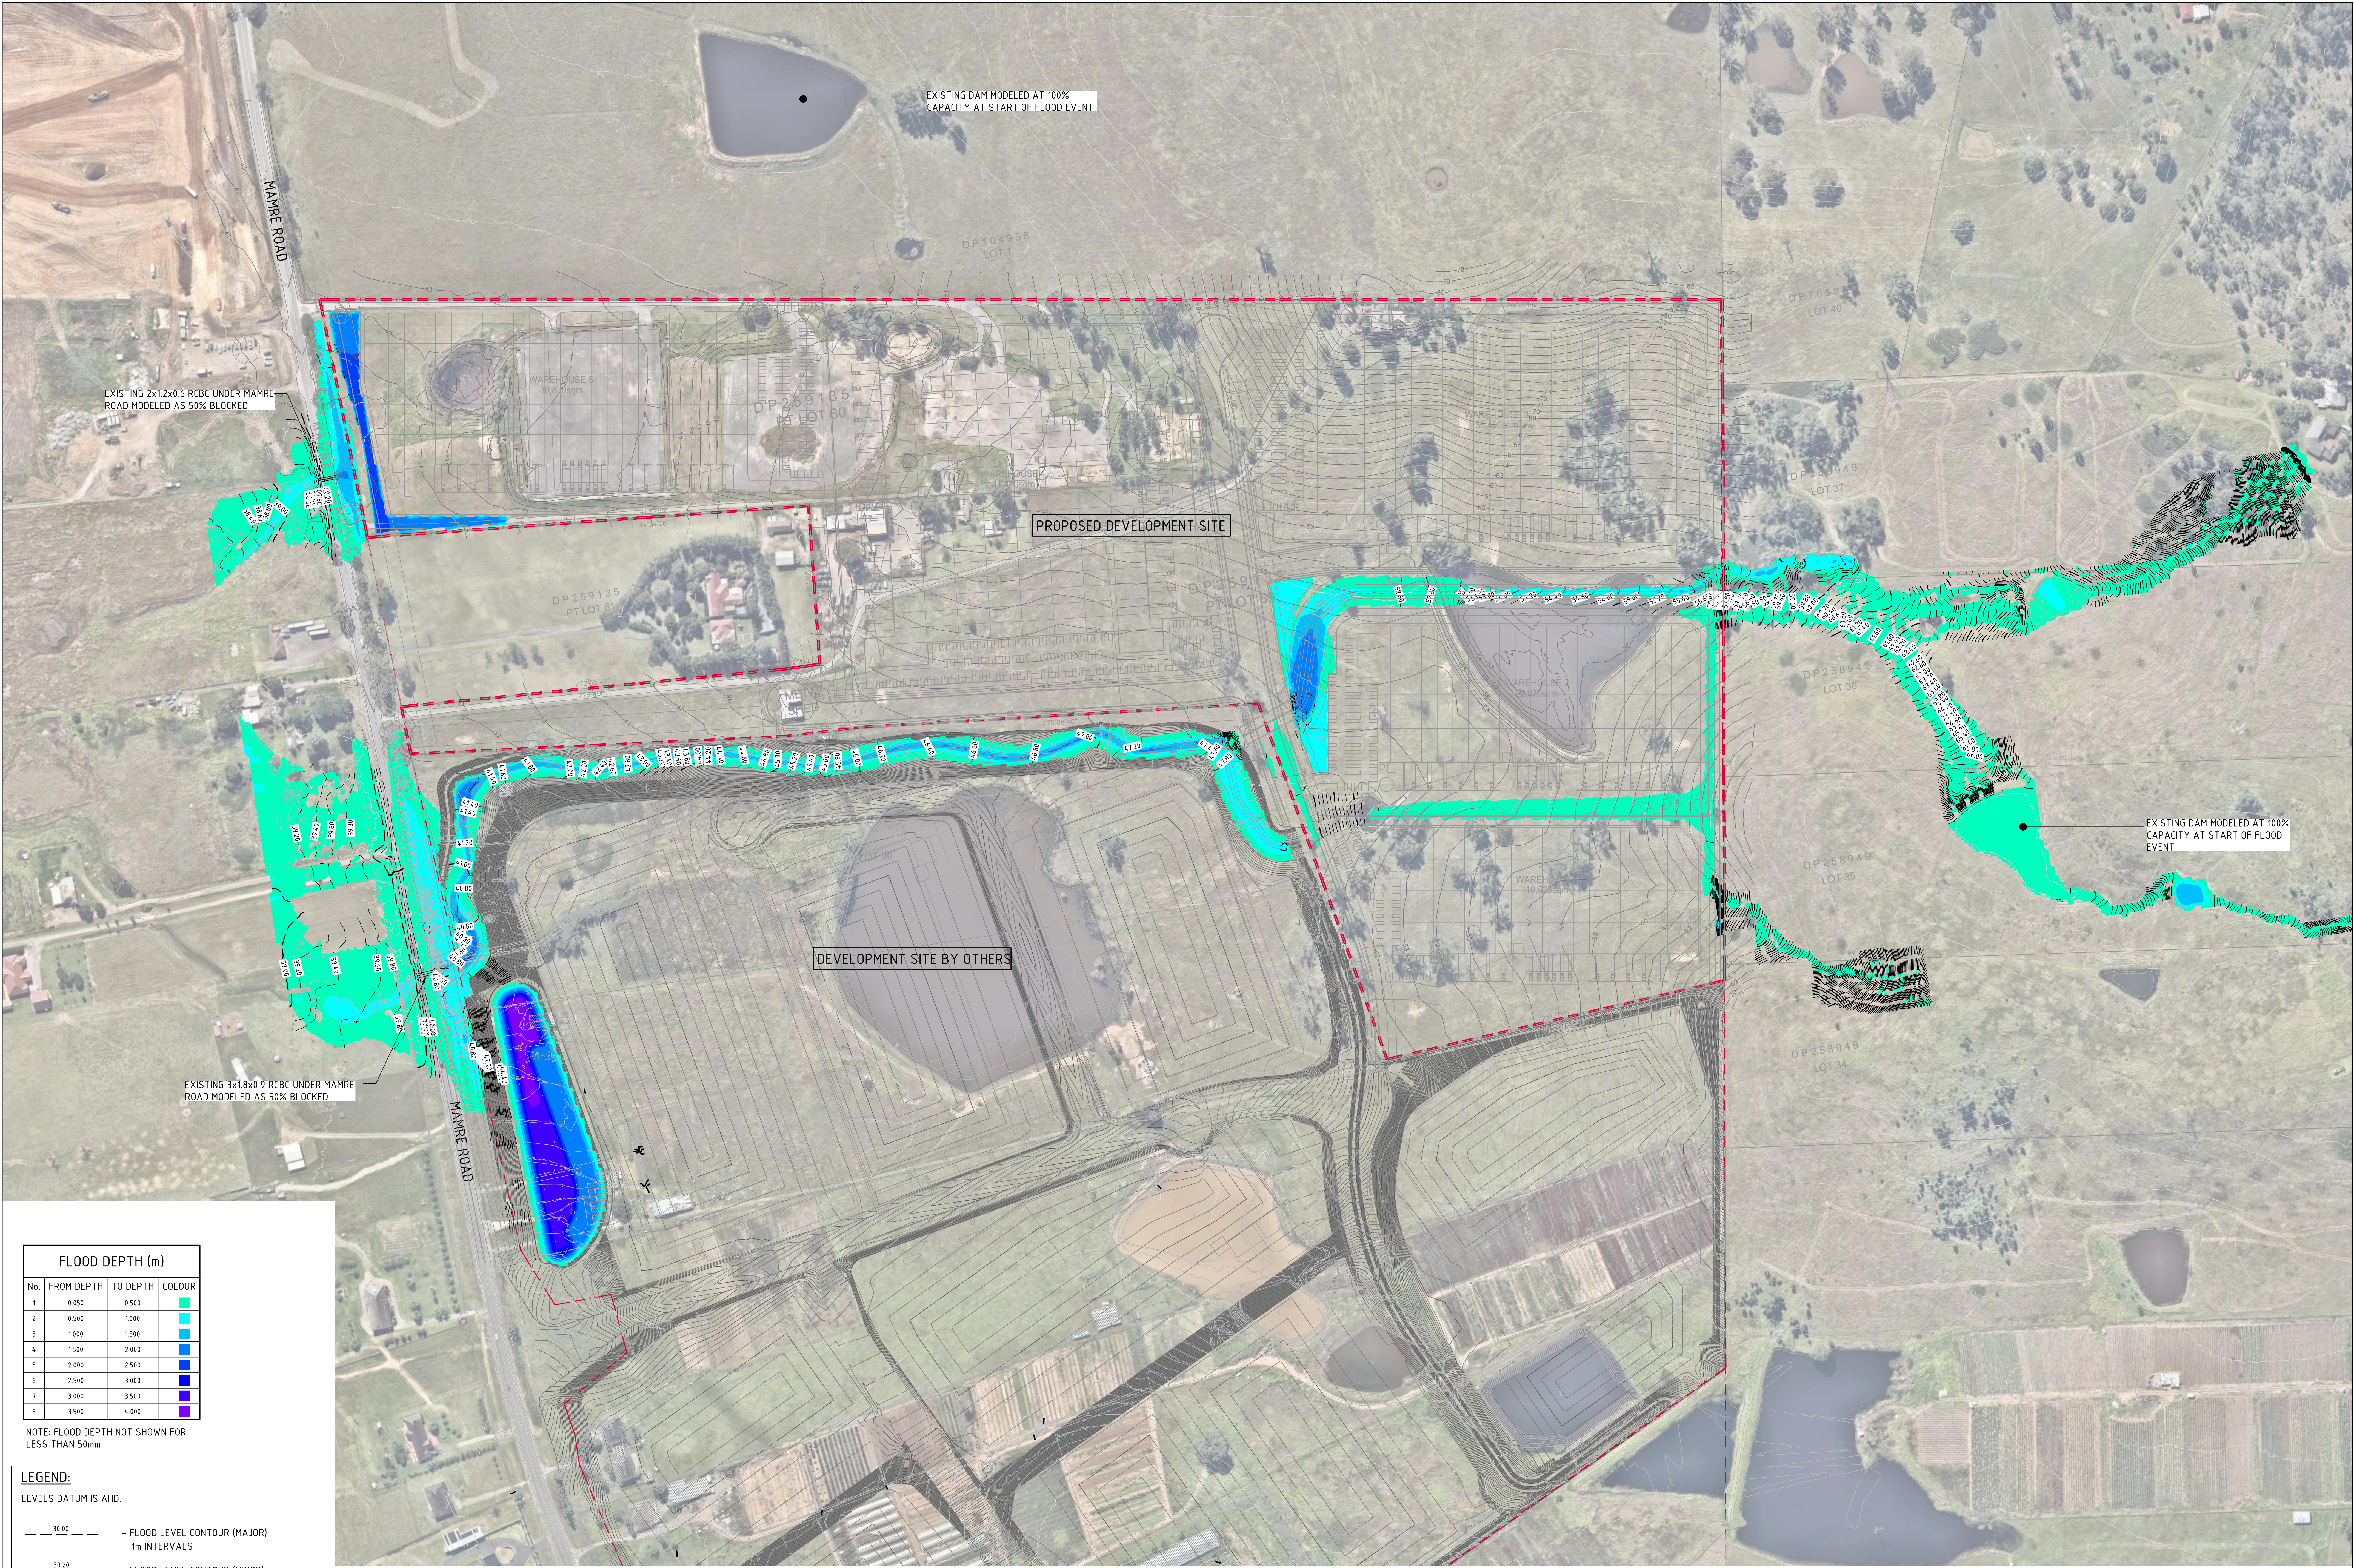

FLOOD DEPTH (m)			
No.	FROM DEPTH	TO DEPTH	COLOUR
1	0.050	0.500	
2	0.500	1.000	
3	1.000	1.500	
4	1.500	2.000	
5	2.000	2.500	
6	2.500	3.000	
7	3.000	3.500	
8	3.500	4.000	

NOTE: FLOOD DEPTH NOT SHOWN FOR LESS THAN 50mm

LEGEND:	
LEVELS DATUM IS AHD.	
	- FLOOD LEVEL CONTOUR (MAJOR) 1m INTERVALS
	- FLOOD LEVEL CONTOUR (MINOR) 0.2m INTERVALS

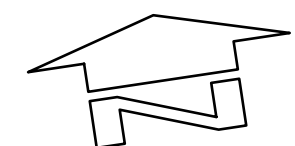 1% AEP POST DEVELOPMENT LEVELS & DEPTHS
SCALE 1:1500

FOR INFORMATION ONLY

15m 0 15 30 45 60 75 90 105 120 135 150m
SCALE 1:1500 AT A0 SIZE SHEET

ISSUED FOR INFORMATION	27.05.21	A
AMENDMENTS	DATE	ISSUE

AMENDMENTS	DATE	ISSUE	AMENDMENTS	DATE	ISSUE
------------	------	-------	------------	------	-------

ARCHITECT


SB
ARCHITECTS

Scale 100: 60 Muret Street, North Sydney NSW 2060
T: (02) 9629 8888 F: (02) 9629 8889
E: info@sbarchitects.com.au W: www.sbarchitects.com.au

CLIENT


The GPT Group

PROJECT

YIRIBANA LOGISTICS ESTATE
754-770 & 784-786 MAMRE ROAD
KEMPS CREEK NSW

DESIGNED: [] DRAWN: [] DATE: APRIL '21
CHECKED: [] SIZE: A0 SCALE: AS SHOWN
CADD REF: C013874.06-F05

CONSULTANT



Costin Roe Consulting Pty Ltd.
Consulting Engineers
Level 1, 8 Windmill Street
Wahia Bay, Sydney NSW 2000
Tel: (02) 8251-7699 Fax: (02) 9241-3721
email: mail@costinroe.com.au


PRECISION | COMMUNICATION | ACCOUNTABILITY


DRAWING TITLE

1% AEP POST DEVELOPMENT FLOOD
LEVELS AND DEPTHS

DRAWING No. C013874.06-F05 ISSUE A

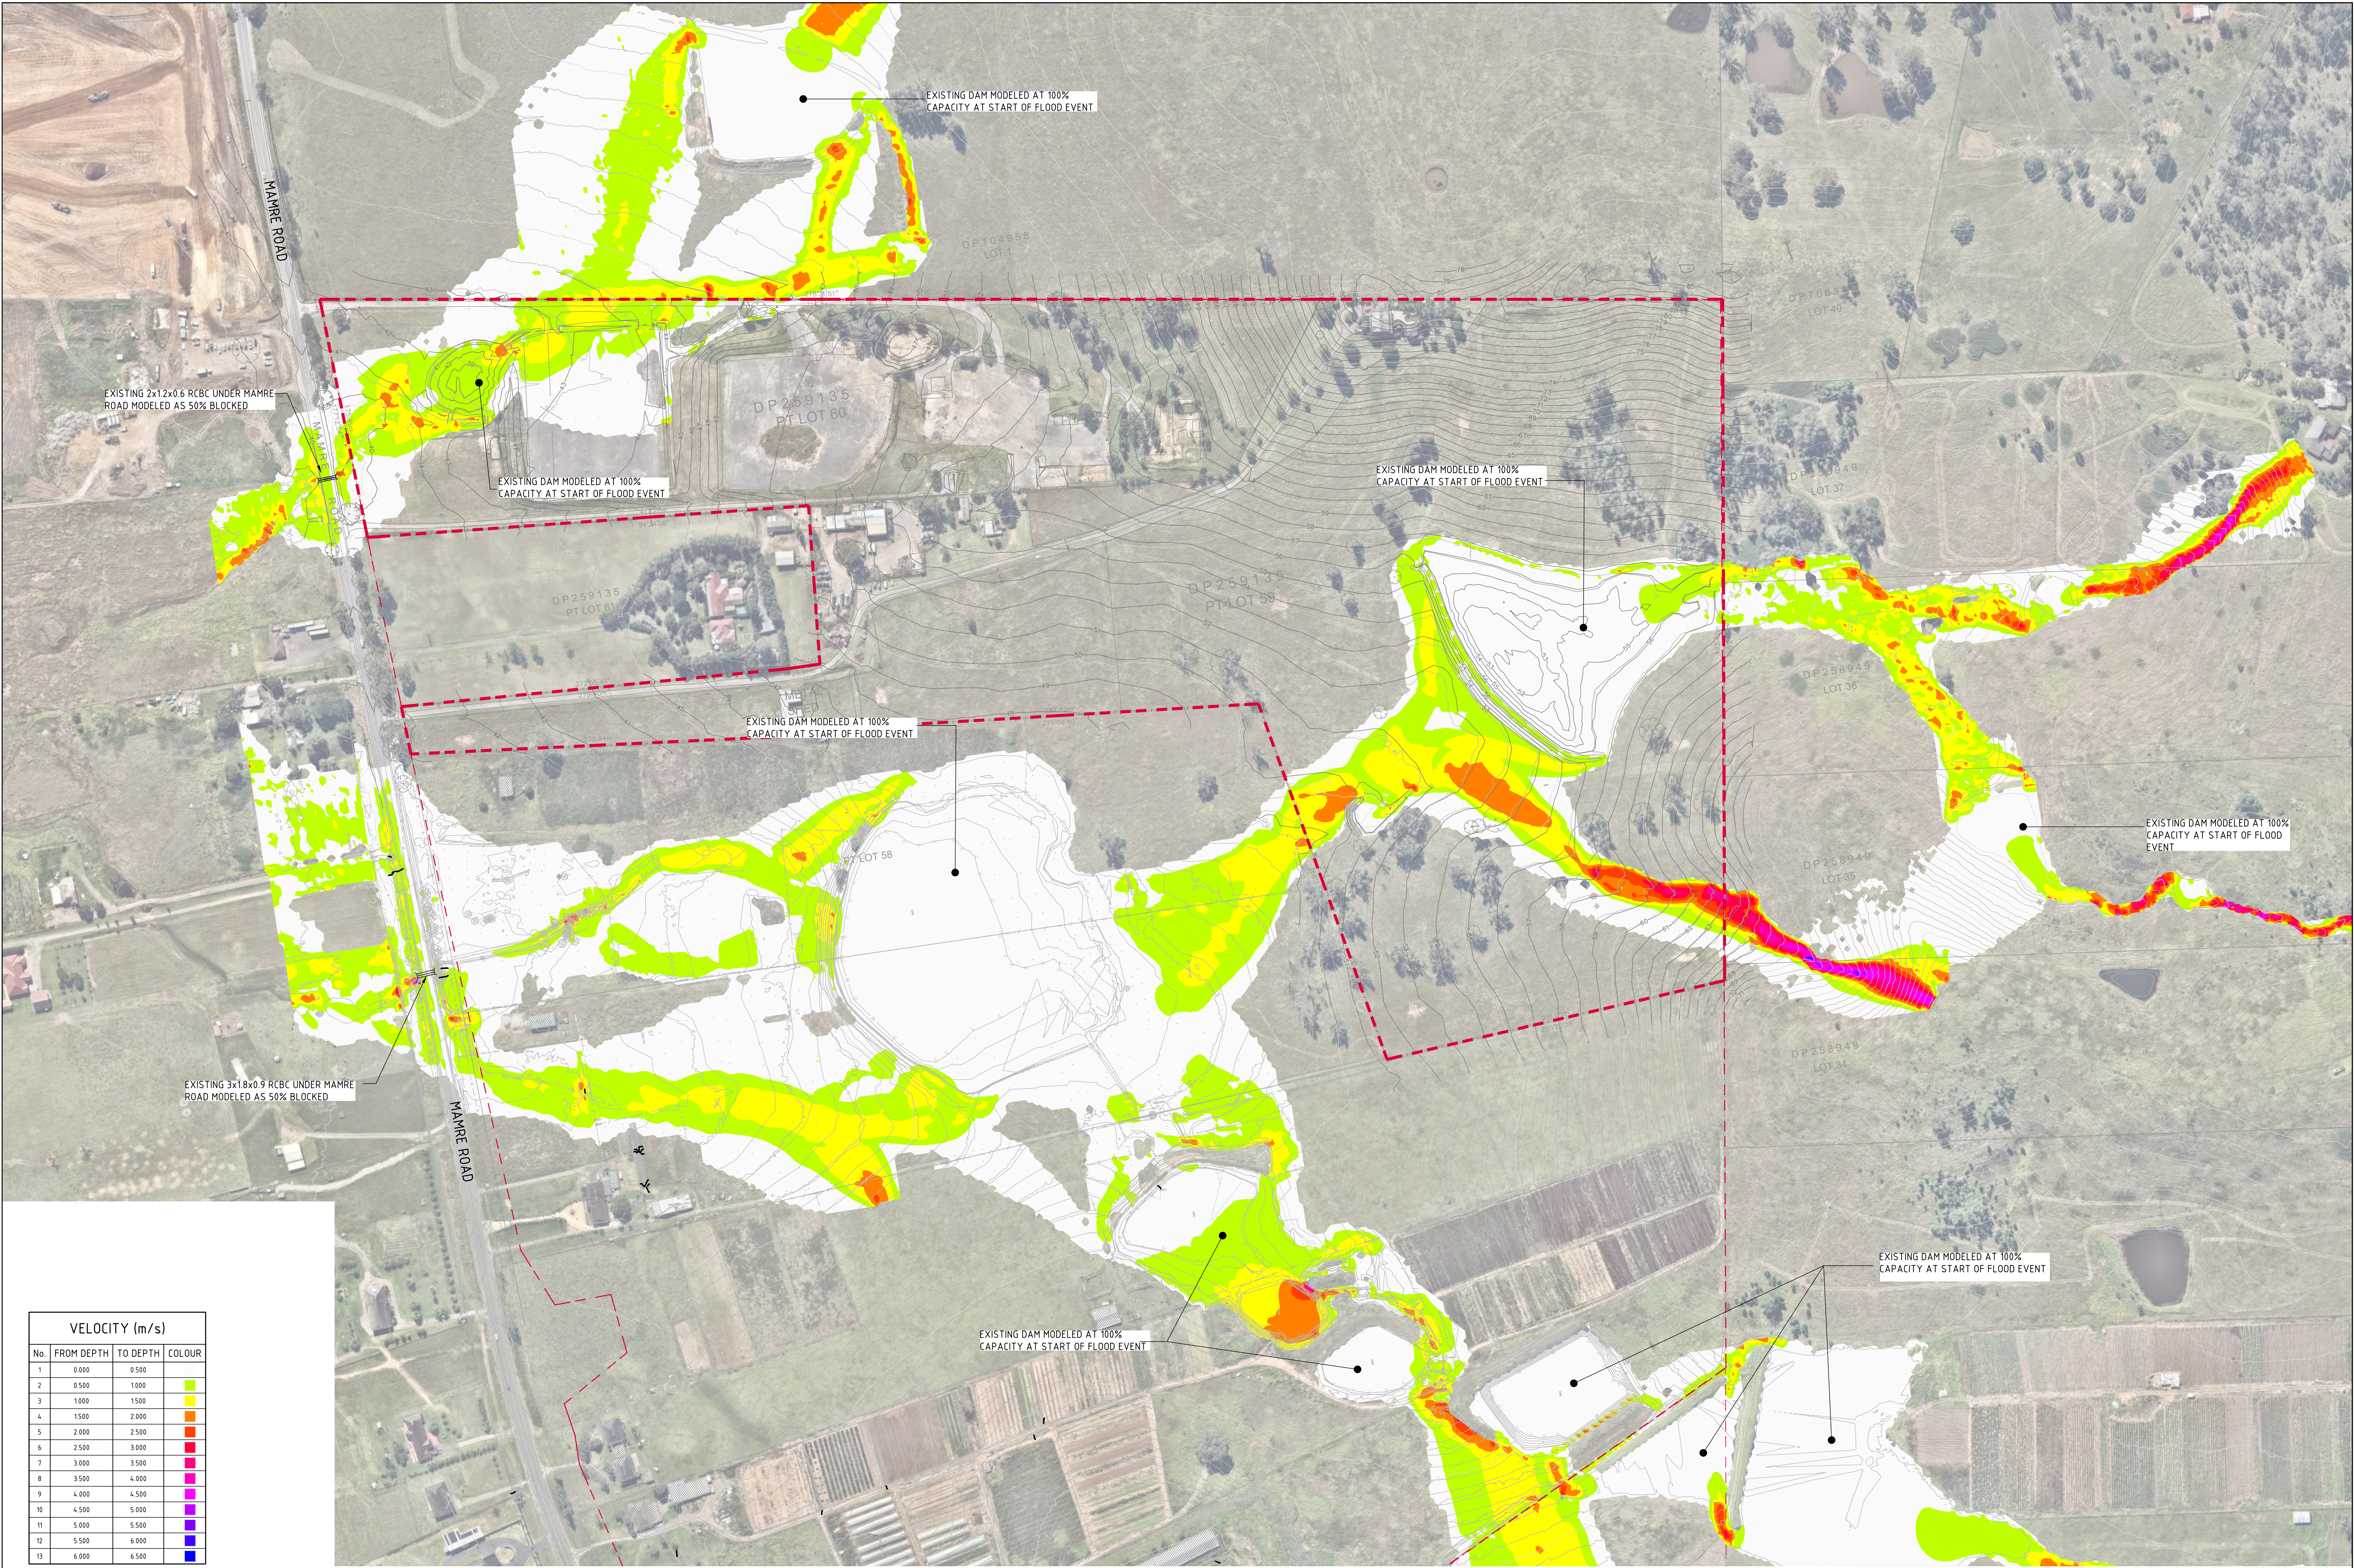


VELOCITY (m/s)			
No.	FROM DEPTH	TO DEPTH	COLOUR
1	0.000	0.500	
2	0.500	1.000	
3	1.000	1.500	
4	1.500	2.000	
5	2.000	2.500	
6	2.500	3.000	
7	3.000	3.500	
8	3.500	4.000	
9	4.000	4.500	
10	4.500	5.000	
11	5.000	5.500	
12	5.500	6.000	
13	6.000	6.500	

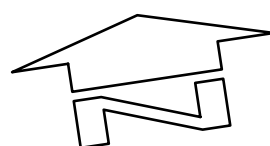

1% AEP PRE DEVELOPMENT VELOCITY
SCALE 1:1500

FOR INFORMATION ONLY

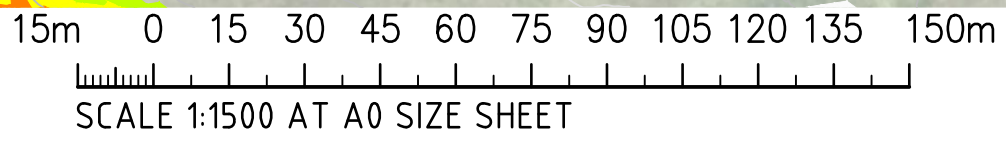

ISSUED FOR INFORMATION	27.05.21	A
AMENDMENTS	DATE	ISSUE

AMENDMENTS	DATE	ISSUE	AMENDMENTS	DATE	ISSUE
------------	------	-------	------------	------	-------

ARCHITECT
SBA
ARCHITECTS
Suite 702, 63 Mount Street, North Sydney NSW 2060
T: (02) 9439 8866 F: (02) 9439 8869
E: info@sbaarch.com.au W: www.sbaarch.com.au

CLIENT
GPT
The GPT Group

PROJECT
YIRIBANA LOGISTICS ESTATE
754-770 & 784-786 MAMRE ROAD
KEMPS CREEK NSW
DESIGNED: DRAWN: MC DATE: APRIL '21 CHECKED: HW SIZE: A0 SCALE: AS SHOWN CNO REF: C013874.06-F06

COSTIN ROE CONSULTING PTY LTD.
Consulting Engineers
Level 1, 8 Windmill Street
Wahia Bay, Sydney NSW 2000
Tel: (02) 9251-7699 Fax: (02) 9241-3721
email: mail@costinroe.com.au

Costin Roe Consulting
PRECISION | COMMUNICATION | ACCOUNTABILITY

DRAWING TITLE
1% AEP PRE DEVELOPMENT FLOOD VELOCITY
DRAWING No. C013874.06-F06 ISSUE A