


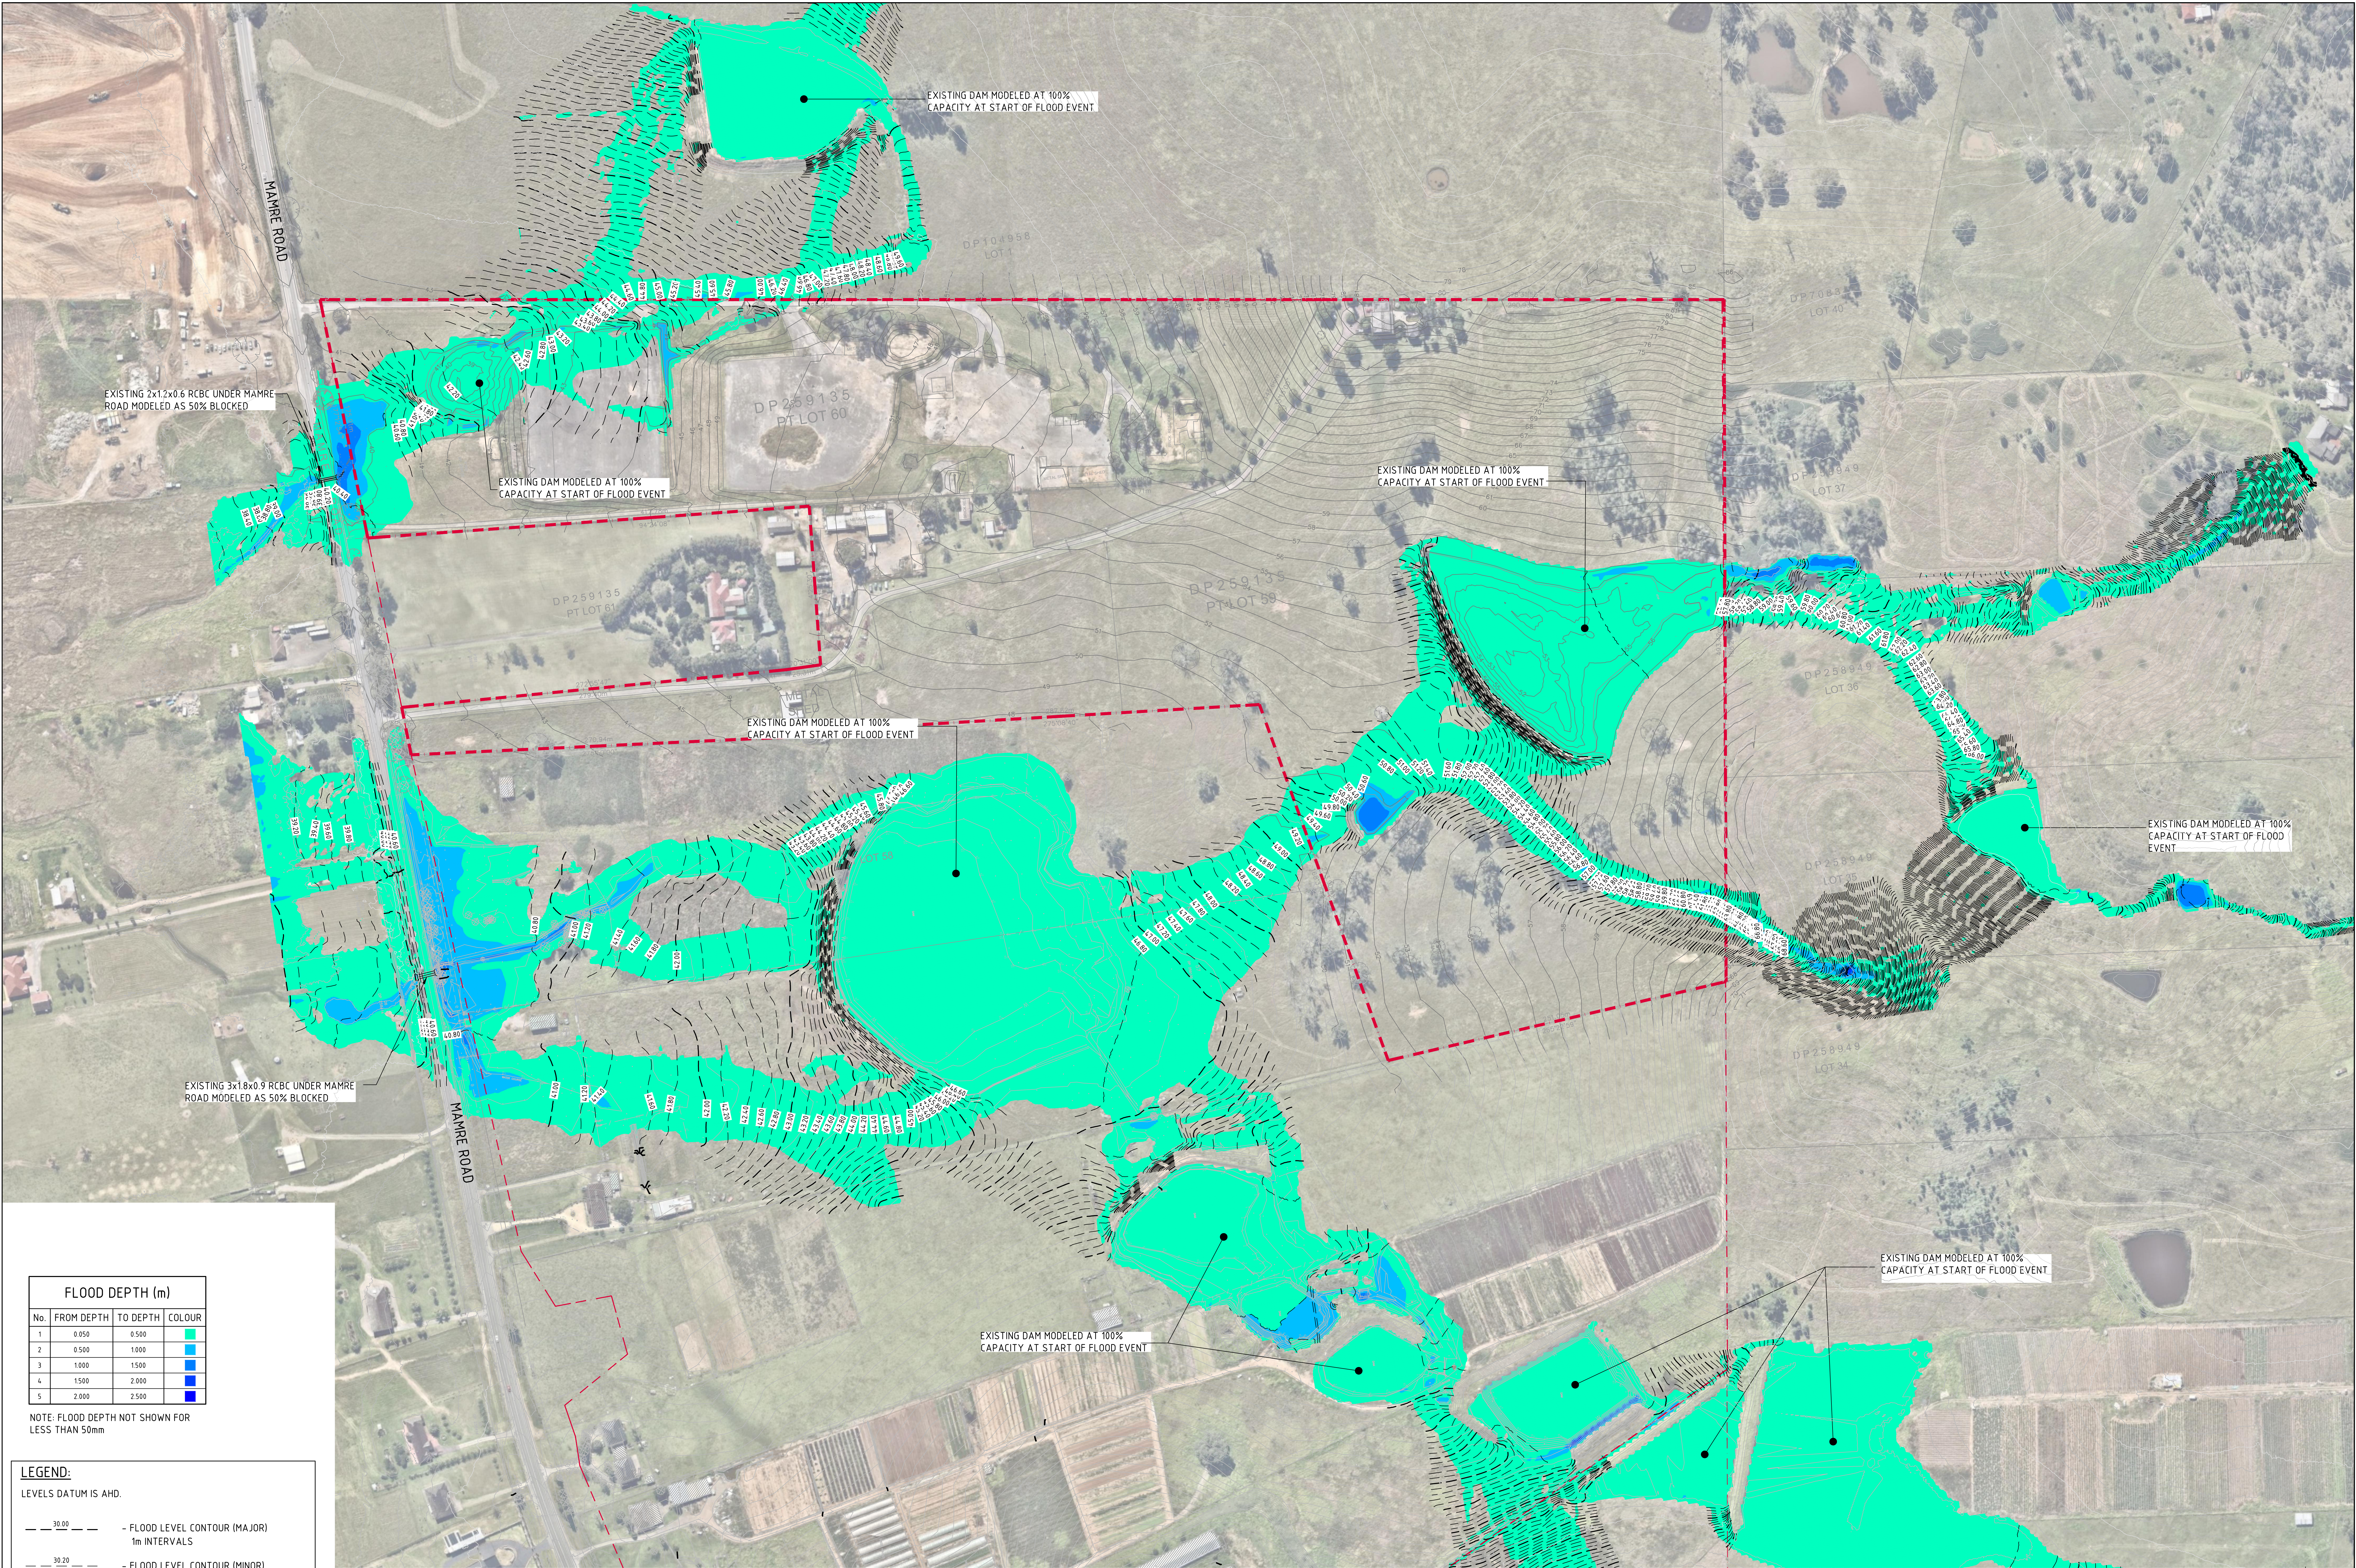


FLOOD DEPTH (m)			
No.	FROM DEPTH	TO DEPTH	COLOUR
1	0.050	0.500	Cyan
2	0.500	1.000	Light Blue
3	1.000	1.500	Medium Blue
4	1.500	2.000	Dark Blue
5	2.000	2.500	Very Dark Blue

NOTE: FLOOD DEPTH NOT SHOWN FOR LESS THAN 50mm


LEGEND:
LEVELS DATUM IS AHD.

— 30.00 — FLOOD LEVEL CONTOUR (MAJOR)
1m INTERVALS

— 30.20 — FLOOD LEVEL CONTOUR (MINOR)
0.2m INTERVALS

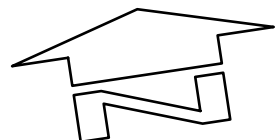 0.2% AEP PRE DEVELOPMENT LEVELS & DEPTHS
SCALE 1:1500

FOR INFORMATION ONLY

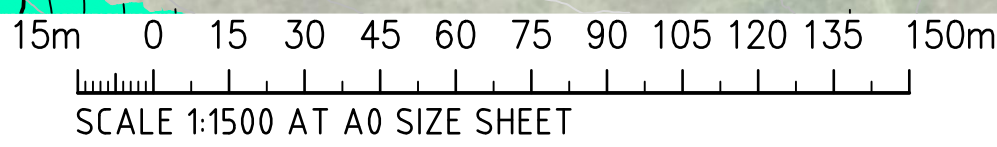

ISSUED FOR INFORMATION	31.05.21	A
AMENDMENTS	DATE	ISSUE

AMENDMENTS	DATE	ISSUE	AMENDMENTS	DATE	ISSUE
------------	------	-------	------------	------	-------

ARCHITECT

SBA
ARCHITECTS

Scale 100: 60 Mount Street, North Sydney NSW 2060
T: (02) 9439 8888 F: (02) 9439 8889
E: info@sbaarch.com.au W: www.sbaarch.com.au

CLIENT

GPT
The GPT Group

PROJECT

YIRIBANA LOGISTICS ESTATE
754-770 & 784-786 MAMRE ROAD
KEMPS CREEK NSW

DESIGNED: MC
DRAWN: MC
DATE: APRIL '21
CHECKED: HW
SIZE: A0
SCALE: AS SHOWN
CNO REF: C013874.06-F28

CONSULTING ENGINEERS

Costin Roe Consulting Pty Ltd.
Level 1, 8 Windmill Street
Wahbah Bay, Sydney NSW 2000
Tel: (02) 9251-7699 Fax: (02) 9241-3721
email: mail@costinroe.com.au

Costin Roe Consulting


PRECISION | COMMUNICATION | ACCOUNTABILITY

DRAWING TITLE

0.2% AEP PRE DEVELOPMENT FLOOD LEVELS AND DEPTHS

DRAWING No. C013874.06-F28

ISSUE A

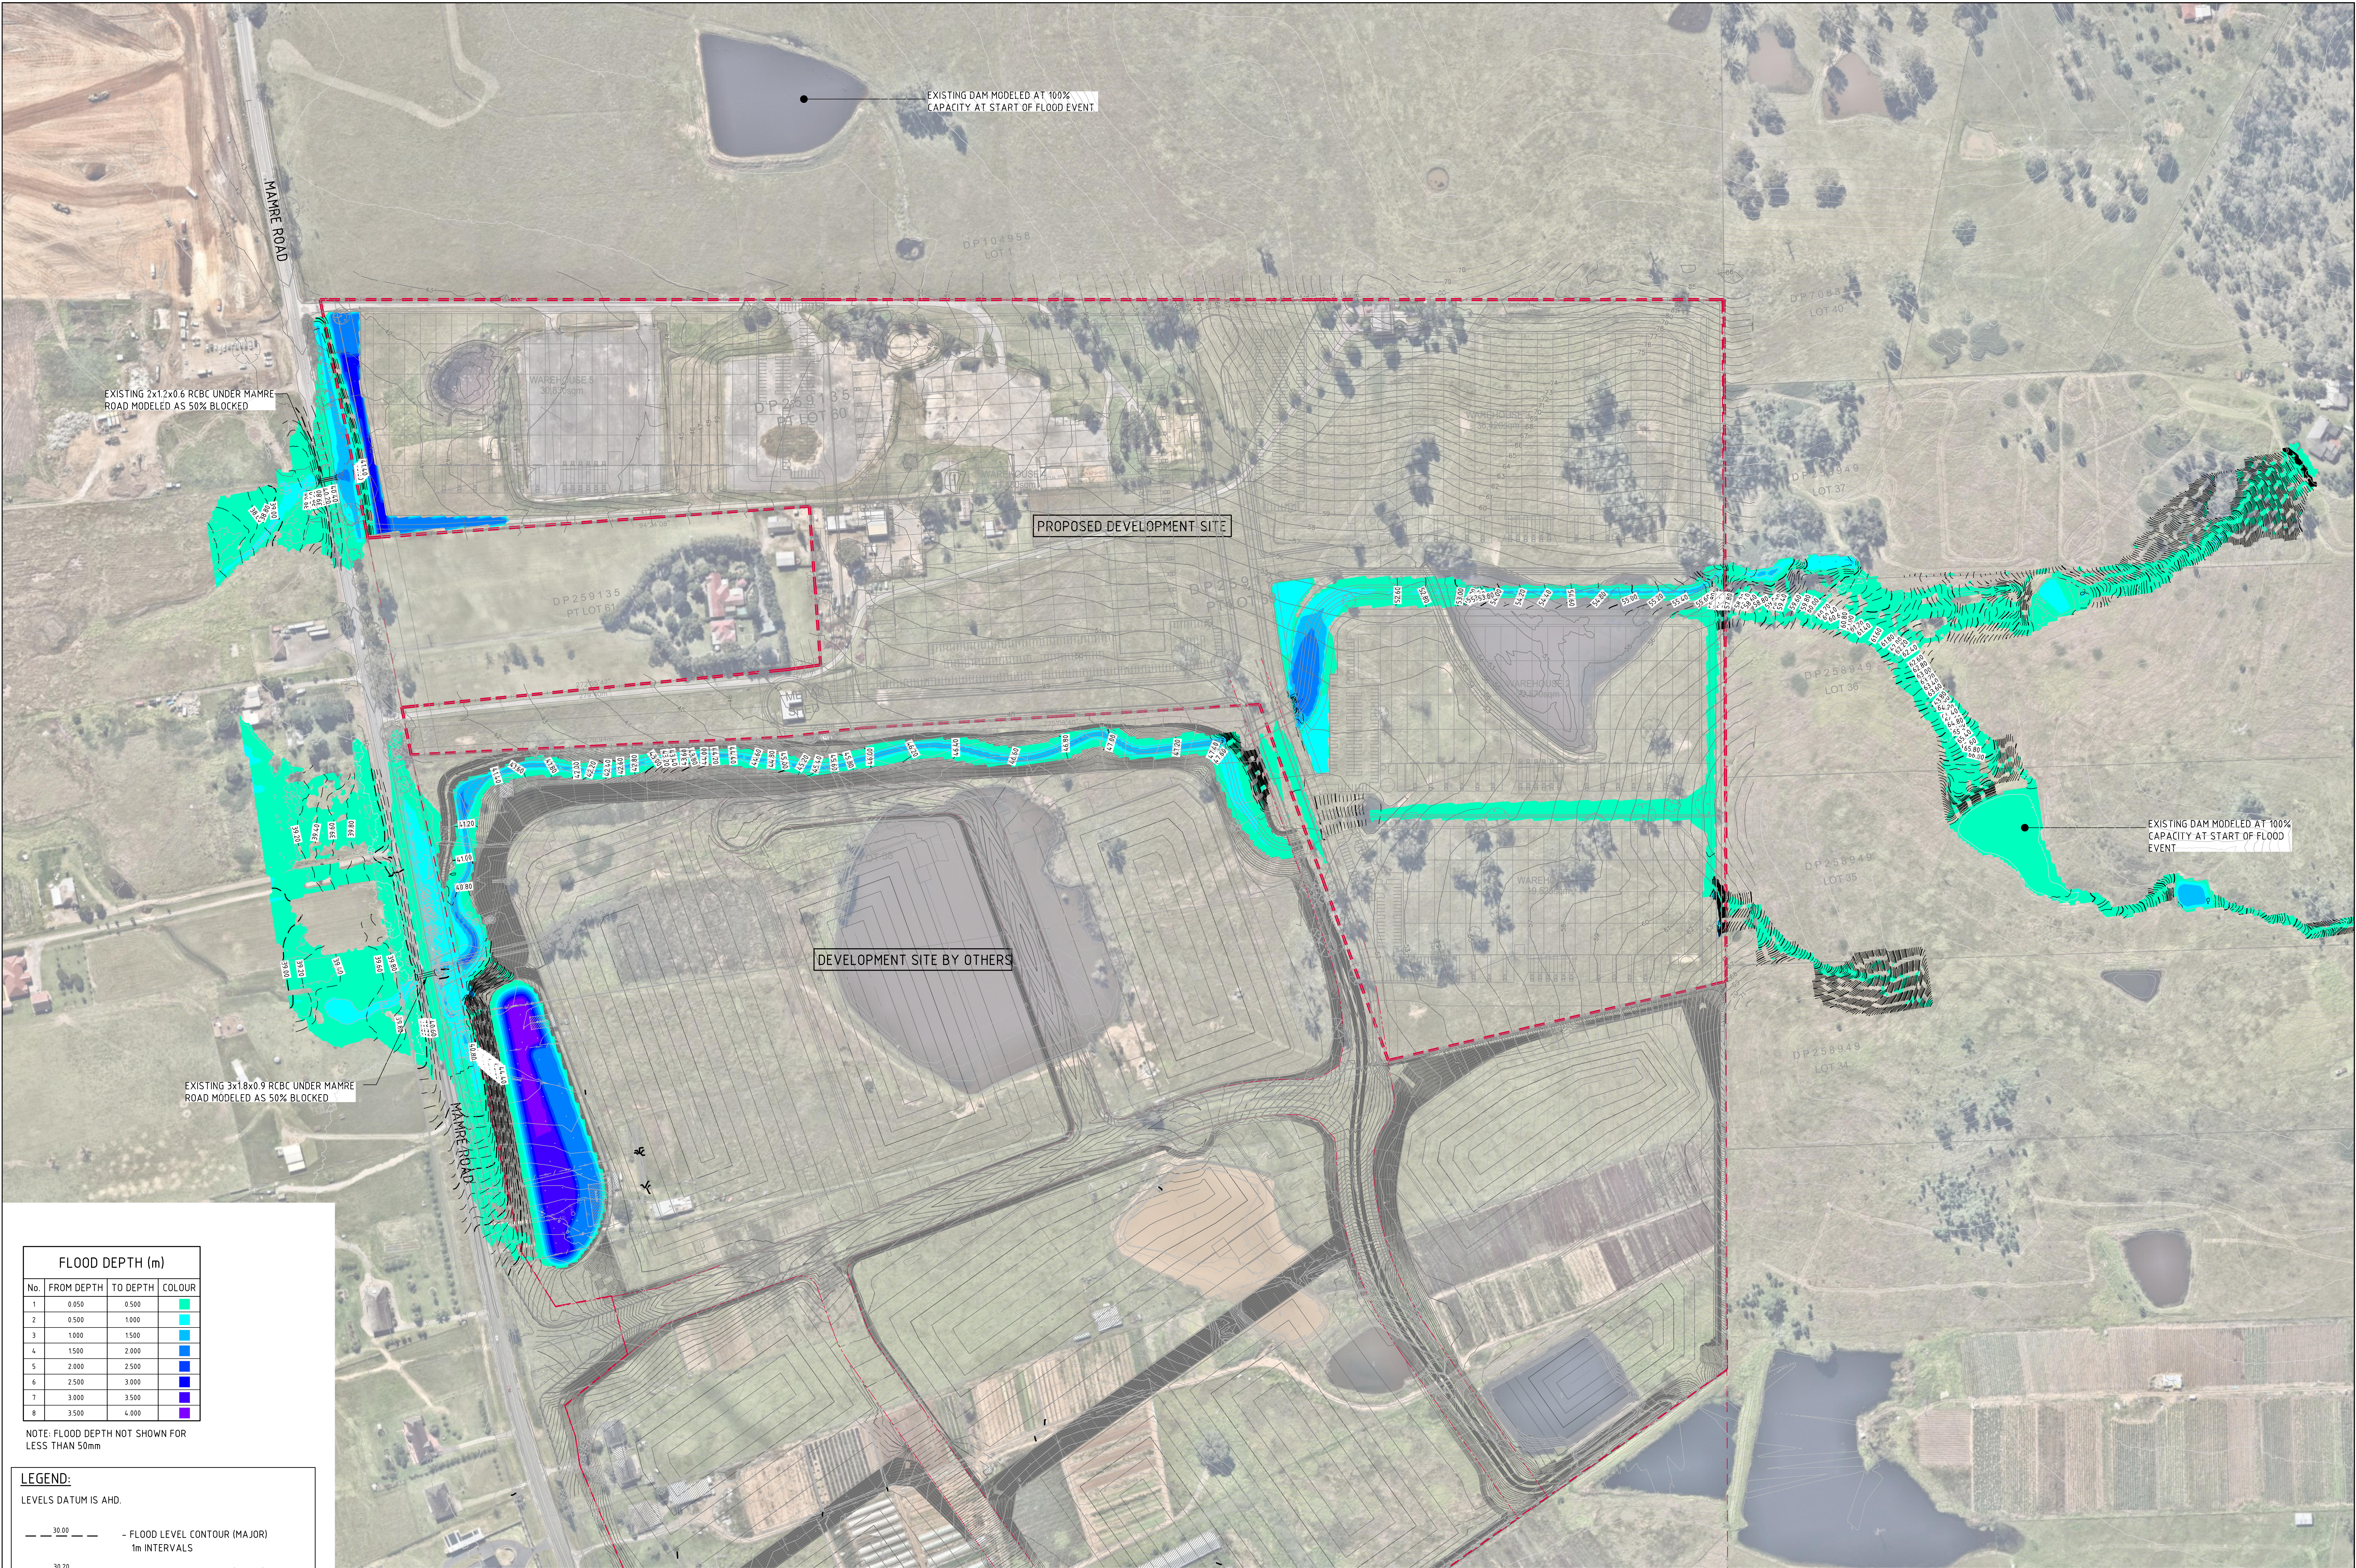

FLOOD DEPTH (m)			
No.	FROM DEPTH	TO DEPTH	COLOUR
1	0.050	0.500	Green
2	0.500	1.000	Yellow
3	1.000	1.500	Orange
4	1.500	2.000	Red
5	2.000	2.500	Dark Red
6	2.500	3.000	Purple
7	3.000	3.500	Dark Purple
8	3.500	4.000	Black

NOTE: FLOOD DEPTH NOT SHOWN FOR LESS THAN 50mm


LEGEND:
LEVELS DATUM IS AHD.

— 30.00 — - FLOOD LEVEL CONTOUR (MAJOR)
1m INTERVALS

— 30.20 — - FLOOD LEVEL CONTOUR (MINOR)
0.2m INTERVALS

0.2% AEP POST DEVELOPMENT LEVELS & DEPTHS
SCALE 1:1500

FOR INFORMATION ONLY

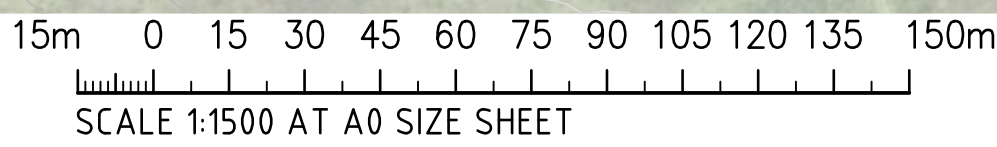

ISSUED FOR INFORMATION	31.05.21	A
AMENDMENTS	DATE	ISSUE

AMENDMENTS	DATE	ISSUE	AMENDMENTS	DATE	ISSUE
------------	------	-------	------------	------	-------

ARCHITECT

SBA
ARCHITECTS

Scale 702, 63 Mount Street, North Sydney NSW 2060
T: (02) 9439 8888 F: (02) 9439 8889
E: info@sbaarch.com.au W: www.sbaarch.com.au

CLIENT

GPT
The GPT Group

PROJECT

YIRIBANA LOGISTICS ESTATE
754-770 & 784-786 MAMRE ROAD
KEMPS CREEK NSW

DESIGNED: [] DRAWN: [] DATE: APRIL '21
CHECKED: [] SIZE: A0 SCALE: AS SHOWN
CNO REF: C013874.06-F29

CONSULTANT AUSTRALIA

Costin Roe Consulting Pty Ltd.
Consulting Engineers
Level 1, 8 Windmill Street
Wahah Bay, Sydney NSW 2000
Tel: (02) 9251-7699 Fax: (02) 9241-3721
email: mail@costinroe.com.au ©


Costin Roe Consulting

PRECISION | COMMUNICATION | ACCOUNTABILITY


DRAWING TITLE

**0.2% AEP POST DEVELOPMENT
FLOOD LEVELS AND DEPTHS**


DRAWING No. **C013874.06-F29** ISSUE **A**

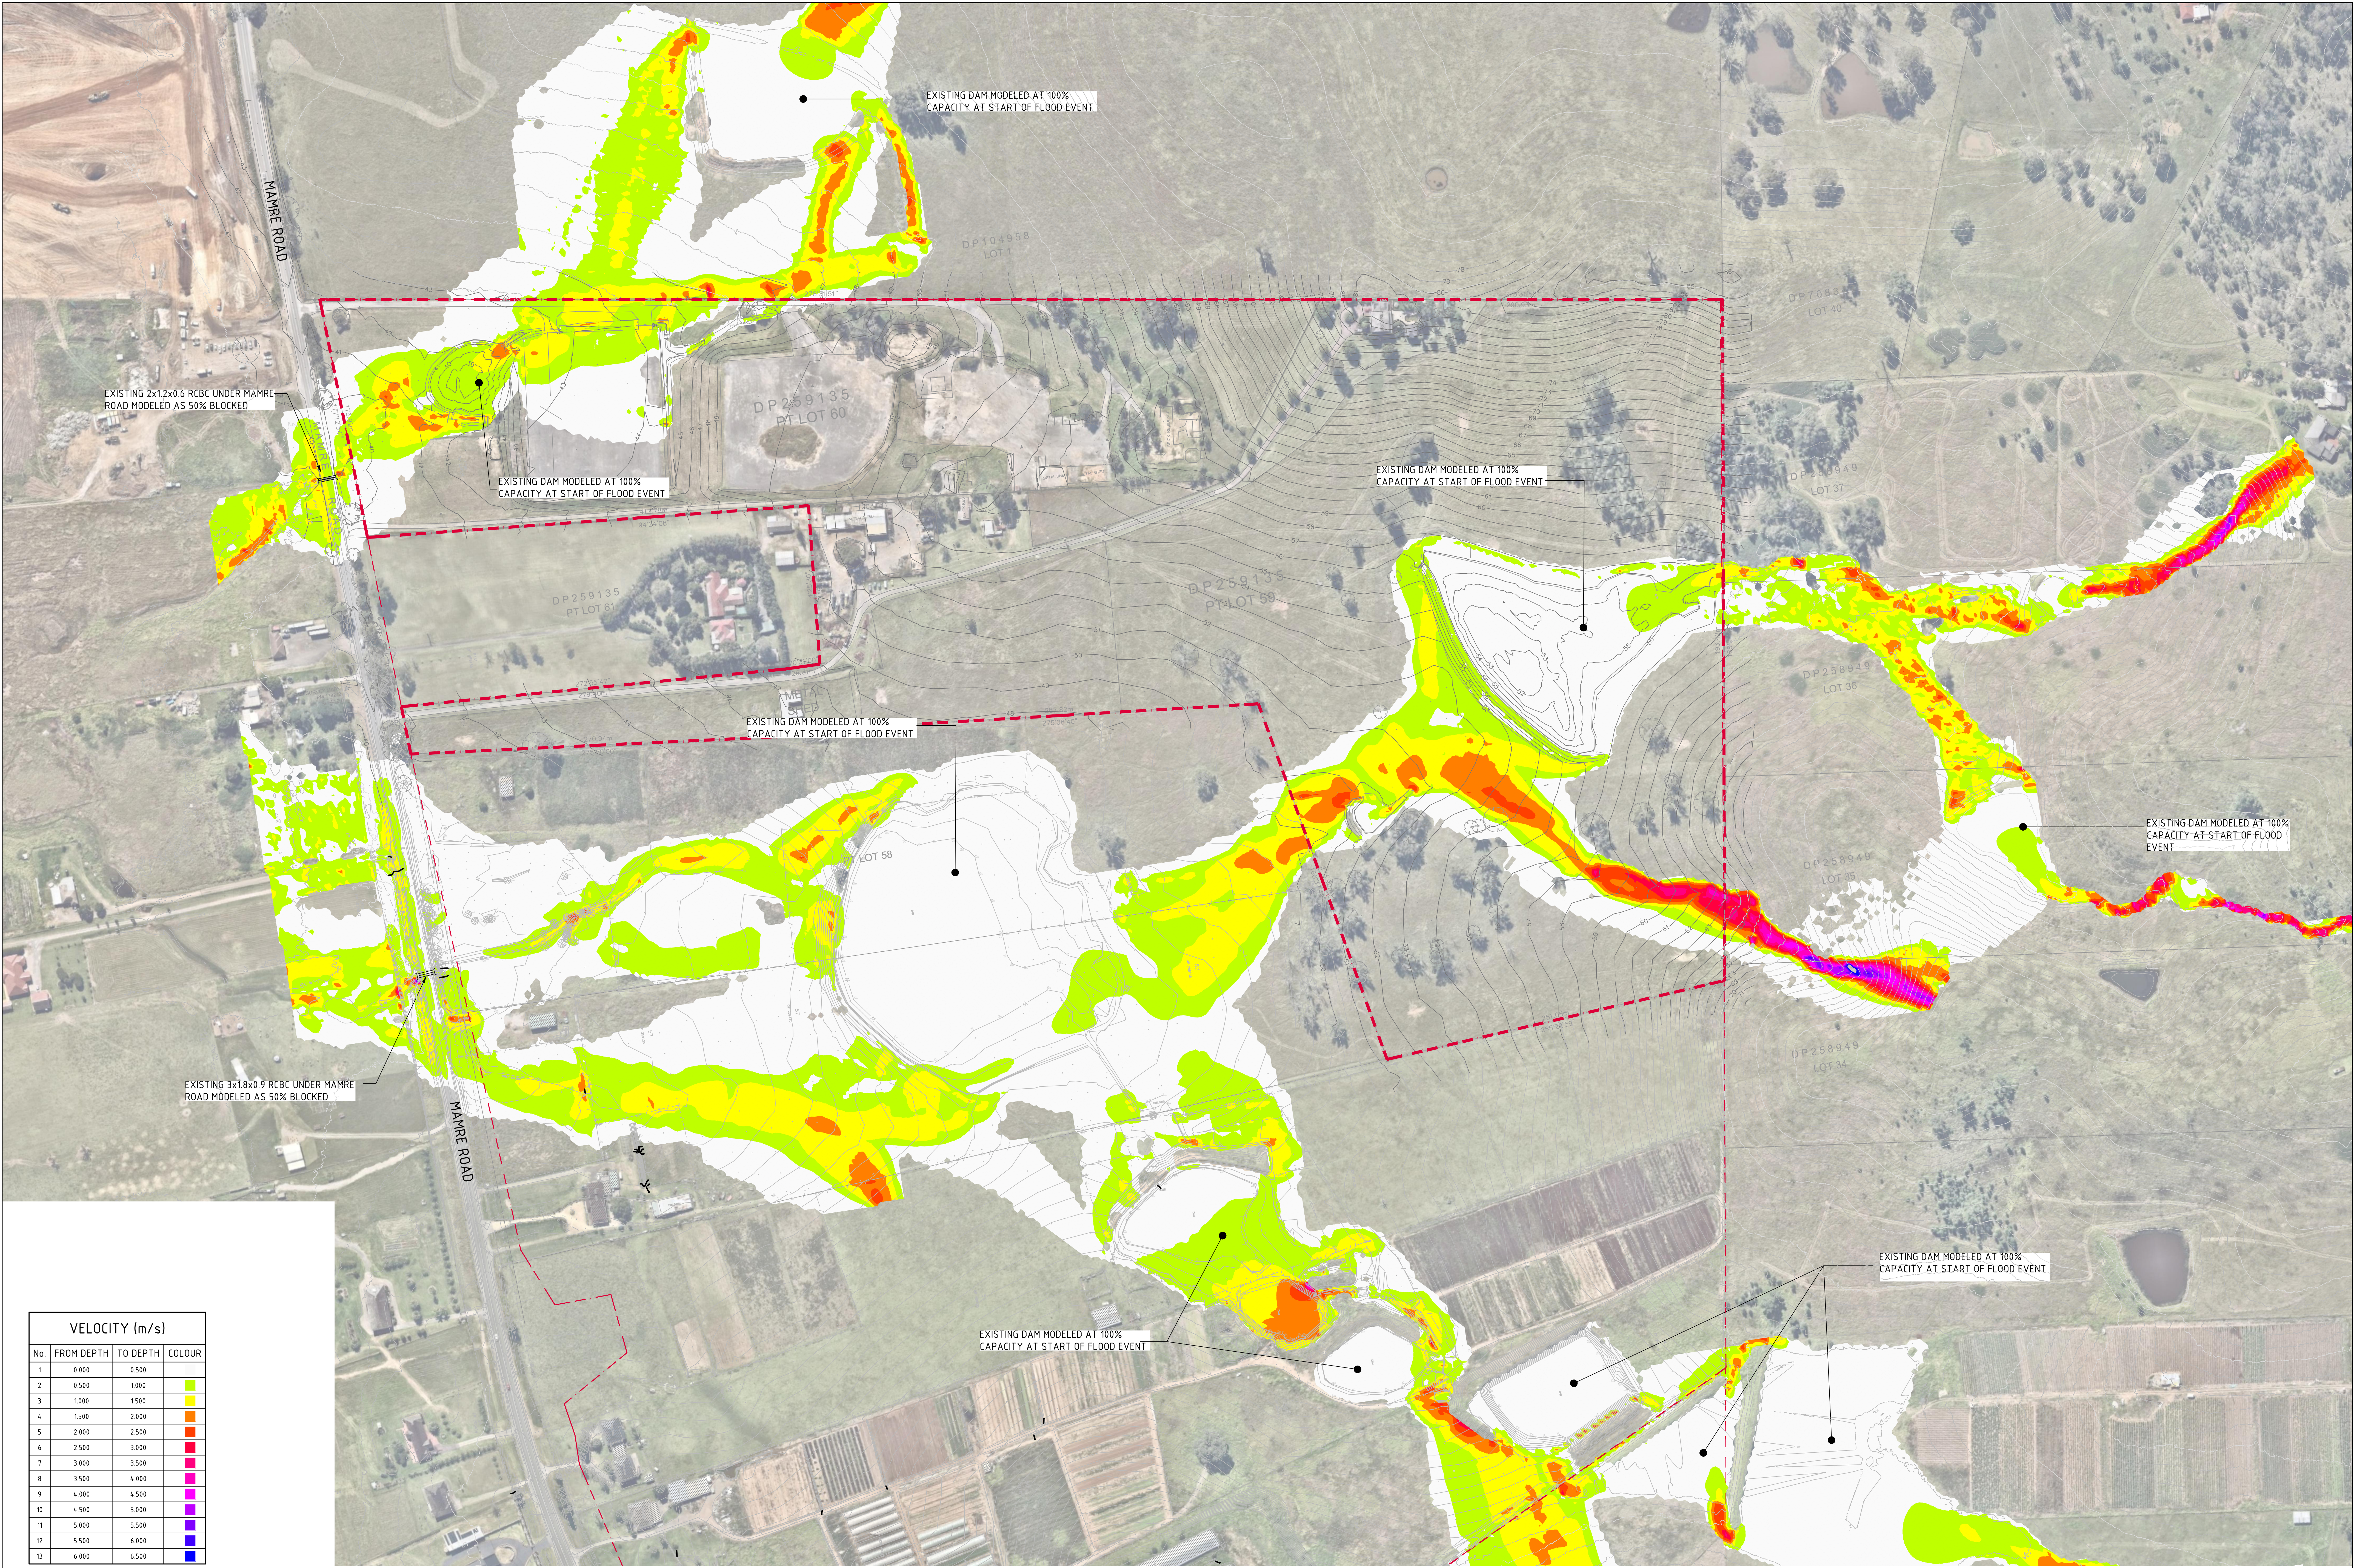

VELOCITY (m/s)			
No.	FROM DEPTH	TO DEPTH	COLOUR
1	0.000	0.500	
2	0.500	1.000	
3	1.000	1.500	
4	1.500	2.000	
5	2.000	2.500	
6	2.500	3.000	
7	3.000	3.500	
8	3.500	4.000	
9	4.000	4.500	
10	4.500	5.000	
11	5.000	5.500	
12	5.500	6.000	
13	6.000	6.500	

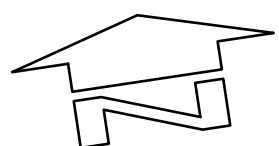 0.2% AEP PRE DEVELOPMENT VELOCITY
SCALE 1:1500

FOR INFORMATION ONLY

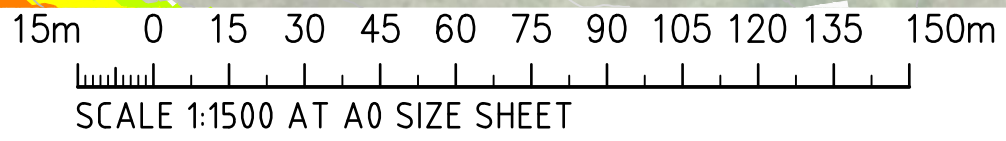

ISSUED FOR INFORMATION		31.05.21	A
AMENDMENTS	DATE	ISSUE	AMENDMENTS
	DATE	ISSUE	AMENDMENTS
	DATE	ISSUE	AMENDMENTS

ARCHITECT

SBA
ARCHITECTS

Scale 702, 63 Mount Street, North Sydney NSW 2060
T: (02) 9429 8866 F: (02) 9429 8869
E: info@sbaarch.com.au W: www.sbaarch.com.au

CLIENT

GPT
The GPT Group

PROJECT

YIRIBANA LOGISTICS ESTATE
754-770 & 784-786 MAMRE ROAD
KEMPS CREEK NSW

DESIGNED: [] DRAWN: [] DATE: APRIL '21
CHECKED: [] SCALE: AS SHOWN
CADD REF: C013874.06-F30

CONSULTING ENGINEERS

Costin Roe Consulting Pty Ltd.
Level 1, 8 Windmill Street
Wahbah Bay, Sydney NSW 2000
Tel: (02) 9251-7699 Fax: (02) 9241-3721
email: mail@costinroe.com.au

Costin Roe Consulting

PRECISION | COMMUNICATION | ACCOUNTABILITY

DRAWING TITLE

0.2% AEP PRE DEVELOPMENT FLOOD VELOCITY

DRAWING No. C013874.06-F30

ISSUE A