




NOTE:
FLOOD LEVEL DIFFERENCE PROVIDED FOR THE PRE DEVELOPED SCENARIO VS THE POST DEVELOPMENT SCENARIO
ORIGINAL SURFACE - PRE-DEVELOPMENT Q200 ARI FLOOD LEVEL
COMPARISON SURFACE - POST-DEVELOPMENT SCENARIO Q200 ARI FLOOD LEVEL

FLOOD AFFLUX (m)			
No.	FROM DEPTH	TO DEPTH	COLOUR
1	-1.000	-0.010	
2	0.010	0.020	
3	0.020	0.030	
4	0.030	0.040	
5	0.040	0.050	
6	0.050	0.060	
7	0.060	0.070	
8	0.070	0.080	
9	0.080	0.090	
10	0.090	0.100	
11	0.100	1.000	

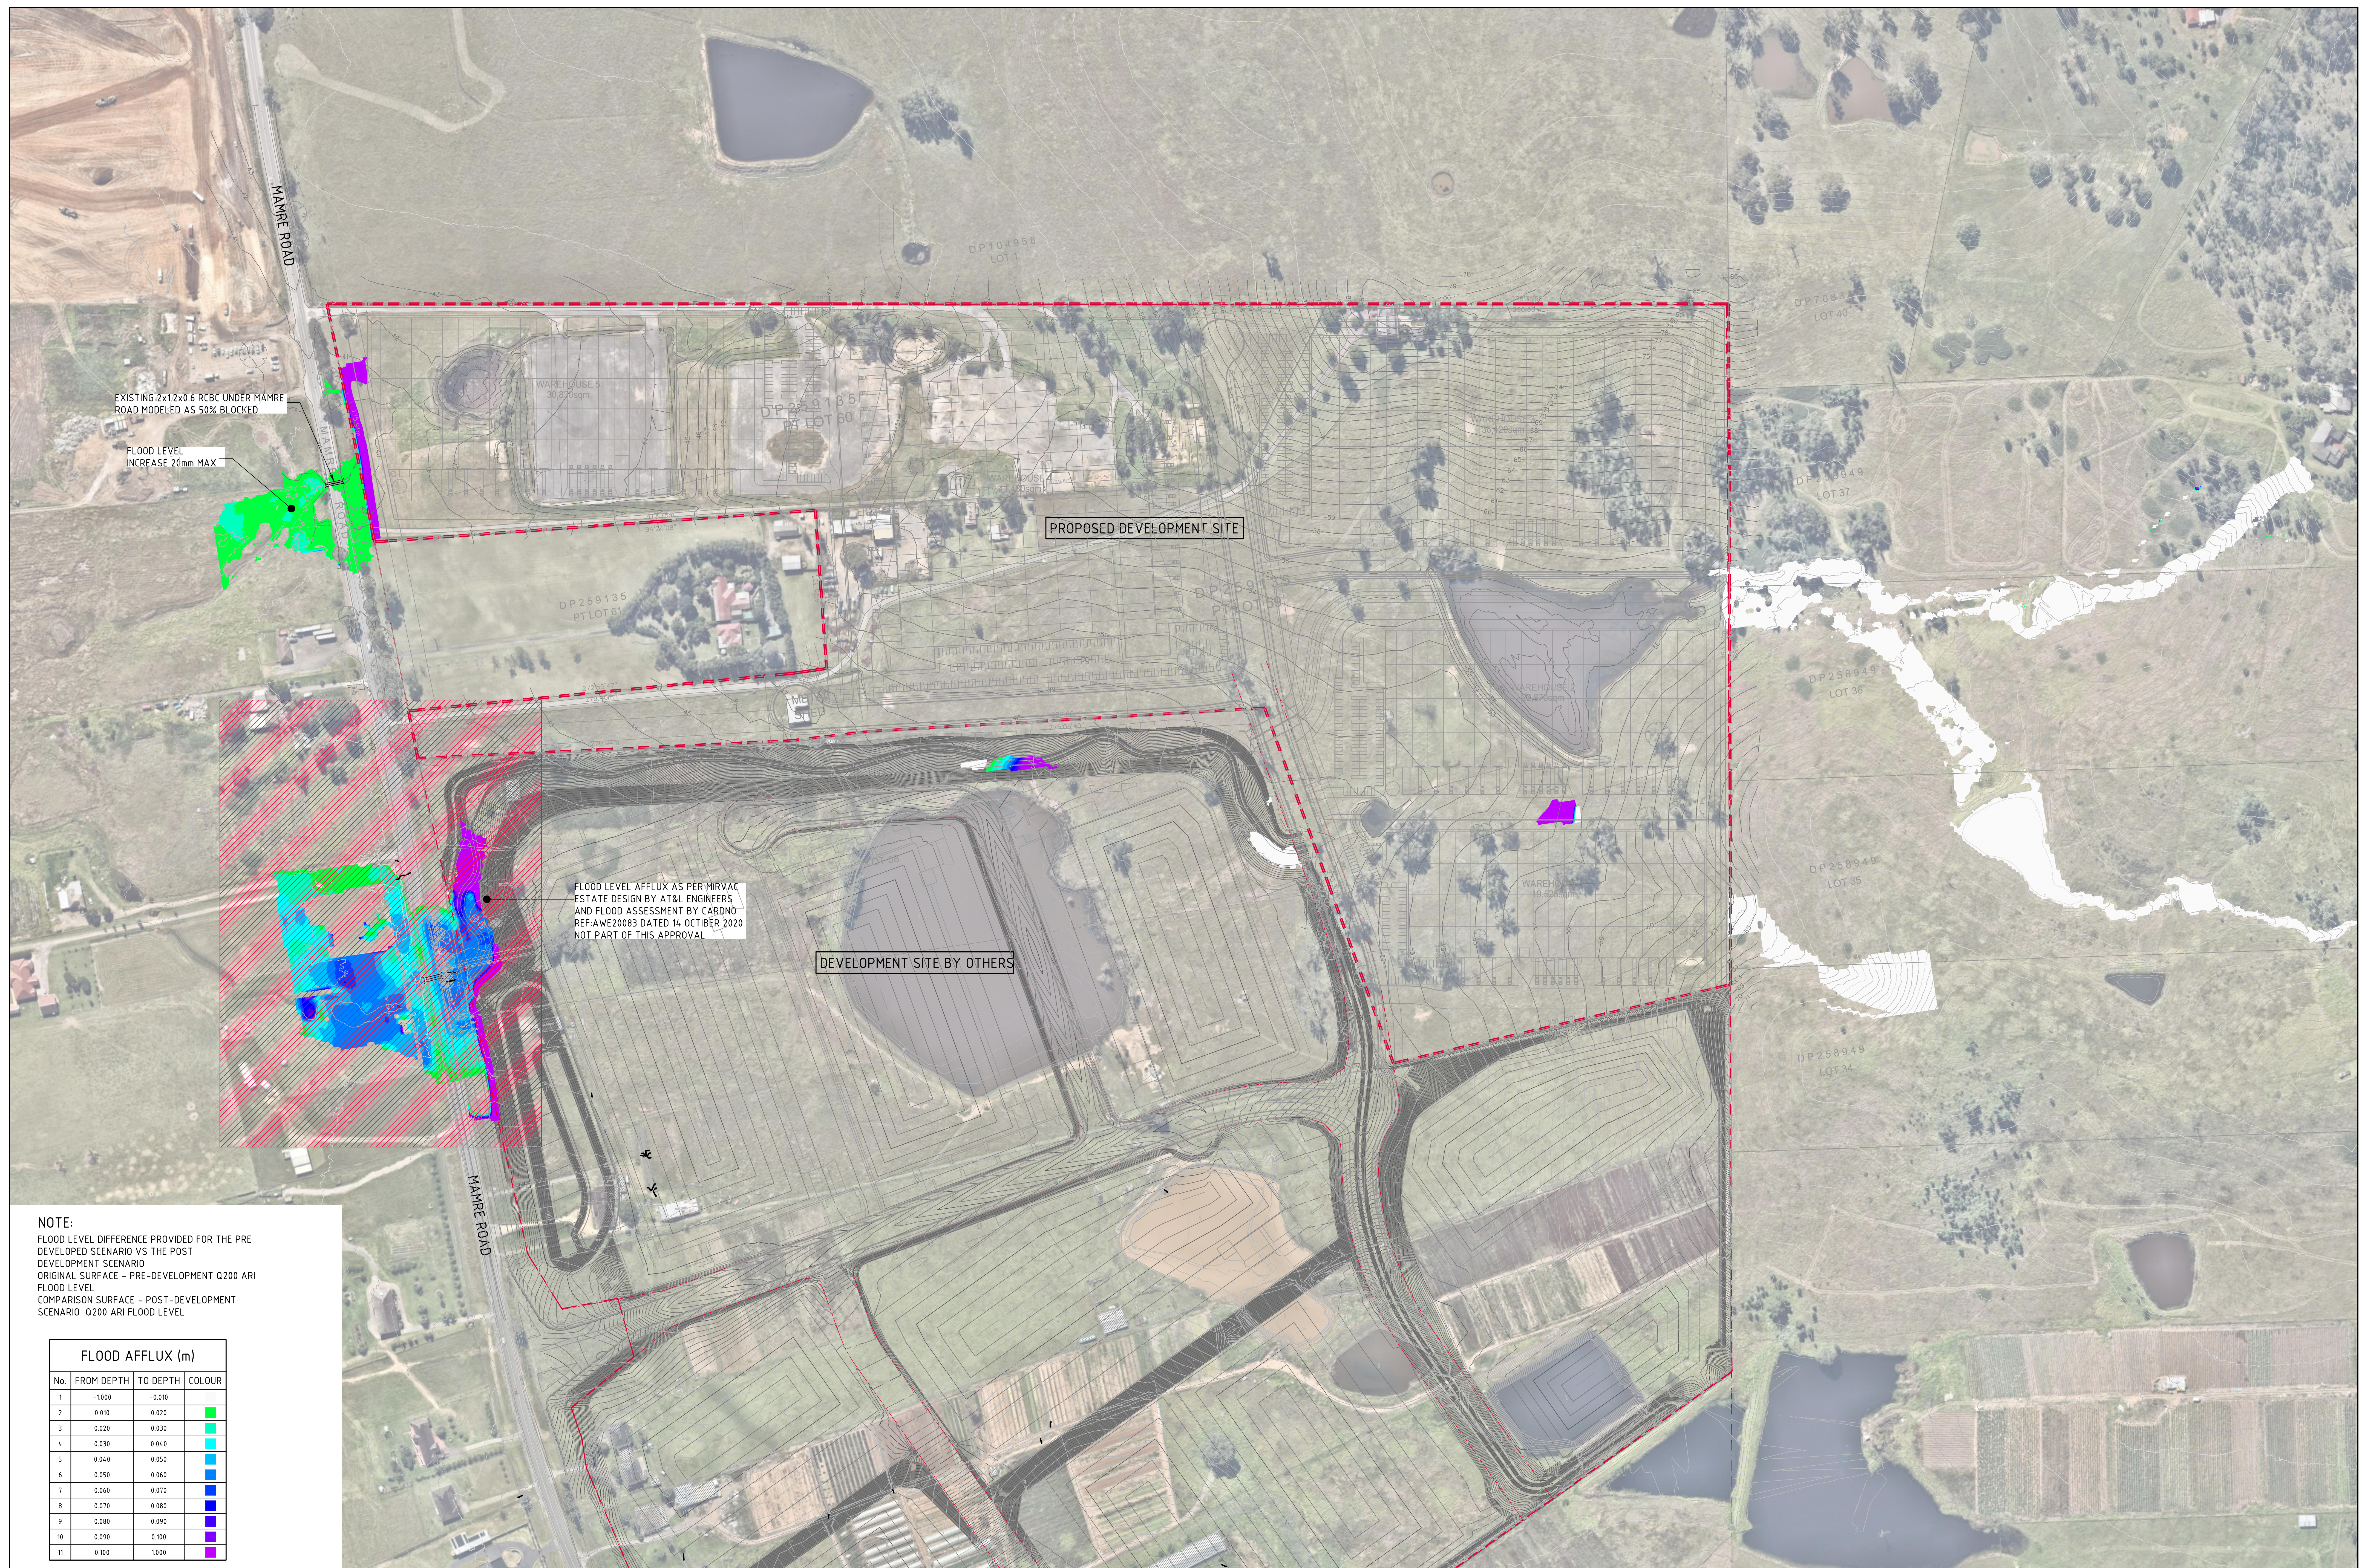


0.5% AEP FLOOD AFFLUX PLAN
SCALE 1:1500

FOR INFORMATION ONLY

15m 0 15 30 45 60 75 90 105 120 135 150m
SCALE 1:1500 AT A0 SIZE SHEET

	
--	--	--	--	--	--	--	--	--	--	---	--	--	--	--	--	--	--	--	--	---	--	--	--	--	--	--	--	--	--

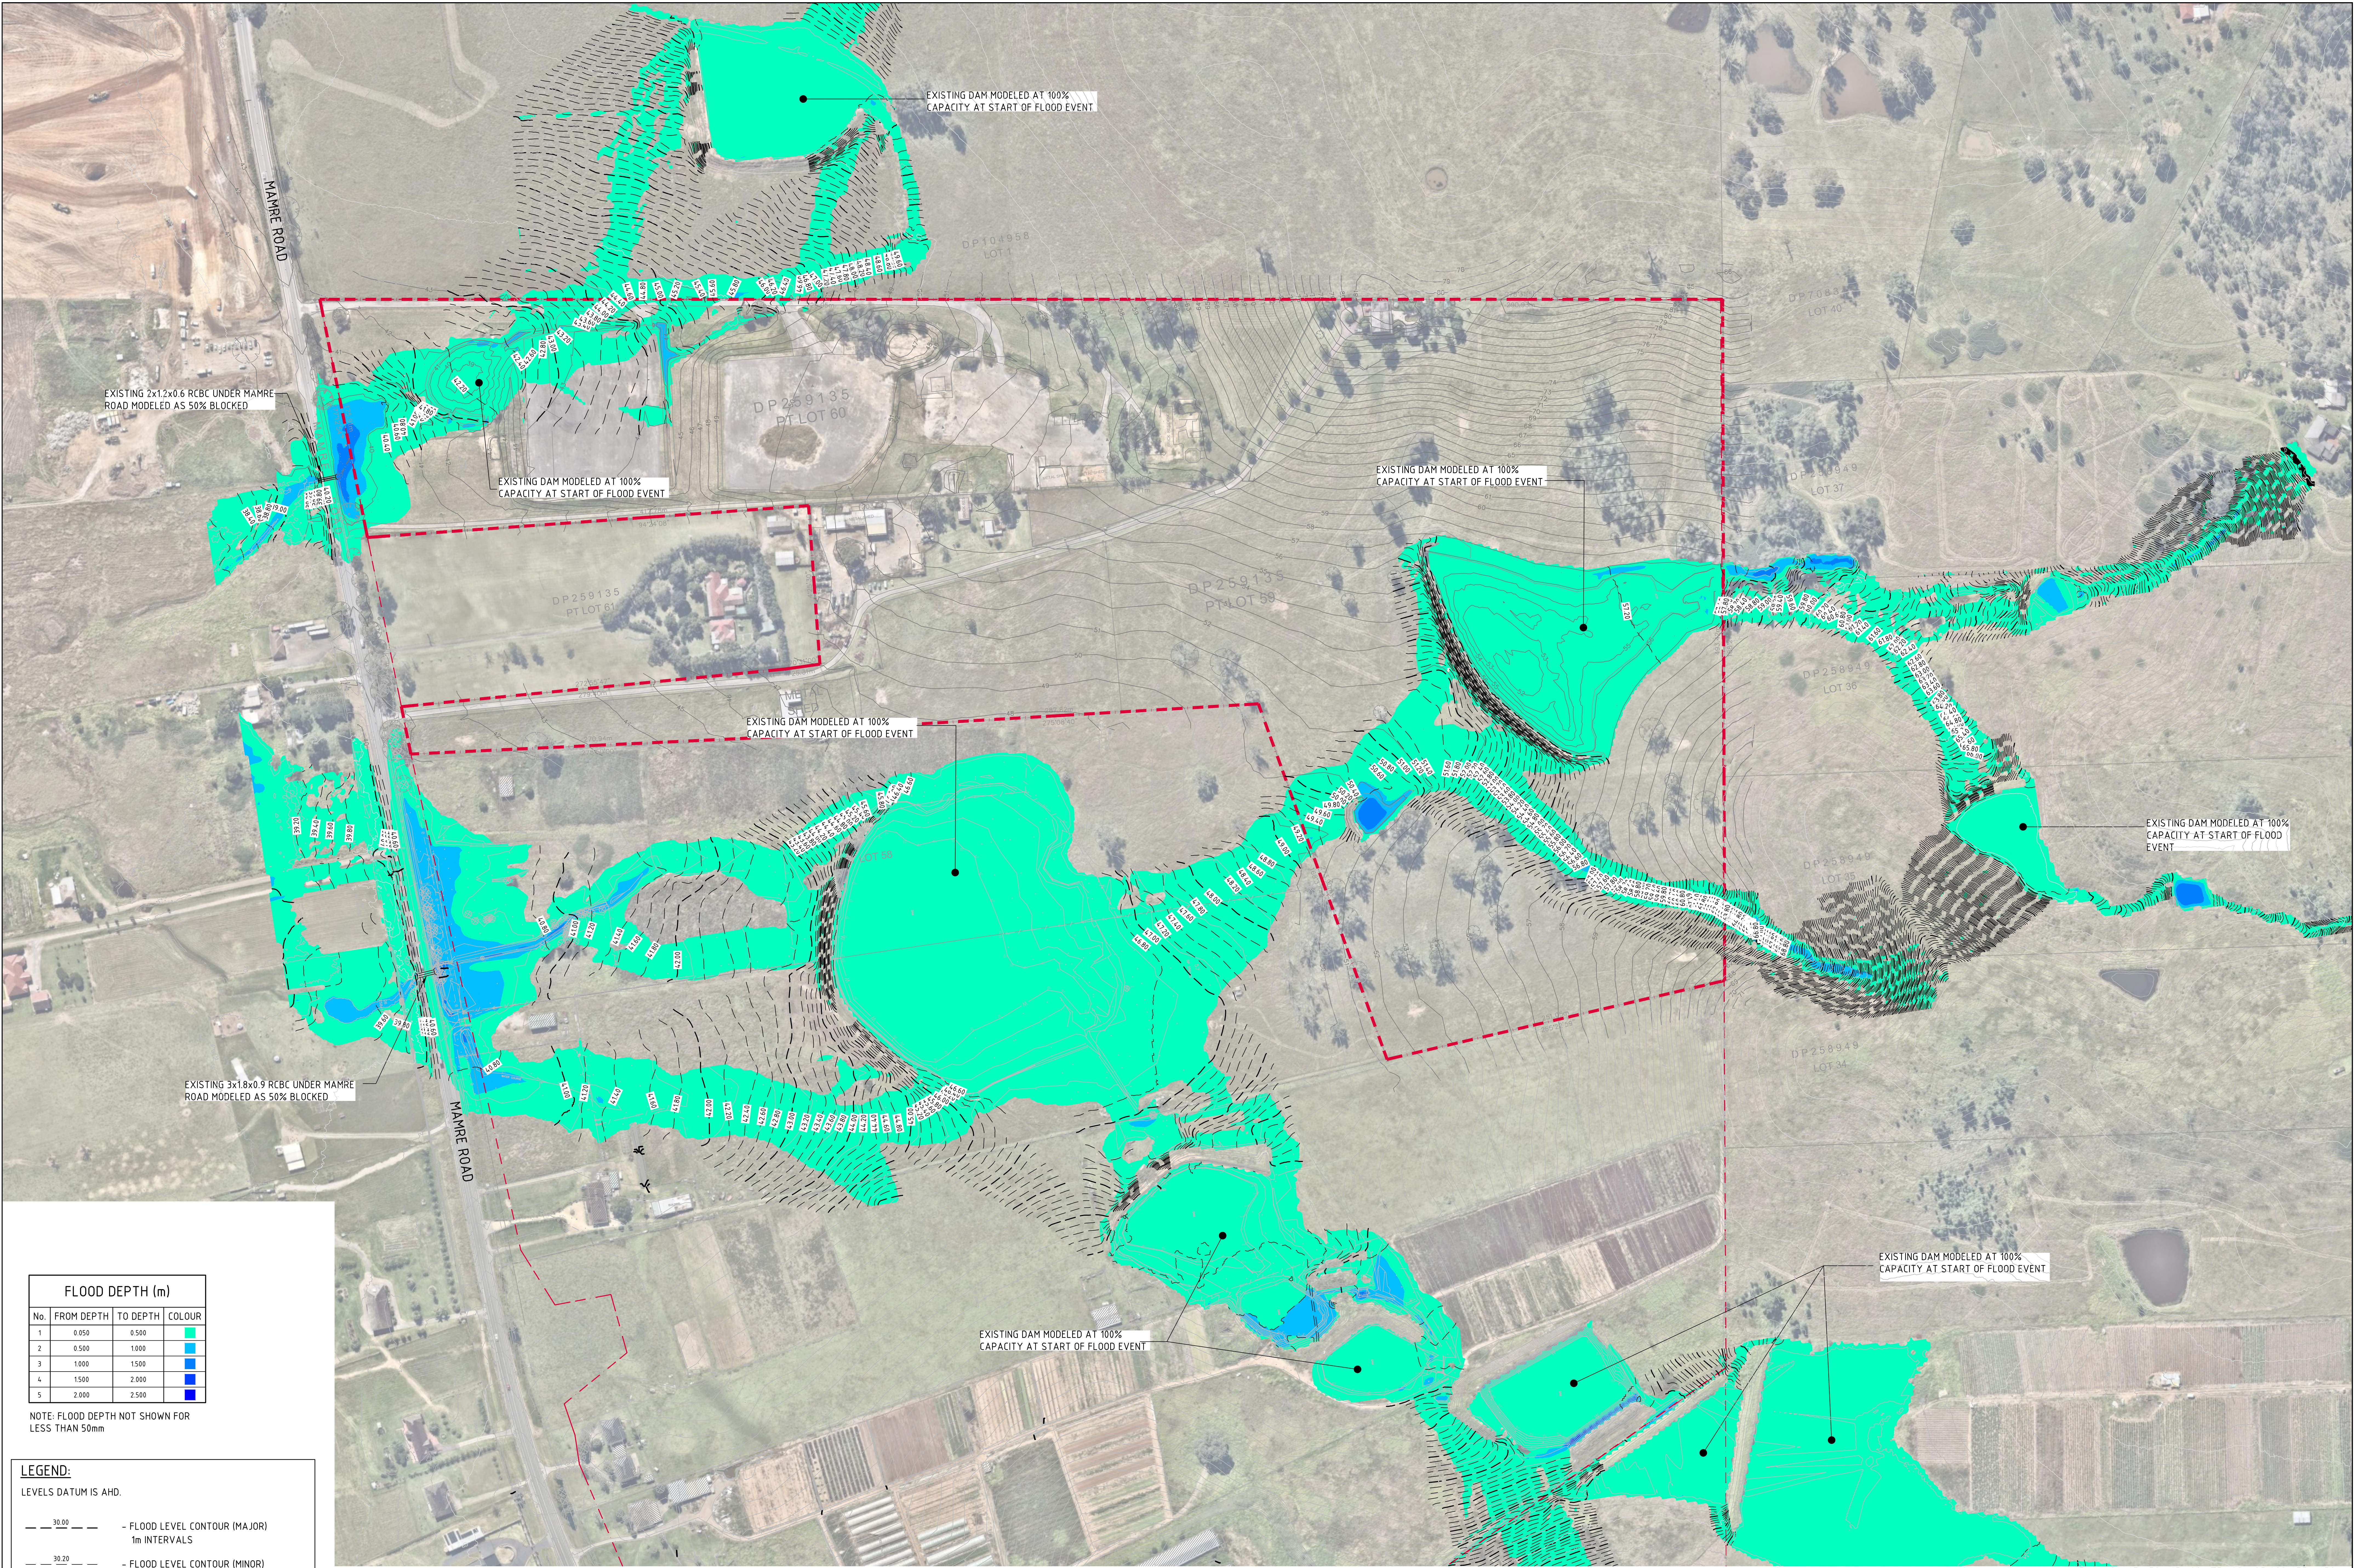


FLOOD DEPTH (m)			
No.	FROM DEPTH	TO DEPTH	COLOUR
1	0.050	0.500	Light Blue
2	0.500	1.000	Medium Blue
3	1.000	1.500	Dark Blue
4	1.500	2.000	Very Dark Blue
5	2.000	2.500	Dark Blue

NOTE: FLOOD DEPTH NOT SHOWN FOR LESS THAN 50mm

LEGEND:

LEVELS DATUM IS AHD.

- 30.00 --- FLOOD LEVEL CONTOUR (MAJOR) 1m INTERVALS
- 30.20 --- FLOOD LEVEL CONTOUR (MINOR) 0.2m INTERVALS

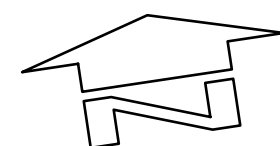

0.5% AEP PRE DEVELOPMENT LEVELS & DEPTHS
SCALE 1:1500

FOR INFORMATION ONLY

15m 0 15 30 45 60 75 90 105 120 135 150m
SCALE 1:1500 AT A0 SIZE SHEET

ISSUED FOR INFORMATION	31.05.21	A
AMENDMENTS	DATE	ISSUE

AMENDMENTS	DATE	ISSUE
------------	------	-------

AMENDMENTS	DATE	ISSUE
------------	------	-------

ARCHITECT	SB ARCHITECTS
DESIGNED	MC
CHECKED	MC
DATE	APRIL '21
SIZE	A0
SCALE	AS SHOWN
CAD REF:	C013874.06-F20


CLIENT	GPT The GPT Group
--------	----------------------

PROJECT	YIRIBANA LOGISTICS ESTATE 754-770 & 784-786 MAMRE ROAD KEMPS CREEK NSW
DESIGNED	MC
CHECKED	MC
DATE	APRIL '21
SIZE	A0
SCALE	AS SHOWN
CAD REF:	C013874.06-F20

CONSULTANT	COSTIN ROE CONSULTING
DESIGNED	MC
CHECKED	MC
DATE	APRIL '21
SIZE	A0
SCALE	AS SHOWN
CAD REF:	C013874.06-F20

PRECISION	COMMUNICATION	ACCOUNTABILITY
-----------	---------------	----------------

DRAWING TITLE	0.5% AEP PRE DEVELOPMENT FLOOD LEVELS AND DEPTHS
DRAWING No.	C013874.06-F20
ISSUE	A

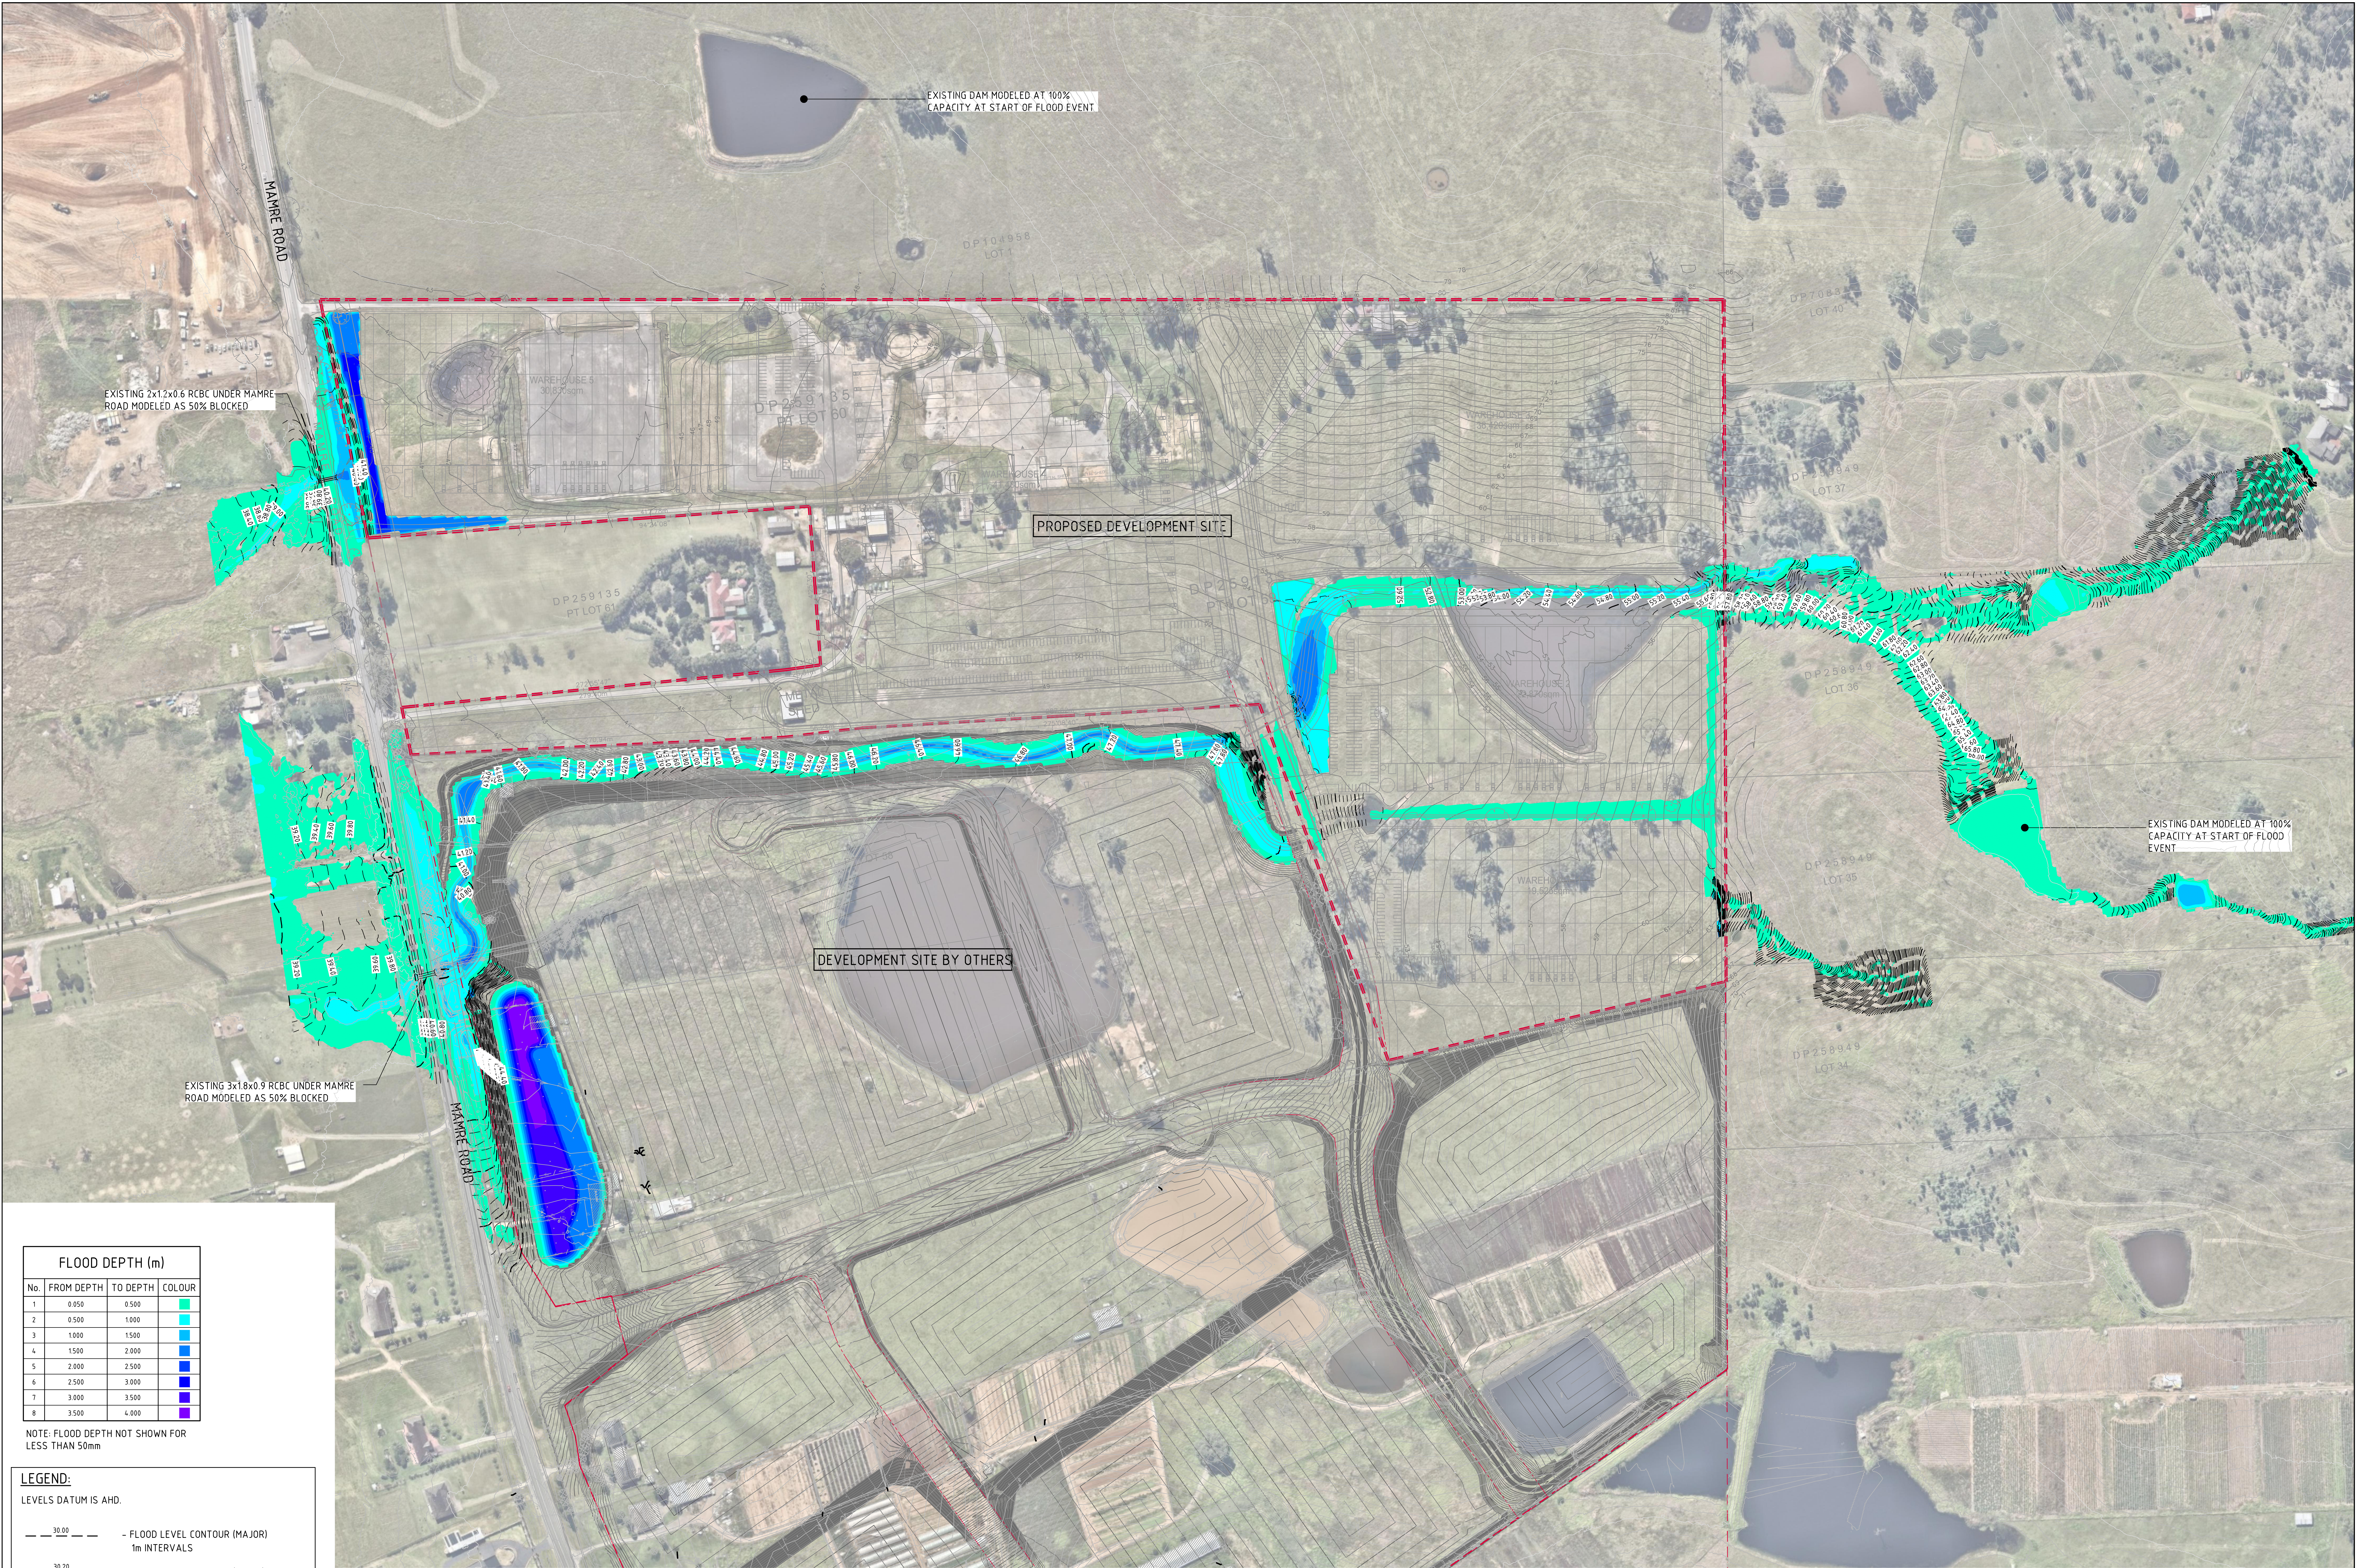

FLOOD DEPTH (m)			
No.	FROM DEPTH	TO DEPTH	COLOUR
1	0.050	0.500	
2	0.500	1.000	
3	1.000	1.500	
4	1.500	2.000	
5	2.000	2.500	
6	2.500	3.000	
7	3.000	3.500	
8	3.500	4.000	

NOTE: FLOOD DEPTH NOT SHOWN FOR LESS THAN 50mm

LEGEND:	
LEVELS DATUM IS AHD.	
— 30.00 —	- FLOOD LEVEL CONTOUR (MAJOR) 1m INTERVALS
— 30.20 —	- FLOOD LEVEL CONTOUR (MINOR) 0.2m INTERVALS

0.5% AEP POST DEVELOPMENT LEVELS & DEPTHS
SCALE 1:1500

FOR INFORMATION ONLY

15m 0 15 30 45 60 75 90 105 120 135 150m
SCALE 1:1500 AT A0 SIZE SHEET

ISSUED FOR INFORMATION	31.05.21	A
AMENDMENTS	DATE	ISSUE

AMENDMENTS	DATE	ISSUE
------------	------	-------

AMENDMENTS	DATE	ISSUE
------------	------	-------

ARCHITECT	SBA ARCHITECTS
CLIENT	GPT The GPT Group

PROJECT	YIRIBANA LOGISTICS ESTATE 754-770 & 784-786 MAMRE ROAD KEMPS CREEK NSW
---------	--

DESIGNED	DRAWN	DATE	CHECKED	SIZE	SCALE	CAD REF:
MC	MC	APRIL '21	MW	A0	AS SHOWN	C013874.06-F21

COSTIN ROE CONSULTING PTY LTD.	Consulting Engineers
Level 1, 8 Windmill Street	Wahah Bay, Sydney NSW 2000
Tel: (02) 9251-7699 Fax: (02) 9241-3721	email: mail@costinroe.com.au

Costin Roe Consulting	PRECISION COMMUNICATION ACCOUNTABILITY
-----------------------	--

DRAWING TITLE	0.5% AEP POST DEVELOPMENT FLOOD LEVELS AND DEPTHS
DRAWING No.	C013874.06-F21
ISSUE	A