


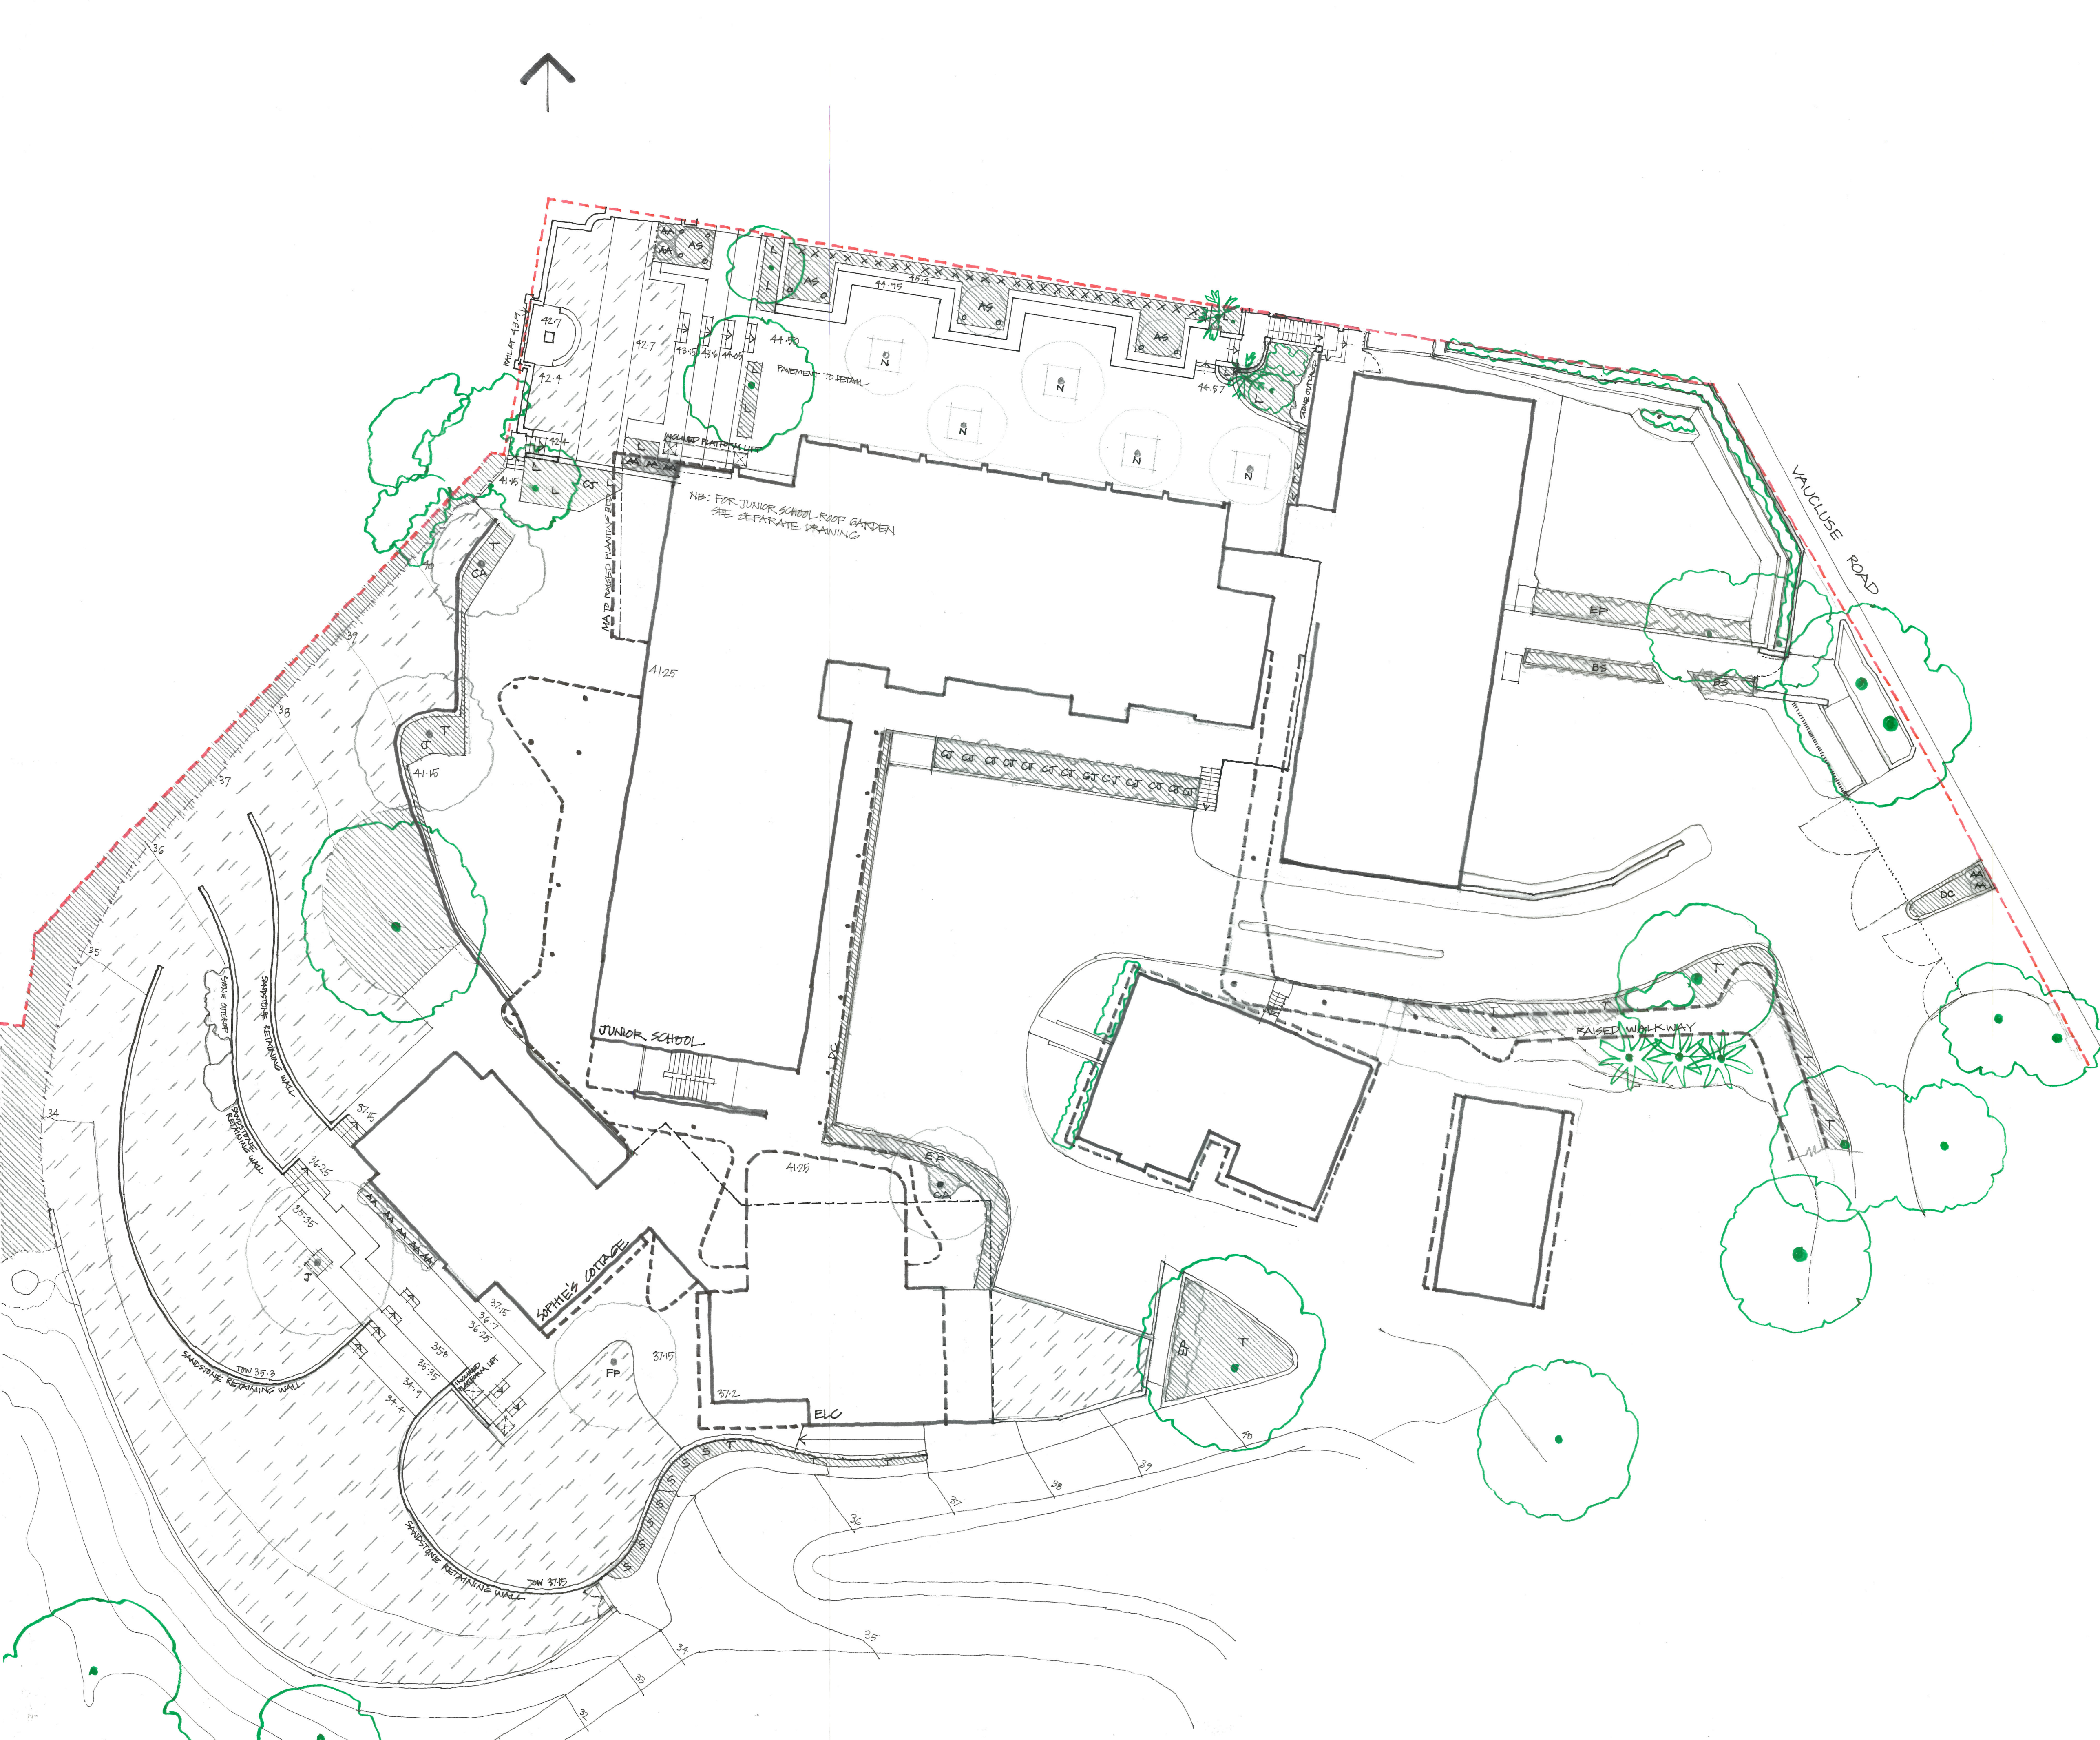

LEGEND

- MASS PLANTING AREAS
- GRASSING
- PROPOSED VEGETATION
- EXISTING VEGETATION TO BE CONSERVED

PLANT SCHEDULE

Symbol	Name	Number/ Density	Size	Anticipated Height
X	Bambusa lako	27	45litre	15000 mm
N	Nyssa sylvatica 'Forum'	5	100 litre	11000 mm
FP	Fraxinus pennsylvanica 'Urbanite'	1	100 litre	11000 mm
J	Jacaranda mimosifolia	2	100 litre	10000 mm
CA	Cupaniopsis anacardioides	2	50 litre	8000 mm
AS	Acmena smithii 'Sublime'	4	75 litre	5000 mm
S	Syzygium australe 'Narrow Leaf'	8	45 litre	5000 mm
EP	Elaeagnus pungens	900mm c	300mm pot	4000 mm hedge form
CJ	Camellia japonica 'Aspasia Macarthur'	6	50 litre	2100 mm hedge form
AA	Acmena 'Ailys Magic'	9	200 mm pot	1000 mm
BS	Buxus sempervirens	600mm c	25litre	1000 mm
T	Lomandra 'Tanika'	4 per m2	200 mm pot	900 mm
L	Liriope muscari 'Evergreen Giant'	5 per m2	200 mm pot	800 mm
DC	Dianella caerulea	3 per m2	200 mm pot	600 mm
O	Ophiopogon planiscapus 'Nigrescens'	4 per m2	200mm pot	300 mm
MA	Muehlenbeckia axillaris	600mm cc	tube	scrambler
V	Parthenocissus tricuspidata	2	tube	climber

KRB: JUNIOR SCHOOL AND ELC: LANDSCAPE WORKS

CAB CONSULTING PTY LTD

ABN: 48076670990
 Heritage Urban Design
 Landscape and Architecture
 CRAIG BURTON AAlA FAIlA AAA
 BArch.MA.DipLD.DipEnv.S.Hort.Cert
 PO Box 277
 CHURCH POINT N.S.W.2105
 Tel/Fax: 02-99971085 Scot. Island
 02-99971050 Church Pt.
 e-mail: craigburton@cabconsulting.com.au
 website: www.cabconsulting.com.au

SCALE: 1:200
 DATE: JULY 20
 DWG NO: KRB: JUNIORS: 01




LEGEND

- MASS PLANTING AREAS
- GRASSING
SELECTED SOFT BUFFALO
- PROPOSED VEGETATION
SEE PLANT SCHEDULE
- EXISTING VEGETATION
TO BE CONSERVED
- S SELECTED SANDSTONE TO DETAIL
- C CONCRETE PAVEMENT TO DETAIL
- G SELECTED GRANITE PAVEMENT TO DETAIL
- EXISTING GRAVEL AREAS

PLANT SCHEDULE

Symbol	Name	Number/ Density	Size	Anticipated Height
A	Angophora costata	1	50 litre	25000 mm
WF	Waterhousea floribunda	5	100 litre	10000 mm
BI	Banksia integrifolia	2	50 litre	10000 mm
HF	Howea forsteriana	4	100 litre	10000 mm
CR	Callitris rhomboides	2	50 litre	9000 mm
B	Bambusa 'textilis gracilis'	10	45 litre	6000 mm
AS	Syzygium australe 'Hinterland Gold'	13	50 litre	6000 mm
D	Drepanostachyum falcatum	7	300mm pot	4000 mm
PM	Philotheca myoporoides	17	25 litre	2000 mm
RIC	Rhaphiolepis indica 'Cosmic White' 3		200 mm pot	1500 mm
BS	Buxus sempervirens	1 per 900mm	5 litre	1200 mm hedge form
R	Rhaphiolepis 'Oriental Pearl'	15	200 mm pot	1000 mm
LV	Lomandra verday	4 per m2	200mm pot	600 mm

KRB: MAIN ENTRY COURTYARD AND PARKING AREAS: LANDSCAPE

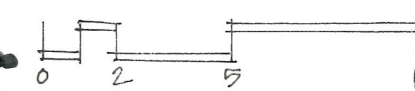

CAB CONSULTING PTY LTD

ABN: 48076670990

Heritage Urban Design

Landscape and Architecture

CRAIG BURTON AIA FAIA AAA

BArch.MA.DipLD.DipEnv.S.Hort.Cert

PO Box 277

CHURCH POINT N.S.W.2105

Tel/Fax: 02-99971085 Scot. Island

02-99971050 Church Pt.

e-mail: craigburton@cabconsulting.com.au

website: www.cabconsulting.com.au

SCALE: 1:200

DATE: JULY 20

DWG NO: KRB: MAIN ENTRY LA: 01




LEGEND

- MASS PLANTING AREAS
- GRASSING
- PROPOSED VEGETATION
 - DECIDUOUS
 - EVERGREEN
- EXISTING VEGETATION TO BE CONSERVED
- SHADYSTONE

PLANT SCHEDULE

Symbol	Name	Number/ Density	Size	Anticipated Height
X	Bambusa lako	27	45litre	15000 mm
N	Nyssa sylvatica 'Forum'	5	100 litre	11000 mm
FP	Fraxinus pennsylvanica 'Urbanite'	1	100 litre	11000 mm
J	Jacaranda mimosifolia	2	100 litre	10000 mm
CA	Cupaniopsis anacardioides	2	50 litre	8000 mm
AS	Acmena smithii 'Sublime'	4	75 litre	5000 mm
S	Syzygium australe 'Narrow Leaf'	8	45 litre	5000 mm
EP	Elaeagnus pungens	900mm c	300mm pot	4000 mm hedge form
CJ	Camellia japonica 'Aspasia Macarthur'	6	50 litre	2100 mm hedge form
AA	Acmena 'Allens Magic'	9	200 mm pot	1000 mm
BS	Buxus sempervirens	600mm c	25litre	1000 mm
T	Lomandra 'Tanika'	4 per m2	200 mm pot	900 mm
L	Liriodendron 'Evergreen Giant'	5 per m2	200 mm pot	800 mm
DC	Dianella caerulea	3 per m2	200 mm pot	600 mm
O	Ophiopogon planiscapus 'Nigrescens'	4 perm2	200mm pot	300 mm
MA	Muehlenbeckia axillaris	600mm cc	tube	scrambler
V	Parthenocissus tricuspidata	2	tube	climber

KRB: JUNIOR SCHOOL AND ELC: LANDSCAPE WORKS

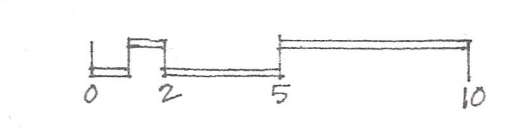


CAB CONSULTING PTY LTD
 ABN: 48076670990
 Heritage Urban Design
 Landscape and Architecture
 CRAIG BURTON AAIA FAILA AAA
 BArch.MA.DipLD.DipEnv.S.Hort.Cert
 PO Box 277
 CHURCH POINT N.S.W.2105
 Tel/Fax: 02-99971085 Scot. Island
 02-99971050 Church Pt.
 e-mail: craigburton@cabconsulting.com.au
 website: www.cabconsulting.com.au

SCALE: 1:200
 DATE: JULY 20
 DWG NO: KRB: JUNIOR: 01

LEGEND:

MASS PLANTING AREAS
MIN. 400MM IMPORTED SOIL MIX
75MM DEPTH SELECTED MULCH

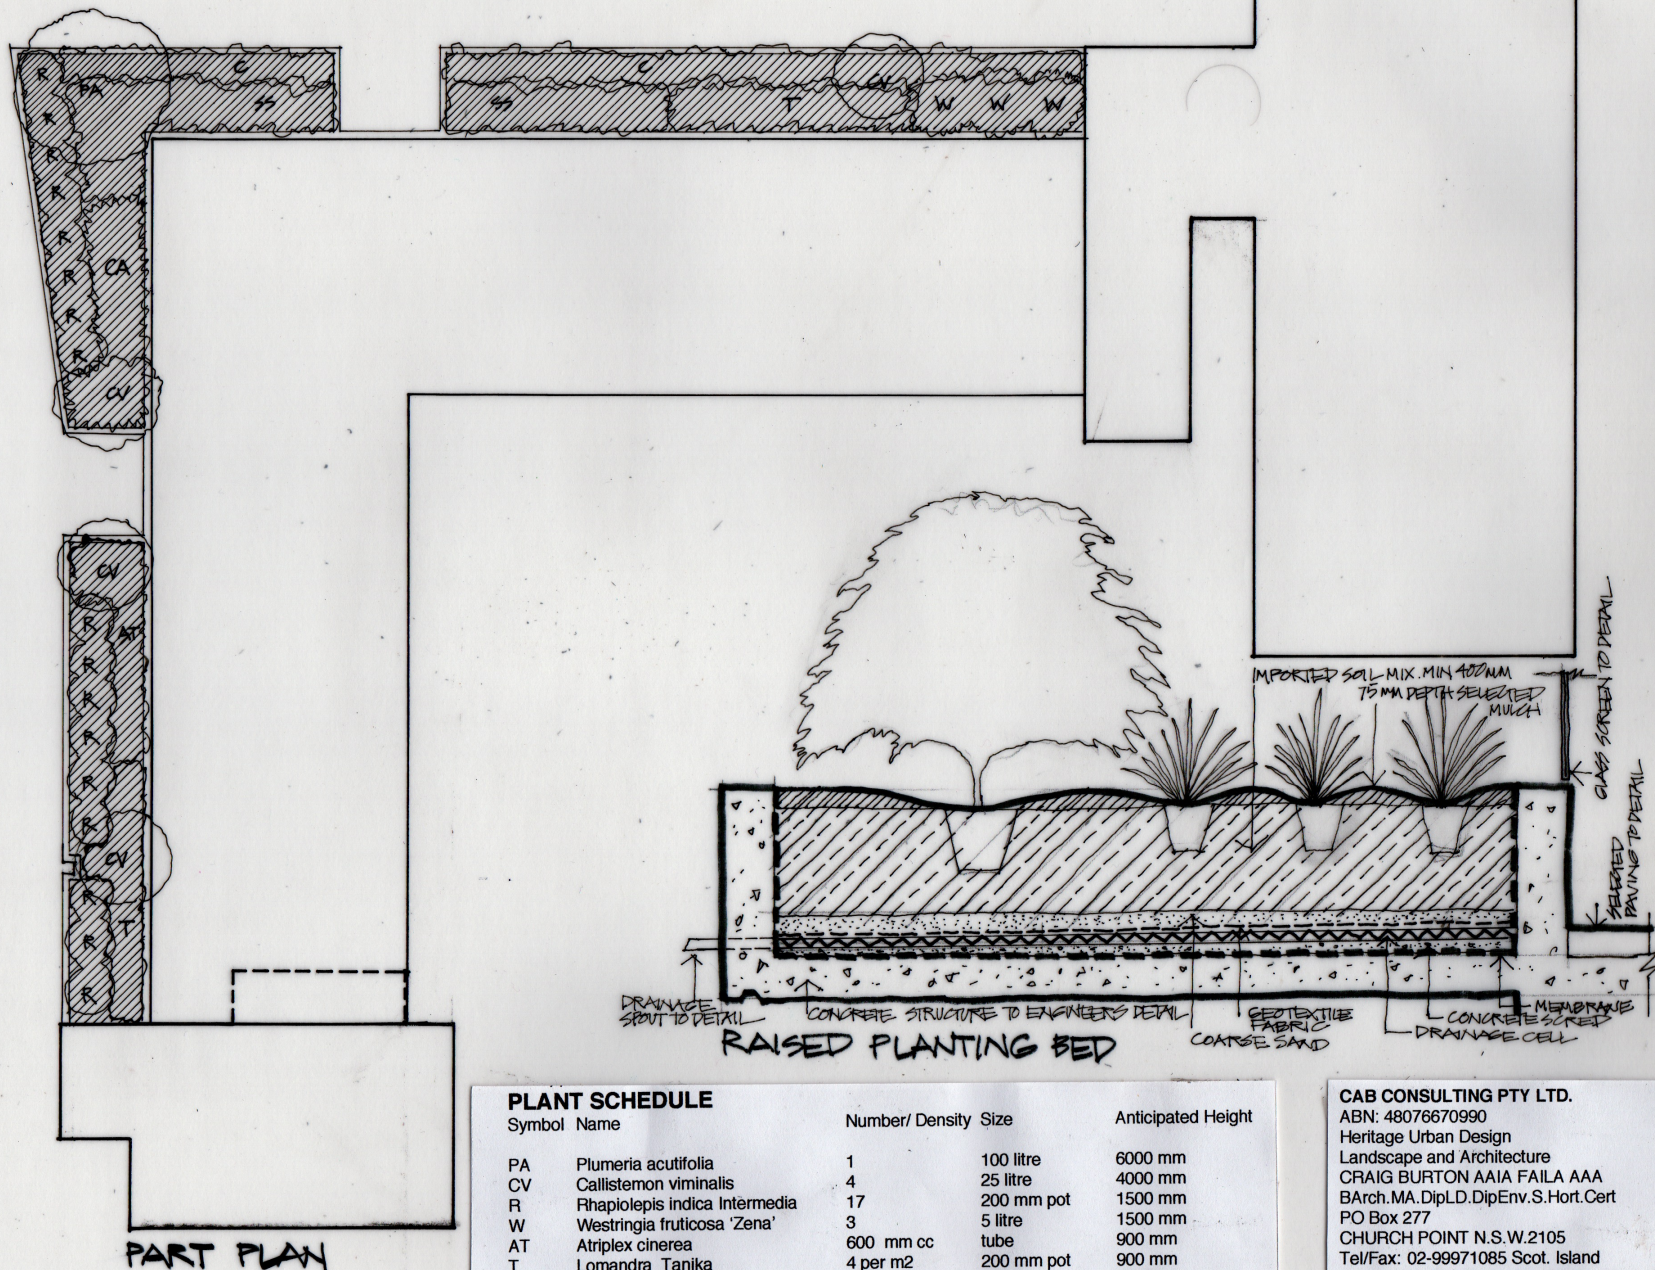

PLANT SCHEDULE

Symbol	Name	Number/ Density	Size	Anticipated Height
PA	Plumeria acutifolia	1	100 litre	6000 mm
CV	Callistemon viminalis	4	25 litre	4000 mm
R	Rhapiolepis indica Intermedia	17	200 mm pot	1500 mm
W	Westringia fruticosa 'Zena'	3	5 litre	1500 mm
AT	Atriplex cinerea	600 mm cc	tube	900 mm
T	Lomandra Tanika	4 per m2	200 mm pot	900 mm
C	Carpobrotus glaucescens	400 mm cc	tube	300 mm
SS	Senecio serpens' Blue Chalk Sticks'	400mm cc	tube	150 mm

CAB CONSULTING PTY LTD.

ABN: 48076670990
Heritage Urban Design
Landscape and Architecture
CRAIG BURTON A&A FAILA AAA
BArch.MA.DipLD.DipEnv.S.Hort.Cert
PO Box 277
CHURCH POINT N.S.W.2105
Tel/Fax: 02-99971085 Scot. Island
02-99971050 Church Pt.
mobile : 0428424414
e-mail: craigburton@cabconsulting.com.au
website: www.cabconsulting.com.au

SCALE: 1:200 & 1:20
DATE: JUNE 20
DWG NO

KRB: JUNIOR SCHOOL: ROOF TERRACE PLANTING

