

A1

LEGEND

× E.T.T.

A.H.D.

LP

PPLP

SMH

• IE

↑ TAP

• DRAIN

□ HYD

WM

GM

TC

SWP

PIT

EPIT

EPIL

□ FHYD

ICV

□ SUB

• PUMP

• G

• W

• PIPE

• MWELL

• FV

□ GPIT

• UGC

• PP

• SP

• BOL

TOP OF BANK

BATTER

BOTTOM OF BANK

DW

VC

PR

CONC

OVERHEAD POWER

▲ BM

⑩

⑩_A

REDUCED LEVEL

AUSTRALIAN HEIGHT DATUM

LIGHT POLE

POWER POLE LIGHT POLE

SEWER MAINTENANCE HOLE

INSPECTION EYE

WATER TAP

DRAIN

HYDRANT

WATER METER

GAS METER

TELECOMMUNICATION PIT

STORMWATER PIT

SERVICE PIT

ELECTRICAL PIT

ELECTRICAL PILLAR

FIRE HYDRANT

IRRIGATION VALVE

PADMOUNT SUBSTATION

WATER PUMP

GAS

WATER

WATER PIPE

MONITORING WELL

FIRE VALVE

GAS PIT

UNDERGROUND CABLE

POWER POLE

SOLAR PANEL

BOLLARD

TOP OF BANK

BATTER

BOTTOM OF BANK

DRIVEWAY

VEHICLE CROSSING

PEDESTRIAN RAMP

CONCRETE

OVERHEAD POWER

BENCHMARK

TREE

TREE (LOCATED AND IDENTIFIED BY NATURALLY TREES AND PROVIDED TO CRAIG & RHODES 09/03/2020)

APPROX. 1:100

M.G.A.

LEGEND (DBYD DATED 11/12/2019)

— E —

— G —

— S —

— C —

— W —

APPROXIMATE LOCATION OF UNDERGROUND ELECTRICAL CABLES

APPROXIMATE LOCATION OF GAS MAIN

APPROXIMATE LOCATION OF SEWER

APPROXIMATE LOCATION OF TELECOMMUNICATION

APPROXIMATE LOCATION OF WATER MAIN

NOTE: NO INFORMATION AVAILABLE FOR UNDERGROUND SERVICES WITHIN LOTS

Survey Notes:-

Location of structures approximate only.

This is not a land survey under the surveying & spatial information act 2002.

The levels and details on this plan have been determined by stadia methods and are within the general accepted accuracies for such surveys. All set out levels must be referred to the bench mark.

Bearings and Distances are by deed only and are subject to Final Survey. Except where shown by dimension, the relationship of improvements to boundaries is diagrammatic only. The true positions are subject to Final Survey.

Tree sizes are estimates and indicative only.

Services and utilities shown have been located by physical evidence and/or by reference to service plans from the relevant authorities. Subsurface utility information shown in accordance with AS5488-2013 Q.L.C. Pits may not have been opened to verify the type of utility. Excavation has not been carried out to confirm underground location. Service details should be confirmed with the relevant service authority during design and prior to commencement of construction.

As part of your duty of care, please contact the following where necessary :-

Ausgrid Ph. 131535

Dial Before You Dig Ph. 1100

Endeavour Energy Ph. 131081

Jemena Gas Company Ph. 131245

NBN Ph. 1800 881 816

Optus Communications Ph. 1800 505 777

Sydney Water Ph. 130092

Telstra Corporation Ph. 132203

This plan has been prepared for the exclusive use of the principal as listed in the title block.

Any construction on or near the boundaries will require further survey so that marks defining boundaries can be placed.

All set out levels must be referred to the bench mark.

© Copyright Craig & Rhodes Pty. Ltd. 2020.

No part of this survey may be reproduced, stored in a retrieval system or transmitted in any form without the express permission of the copyright owner except as permitted under the Copyright Act 1968.

Any permitted downloading, electronic storage, display, print, copy or reproduction of this survey should contain no alteration or addition to the original.

These notes must not be erased.

STAGE 1

LOCATION DIAGRAM

SCALE 1:10,000

50 40 30 20 10 0 50

1:1000 @A1

BEARINGS SHOWN TO M.G.A. GRID AZIMUTH. TRUE NORTH DIRECTION FOR DIAGRAMMATIC PURPOSES ONLY

NOTE:

ALL KERBS ARE CONCRETE KERB & GUTTER

AMEND No.	03	DATE	16/03/2020	DETAILS	STAGE 2 & 3 SERVICES AND LEVELS FROM LIDAR ADDED
AMEND No.	02	DATE	10/03/2020	DETAILS	STAGE 2 & 3 PRELIMINARY DATA ADDED
AMEND No.	01	DATE	20/02/2020	DETAILS	FINAL ISSUE
AMEND No.	00	DATE	10/02/2020	DETAILS	PRELIMINARY ISSUE

ORIGIN OF LEVELS: S.S.M.118863 R.L.58.414 A.H.D. (VIDE SCIMS DATED 11/12/2019)
ORIGIN OF COORDINATES: S.S.M.118863 EASTING 318780.023 NORTHING 6258851.907 (MGA94) (VIDE SCIMS DATED 11/12/2019)

DIAL 1100 BEFORE YOU DIG

APPROVED COMPANY

CERTIFICATION SERVICES

APPROVED COMPANY

CERTIFICATION SERVICES

APPROVED COMPANY

CERTIFICATION SERVICES

Project:

DETAIL SURVEY OF TELOPEA URBAN RENEWAL AREA
SHORTLAND STREET AND SURROUNDS, TELOPEA

Principal:

FRASERS PROPERTY

Scale	1:1000	Date	07/02/2020	Council Ref.	
Datum	A.H.D.	L.G.A.	CITY OF PARAMATTA		
Cal's	L.E.	Drawn	T.L.	Proj.Man.	B.M.
				Client Ref.	

Principal:

FRASERS PROPERTY

Scale	1:1000	Date	07/02/2020	Council Ref.	
Datum	A.H.D.	L.G.A.	CITY OF PARAMATTA		
Cal's	L.E.	Drawn	T.L.	Proj.Man.	B.M.
				Client Ref.	

CRAIG & RHODES

TAKE THE LEAD

ABN 77 050 209 991

ACN 050 209 391

Suite 701, Level 7, 3 Rider Boulevard

Rhodes, NSW, 2138

PO Box 3220, Rhodes NSW 2138

reception@craigandrhodes.com.au

www.craigandrhodes.com.au

© Craig & Rhodes


Our Ref.


191-19


Dwg File Ref. (Rev.) - Sheet Ref.

191-19G T02 [03]

- SHEET 1 OF 36

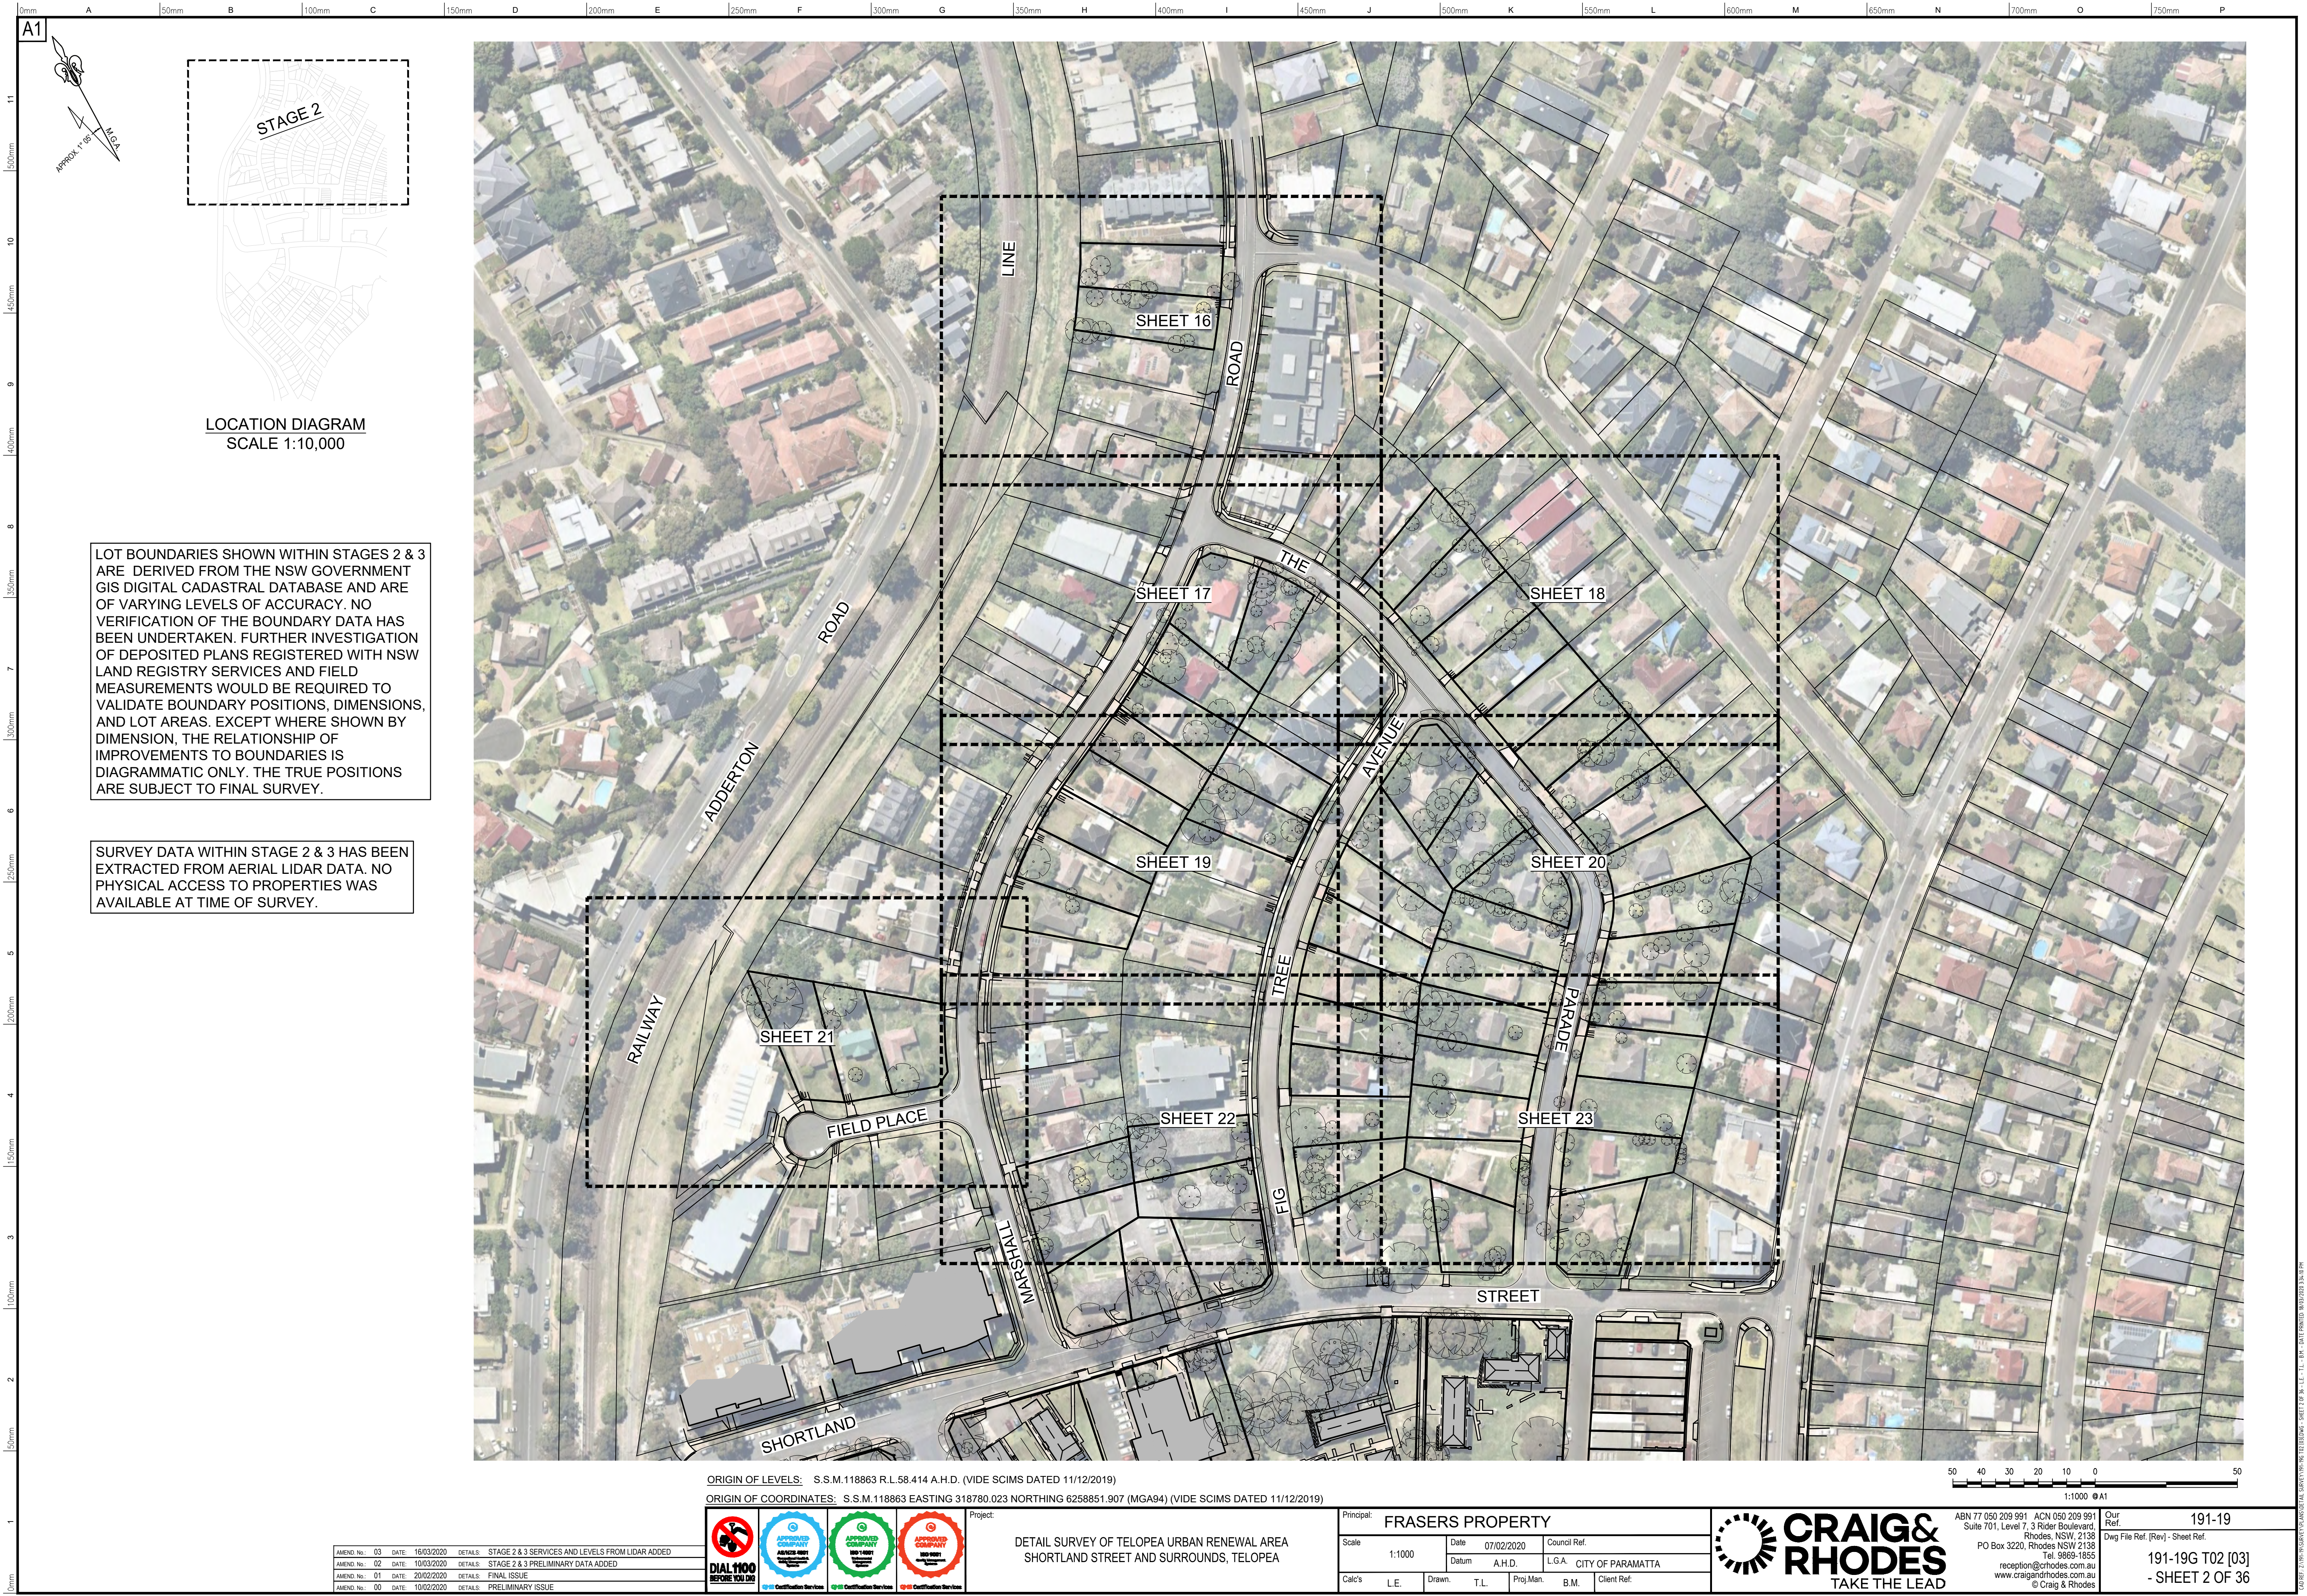

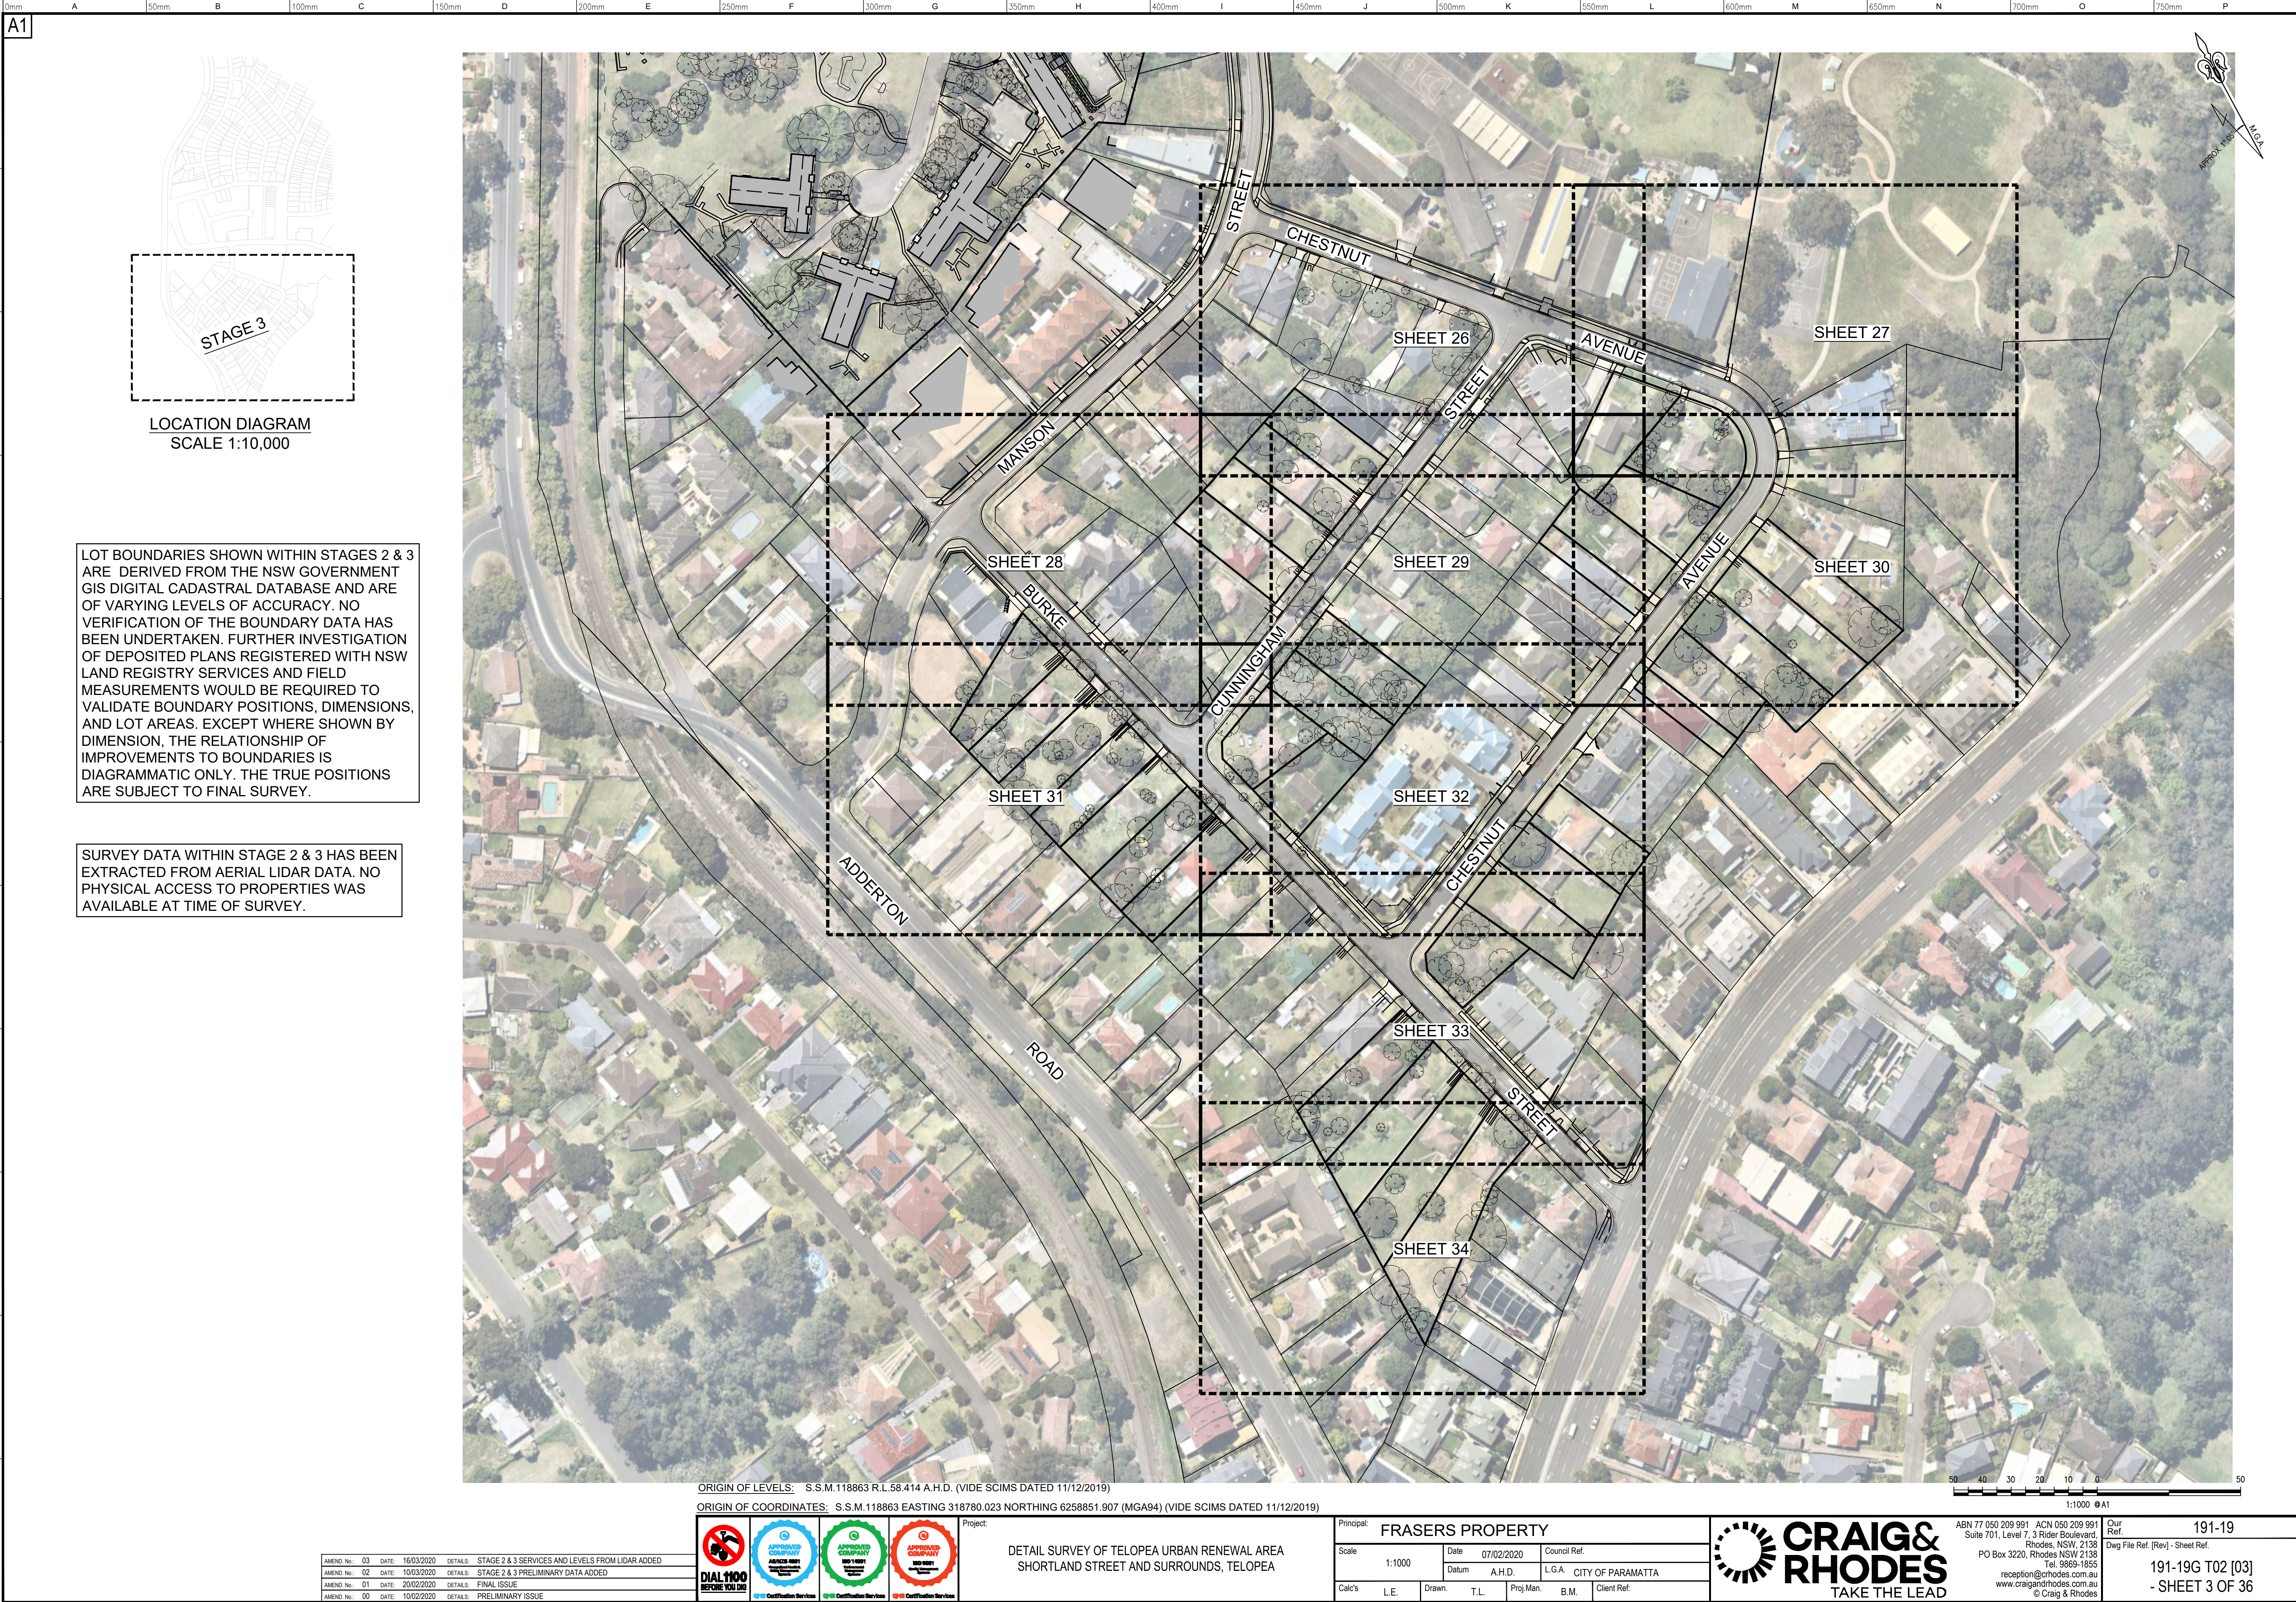

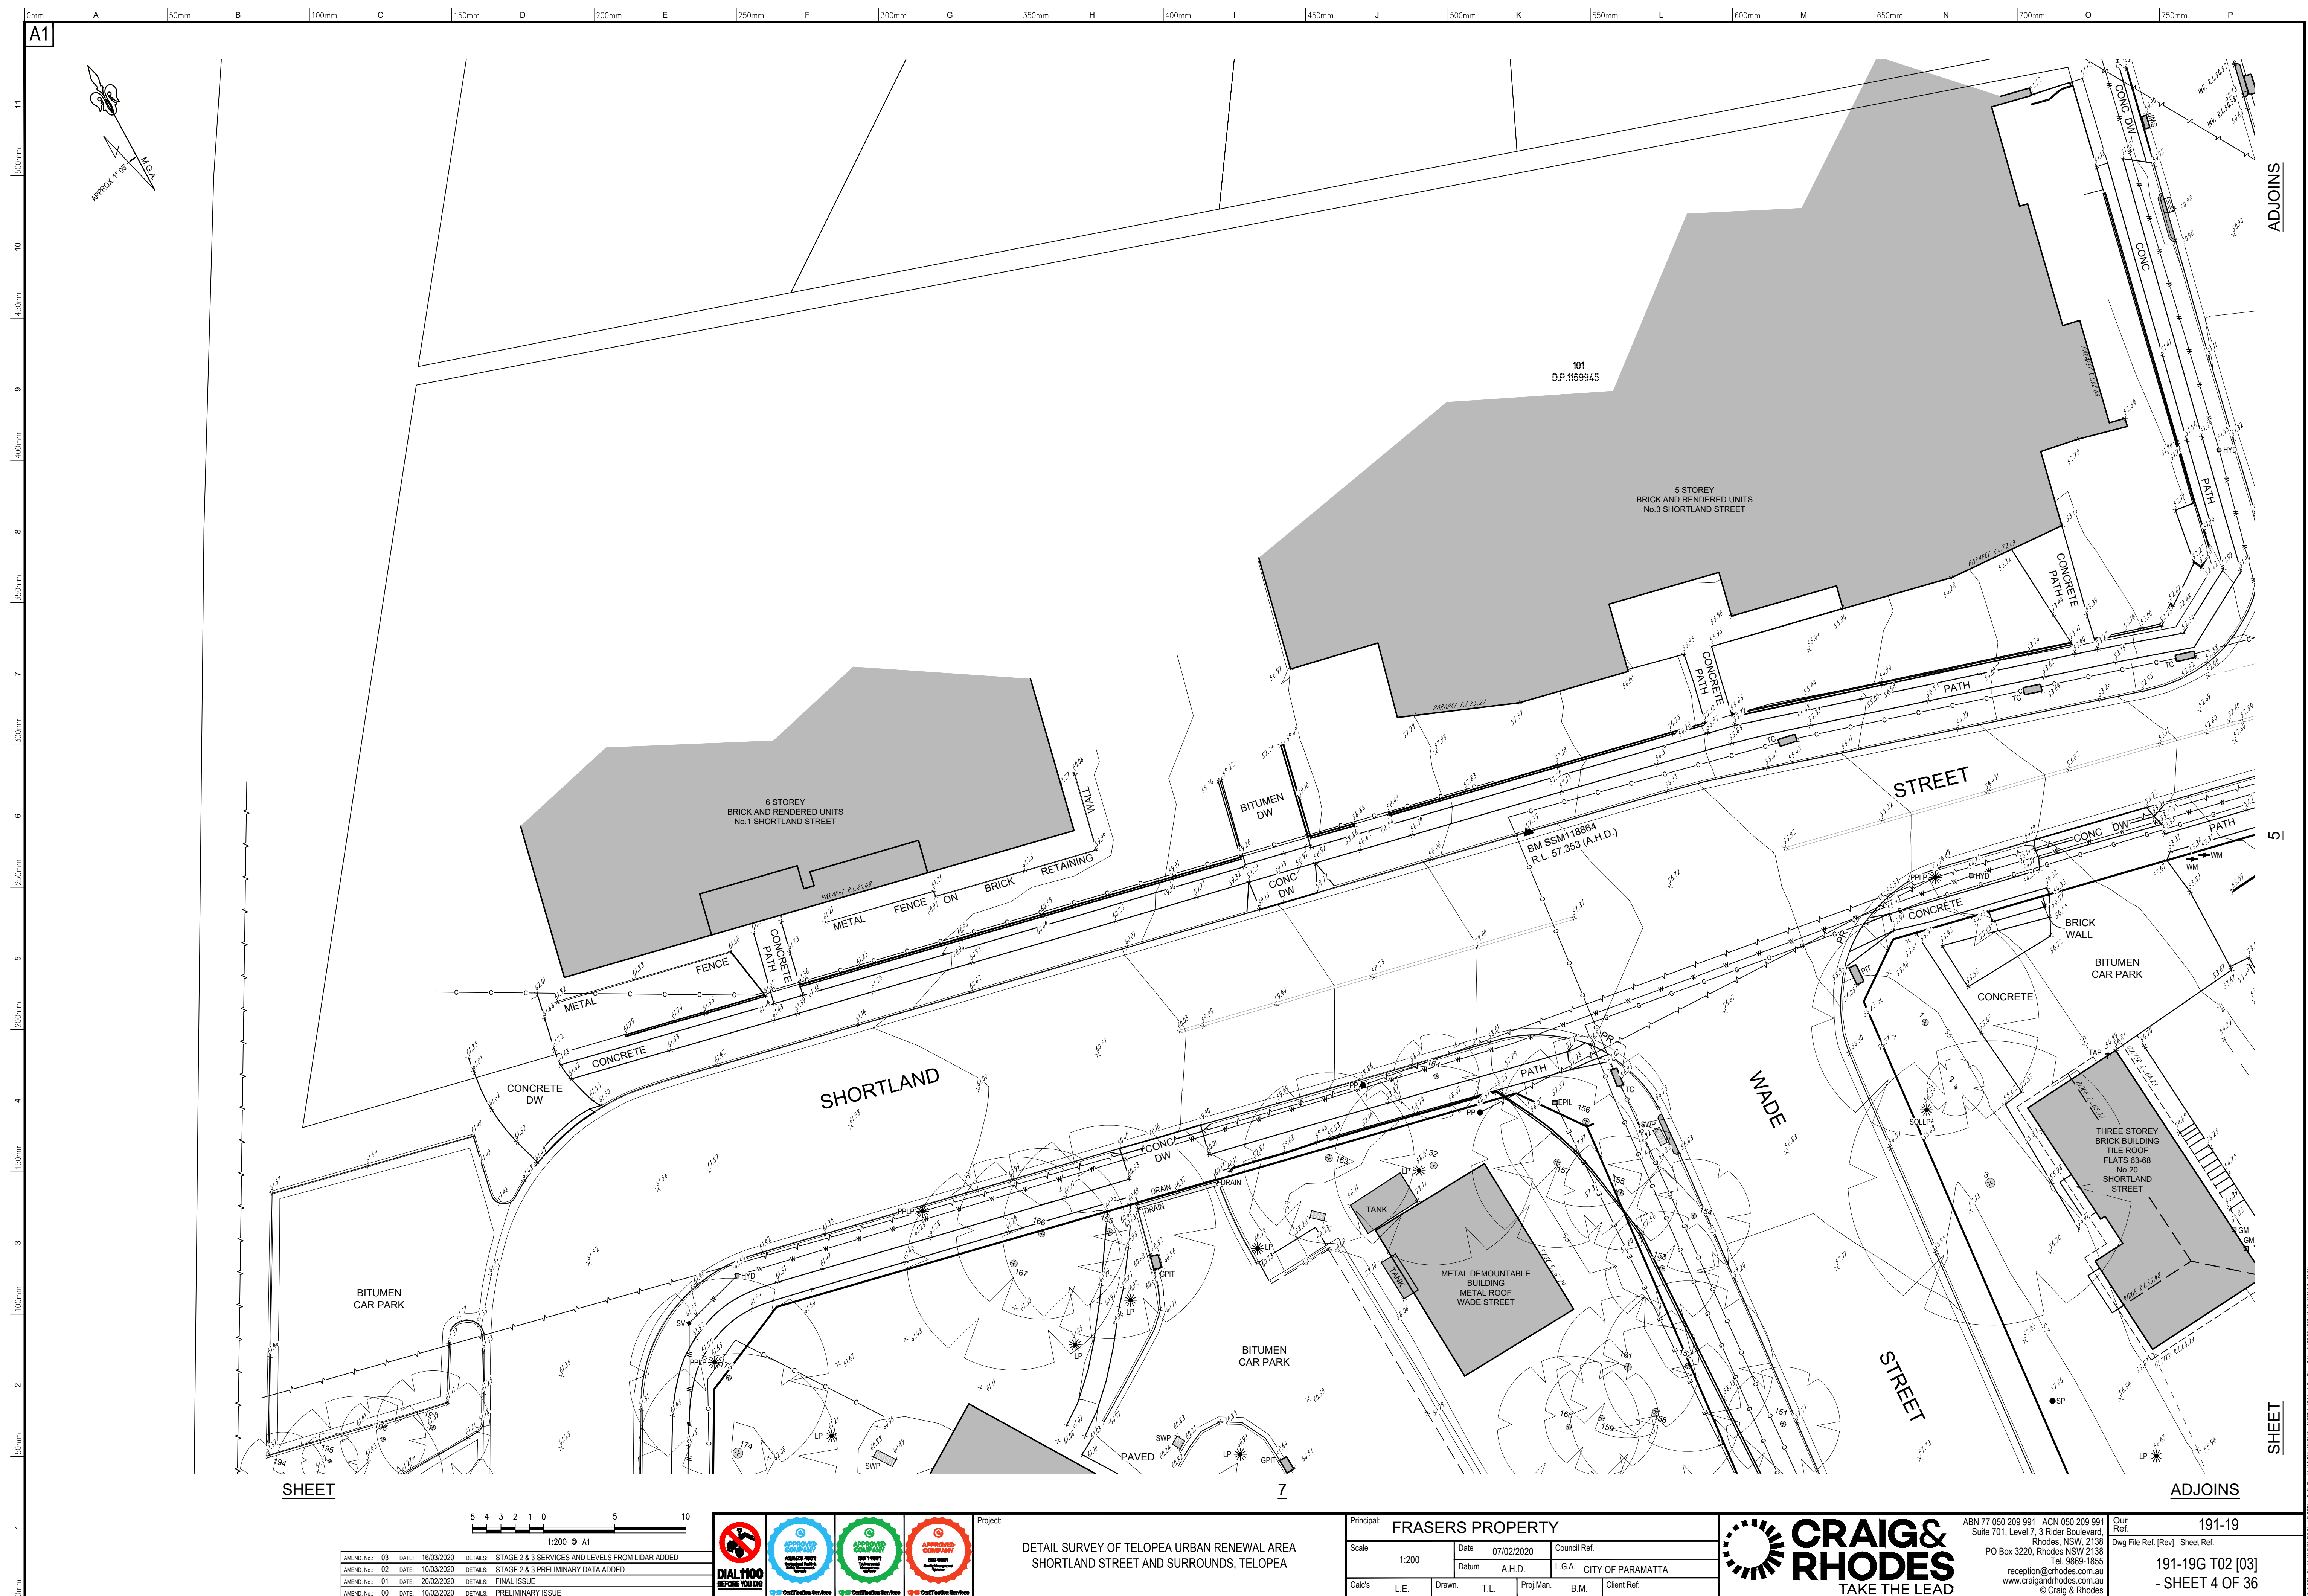



AMEND No.	03	DATE	16/03/2020	DETAILS	STAGE 2 & 3 SERVICES AND LEVELS FROM LIDAR ADDED
AMEND No.	02	DATE	10/03/2020	DETAILS	STAGE 2 & 3 PRELIMINARY DATA ADDED
AMEND No.	01	DATE	20/02/2020	DETAILS	FINAL ISSUE
AMEND No.	00	DATE	10/02/2020	DETAILS	PRELIMINARY ISSUE




Project: **DETAIL SURVEY OF TEOPEA URBAN RENEWAL AREA**
SHORTLAND STREET AND SURROUNDS, TEOPEA

Principal:	FRASERS PROPERTY				
Scale:	1:200	Date:	07/02/2020	Council Ref:	
Datum:	A.H.D.	L.G.A.	CITY OF PARAMATTA		
Cal's:	L.E.	Drawn:	T.L.	Proj.Man:	B.M.
				Client Ref:	



ABN 77 050 209 991 ACN 050 209 991
Suite 701, Level 7, 3 Rider Boulevard
Rhodes, NSW, 2138
PO Box 3220, Rhodes NSW 2138
Tel. 9869-1655
reception@craigandrhodes.com.au
www.craigandrhodes.com.au
© Craig & Rhodes

Our Ref: **191-19**
Dwg File Ref: (Rev.) - Sheet Ref.
191-19G T02 [03]
- SHEET 5 OF 36

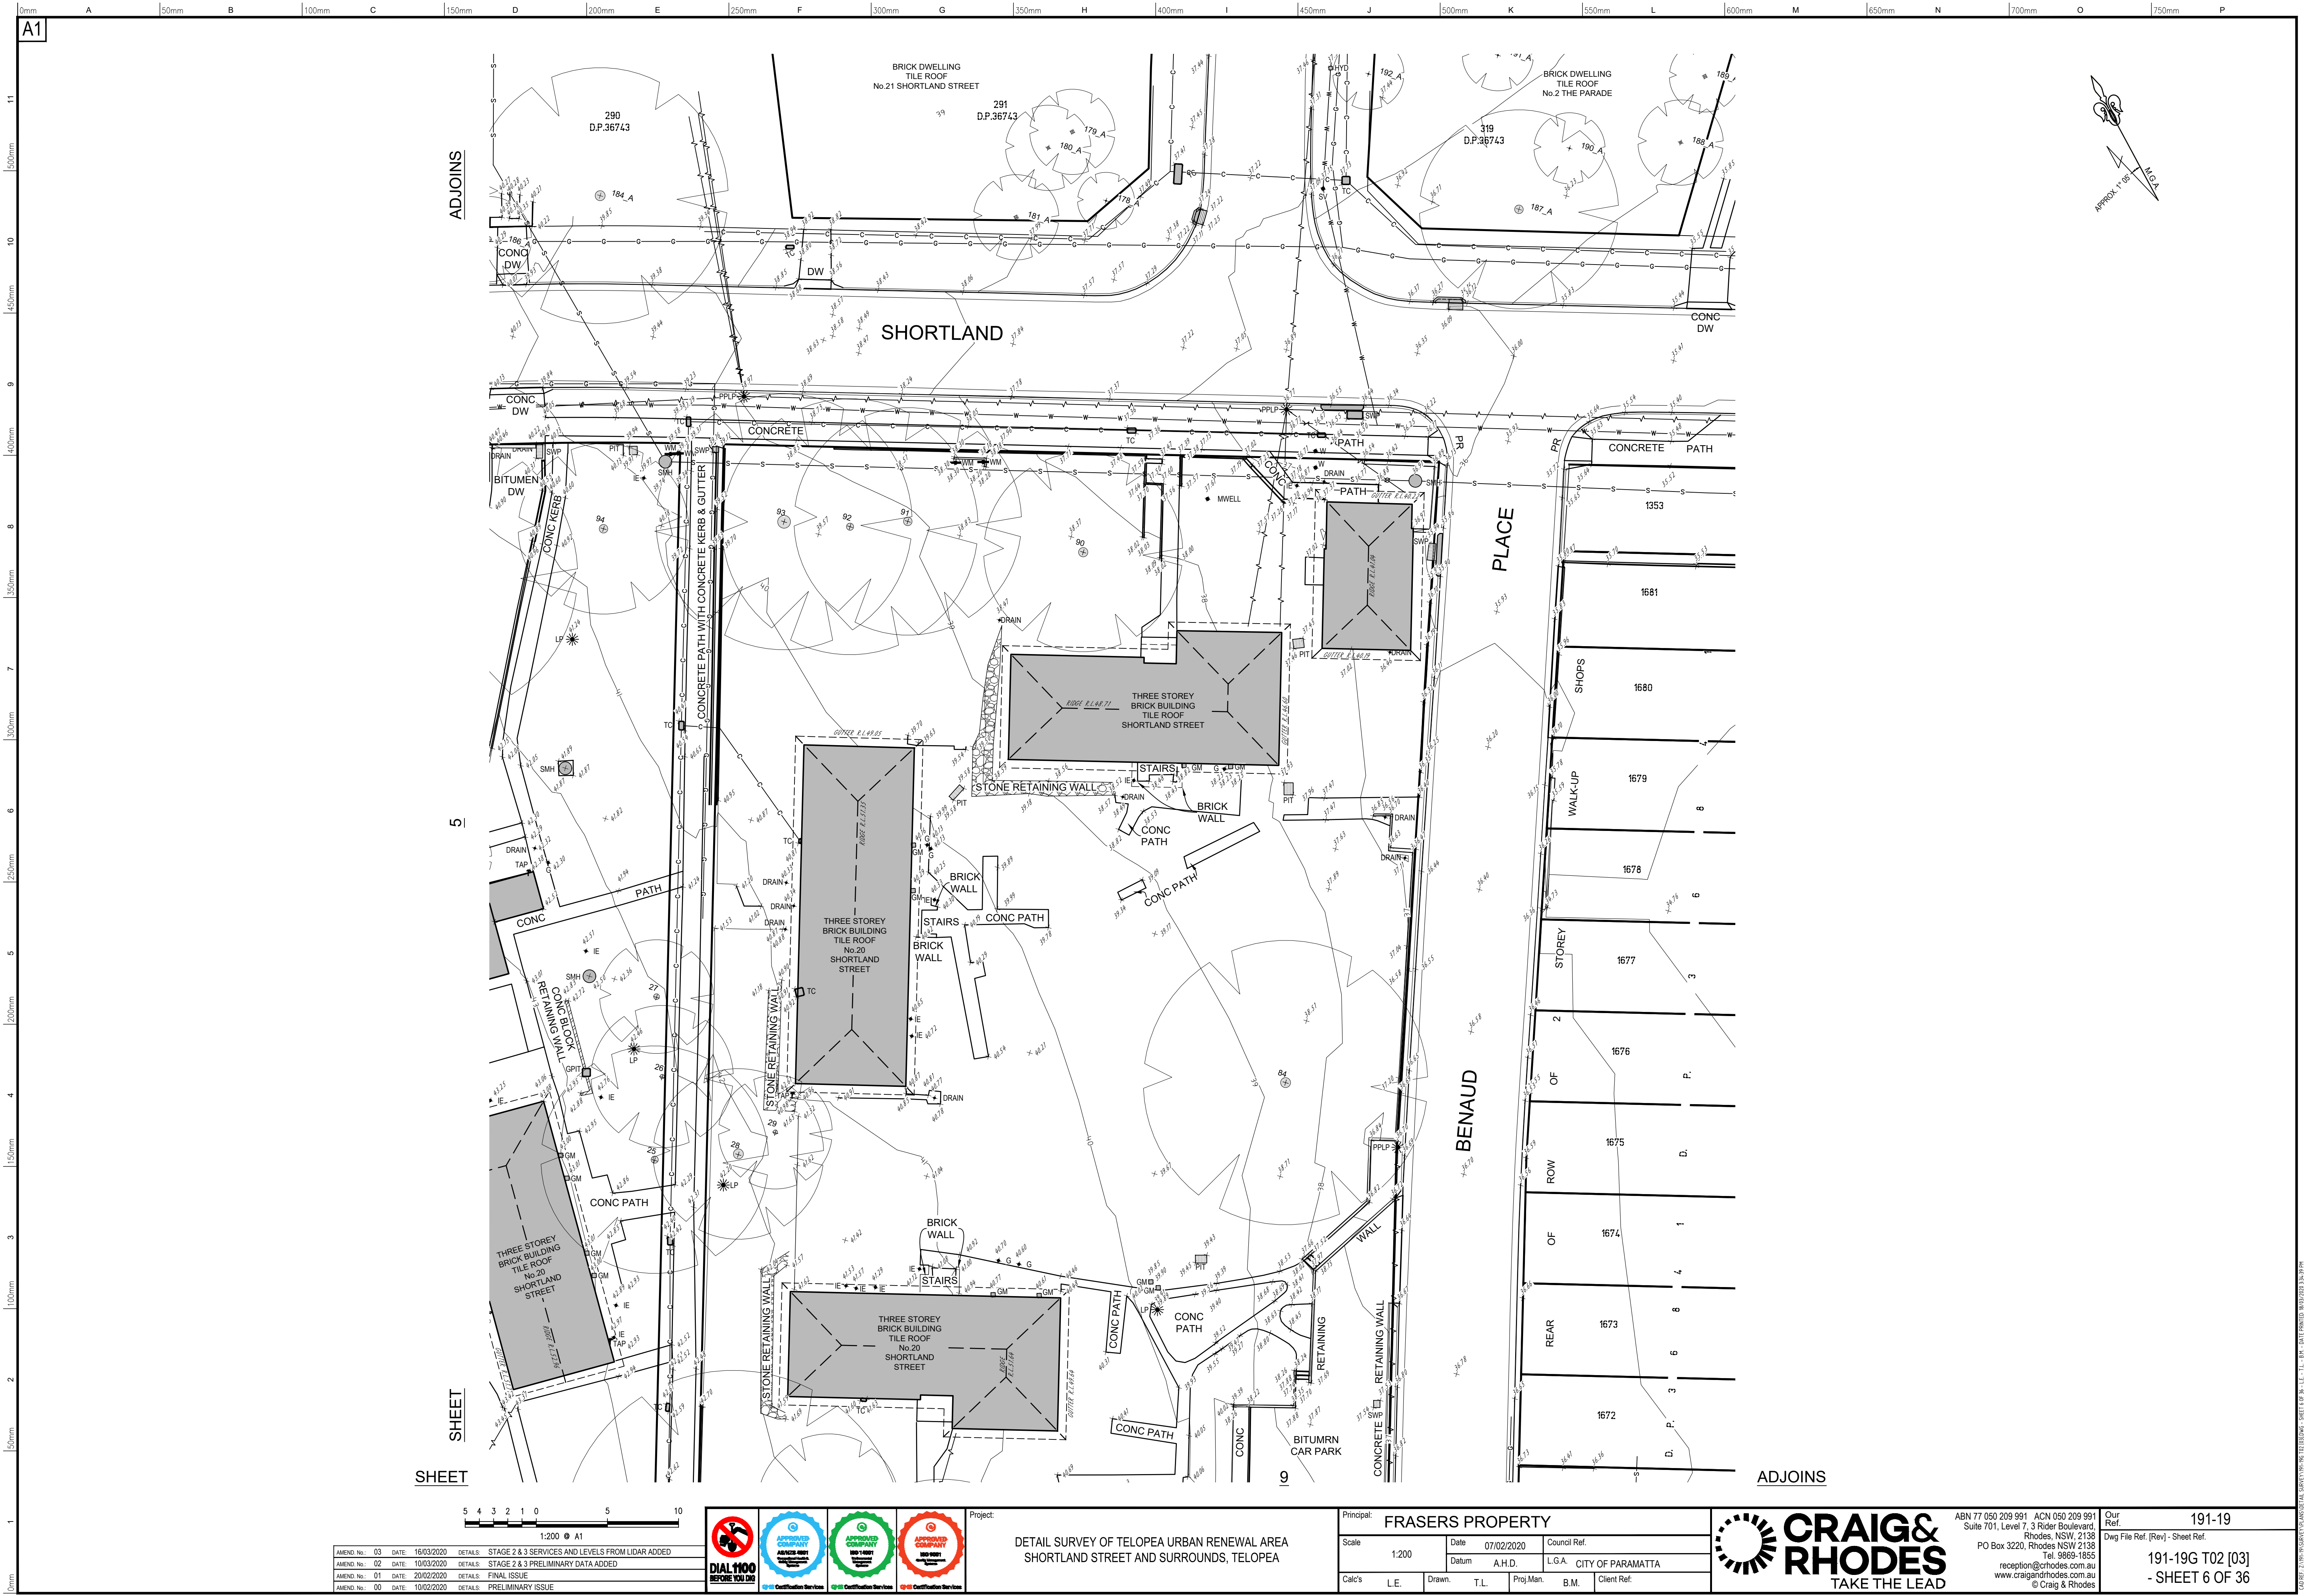



1:200 @ A1	
AMEND No. 03	DATE: 16/03/2020
DETAILS: STAGE 2 & 3 SERVICES AND LEVELS FROM LIDAR ADDED	
AMEND No. 02	DATE: 10/03/2020
DETAILS: STAGE 2 & 3 PRELIMINARY DATA ADDED	
AMEND No. 01	DATE: 20/02/2020
DETAILS: FINAL ISSUE	
AMEND No. 00	DATE: 10/02/2020
DETAILS: PRELIMINARY ISSUE	



Project: **DETAIL SURVEY OF TEOPEA URBAN RENEWAL AREA
SHORTLAND STREET AND SURROUNDS, TEOPEA**

Principal: FRASERS PROPERTY					
Scale 1:200		Date 07/02/2020	Council Ref.		
		Datum A.H.D.	L.G.A. CITY OF PARAMATTA		
Calc's L.E.	Drawn. T.L.	Proj.Man. B.M.	Client Ref.		



ABN 77 050 209 991 ACN 050 209 991 Suite 701, Level 7, 3 Rider Boulevard Rhodes, NSW, 2138 PO Box 3220, Rhodes NSW 2138 Tel. 9869-1655 reception@craigandrhodes.com.au www.craigandrhodes.com.au © Craig & Rhodes		Our Ref: 191-19 Dwg File Ref: (Rev) - Sheet Ref: 191-19G T02 [03] - SHEET 7 OF 36
--	--	---



AMEND No.	03	DATE	16/03/2020	DETAILS	STAGE 2 & 3 SERVICES AND LEVELS FROM LIDAR ADDED
AMEND No.	02	DATE	10/03/2020	DETAILS	STAGE 2 & 3 PRELIMINARY DATA ADDED
AMEND No.	01	DATE	20/02/2020	DETAILS	FINAL ISSUE
AMEND No.	00	DATE	10/02/2020	DETAILS	PRELIMINARY ISSUE




Project: DETAIL SURVEY OF TELOPEA URBAN RENEWAL AREA
SHORTLAND STREET AND SURROUNDS, TELOPEA


Principal:	FRASERS PROPERTY				
Scale:	1:200	Date:	07/02/2020	Council Ref:	
Cal's:	L.E.	Drawn:	T.L.	Proj.Man:	B.M.
				Client Ref:	



ABN 77 050 209 991 ACN 050 209 991
Suite 701, Level 7, 3 Rider Boulevard
Rhodes NSW 2138
PO Box 3220, Rhodes NSW 2138
Tel. 9869-1655
reception@craigandrhodes.com.au
www.craigandrhodes.com.au
© Craig & Rhodes

Our Ref: 191-19
Dwg File Ref: (Rev) - Sheet Ref.
191-19G T02 [03]
- SHEET 8 OF 36

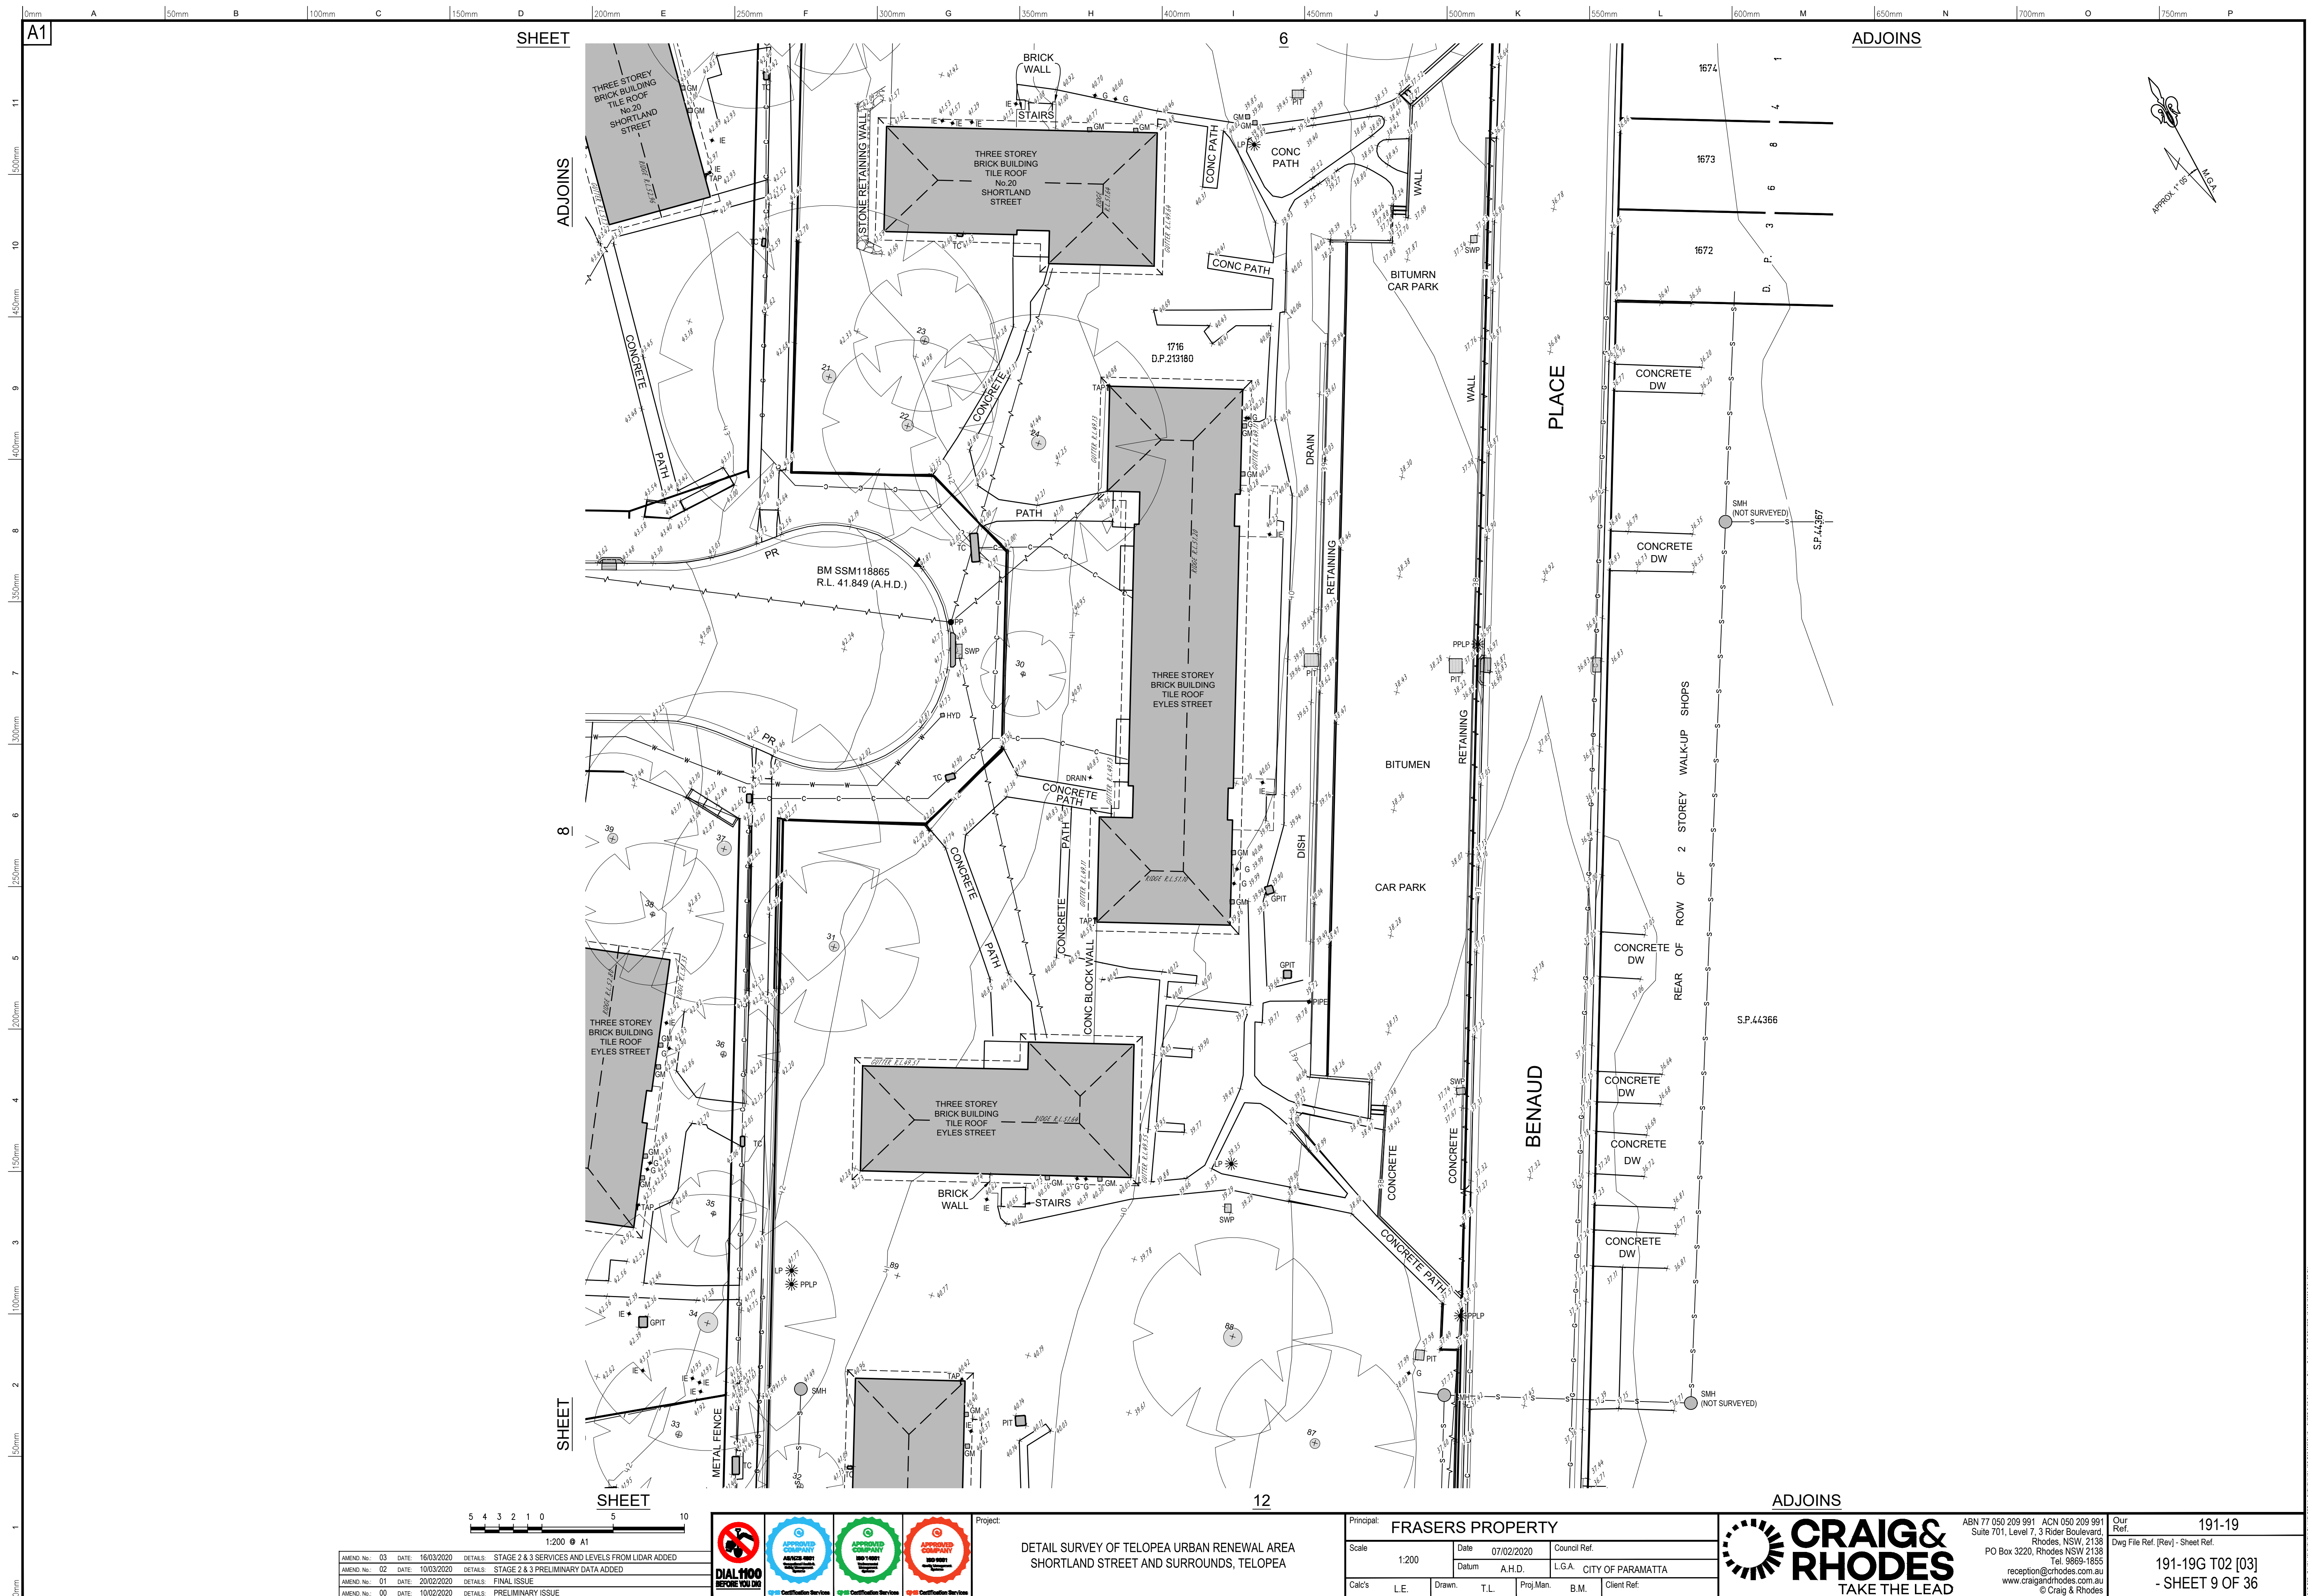

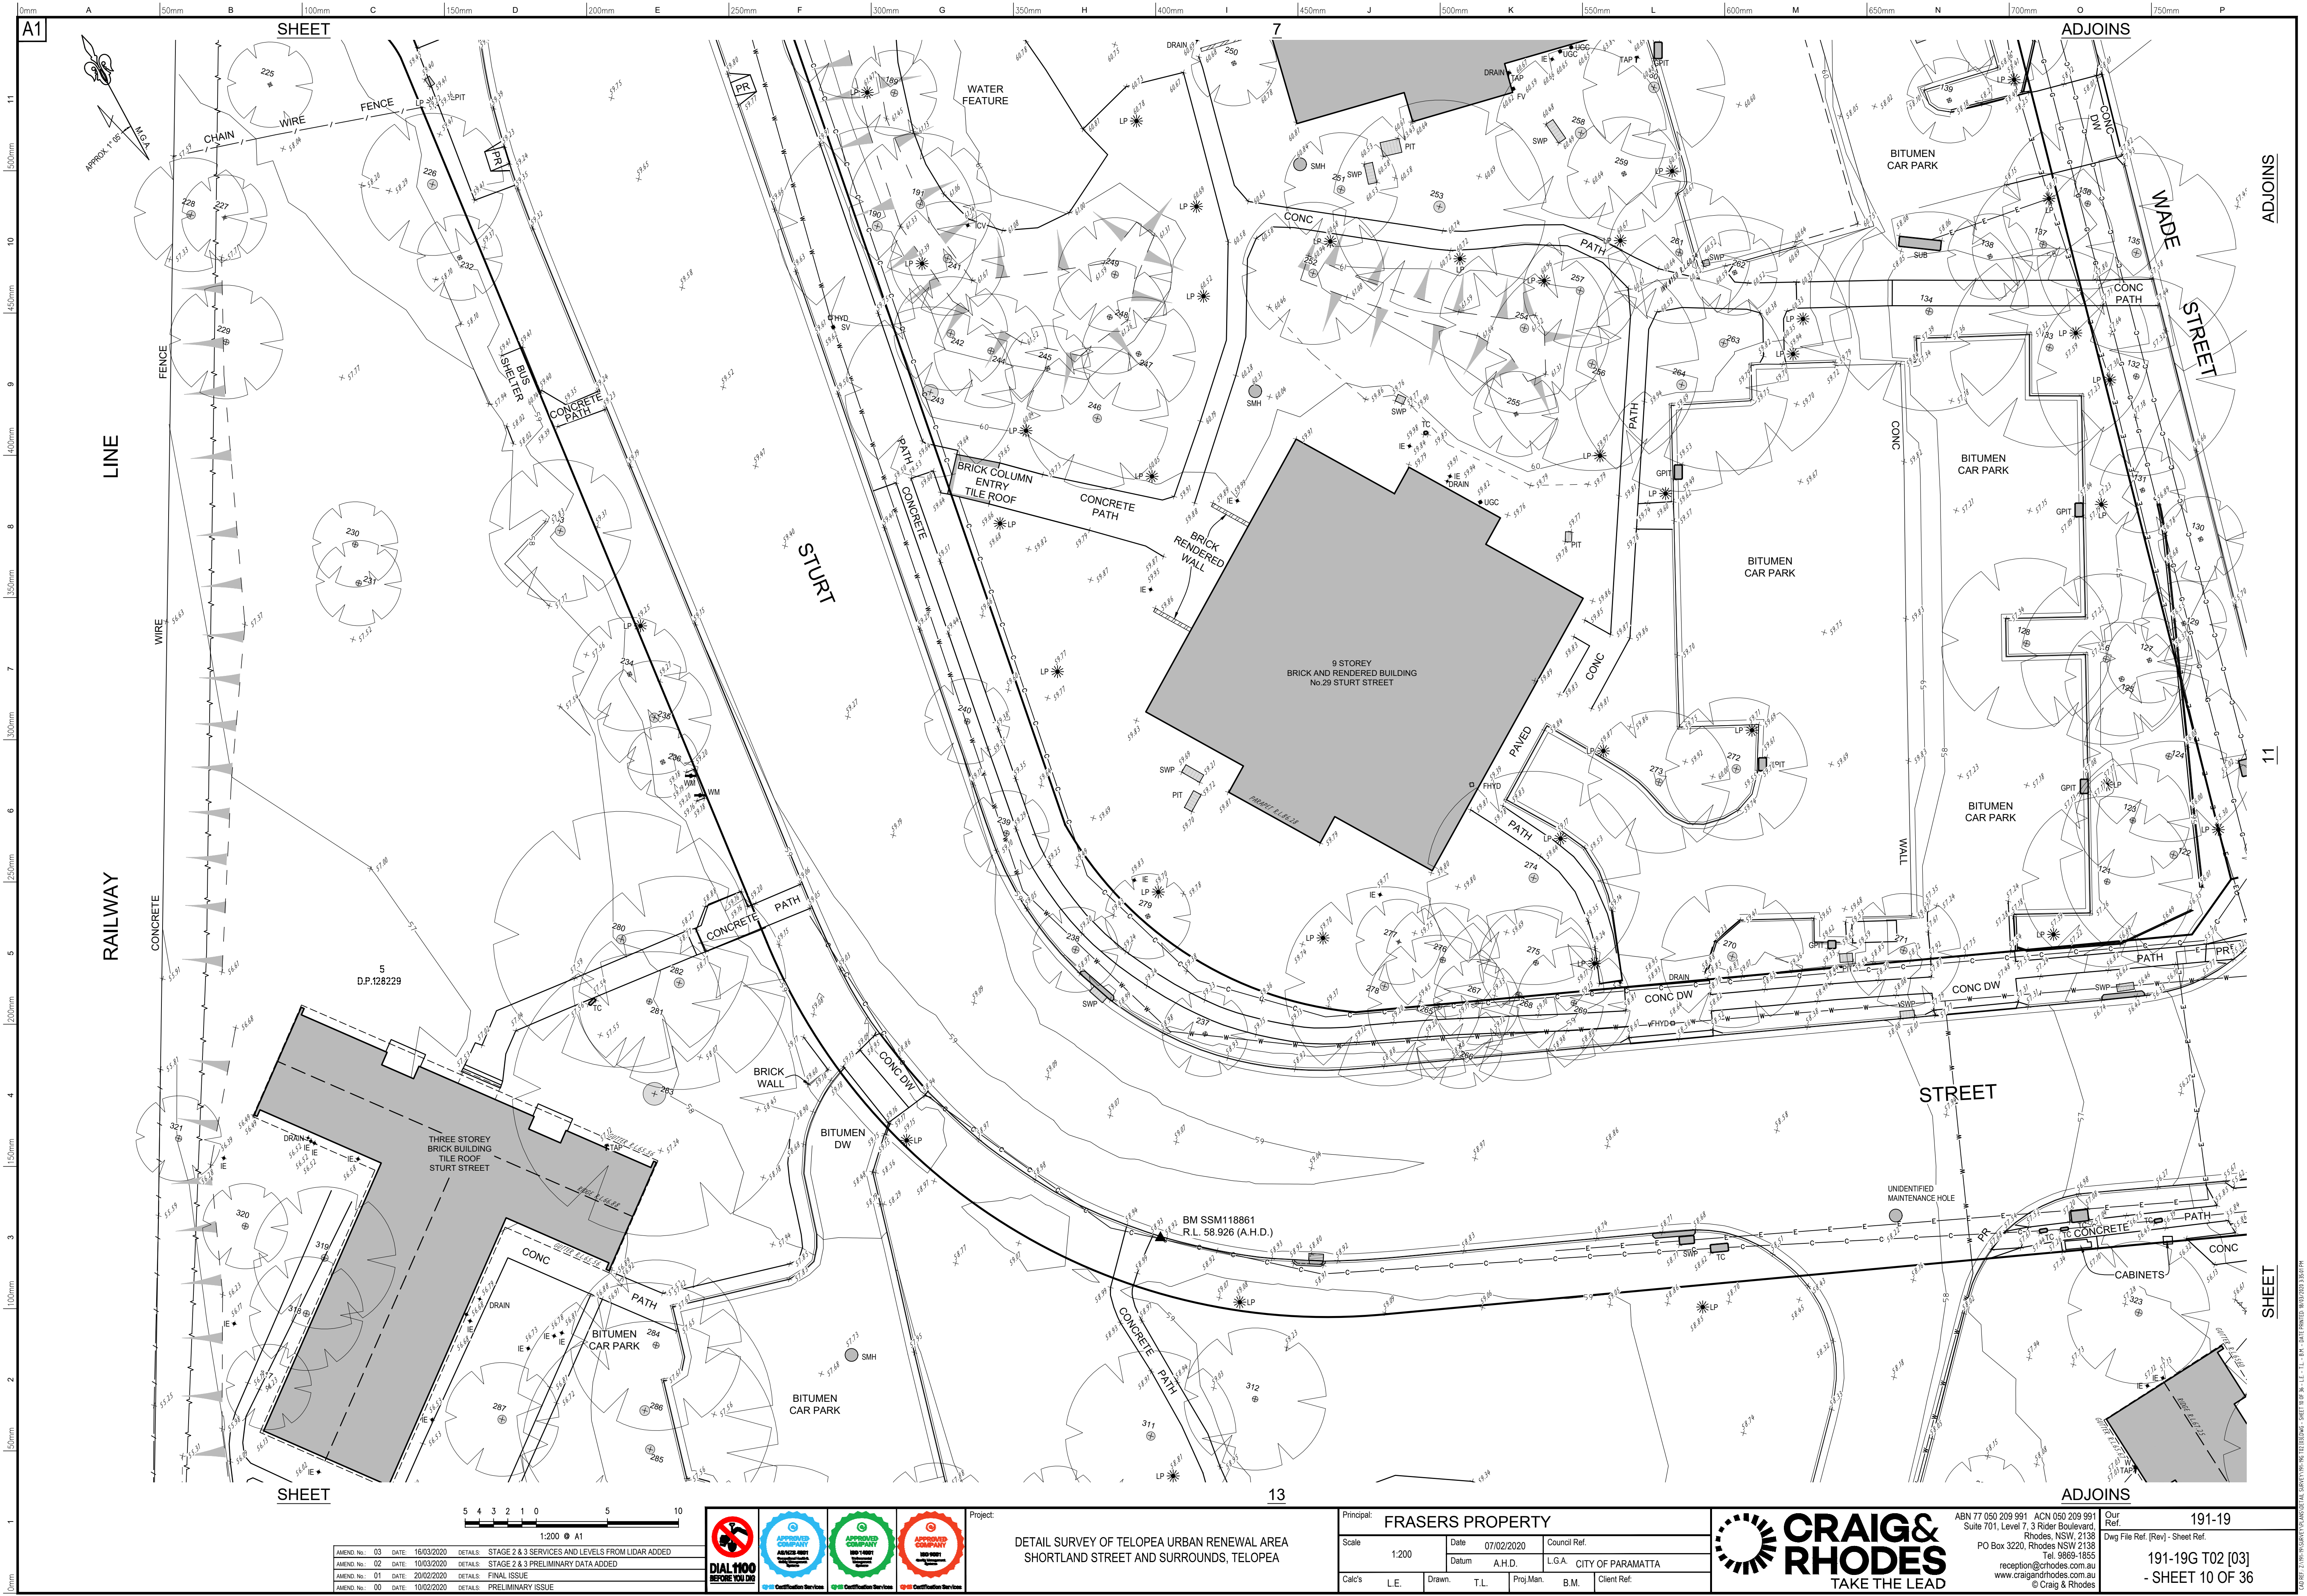

AMEND No.	03	DATE	16/03/2020	DETAILS	STAGE 2 & 3 SERVICES AND LEVELS FROM LIDAR ADDED
AMEND No.	02	DATE	10/03/2020	DETAILS	STAGE 2 & 3 PRELIMINARY DATA ADDED
AMEND No.	01	DATE	20/02/2020	DETAILS	FINAL ISSUE
AMEND No.	00	DATE	10/02/2020	DETAILS	PRELIMINARY ISSUE




Project: **DETAIL SURVEY OF TEOPEA URBAN RENEWAL AREA**
SHORTLAND STREET AND SURROUNDS, TEOPEA

Principal:	FRASERS PROPERTY				
Scale:	1:200	Date:	07/02/2020	Council Ref:	
Cal's:	L.E.	Drawn:	T.L.	Proj.Man:	B.M.
				Client Ref:	



ABN 77 050 209 991	ACN 050 209 991	Our Ref:	191-19
Suite 701, Level 7, 3 Rider Boulevard	Rhodes, NSW, 2138	Dwg File Ref. (Rev.)	Sheet Ref.
PO Box 3220, Rhodes NSW 2138	Tel. 9869-1655		
reception@rhodes.com.au	www.craigandrhodes.com.au		
© Craig & Rhodes			

191-19G T02 [03]
- SHEET 10 OF 36

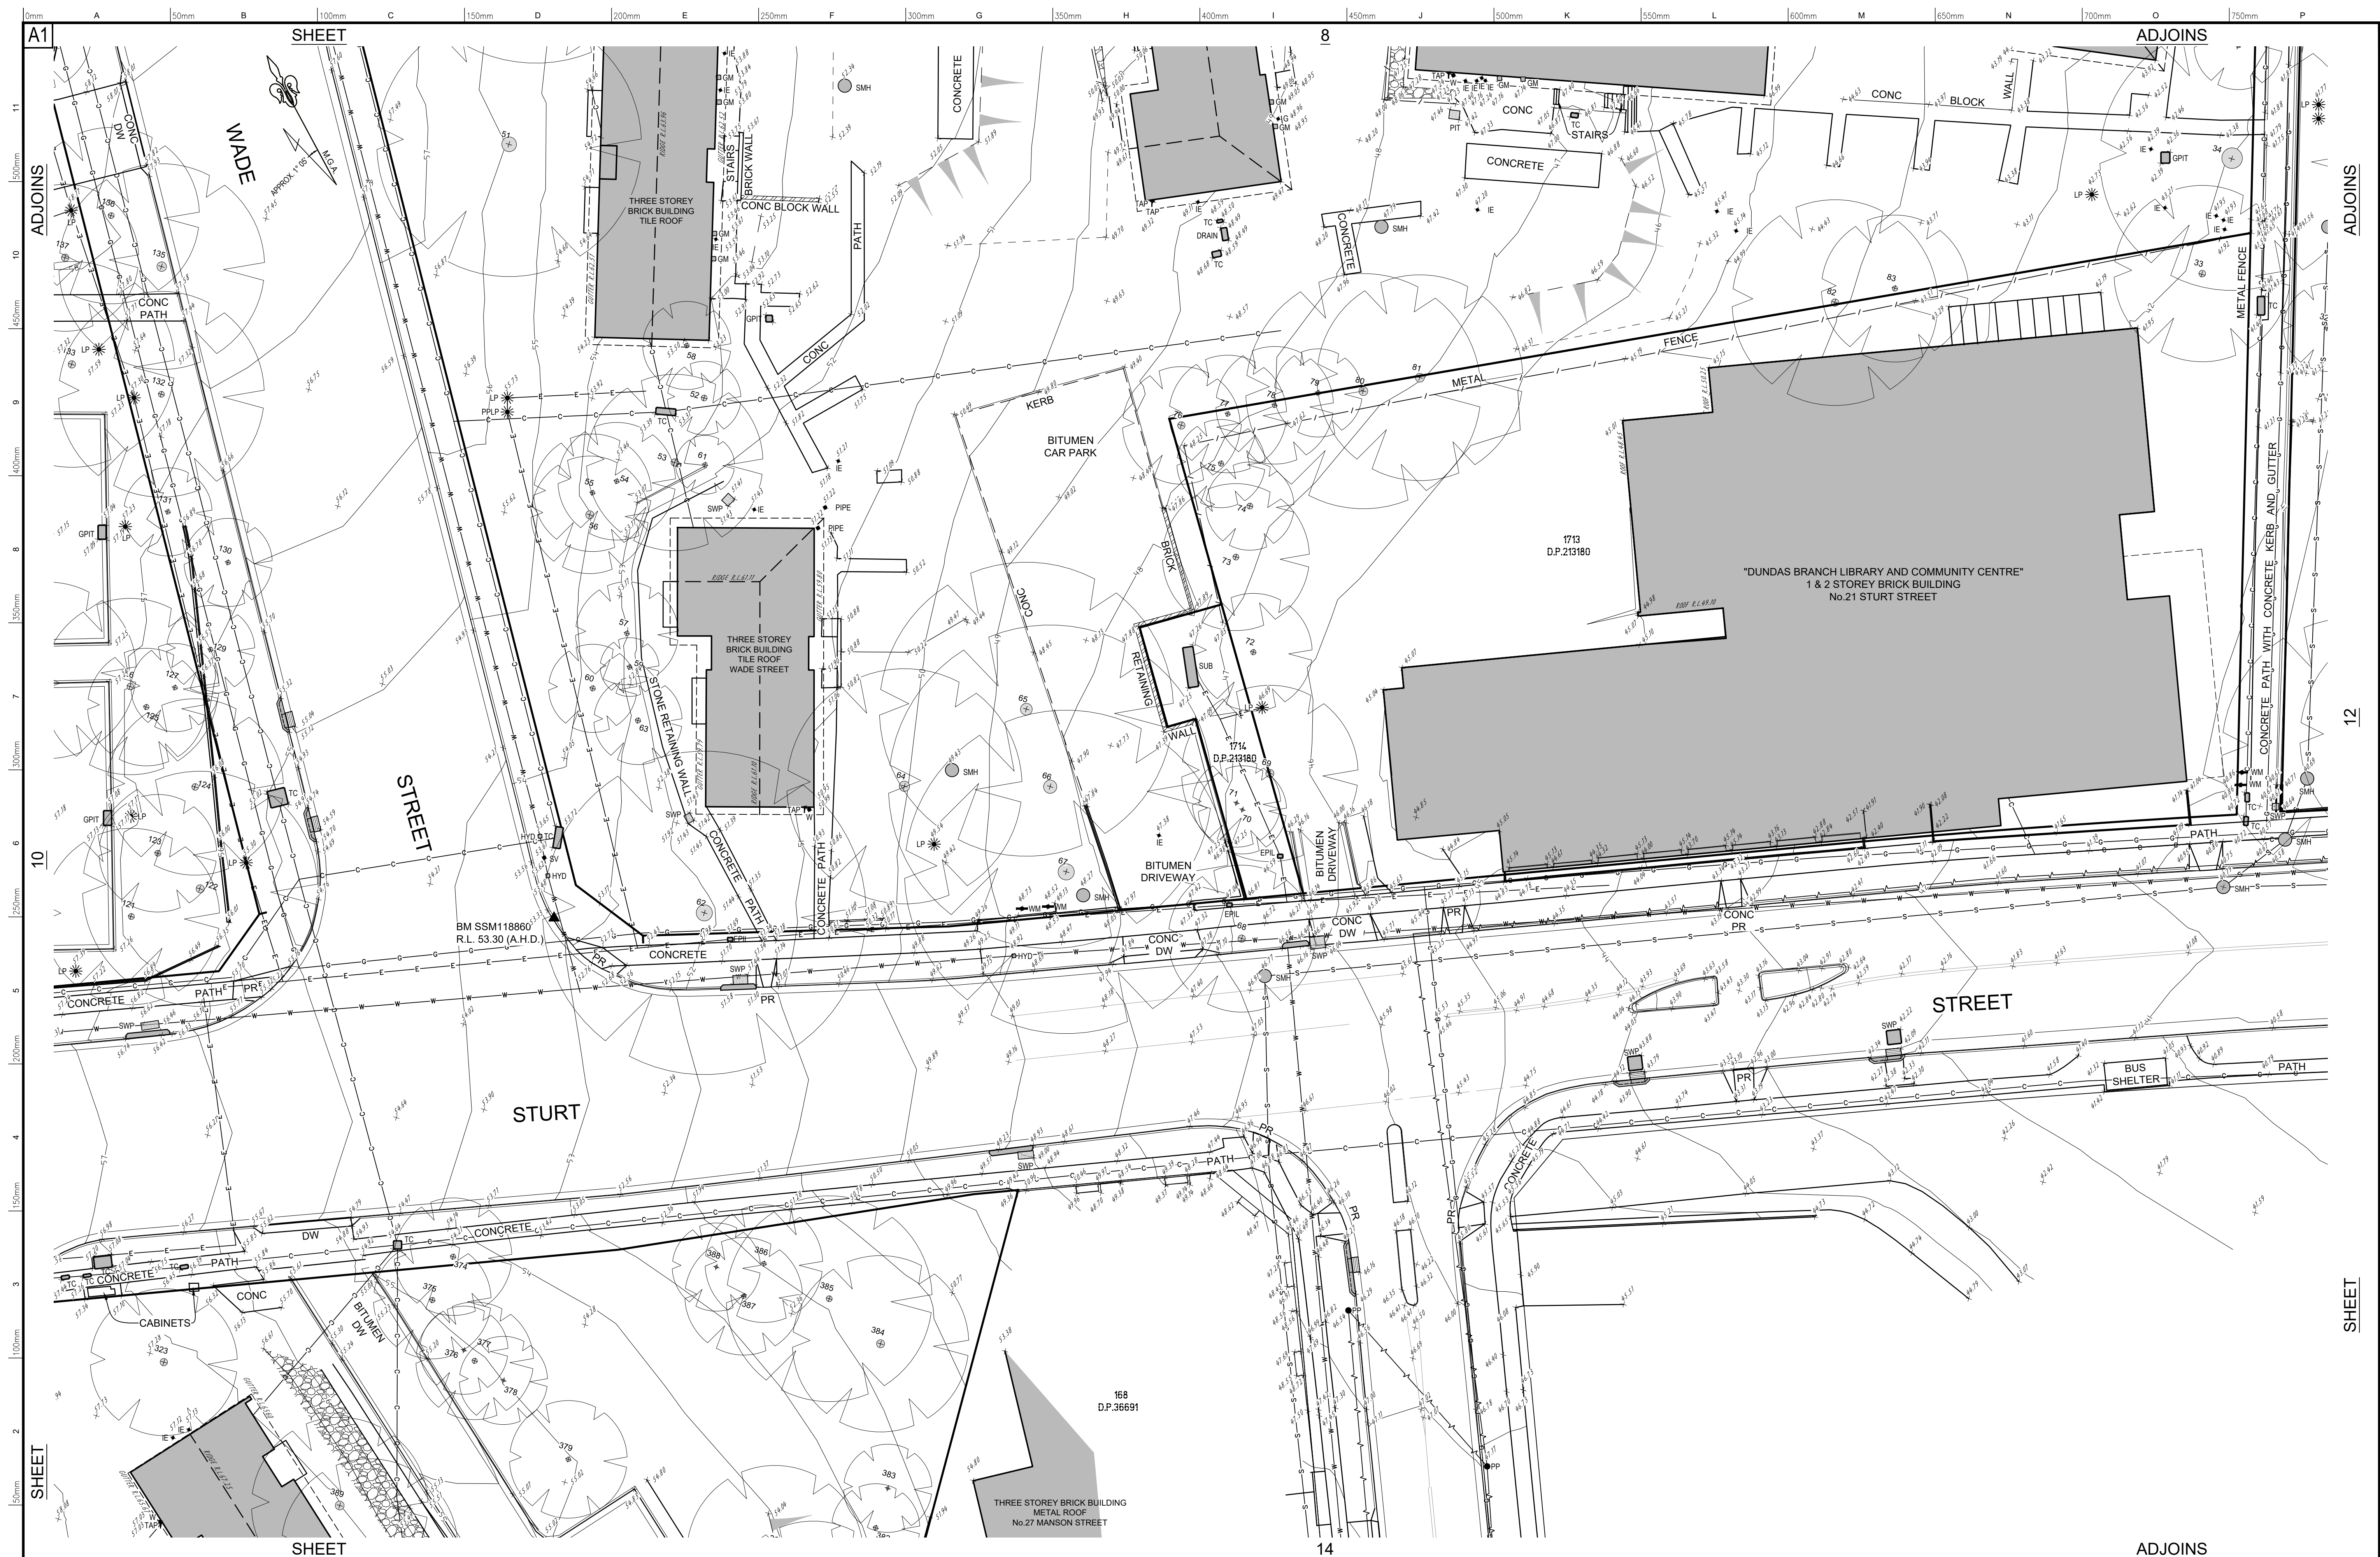

AMEND. No.:	03	DATE:	16/03/2020	DETAILS:	STAGE 2 & 3 SERVICES AND LEVELS FROM LIDAR ADDED
AMEND. No.:	02	DATE:	10/03/2020	DETAILS:	STAGE 2 & 3 PRELIMINARY DATA ADDED
AMEND. No.:	01	DATE:	20/02/2020	DETAILS:	FINAL ISSUE
AMEND. No.:	00	DATE:	10/02/2020	DETAILS:	PRELIMINARY ISSUE



Project:

DETAIL SURVEY OF TELOPEA URBAN RENEWAL AREA SHORTLAND STREET AND SURROUNDS, TELOPEA



Principal: FRASERS PROPERTY

Scale 1:200		Date 07/02/2020		Council Ref.		
		Datum A.H.D.		L.G.A. CITY OF PAR		
Calc's	L.E.	Drawn.	T.L.	Proj.Man.	B.M.	Client Ref.



ABN 77 050 209 991 ACN 050 209 991
Suite 701, Level 7, 3 Rider Boulevard,
Rhodes, NSW, 2138
PO Box 3220, Rhodes NSW 2138
Tel. 9869-1855
reception@crhodes.com.au
www.craigandrhodes.com.au
© Craig & Rhodes

Our Ref. 191-19
Dwg File Ref. [Rev] - Sheet Ref.
191-19G T02 [03]
- SHEET 11 OF 36

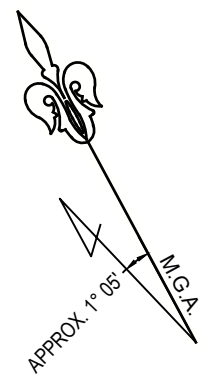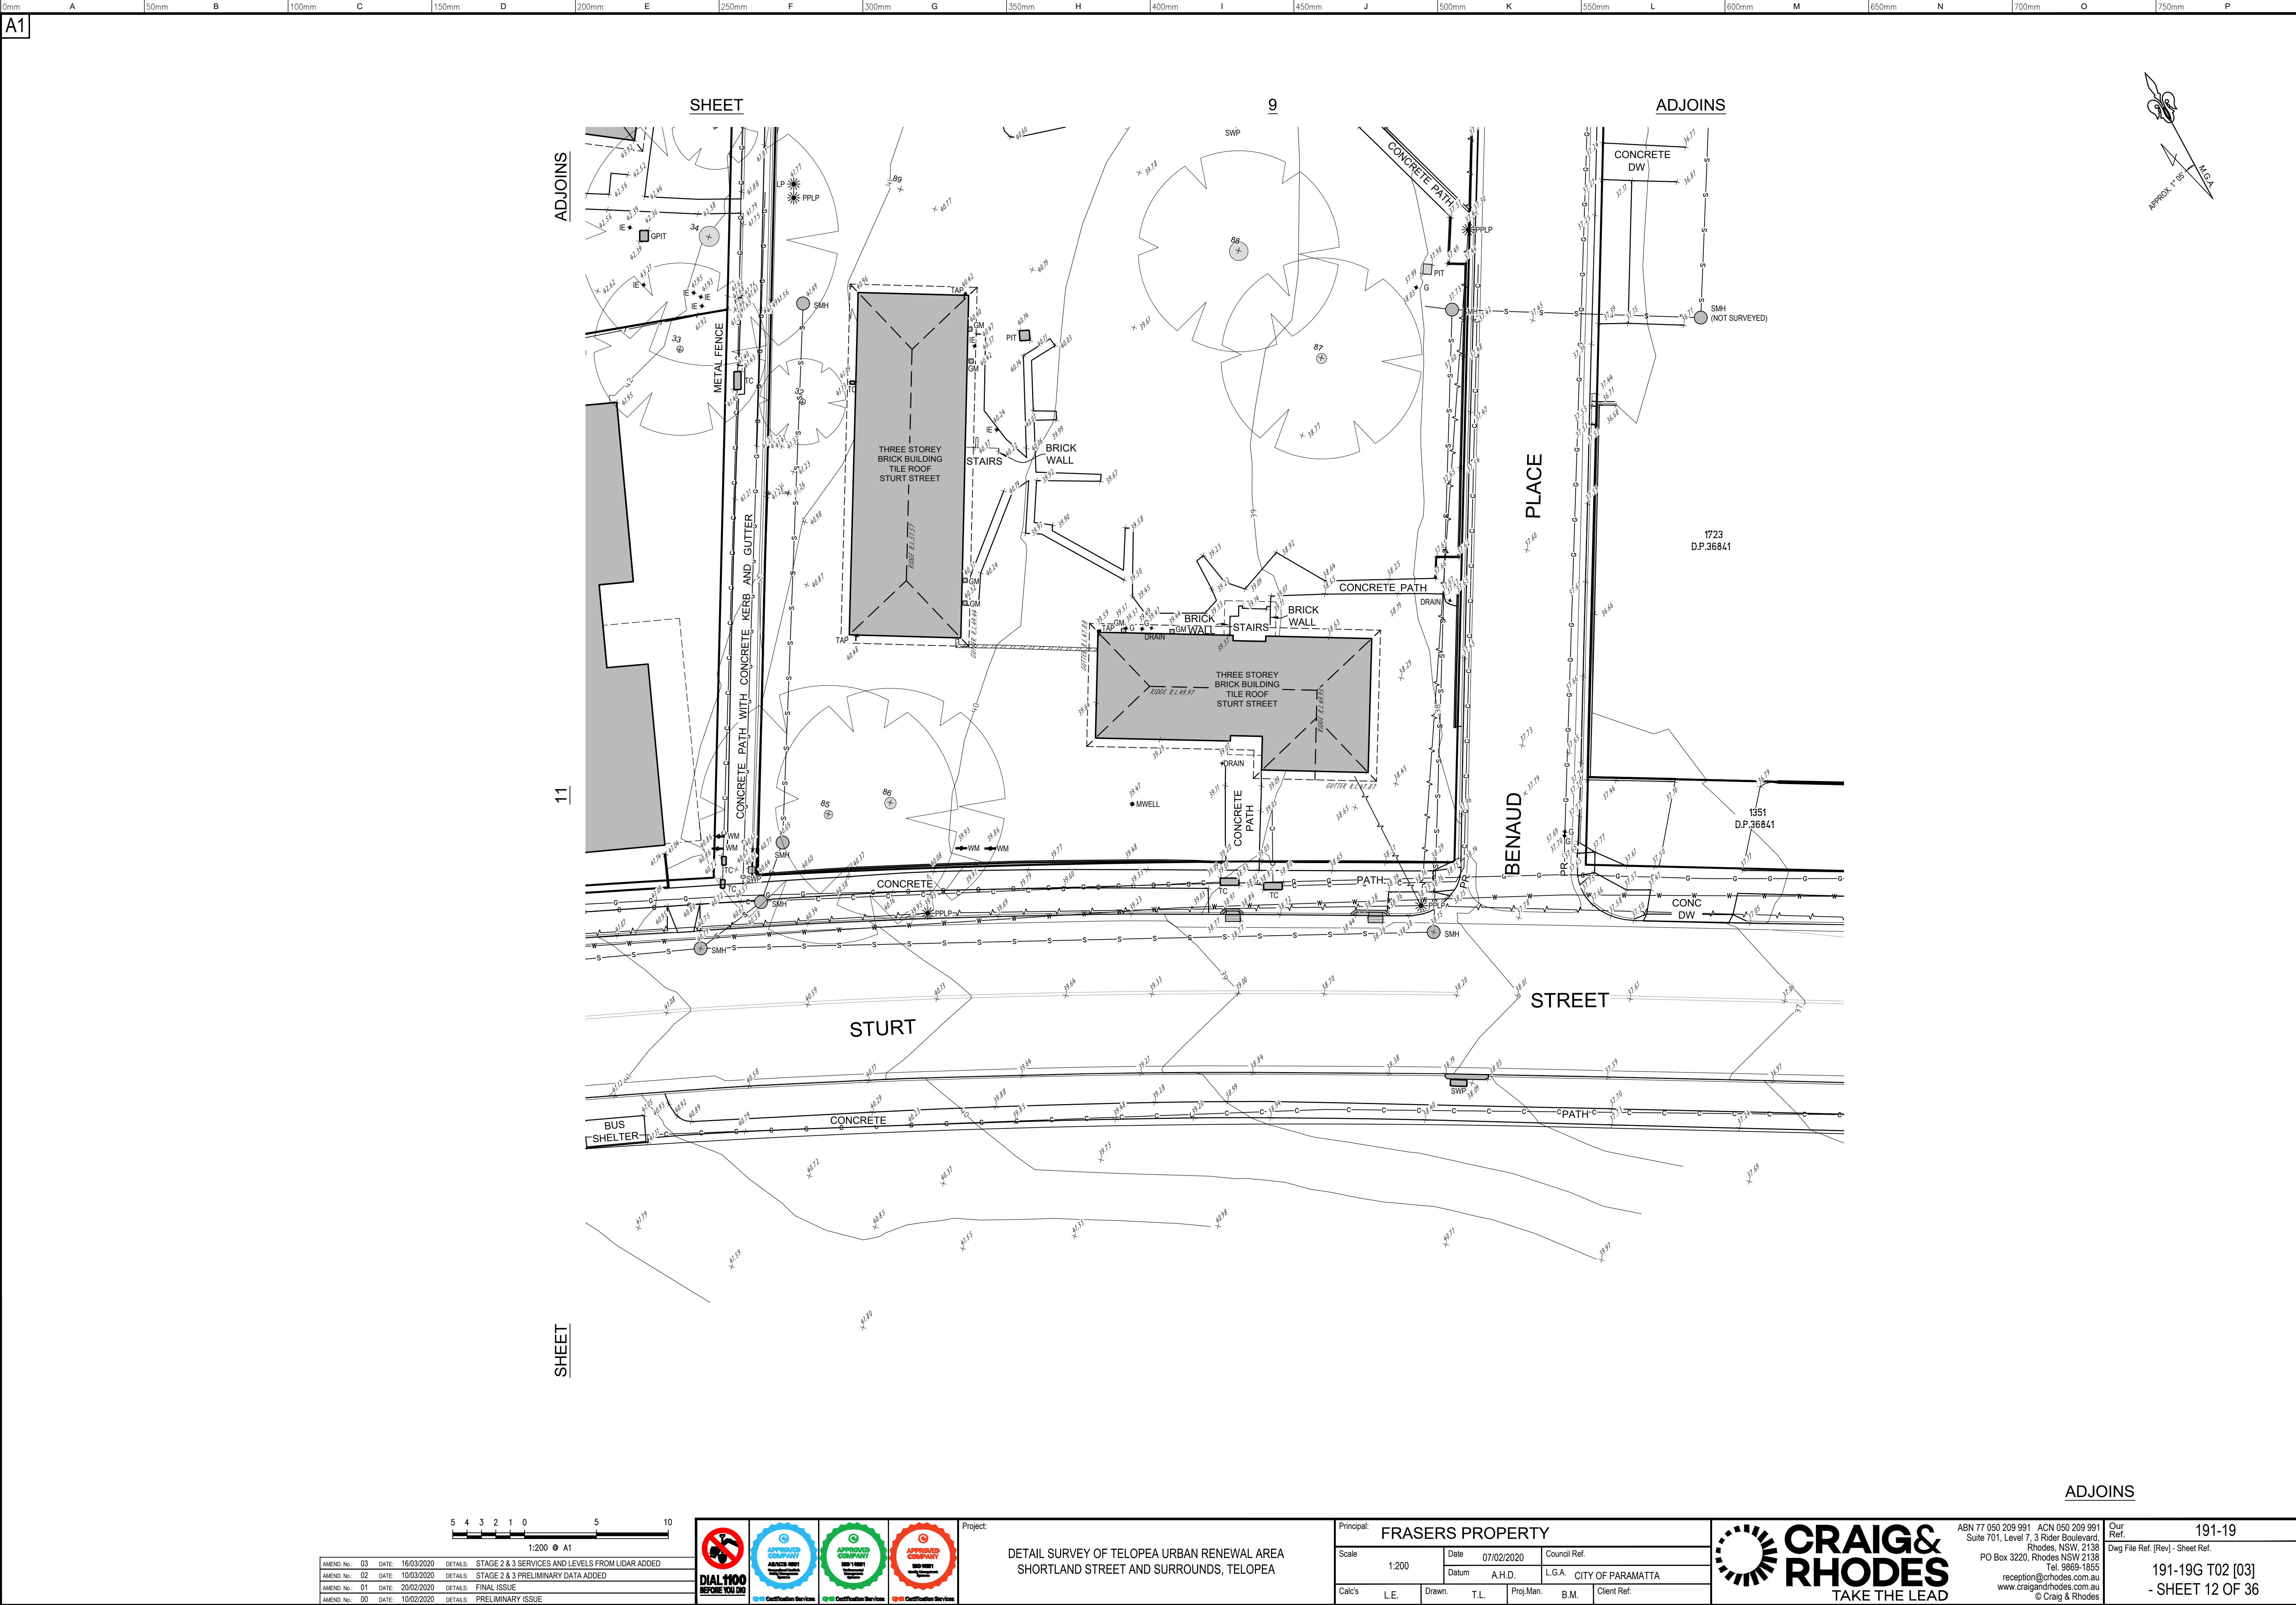

AMEND. No.	03	DATE	16/03/2020	DETAILS	STAGE 2 & 3 SERVICES AND LEVELS FROM LIDAR ADDED
AMEND. No.	02	DATE	10/03/2020	DETAILS	STAGE 2 & 3 PRELIMINARY DATA ADDED
AMEND. No.	01	DATE	20/02/2020	DETAILS	FINAL ISSUE
AMEND. No.	00	DATE	10/02/2020	DETAILS	PRELIMINARY ISSUE




Project: **DETAIL SURVEY OF TELOPEA URBAN RENEWAL AREA**
SHORTLAND STREET AND SURROUNDS, TELOPEA

Principal: FRASERS PROPERTY					
Scale	1:200	Date	07/02/2020	Council Ref.	
Datum	A.H.D.	L.G.A.	CITY OF PARAMATTA		
Calc's	L.E.	Drawn	T.L.	Proj.Man.	B.M.
				Client Ref.	



ABN 77 050 209 991 Suite 701, Level 7, 3 Rider Boulevard Rhodes, NSW, 2138 PO Box 3220, Rhodes NSW 2138 Tel. 9869-1655 reception@craigandrhodes.com.au www.craigandrhodes.com.au © Craig & Rhodes	Our Ref. 191-19 Dwg File Ref. (Rev) - Sheet Ref. 191-19G T02 [03] - SHEET 12 OF 36
--	--

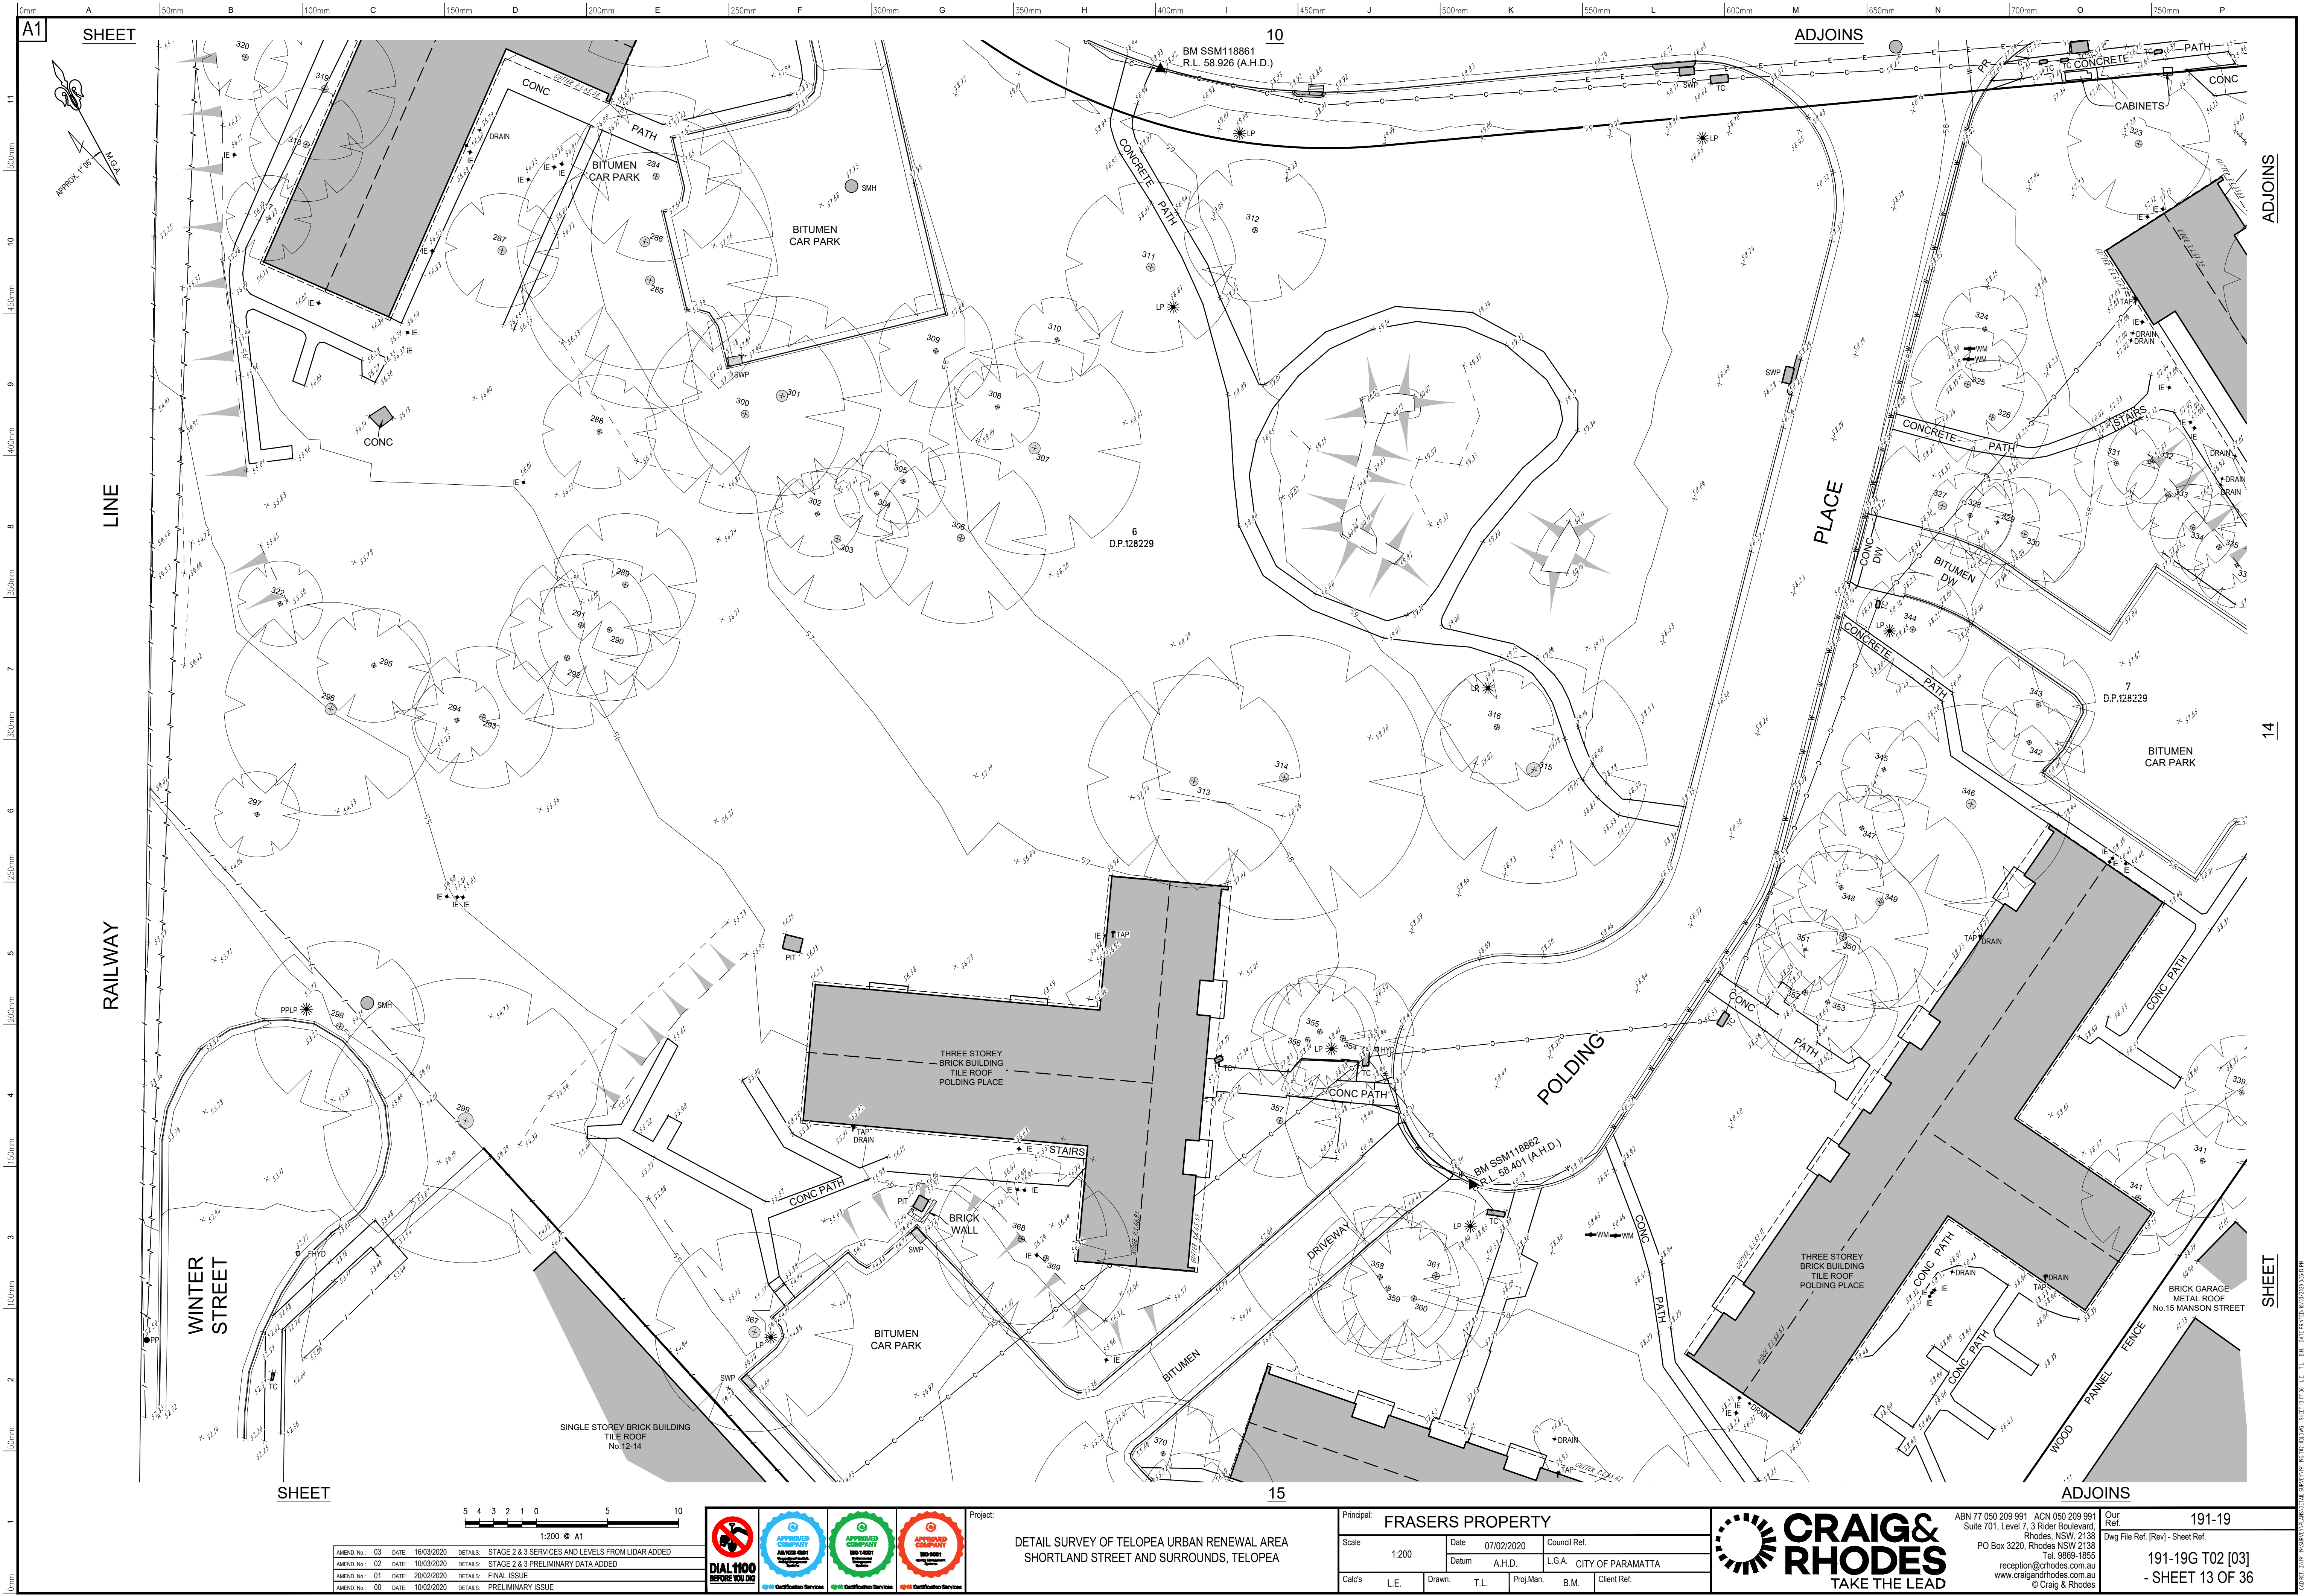

AMEND No.	03	DATE	16/03/2020	DETAILS	STAGE 2 & 3 SERVICES AND LEVELS FROM LIDAR ADDED
AMEND No.	02	DATE	10/03/2020	DETAILS	STAGE 2 & 3 PRELIMINARY DATA ADDED
AMEND No.	01	DATE	20/02/2020	DETAILS	FINAL ISSUE
AMEND No.	00	DATE	10/02/2020	DETAILS	PRELIMINARY ISSUE



Project: **DETAIL SURVEY OF TEOPEA URBAN RENEWAL AREA SHORTLAND STREET AND SURROUNDS, TEOPEA**

Principal:	FRASERS PROPERTY				
Scale:	1:200	Date:	07/02/2020	Council Ref:	
Cal's:	L.E.	Drawn:	T.L.	Proj.Man:	B.M.
				Client Ref:	



ABN 77 050 209 991 ACN 050 209 991
Suite 701, Level 7, 3 Rider Boulevard
Rhodes, NSW, 2138
PO Box 3220, Rhodes NSW 2138
Tel. 9869-1655
reception@rhodes.com.au
www.craigandrhodes.com.au
© Craig & Rhodes

Our Ref: **191-19**
Dwg File Ref: (Rev.) - Sheet Ref.
191-19G T02 [03]
- SHEET 13 OF 36



A1

11

ADJOINS

ADJOINS

13

SHEET

1

AMEND No.	03	DATE	16/03/2020	DETAILS	STAGE 2 & 3 SERVICES AND LEVELS FROM LIDAR ADDED
AMEND No.	02	DATE	10/03/2020	DETAILS	STAGE 2 & 3 PRELIMINARY DATA ADDED
AMEND No.	01	DATE	20/02/2020	DETAILS	FINAL ISSUE
AMEND No.	00	DATE	10/02/2020	DETAILS	PRELIMINARY ISSUE




Project: DETAIL SURVEY OF TELOPEA URBAN RENEWAL AREA
SHORTLAND STREET AND SURROUNDS, TELOPEA

Principal:	FRASERS PROPERTY				
Scale:	1:200	Date:	07/02/2020	Council Ref.	
Cal'c's:	L.E.	Drawn:	T.L.	Proj.Man:	B.M.
				Client Ref:	



ABN 77 050 209 991	ACN 050 209 991	Our Ref.	191-19
Suite 701, Level 7, 3 Rider Boulevard	Rhodes NSW, 2138	Dwg File Ref. (Rev.)	Sheet Ref.
PO Box 3220, Rhodes NSW 2138	Tel. 9869-1655		
reception@rhodes.com.au	www.craigandrhodes.com.au		
© Craig & Rhodes			

191-19G T02 [03]
- SHEET 14 OF 36

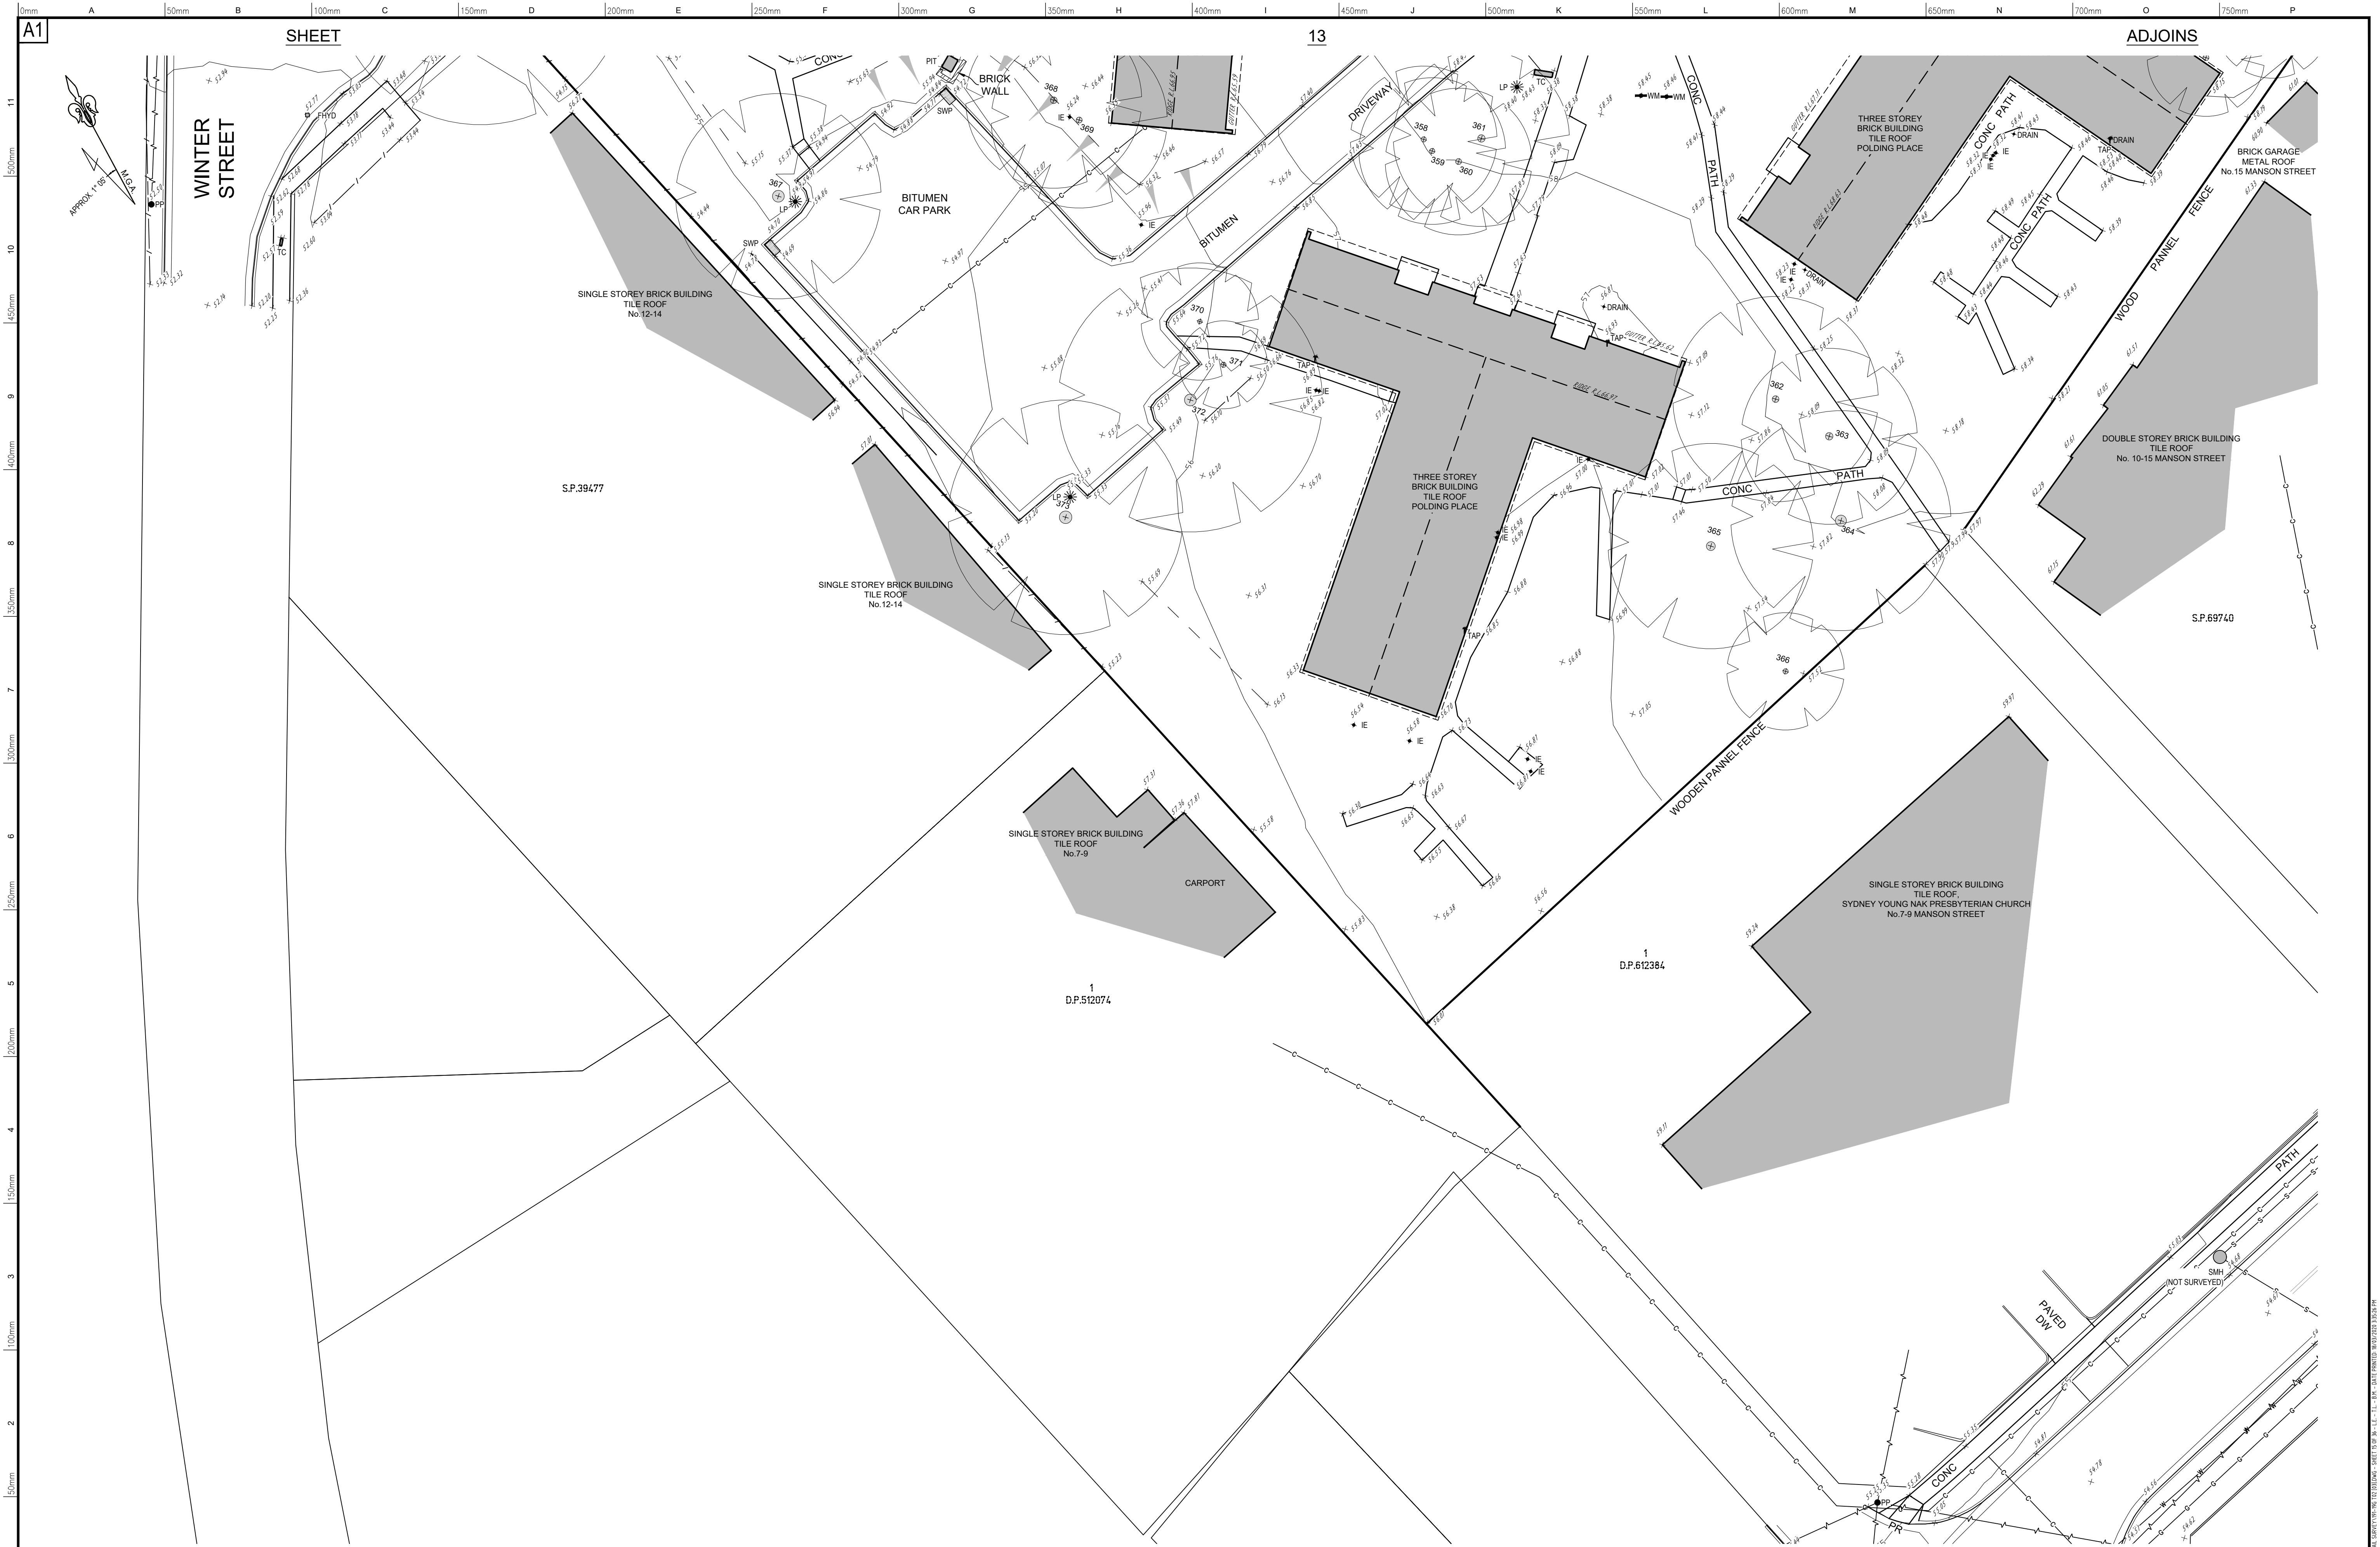

AMEND. No.	03	DATE	16/03/2020	DETAILS	STAGE 2 & 3 SERVICES AND LEVELS FROM LIDAR ADDED
AMEND. No.	02	DATE	10/03/2020	DETAILS	STAGE 2 & 3 PRELIMINARY DATA ADDED
AMEND. No.	01	DATE	20/02/2020	DETAILS	FINAL ISSUE
AMEND. No.	00	DATE	10/02/2020	DETAILS	PRELIMINARY ISSUE



Project: **DETAIL SURVEY OF TEOPEA URBAN RENEWAL AREA
SHORTLAND STREET AND SURROUNDS, TEOPEA**


Principal:	FRASERS PROPERTY				
Scale:	1:200	Date:	07/02/2020	Council Ref.	
Datum:	A.H.D.	L.G.A.	CITY OF PARAMATTA		
Cal's:	L.E.	Drawn:	T.L.	Proj.Man:	B.M.
				Client Ref:	



ABN 77 050 209 991	ACN 050 209 991	Our Ref.	191-19
Suite 701, Level 7, 3 Rider Boulevard	Rhodes, NSW, 2138	Dwg File Ref. (Rev.)	Sheet Ref.
PO Box 3220, Rhodes NSW 2138	Tel. 9869-1655		
reception@craigandrhodes.com.au	www.craigandrhodes.com.au		
© Craig & Rhodes			

191-19G T02 [03]
- SHEET 15 OF 36

CRAIG & RHODES PROPERTY SERVICES PTY LTD. 191-19G T02 [03] - SHEET 15 OF 36 - DATE PRINTED: 16/03/2020 13:28:44

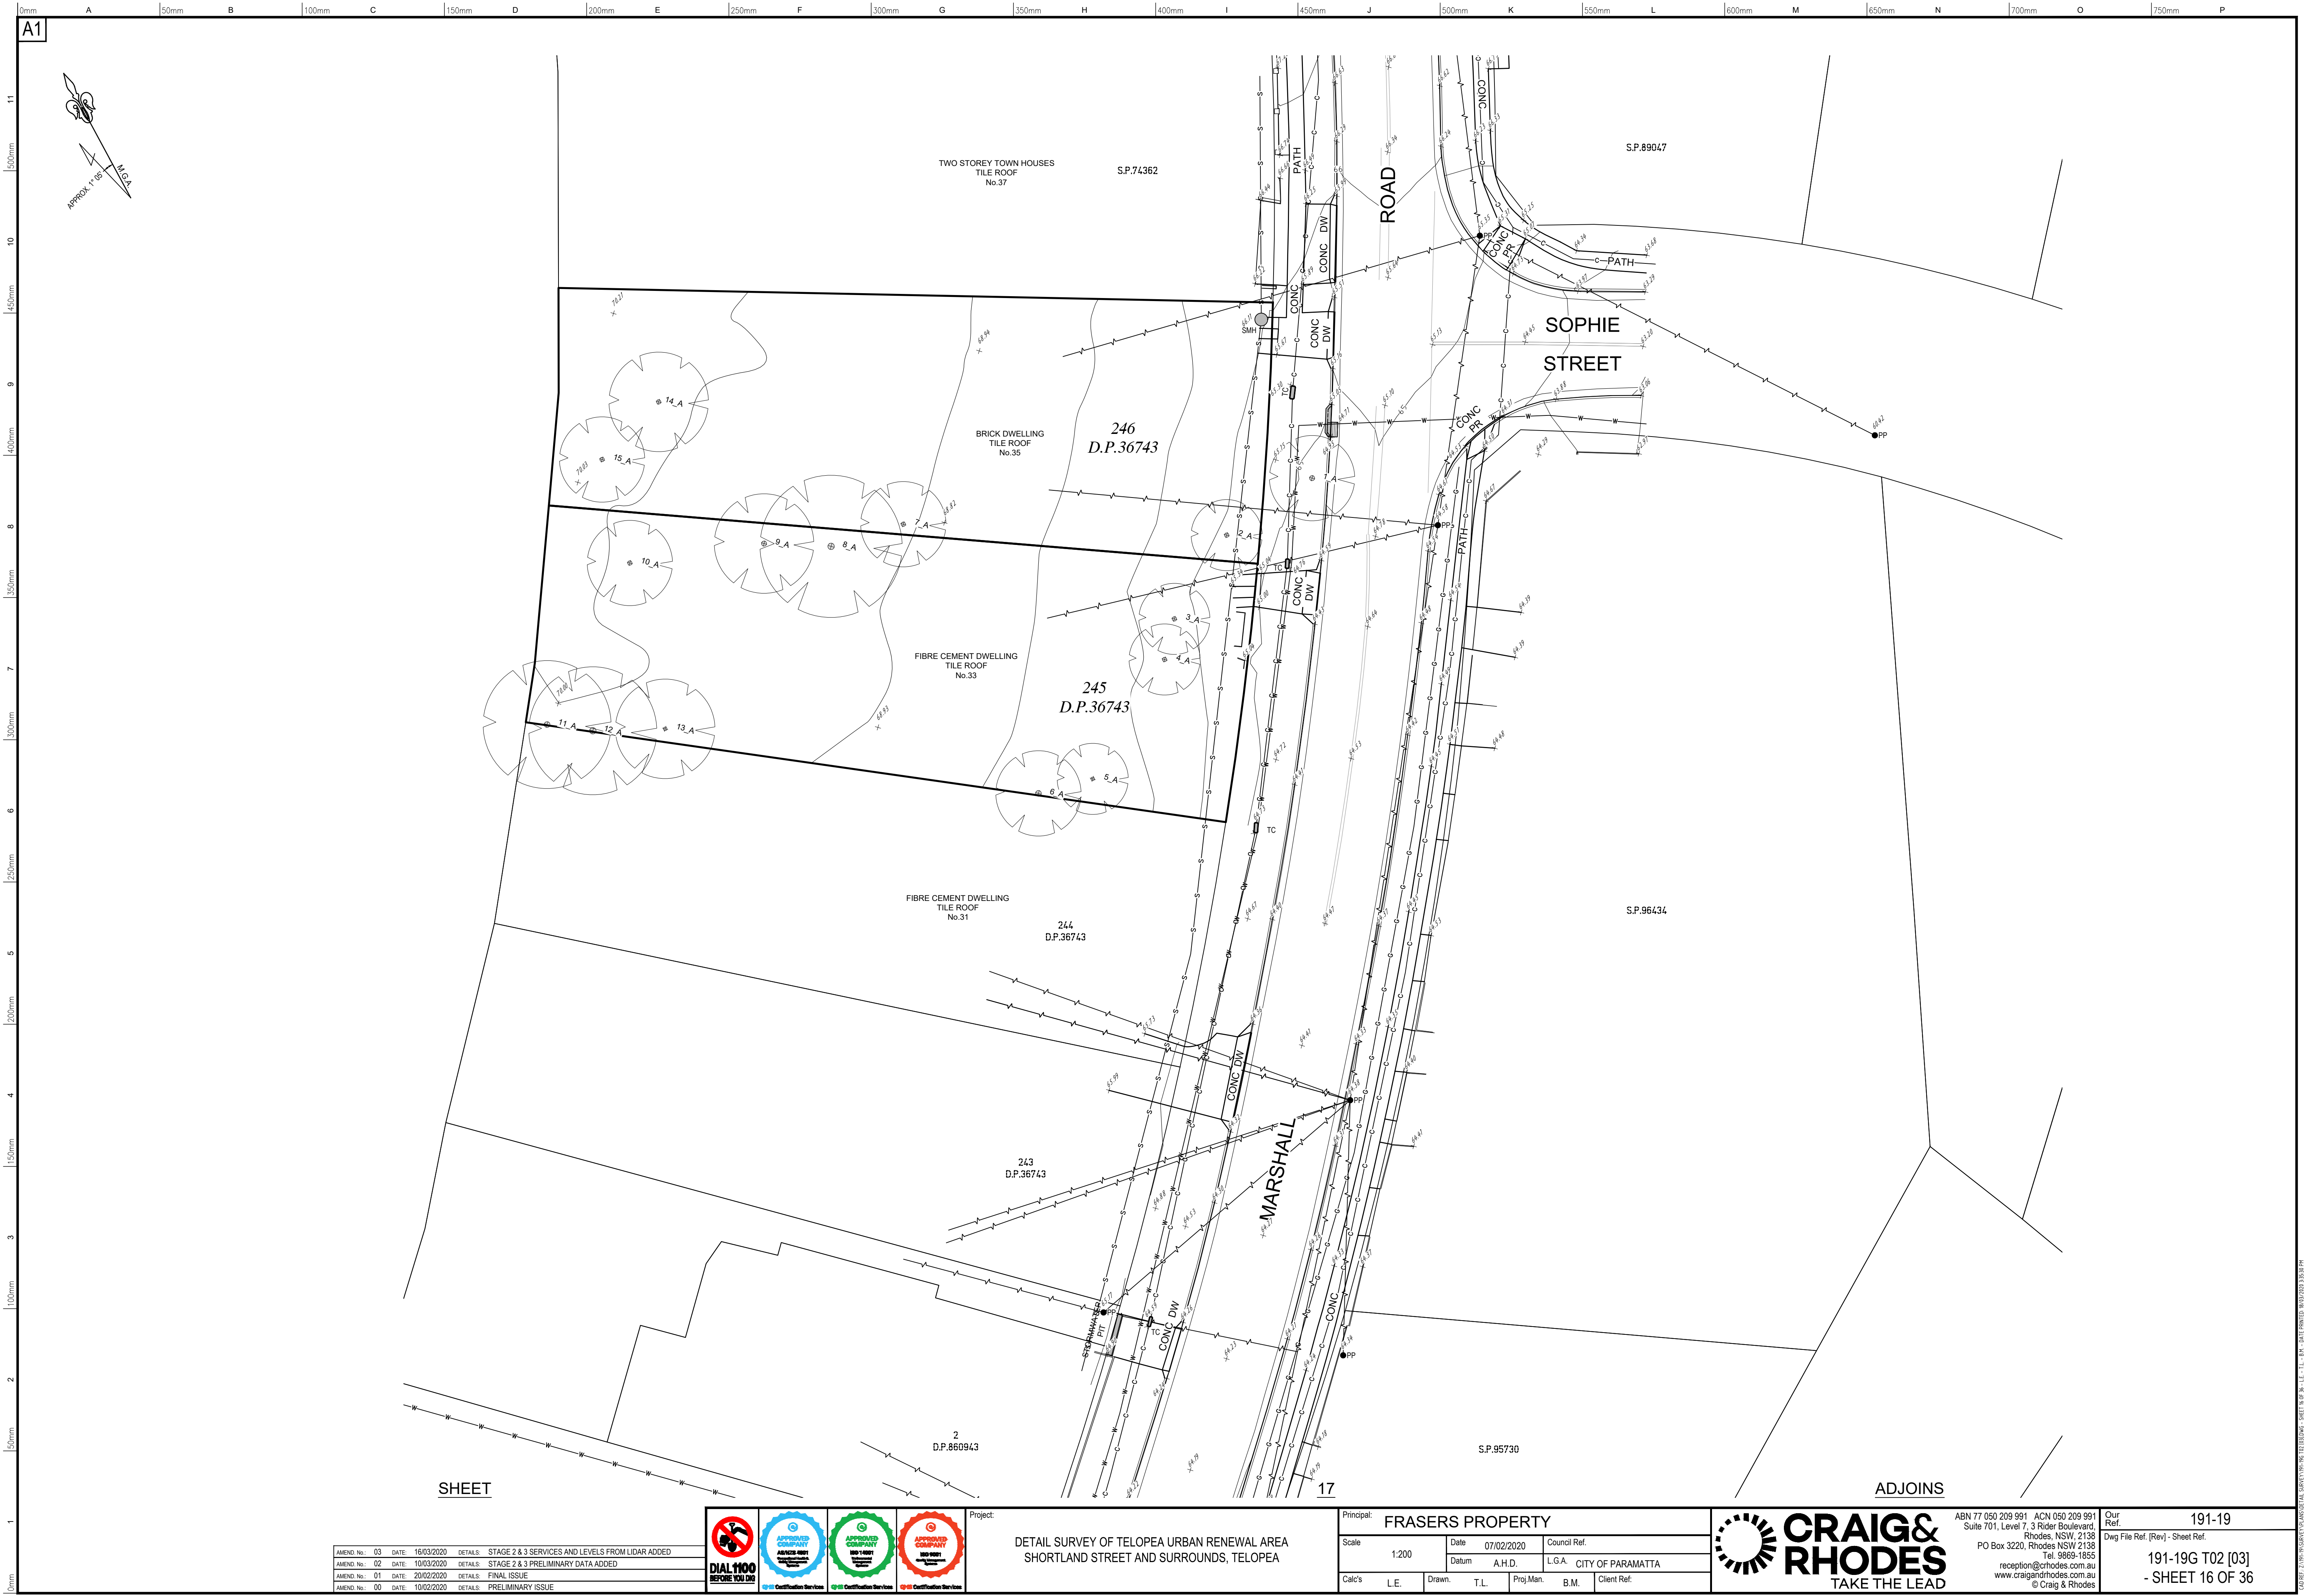

AMEND. No.	03	DATE:	16/03/2020	DETAILS:	STAGE 2 & 3 SERVICES AND LEVELS FROM LIDAR ADDED
AMEND. No.	02	DATE:	10/03/2020	DETAILS:	STAGE 2 & 3 PRELIMINARY DATA ADDED
AMEND. No.	01	DATE:	20/02/2020	DETAILS:	FINAL ISSUE
AMEND. No.	00	DATE:	10/02/2020	DETAILS:	PRELIMINARY ISSUE





Project: **FRASERS PROPERTY**
DETAIL SURVEY OF TELOPEA URBAN RENEWAL AREA
SHORTLAND STREET AND SURROUNDS, TELOPEA

Principal:	FRASERS PROPERTY				
Scale:	1:200	Date:	07/02/2020	Council Ref.	
Cal'c's:	L.E.	Drawn:	T.L.	Proj.Man:	B.M.
				Client Ref:	



ABN 77 050 209 991 Suite 701, Level 7, 3 Rider Boulevard Rhodes, NSW, 2138 PO Box 3220, Rhodes NSW 2138 reception@craigandrhodes.com.au www.craigandrhodes.com.au © Craig & Rhodes	Our Ref. 191-19 Dwg File Ref (Rev) - Sheet Ref. 191-19G T02 [03] - SHEET 16 OF 36
--	--

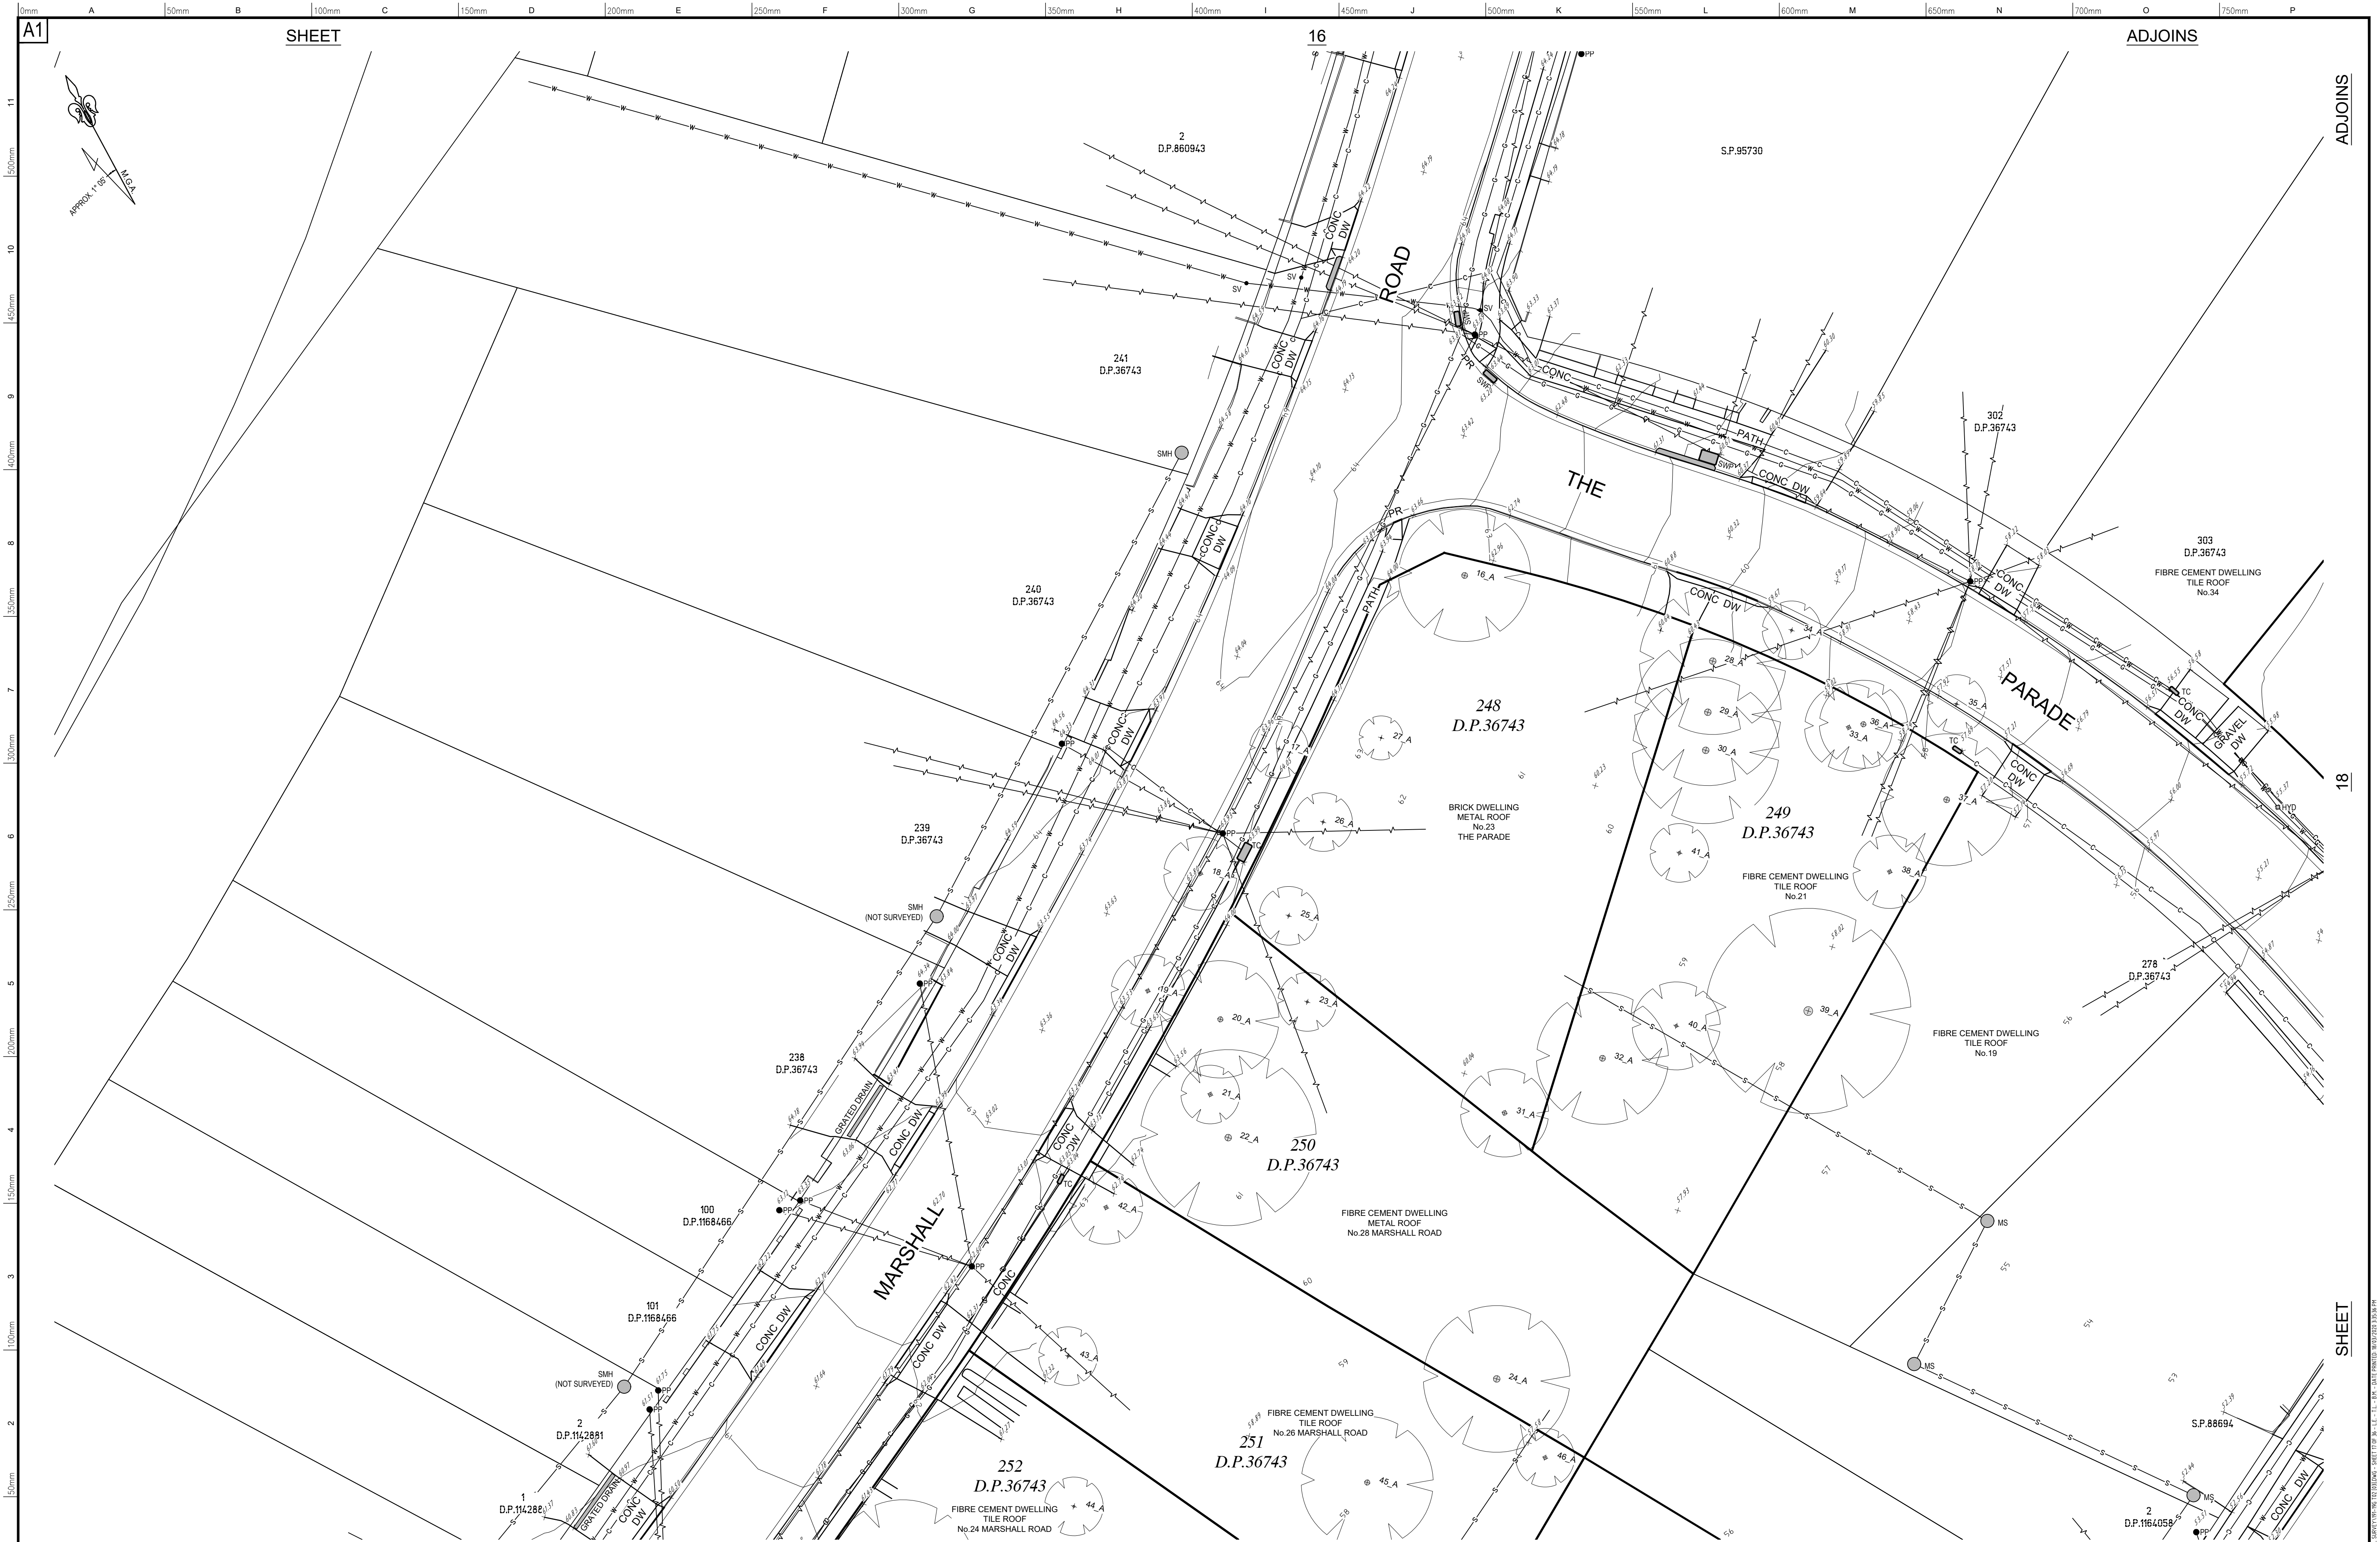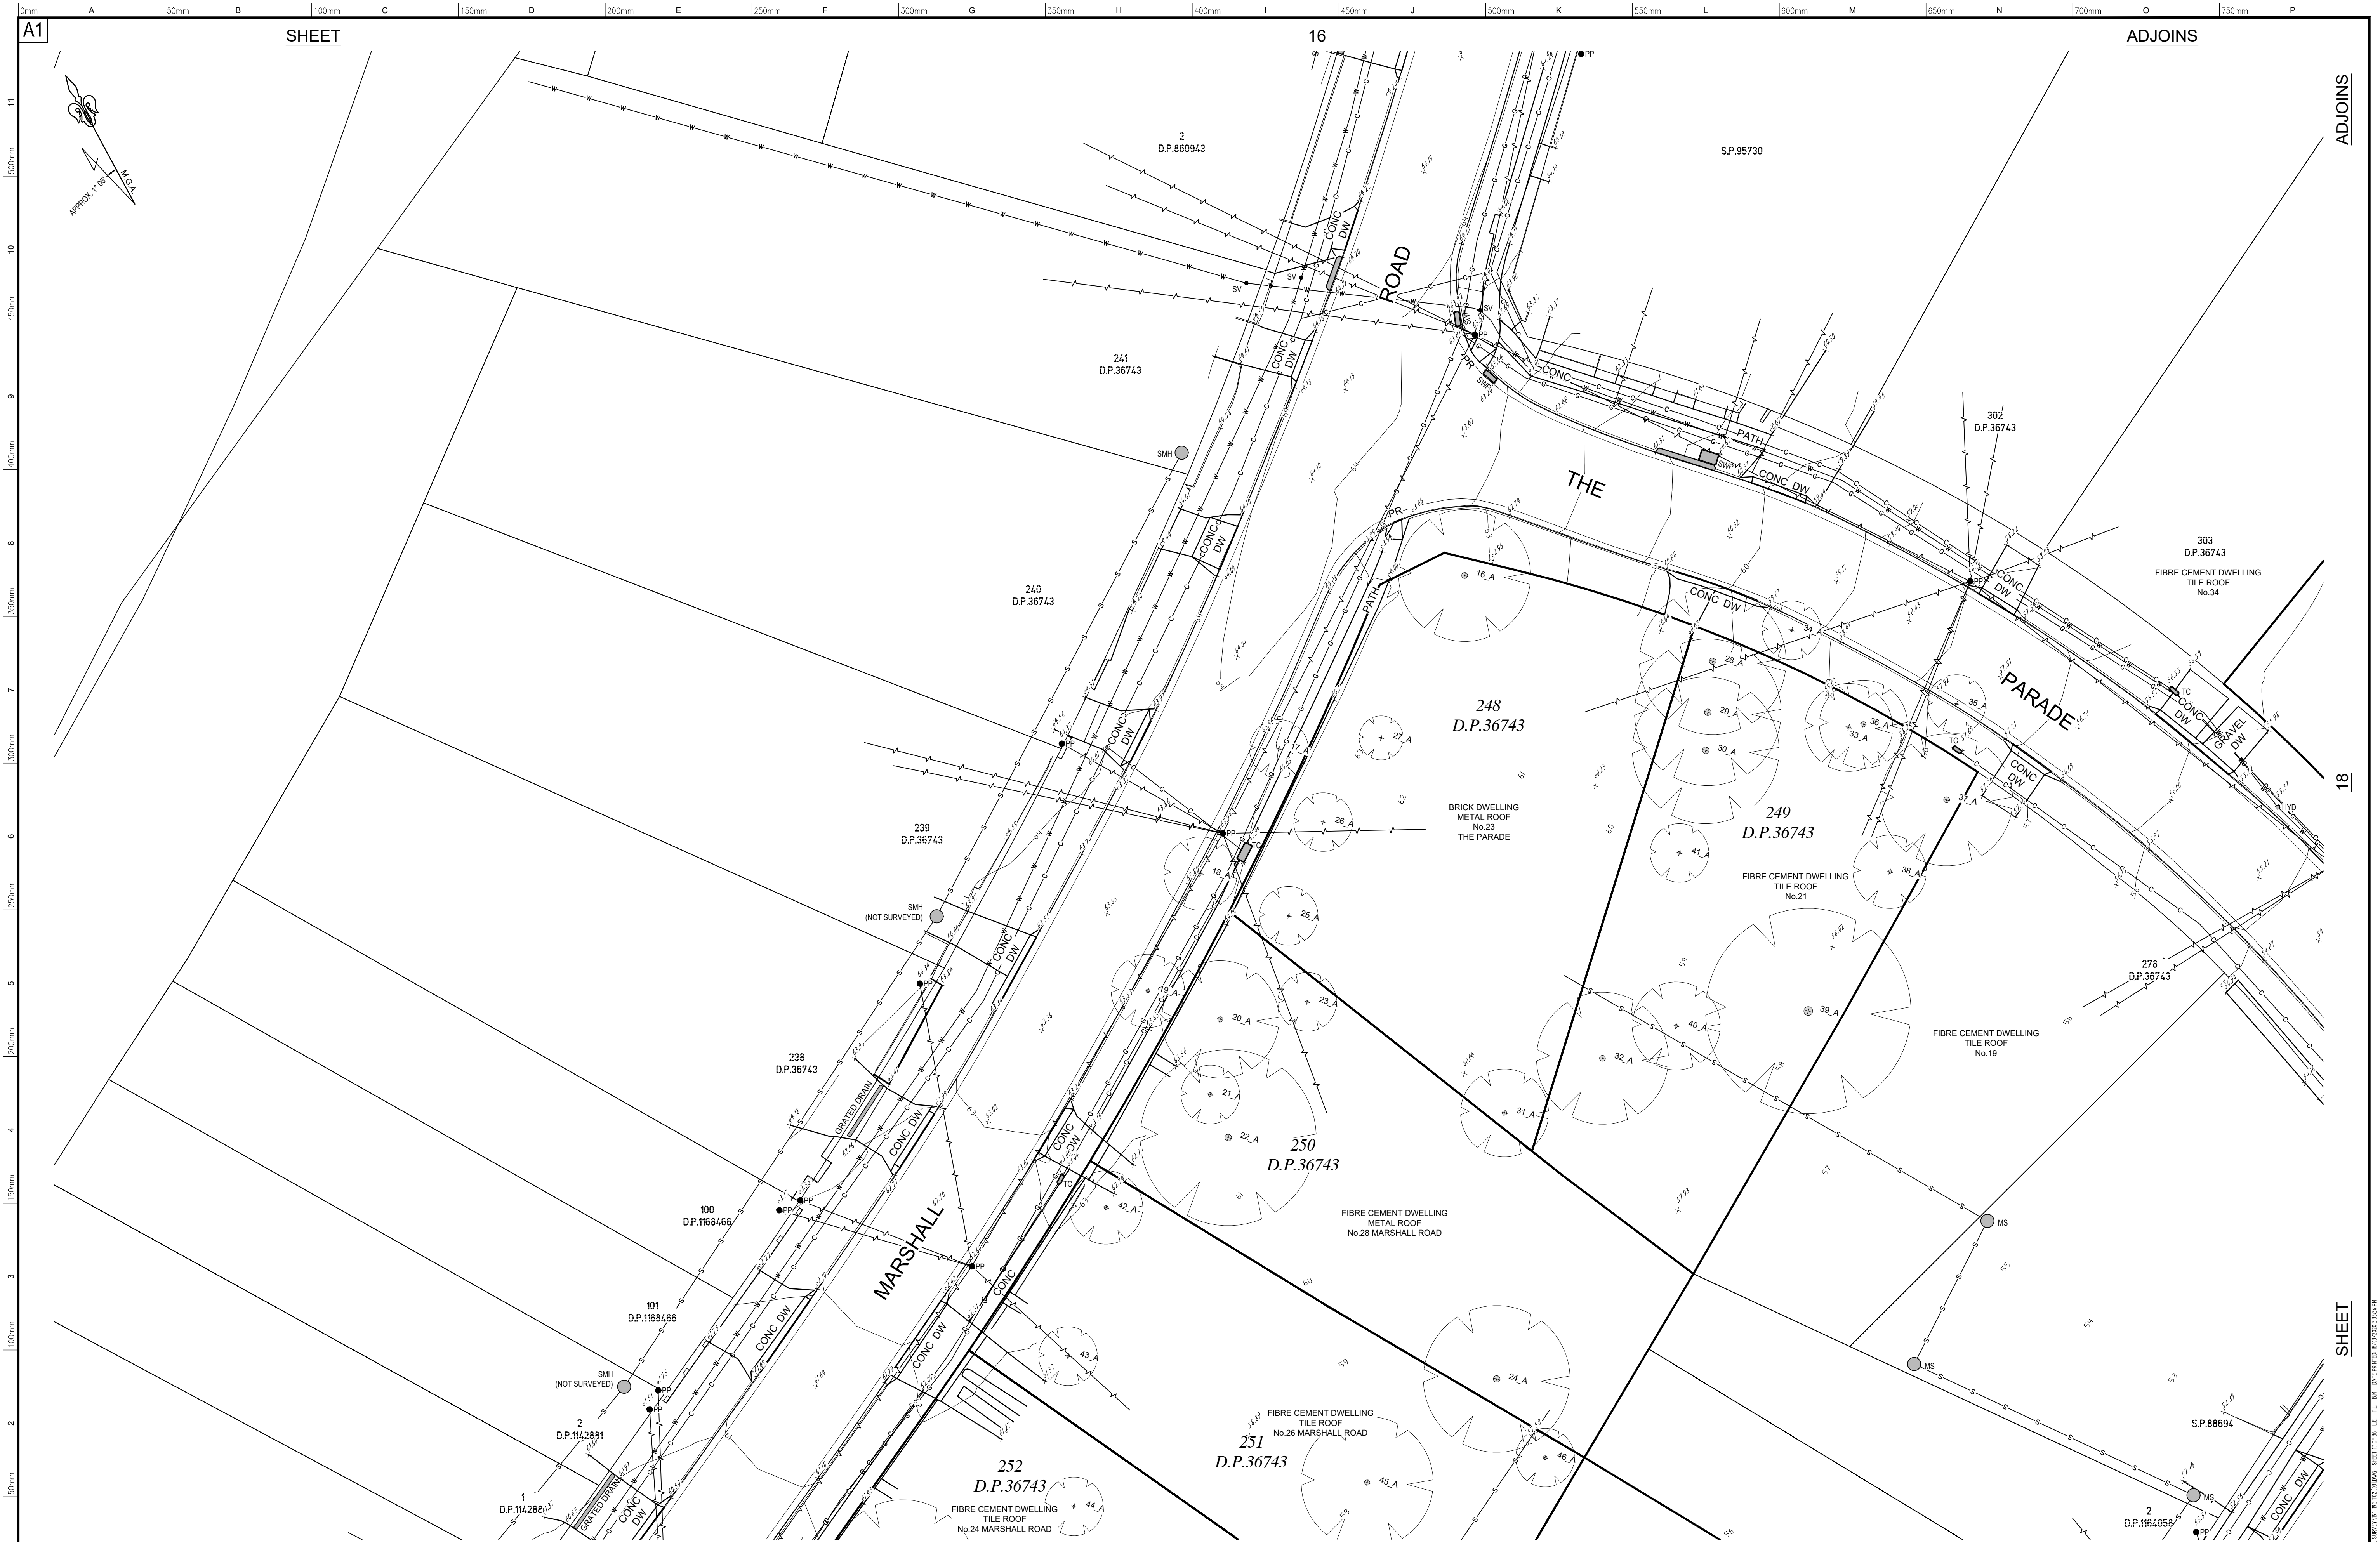

AMEND. No.	03	DATE	16/03/2020	DETAILS	STAGE 2 & 3 SERVICES AND LEVELS FROM LIDAR ADDED
AMEND. No.	02	DATE	10/03/2020	DETAILS	STAGE 2 & 3 PRELIMINARY DATA ADDED
AMEND. No.	01	DATE	20/02/2020	DETAILS	FINAL ISSUE
AMEND. No.	00	DATE	10/02/2020	DETAILS	PRELIMINARY ISSUE




Project: **DETAIL SURVEY OF TELOPEA URBAN RENEWAL AREA**
SHORTLAND STREET AND SURROUNDS, TELOPEA

Principal:	FRASERS PROPERTY				
Scale:	1:200	Date:	07/02/2020	Council Ref.	
Datum:	A.H.D.	L.G.A.	CITY OF PARAMATTA		
Cal's:	L.E.	Drawn:	T.L.	Proj.Man:	B.M.
		Client Ref:			



ABN 77 050 209 991 ACN 050 209 991
Suite 701, Level 7, 3 Rider Boulevard
Rhodes, NSW, 2138
PO Box 3220, Rhodes NSW 2138
Tel. 9869-1655
reception@rhodes.com.au
www.craigandrhodes.com.au
© Craig & Rhodes

Our Ref. **191-19**
Dwg File Ref. (Rev) - Sheet Ref.
191-19G T02 [03]
- SHEET 17 OF 36

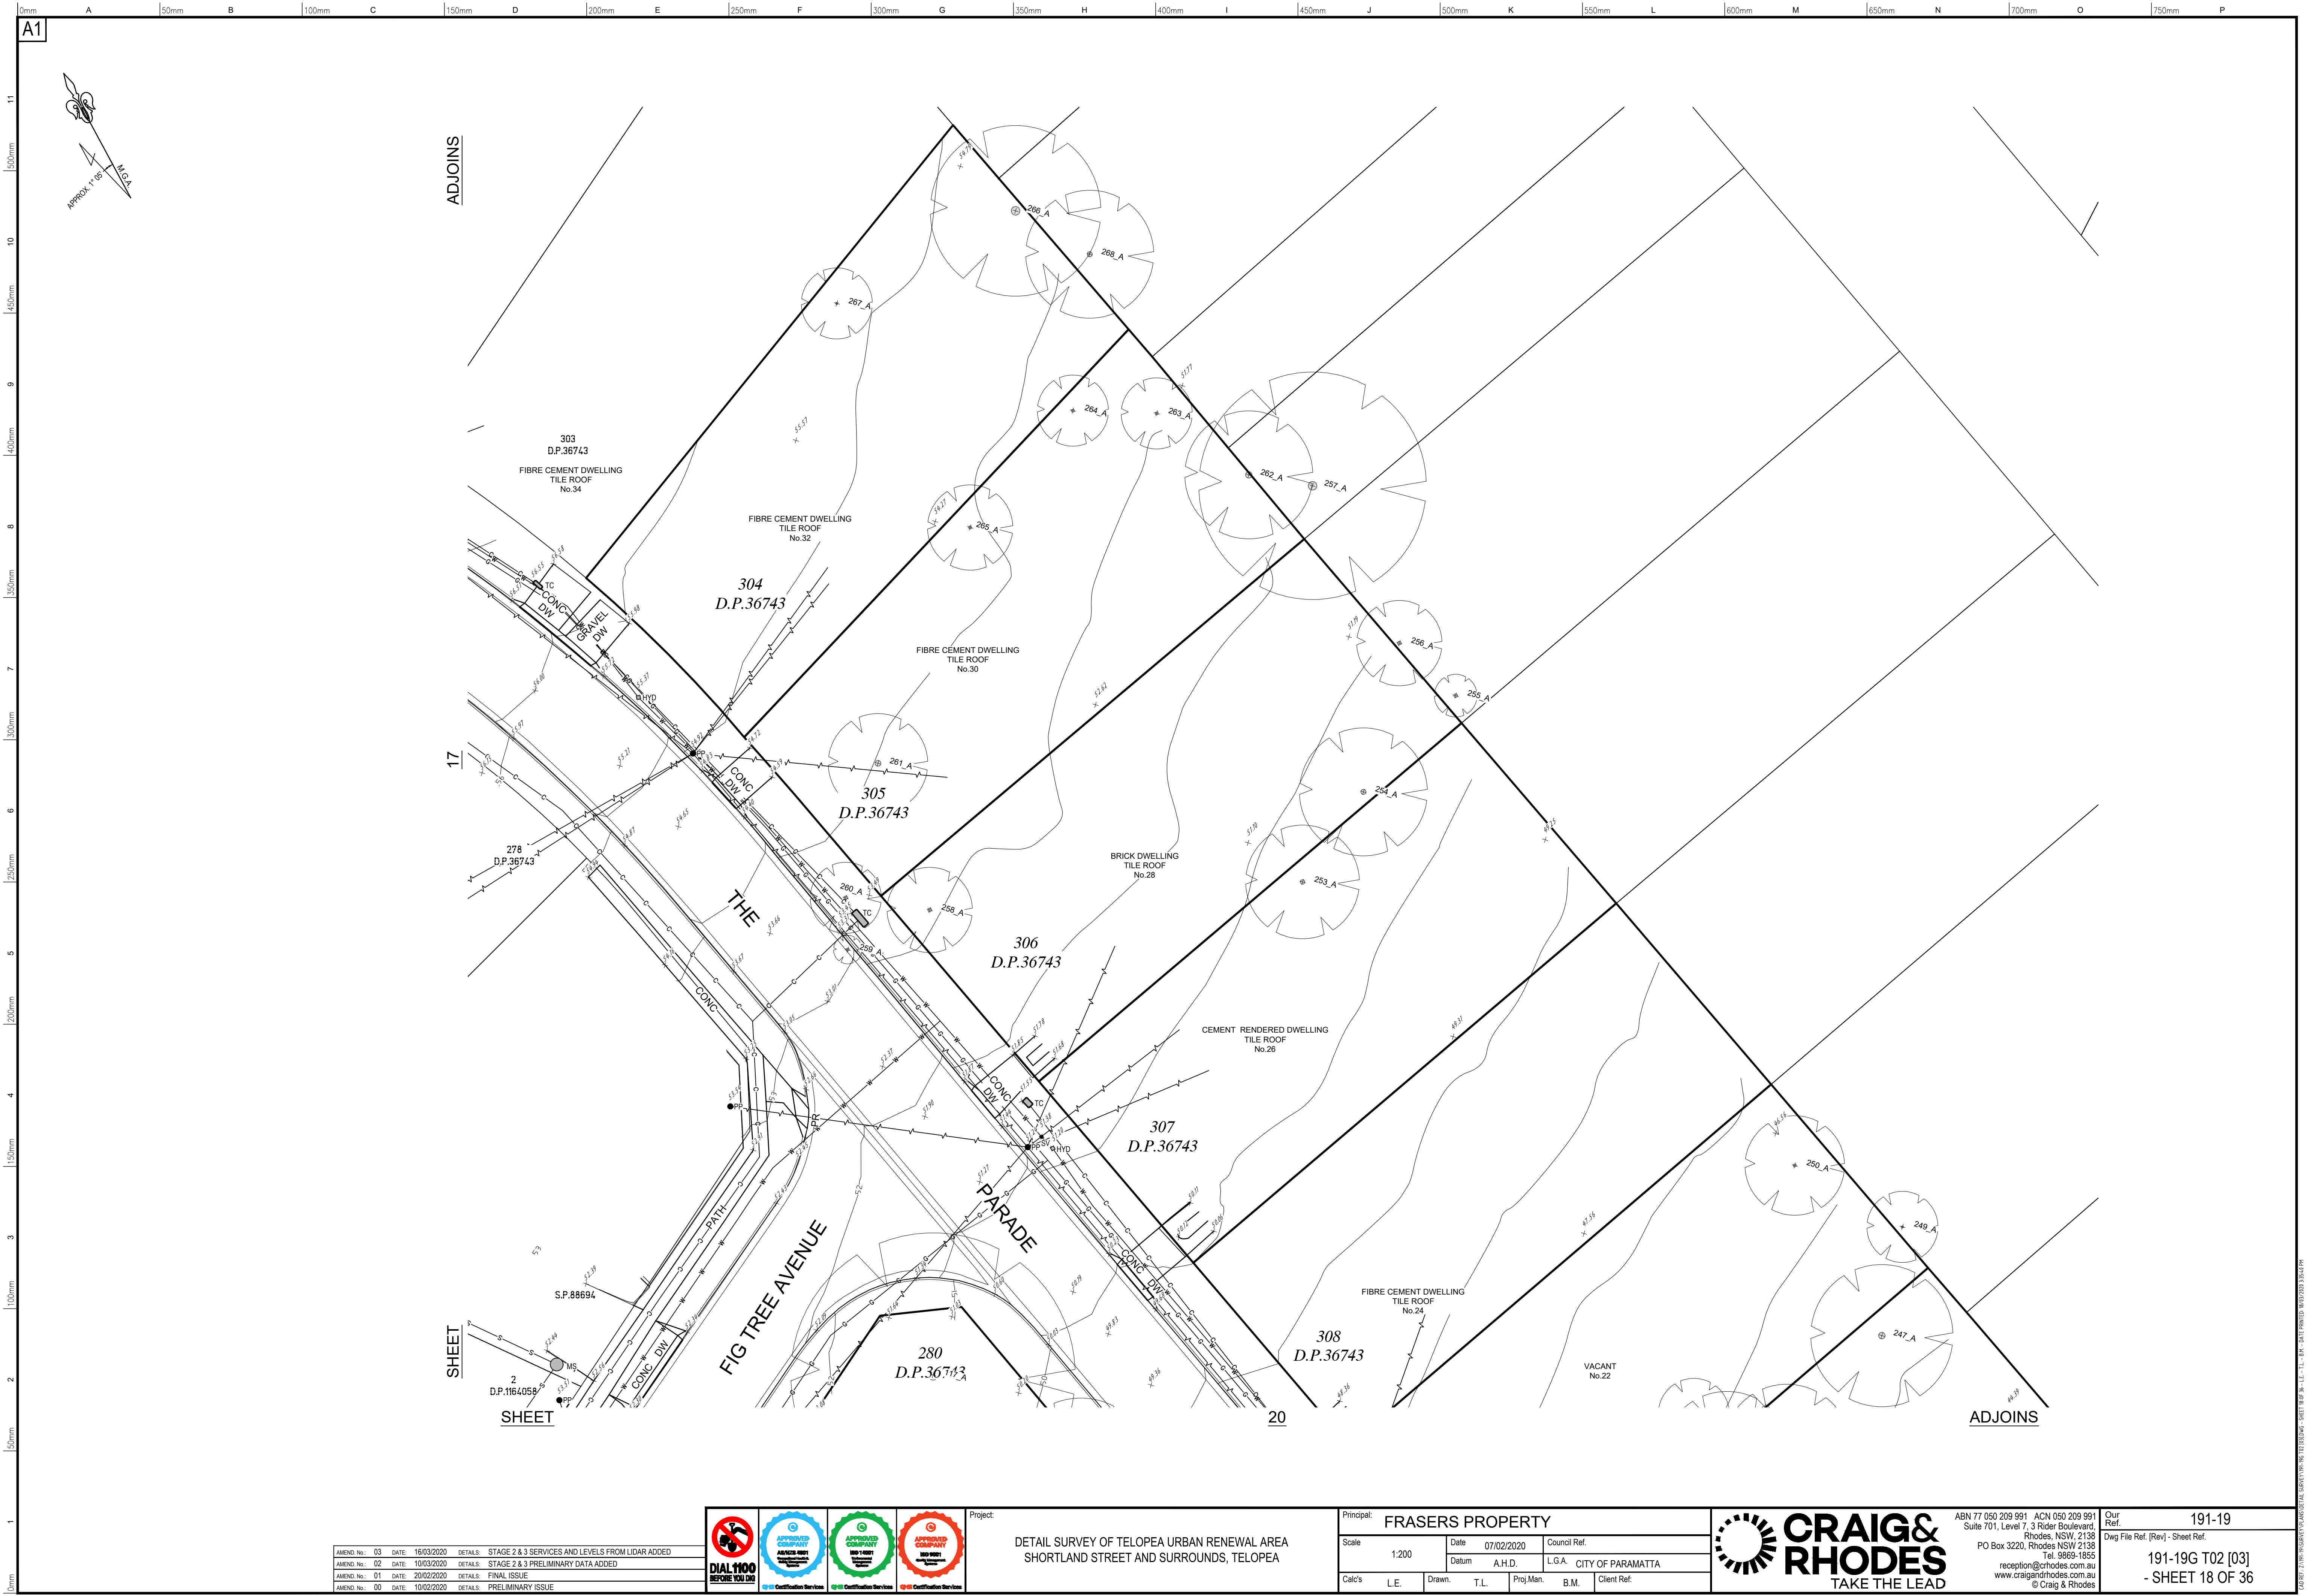

AMEND. No.	03	DATE	16/03/2020	DETAILS	STAGE 2 & 3 SERVICES AND LEVELS FROM LIDAR ADDED
AMEND. No.	02	DATE	10/03/2020	DETAILS	STAGE 2 & 3 PRELIMINARY DATA ADDED
AMEND. No.	01	DATE	20/02/2020	DETAILS	FINAL ISSUE
AMEND. No.	00	DATE	10/02/2020	DETAILS	PRELIMINARY ISSUE




Project: **DETAIL SURVEY OF TELOPEA URBAN RENEWAL AREA
SHORTLAND STREET AND SURROUNDS, TELOPEA**

Principal: FRASERS PROPERTY					
Scale 1:200		Date 07/02/2020	Council Ref.		
		Datum A.H.D.	L.G.A. CITY OF PARAMATTA		
Calc's	L.E.	Drawn.	T.L.	Proj.Man.	B.M.
				Client Ref:	



ABN 77 050 209 991 Suite 701, Level 7, 3 Rider Boulevard Rhodes, NSW, 2138 PO Box 3220, Rhodes NSW 2138 Tel. 9869-1655 reception@craigandrhodes.com.au www.craigandrhodes.com.au © Craig & Rhodes	Our Ref. 191-19 Dwg File Ref. (Rev) - Sheet Ref. 191-19G T02 [03] - SHEET 18 OF 36
--	---

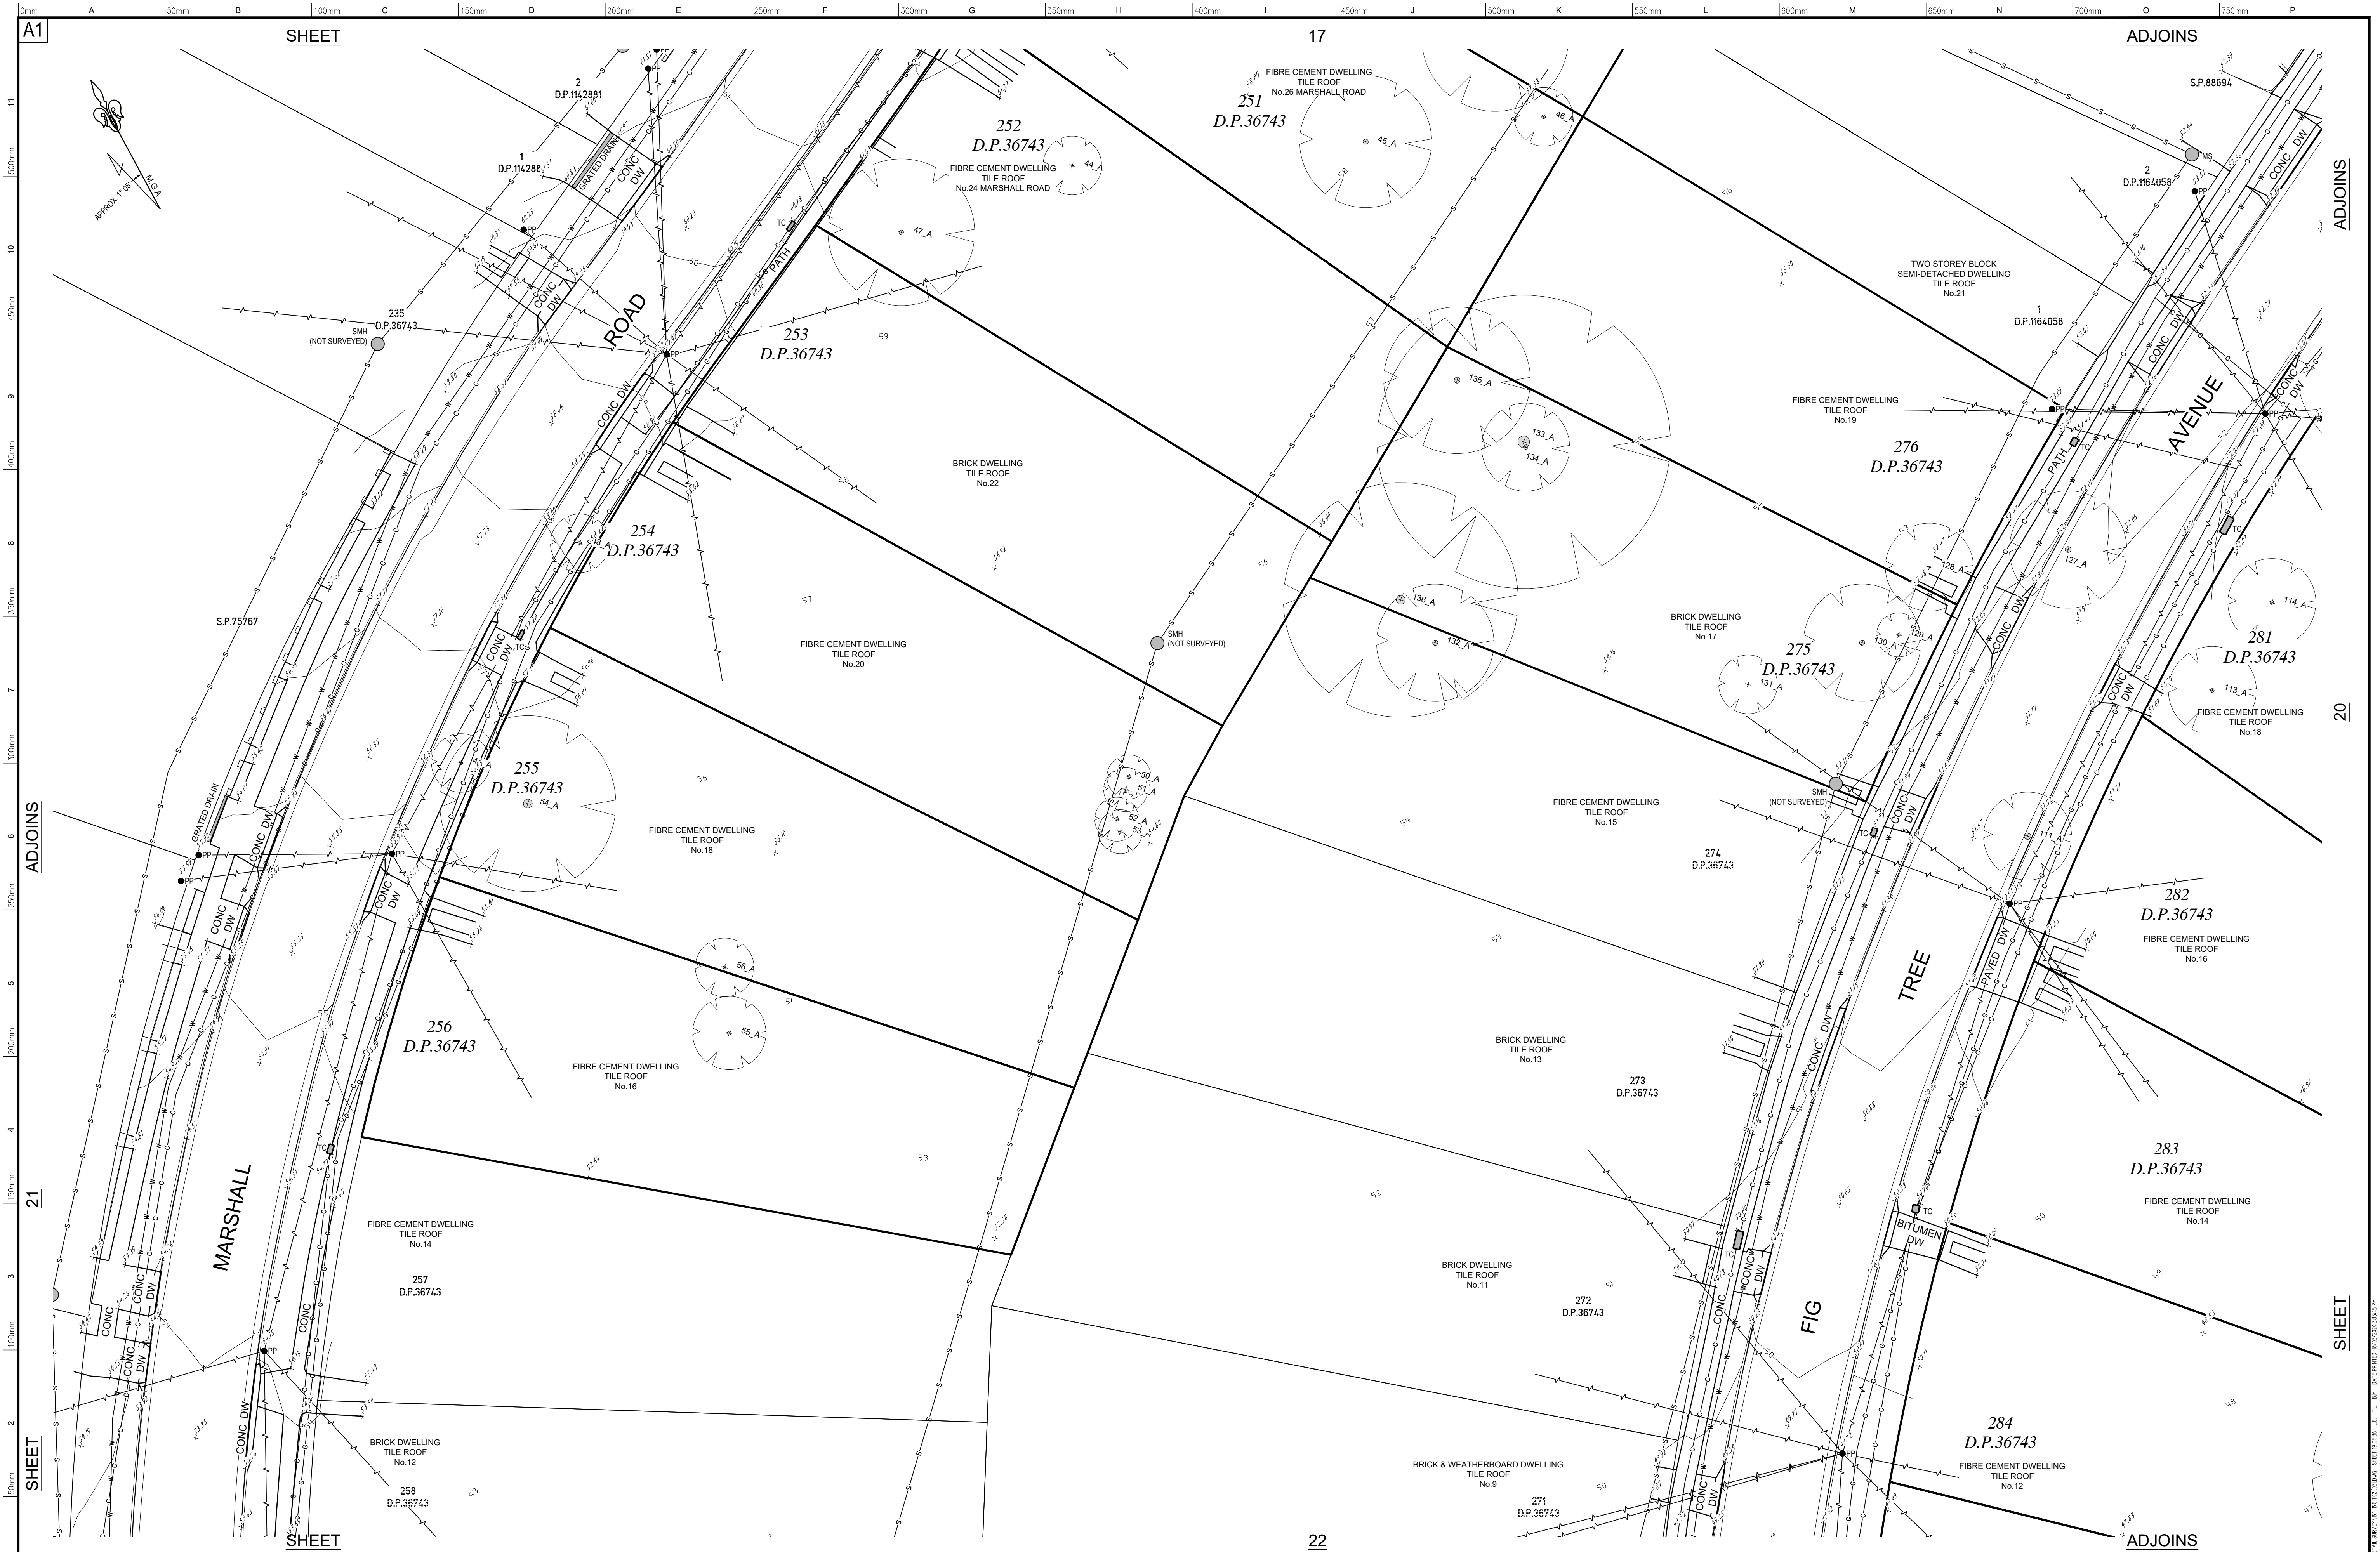

AMEND No.	03	DATE	16/03/2020	DETAILS	STAGE 2 & 3 SERVICES AND LEVELS FROM LIDAR ADDED
AMEND No.	02	DATE	10/03/2020	DETAILS	STAGE 2 & 3 PRELIMINARY DATA ADDED
AMEND No.	01	DATE	20/02/2020	DETAILS	FINAL ISSUE
AMEND No.	00	DATE	10/02/2020	DETAILS	PRELIMINARY ISSUE




Project: **DETAIL SURVEY OF TEOPEA URBAN RENEWAL AREA**
SHORTLAND STREET AND SURROUNDS, TEOPEA


Principal:	FRASERS PROPERTY				
Scale:	1:200	Date:	07/02/2020	Council Ref.	
Cal's:	L.E.	Drawn:	T.L.	Proj.Man:	B.M.
				Client Ref:	



ABN 77 050 209 991	ACN 050 209 991	Our Ref.	191-19
Suite 701, Level 7, 3 Rider Boulevard	Rhodes NSW, 2138	Dwg File Ref. (Rev.)	Sheet Ref.
PO Box 3220, Rhodes NSW 2138	Tel. 9869-1655		
reception@craigandrhodes.com.au	www.craigandrhodes.com.au		
© Craig & Rhodes			

191-19G T02 [03]
- SHEET 19 OF 36

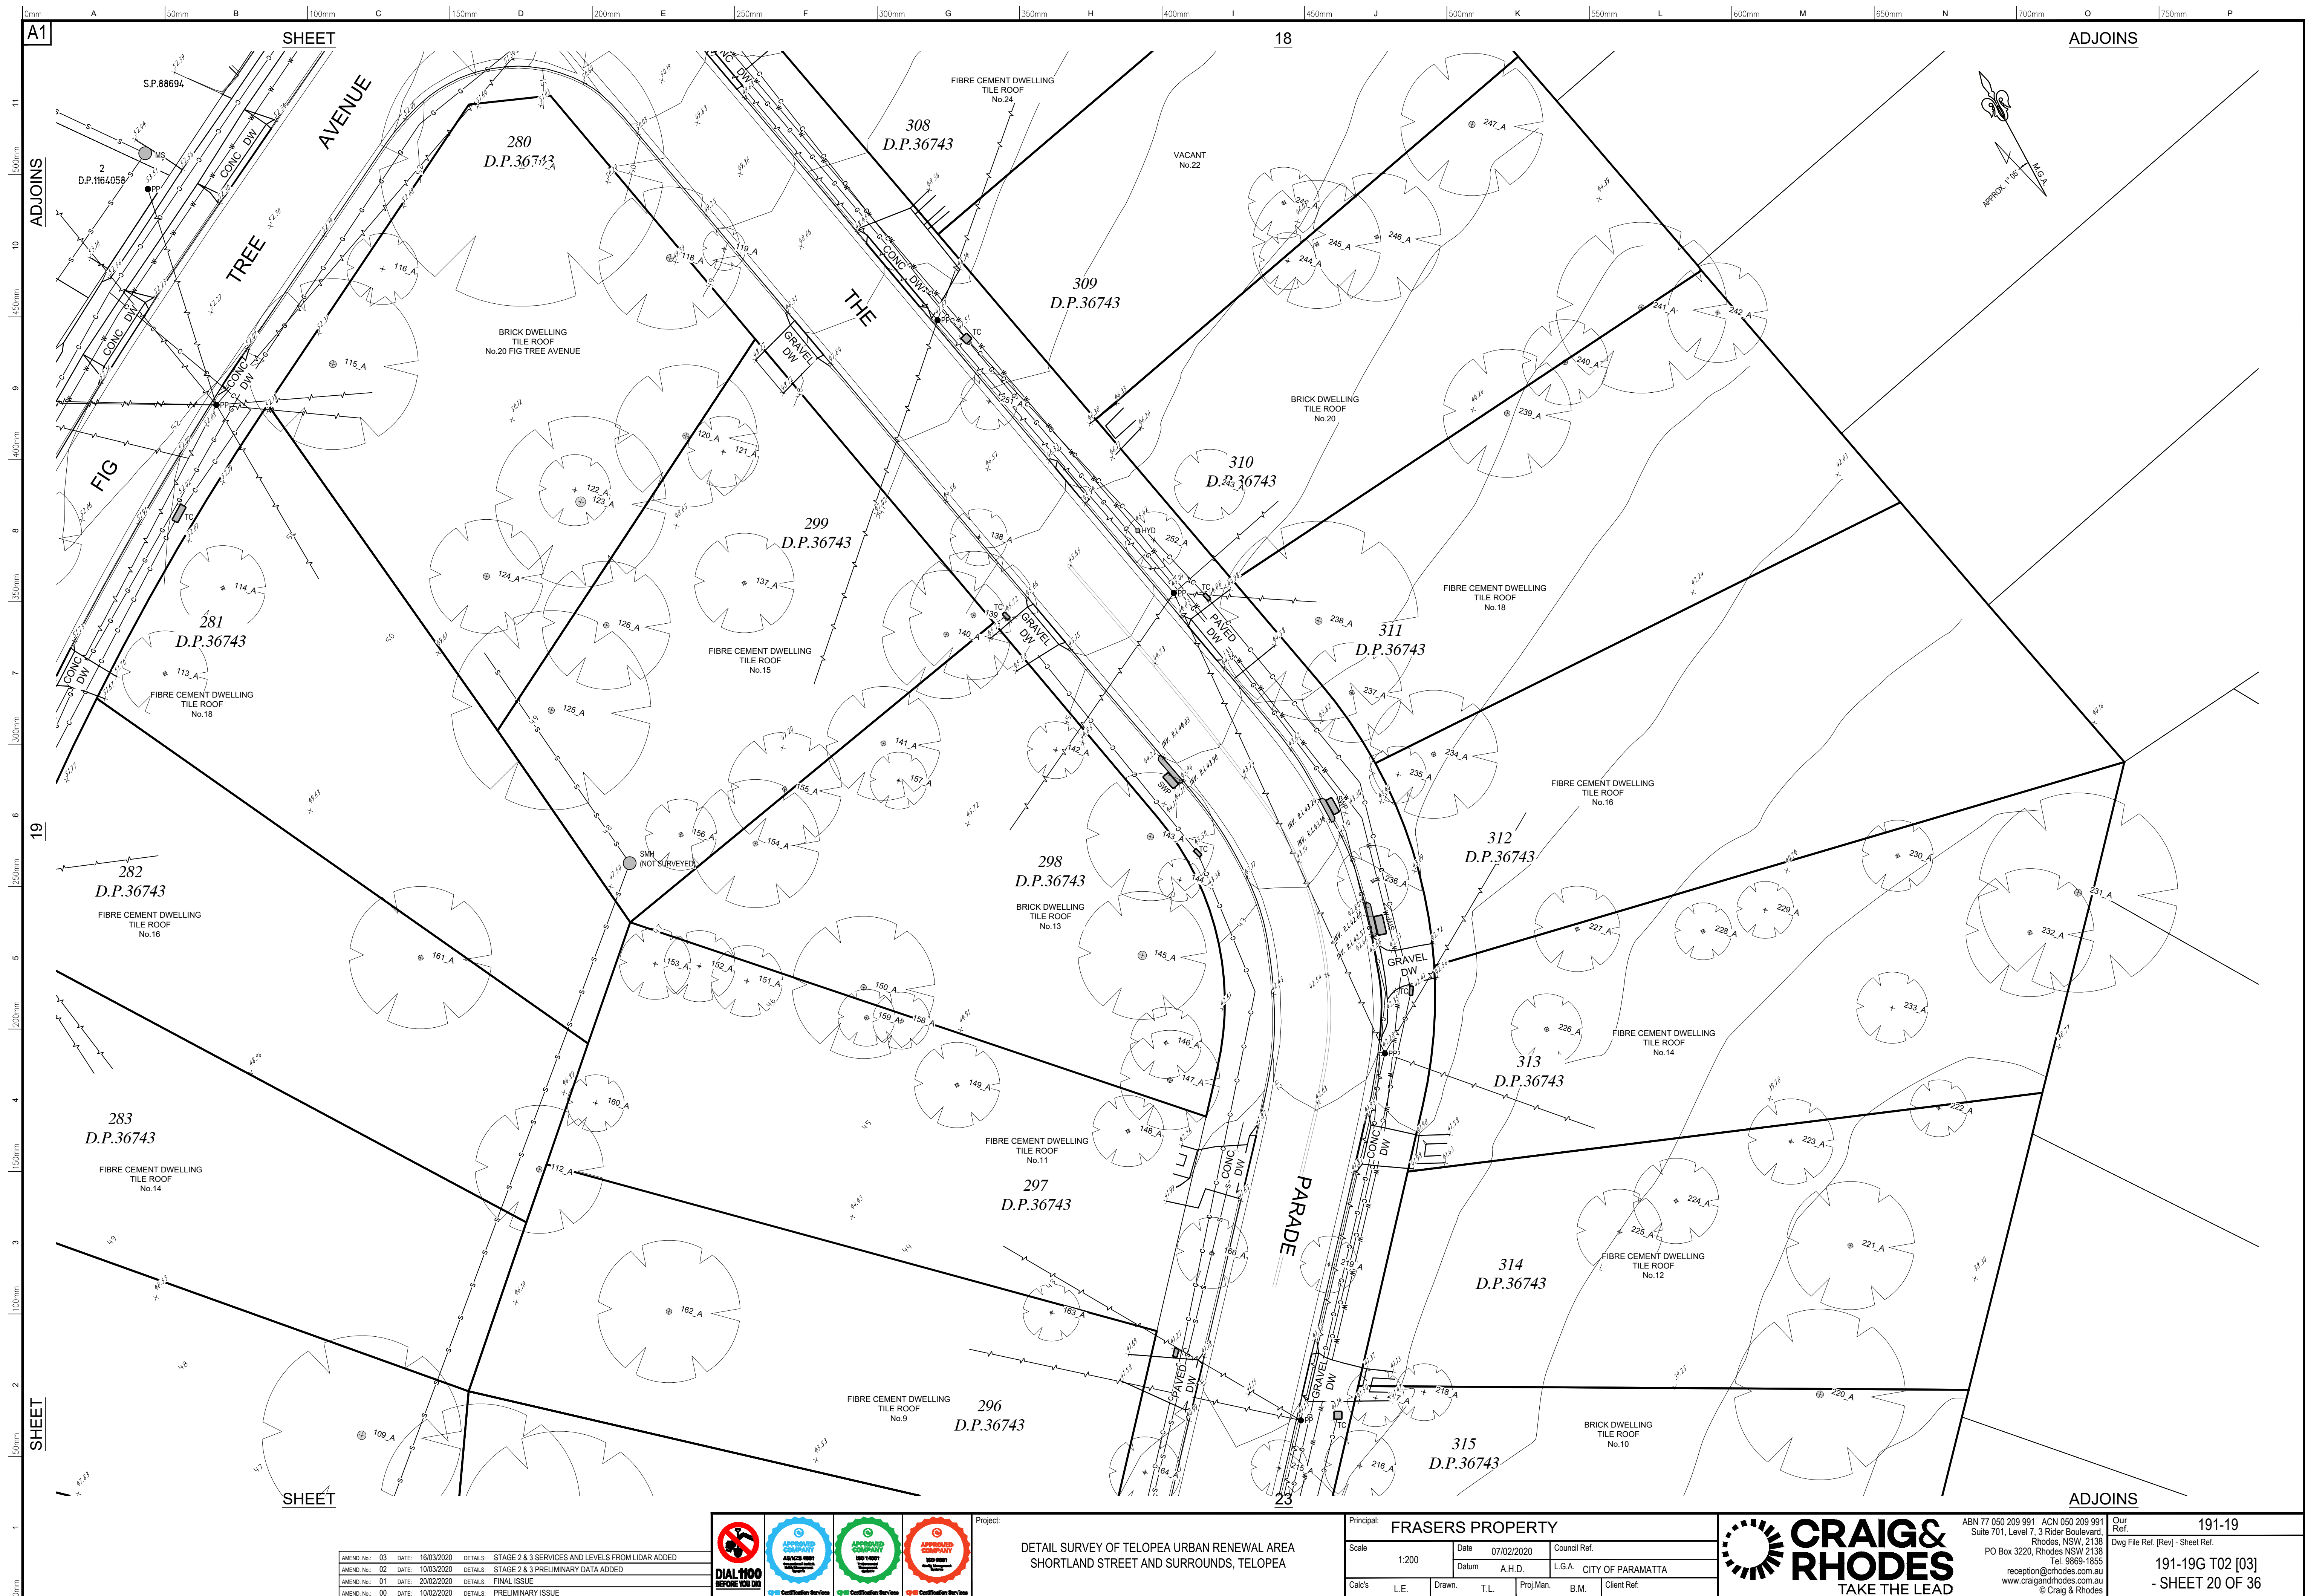

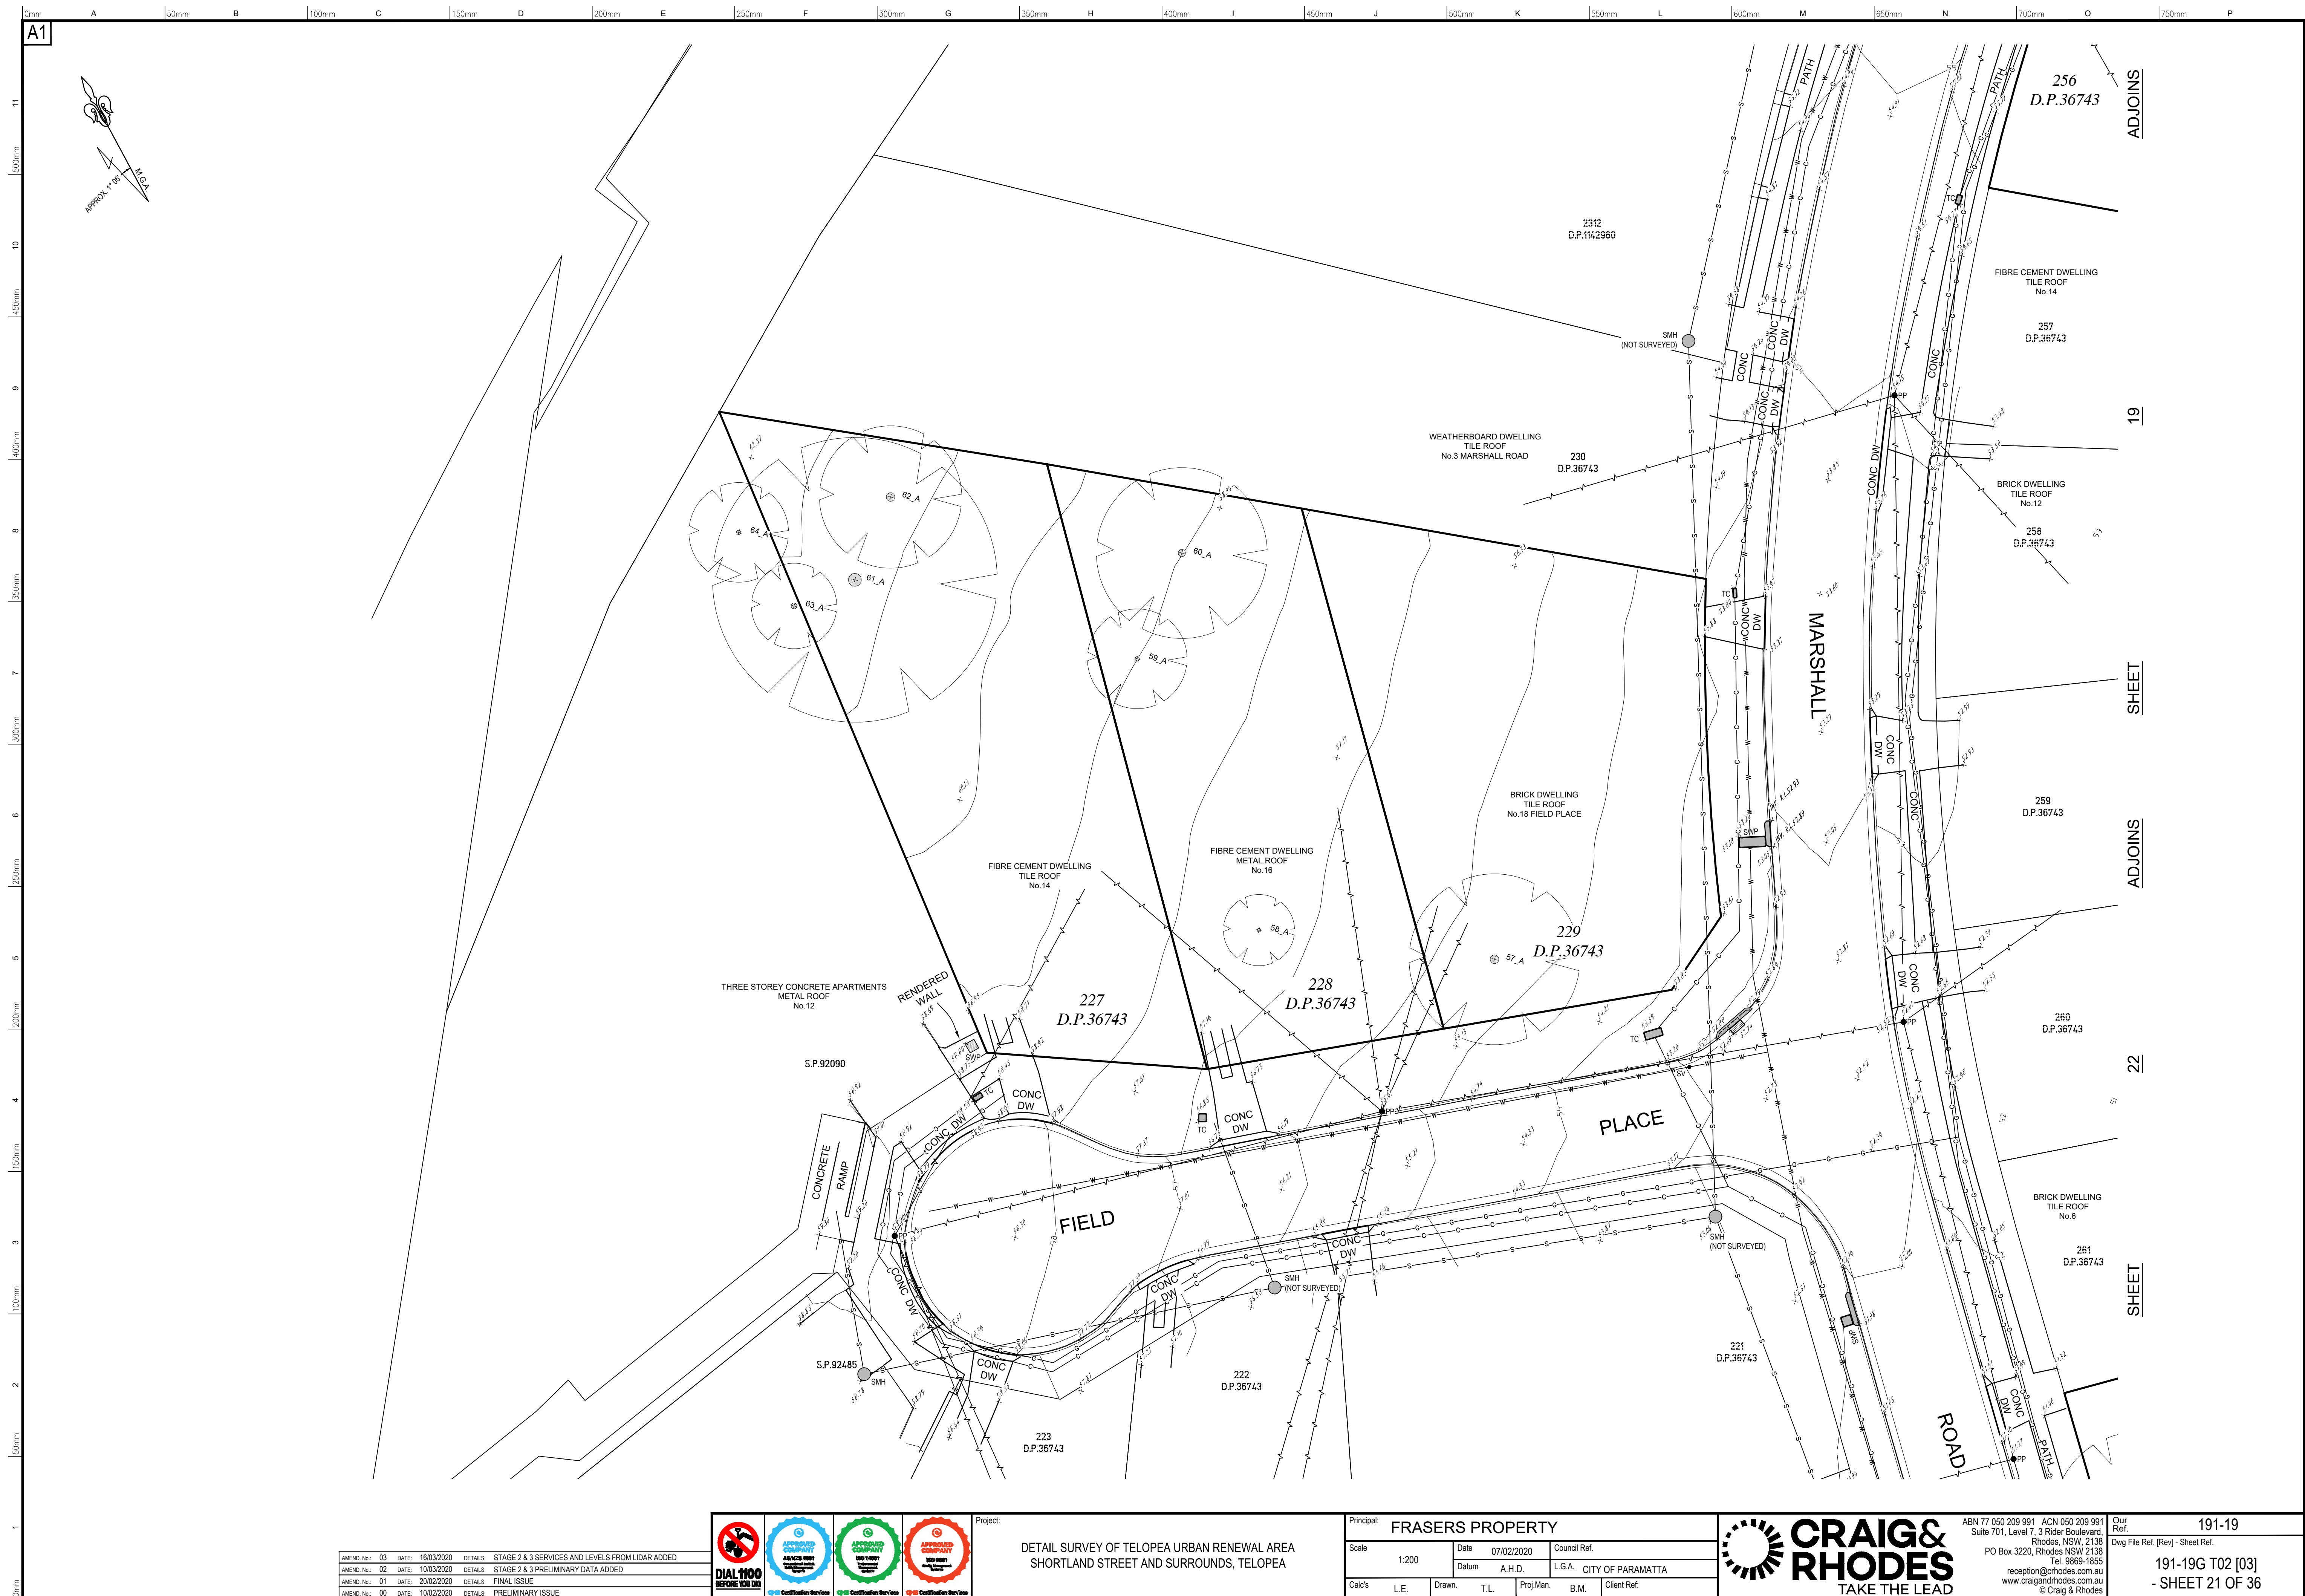

Project: DETAIL SURVEY OF TELOPEA URBAN RENEWAL AREA
SHORTLAND STREET AND SURROUNDS, TELOPEA


Principal: FRASERS PROPERTY

Scale 1:200	Date 07/02/2020	Council Ref.		
	Datum A.H.D.	L.G.A. CITY OF PARADISE		
Calc's L.E.	Drawn. T.L.	Proj.Man. B.M.	Client Ref.	



ABN 77 050 209 991 ACN 050 209 991
Suite 701, Level 7, 3 Rider Boulevard,
Rhodes, NSW, 2138
PO Box 3220, Rhodes NSW 2138
Tel. 9869-1855
reception@crhodes.com.au
www.craigandrhodes.com.au
© Craig & Rhodes

Our Ref.	191-19
Dwg File Ref. [Rev] - Sheet Ref.	
191-19G T02 [03]	
- SHEET 22 OF 36	

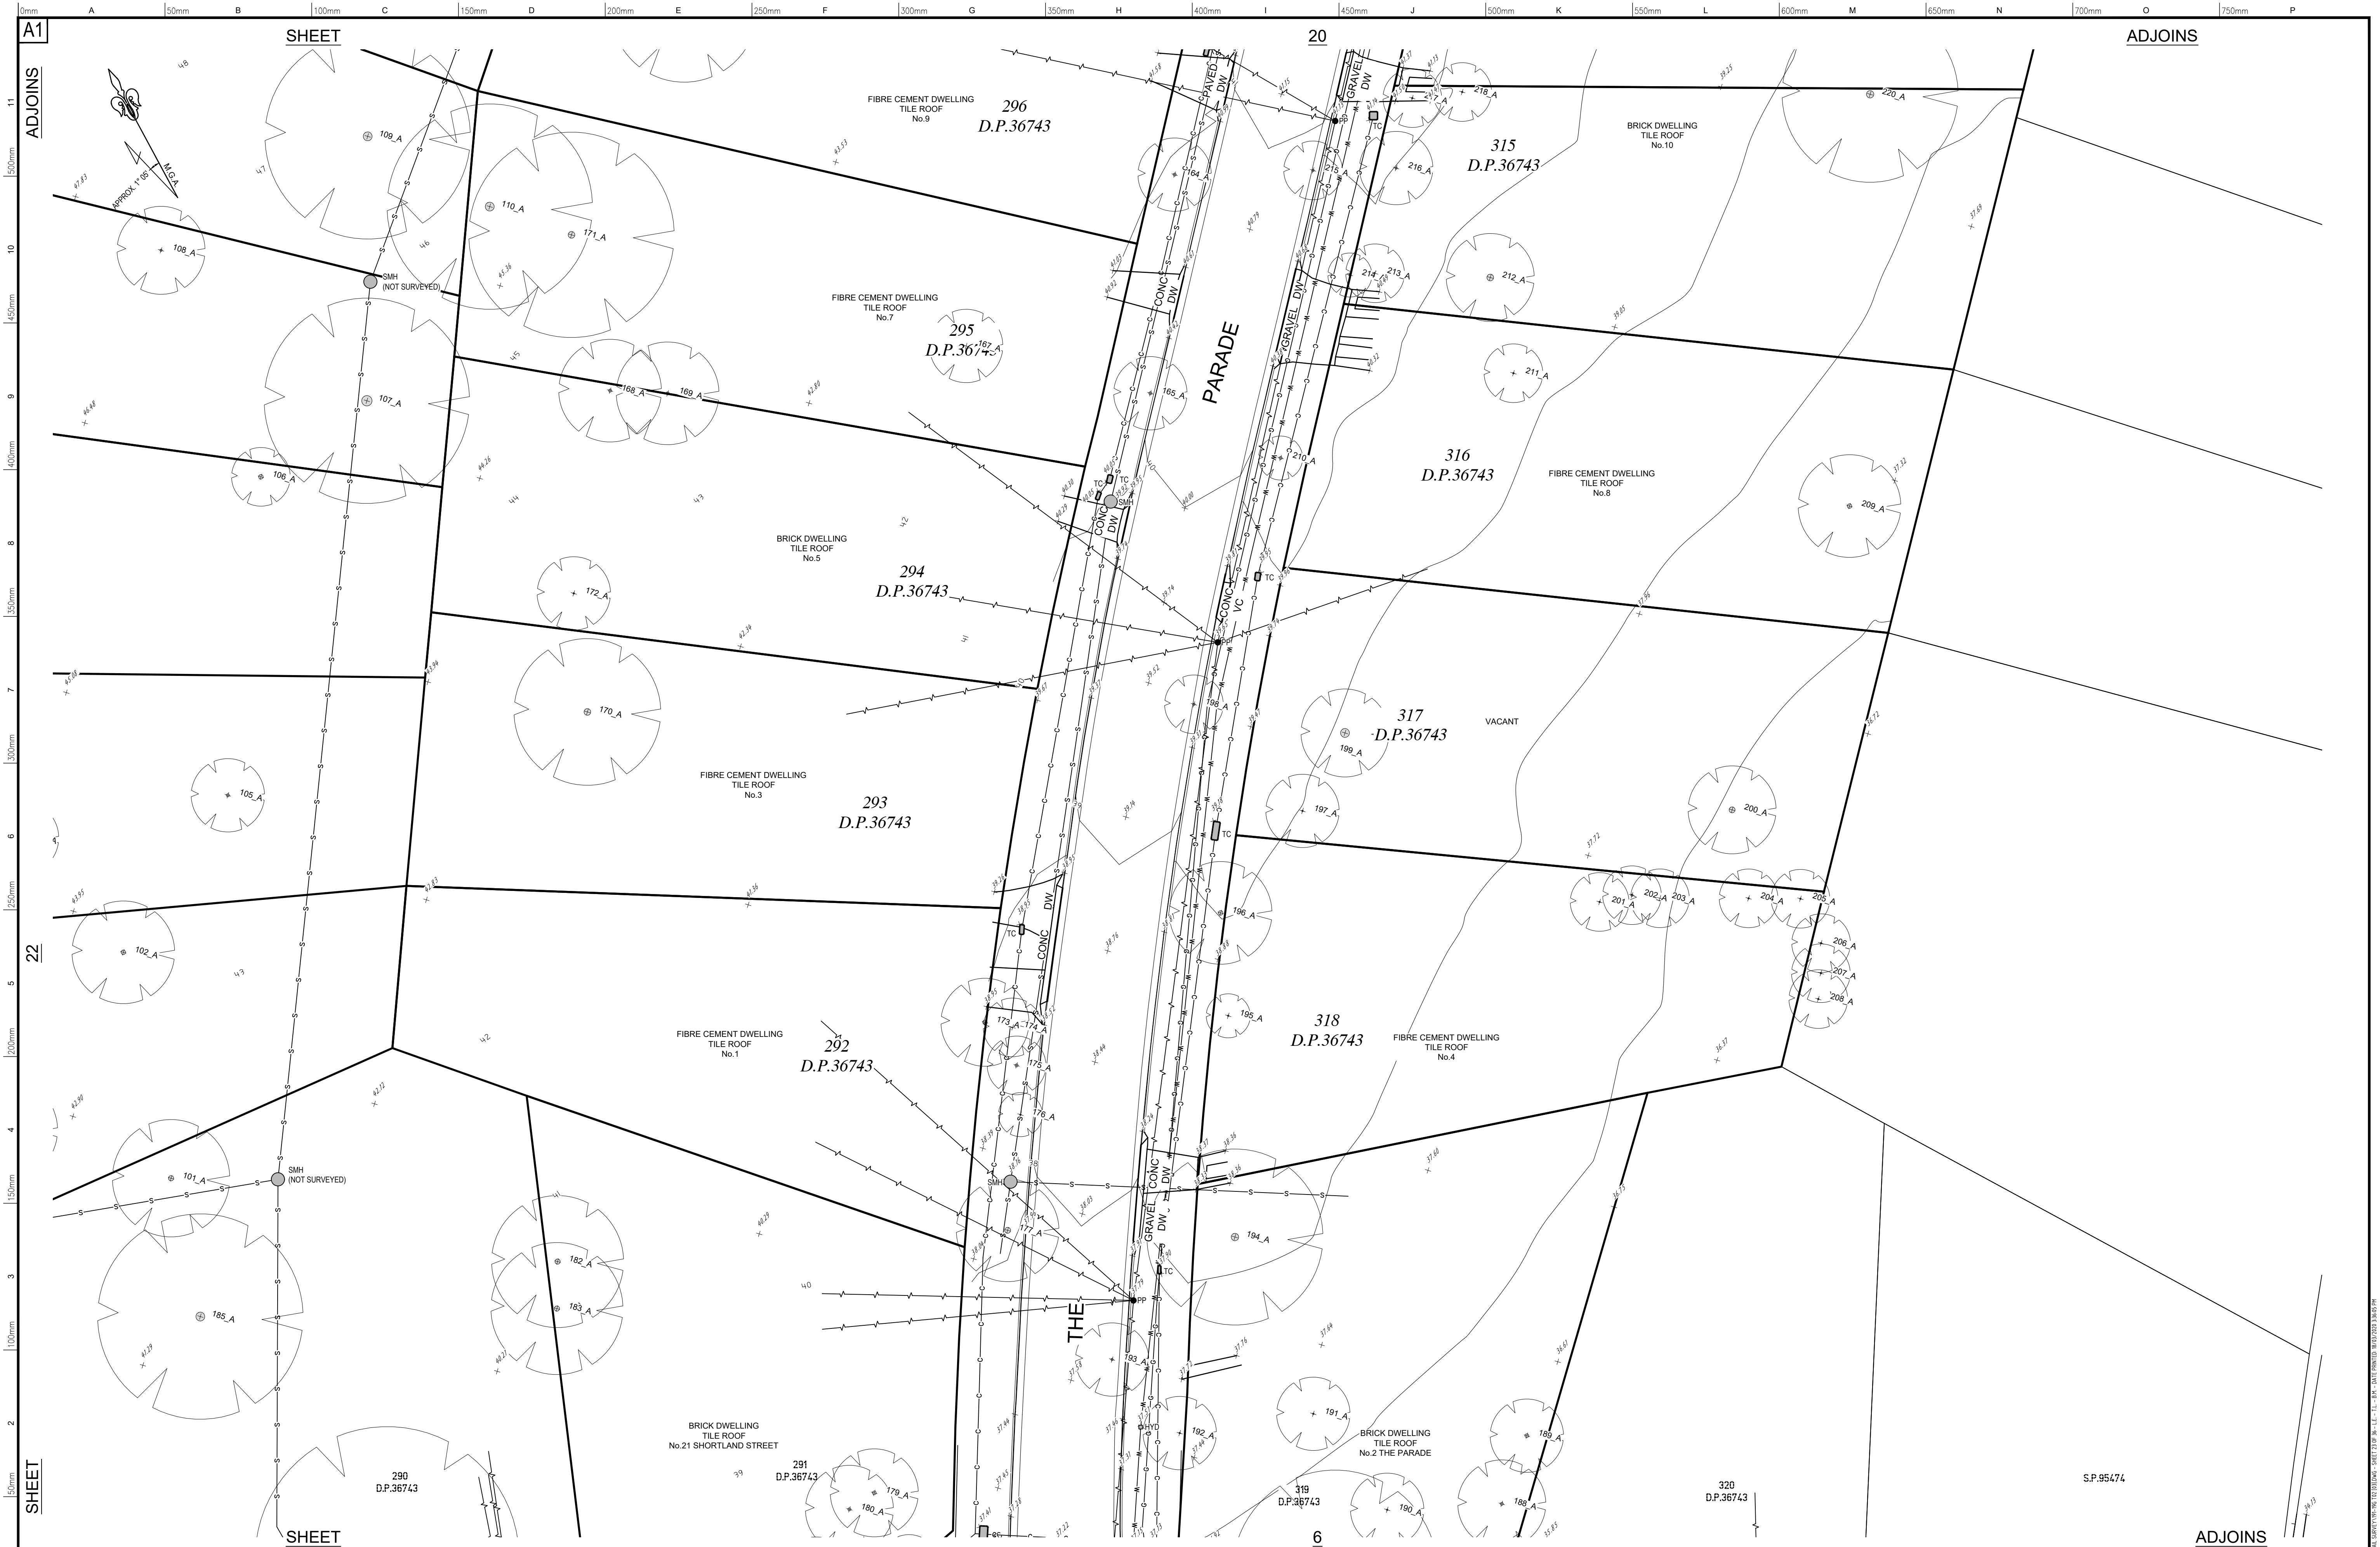

AMEND No.	03	DATE	16/03/2020	DETAILS	STAGE 2 & 3 SERVICES AND LEVELS FROM LIDAR ADDED
AMEND No.	02	DATE	10/03/2020	DETAILS	STAGE 2 & 3 PRELIMINARY DATA ADDED
AMEND No.	01	DATE	20/02/2020	DETAILS	FINAL ISSUE
AMEND No.	00	DATE	10/02/2020	DETAILS	PRELIMINARY ISSUE




Project: **DETAIL SURVEY OF TEOPEA URBAN RENEWAL AREA
SHORTLAND STREET AND SURROUNDS, TEOPEA**

Principal: FRASERS PROPERTY						
Scale 1:200		Date	07/02/2020	Council Ref.		
		Datum	A.H.D.			L.G.A.
Calc's	L.E.	Drawn.	T.L.	Proj.Man.	B.M.	Client Ref.



ABN 77 050 209 991	ACN 050 209 991	Our Ref.	191-19
Suite 701, Level 7, 3 Rider Boulevard	Rhodes, NSW, 2138	Dwg File Ref. (Rev) - Sheet Ref.	
PO Box 3220, Rhodes NSW 2138	Tel. 9869-1655		
reception@rhodes.com.au	www.craigandrhodes.com.au		
© Craig & Rhodes			
		191-19G T02 [03]	- SHEET 23 OF 36

C:\Users\jrhodes\Documents\191-19G T02 [03] - SHEET 23 OF 36.dwg - 1:200 - DATE PRINTED: 06/02/2020 13:45:49

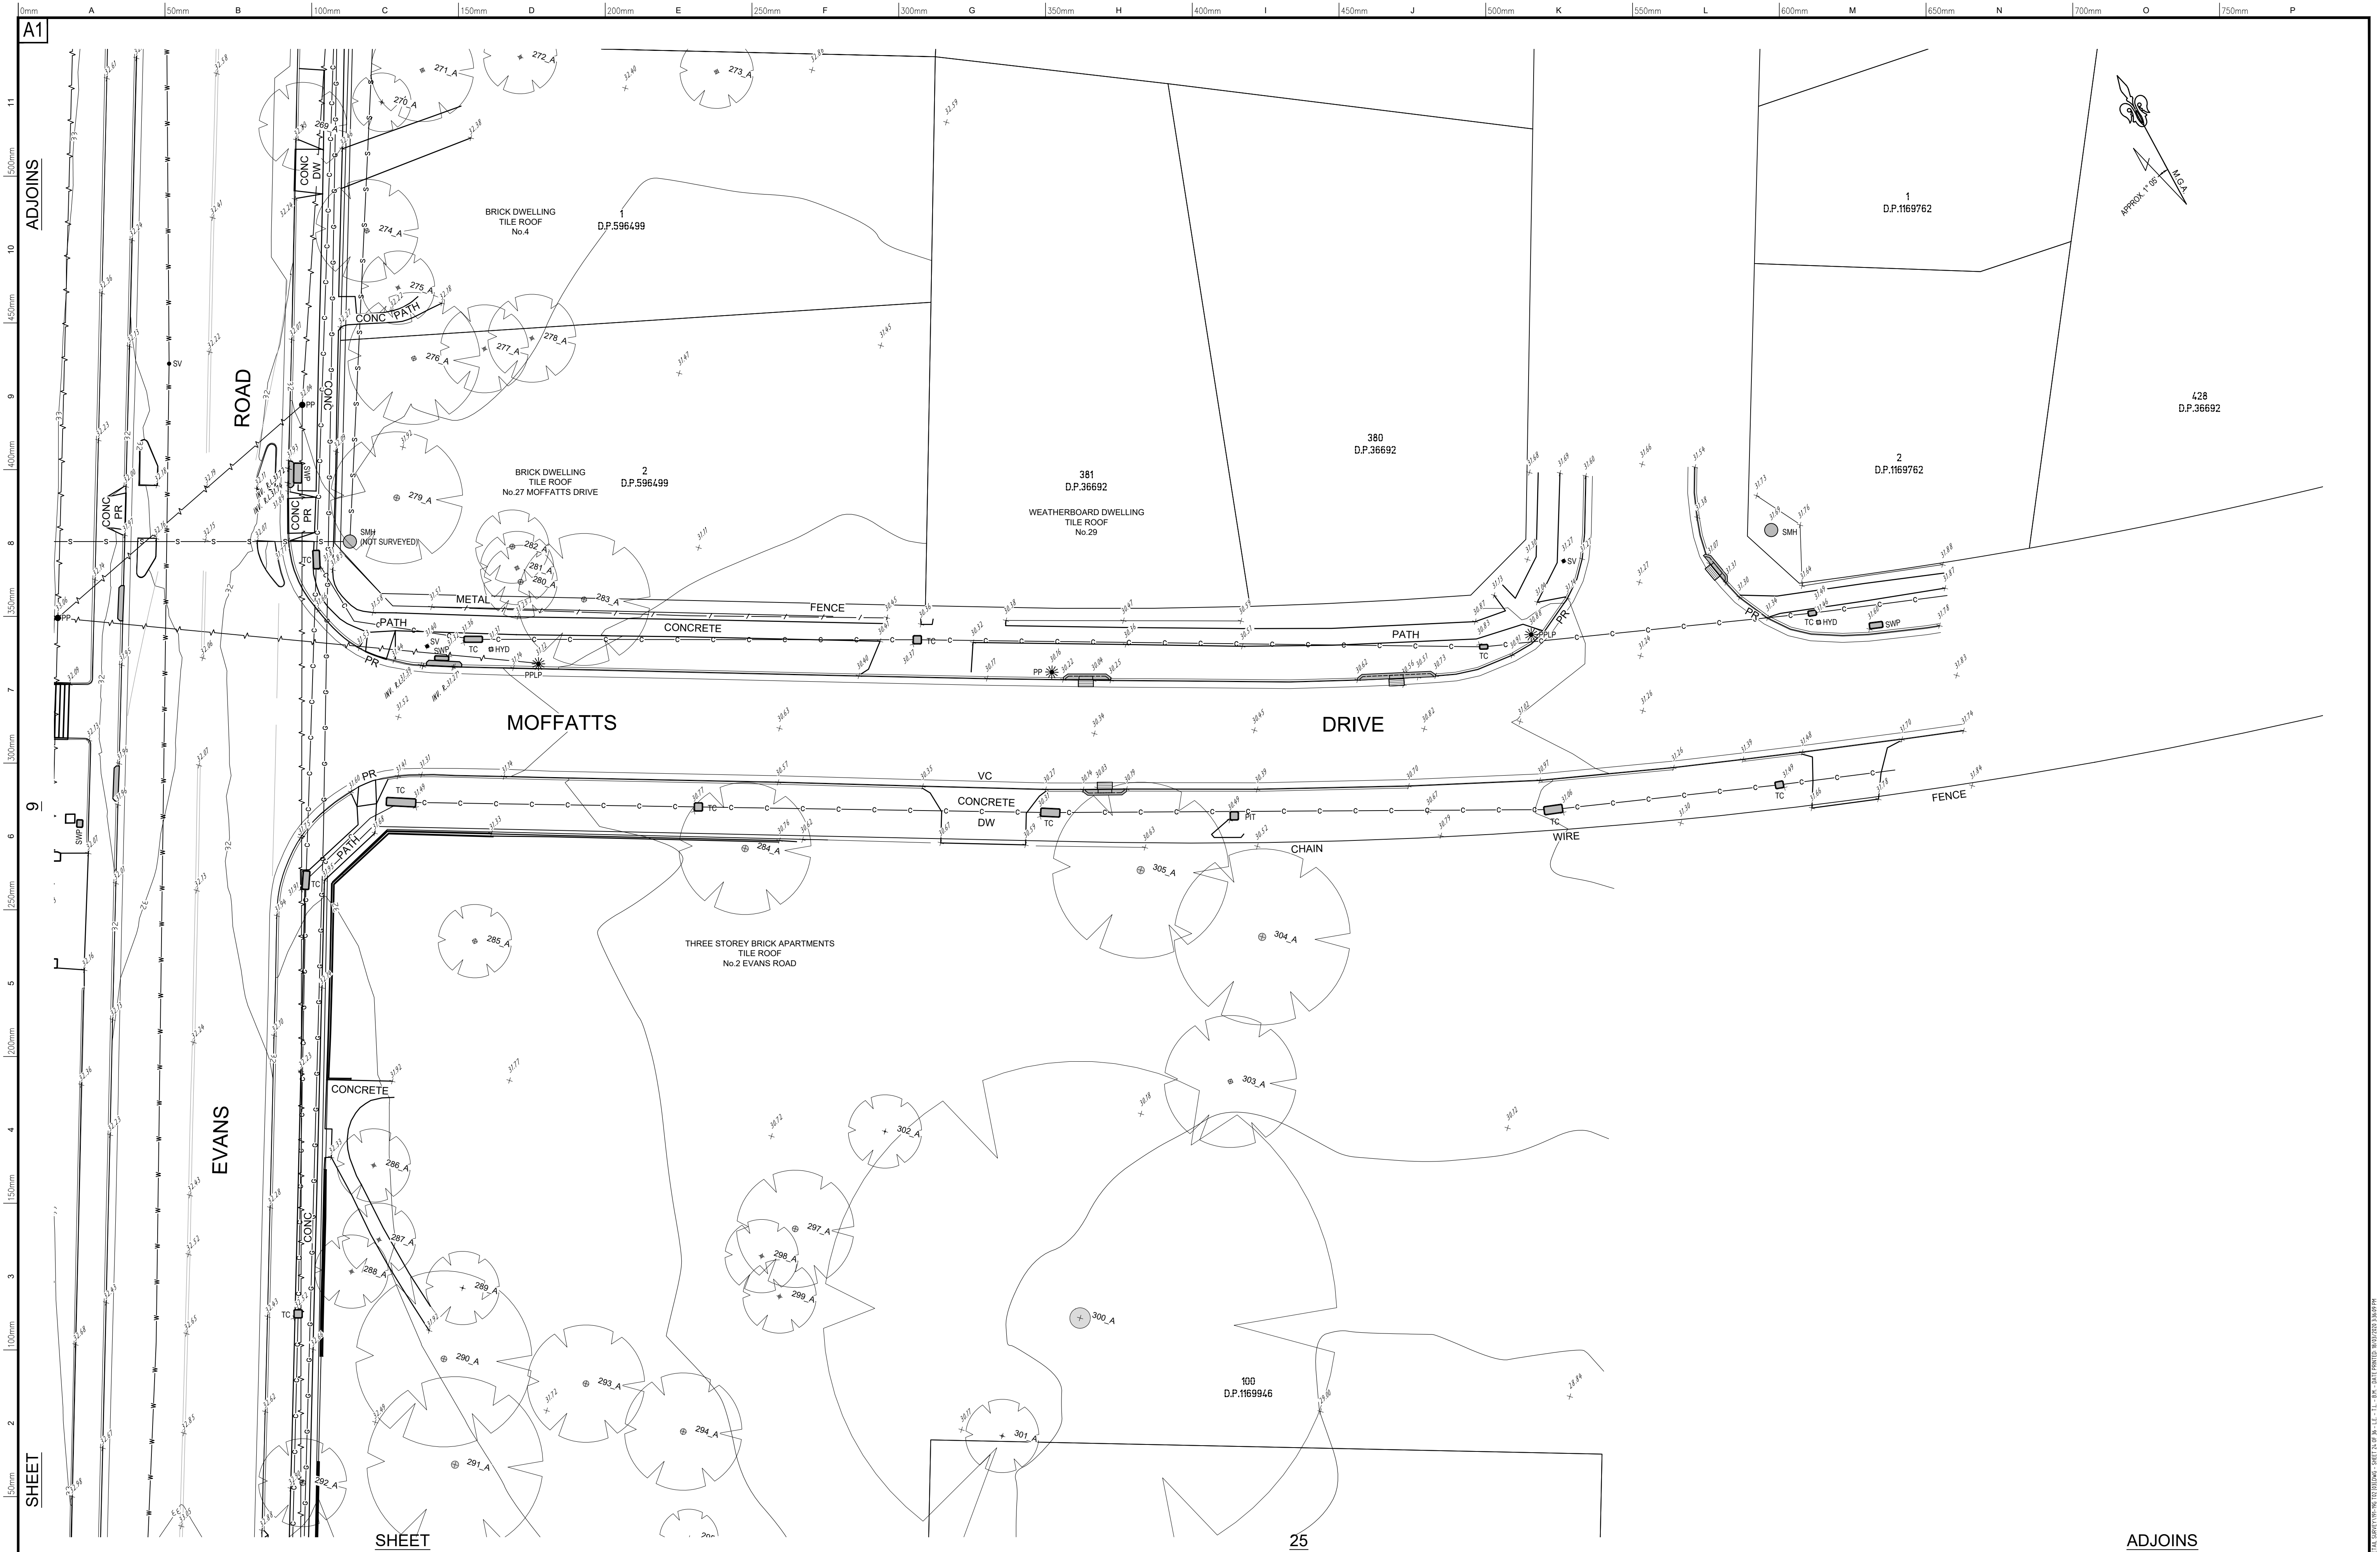

AMEND No.	03	DATE	16/03/2020	DETAILS	STAGE 2 & 3 SERVICES AND LEVELS FROM LIDAR ADDED
AMEND No.	02	DATE	10/03/2020	DETAILS	STAGE 2 & 3 PRELIMINARY DATA ADDED
AMEND No.	01	DATE	20/02/2020	DETAILS	FINAL ISSUE
AMEND No.	00	DATE	10/02/2020	DETAILS	PRELIMINARY ISSUE




Project: **DETAIL SURVEY OF Teloepa Urban Renewal Area**
SHORTLAND STREET AND SURROUNDS, Teloepa

Principal:	FRASERS PROPERTY				
Scale:	1:200	Date:	07/02/2020	Council Ref.	
Cal's:	L.E.	Drawn:	T.L.	Proj.Man:	B.M.
				Client Ref:	



ABN 77 050 209 991	ACN 050 209 991	Our Ref.	191-19
Suite 701, Level 7, 3 Rider Boulevard		Dwg File Ref. (Rev.)	Sheet Ref.
Rhodes NSW, 2138			
PO Box 3220, Rhodes NSW 2138			
Tel. 9869-1655			
reception@rhodes.com.au			
www.craigandrhodes.com.au			
© Craig & Rhodes			

191-19G T02 [03]
- SHEET 24 OF 36

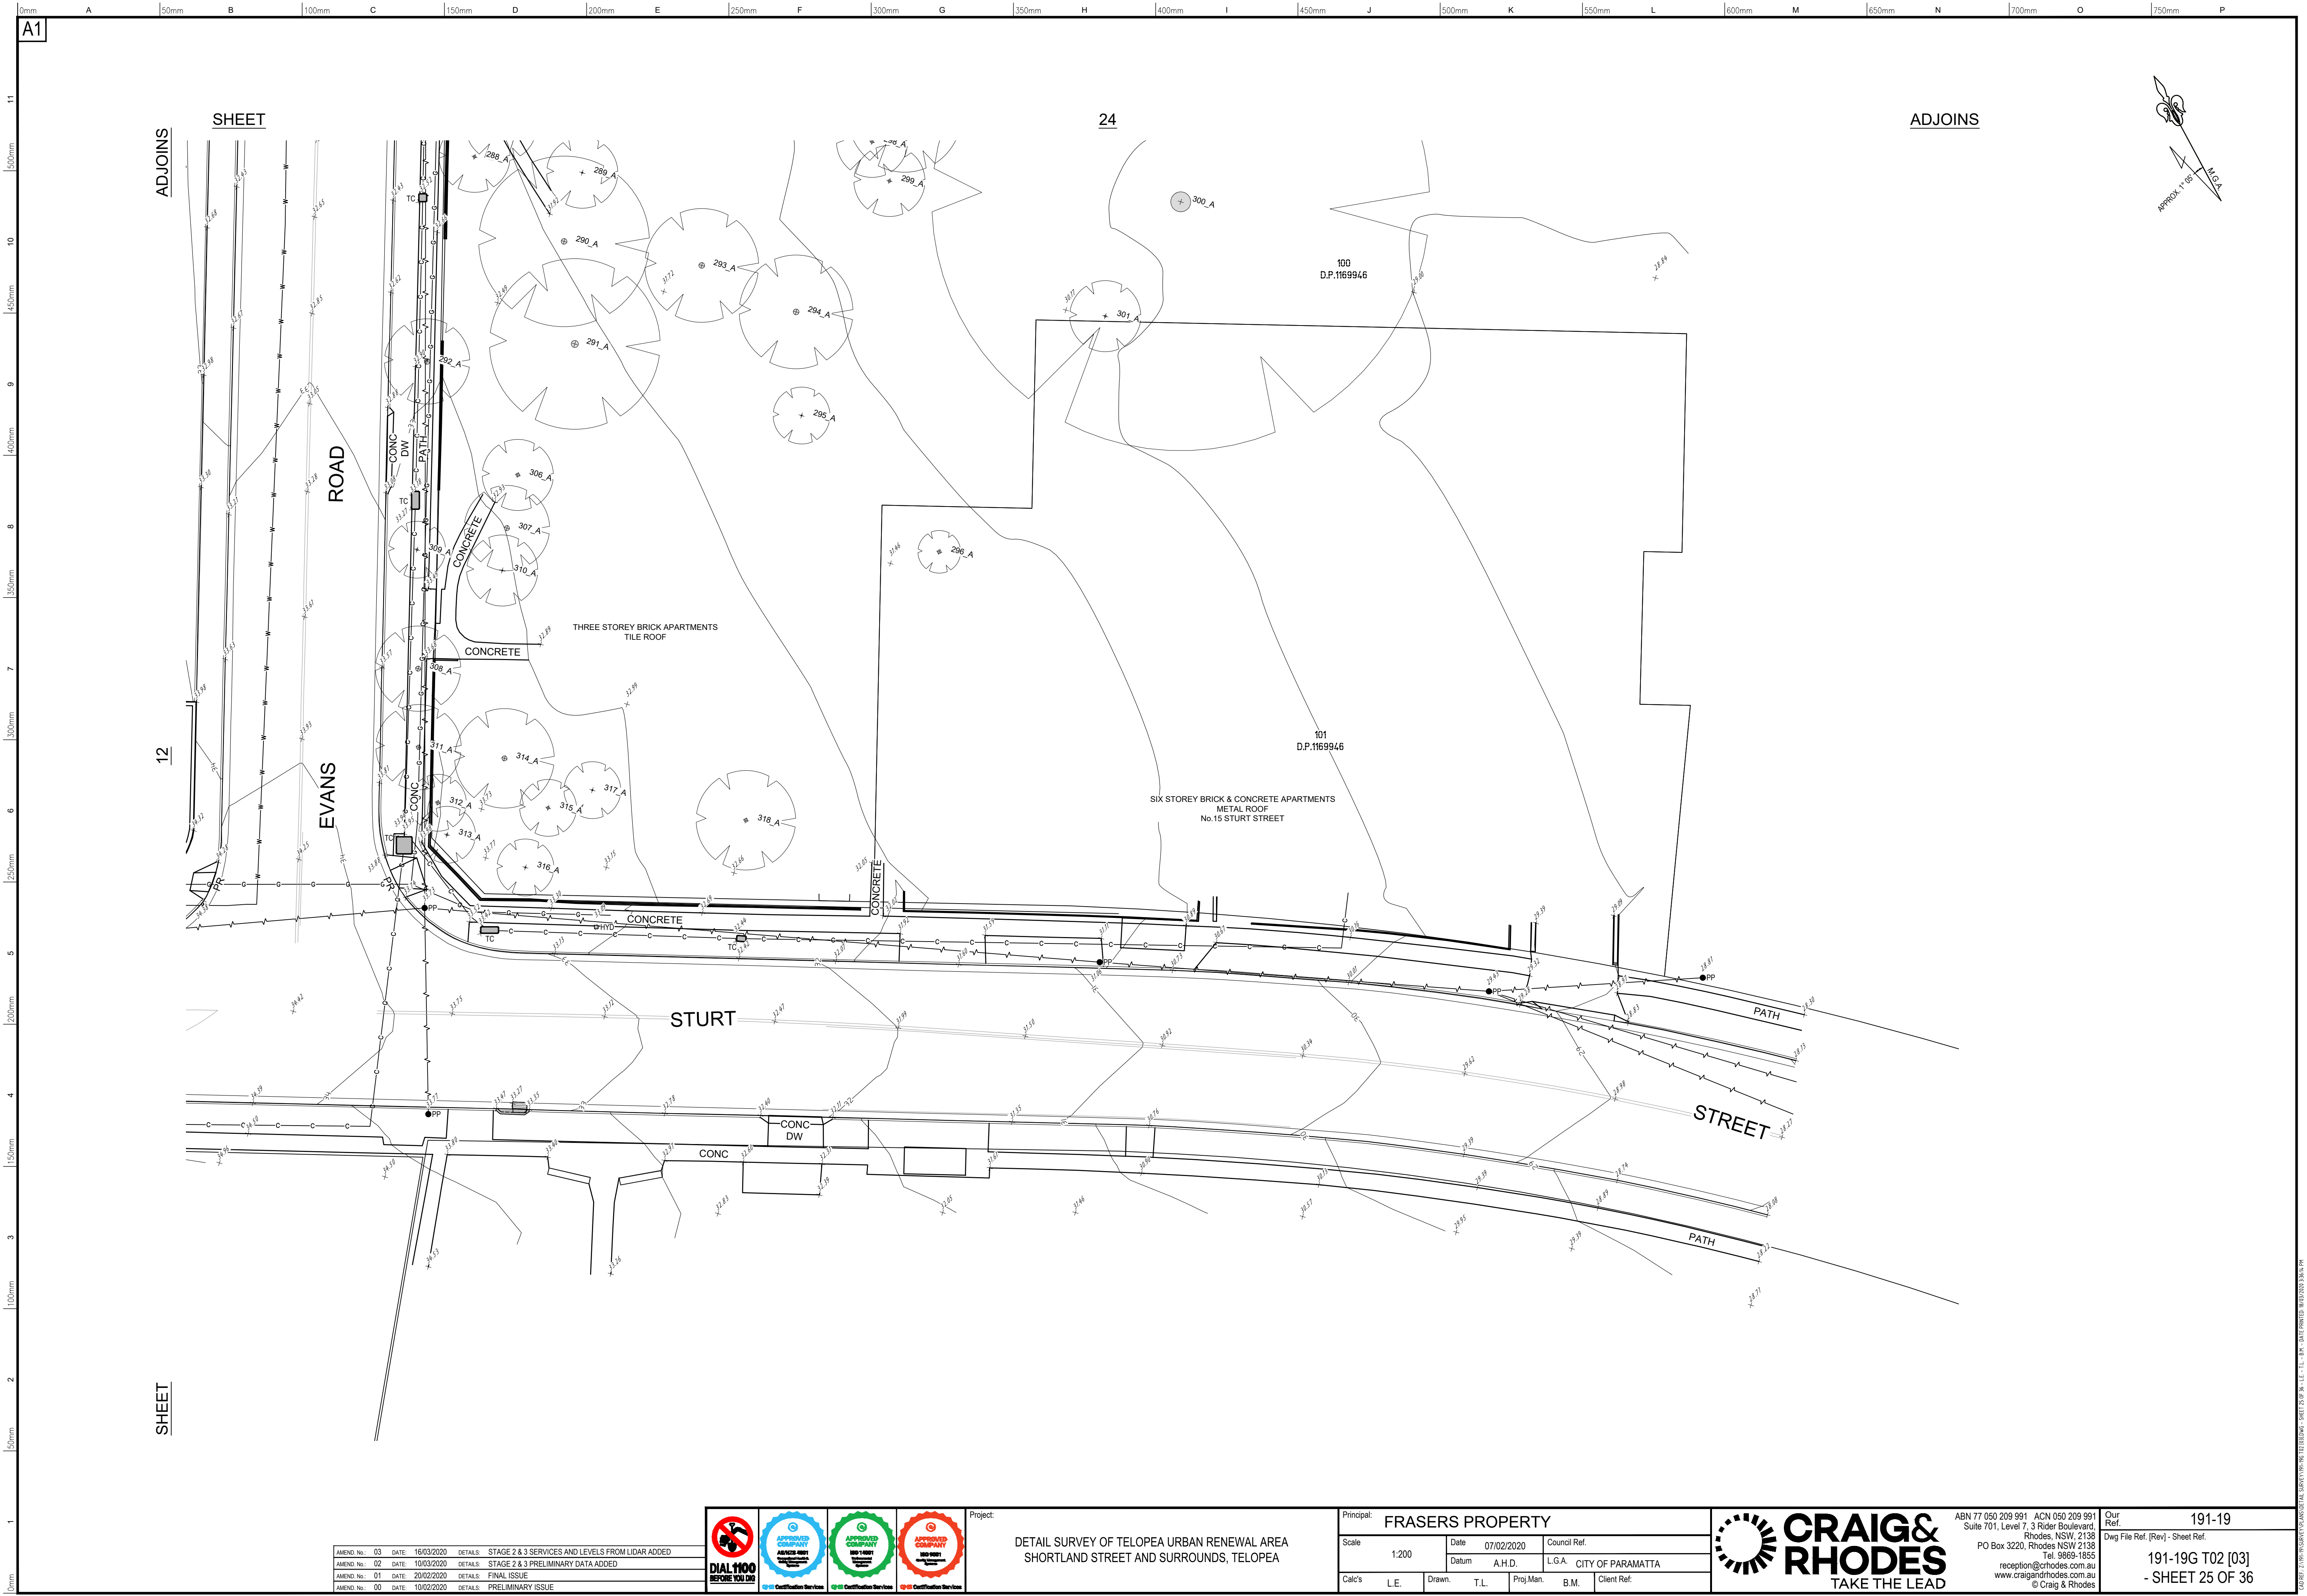

AMEND No.	03	DATE	16/03/2020	DETAILS	STAGE 2 & 3 SERVICES AND LEVELS FROM LIDAR ADDED
AMEND No.	02	DATE	10/03/2020	DETAILS	STAGE 2 & 3 PRELIMINARY DATA ADDED
AMEND No.	01	DATE	20/02/2020	DETAILS	FINAL ISSUE
AMEND No.	00	DATE	10/02/2020	DETAILS	PRELIMINARY ISSUE




Project: **DETAIL SURVEY OF TELOPEA URBAN RENEWAL AREA**
SHORTLAND STREET AND SURROUNDS, TELOPEA


Principal: FRASERS PROPERTY						
Scale 1:200		Date 07/02/2020		Council Ref.		
		Datum A.H.D.		L.G.A. CITY OF PARAMATTA		
Calc's L.E.		Drawn. T.L.		Proj.Man. B.M.		Client Ref:



ABN 77 050 209 991 Suite 701, Level 7, 3 Rider Boulevard Rhodes, NSW 2138 PO Box 3220, Rhodes NSW 2138 Tel. 9869-1655 reception@craighandrhodes.com.au www.craighandrhodes.com.au © Craig & Rhodes	Our Ref. 191-19 Dwg File Ref (Rev) - Sheet Ref. 191-19G T02 [03] - SHEET 25 OF 36
---	---

C:\Users\13761\OneDrive\Documents\191-19G T02 [03] - SHEET 25 OF 36.dwg, 10/02/2020 3:36:44 PM

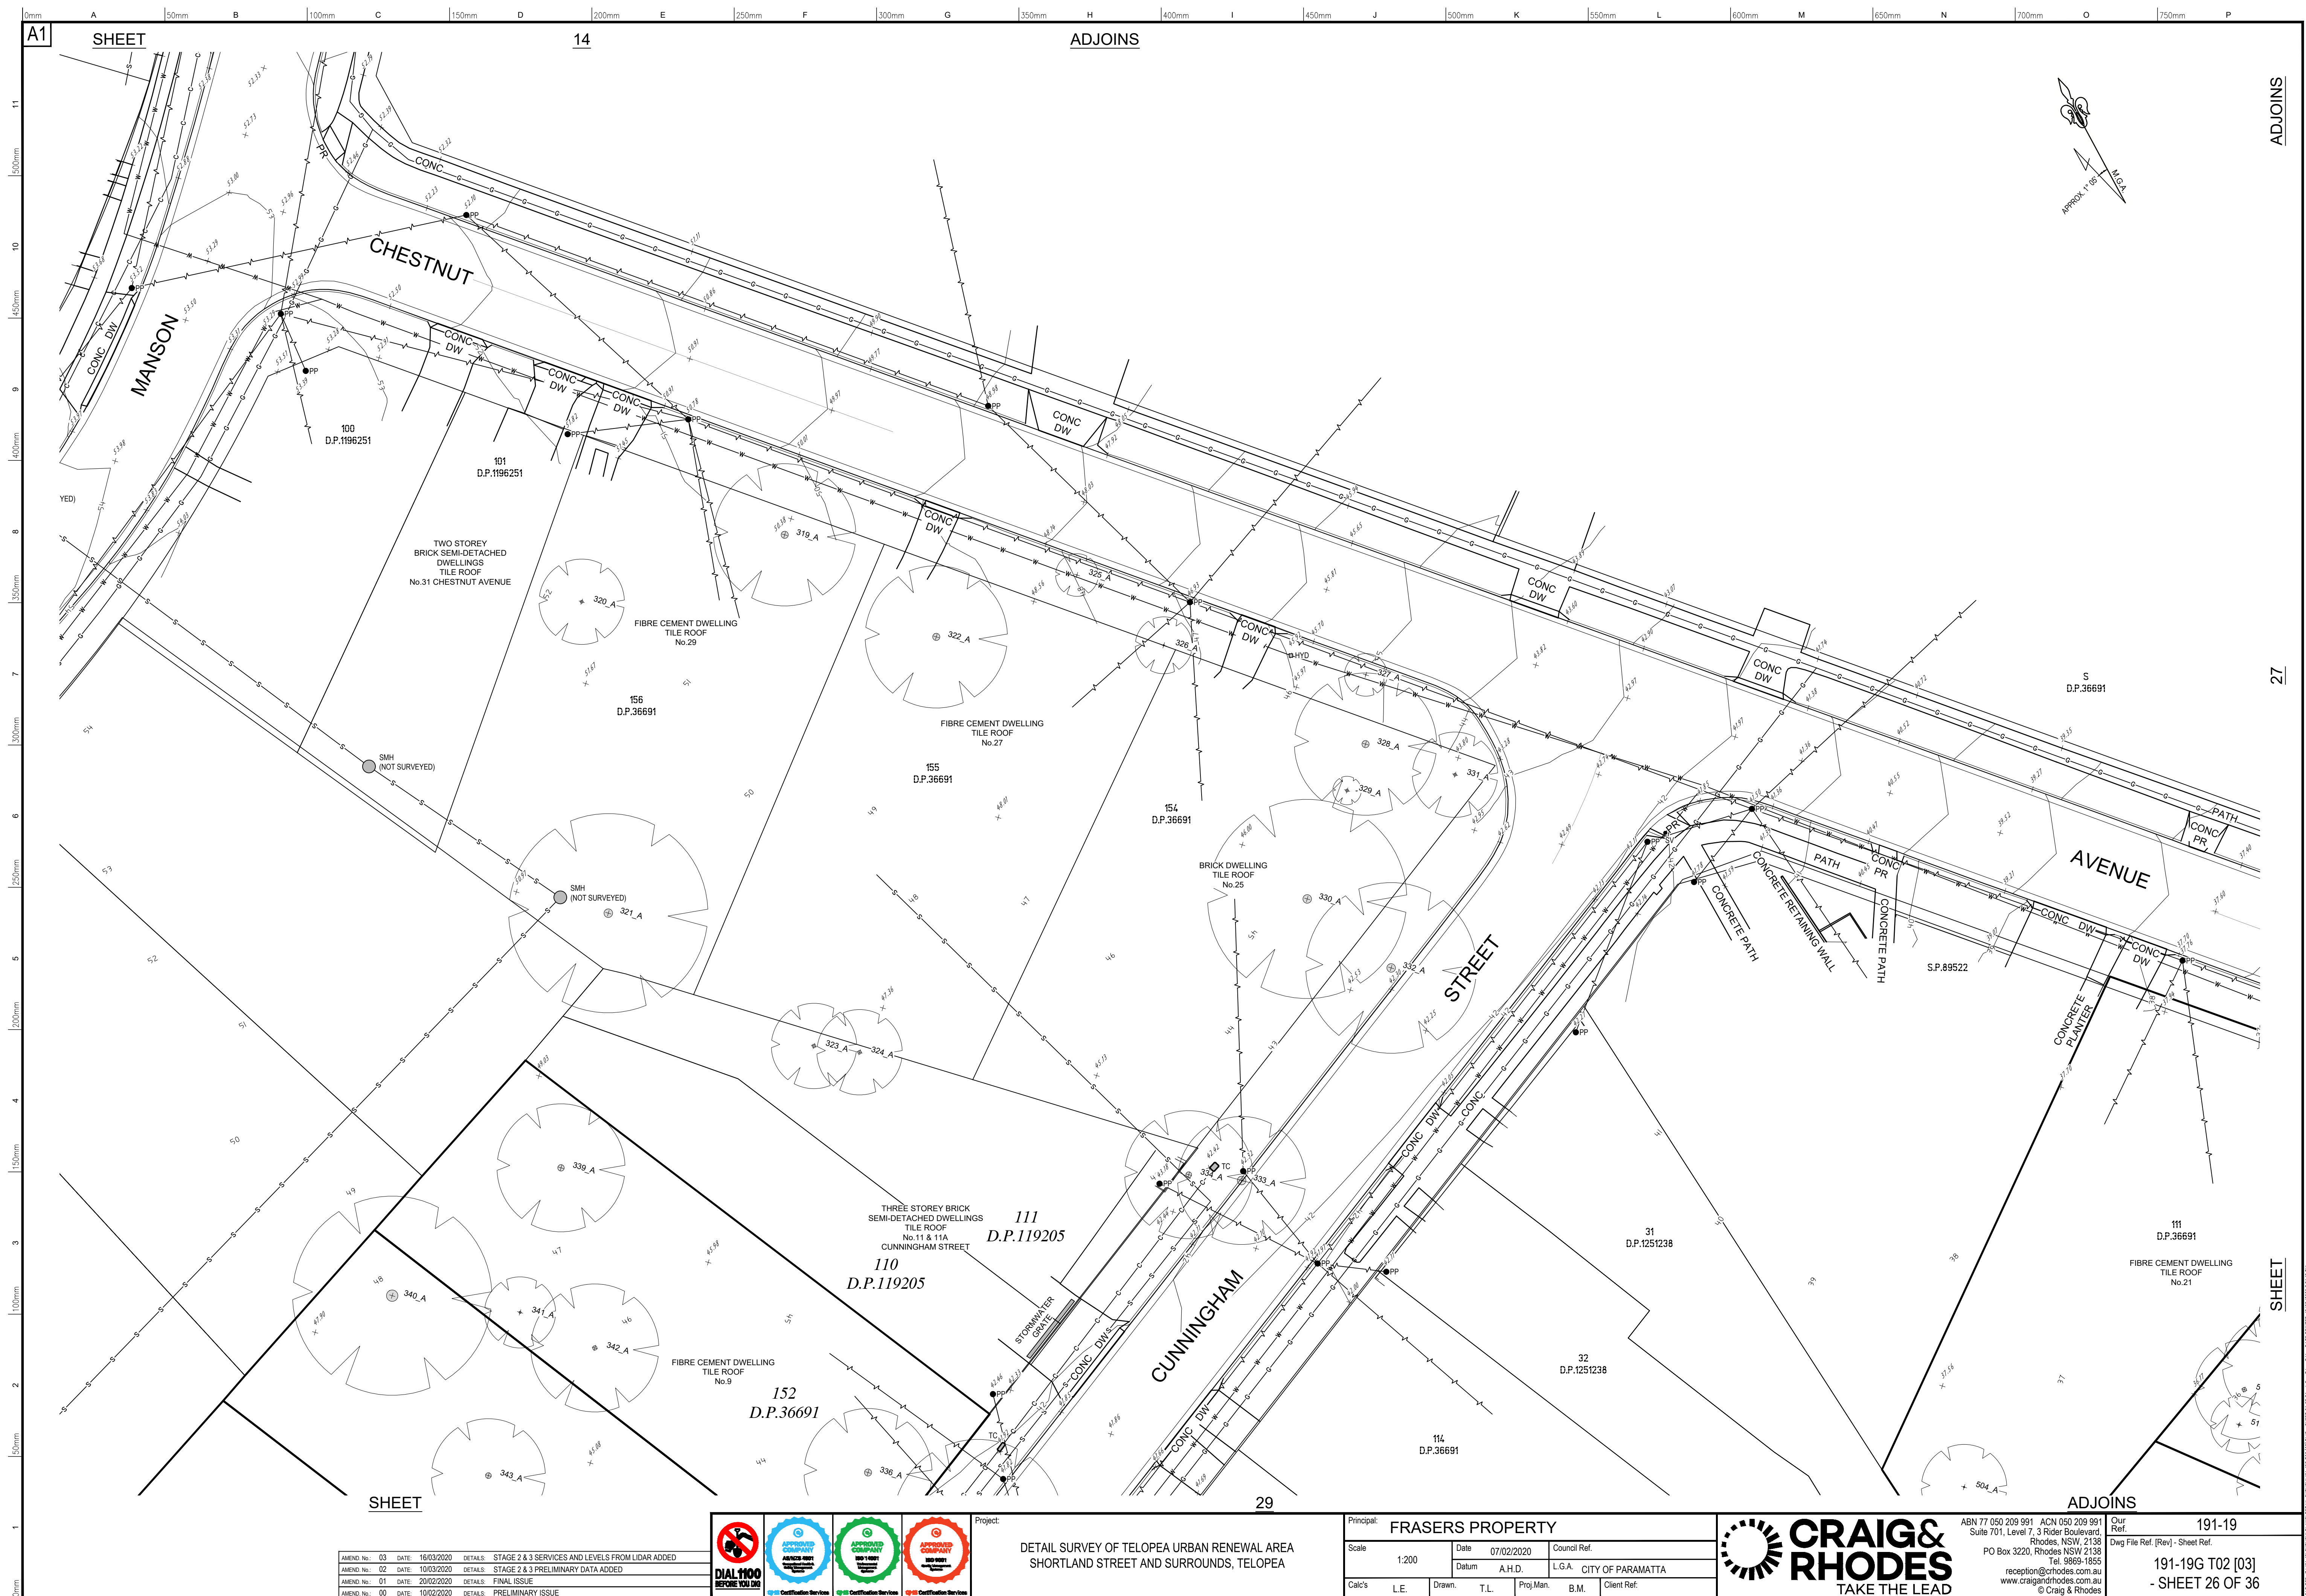

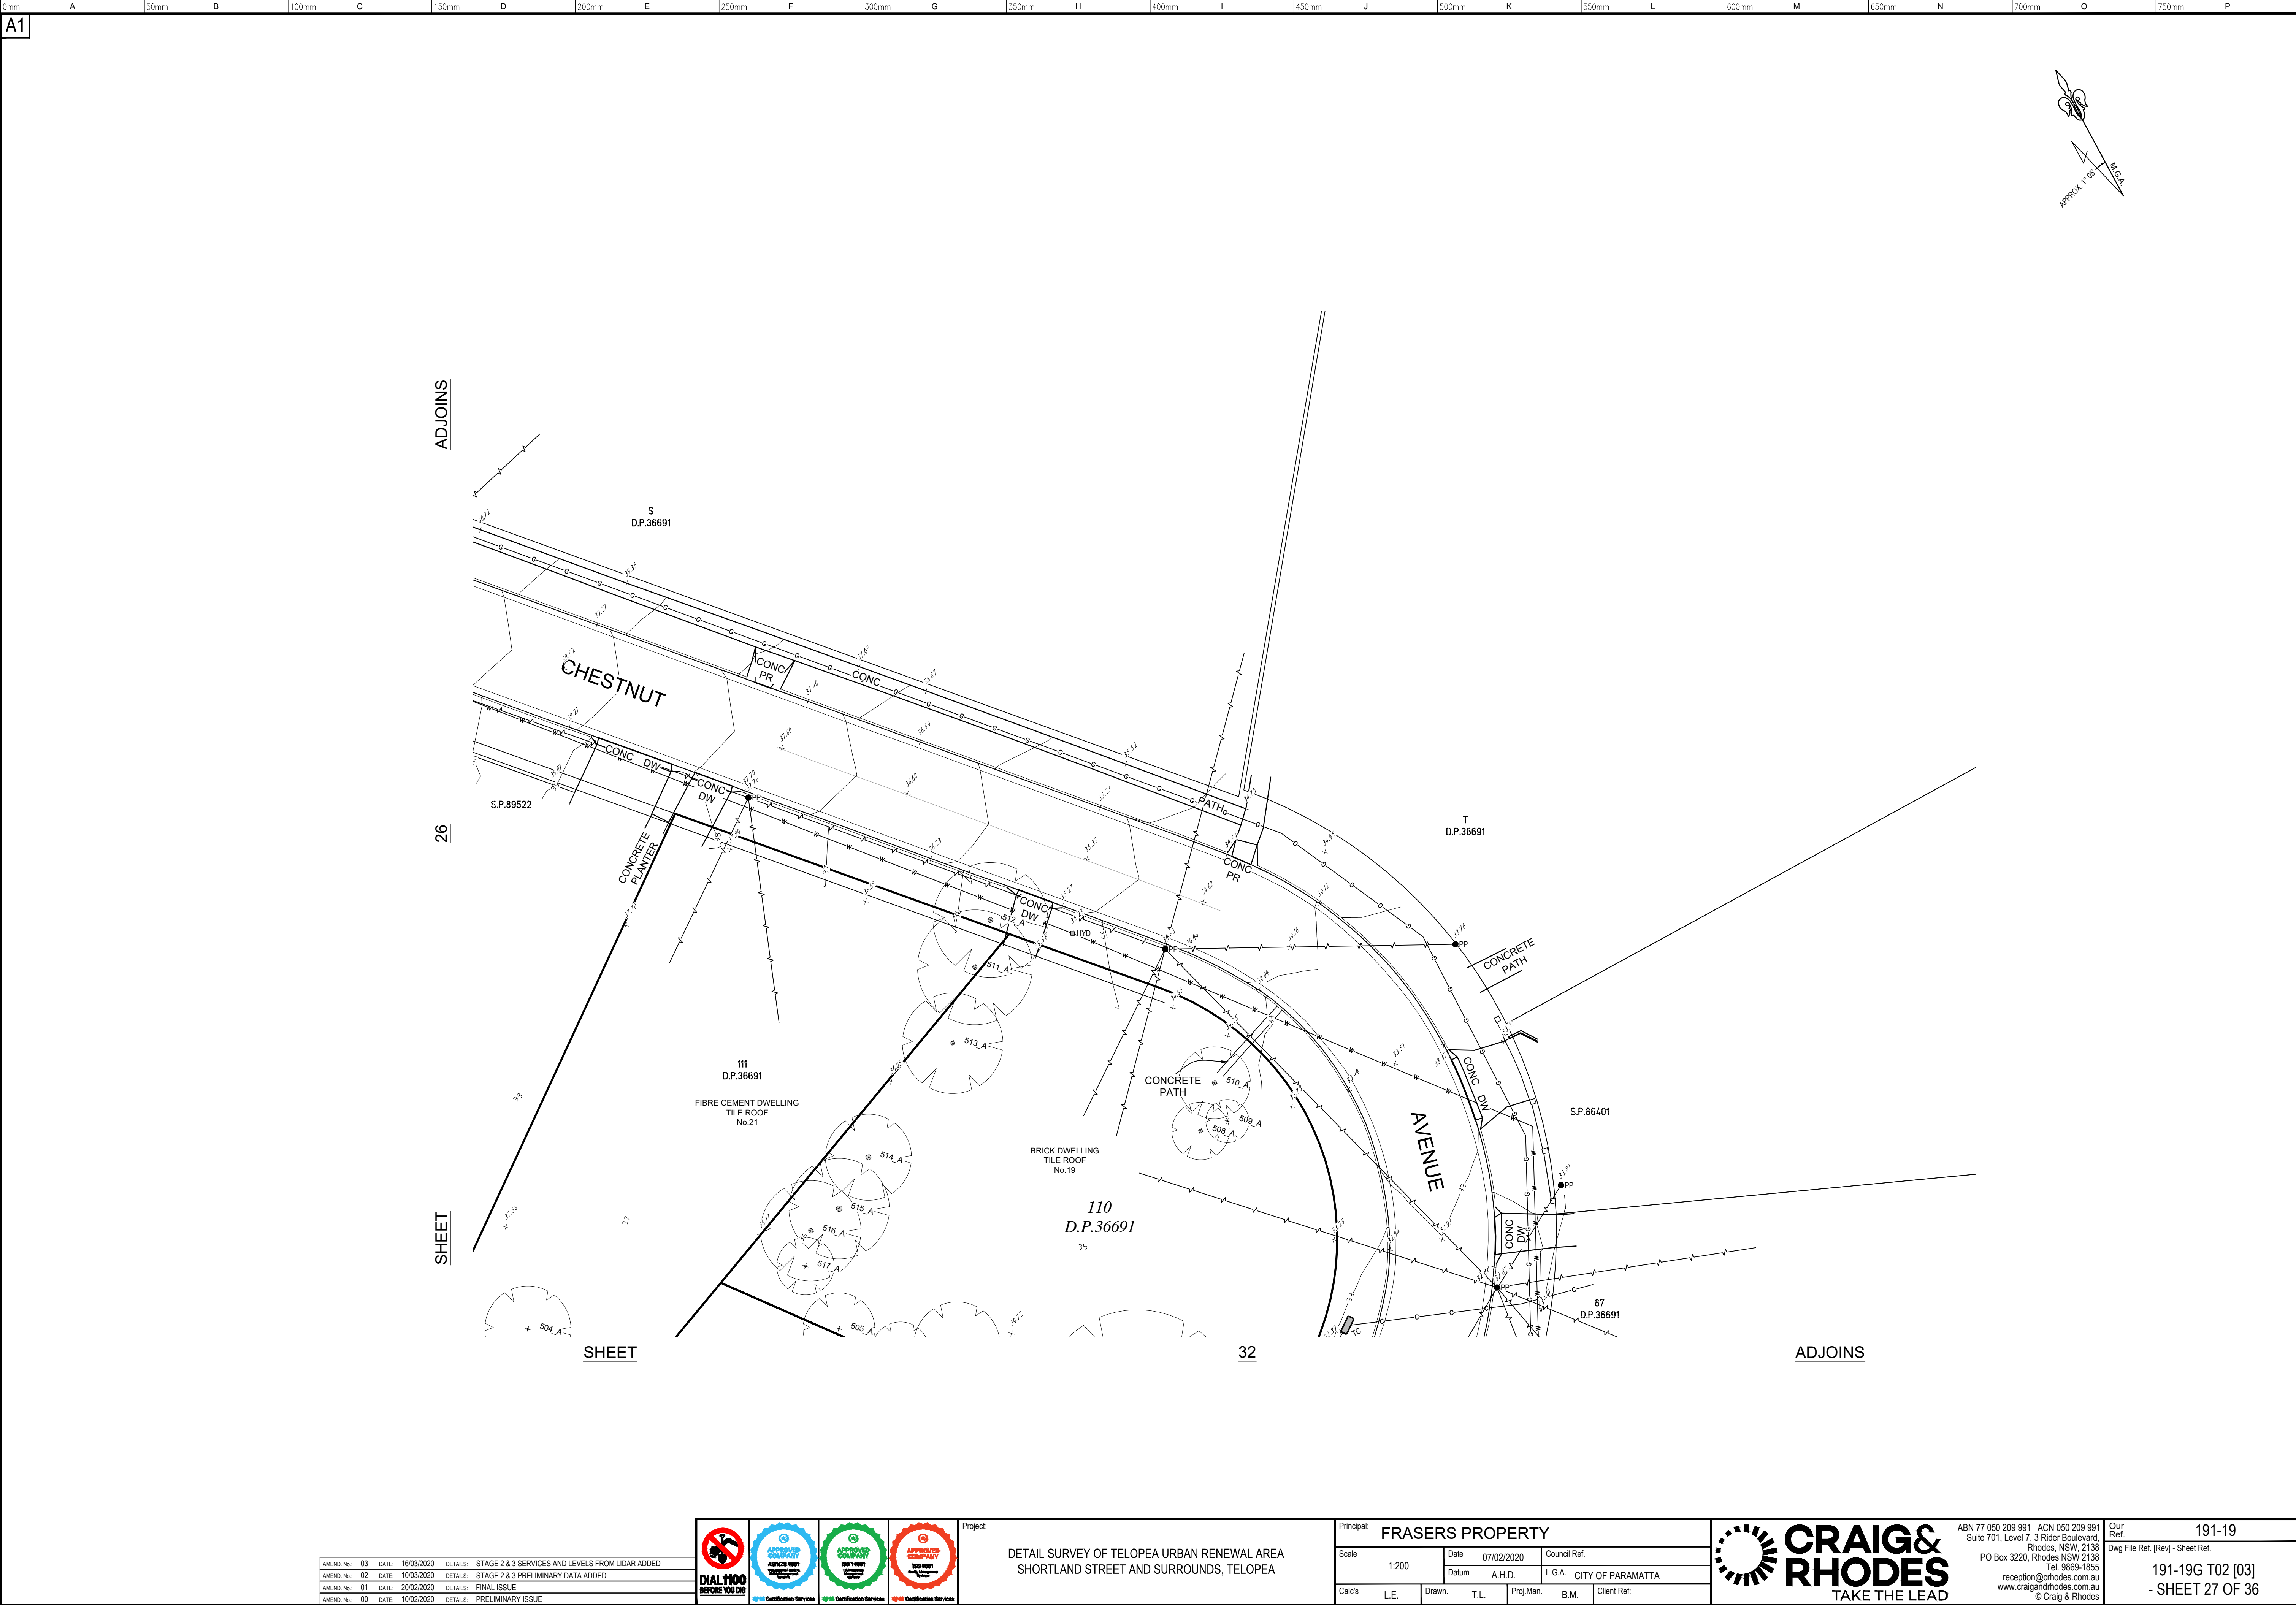

AMEND. No.	03	DATE	16/03/2020	DETAILS	STAGE 2 & 3 SERVICES AND LEVELS FROM LIDAR ADDED
AMEND. No.	02	DATE	10/03/2020	DETAILS	STAGE 2 & 3 PRELIMINARY DATA ADDED
AMEND. No.	01	DATE	20/02/2020	DETAILS	FINAL ISSUE
AMEND. No.	00	DATE	10/02/2020	DETAILS	PRELIMINARY ISSUE





Project: **FRASERS PROPERTY**
DETAIL SURVEY OF TELOPEA URBAN RENEWAL AREA
SHORTLAND STREET AND SURROUNDS, TELOPEA


Principal:	FRASERS PROPERTY				
Scale:	1:200	Date:	07/02/2020	Council Ref.	
Cal'c's	L.E.	Drawn:	T.L.	Proj.Man:	B.M.
				Client Ref:	



ABN 77 050 209 991 Suite 701, Level 7, 3 Rider Boulevard Rhodes, NSW, 2138 Tel. 9869-1655 reception@craigandrhodes.com.au www.craigandrhodes.com.au © Craig & Rhodes	Our Ref. 191-19 Dwg File Ref. (Rev) - Sheet Ref. 191-19G T02 [03] - SHEET 27 OF 36
--	---

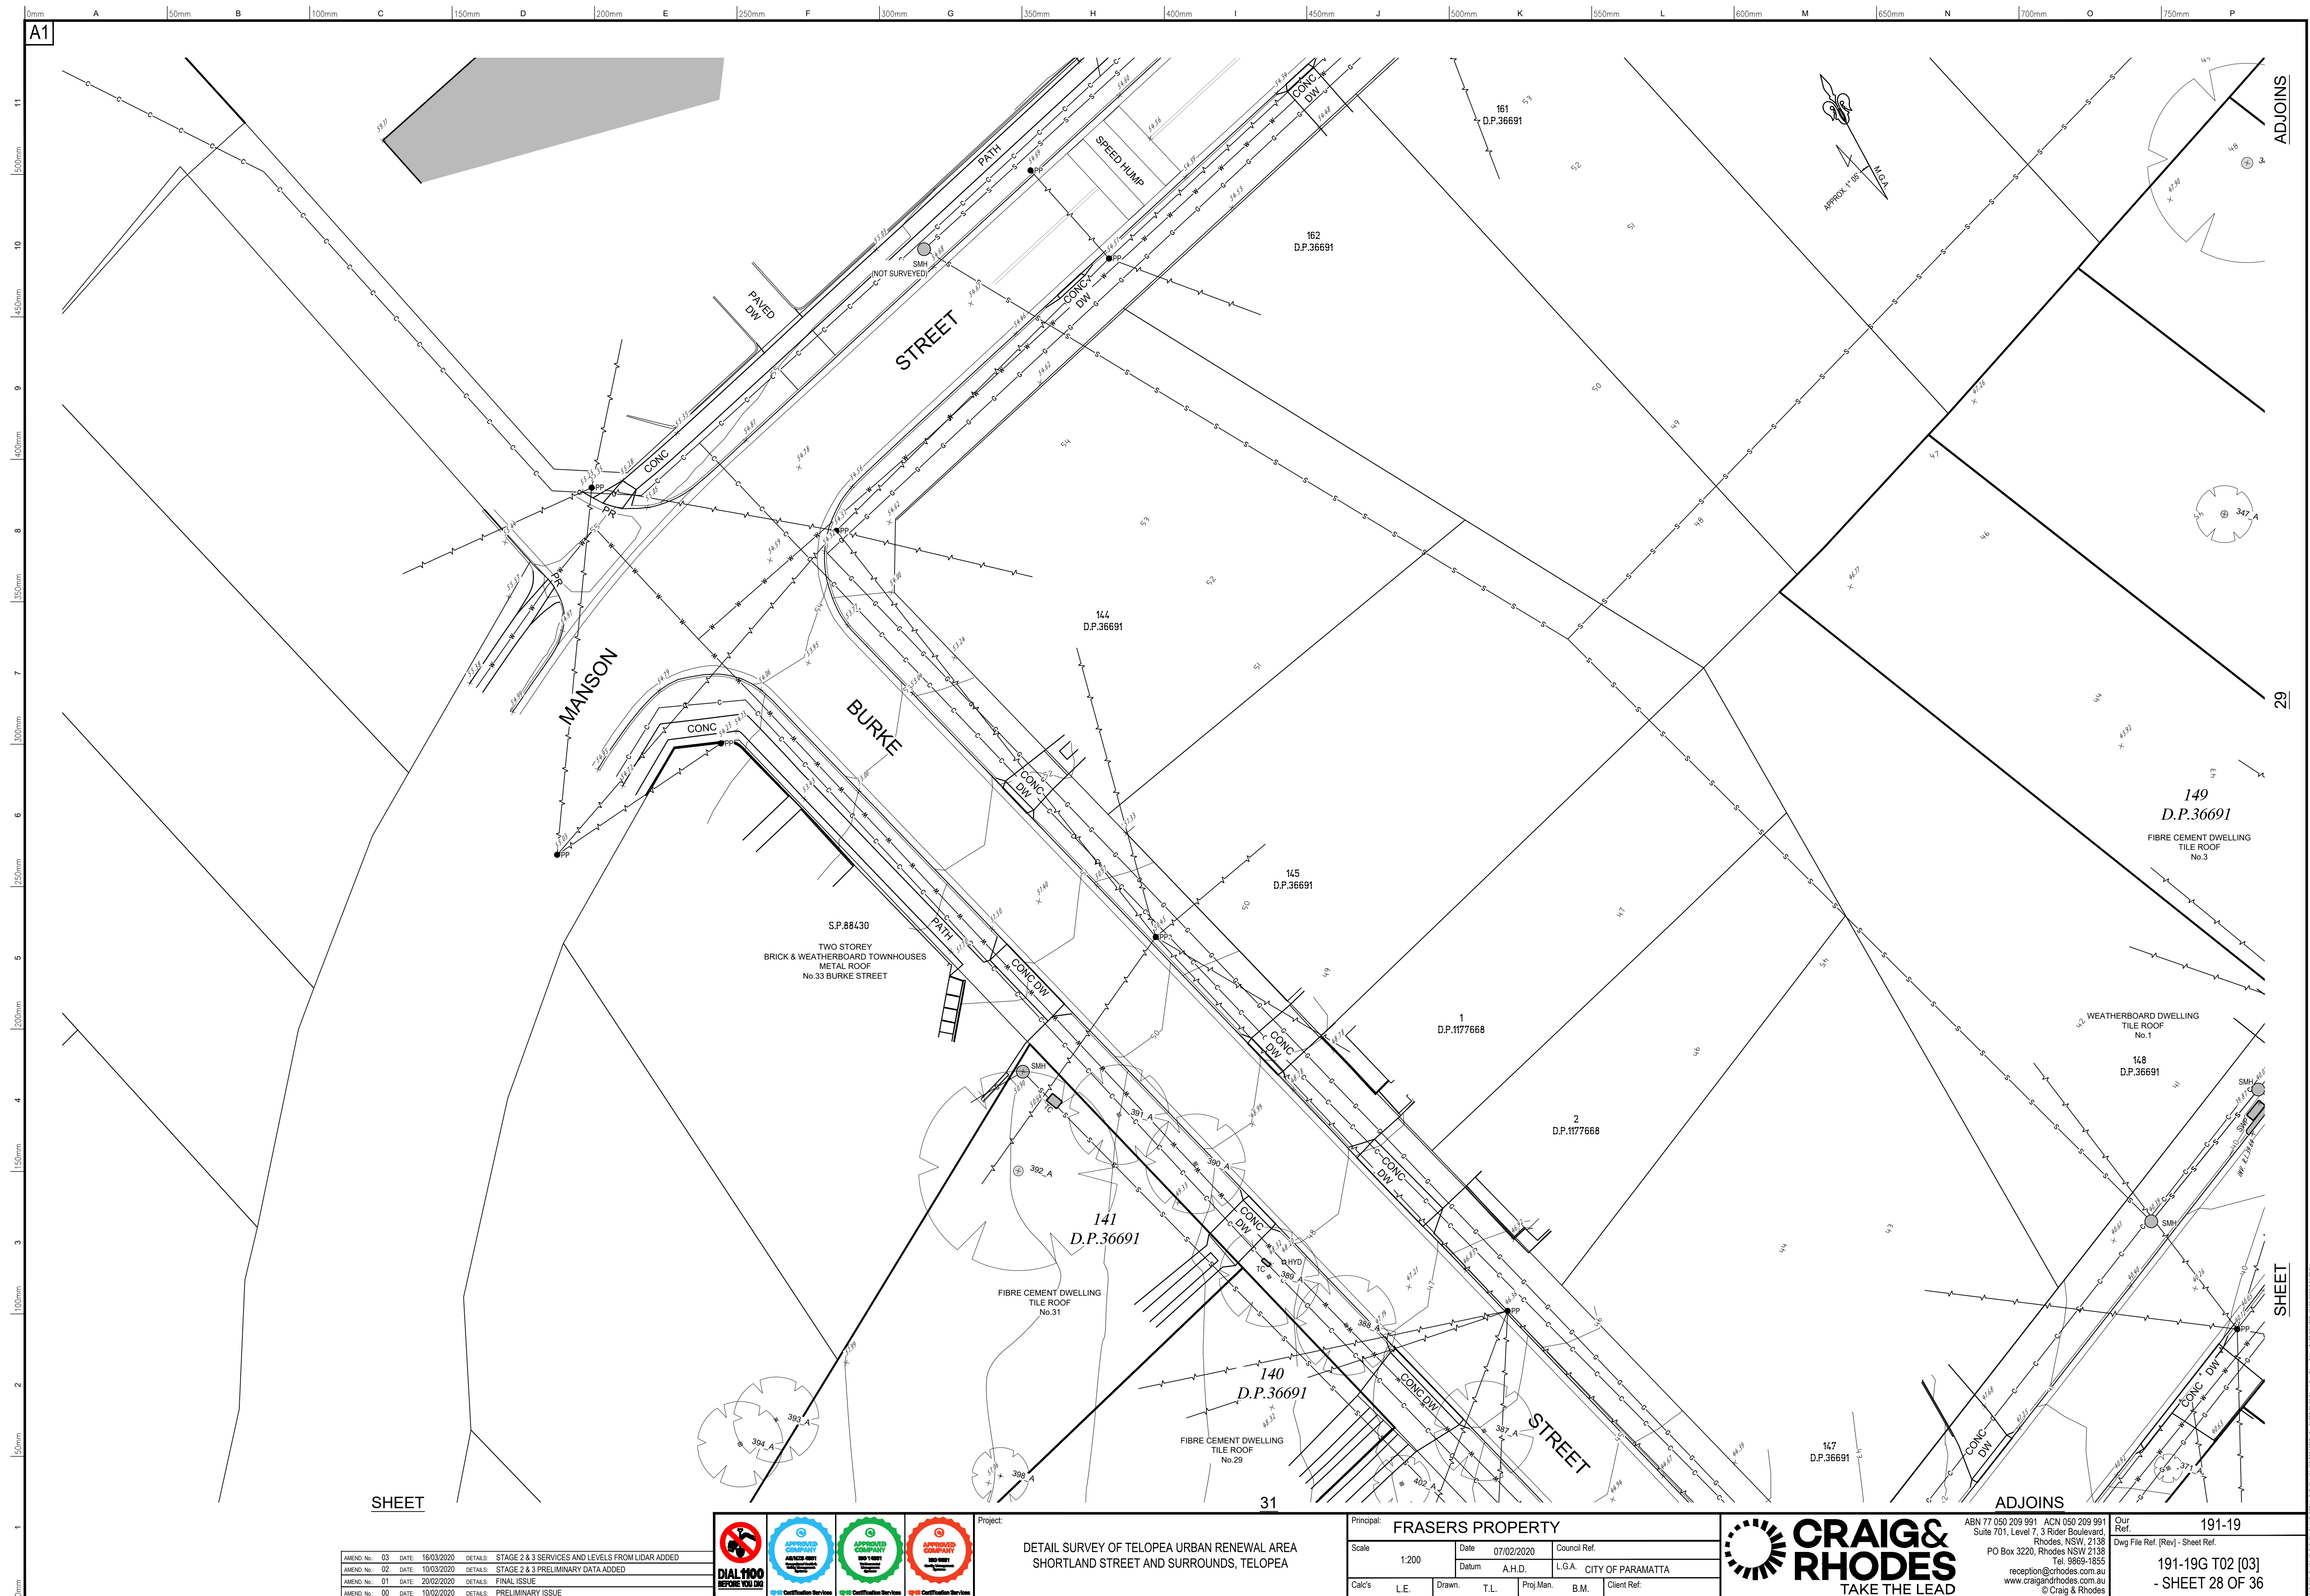

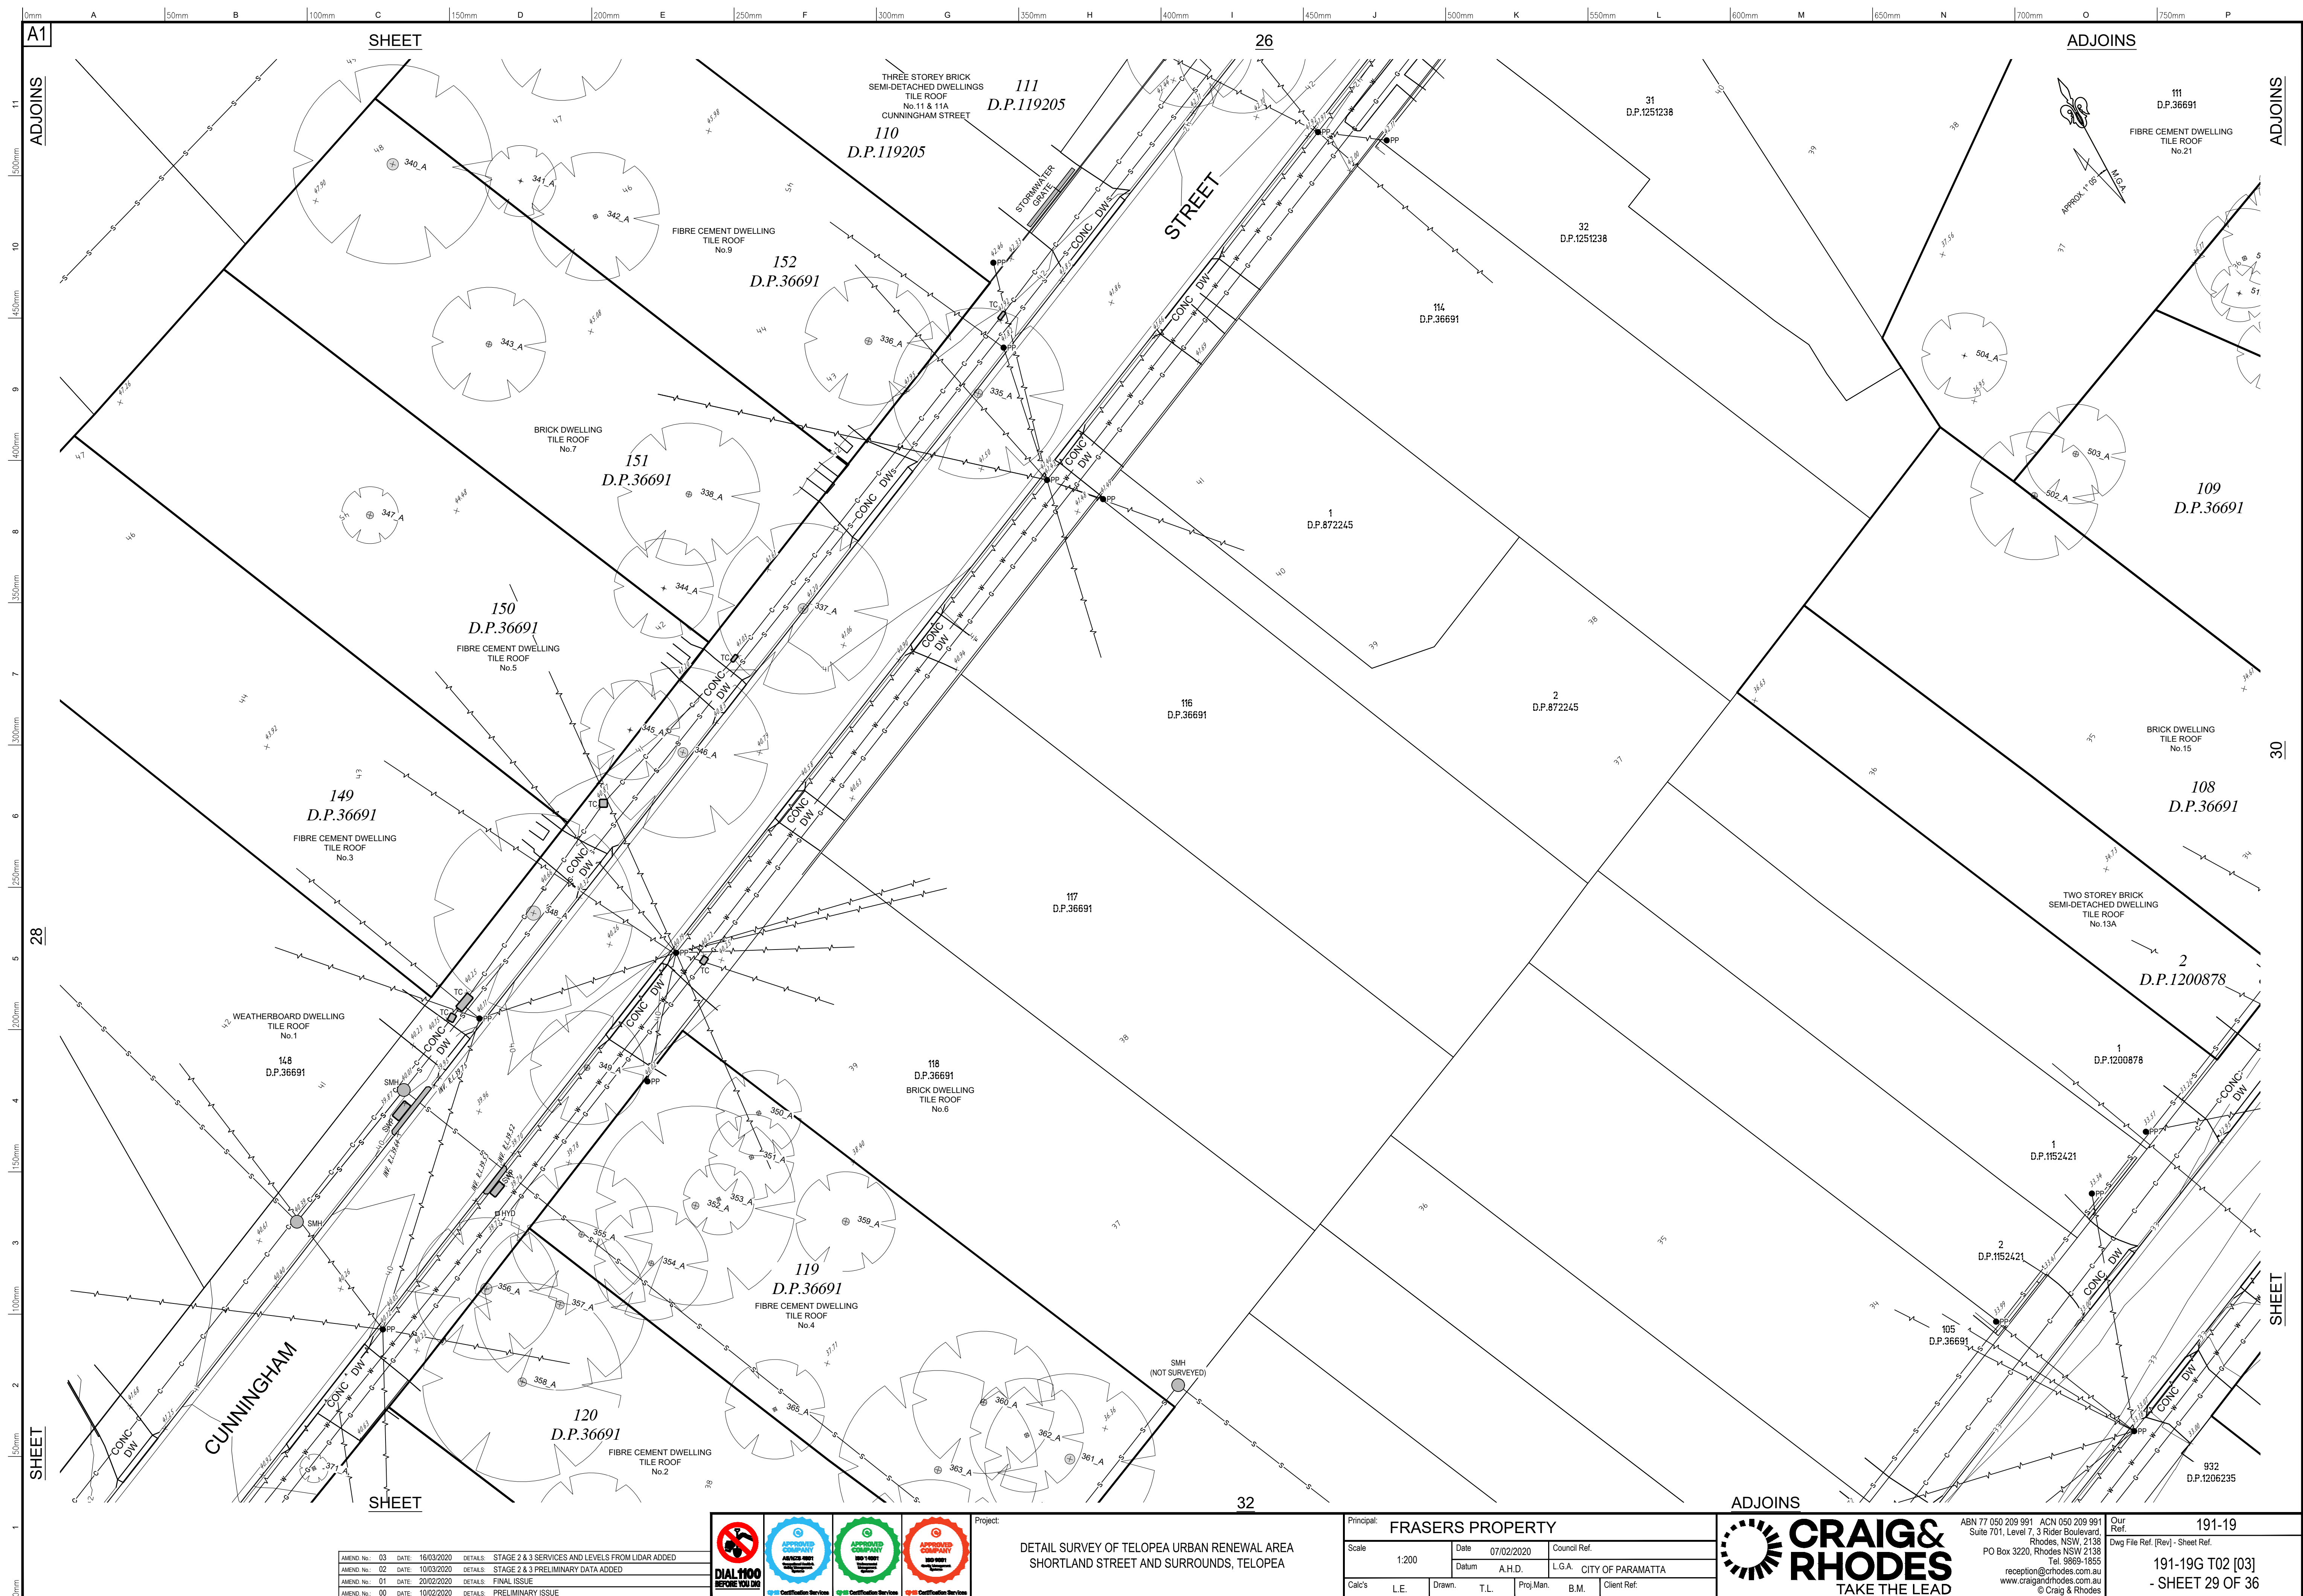

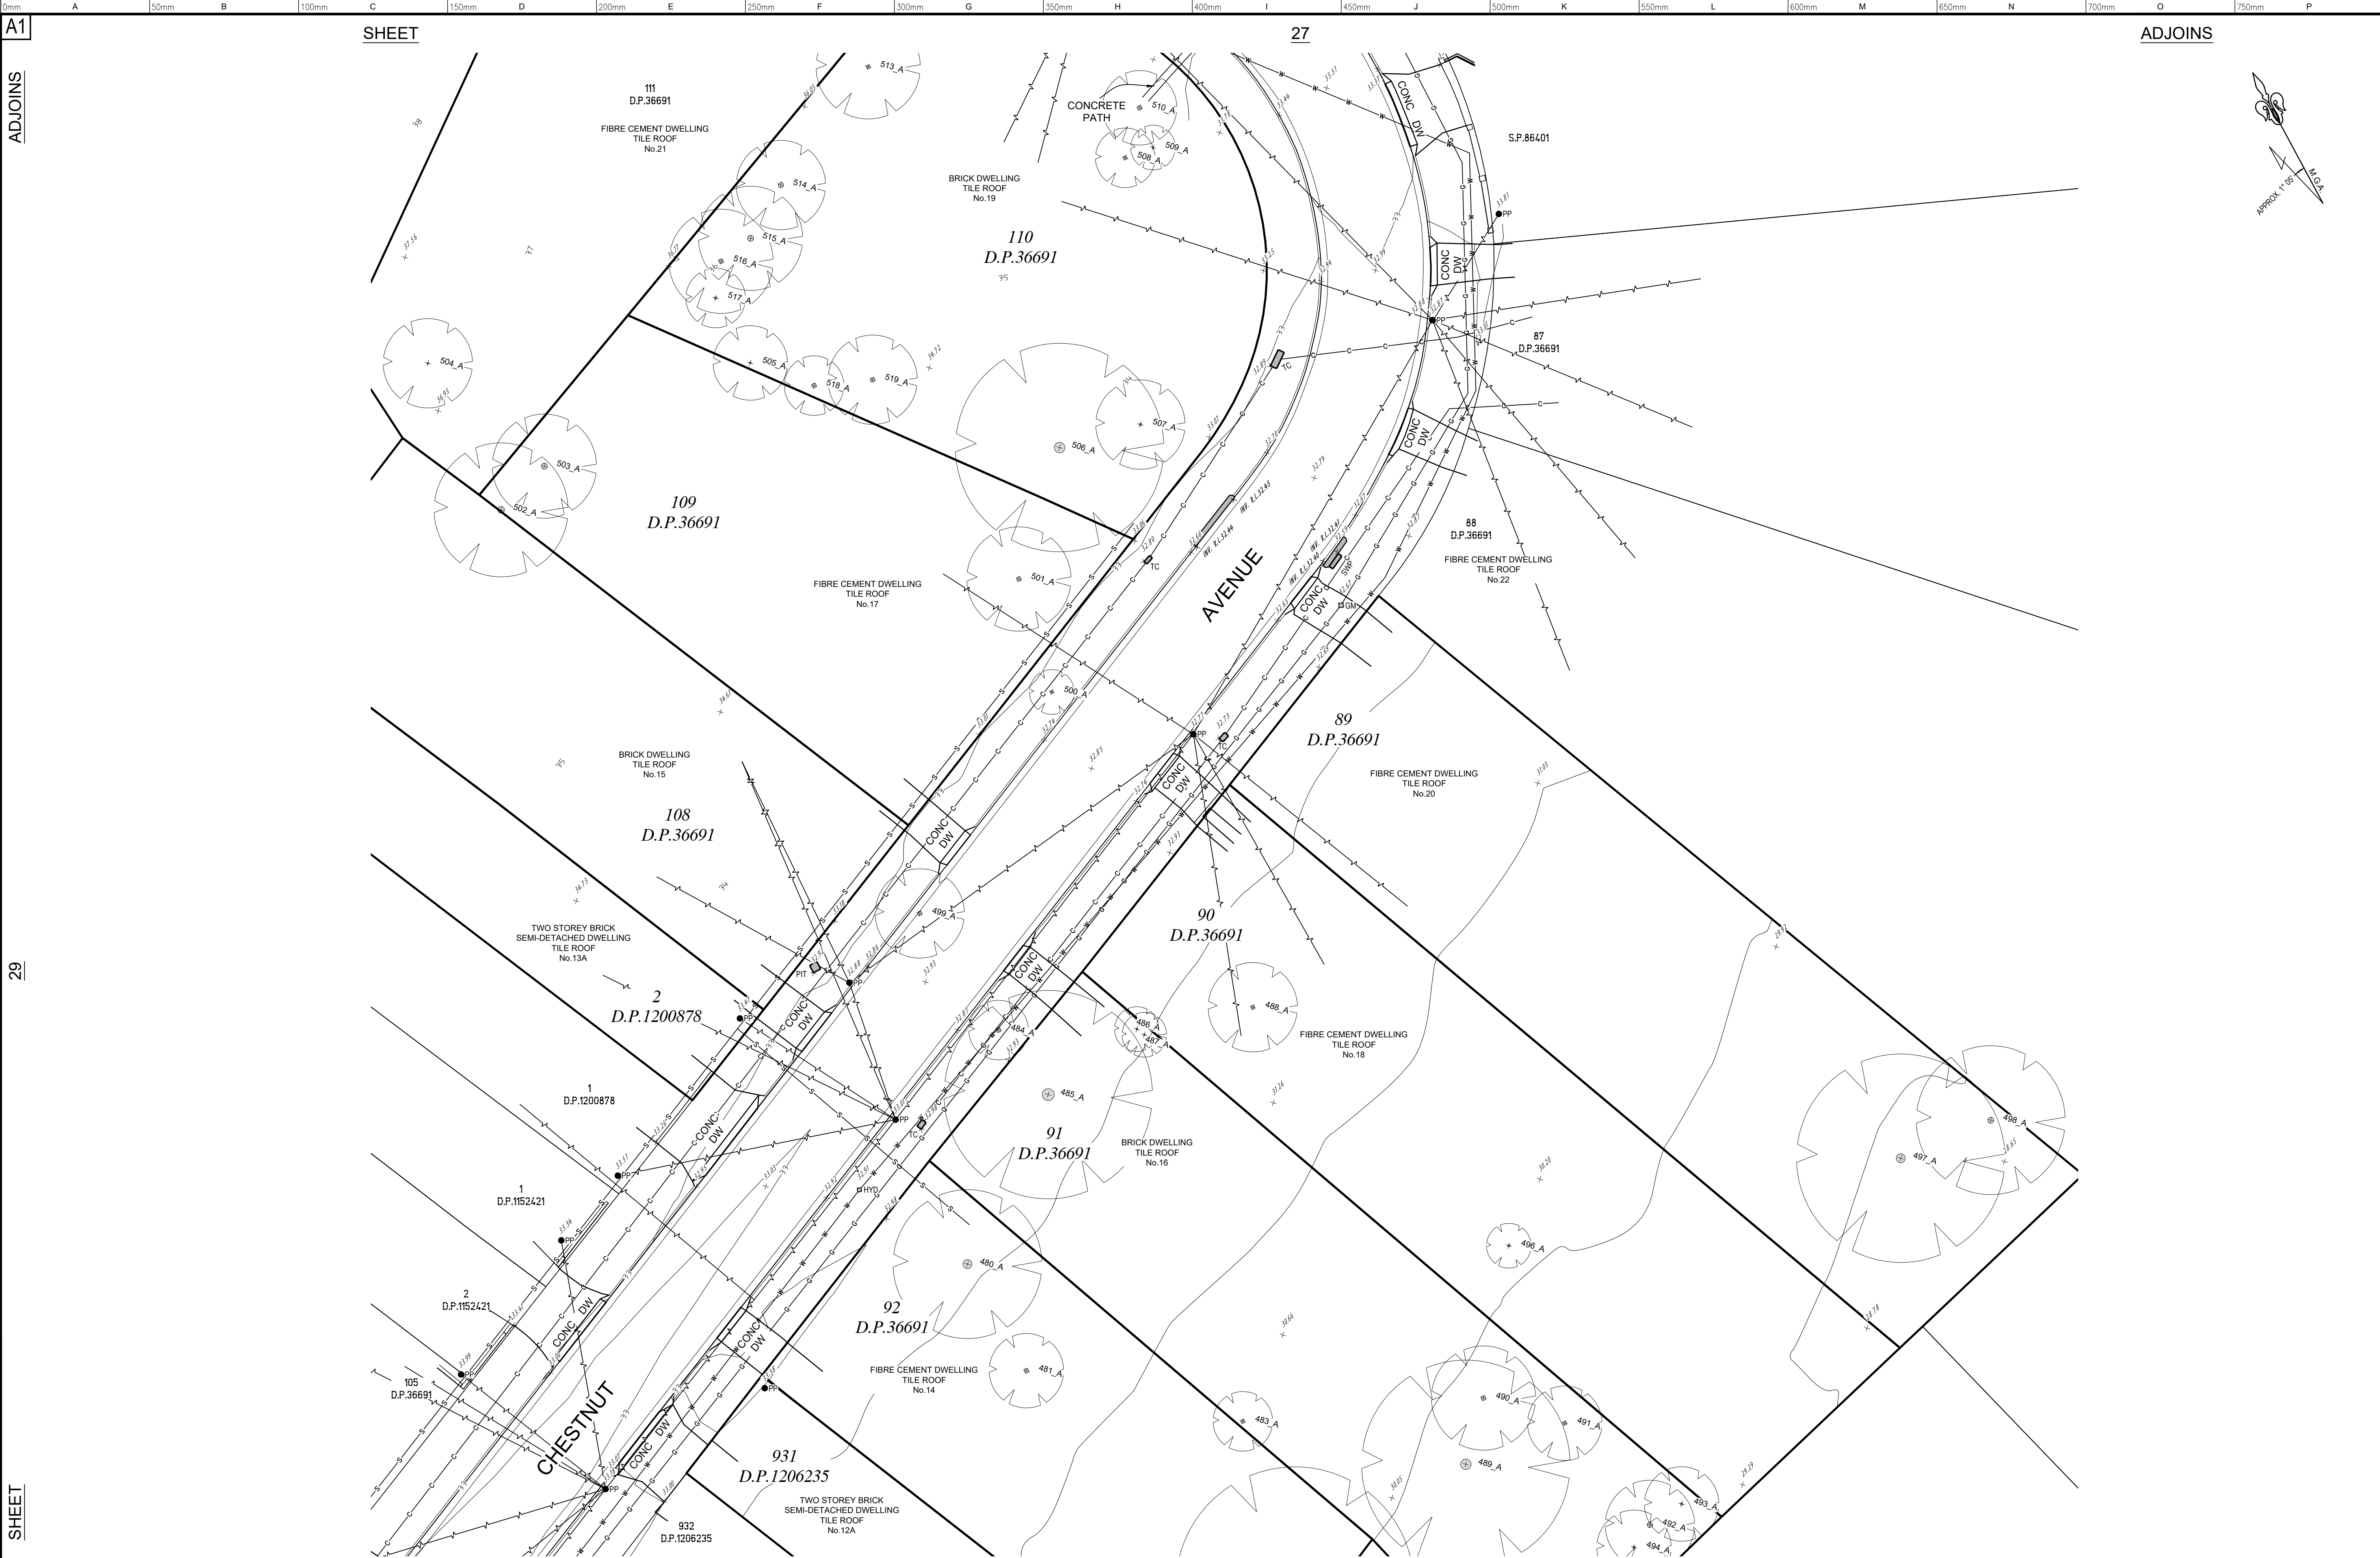

0mm 50mm 100mm 150mm 200mm 250mm 300mm 350mm 400mm 450mm 500mm 550mm 600mm 650mm 700mm 750mm

A1

ADJOINS

11

10

9

8

7

6

5

4

3

2

1

SHEET

ADJOINS

27

APPROX 1:85

N.G.A.

AMEND No.	03	DATE	16/03/2020	DETAILS	STAGE 2 & 3 SERVICES AND LEVELS FROM LIDAR ADDED
AMEND No.	02	DATE	10/03/2020	DETAILS	STAGE 2 & 3 PRELIMINARY DATA ADDED
AMEND No.	01	DATE	20/02/2020	DETAILS	FINAL ISSUE
AMEND No.	00	DATE	10/02/2020	DETAILS	PRELIMINARY ISSUE



Project: DETAIL SURVEY OF TELOPEA URBAN RENEWAL AREA
SHORTLAND STREET AND SURROUNDS, TELOPEA

Principal:	FRASERS PROPERTY				
Scale:	1:200	Date:	07/02/2020	Council Ref:	
Cal's:	L.E.	Drawn:	T.L.	Proj.Man:	B.M.
				Client Ref:	




ABN 77 050 209 991 ACN 050 209 991
Suite 701, Level 7, 3 Rider Boulevard
Rhodes, NSW, 2138
PO Box 3220, Rhodes NSW 2138
Tel. 9869-1655
reception@rhodes.com.au
www.craigandrhodes.com.au
© Craig & Rhodes

Our Ref. 191-19
Dwg File Ref. (Rev) - Sheet Ref.
191-19G T02 [03]
- SHEET 30 OF 36



Our Ref.	191-19
Dwg File Ref. [Rev] - Sheet Ref.	
191-19G T02 [03]	
- SHEET 31 OF 36	

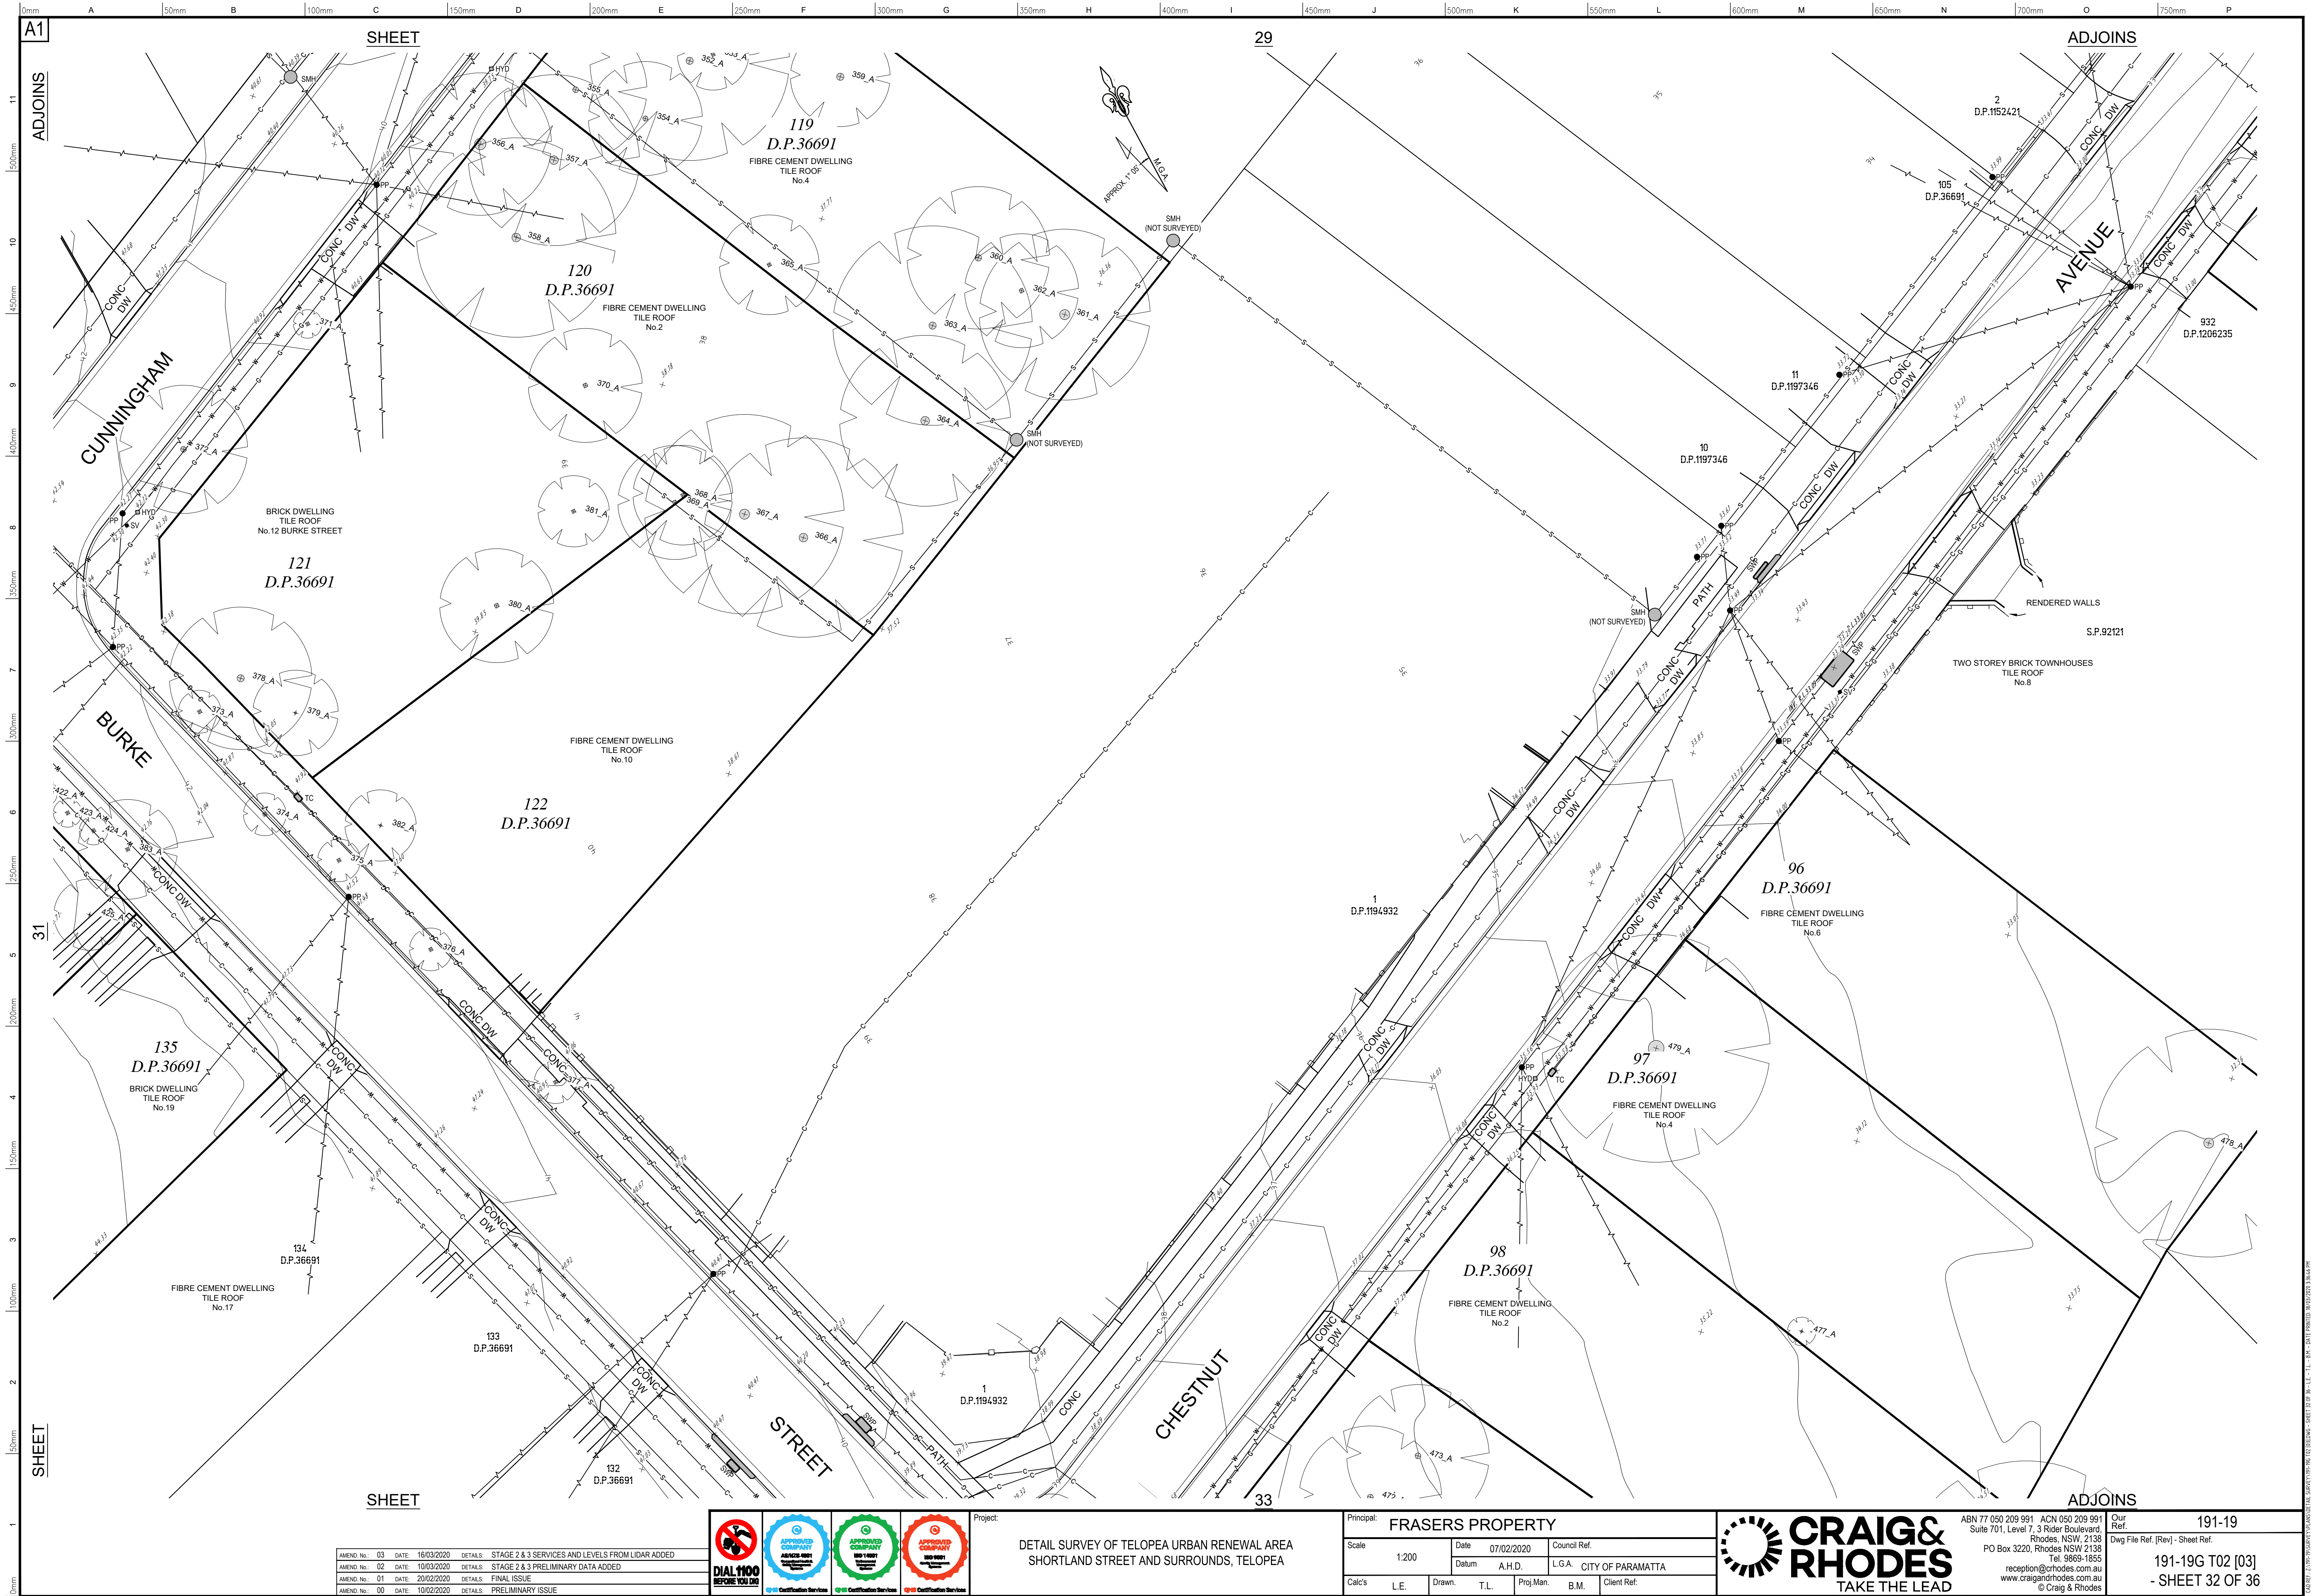

AMEND No.	03	DATE	16/03/2020	DETAILS	STAGE 2 & 3 SERVICES AND LEVELS FROM LIDAR ADDED
AMEND No.	02	DATE	10/03/2020	DETAILS	STAGE 2 & 3 PRELIMINARY DATA ADDED
AMEND No.	01	DATE	20/02/2020	DETAILS	FINAL ISSUE
AMEND No.	00	DATE	10/02/2020	DETAILS	PRELIMINARY ISSUE




Project: **DETAIL SURVEY OF TEOPEA URBAN RENEWAL AREA**
SHORTLAND STREET AND SURROUNDS, TEOPEA

Principal:	FRASERS PROPERTY				
Scale:	1:200	Date:	07/02/2020	Council Ref.	
Datum:	A.H.D.	L.G.A.	CITY OF PARAMATTA		
Cal's:	L.E.	Drawn:	T.L.	Proj.Man:	B.M.
				Client Ref:	



ABN 77 050 209 991	ACN 050 209 991	Our Ref.	191-19
Suite 701, Level 7, 3 Rider Boulevard	Rhodes NSW 2138	Dwg File Ref. (Rev) - Sheet Ref.	
PO Box 3220, Rhodes NSW 2138	Tel. 9869-1655		
reception@craigandrhodes.com.au	www.craigandrhodes.com.au		
© Craig & Rhodes			
			191-19G T02 [03]
			- SHEET 32 OF 36

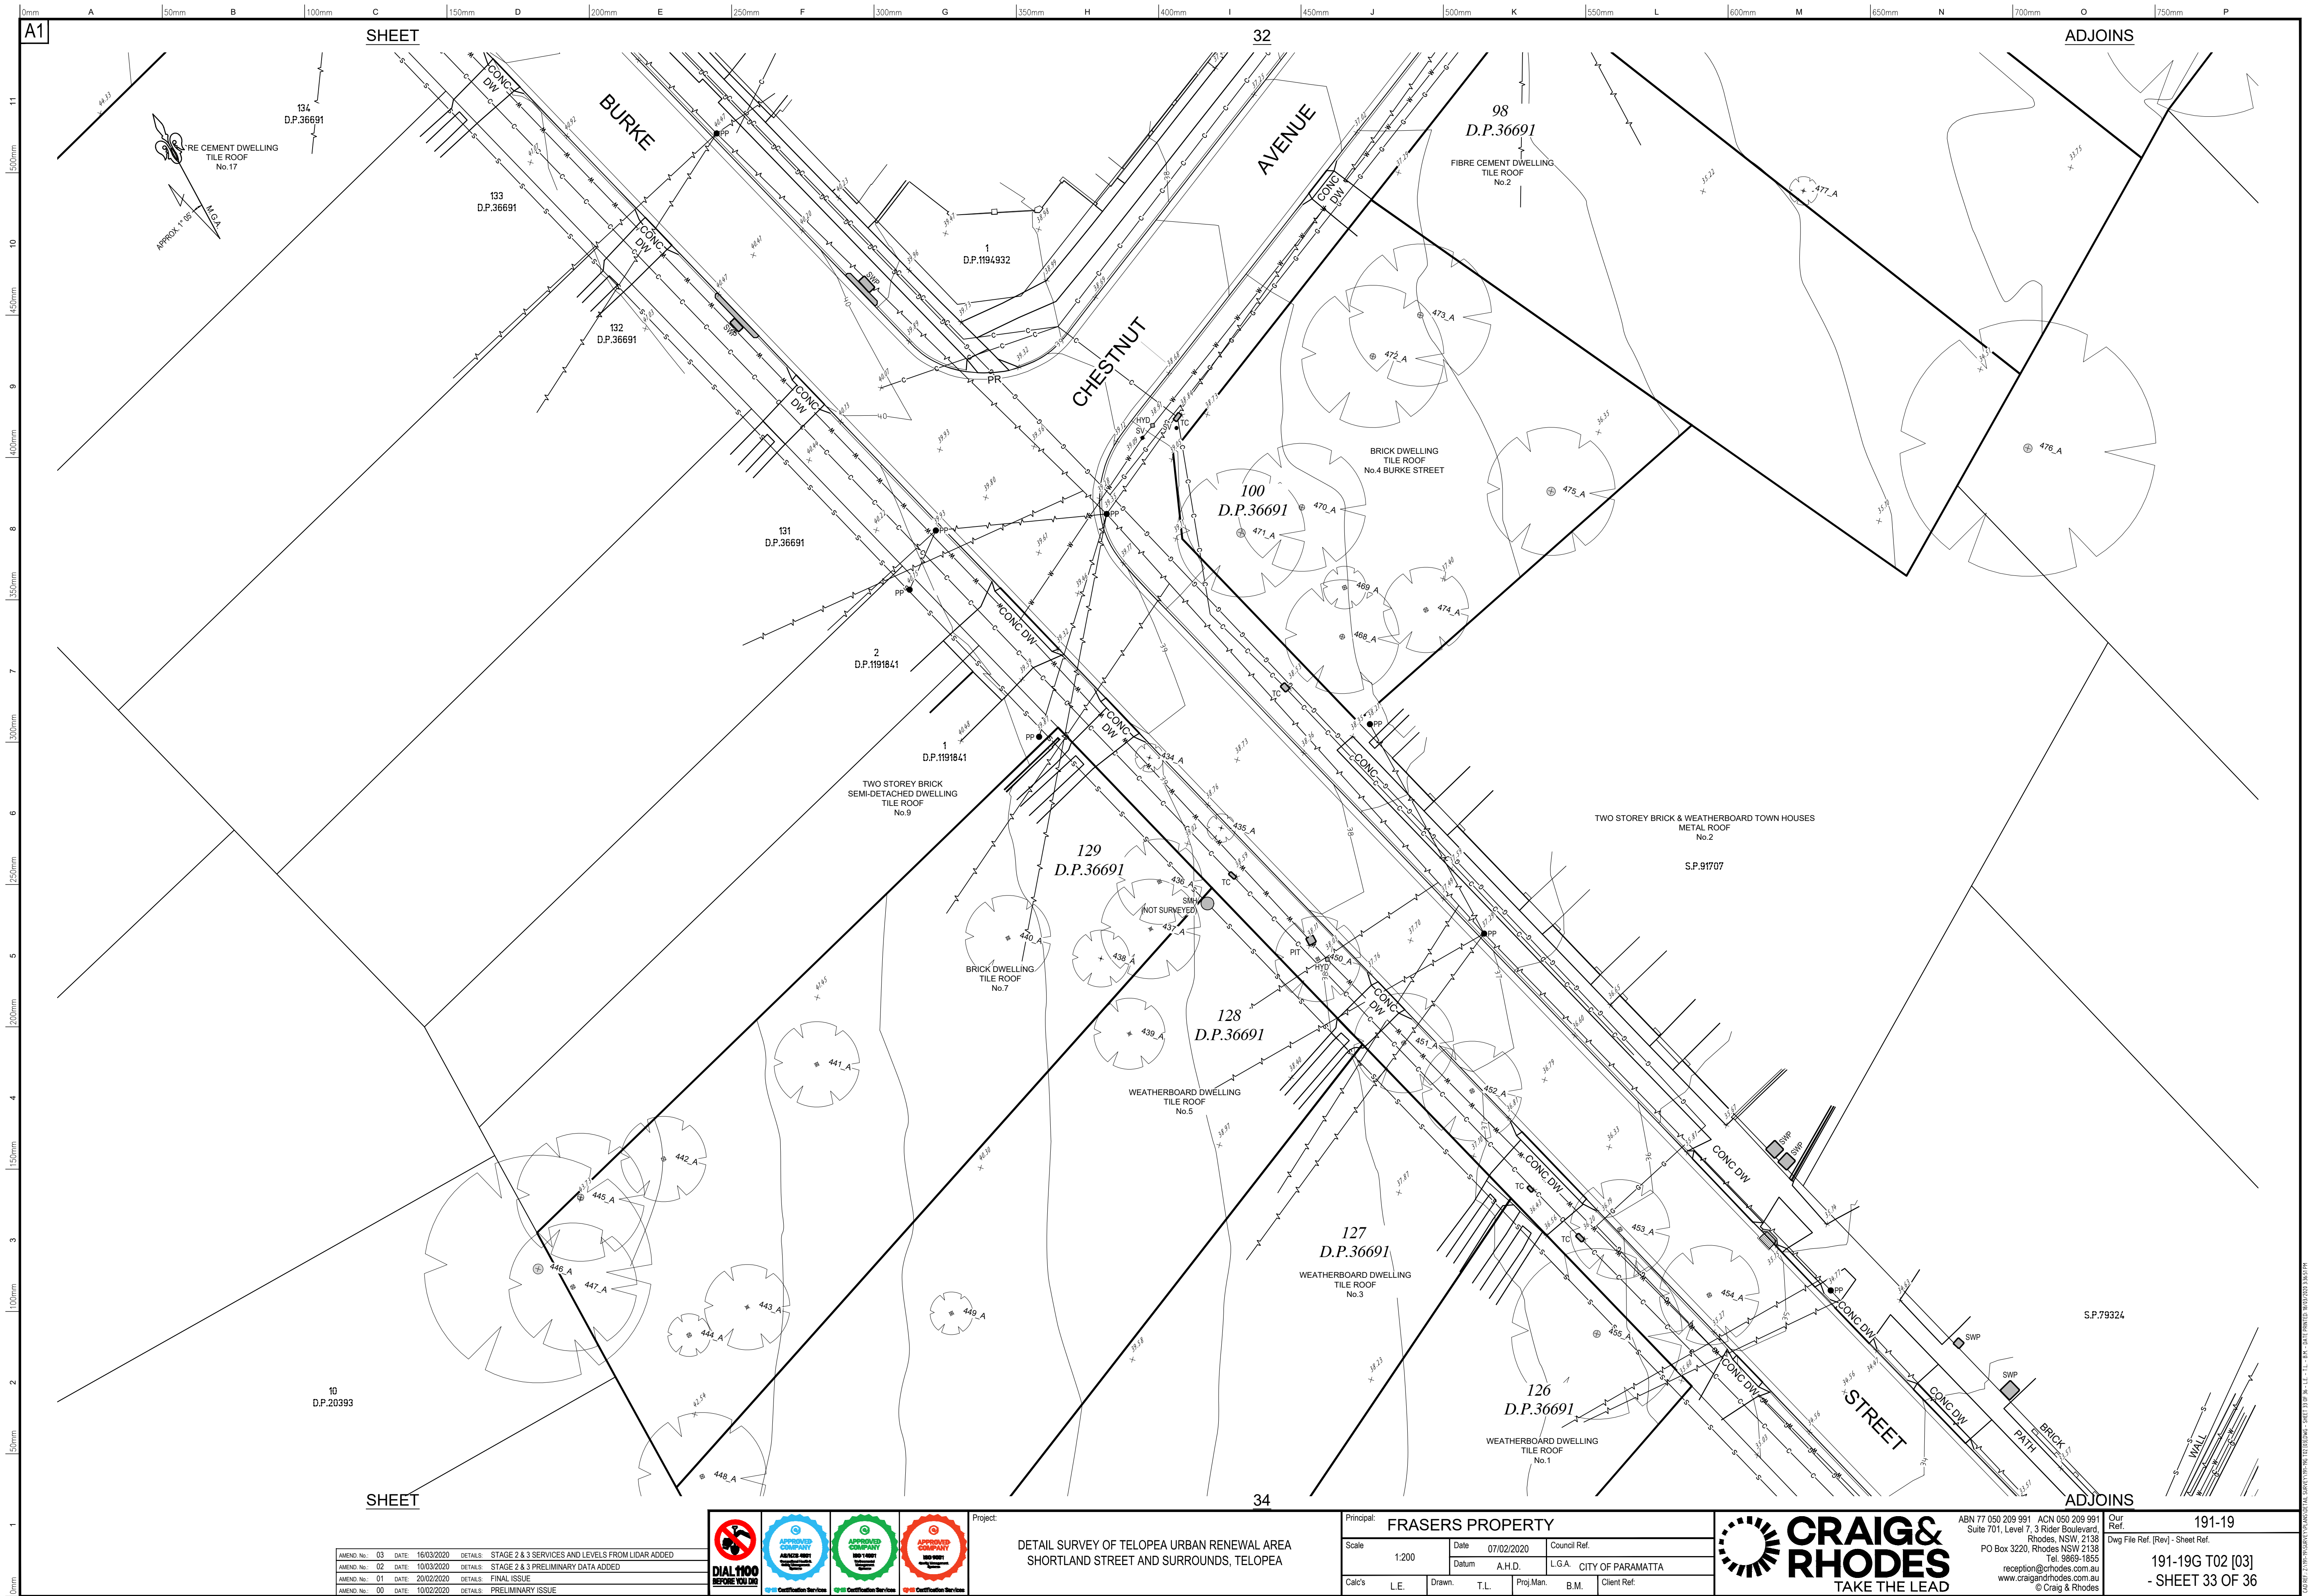

AMEND. No.	03	DATE	16/03/2020	DETAILS	STAGE 2 & 3 SERVICES AND LEVELS FROM LIDAR ADDED
AMEND. No.	02	DATE	10/03/2020	DETAILS	STAGE 2 & 3 PRELIMINARY DATA ADDED
AMEND. No.	01	DATE	20/02/2020	DETAILS	FINAL ISSUE
AMEND. No.	00	DATE	10/02/2020	DETAILS	PRELIMINARY ISSUE




Project: DETAIL SURVEY OF TEOPEA URBAN RENEWAL AREA
SHORTLAND STREET AND SURROUNDS, TEOPEA

Principal:	FRASERS PROPERTY				
Scale:	1:200	Date:	07/02/2020	Council Ref.	
Datum:	A.H.D.	L.G.A.	CITY OF PARAMATTA		
Cal's:	L.E.	Drawn:	T.L.	Proj.Man:	B.M.
				Client Ref:	



ABN 77 050 209 991	ACN 050 209 991	Our Ref.	191-19
Suite 701, Level 7, 3 Rider Boulevard	Rhodes NSW 2138	Dwg File Ref. (Rev) - Sheet Ref.	
PO Box 3220, Rhodes NSW 2138	Tel. 9869-1655		
reception@craigandrhodes.com.au	www.craigandrhodes.com.au		
© Craig & Rhodes			
			191-19G T02 [03]
			- SHEET 33 OF 36

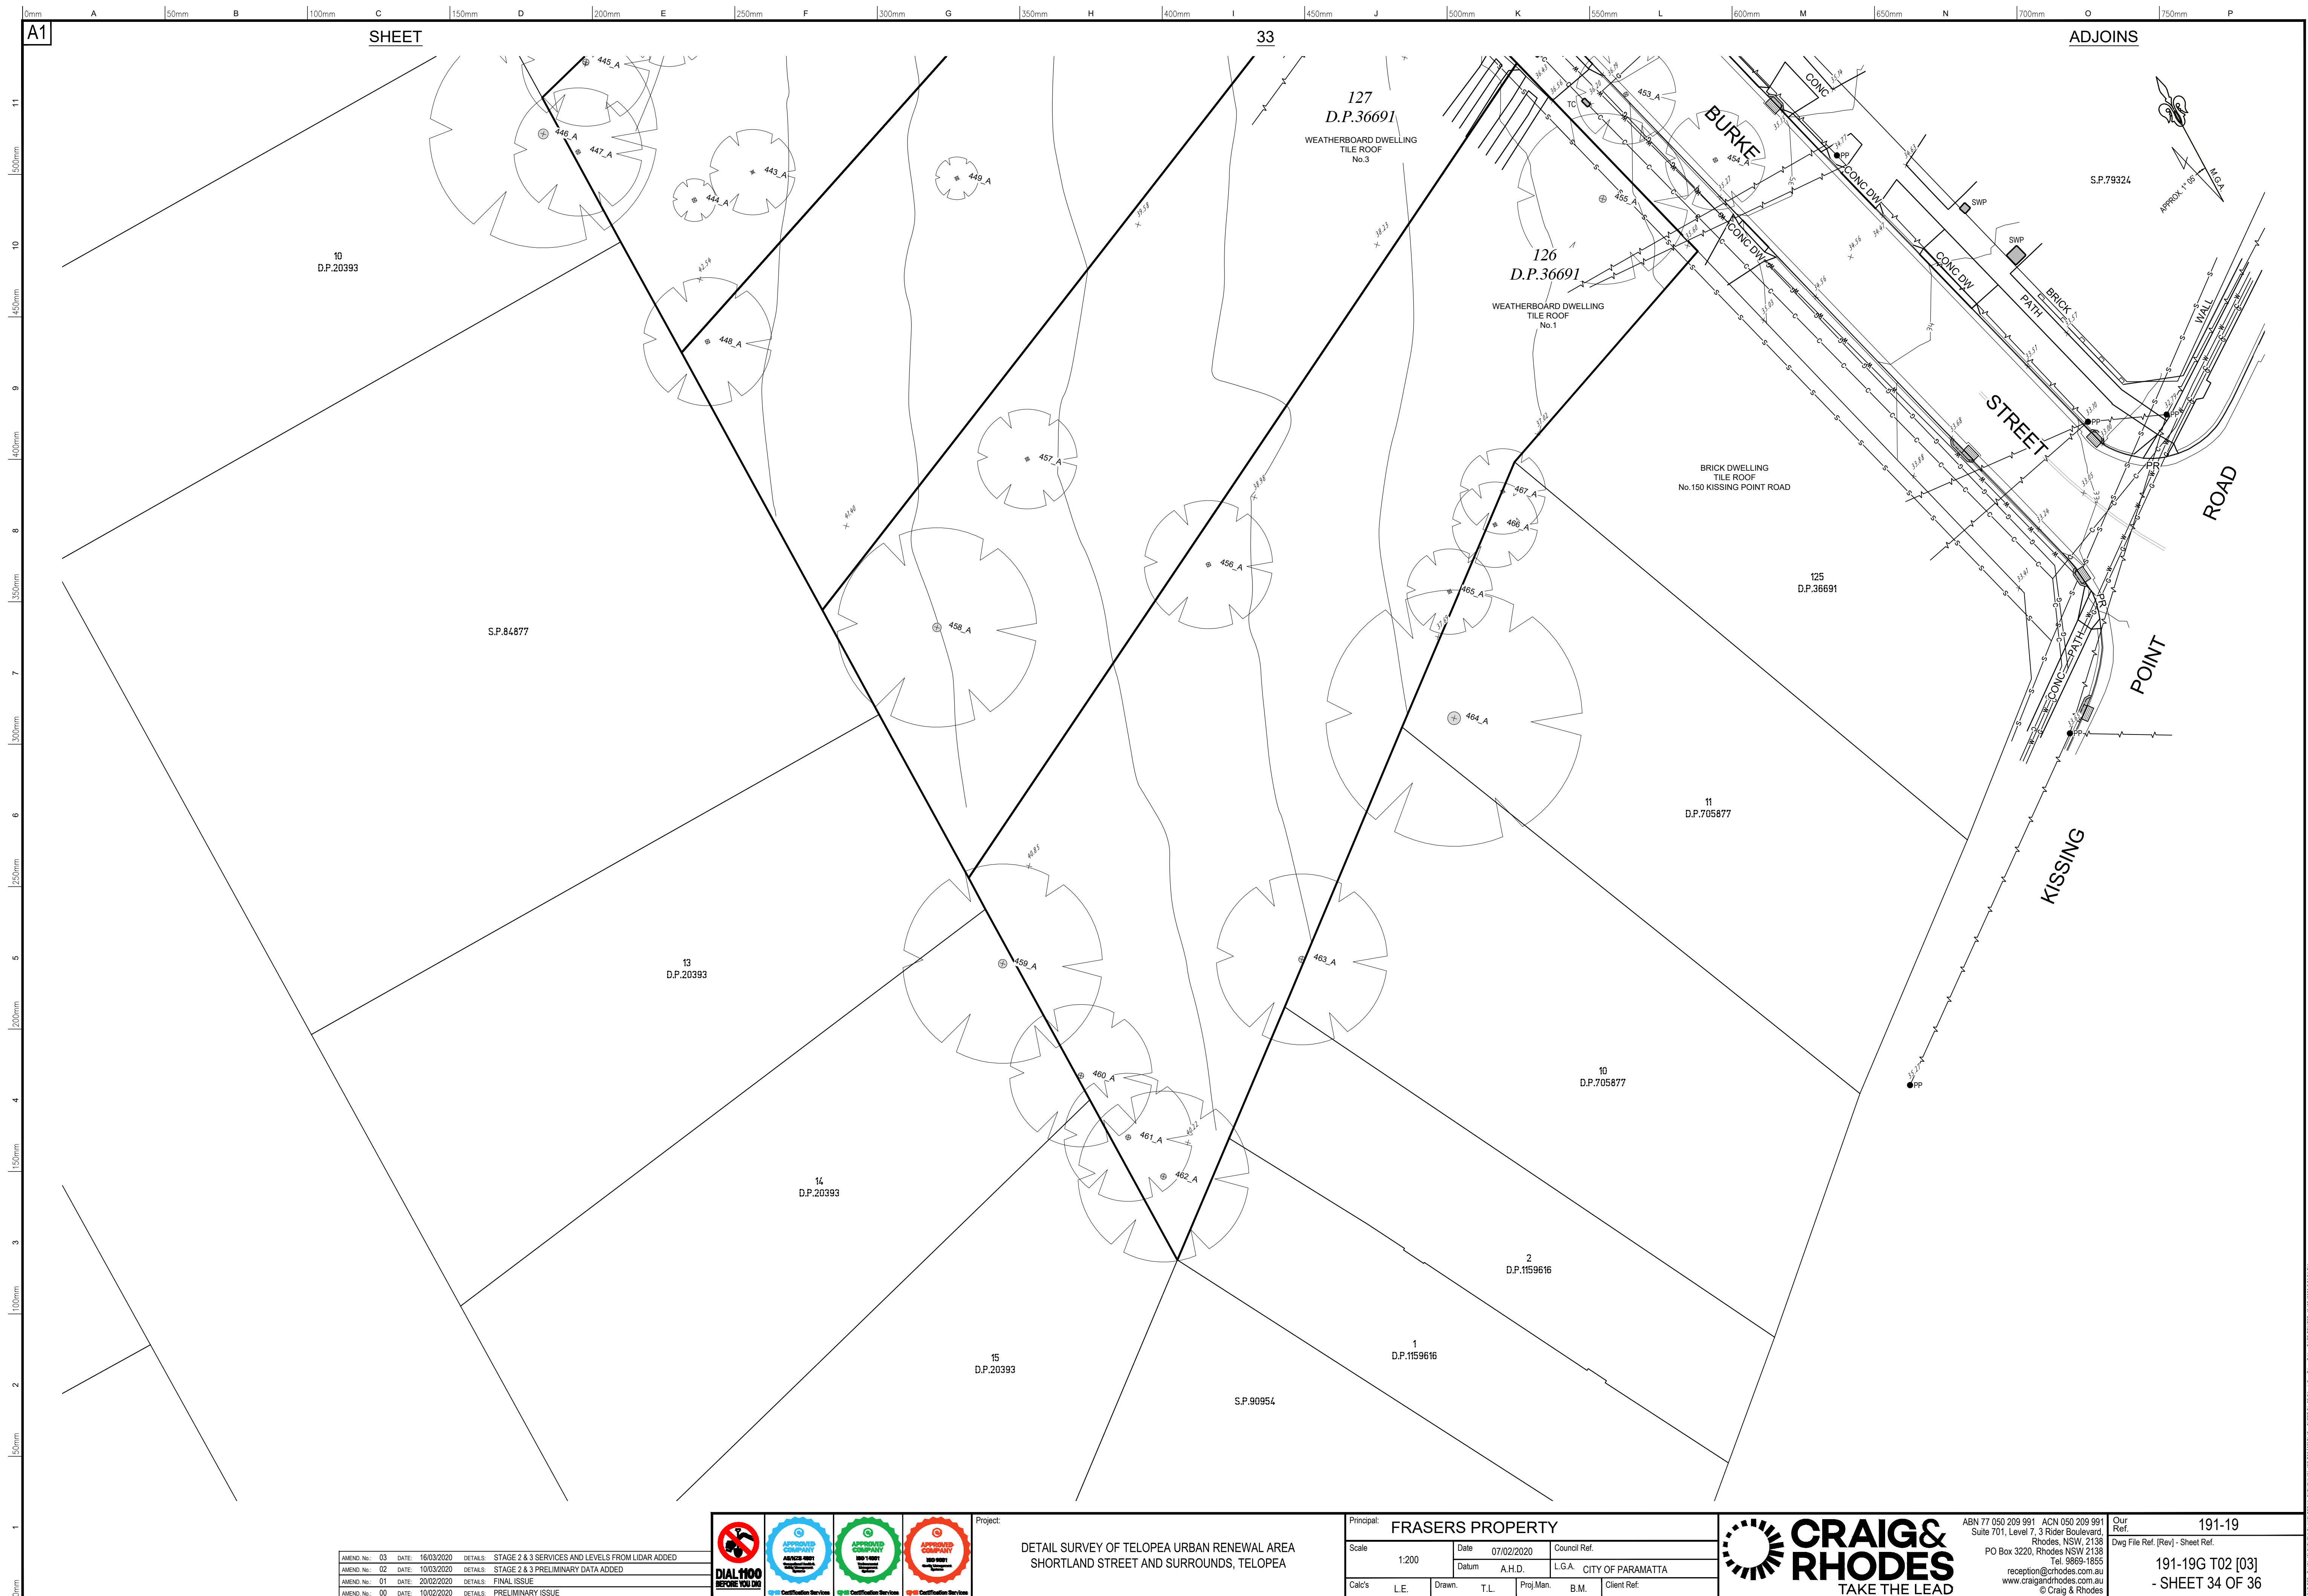



A1

11

10

9

8

7

6

5

4

3

2

1

	50mm				100mm				150mm				200mm				250mm				300mm				350mm				400mm				450mm				500mm				550mm				600mm				650mm				700mm				750mm			
	TAG NUMBER	EASTING	NORTHING	ELEVATION	CANOPY/TRUNK/DIAMETER	TAG NUMBER	EASTING	NORTHING	ELEVATION	CANOPY/TRUNK/DIAMETER	TAG NUMBER	EASTING	NORTHING	ELEVATION	CANOPY/TRUNK/DIAMETER	TAG NUMBER	EASTING	NORTHING	ELEVATION	CANOPY/TRUNK/DIAMETER	TAG NUMBER	EASTING	NORTHING	ELEVATION	CANOPY/TRUNK/DIAMETER	TAG NUMBER	EASTING	NORTHING	ELEVATION	CANOPY/TRUNK/DIAMETER	TAG NUMBER	EASTING	NORTHING	ELEVATION	CANOPY/TRUNK/DIAMETER	TAG NUMBER	EASTING	NORTHING	ELEVATION	CANOPY/TRUNK/DIAMETER	TAG NUMBER	EASTING	NORTHING	ELEVATION	CANOPY/TRUNK/DIAMETER	TAG NUMBER	EASTING	NORTHING	ELEVATION	CANOPY/TRUNK/DIAMETER										
11	1	A	319086.72	6259239.74		101	A	318974.82	6258935.53		201	A	319069.45	6258905.96		301	A	319061.06	6258671.4		401	A	318624.8	6258525.87		501	A	318867.75	6258486.06		601	A	318624.8	6258525.87		701	A	318624.8	6258525.87		801	A	318624.8	6258525.87		901	A	318624.8	6258525.87		1001	A	318624.8	6258525.87						
	2	A	319079.54	6259239.06		102	A	318979.25	6258950.63		202	A	319071.61	6258905.32		302	A	319063.87	6258693.46		402	A	318652.6	6258528.32		502	A	318839.34	6258506.63		602	A	318652.6	6258528.32		702	A	318652.6	6258528.32		802	A	318652.6	6258528.32		902	A	318652.6	6258528.32		1002	A	318652.6	6258528.32						
	3	A	319073.51	6259235.62		103	A	318968.76	6258965.32		203	A	319073.18	6258904.23		303	A	319066.2	6258685.3		403	A	318655.5	6258520.97		503	A	318843.3	6258507.83		603	A	318655.5	6258520.97		703	A	318655.5	6258520.97		803	A	318655.5	6258520.97		903	A	318655.5	6258520.97		1003	A	318655.5	6258520.97						
	4	A	319071.55	6259233.43		104	A	318976.87	6258960.77		204	A	319078.5	6258901.37		304	A	319062.78	6258692.95		404	A	318644	6258519.25		504	A	318839.68	6258517.62		604	A	318644	6258519.25		704	A	318644	6258519.25		804	A	318644	6258519.25		904	A	318644	6258519.25		1004	A	318644	6258519.25						
	5	A	319063.12	6259228.44		105	A	318890.6	6258956.68		205	A	319081.6	6258899.67		305	A	319067.65	6258700.88		405	A	318612.7	6258510.78		505	A	318858.75	6258507.38		605	A	318612.7	6258510.78		705	A	318612.7	6258510.78		805	A	318612.7	6258510.78		905	A	318612.7	6258510.78		1005	A	318612.7	6258510.78						
	6	A	319059.28	6259229.35		106	A	319007.87	6258894.72		206	A	319081.4	6258896.33		306	A	319019.41	6258681.15		406	A	318628.6	6258510.51		506	A	318874.34	6258492.53		606	A	318628.6	6258510.51		706	A	318628.6	6258510.51		806	A	318628.6	6258510.5		906	A	318628.6	6258510.51		1006	A	318628.6	6258510.51						
10	7	A	319059.89	6259250.51		107	A	319011.68	6258875.86		207	A	319080.42	6258894.54		307	A	319016.96	6258678.22		407	A	318631.8	6258518.08		507	A	318879.85	6258491.32		607	A	318631.8	6258518.08		707	A	318631.8	6258518.08		807	A	318631.8	6258518.08		907	A	318631.8	6258518.08		1007	A	318631.8	6258518.08						
	8	A	319054.68	6259251.55		108	A	319004.2	6258891.54		208	A	319079.43	6258893.07		308	A	319006.78	6258672.48		408	A	318634.3	6258519.35		508	A	318887.44	6258507.57		608	A	318634.3	6258519.35		708	A	318634.3	6258519.35		808	A	318634.3	6258519.35		908	A	318634.3	6258519.35		1008	A	318634.3	6258519.35						
	9	A	319050.62	6259253.96		109	A	319020.27	6258891.7		209	A	319097.23	6258921.64		309	A	319010.68	6258679.88		409	A	318636.6	6258520.64		509	A	318889.41	6258507.29		609	A	318636.6	6258520.64		709	A	318636.6	6258520.64		809	A	318636.6	6258520.64		909	A	318636.6	6258520.64		1009	A	318636.6	6258520.64						
	10	A	319041.67	6259257.22		110	A	319025.33	6258893.54		210	A	319064.65	6258942.91		310	A	319015.26	6258675.75		410	A	318653.8	6258508.78		510	A	318889.89	6258510.07		610	A	318653.8	6258508.78		710	A	318653.8	6258508.78		810	A	318653.8	6258508.78		910	A	318653.8	6258508.78		1010	A	318653.8	6258508.78						
	11	A	319031.16	6259249.98		111	A	319017.67	6259042.55		211	A	319081.36	6258940.47		311	A	319004.19	6258667.6		411	A	318647.8	6258508.38		511	A	318879.02	6258525.05		611	A	318647.8	6258508.38		711	A	318647.8	6258508.38		811	A	318647.8	6258508.38		911	A	318647.8	6258508.38		1011	A	318647.8	6258508.38						
	9	12	A	319033.78	6259248.07		112	A	319040.1	6259002.23		212	A	319083.06	6258946.97		312	A	319003.53	6258663.52		412	A	318629.3	6258509.44		512	A	318881.53	6258527.44		612	A	318629.3	6258509.44		712	A	318629.3	6258509.44		812	A	318629.3	6258509.44		912	A	318629.3	6258509.44		1012	A	318629.3	6258509.44					
8	13	A	319038.33	6259245.78		113	A	319033.46	6259045.33		213	A	319076.29	6258950.94		313	A	319003.03	6258661.24		413	A	318614.5	6258496.04		513	A	318875.14	6258521.13		613	A	318614.5	6258496.04		713	A	318614.5	6258496.04		813	A	318614.5	6258496.04		913	A	318614.5	6258496.04		1013	A	318614.5	6258496.04						
	14	A	319048.82	6259266.24		114	A	319039.88	6259048.68		214	A	319074.72	6258951.65		314	A	319009.14	6258664.05		414	A	318625.2	6258492.63		514	A	318866.22	6258516.92		614	A	318625.2	6258492.63		714	A	318625.2	6258492.63		814	A	318625.2	6258492.63		914	A	318625.2	6258492.63		1014	A	318625.2	6258492.63						
	15	A	319043.4	6259264.56		115	A	319054.14	6259058.87		215	A	319075.89	6258959.12		315	A	319010.19	6258659.53		415	A	318626.3	6258493.47		515	A	318862.73	6258514.74		615	A	318626.3	6258493.47		715	A	318626.3	6258493.47		815	A	318626.3	6258493.47		915	A	318626.3	6258493.47		1015	A	318626.3	6258493.47						
	16	A	319035.55	6259156.89		116	A	319060.38	6259063.1		216	A	319080.95	6258956.57		316	A	319006.8	6258656.6		416	A	318628.9	6258494.51		516	A	318860.26	6258514.32		616	A	318628.9	6258494.51		716	A	318628.9	6258494.51		816	A	318628.9	6258494.51		916	A	318628.9	6258494.51		1016	A	318628.9	6258494.51						
	17	A	319018.81	6259152.48		117	A	319072.5	6259064.95		217	A	319084.18	6258960.25		317	A	319013.52	6258659.15		417	A	318631	6258495.28		517	A	318858.77	6258512.32		617	A	318631	6258495.28		717	A	318631	6258495.28		817	A	318631	6258495.28		917	A	318631	6258495.28		1017	A	318631	6258495.28						
	7	18	A	319010.07	6259147.54		118	A	319078.51	6259054.2		218	A	319087.37	6258959		318	A	319022.02	6258652.17		418	A	318632.5	6258496.65		518	A	318861.8	6258504.01		618	A	318632.5	6258496.65		718	A	318632.5	6258496.65		818	A	318632.5	6258496.65		918	A	318632.5	6258496.65		1018	A	318632.5	6258496.65					
6	19	A	319003.12	6259142.19		119	A	319082.16	6259052.96		219	A	319085.74	6258970.06		319	A	319078.45	6258615.82		419	A	318655.1	6258491.74		519	A	318865.45	6258502.49		619	A	318655.1	6258491.74		719	A	318655.1	6258491.74		819	A	318655.1	6258491.74		919	A	318655.1	6258491.74		1019	A	318655.1	6258491.74						
	20	A	319006.55	6259138.15		120	A	319073.58	6259042.68		220	A	319111.77	6258945.69		320	A	318783.67	6258618.44		420	A	318653	6258490.02		520	A	318865.45	6258502.49		620	A	318653	6258490.02		720	A	318653	6258490.02		820	A	318653	6258490.02		920	A	318653	6258490.02		1020	A	318653	6258490.02						
	21	A	319003.52	6259133.96		121	A	319075.36	6259040.46		221	A	319118.61	6258953.87		321	A	318774.94	6258598.29		421	A	318667.6	6258485.2		521	A	318865.45	6258502.49		621	A	318667.6	6258485.2		721	A	318667.6	6258485.2		821	A	318667.6	6258485.2		921	A	318667.6	6258485.2		1021	A	318667.6	6258485.2						
	22	A	319003.2	6259130.79		122	A	319064.91	6259043.02		222	A	319128.65	6258959.42		322	A	318804.43	6258604.46		422	A	318668.6	6258483.59		522	A	318865.45	6258502.49		622	A	318668.6	6258483.59		722	A	318668.6	6258483.59		822	A	318668.6	6258483.59		922	A	318668.6	6258483.59		1022	A	318668.6	6258483.59						
	23	A	319012.33	6259136.38		123	A	319064.88	6259042.11		223	A	319118.38	6258962.29		323	A	318783.23	6258583.22		423	A	318669.4	6258481.54		523	A	318865.45	6258502.49		623	A	318669.4	6258481.54		723	A	318669.4	6258481.54		823	A	318669.4	6258481.54		923	A	318669.4	6258481.54		1023	A	318669.4	6258481.54						
	5	24	A	319011.52	6259107.64		124	A	319056.57	6259040.64		224	A	319109.31	6258962.44	



Project:

DETAIL SURVEY OF TELOPEA URBAN RENEWAL AREA
SHORTLAND STREET AND SURROUNDS, TELOPEA

Principal: FRASERS PROPERTY

Scale 1:200		Date 07/02/2020		Council Ref.		
		Datum A.H.D.		L.G.A. CITY OF PARAMATTA		
Calc's	L.E.	Drawn.	T.L.	Proj.Man.	B.M.	Client Ref.



ABN 77 050 209 991 ACN 050 209 991
Suite 701, Level 7, 3 Rider Boulevard
Rhodes, NSW, 2138
PO Box 3220, Rhodes NSW 2138
Tel. 9869-1855
reception@crrhodes.com.au
www.craigandrhodes.com.au
© Craig & Rhodes

Our Ref. 191-19
Dwg File Ref. [Rev] - Sheet Ref.
191-19G T02 [03]
- SHEET 36 OF 36