




1 SHADOW ANALYSIS - 9AM
SCALE: 1:1000@A1



2 SHADOW ANALYSIS - 10AM
SCALE: 1:1000



3 SHADOW ANALYSIS - 11AM
SCALE: 1:1000

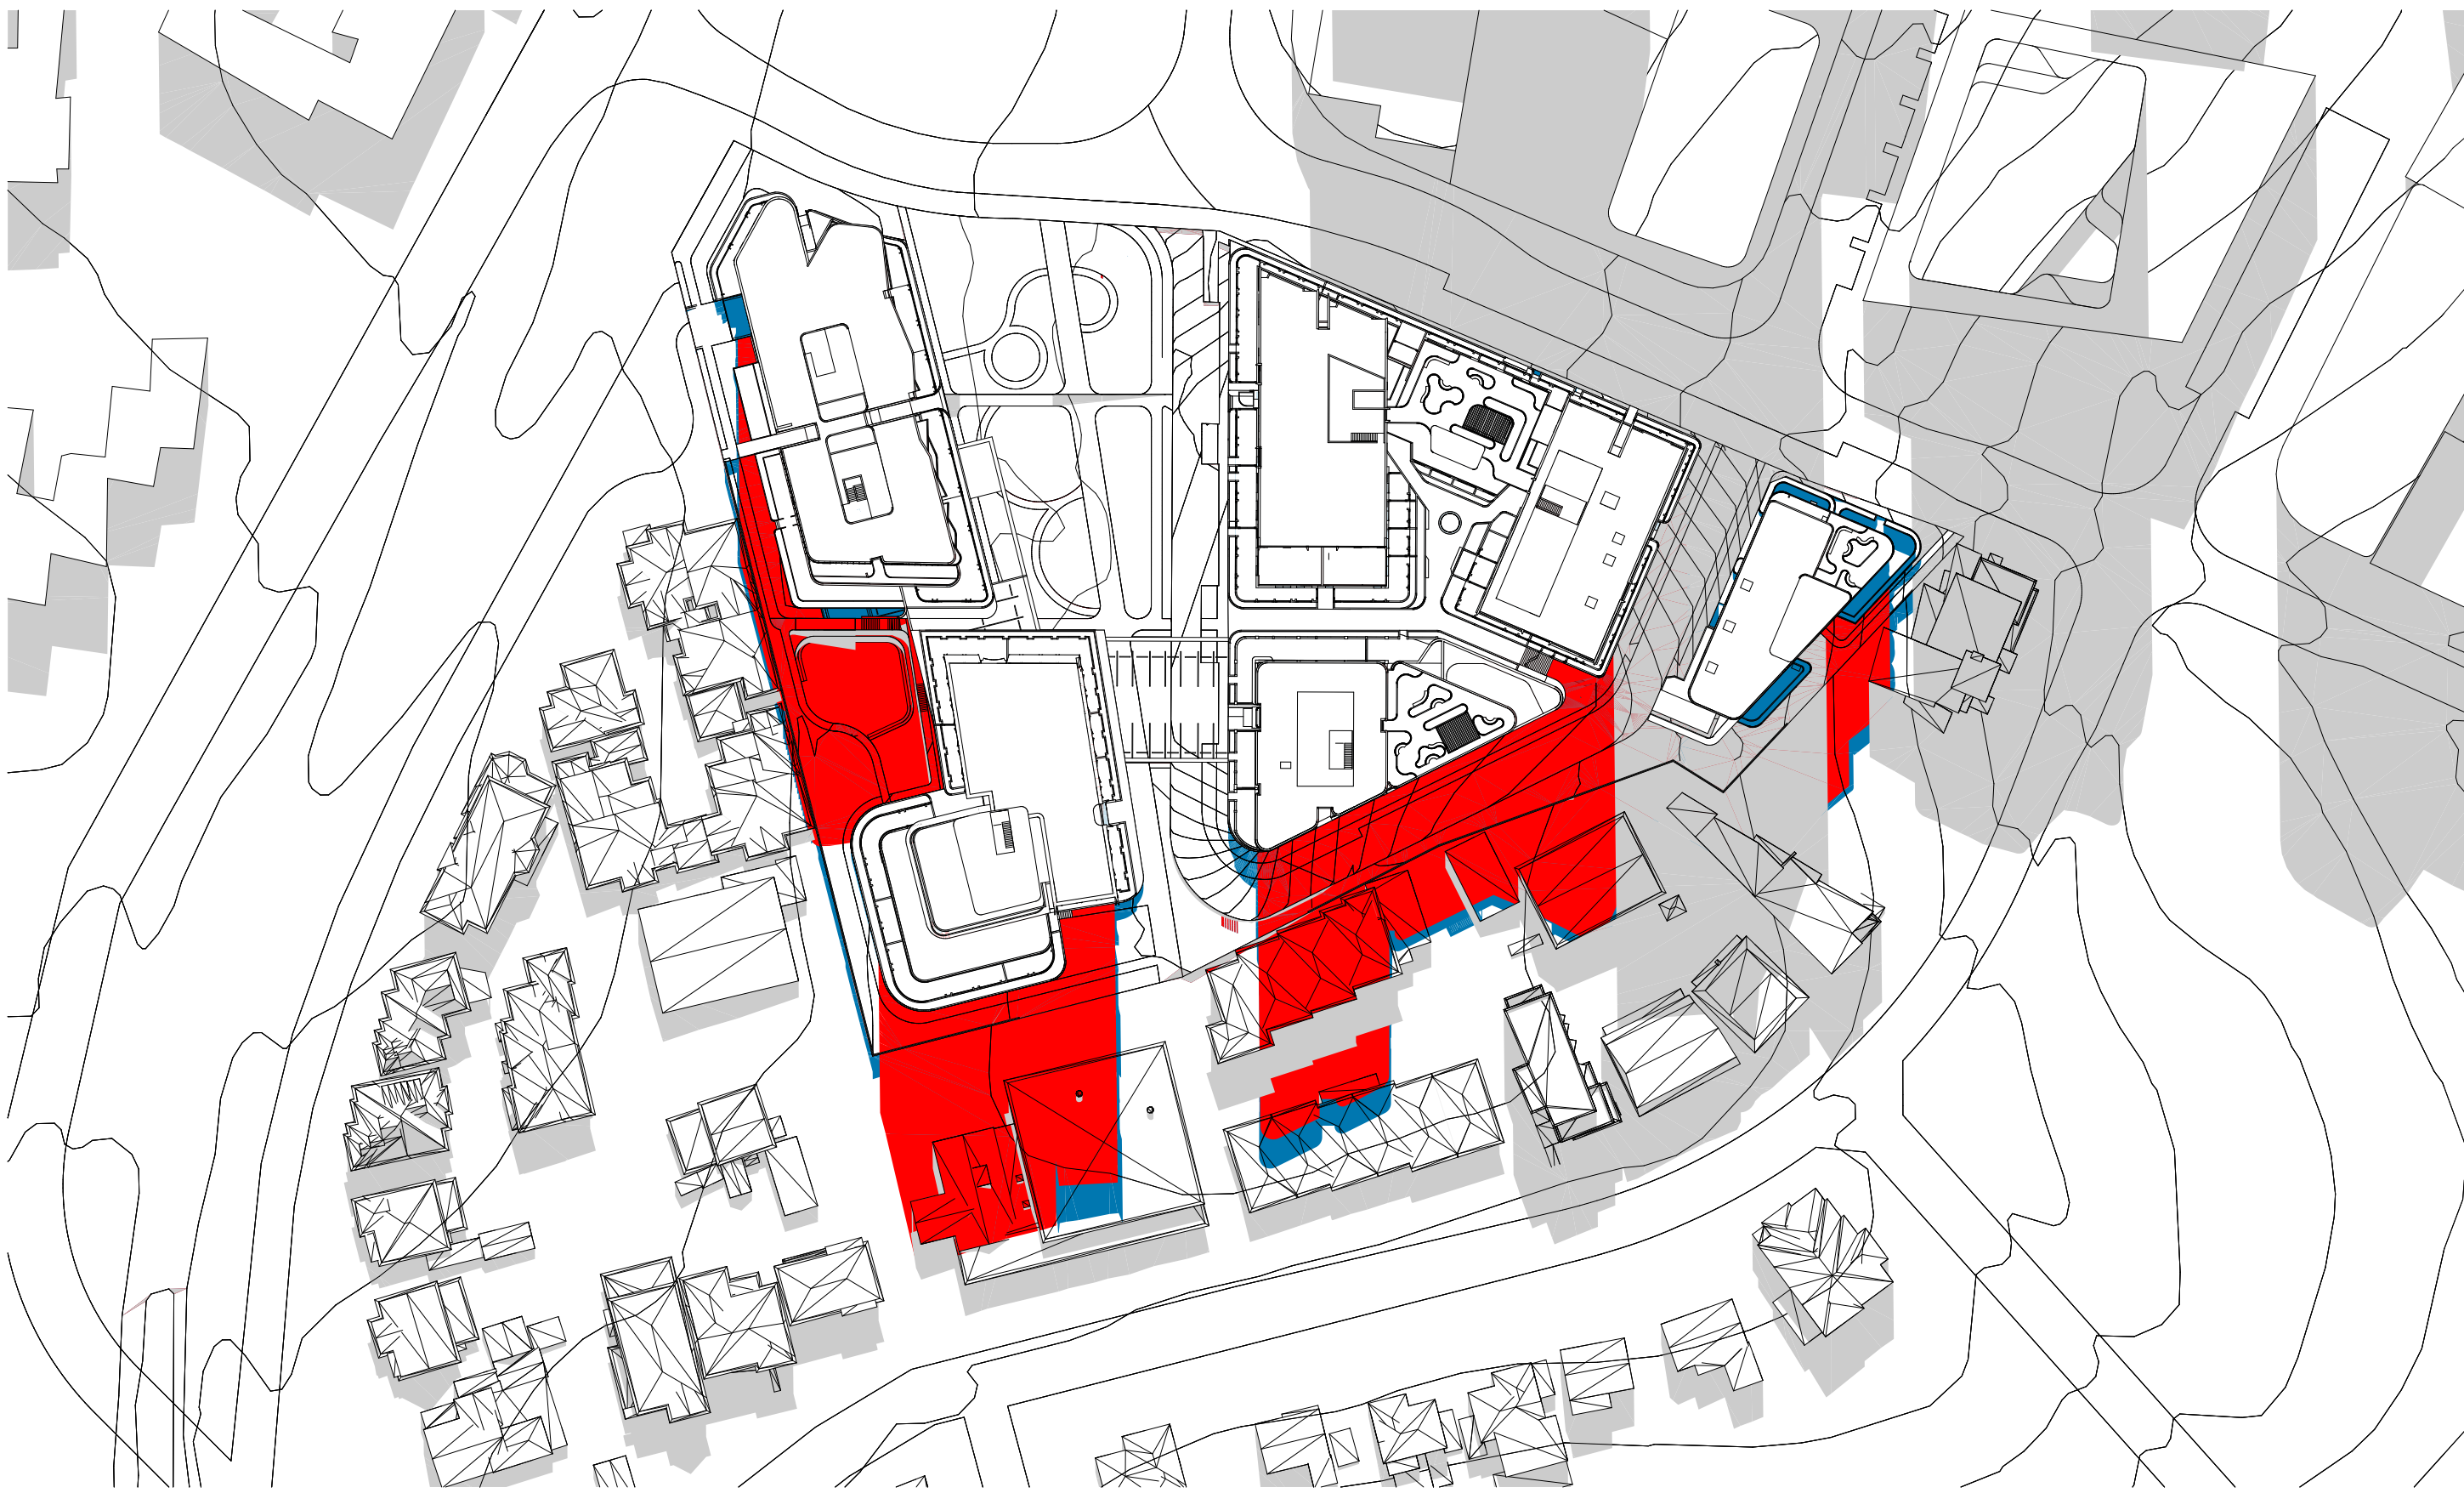


4 SHADOW ANALYSIS - 12PM
SCALE: 1:1000

EXISTING SHADOW COMPLIANT HEIGHT SHADOW BUILDING ABOVE HEIGHT PLANE SHADOW

DATE	Issue Name	BY	CHK	NO.
9/07/2020	PRE DA			01
19/08/2020	DEVELOPMENT APPLICATION			A
13/07/2021	FOR INFORMATION			8

CONSULTANTS		
MASTERPLAN	☐ BATES SMART	T: 02 8354 5100
URBAN & LANDSCAPE	☐ HASSELL	T: 02 9101 2000
CIVIL ENGINEER	☐ J WINDENHAM PRINCE	T: 02 8720 5360
CPED / HERITAGE / TOWN PLANNING	☐ URBIS	T: 02 8233 7621
TRAFFIC ENGINEER	☐ ASON GROUP	T: 02 9083 6601
FIRE ENGINEER	☐ AFFINITY FIRE	T: 02 9194 0590
ENVIRONMENTAL SERVICES	☐ ENVIRONMENTAL EARTH SCIENCES	T: 02 9922 1777
GEOTECHNICAL ENGINEER	☐ JK GEOTECHNICS	T: 02 9888 5000
MEP SERVICES	☐ DSE	T: 02 9416 1177
BCA-PCA	☐ CITY PLAN	T: 02 8270 3500


CONSULTANTS		
ACCESSIBILITY	☐ WALL TO WALL CONSULTING	T: 0402 550 570
ACOUSTIC	☐ WHITE NOISE CONSULTING	T: 0408 728 363
STRUCTURAL ENGINEER	☐ ROBERT BIRD	T: 02 8246 3300
WASTE MANAGEMENT / WIND CONSULTANT	☐ SLR	T: 02 9420 8166

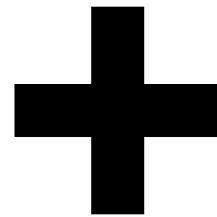

Level 4, 222 Clarence St
Sydney NSW 2000 Australia
Plus Architecture Pty. Ltd
ACN 600506303

Melbourne
Brisbane
Christchurch
Sydney
Australia
Auckland
+61 2 8823 7000
#plusarchitecture
Non-Registered
Architect (NSW): Amit Julka 10002
arch@plusarchitecture.com.au
www.plusarchitecture.com.au

PROJECT	DRAWING TITLE	SCALE	DATE	PLOT DATE	CHECKED	DRAWING NO.	REVISION
Teloepa Masterplan Lot 5-7 Teloepa 2117 Stage 1A Residential	SOLAR ACCESS DIAGRAMS - WINTER SOLSTICE	1:1000 @A1	17/02/2020	16/07/2021	DC	PLA-AR-DA0300	8
In accepting and utilising this document the recipient agrees that #B#B ACN #B#B, retain all copyright law, statutory law and other rights including copyright and intellectual property rights. The recipient agrees not to use this document for any purpose other than its intended use, to waive all claims against #B#B resulting from unauthorised changes; or to reuse the document on other projects without the prior written consent of #B#B. Under no circumstances shall transfer of this document be deemed a sale. #B#B makes no warranties of fitness for any purpose. The Builder/Contractor shall verify job dimensions prior to any work commencing. Figured dimensions shall take precedence over scaled work.							
JOB NO.							
20320							

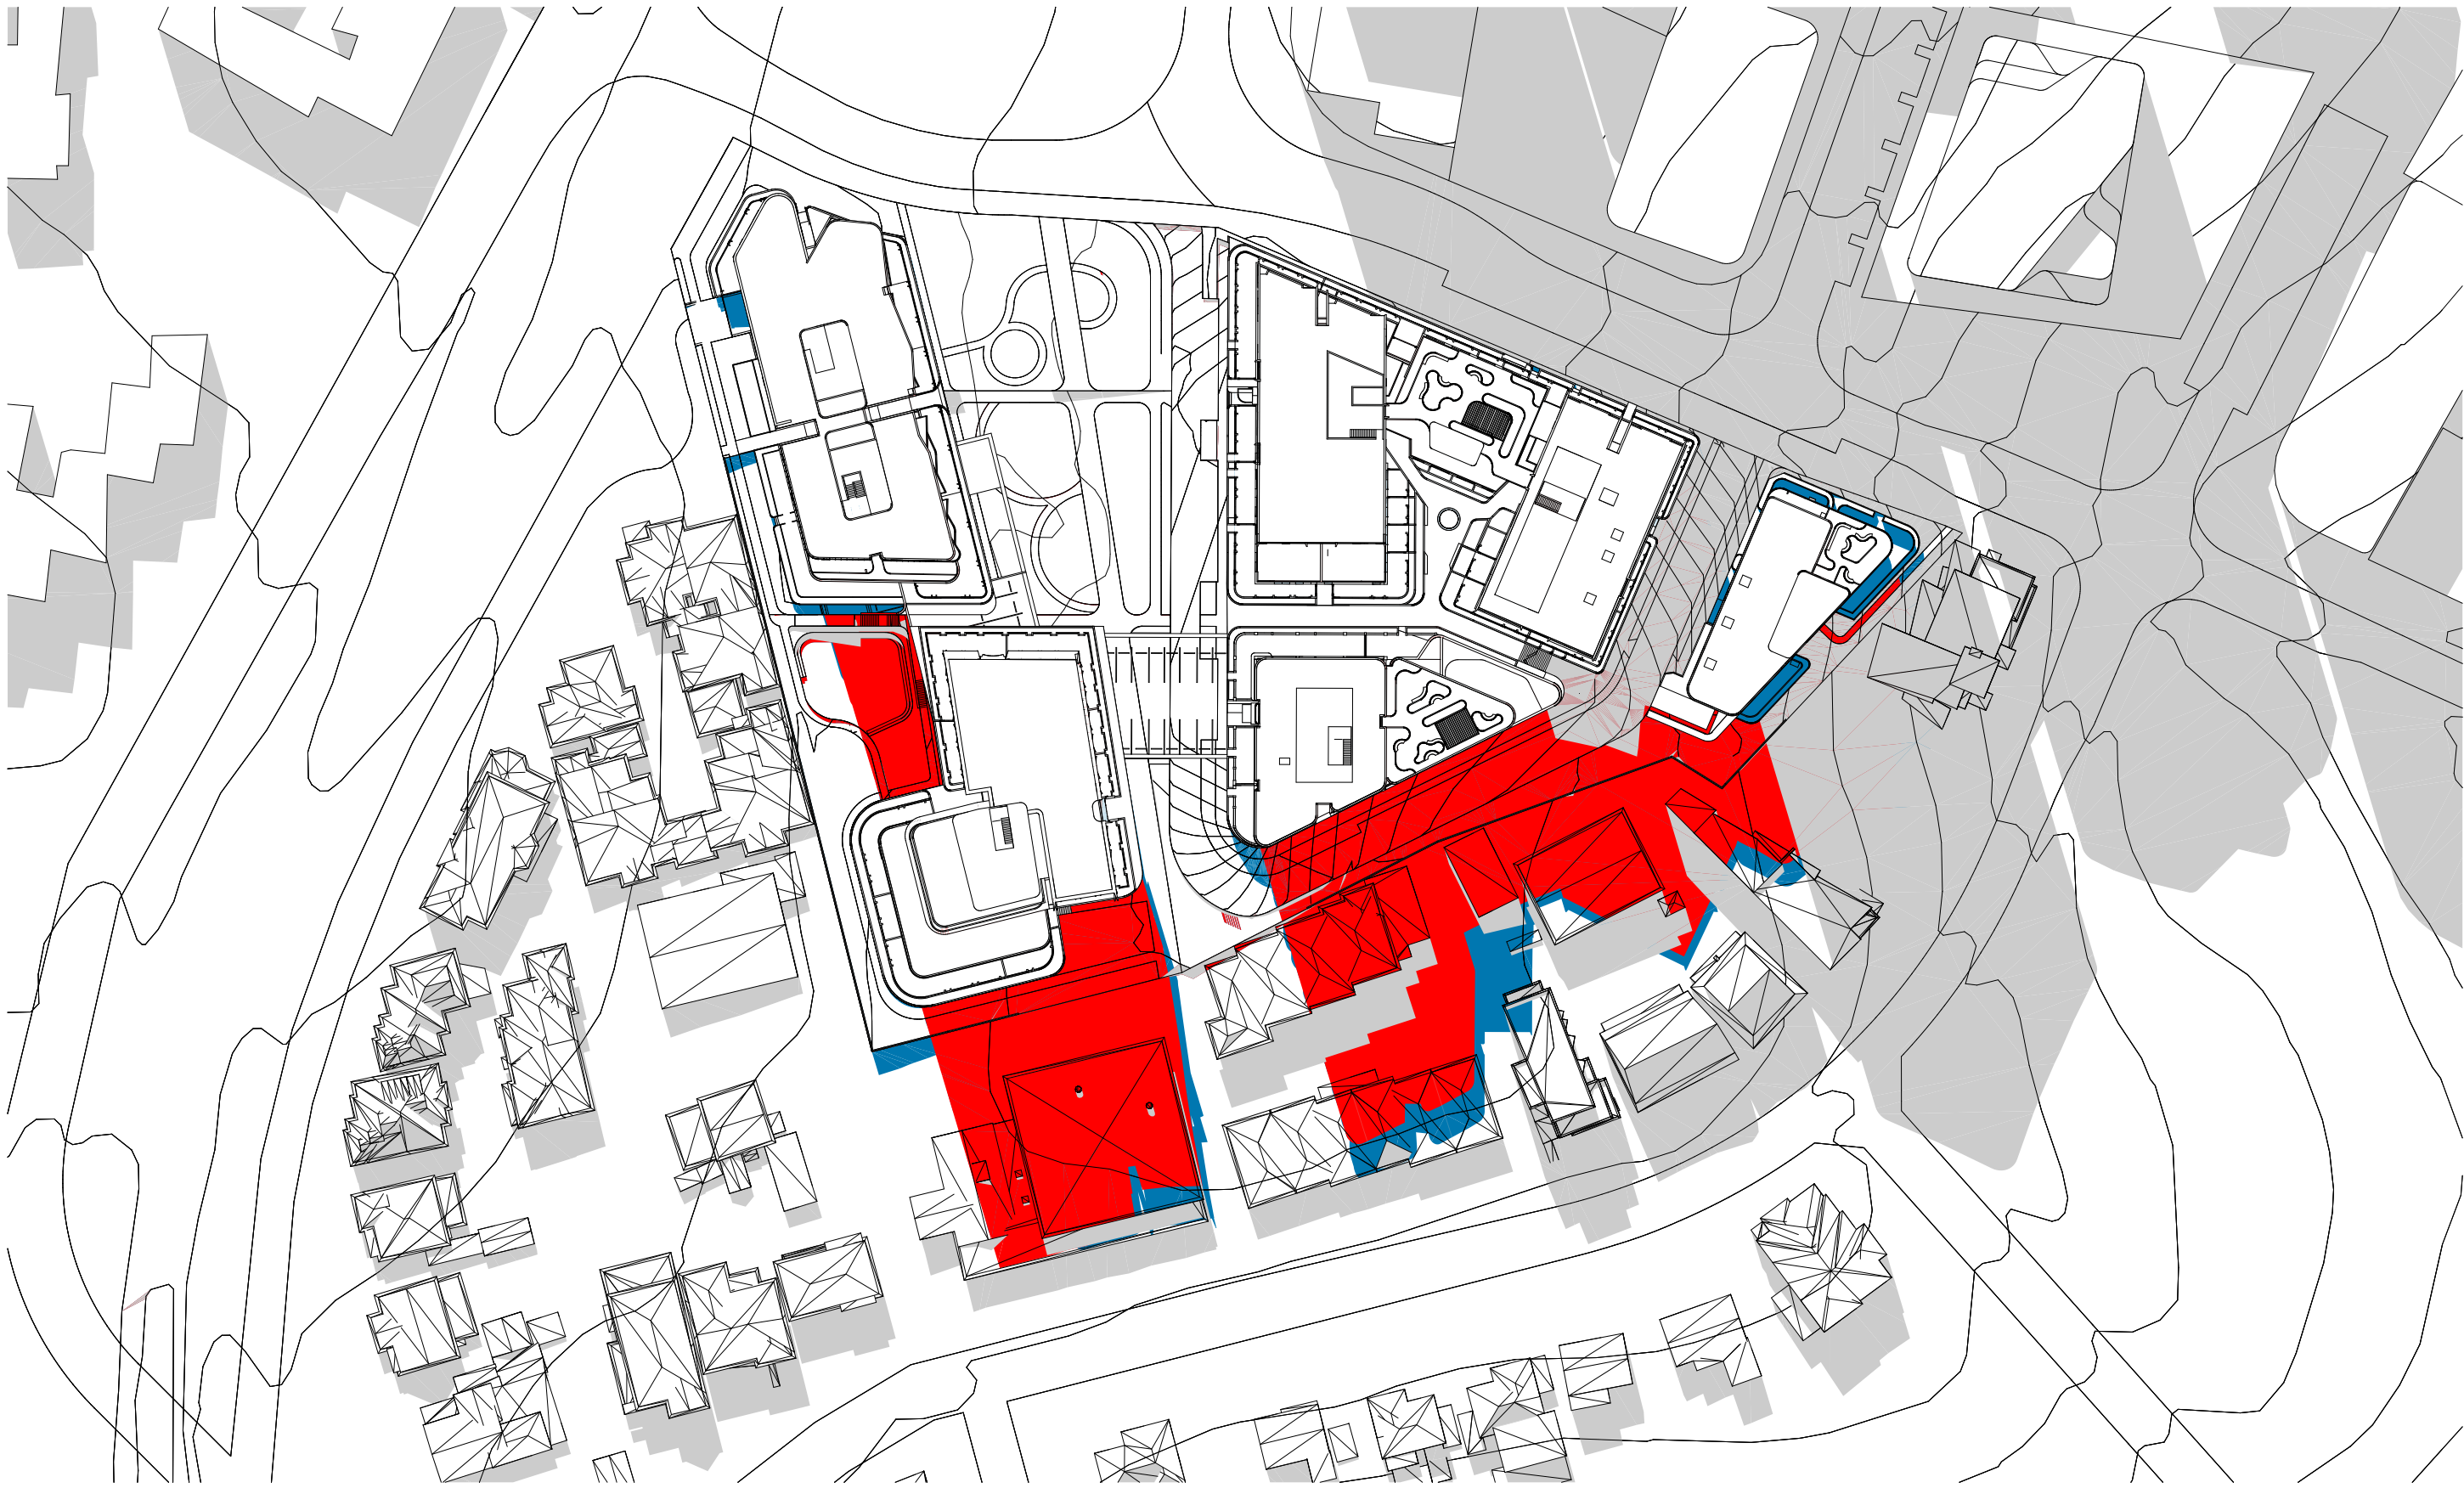

1 SHADOW ANALYSIS - 1PM
SCALE: 1:1000@A1



2 SHADOW ANALYSIS - 2PM
SCALE: 1:1000




3 SHADOW ANALYSIS - 3PM
SCALE: 1:1000

EXISTING SHADOW COMPLIANT HEIGHT SHADOW BUILDING ABOVE HEIGHT PLANE SHADOW

DATE	Issue Name	BY	CHK	NO.
9/07/2020	PRE DA			01
19/08/2020	DEVELOPMENT APPLICATION			A
13/07/2021	FOR INFORMATION			8

CONSULTANTS		
MASTERPLAN	☐ BATES SMART	T: 02 8354 5100
URBAN & LANDSCAPE	☐ HASSELL	T: 02 9101 2000
CIVIL ENGINEER	☐ J WINDENHAM PRINCE	T: 02 4720 5360
CPED / HERITAGE / TOWN PLANNING	☐ URBIS	T: 02 8233 7621
TRAFFIC ENGINEER	☐ ASON GROUP	T: 02 9083 6601
FIRE ENGINEER	☐ AFFINITY FIRE	T: 02 9194 0590
ENVIRONMENTAL SERVICES	☐ ENVIRONMENTAL EARTH SCIENCES	T: 02 9922 1777
GEOTECHNICAL ENGINEER	☐ JK GEOTECHNICS	T: 02 9888 5000
MEP SERVICES	☐ DSE	T: 02 9416 1177
BCA-PCA	☐ CITY PLAN	T: 02 8270 3500


CONSULTANTS		
ACCESSIBILITY	☐ WALL TO WALL CONSULTING	T: 0402 550 570
ACOUSTIC	☐ WHITE NOISE CONSULTING	T: 0408 728 363
STRUCTURAL ENGINEER	☐ ROBERT BIRD	T: 02 8246 5206
WASTE MANAGEMENT / WIND CONSULTANT	☐ SLR	T: 02 9428 8166

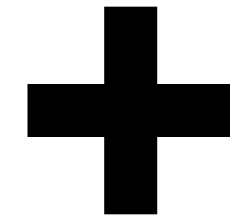

Level 4, 223 Clarence St
Sydney NSW 2000 Australia
Plus Architecture Pty. Ltd
ACN 600506303

Melbourne
Brisbane
Christchurch
Sydney
Western Australia
Auckland
Telephone
Instagram
+61 2 8823 7000
#plusarchitecture
Non-Registered
Architect (NSW): Amit Julka 10002
arch@plusarchitecture.com.au
www.plusarchitecture.com.au

PROJECT		DRAWING TITLE		SCALE		DA SUBMISSION	
Telopea Masterplan Lot 5-7 Telopea 2117 Stage 1A Residential		SOLAR ACCESS DIAGRAMS - WINTER SOLSTICE		1:1000 @A1			
				DATE 17/02/2020		PLOT DATE 16/07/2021	
				DRAWN WS, DC, SH		CHECKED DC	
				JOB NO. 20320		DRAWING NO. PLA-AR-DA0301	
						REVISION 8	

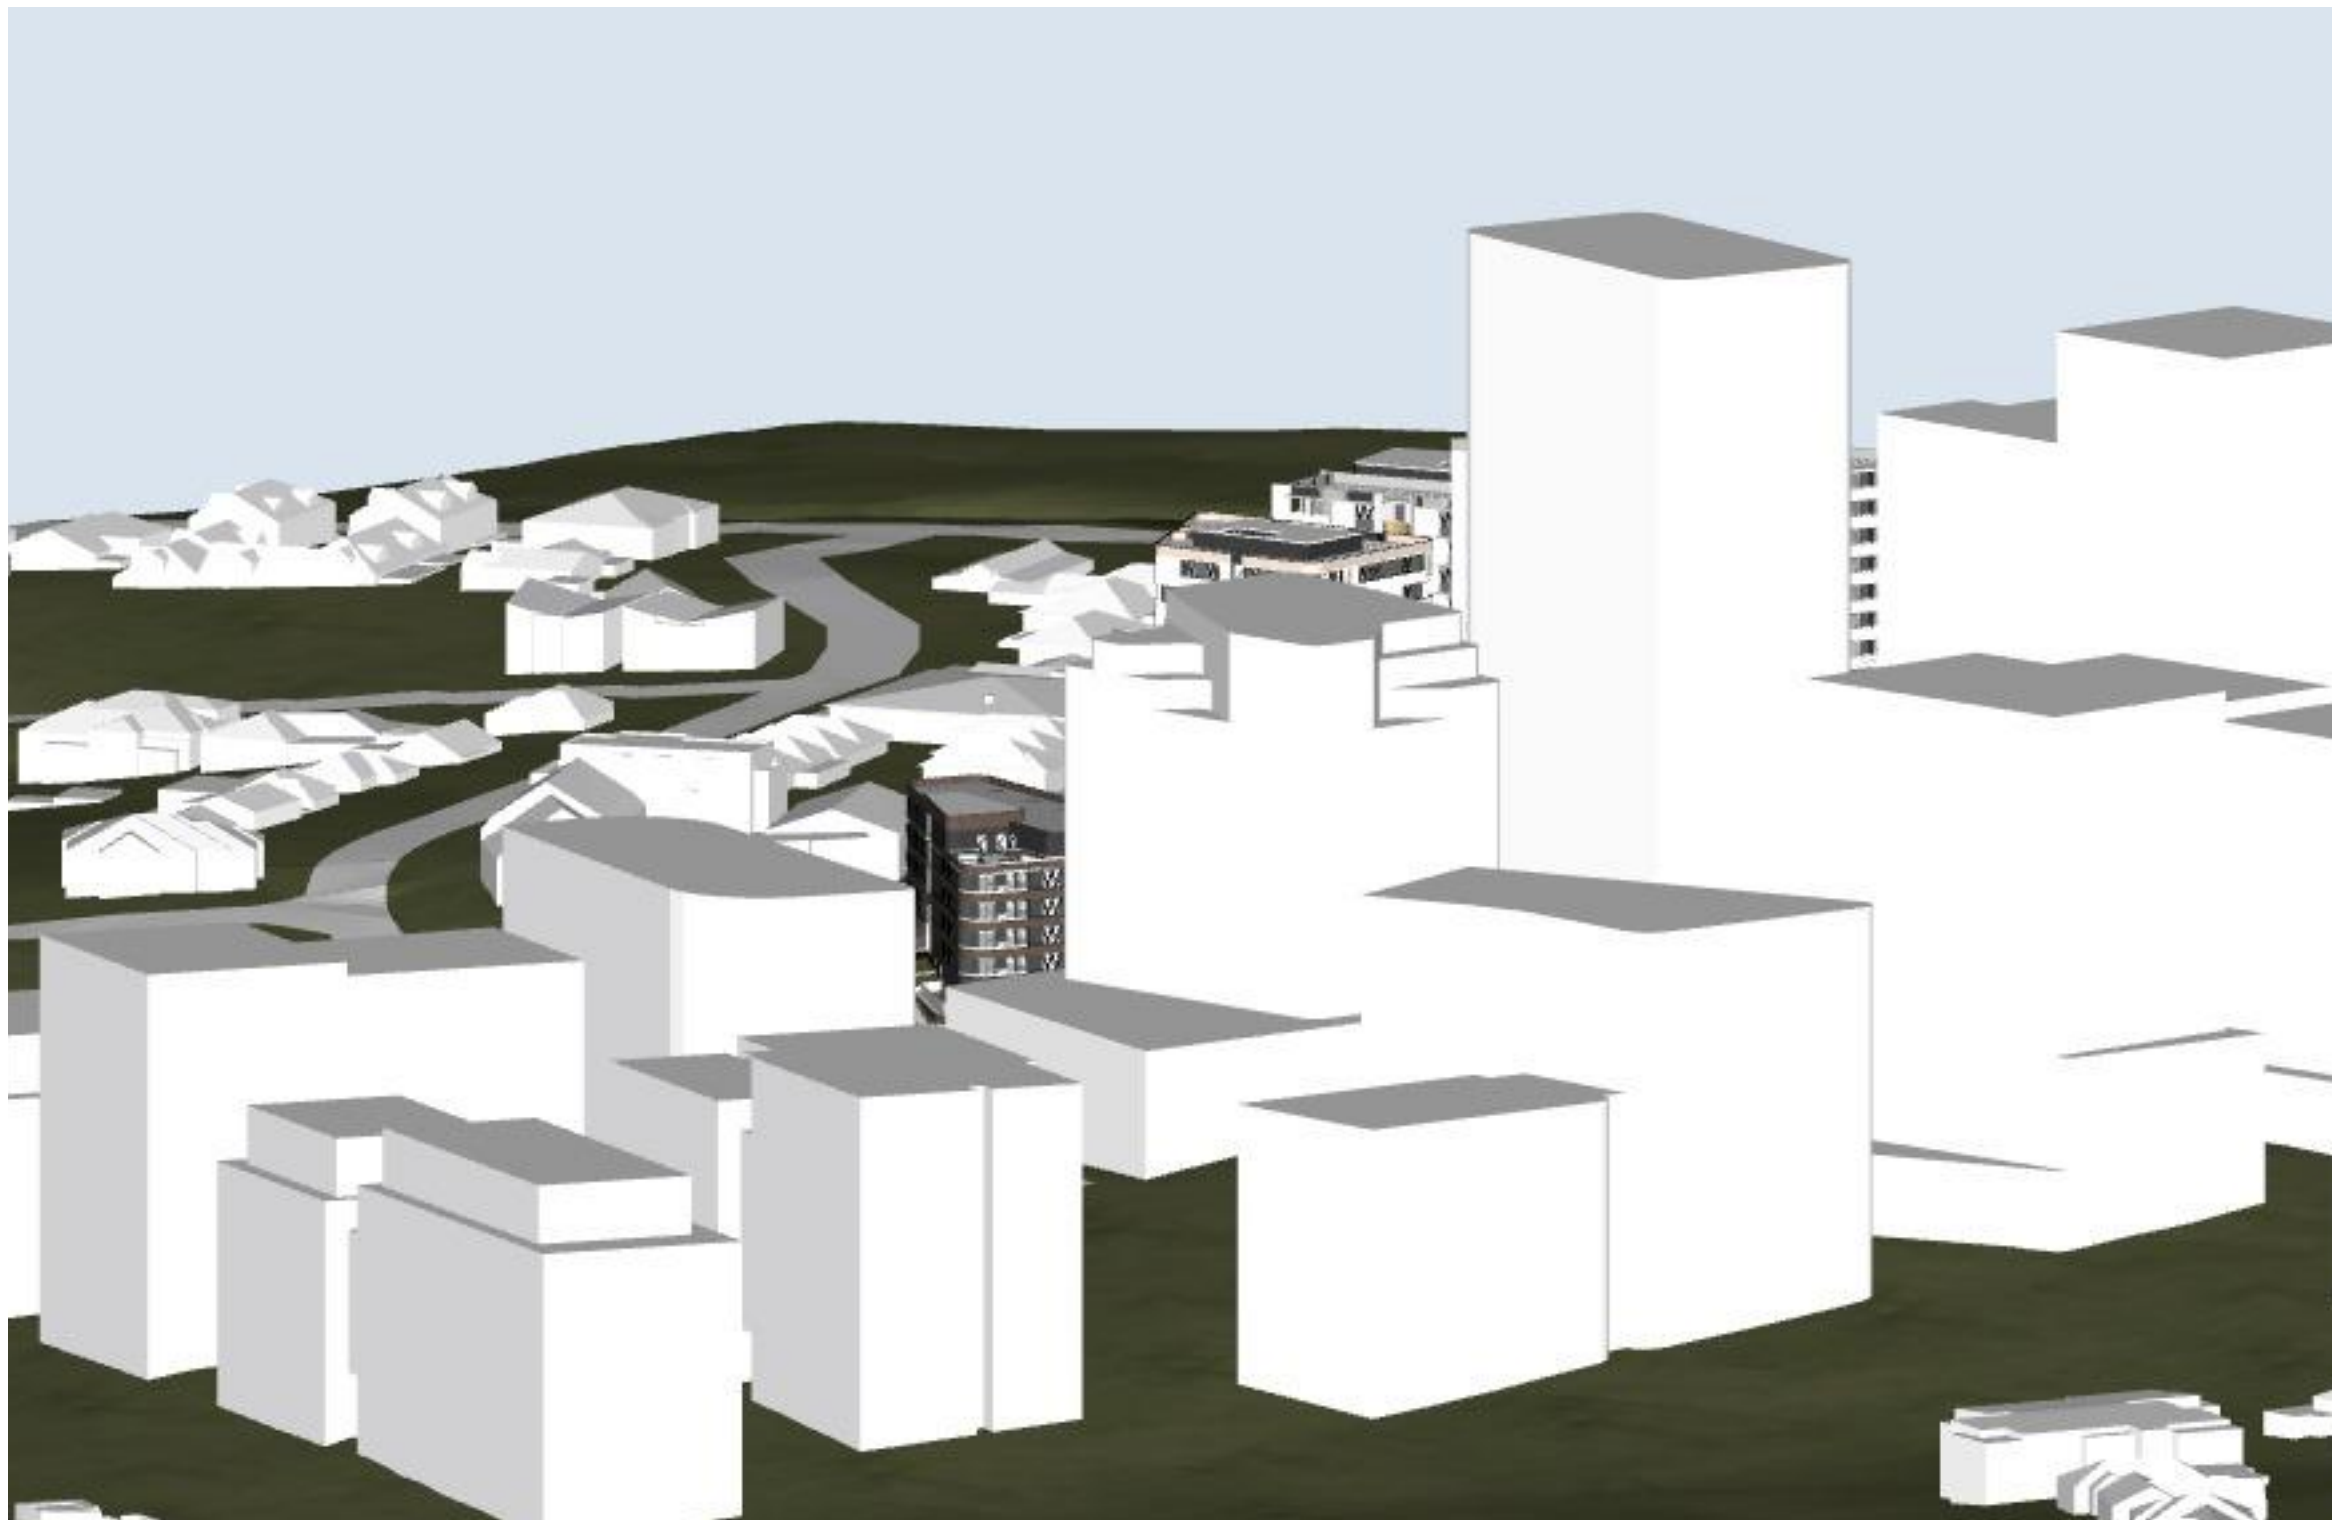

JUNE 2 8AM
SCALE: N.T.S



JUNE 2 9AM
SCALE: N.T.S



JUNE 2 10AM
SCALE: N.T.S



JUNE 2 11AM
SCALE: N.T.S


DATE	Issue Name	BY	CHK	NO.
9/07/2020	PRE DA			01
19/08/2020	DEVELOPMENT APPLICATION			A
13/07/2021	FOR INFORMATION			8

CONSULTANTS			
MASTERPLAN	☐	BATES SMART	T: 02 8354 5100
URBAN & LANDSCAPE	☐	HASELL	T: 02 9191 2000
CIVIL ENGINEER	☐	J WYNDEMAM PRINCE	T: 02 9720 5365
CPED / HERITAGE / TOWN PLANNING	☐	URBIS	T: 02 8233 7621
TRAFFIC ENGINEER	☐	ASON GROUP	T: 02 9083 6601
FIRE ENGINEER	☐	AFFINITY FIRE	T: 02 9194 0590
ENVIRONMENTAL SERVICES	☐	ENVIRONMENTAL EARTH SCIENCES	T: 02 9922 1777
GEOTECHNICAL ENGINEER	☐	JK GEOTECHNICS	T: 02 9888 5000
MEP SERVICES	☐	DSE	T: 02 9416 1177
BCA-PCA	☐	CITY PLAN	T: 02 8270 3500

CONSULTANTS			
ACCESSIBILITY	☐	WALL TO WALL CONSULTING	T: 0402 550 570
ACOUSTIC	☐	WHITE NOISE CONSULTING	T: 0408 728 363
STRUCTURAL ENGINEER	☐	ROBERT BIRD	T: 02 8246 3200
WASTE MANAGEMENT / WIND CONSULTANT	☐	SLR	T: 02 9420 8166



FRASERS
PROPERTY

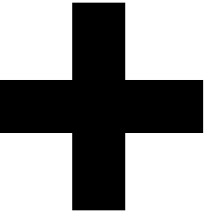

Level 4, 222 Clarence St
Sydney NSW 2000 Australia
Plus Architecture Pty. Ltd
ACN 600506303

Melbourne
Brisbane
Christchurch

Western Australia
Sydney
Auckland

Telephone
Instagram

+61 2 8823 7000
#plusarchitecture

Nom. Registered
Architect (NSW): Amit Julka 10002
arch@plusarchitecture.com.au
www.plusarchitecture.com.au

PROJECT		DRAWING TITLE		SCALE		DA SUBMISSION	
Telopea Masterplan Lot 5-7 Telopea 2117 Stage 1A Residential		SUN EYE VIEW DIAGRAMS - WINTER SOLISTICE		1:100 @A1			
				DATE 17/02/2020		PLOT DATE 16/07/2021	
				DRAWN WS, DC, SH		CHECKED DC	
				JOB NO. 20320		DRAWING NO. PLA-AR-DA0310	
						REVISION 8	



JUNE 21 2PM
SCALE: N.T.S



JUNE 21 1PM
SCALE: N.T.S



JUNE 22 2PM
SCALE: N.T.S



JUNE 23 8PM
SCALE: N.T.S


DATE	Issue Name	BY	CHK	NO.
9/07/2020	PRE DA			01
19/08/2020	DEVELOPMENT APPLICATION			A
13/07/2021	FOR INFORMATION			8

CONSULTANTS			
MASTERPLAN	☐	BATES SMART	T: 02 8354 5100
URBAN & LANDSCAPE	☐	HASELL	T: 02 9101 2000
CIVIL ENGINEER	☐	J WYNENHAM PRINCE	T: 02 4720 5360
CPTED / HERITAGE / TOWN PLANNING	☐	URBIS	T: 02 8233 7821
TRAFFIC ENGINEER	☐	ASON GROUP	T: 02 9083 6901
FIRE ENGINEER	☐	AFFINITY FIRE	T: 02 9194 0590
ENVIRONMENTAL SERVICES	☐	ENVIRONMENTAL EARTH SCIENCES	T: 02 9922 1777
GEOTECHNICAL ENGINEER	☐	JK GEOTECHNICS	T: 02 9888 5000
MEP SERVICES	☐	DSE	T: 02 9416 1177
BCA-PCA	☐	CITY PLAN	T: 02 8270 3500

CONSULTANTS			
ACCESSIBILITY	☐	WALL TO WALL CONSULTING	T: 0402 550 570
ACOUSTIC	☐	WHITE NOISE CONSULTING	T: 0408 728 303
STRUCTURAL ENGINEER	☐	ROBERT BIRD	T: 02 8246 2400
WASTE MANAGEMENT / WIND CONSULTANT	☐	SLR	T: 02 9420 8166



FRASERS
PROPERTY

 

Level 4, 223 Clarence St
Sydney NSW 2000 Australia
ACN 600506303

Melbourne
Brisbane
Christchurch

Western
Sydney
Australia
Auckland

Telephone
Instagram

+61 2 8823 7000
#plusarchitecture

Non-Registered
Architect (NSW): Amit Julka 10002
arch@plusarchitecture.com.au
www.plusarchitecture.com.au

PROJECT		DRAWING TITLE		SCALE		DA SUBMISSION	
Telopea Masterplan Lot 5-7 Telopea 2117 Stage 1A Residential		SUN EYE VIEW DIAGRAMS - WINTER SOLISTICE		1:100 @A1			
				DATE 17/02/2020		PLOT DATE 16/07/2021	
				DRAWN WS, DC, SH		CHECKED DC	
				JOB NO. 20320		DRAWING NO. PLA-AR-DA0311	
						REVISION 8	



JUNE 214PM
SCALE: N.T.S


DATE	Issue Name	BY	CHK	NO.
13/07/2021	FOR INFORMATION			8

CONSULTANTS			
MASTERPLAN	☐	BATES SMART	T: 02 8354 5100
URBAN & LANDSCAPE	☐	HASELL	T: 02 9101 2000
CIVIL ENGINEER	☐	J WYNDENHAM PRINCE	T: 02 4720 5360
CPTED / HERITAGE / TOWN PLANNING	☐	URBIS	T: 02 8233 7621
TRAFFIC ENGINEER	☐	ASON GROUP	T: 02 9083 6601
FIRE ENGINEER	☐	AFFINITY FIRE	T: 02 9194 0590
ENVIRONMENTAL SERVICES	☐	ENVIRONMENTAL EARTH SCIENCES	T: 02 9922 1777
GEOTECHNICAL ENGINEER	☐	JK GEOTECHNICS	T: 02 9888 5000
MEP SERVICES	☐	DSE	T: 02 9416 1177
BCA-PCA	☐	CITY PLAN	T: 02 8270 3500

CONSULTANTS			
ACCESSIBILITY	☐	WALL TO WALL CONSULTING	T: 0402 550 570
ACOUSTIC	☐	WHITE NOISE CONSULTING	T: 0408 728 303
STRUCTURAL ENGINEER	☐	ROBERT BIRD	T: 02 8246 5200
WASTE MANAGEMENT / WIND CONSULTANT	☐	SLR	T: 02 9420 8166



FRASERS
PROPERTY

 

Melbourne
Brisbane
Christchurch

Western
Australia

Sydney
Auckland

Telephone
Instagram

+61 2 8823 7000
#plusarchitecture


Non-Registered
Architect (NSW):
arch@plusarchitecture.com.au
www.plusarchitecture.com.au

Amit Julka 10002


PROJECT		DRAWING TITLE		SCALE		DA SUBMISSION	
Telopea Masterplan Lot 5-7 Telopea 2117 Stage 1A Residential		SUN EYE VIEW DIAGRAMS - WINTER SOLISTICE		1:100 @A1			
				DATE 17/02/2020		PLOT DATE 16/07/2021	
				DRAWN WS, DC, SH		CHECKED DC	
				JOB NO. 20320		DRAWING NO. PLA-AR-DA0312	
						REVISION 8	



BASEMENT 02
SCALE: 1:500@A1

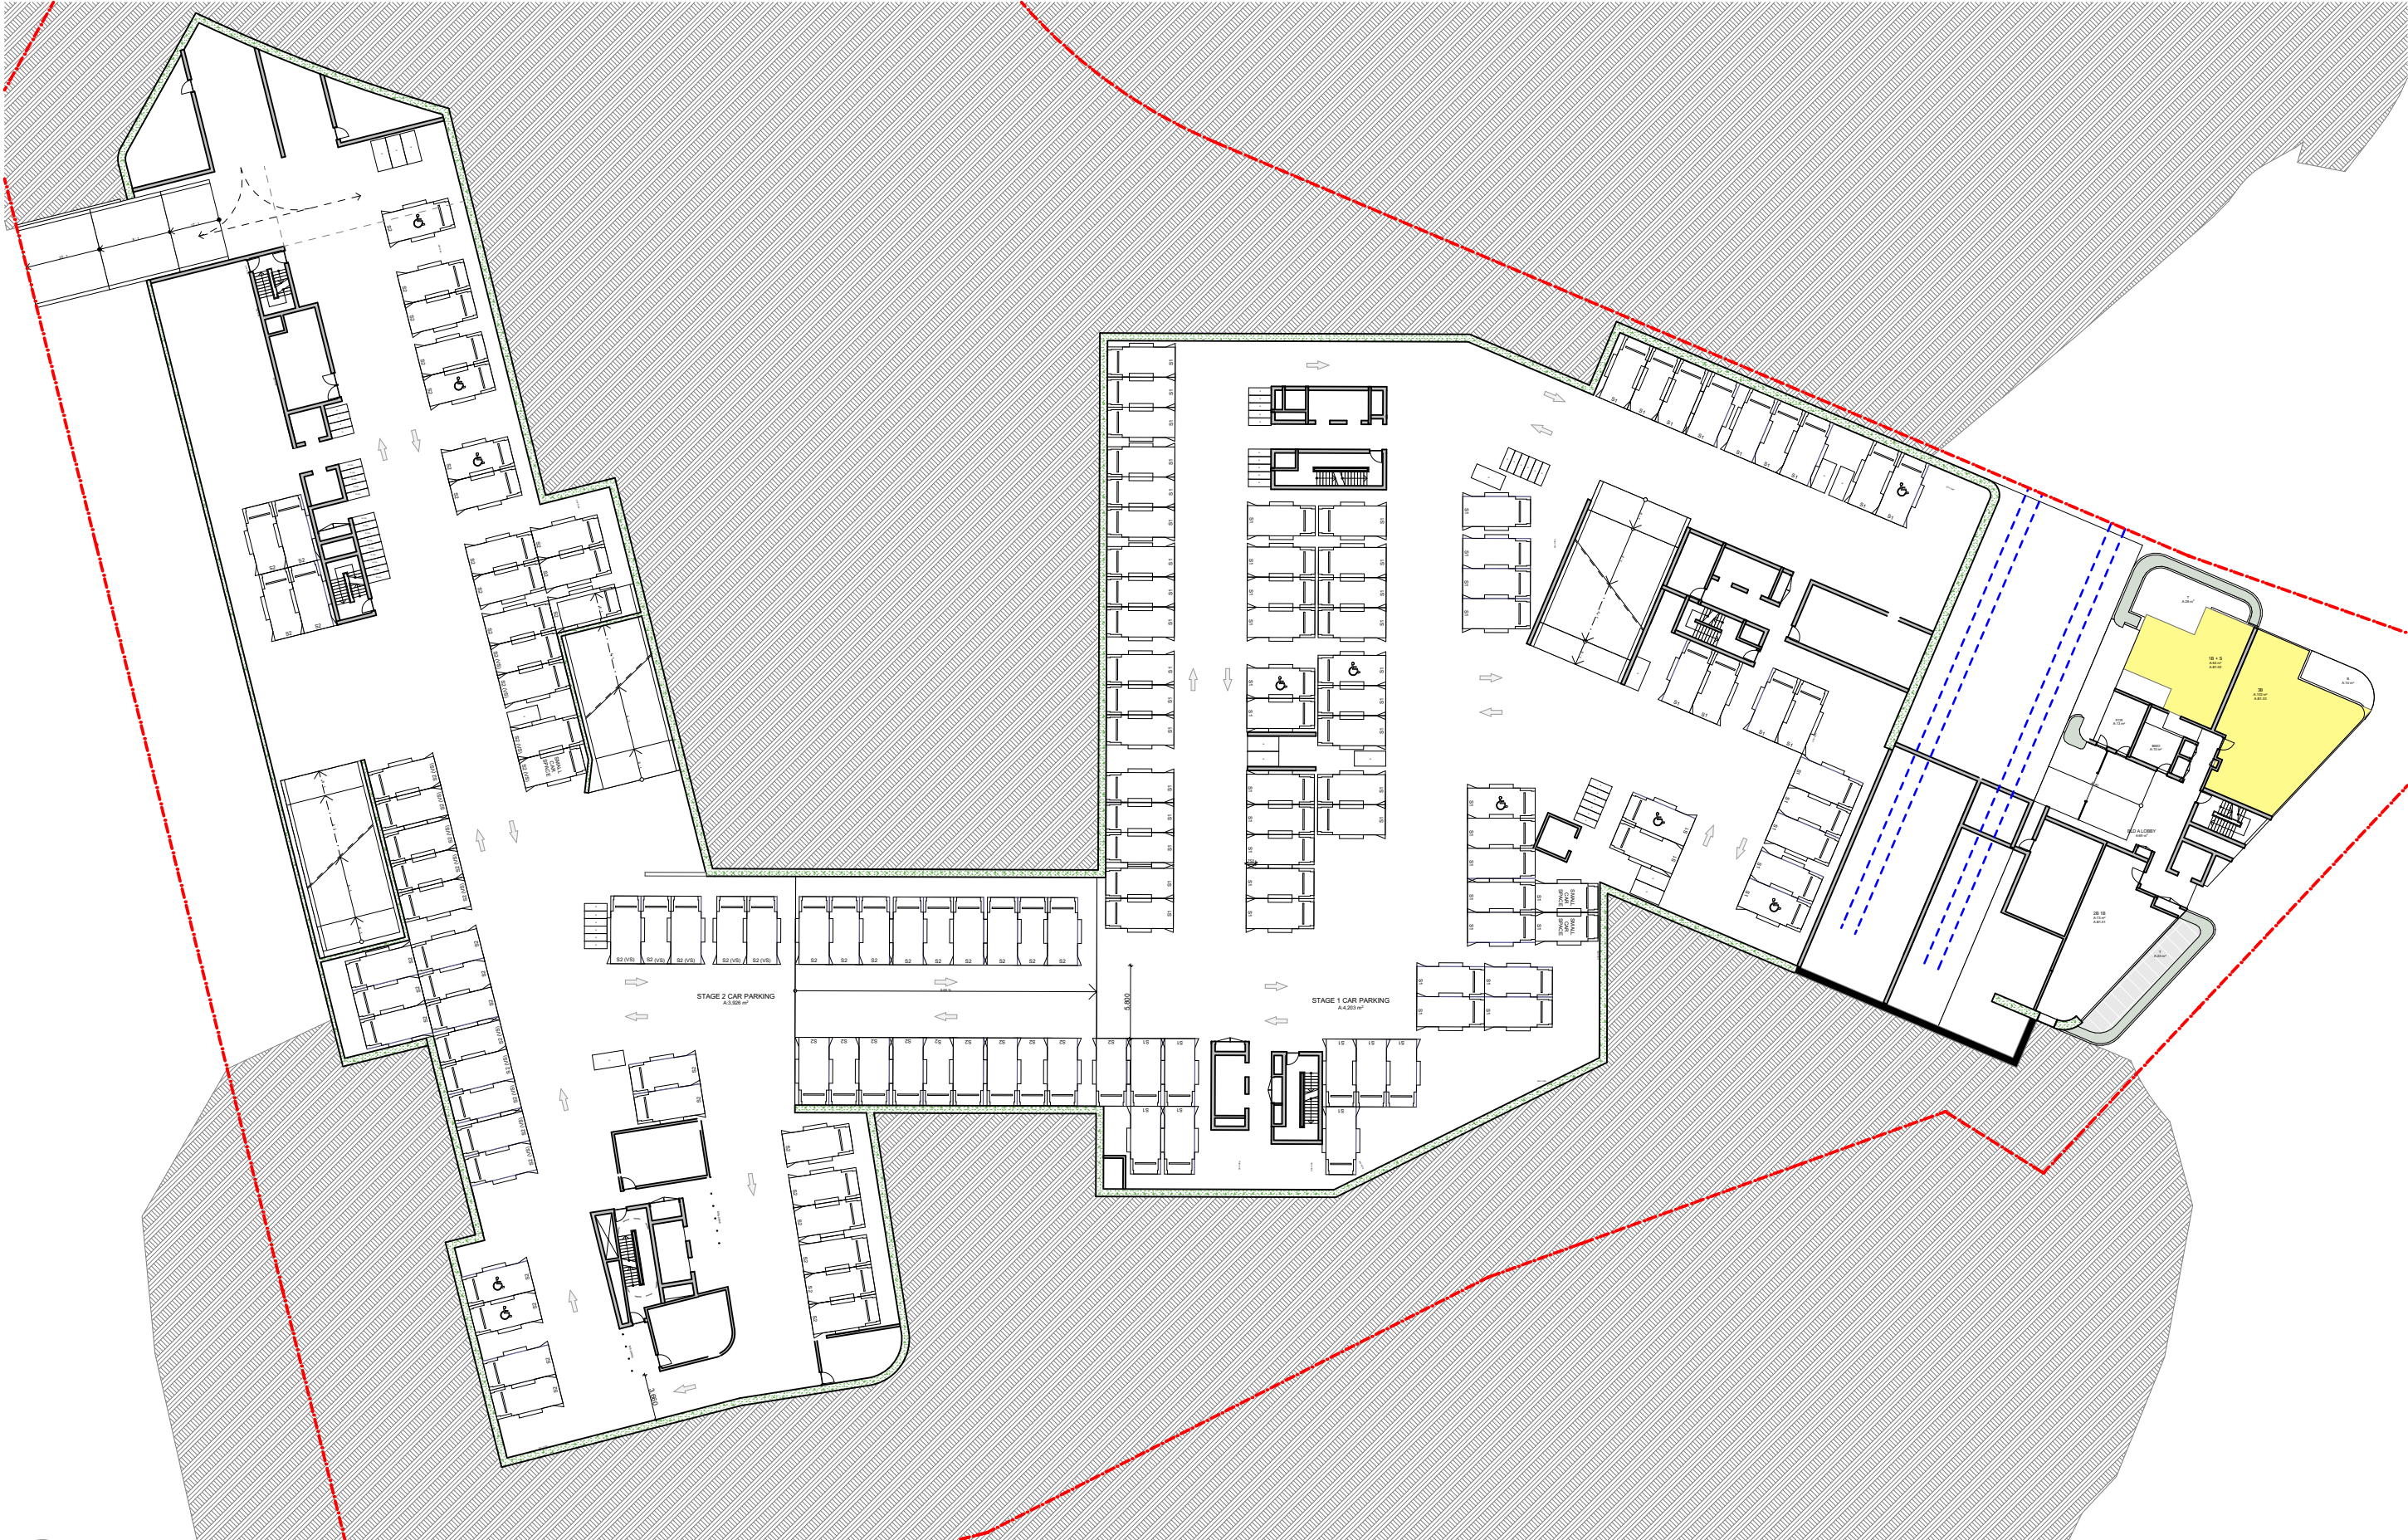

BASEMENT 01
SCALE: 1:500@A1

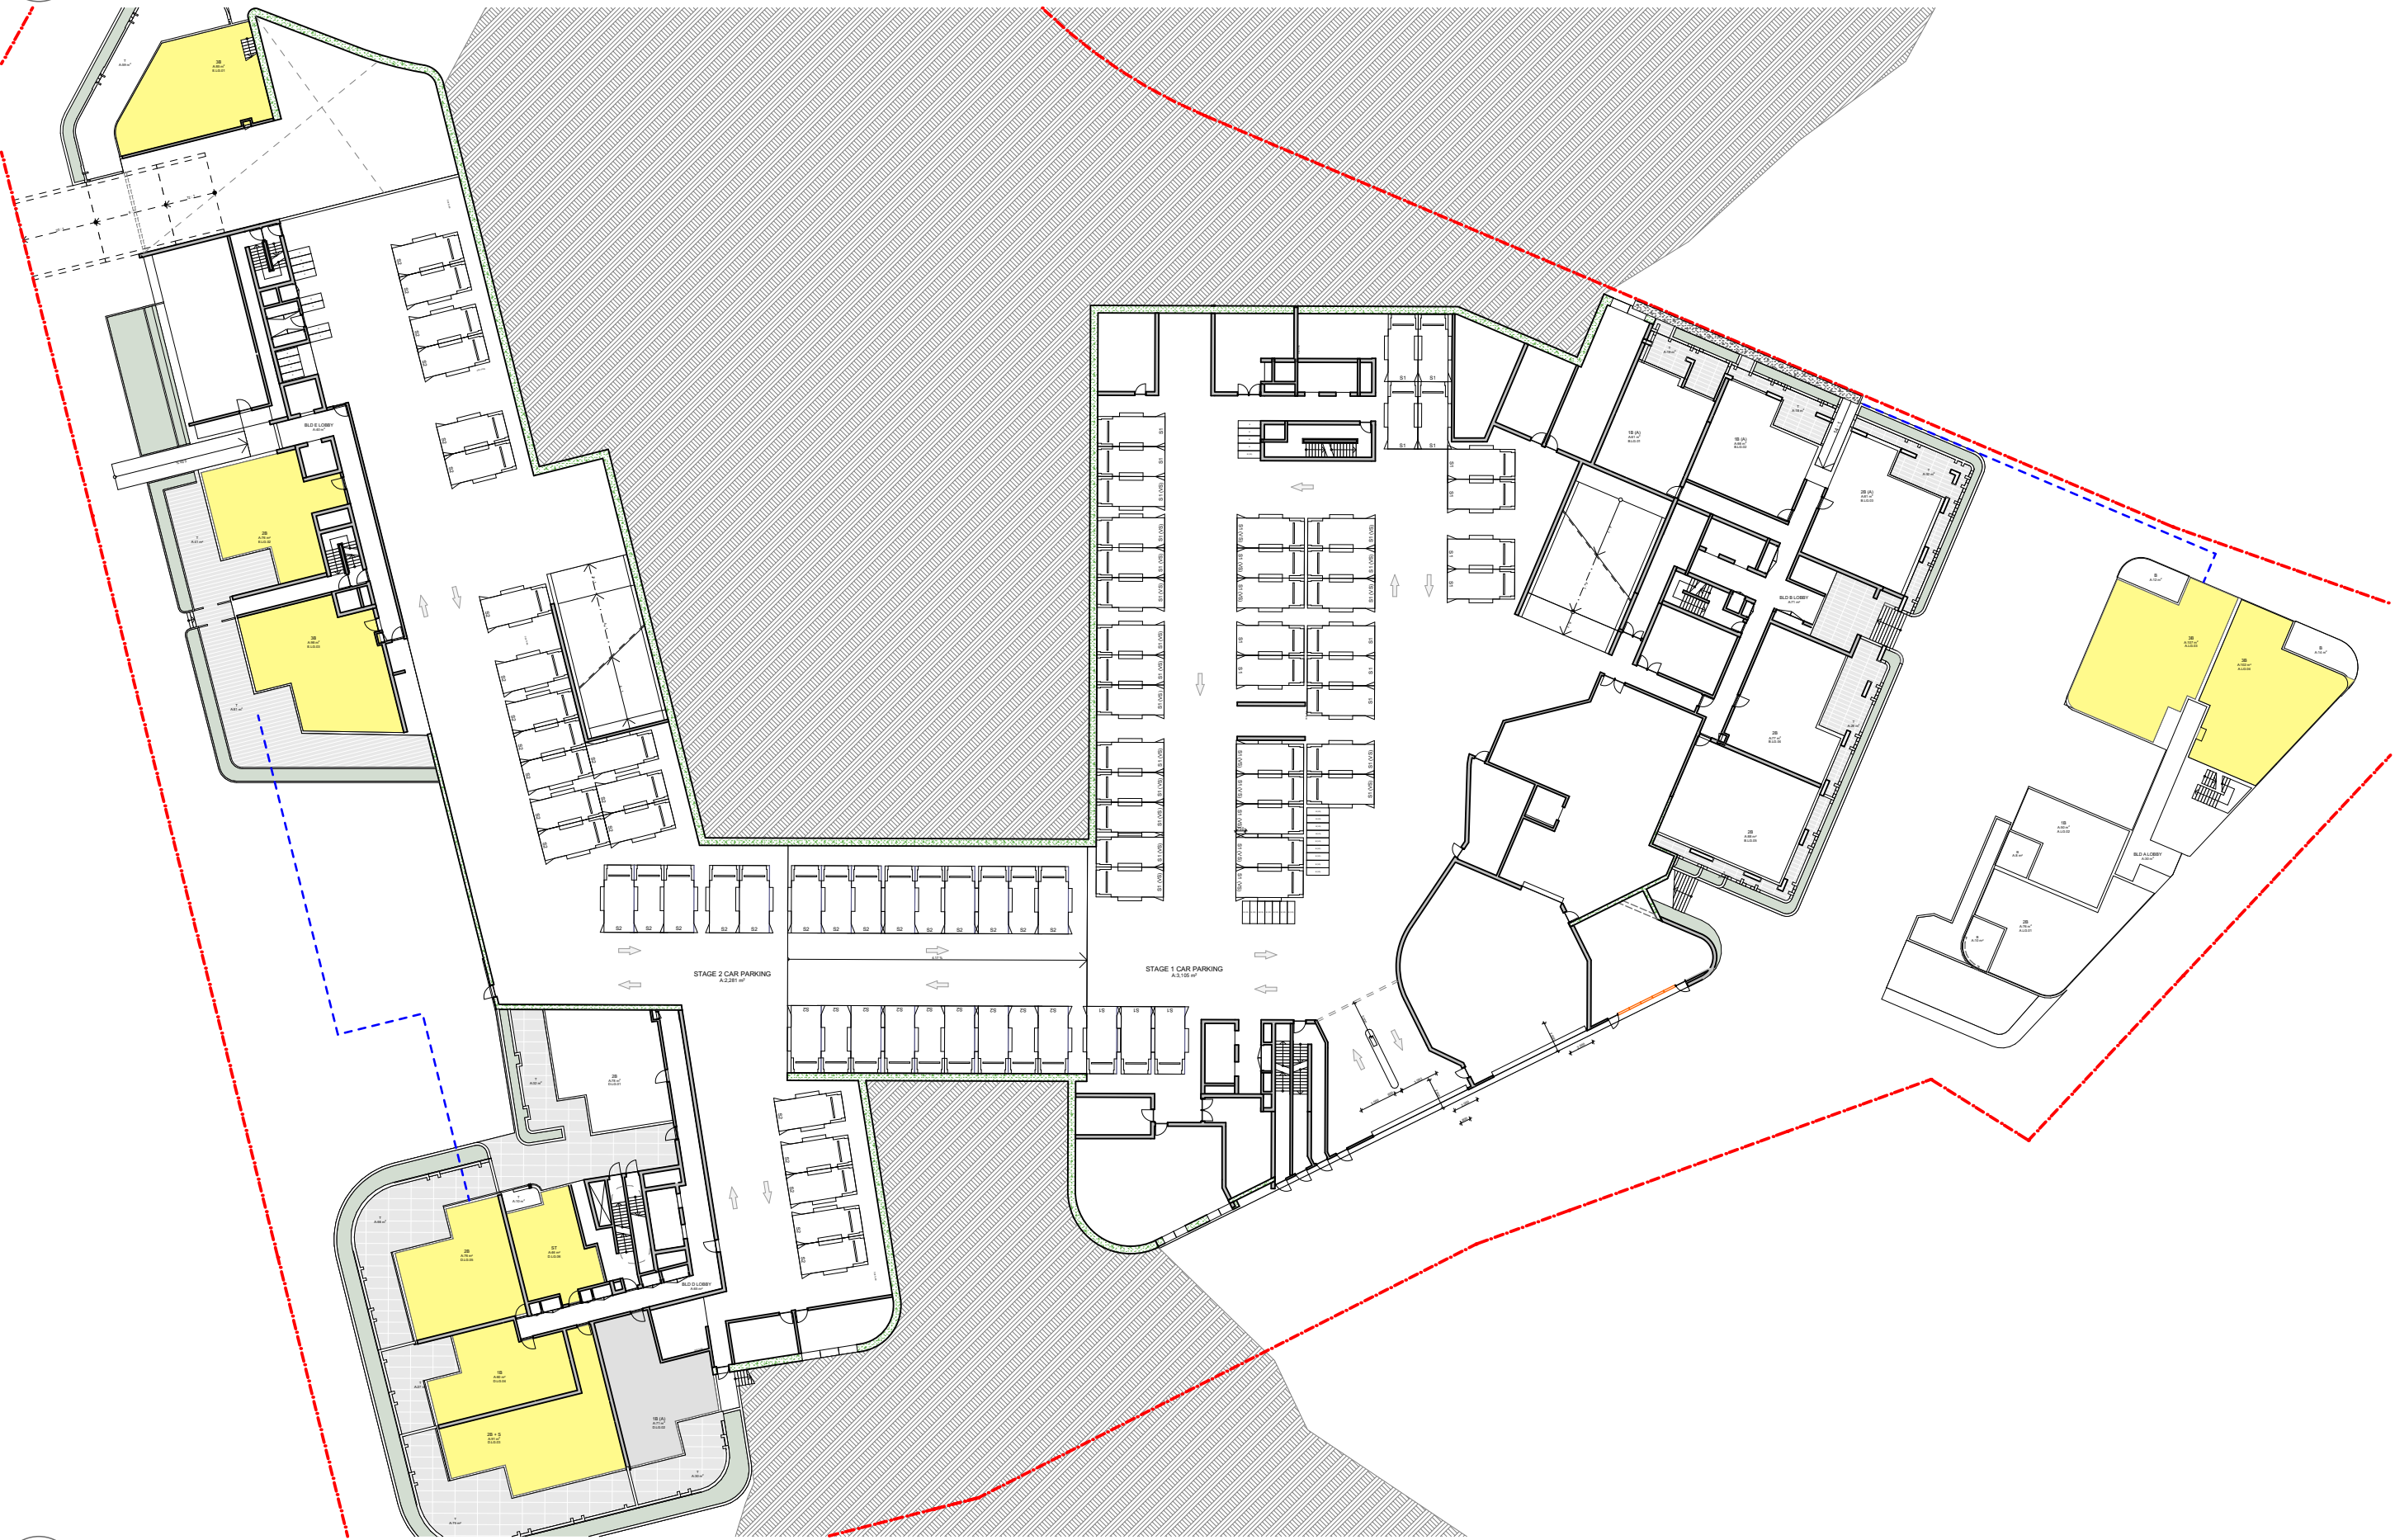

LOWER GROUND
SCALE: 1:500@A1




UPPER GROUND
SCALE: 1:500@A1

DATE	Issue Name	BY	CHK	NO.
8/05/2020	ISSUE FOR INFORMATION			01
9/07/2020	PRE DA			02
17/07/2020	FOR INFORMATION			03
19/08/2020	DEVELOPMENT APPLICATION			A
4/11/2020	DEVELOPMENT APPLICATION			B
13/07/2021	FOR INFORMATION			8

CONSULTANTS			
MASTERPLAN	☐	BATES SMART	T: 02 8354 5100
URBAN & LANDSCAPE	☐	HASELL	T: 02 9101 2000
CIVIL ENGINEER	☐	J WYNNEHAM PRINCE	T: 02 4720 5365
CPTD / HERITAGE / TOWN PLANNING	☐	URBIS	T: 02 8233 7621
TRAFFIC ENGINEER	☐	ASON GROUP	T: 02 9083 6601
FIRE ENGINEER	☐	AFFINITY FIRE	T: 02 9194 0590
ENVIRONMENTAL SERVICES	☐	ENVIRONMENTAL EARTH SCIENCES	T: 02 9922 1777
GEOTECHNICAL ENGINEER	☐	JK GEOTECHNICS	T: 02 9888 5000
MEP SERVICES	☐	DSE	T: 02 9416 1177
BCA-PCA	☐	CITY PLAN	T: 02 8270 3500

CONSULTANTS			
ACCESSIBILITY	☐	WALL TO WALL CONSULTING	T: 0402 550 570
ACOUSTIC	☐	WHITE NOISE CONSULTING	T: 0408 728 303
STRUCTURAL ENGINEER	☐	ROBERT BIRD	T: 02 8246 2000
WASTE MANAGEMENT / WIND CONSULTANT	☐	SLR	T: 02 9420 8166

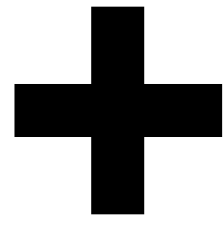

Level 4, 223 Clarence St
Sydney NSW 2000 Australia
Plus Architecture Pty. Ltd
ACN 600506303

Melbourne
Brisbane
Christchurch
Sydney
Australia
Auckland
Telephone
Instagram
+61 2 8823 7000
#plusarchitecture
Nom. Registered
Architect (NSW): Amit Julka 10002
arch@plusarchitecture.com.au
www.plusarchitecture.com.au


PROJECT
Telopea Masterplan
Lot 5-7 Telopea 2117
Stage 1A Residential

DRAWING TITLE
SOLAR AMENITY
DIAGRAMS - LEVELS B2 -
UG

SCALE
1:500 @A1
DATE
17/02/2020
DRAWN
WS, DC, SH
JOB NO.
20320

PLOT DATE
16/07/2021
CHECKED
DC
DRAWING NO.
PLA-AR-DA0320

DA SUBMISSION

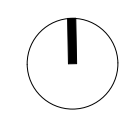

REVISION
8

SOLAR COMPLIANT

SKYLIGHT COMPLIANT

NO SOLAR ACCESS

LEVEL 01 L1

SCALE: 1:500@A1

LEVEL 02 L2

SCALE: 1:500@A1

LEVEL 03 L3

SCALE: 1:500@A1


LEVEL 04 L4

SCALE: 1:500@A1

DATE	Issue Name	BY	CHK	NO.
8/05/2020	ISSUE FOR INFORMATION			01
9/07/2020	PRE DA			02
17/07/2020	FOR INFORMATION			03
19/08/2020	DEVELOPMENT APPLICATION			A
4/11/2020	DEVELOPMENT APPLICATION			B
13/07/2021	FOR INFORMATION			8

CONSULTANTS			
MASTERPLAN	☐	BATES SMART	T: 02 8354 5100
URBAN & LANDSCAPE	☐	HASELL	T: 02 9101 2000
CIVIL ENGINEER	☐	J WYNNEHAM PRICE	T: 02 4720 5365
CPED / HERITAGE / TOWN PLANNING	☐	URBIS	T: 02 8233 7621
TRAFFIC ENGINEER	☐	ASON GROUP	T: 02 9083 6601
FIRE ENGINEER	☐	AFFINITY FIRE	T: 02 9194 0590
ENVIRONMENTAL SERVICES	☐	ENVIRONMENTAL EARTH SCIENCES	T: 02 9922 1777
GEOTECHNICAL ENGINEER	☐	JK GEOTECHNICS	T: 02 9888 5000
MEP SERVICES	☐	DSE	T: 02 9416 1177
BCA-PCA	☐	CITY PLAN	T: 02 8270 3500

CONSULTANTS			
ACCESSIBILITY	☐	WALL TO WALL CONSULTING	T: 0402 550 570
ACOUSTIC	☐	WHITE NOISE CONSULTING	T: 0408 728 303
STRUCTURAL ENGINEER	☐	ROBERT BIRD	T: 02 8246 2300
WASTE MANAGEMENT / WIND CONSULTANT	☐	SLR	T: 02 9420 8166

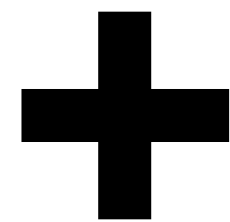

Level 4, 223 Clarence St
Sydney NSW 2000 Australia
Plus Architecture Pty. Ltd
ACN 600506303

Melbourne
Brisbane
Christchurch
Sydney
Auckland
Western
Australia
Auckland
+61 2 8823 7000
plusarchitecture
Non-Registered
Architect (NSW): Amit Julka 10002
arch@plusarchitecture.com.au
www.plusarchitecture.com.au

PROJECT
Telopea Masterplan
Lot 5-7 Telopea 2117
Stage 1A Residential

DRAWING TITLE
SOLAR AMENITY
DIAGRAMS - LEVELS 01 -
04

SCALE
1:500 @A1
DATE
17/02/2020
DRAWN
WS, DC, SH
JOB NO.
20320

PLOT DATE
16/07/2021
CHECKED
DC
DRAWING NO.
PLA-AR-DA0321

REVISION
8

DA SUBMISSION

SOLAR COMPLIANT
SKYLIGHT COMPLIANT
NO SOLAR ACCESS



LEVEL 05 L5
SCALE: 1:500@A1

LEVEL 06 L6
SCALE: 1:500@A1


LEVEL 07 L7
SCALE: 1:500@A1

LEVEL 08 L8
SCALE: 1:500@A1

DATE	Issue Name	BY	CHK	NO.
8/05/2020	ISSUE FOR INFORMATION			01
9/07/2020	PRE DA			02
17/07/2020	FOR INFORMATION			03
19/08/2020	DEVELOPMENT APPLICATION			A
4/11/2020	DEVELOPMENT APPLICATION			B
13/07/2021	FOR INFORMATION			8

CONSULTANTS			
MASTERPLAN	☐	BATES SMART	T: 02 8354 5100
URBAN & LANDSCAPE	☐	HASELL	T: 02 9101 2000
CIVIL ENGINEER	☐	J WYNNEHAM PRINCE	T: 02 4720 5365
CPED / HERITAGE / TOWN PLANNING	☐	URBIS	T: 02 8233 7621
TRAFFIC ENGINEER	☐	ASON GROUP	T: 02 9083 6601
FIRE ENGINEER	☐	AFFINITY FIRE	T: 02 9194 0590
ENVIRONMENTAL SERVICES	☐	ENVIRONMENTAL EARTH SCIENCES	T: 02 9922 1777
GEOTECHNICAL ENGINEER	☐	JK GEOTECHNICS	T: 02 9888 5000
MEP SERVICES	☐	DSE	T: 02 9416 1177
BCA-PCA	☐	CITY PLAN	T: 02 8270 3500

CONSULTANTS			
ACCESSIBILITY	☐	WALL TO WALL CONSULTING	T: 0402 550 570
ACOUSTIC	☐	WHITE NOISE CONSULTING	T: 0408 728 303
STRUCTURAL ENGINEER	☐	ROBERT BIRD	T: 02 8246 2300
WASTE MANAGEMENT / WIND CONSULTANT	☐	SLR	T: 02 9420 8166

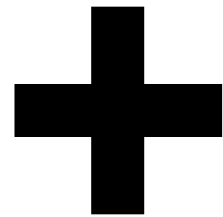

Level 4, 223 Clarence St
Sydney NSW 2000 Australia
Plus Architecture Pty. Ltd
ACN 600506303

Melbourne
Brisbane
Christchurch
Sydney
Australia
Auckland
Telephone
Instagram
+61 2 8823 7000
#plusarchitecture
Nomin. Registered
Architect (NSW): Amit Julka 10002
arch@plusarchitecture.com.au
www.plusarchitecture.com.au


PROJECT
Telopea Masterplan
Lot 5-7 Telopea 2117
Stage 1A Residential

DRAWING TITLE
SOLAR AMENITY
DIAGRAMS - LEVELS 05 -
08


SCALE
1:500 @A1
DATE
17/02/2020
DRAWN
WS, DC, SH
JOB NO.
20320

PLOT DATE
16/07/2021
CHECKED
DC
DRAWING NO.
PLA-AR-DA0322

DA SUBMISSION

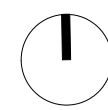

REVISION
8

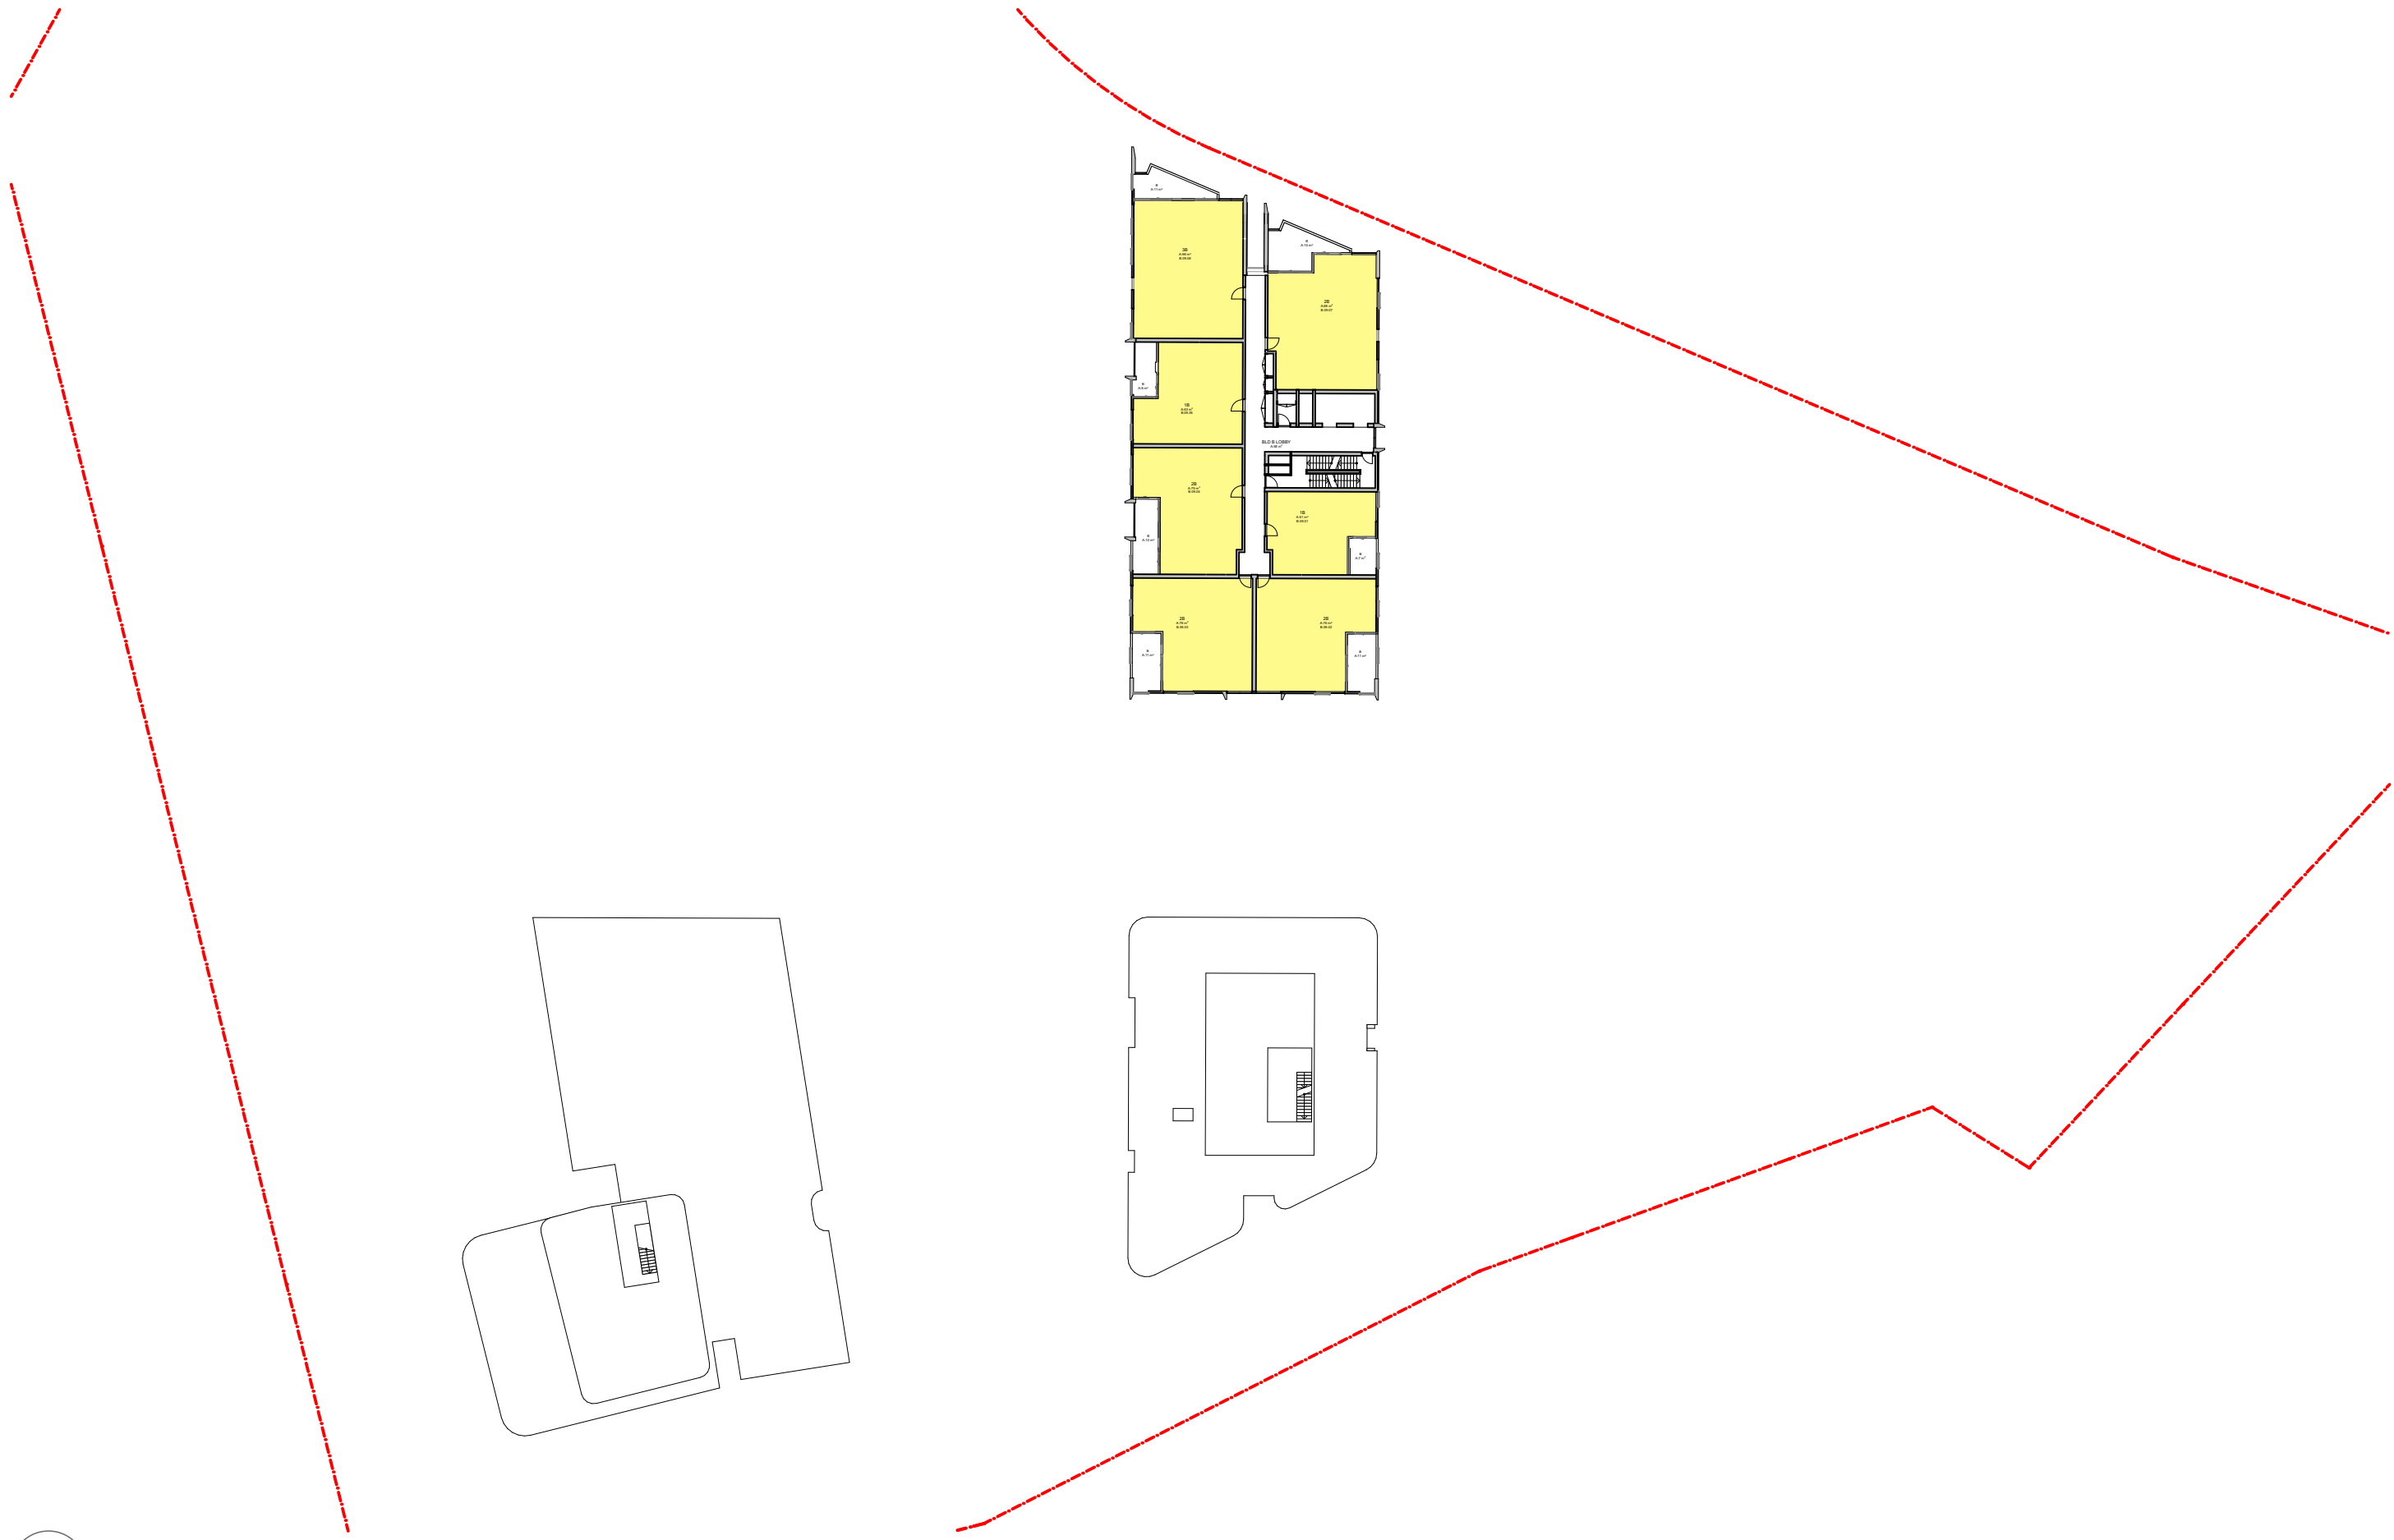

LEVEL 09-14 L9-14
SCALE: 1:500@A1


DATE	Issue Name	BY	CHK	NO.
13/07/2021	FOR INFORMATION			8

CONSULTANTS			
MASTERPLAN	☐	BATES SMART	T: 02 8354 5100
URBAN & LANDSCAPE	☐	HASELL	T: 02 9101 2000
CIVIL ENGINEER	☐	J WYNDENHAM PRINCE	T: 02 4720 5360
CPTED / HERITAGE / TOWN PLANNING	☐	URBIS	T: 02 8233 7621
TRAFFIC ENGINEER	☐	ASON GROUP	T: 02 9083 6601
FIRE ENGINEER	☐	AFFINITY FIRE	T: 02 9194 0590
ENVIRONMENTAL SERVICES	☐	ENVIRONMENTAL EARTH SCIENCES	T: 02 9922 1777
GEOTECHNICAL ENGINEER	☐	JK GEOTECHNICS	T: 02 9888 5000
MEP SERVICES	☐	DSE	T: 02 9416 1177
BCA-PCA	☐	CITY PLAN	T: 02 8270 3500

CONSULTANTS			
ACCESSIBILITY	☐	WALL TO WALL CONSULTING	T: 0402 550 570
ACOUSTIC	☐	WHITE NOISE CONSULTING	T: 0408 728 303
STRUCTURAL ENGINEER	☐	ROBERT BIRD	T: 02 8246 5200
WASTE MANAGEMENT / WIND CONSULTANT	☐	SLR	T: 02 9420 8160



FRASERS
PROPERTY

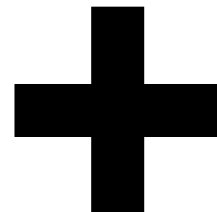

Level 4, 222 Clarence St
Sydney NSW 2000 Australia
Plus Architecture Pty. Ltd
ACN 600506303

Melbourne
Brisbane
Christchurch

Western
Australia
Auckland

Sydney
Australia
Auckland

Telephone
Instagram

+61 2 8823 7000
#plusarchitecture

Nom. Registered
Architect (NSW): Amit Julka 10002
arch@plusarchitecture.com.au
www.plusarchitecture.com.au


PROJECT		DRAWING TITLE		SCALE		DA SUBMISSION	
Telopea Masterplan Lot 5-7 Telopea 2117 Stage 1A Residential		SOLAR AMENITY DIAGRAMS - LEVELS 09 - 14		1:500 @A1			
				DATE 17/02/2020		PLOT DATE 16/07/2021	
				DRAWN WS, DC, SH		CHECKED DC	
				JOB NO. 20320		DRAWING NO. PLA-AR-DA0322	
						REVISION 8	




BASEMENT 02
SCALE: 1:500@A1



BASEMENT 01
SCALE: 1:500@A1

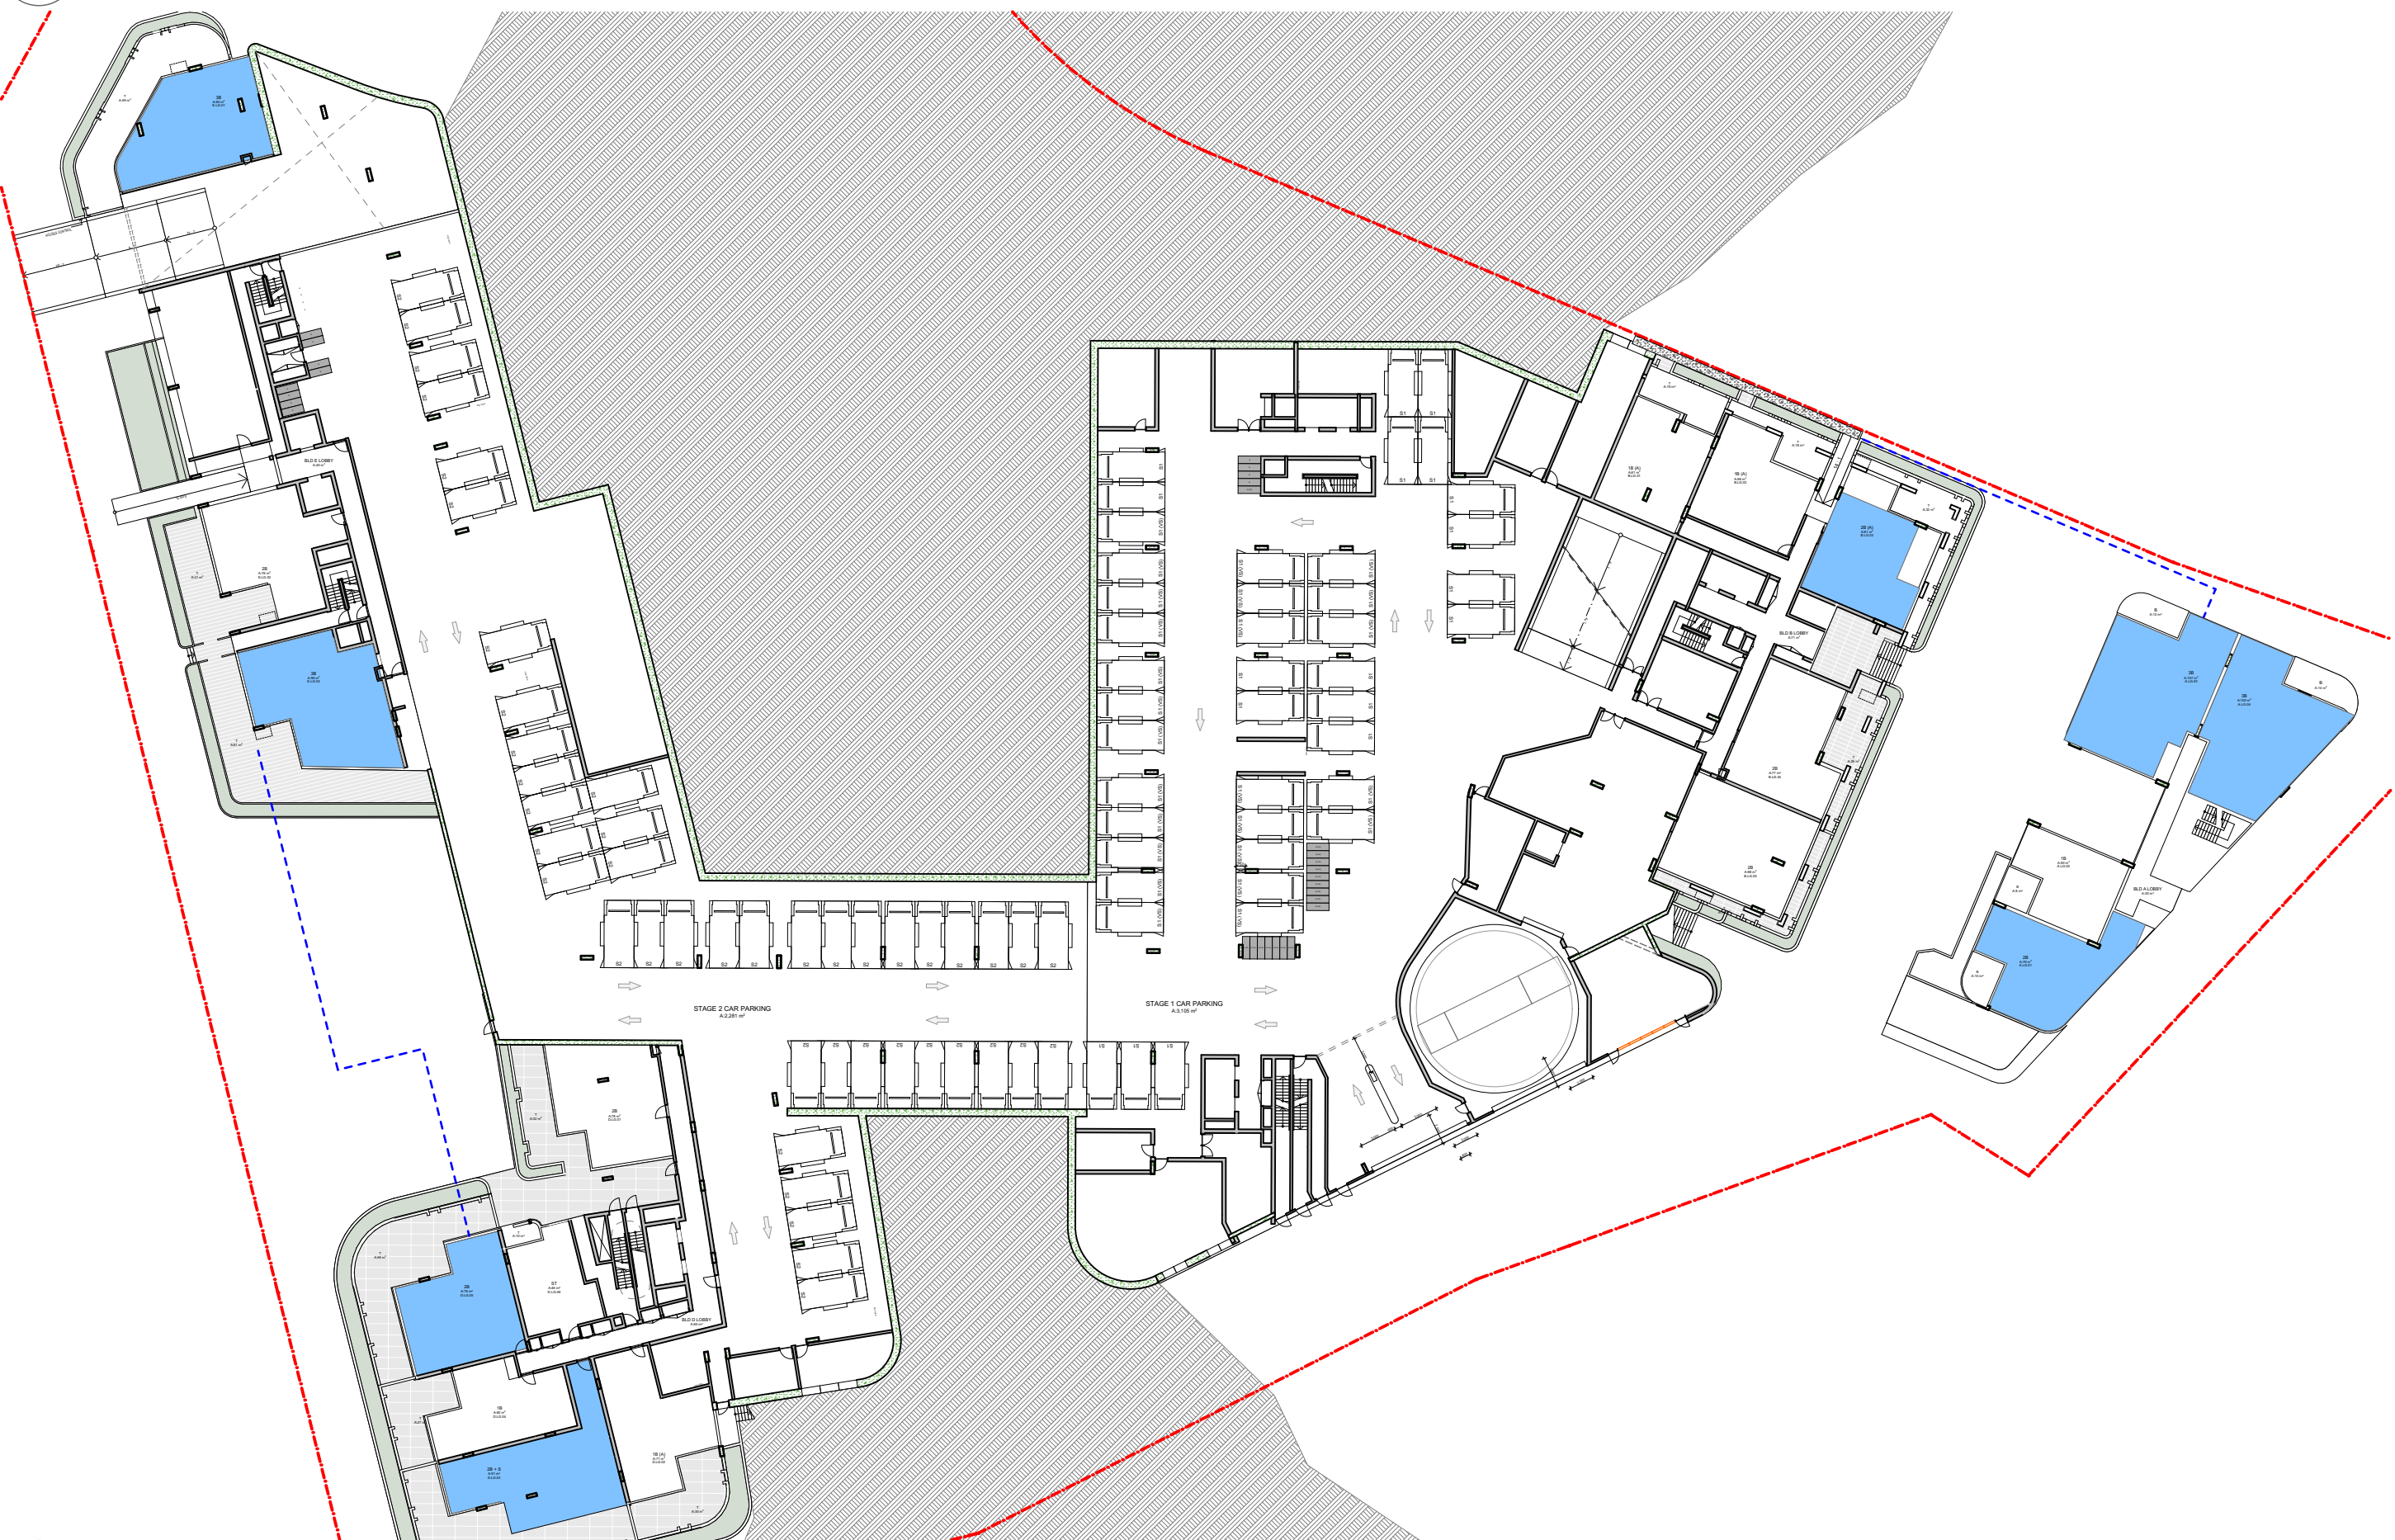

LOWER GROUND
SCALE: 1:500@A1

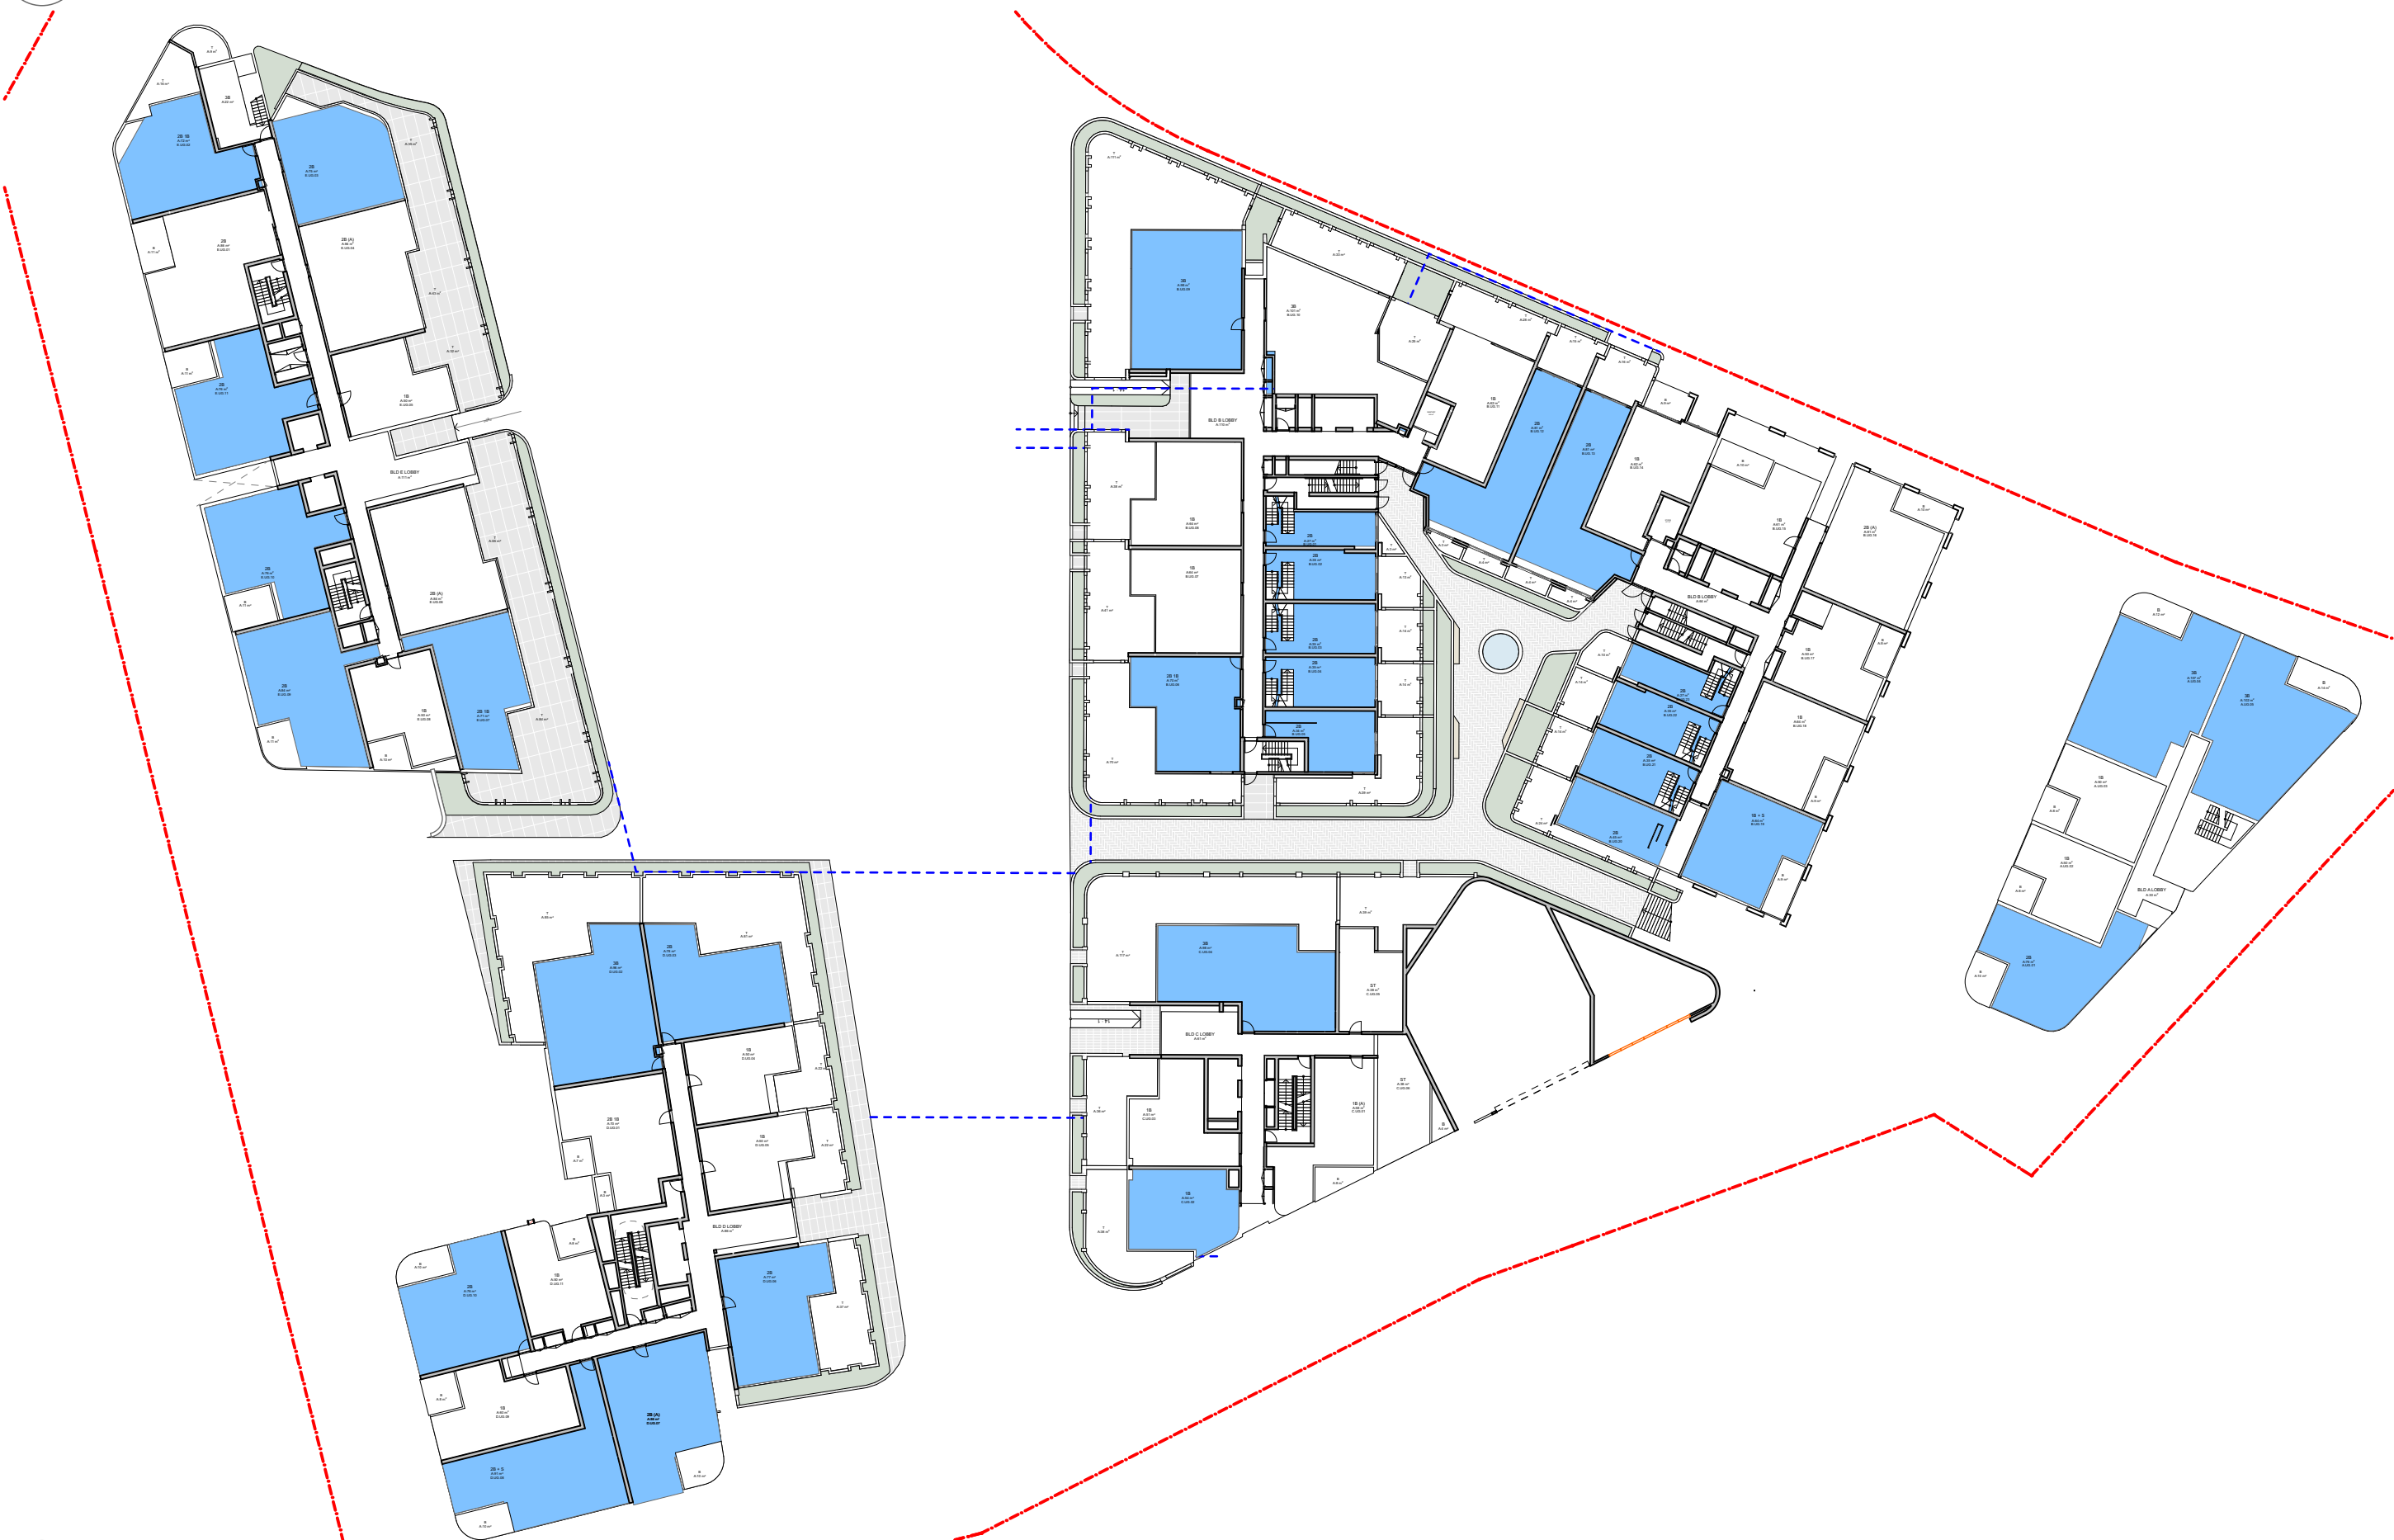


UPPER GROUND
SCALE: 1:500@A1

CROSS VENT
COMPLIANT

DATE	Issue Name	BY	CHK	NO.
8/05/2020	ISSUE FOR INFORMATION			01
9/07/2020	PRE DA			02
19/08/2020	DEVELOPMENT APPLICATION			A
4/11/2020	DEVELOPMENT APPLICATION			B
13/07/2021	FOR INFORMATION			8

CONSULTANTS			
MASTERPLAN	☐	BATES SMART	T: 02 8354 5100
URBAN & LANDSCAPE	☐	HASELL	T: 02 9161 2000
CIVIL ENGINEER	☐	J WINDENHAM PRINCE	T: 02 4720 5360
CPTD / HERITAGE / TOWN PLANNING	☐	URBIS	T: 02 8233 7621
TRAFFIC ENGINEER	☐	ASON GROUP	T: 02 9083 6601
FIRE ENGINEER	☐	AFFINITY FIRE	T: 02 9194 0590
ENVIRONMENTAL SERVICES	☐	ENVIRONMENTAL EARTH SCIENCES	T: 02 9922 1777
GEOTECHNICAL ENGINEER	☐	JK GEOTECHNICS	T: 02 9888 5000
MEP SERVICES	☐	DSE	T: 02 9416 1177
BCA-PCA	☐	CITY PLAN	T: 02 8270 3500

CONSULTANTS			
ACCESSIBILITY	☐	WALL TO WALL CONSULTING	T: 0402 550 570
ACOUSTIC	☐	WHITE NOISE CONSULTING	T: 0408 728 303
STRUCTURAL ENGINEER	☐	ROBERT BIRD	T: 02 8246 2000
WASTE MANAGEMENT / WIND CONSULTANT	☐	SLR	T: 02 9420 8166

 

Level 4, 223 Clarence St
Sydney NSW 2000 Australia
Plus Architecture Pty. Ltd
ACN 600506303

Melbourne
Brisbane
Christchurch
Sydney
Australia
Auckland
Telephone
Instagram
+61 2 8823 7000
#plusarchitecture
Nom. Registered
Architect (NSW): Amit Julka 10002
arch@plusarchitecture.com.au
www.plusarchitecture.com.au

PROJECT
Telopea Masterplan
Lot 5-7 Telopea 2117
Stage 1A Residential


DRAWING TITLE
CROSS VENTILATION -
LEVELS B2 - UG

In accepting and utilizing this document the recipient agrees that #B#B ACN #B#B#, remain all common law, statutory law and other rights including copyright and intellectual property rights. The recipient agrees not to use this document for any purpose other than its intended use, to waive all claims against #B#B# resulting from unauthorized changes; or to reuse the document on other projects without the prior written consent of #B#B#. Under no circumstances shall transfer of this document be deemed a sale. #B#B# makes no warranties of fitness for any purpose. The Builder/Contractor shall verify job dimensions prior to any work commencing. Figured dimensions shall take precedence over scaled work.

SCALE
1:500 @A1
DATE
17/02/2020
DRAWN
WS, DC, SH
JOB NO.
20320

PLOT DATE
16/07/2021
CHECKED
DC
DRAWING NO.
PLA-AR-DA0330

DA SUBMISSION

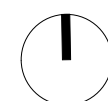

REVISION
8



LEVEL 01 L1
SCALE: 1:500@A1

LEVEL 02 L2
SCALE: 1:500@A1


LEVEL 03 L3
SCALE: 1:500@A1

LEVEL 04 L4
SCALE: 1:500@A1

DATE	Issue Name	BY	CHK	NO.
8/05/2020	ISSUE FOR INFORMATION			01
9/07/2020	PRE DA			02
19/08/2020	DEVELOPMENT APPLICATION			A
4/11/2020	DEVELOPMENT APPLICATION			B
13/07/2021	FOR INFORMATION			8

CONSULTANTS			
MASTERPLAN	☐	BATES SMART	T: 02 8354 5100
URBAN & LANDSCAPE	☐	HASELL	T: 02 9101 2000
CIVIL ENGINEER	☐	J WYNNEHAM PRINCE	T: 02 4720 5360
CPTED / HERITAGE / TOWN PLANNING	☐	URBIS	T: 02 8233 7621
TRAFFIC ENGINEER	☐	ASON GROUP	T: 02 9083 6601
FIRE ENGINEER	☐	AFFINITY FIRE	T: 02 9194 0590
ENVIRONMENTAL SERVICES	☐	ENVIRONMENTAL EARTH SCIENCES	T: 02 9922 1777
GEOTECHNICAL ENGINEER	☐	JK GEOTECHNICS	T: 02 9888 5000
MEP SERVICES	☐	DSE	T: 02 9416 1177
BCA-PCA	☐	CITY PLAN	T: 02 8270 3500

CONSULTANTS			
ACCESSIBILITY	☐	WALL TO WALL CONSULTING	T: 0402 550 570
ACOUSTIC	☐	WHITE NOISE CONSULTING	T: 0408 728 303
STRUCTURAL ENGINEER	☐	ROBERT BIRD	T: 02 8246 2300
WASTE MANAGEMENT / WIND CONSULTANT	☐	SLR	T: 02 9420 8166

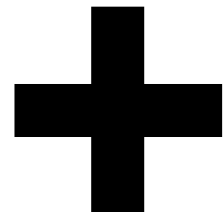

Level 4, 223 Clarence St
Sydney NSW 2000 Australia
Plus Architecture Pty. Ltd
ACN 600506303

Melbourne
Brisbane
Christchurch
Sydney
Auckland
Auckland
+61 2 8823 7000
#plusarchitecture
Non-Registered
Architect (NSW): Amit Julka 10002
arch@plusarchitecture.com.au
www.plusarchitecture.com.au


PROJECT
Telopea Masterplan
Lot 5-7 Telopea 2117
Stage 1A Residential

DRAWING TITLE
CROSS VENTILATION -
LEVELS 01 - 04

SCALE
1:500 @A1
DATE
17/02/2020
DRAWN
WS, DC, SH
JOB NO.
20320

PLOT DATE
16/07/2021
CHECKED
DC
DRAWING NO.
PLA-AR-DA0331

DA SUBMISSION

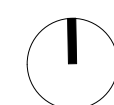

REVISION
8



LEVEL 05 L5
SCALE: 1:500@A1

LEVEL 06 L6
SCALE: 1:500@A1


LEVEL 07 L7
SCALE: 1:500@A1

LEVEL 08 L8
SCALE: 1:500@A1

DATE	Issue Name	BY	CHK	NO.
8/05/2020	ISSUE FOR INFORMATION			01
9/07/2020	PRE DA			02
19/08/2020	DEVELOPMENT APPLICATION			A
4/11/2020	DEVELOPMENT APPLICATION			B
13/07/2021	FOR INFORMATION			8

CONSULTANTS			
MASTERPLAN	☐	BATES SMART	T: 02 8354 5100
URBAN & LANDSCAPE	☐	HASELL	T: 02 9101 2000
CIVIL ENGINEER	☐	J WINDENHAM PRINCE	T: 02 4720 5360
CPTD / HERITAGE / TOWN PLANNING	☐	URBIS	T: 02 8233 7621
TRAFFIC ENGINEER	☐	ASON GROUP	T: 02 9083 6601
FIRE ENGINEER	☐	AFFINITY FIRE	T: 02 9194 0590
ENVIRONMENTAL SERVICES	☐	ENVIRONMENTAL EARTH SCIENCES	T: 02 9922 1777
GEOTECHNICAL ENGINEER	☐	JK GEOTECHNICS	T: 02 9888 5000
MEP SERVICES	☐	DSE	T: 02 9416 1177
BCA-PCA	☐	CITY PLAN	T: 02 8270 3500

CONSULTANTS			
ACCESSIBILITY	☐	WALL TO WALL CONSULTING	T: 0402 550 570
ACOUSTIC	☐	WHITE NOISE CONSULTING	T: 0408 728 303
STRUCTURAL ENGINEER	☐	ROBERT BIRD	T: 02 8246 2300
WASTE MANAGEMENT / WIND CONSULTANT	☐	SLR	T: 02 9420 8166

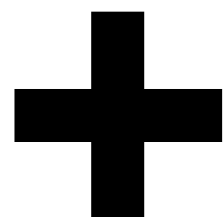

Level 4, 222 Clarence St
Sydney NSW 2000 Australia
Plus Architecture Pty. Ltd
ACN 600506303

Melbourne
Brisbane
Christchurch
Sydney
Auckland
Western
Australia
+61 2 8823 7000
plusarchitecture
Non-Registered
Architect (NSW): Amit Julka 10002
arch@plusarchitecture.com.au
www.plusarchitecture.com.au

PROJECT
Telopea Masterplan
Lot 5-7 Telopea 2117
Stage 1A Residential

DRAWING TITLE
CROSS VENTILATION -
LEVELS 05 - 08

SCALE
1:500 @A1

DATE
17/02/2020


DRAWN
WS, DC, SH

CHECKED
DC

JOB NO.
20320


DRAWING NO.
PLA-AR-DA0332

DA SUBMISSION

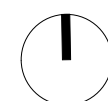


REVISION

8

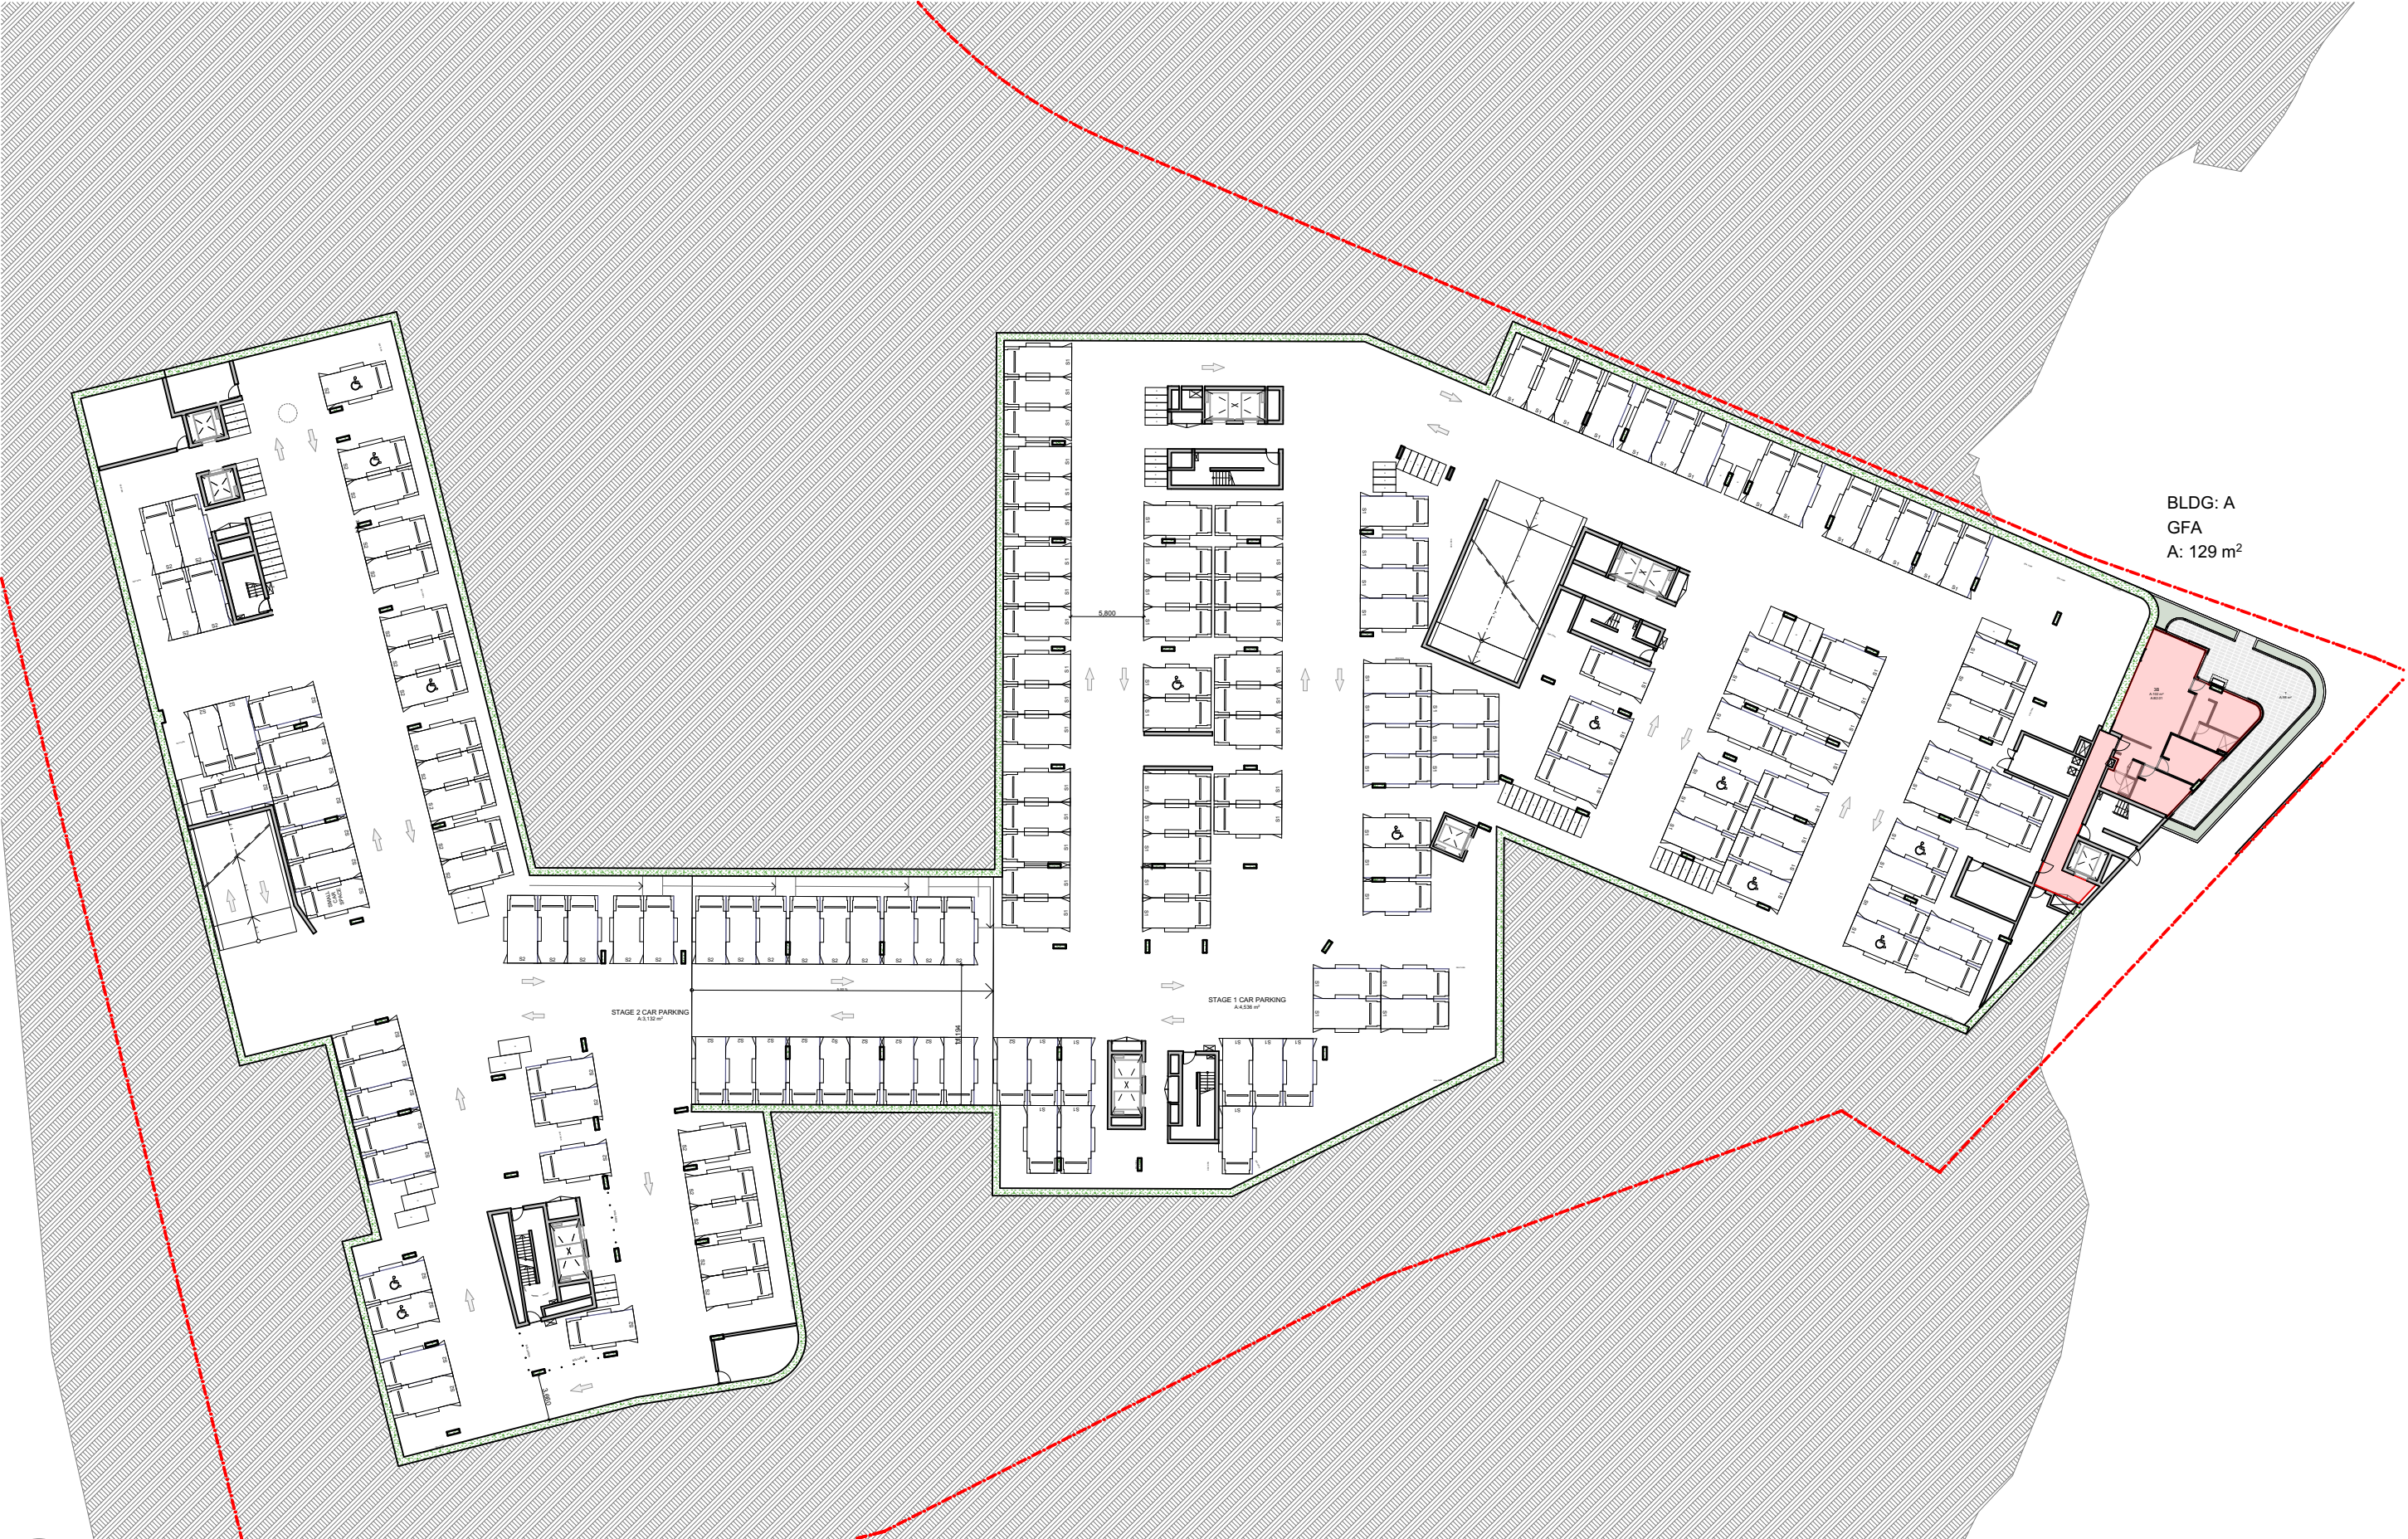

BASEMENT 02
SCALE: 1:500@A1

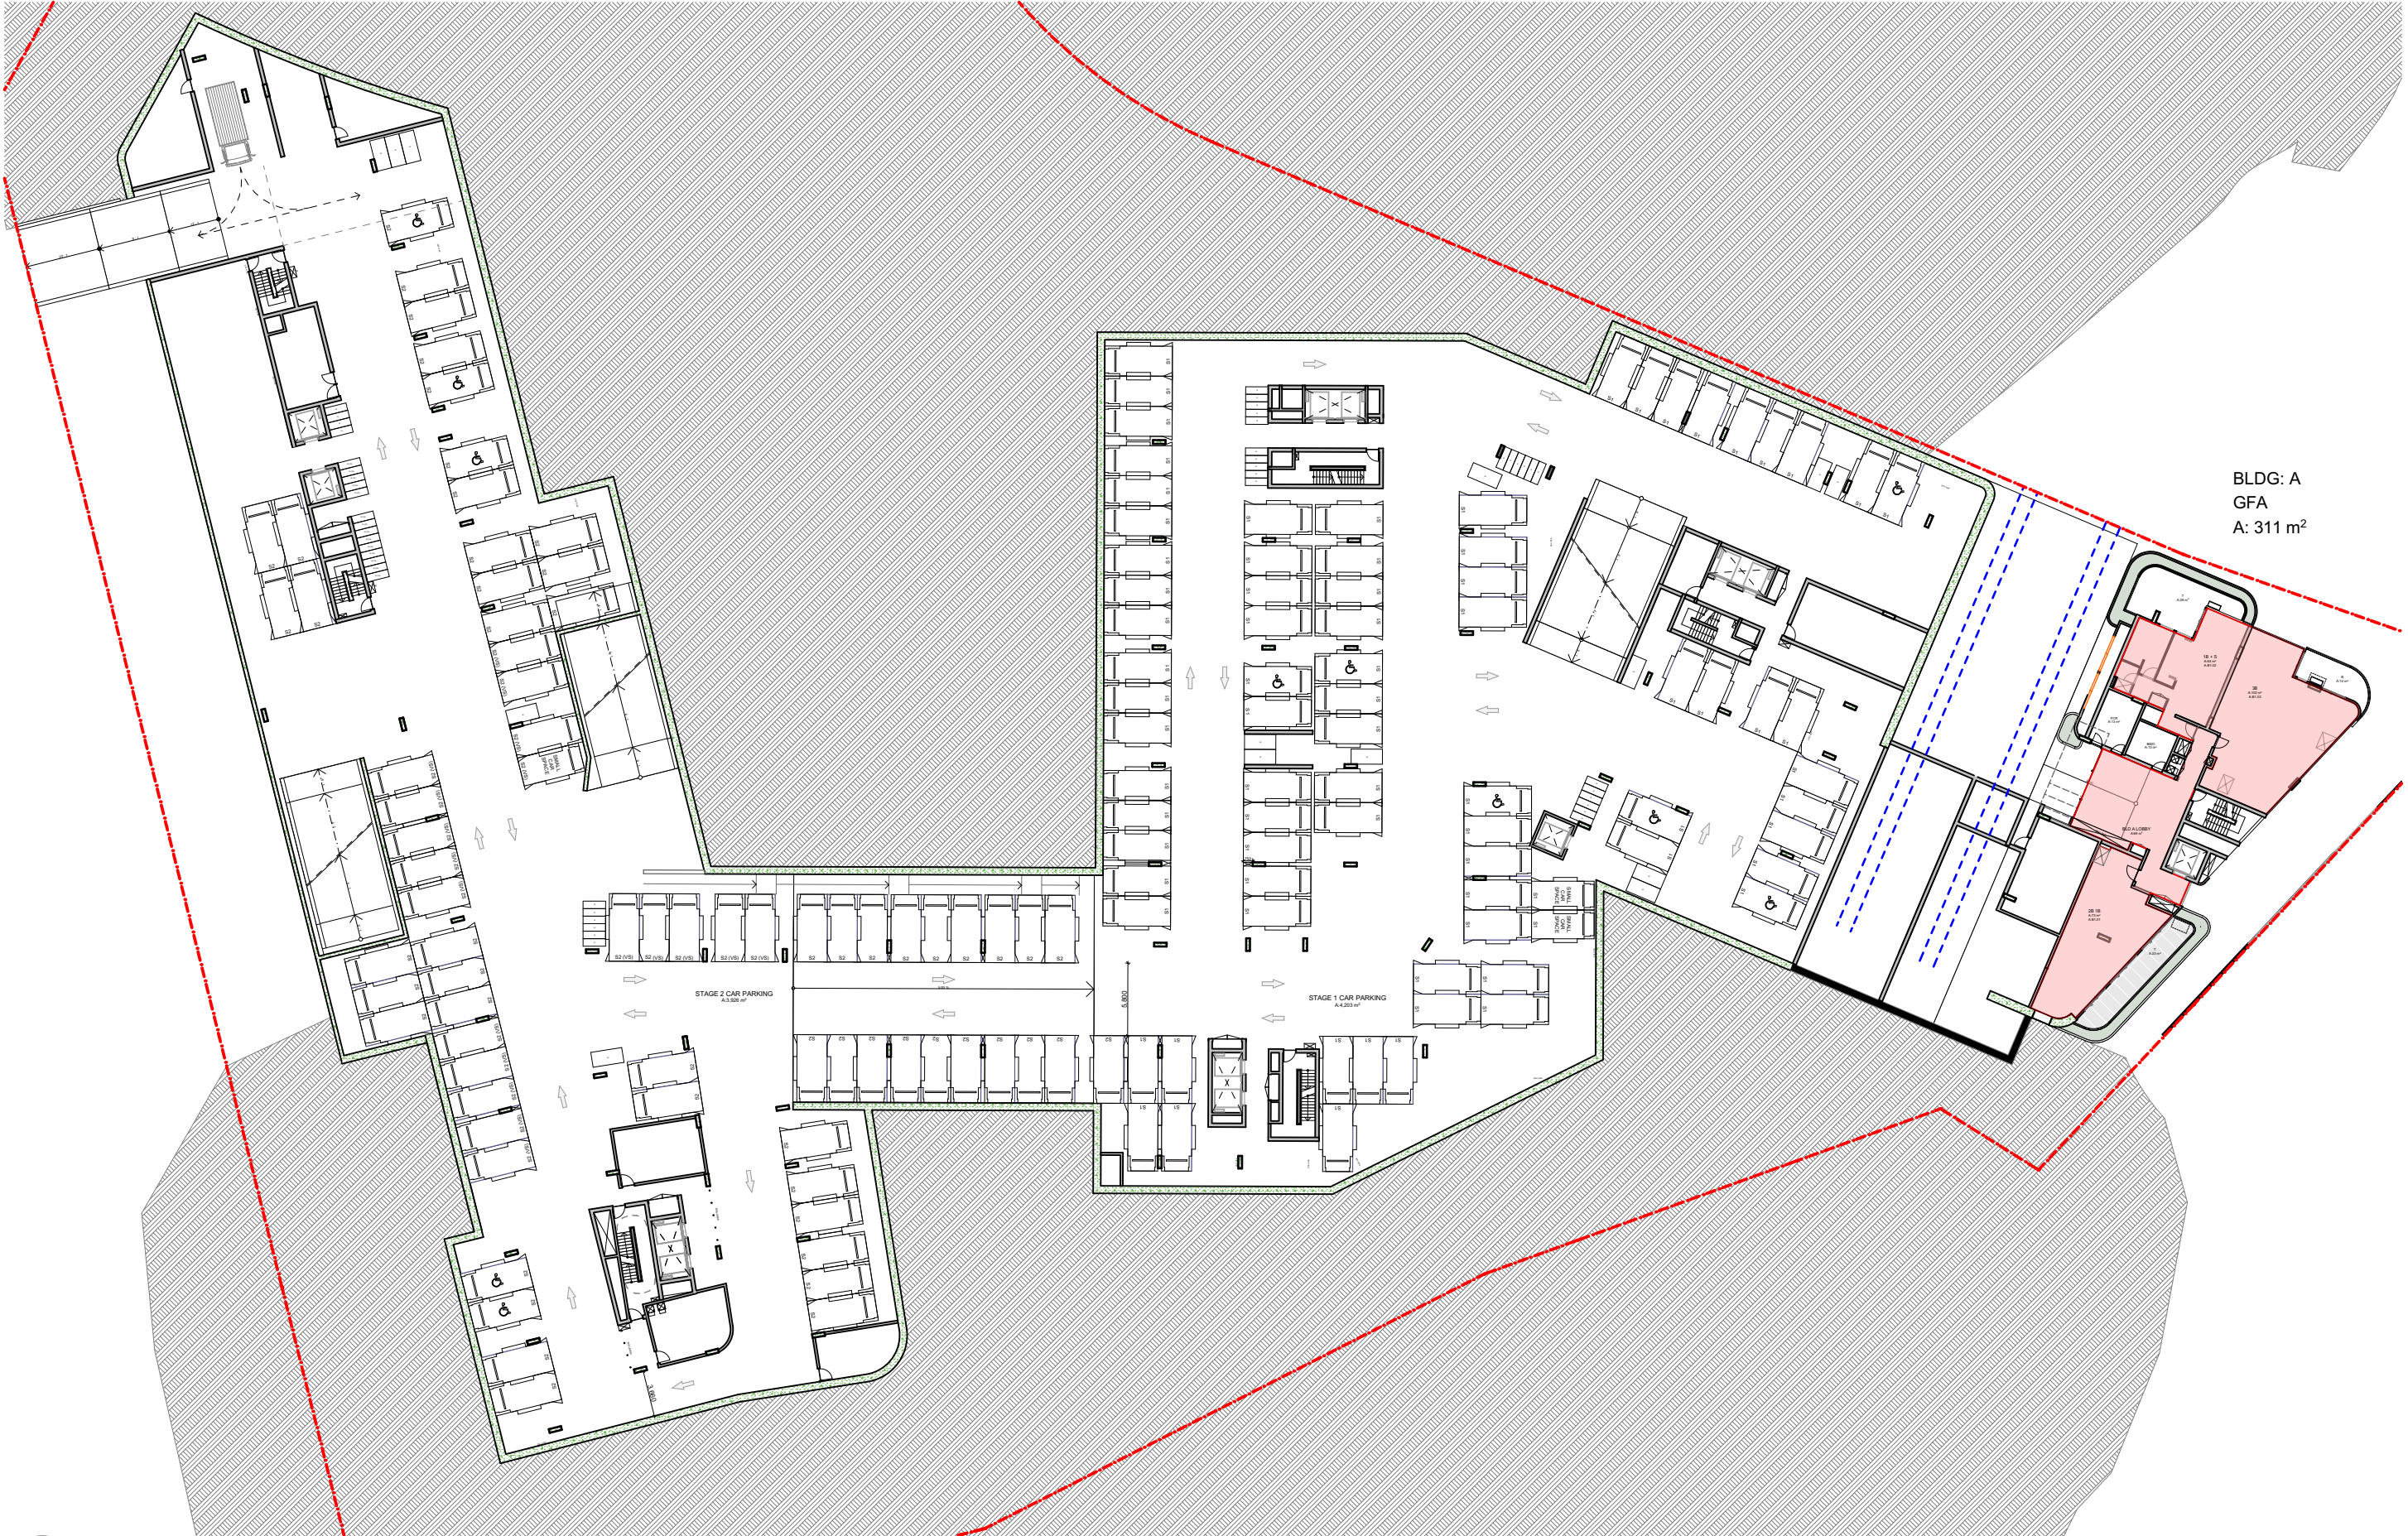

BASEMENT 01
SCALE: 1:500@A1



LOWER GROUND
SCALE: 1:500@A1




UPPER GROUND
SCALE: 1:500@A1

DATE	Issue Name	BY	CHK	NO.
9/07/2020	PRE DA			01
19/08/2020	DEVELOPMENT APPLICATION			A
13/07/2021	FOR INFORMATION			8

CONSULTANTS			
MASTERPLAN	☐	BATES SMART	T: 02 8354 5100
URBAN & LANDSCAPE	☐	HASELL	T: 02 9101 2000
CIVIL ENGINEER	☐	J WINDENHAM PRINCE	T: 02 4720 5360
CPED / HERITAGE / TOWN PLANNING	☐	URBIS	T: 02 8233 7621
TRAFFIC ENGINEER	☐	ASON GROUP	T: 02 9083 6601
FIRE ENGINEER	☐	AFFINITY FIRE	T: 02 9194 0590
ENVIRONMENTAL SERVICES	☐	ENVIRONMENTAL EARTH SCIENCES	T: 02 9922 1777
GEOTECHNICAL ENGINEER	☐	JK GEOTECHNICS	T: 02 9888 5000
MEP SERVICES	☐	DSE	T: 02 9416 1177
BCA-PCA	☐	CITY PLAN	T: 02 8270 3500

CONSULTANTS			
ACCESSIBILITY	☐	WALL TO WALL CONSULTING	T: 0402 550 570
ACOUSTIC	☐	WHITE NOISE CONSULTING	T: 0408 728 303
STRUCTURAL ENGINEER	☐	ROBERT BIRD	T: 02 8246 3300
WASTE MANAGEMENT / WIND CONSULTANT	☐	SLR	T: 02 9420 8168

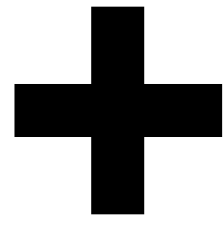

Level 4, 223 Clarence St
Sydney NSW 2000 Australia
Plus Architecture Pty. Ltd
ACN 600506303

Melbourne
Brisbane
Christchurch
Sydney
Australia
Auckland
Telephone
Instagram
+61 2 8823 7000
#plusarchitecture
Non-Registered
Architect (NSW): Amit Julka 10002
arch@plusarchitecture.com.au
www.plusarchitecture.com.au


PROJECT
Telopea Masterplan
Lot 5-7 Telopea 2117
Stage 1A Residential

DRAWING TITLE
GFA DIAGRAMS LEVELS
B2 - UG



SCALE
1:500 @A1
DATE
17/02/2020
DRAWN
WS, DC, SH
JOB NO.
20320

PLOT DATE
16/07/2021
CHECKED
DC
DRAWING NO.
PLA-AR-DA0340

DA SUBMISSION

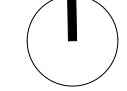


REVISION
8

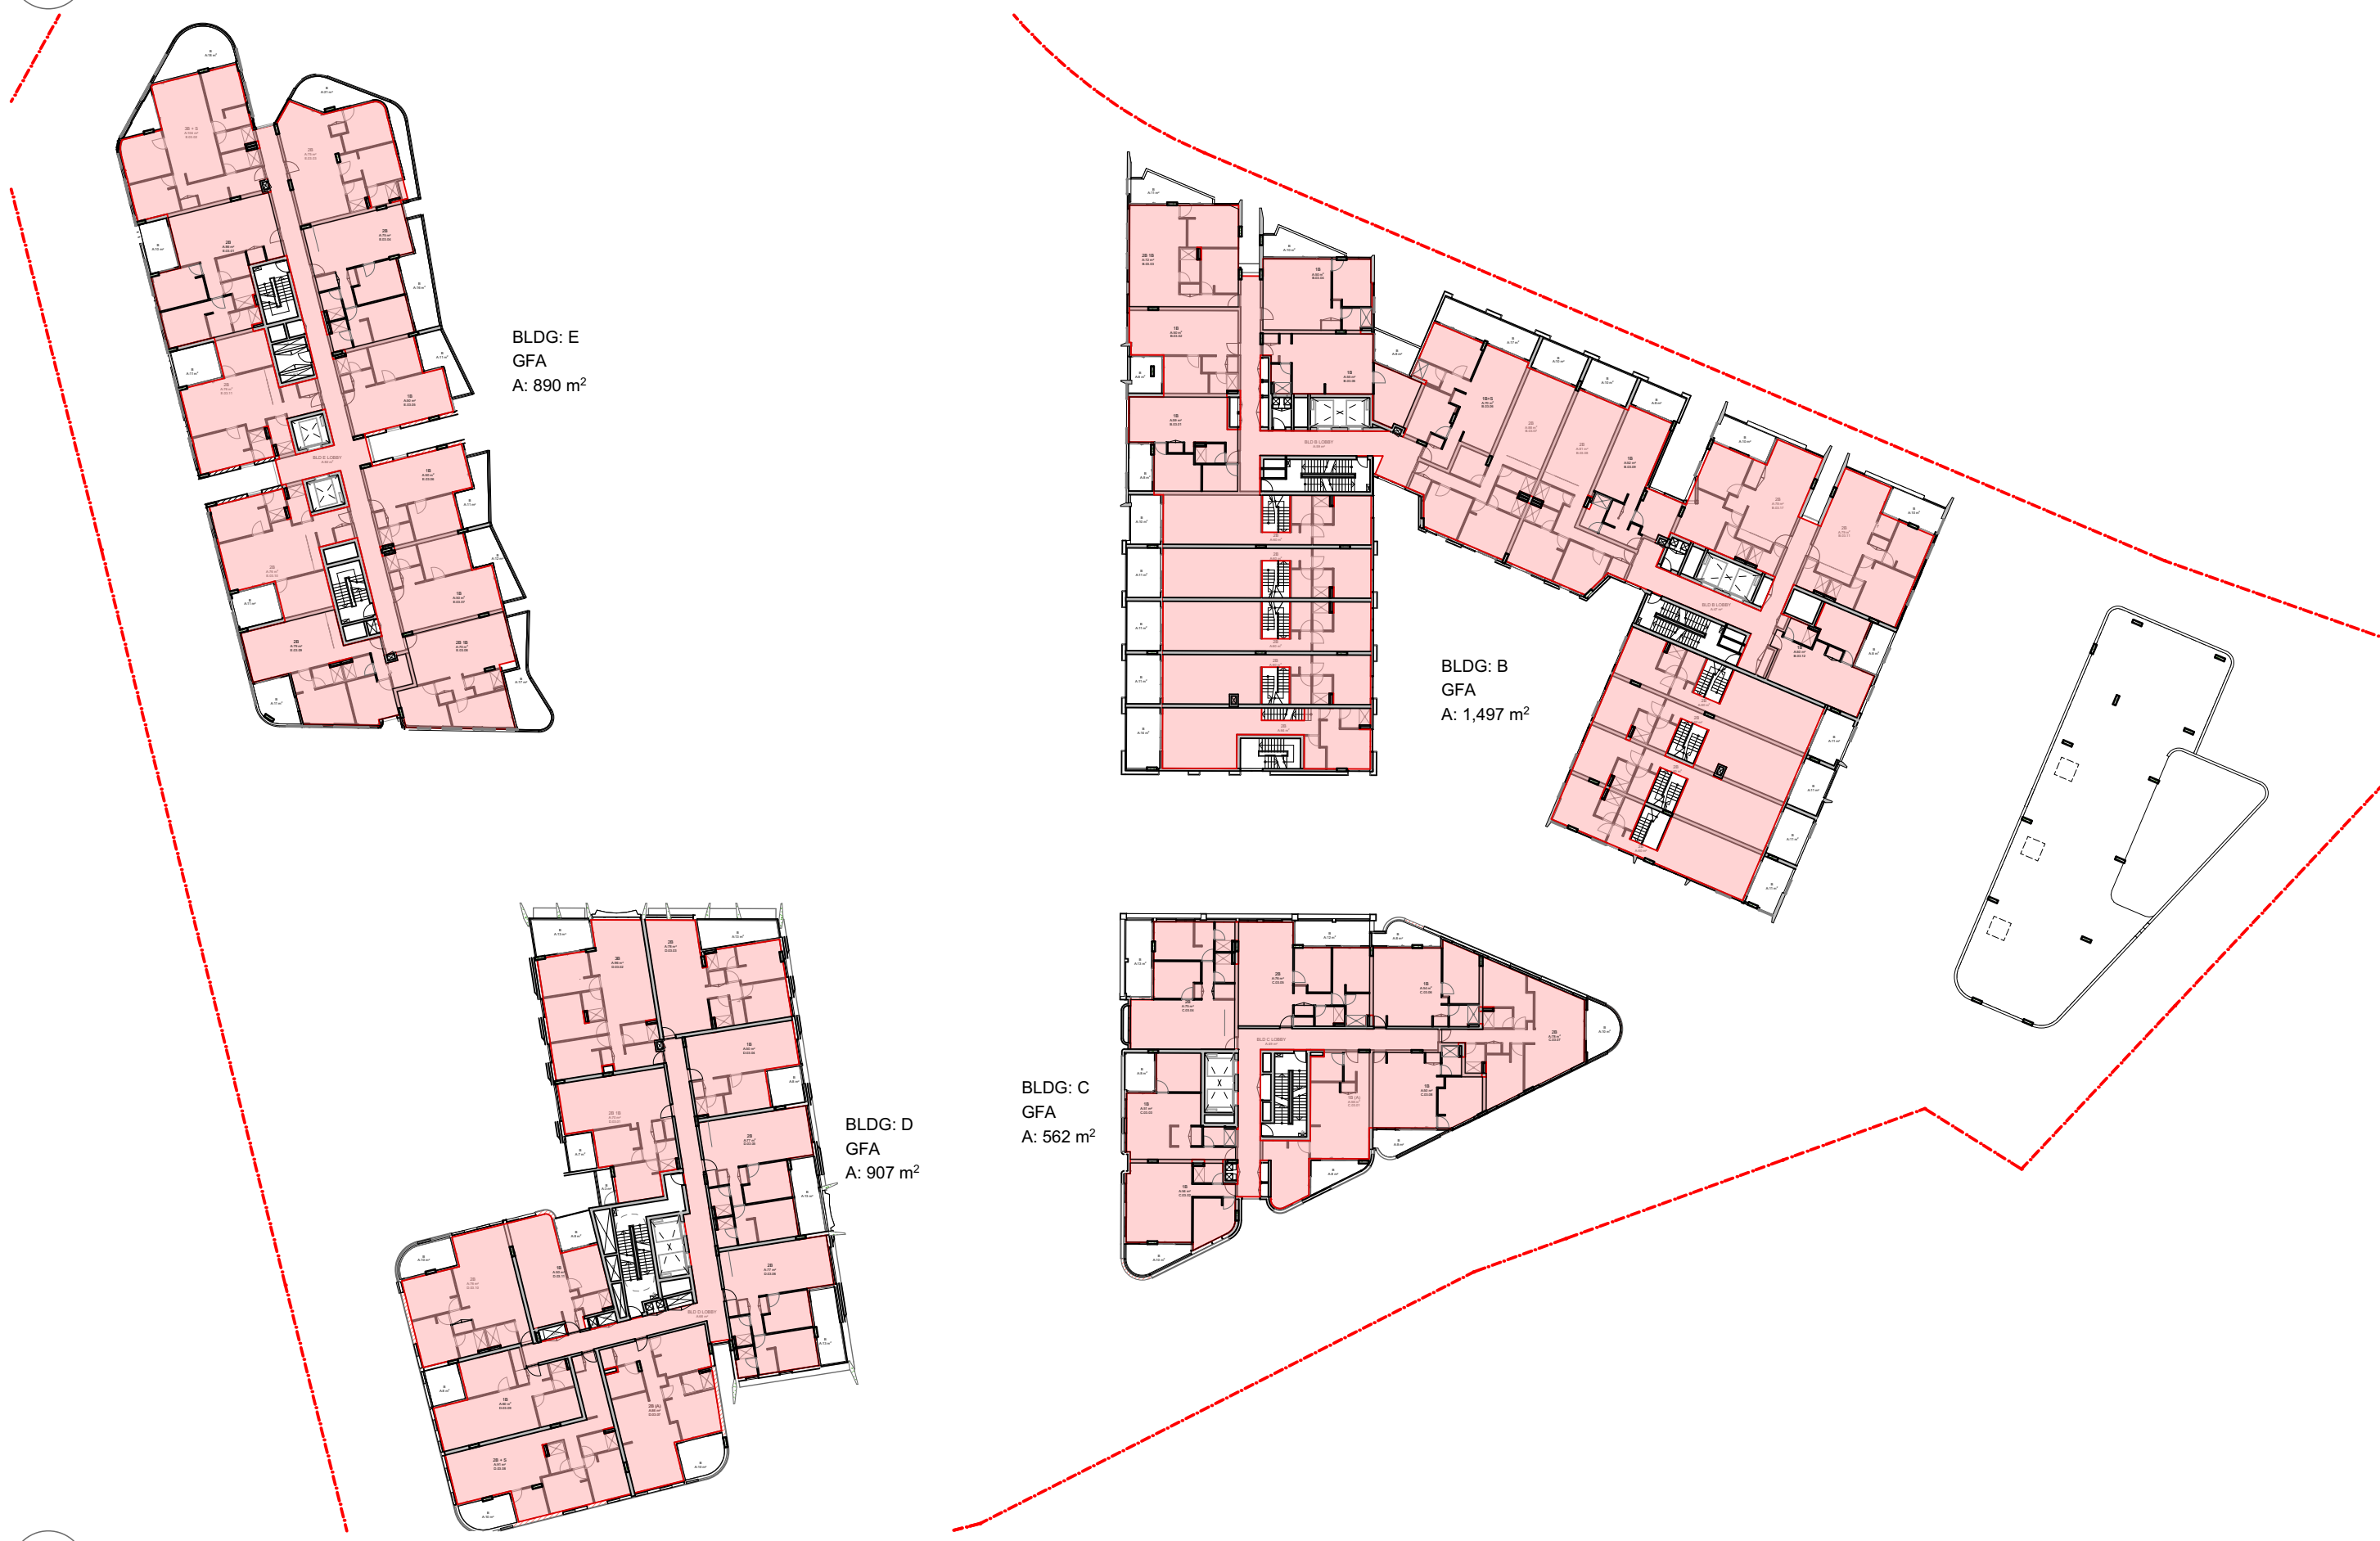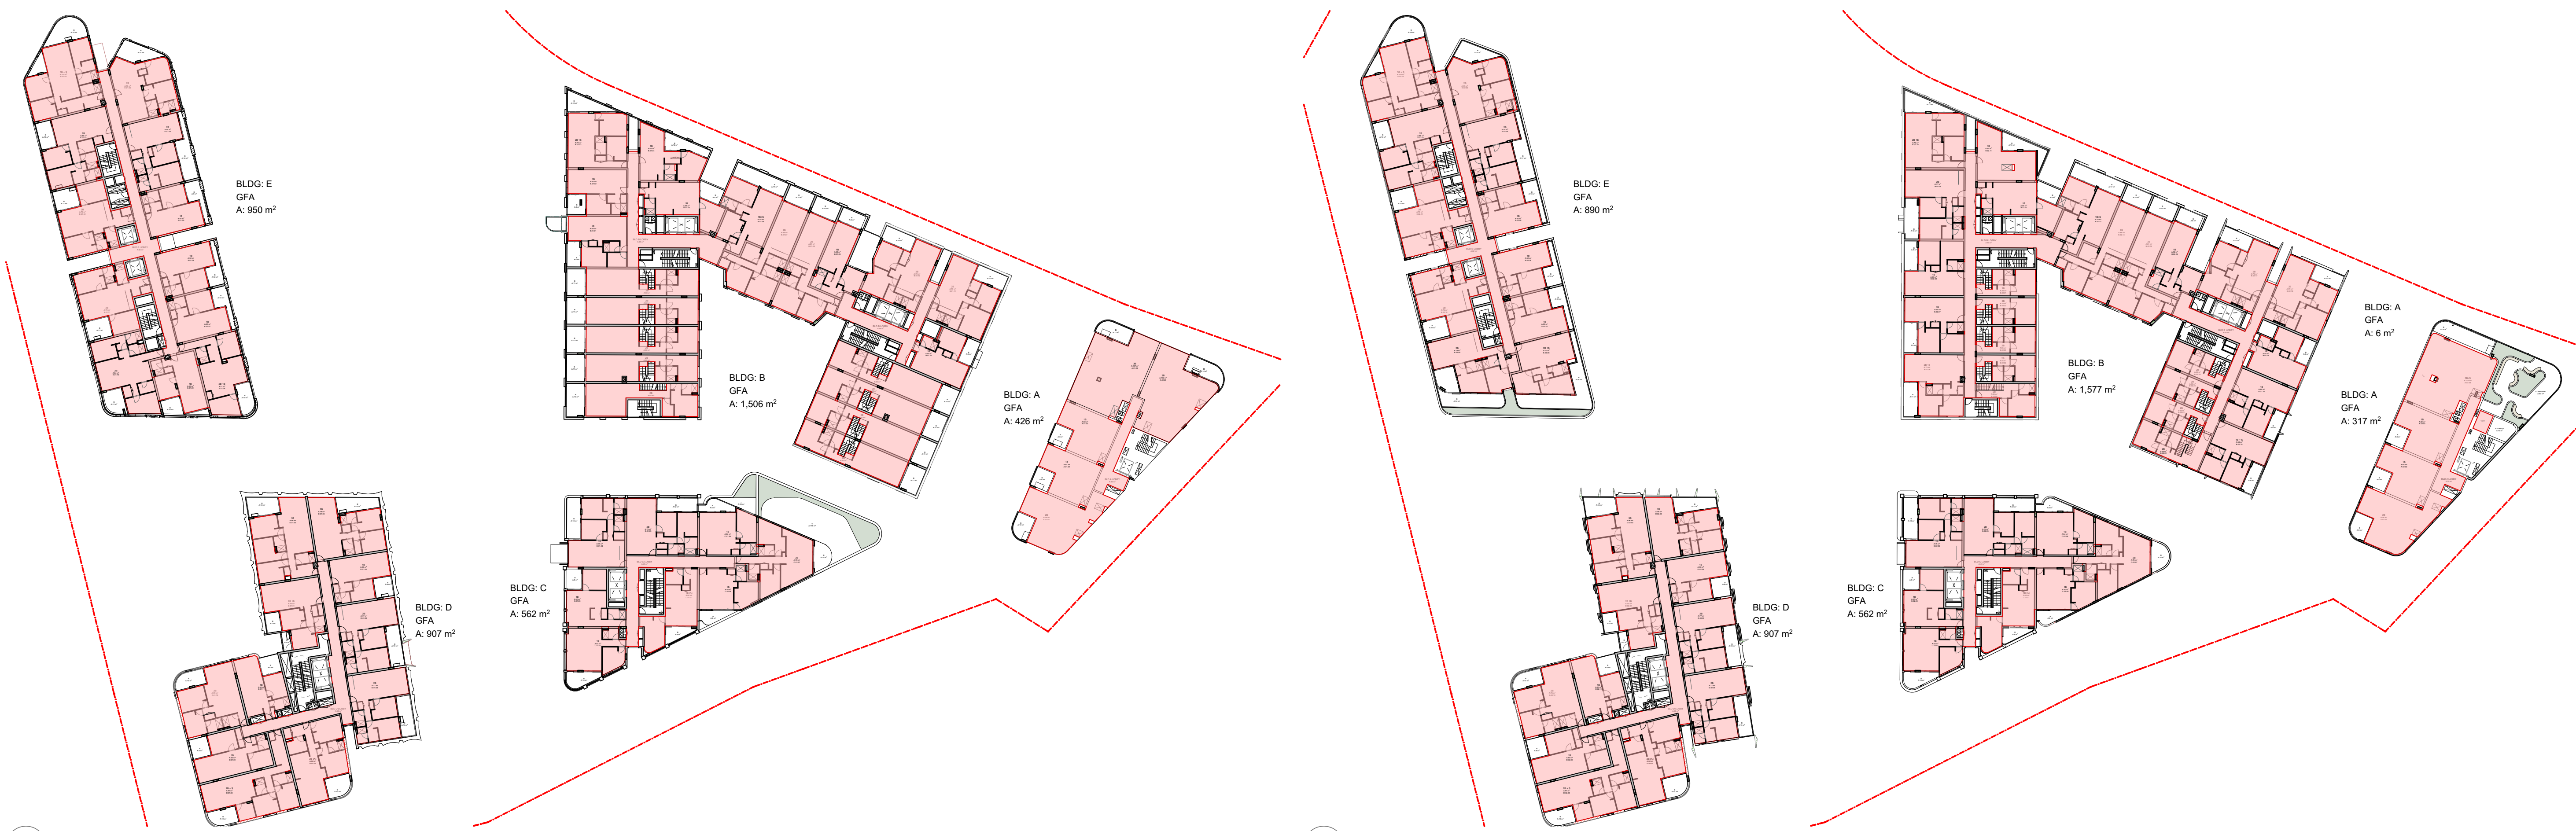

DATE	Is
0/07/0000	D



Page 10

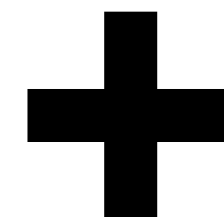[illegible]

Melbourne Sydney
Brisbane Western Australia
Christchurch Auckland

Telephone +61 2 8823 7000
Instagram #plusarchitecture

Nom. Registered
Architect (NSW): Amit Julka 1002

arch@plusarchitecture.com.au
www.plusarchitecture.com.au

In accepting and utilizing this document the recipient agrees that **####** ACN **####**, retain all common law, statutory law and other rights including copyright and intellectual property rights. The recipient agrees not to use this document for any purpose other than its intended use; to waive all claims against **####** resulting from unauthorized changes to, or misuse of the document on other projects without the prior written consent of **####**. Under no circumstances shall transfer of this document be deemed a sale. **####** makes no warranties of fitness for any purpose.

The Builder/Contractor shall verify job dimensions prior to any work commencing. Figured dimensions shall take precedence over stated work.

SCALE	1:500 @A1
DATE	17/02/2020
DRAWN	WS, DC, SH
JOB NO.	20320

PLOT DATE 16/07/2021	
CHECKED DC	
DRAWING NO. PLA-AR-DA0341	


REVISION

8

GFA



LEVEL 05 L5
SCALE: 1:500@A1

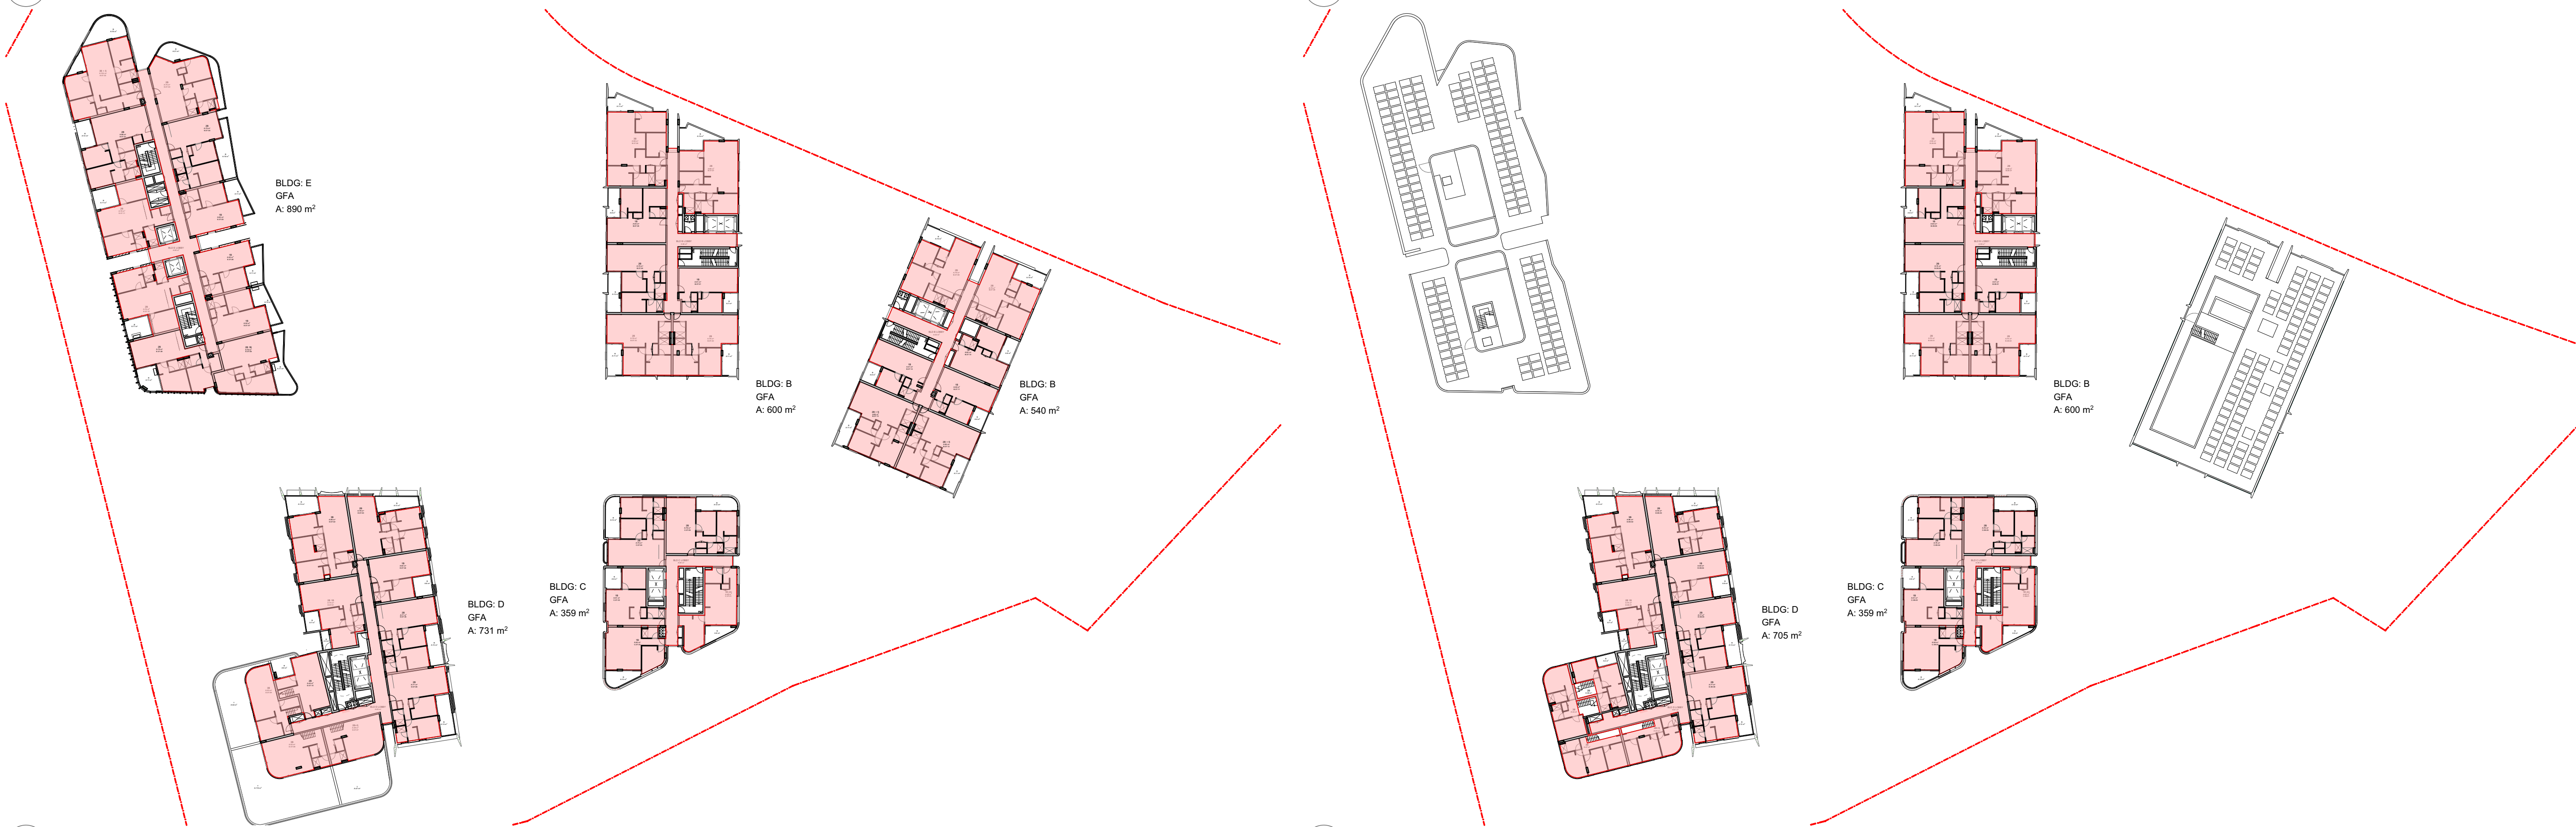

LEVEL 06 L6
SCALE: 1:500@A1


LEVEL 07 L7
SCALE: 1:500@A1

LEVEL 08 L8
SCALE: 1:500@A1

DATE	Issue Name	BY	CHK	NO.
9/07/2020	PRE DA			01
19/08/2020	DEVELOPMENT APPLICATION			A
13/07/2021	FOR INFORMATION			8

CONSULTANTS			
MASTERPLAN	☐	BATES SMART	T: 02 8354 5100
URBAN & LANDSCAPE	☐	HASELL	T: 02 9101 2000
CIVIL ENGINEER	☐	J WYNNEHAM PRINCE	T: 02 4720 5360
CPTD / HERITAGE / TOWN PLANNING	☐	URBIS	T: 02 8233 7621
TRAFFIC ENGINEER	☐	ASON GROUP	T: 02 9083 6601
FIRE ENGINEER	☐	AFFINITY FIRE	T: 02 9194 0590
ENVIRONMENTAL SERVICES	☐	ENVIRONMENTAL EARTH SCIENCES	T: 02 9922 1777
GEOTECHNICAL ENGINEER	☐	JK GEOTECHNICS	T: 02 9888 5000
MEP SERVICES	☐	DSE	T: 02 9416 1177
BCA-PCA	☐	CITY PLAN	T: 02 8270 3500

CONSULTANTS			
ACCESSIBILITY	☐	WALL TO WALL CONSULTING	T: 0402 550 570
ACOUSTIC	☐	WHITE NOISE CONSULTING	T: 0408 728 303
STRUCTURAL ENGINEER	☐	ROBERT BIRD	T: 02 8246 3300
WASTE MANAGEMENT / WIND CONSULTANT	☐	SLR	T: 02 9428 8166

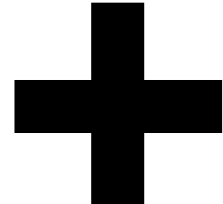

Level 4, 222 Clarence St
Sydney NSW 2000 Australia
Plus Architecture Pty. Ltd
ACN 600506303

Melbourne
Brisbane
Christchurch
Sydney
Auckland
Auckland
+61 2 8823 7000
#plusarchitecture
Non-Registered
Architect (NSW): Amit Julka 10002
arch@plusarchitecture.com.au
www.plusarchitecture.com.au

PROJECT
Telopea Masterplan
Lot 5-7 Telopea 2117
Stage 1A Residential

DRAWING TITLE
GFA DIAGRAMS LEVELS
05 - 08

SCALE
1:500, 1:1 @A1

DATE
17/02/2020


DRAWN
WS, DC, SH

CHECKED
DC

JOB NO.
20320


DRAWING NO.
PLA-AR-DA0342

DA SUBMISSION

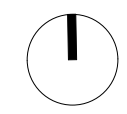

REVISION

8

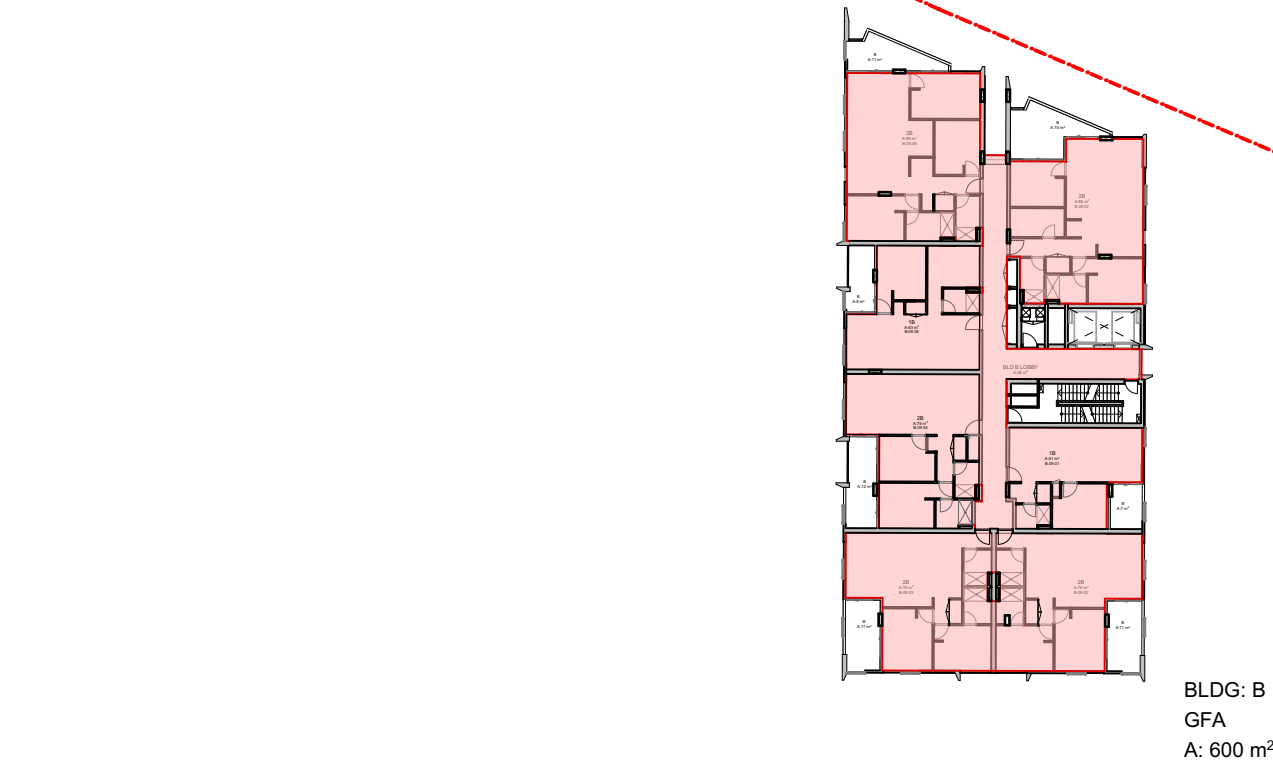

LEVEL 09-14 L9-14
SCALE: 1:500@A1


DATE	Issue Name	BY	CHK	NO.
13/07/2021	FOR INFORMATION			8

CONSULTANTS			
MASTERPLAN	☐	BATES SMART	T: 02 8354 5100
URBAN & LANDSCAPE	☐	HASELL	T: 02 9101 2000
CIVIL ENGINEER	☐	J WYNDENHAM PRINCE	T: 02 4720 5366
CPTED / HERITAGE / TOWN PLANNING	☐	URBIS	T: 02 8233 7621
TRAFFIC ENGINEER	☐	ASON GROUP	T: 02 9083 6601
FIRE ENGINEER	☐	AFFINITY FIRE	T: 02 9194 0590
ENVIRONMENTAL SERVICES	☐	ENVIRONMENTAL EARTH SCIENCES	T: 02 9922 1777
GEOTECHNICAL ENGINEER	☐	JK GEOTECHNICS	T: 02 9888 5000
MEP SERVICES	☐	DSE	T: 02 9416 1177
BCA-PCA	☐	CITY PLAN	T: 02 8270 3500

CONSULTANTS			
ACCESSIBILITY	☐	WALL TO WALL CONSULTING	T: 0402 550 570
ACOUSTIC	☐	WHITE NOISE CONSULTING	T: 0408 728 363
STRUCTURAL ENGINEER	☐	ROBERT BIRD	T: 02 8246 5200
WASTE MANAGEMENT / WIND CONSULTANT	☐	SLR	T: 02 9428 8166



FRASERS
PROPERTY

 

Level 4, 222 Clarence St
Sydney NSW 2000 Australia
Plus Architecture Pty. Ltd
ACN 600506303

Melbourne
Brisbane
Christchurch

Western
Australia
Auckland

Sydney

Telephone
Instagram

+61 2 8823 7000
#plusarchitecture

Nom. Registered
Architect (NSW): Amit Julka 10002
arch@plusarchitecture.com.au
www.plusarchitecture.com.au

PROJECT		DRAWING TITLE		SCALE		DA SUBMISSION	
Telopea Masterplan Lot 5-7 Telopea 2117 Stage 1A Residential		GFA DIAGRAMS LEVELS 09 - 14		1:500 @A1			
				DATE 17/02/2020		PLOT DATE 16/07/2021	
				DRAWN WS, DC, SH		CHECKED DC	
				JOB NO. 20320		DRAWING NO. PLA-AR-DA0342	
						REVISION 8	




LEGEND	
PRIVATE OPEN SPACE - 2076m²	
PUBLIC OPEN SPACE - 3536m²	
TOTAL OPEN SPACE - 5612m²	

OVERSEAS ARCHITECTURE
SCALE: 1:500@A1

DATE	Issue Name	BY	CHK	NO.
19/08/2020	DEVELOPMENT APPLICATION			A
13/07/2021	FOR INFORMATION			8

CONSULTANTS			
MASTERPLAN	☐	BATES SMART	T: 02 8354 5100
URBAN & LANDSCAPE	☐	HASELL	T: 02 9161 2000
CIVIL ENGINEER	☐	J WINDENHAM PRINCE	T: 02 4720 5360
CPTED / HERITAGE / TOWN PLANNING	☐	URBIS	T: 02 8233 7621
TRAFFIC ENGINEER	☐	ASON GROUP	T: 02 9083 6601
FIRE ENGINEER	☐	AFFINITY FIRE	T: 02 9194 0590
ENVIRONMENTAL SERVICES	☐	ENVIRONMENTAL EARTH SCIENCES	T: 02 9922 1777
GEOTECHNICAL ENGINEER	☐	JK GEOTECHNICS	T: 02 9888 5000
MEP SERVICES	☐	DSE	T: 02 9416 1177
BCA-PCA	☐	CITY PLAN	T: 02 8270 3500

CONSULTANTS			
ACCESSIBILITY	☐	WALL TO WALL CONSULTING	T: 0402 550 570
ACOUSTIC	☐	WHITE NOISE CONSULTING	T: 0408 728 303
STRUCTURAL ENGINEER	☐	ROBERT BIRD	T: 02 8246 3300
WASTE MANAGEMENT / WIND CONSULTANT	☐	SLR	T: 02 9428 8166

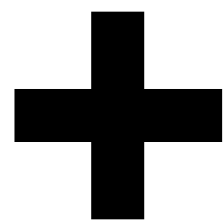

Level 4, 222 Clarence St
Sydney NSW 2000 Australia
ACN 600506303

Melbourne
Brisbane
Christchurch
Sydney
Western Australia
Auckland
Telephone
Instagram
+61 2 8823 7000
#plusarchitecture
Non-Registered
Architect (NSW): Amit Julka 10002
arch@plusarchitecture.com.au
www.plusarchitecture.com.au

PROJECT
Telopea Masterplan
Lot 5-7 Telopea 2117
Stage 1A Residential

DRAWING TITLE
OPEN SPACE
CALCULATION


In accepting and utilising this document the recipient agrees that #plus ACN #8888, retain all common law, statutory law and other rights including copyright and intellectual property rights. The recipient agrees not to use this document for any purpose other than its intended use, to waive all claims against #8888 resulting from unauthorised changes; or to reuse the document on other projects without the prior written consent of #8888. Under no circumstances shall transfer of this document be deemed a sale. #8888 makes no warranties of fitness for any purpose. The Builder/Contractor shall verify job dimensions prior to any work commencing. Figured dimensions shall take precedence over scaled work.

SCALE
1:500 @A1
DATE
17/02/2020
DRAWN
WS, DC, SH
JOB NO.
20320

PLOT DATE
16/07/2021
CHECKED
DC
DRAWING NO.
PLA-AR-DA0350

REVISION
8

DA SUBMISSION

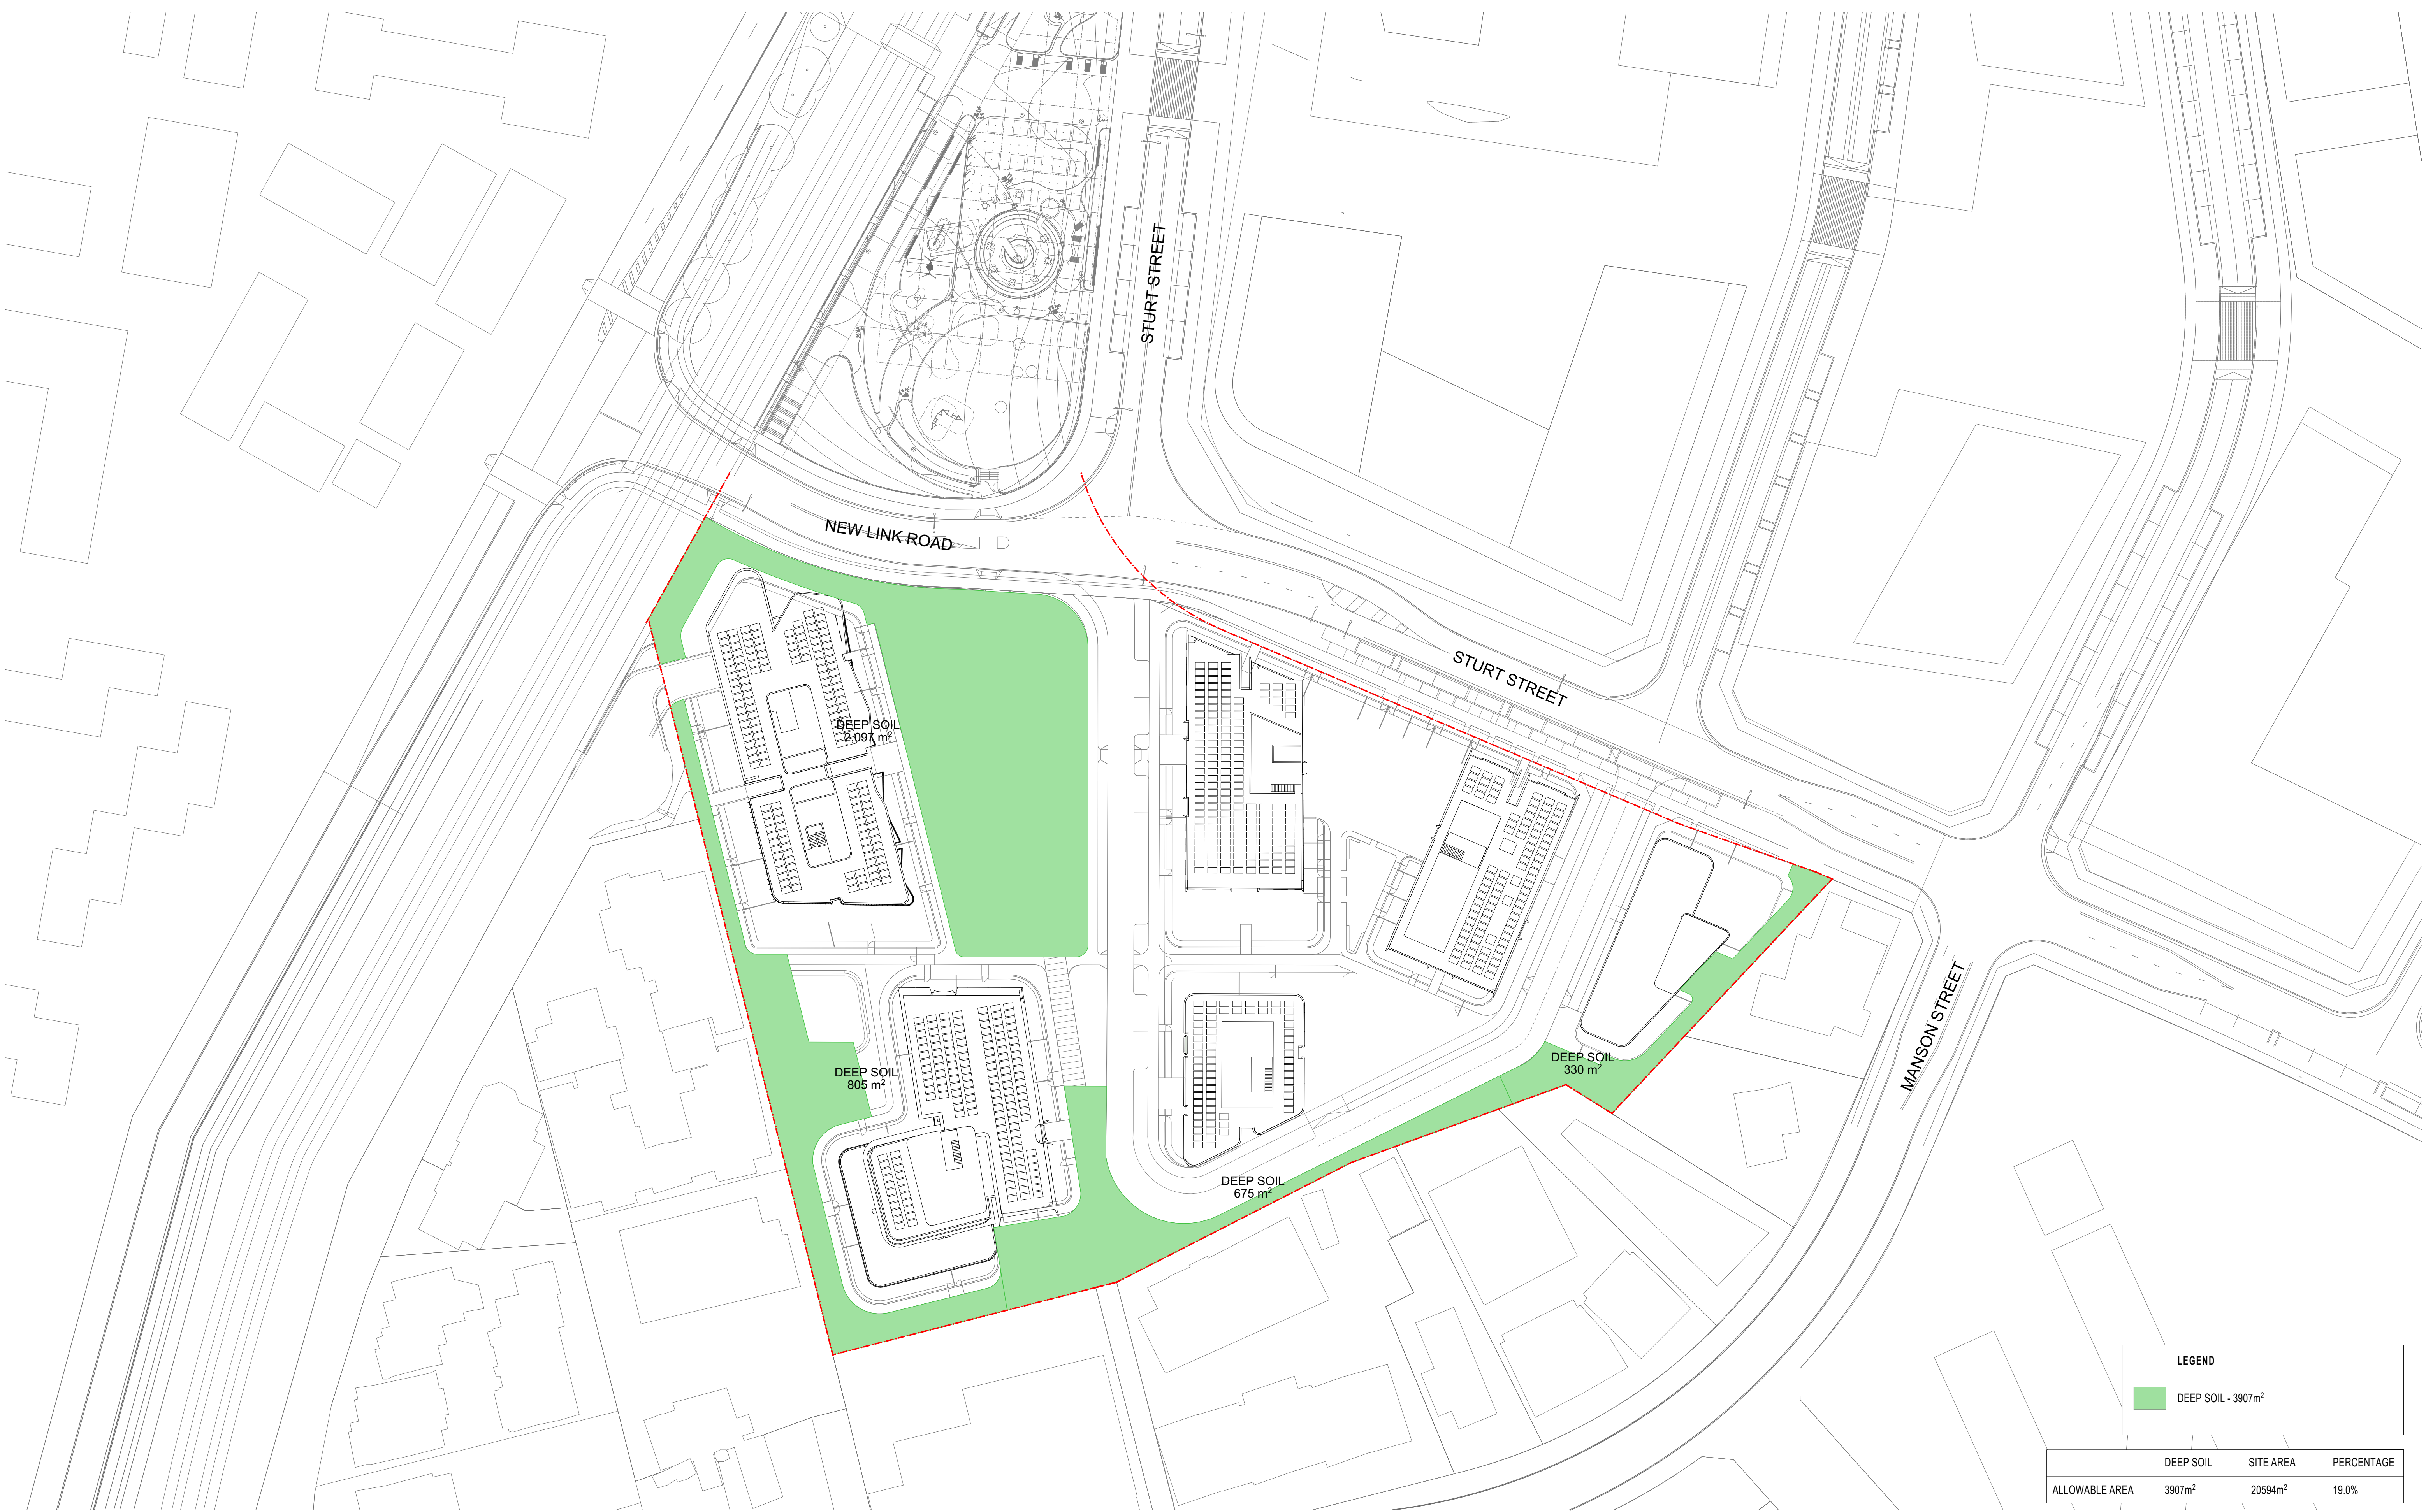


OVERSIGHT DRAWING
SCALE: 1:500@A1

DATE	Issue Name	BY	CHK	NO.
19/08/2020	DEVELOPMENT APPLICATION			A
13/07/2021	FOR INFORMATION			8

CONSULTANTS			
MASTERPLAN	☐	BATES SMART	T: 02 8354 5100
URBAN & LANDSCAPE	☐	HASELL	T: 02 9101 2000
CIVIL ENGINEER	☐	J WYNDENHAM PRINCE	T: 02 4720 5360
CPTED / HERITAGE / TOWN PLANNING	☐	URBIS	T: 02 8233 7621
TRAFFIC ENGINEER	☐	ASON GROUP	T: 02 9083 6601
FIRE ENGINEER	☐	AFFINITY FIRE	T: 02 9194 0590
ENVIRONMENTAL SERVICES	☐	ENVIRONMENTAL EARTH SCIENCES	T: 02 9922 1777
GEOTECHNICAL ENGINEER	☐	JK GEOTECHNICS	T: 02 9888 5000
MEP SERVICES	☐	DSE	T: 02 9416 1177
BCA-PCA	☐	CITY PLAN	T: 02 8270 3500

CONSULTANTS			
ACCESSIBILITY	☐	WALL TO WALL CONSULTING	T: 0402 550 570
ACOUSTIC	☐	WHITE NOISE CONSULTING	T: 0408 728 303
STRUCTURAL ENGINEER	☐	ROBERT BIRD	T: 02 8246 3300
WASTE MANAGEMENT / WIND CONSULTANT	☐	SLR	T: 02 9428 8166

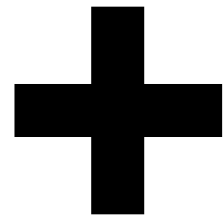

Level 4, 222 Clarence St
Sydney NSW 2000 Australia
ACN 600506303

Melbourne
Brisbane
Christchurch
Sydney
Australia
Auckland
+61 2 8823 7000
#plusarchitecture
Nom. Registered
Architect (NSW): Amit Julka 10002
arch@plusarchitecture.com.au
www.plusarchitecture.com.au

PROJECT
Telopea Masterplan
Lot 5-7 Telopea 2117
Stage 1A Residential

DRAWING TITLE
DEEP SOIL CALCULATION

In accepting and utilising this document the recipient agrees that #B#B ACN #B#B#B, retain all common law, statutory law and other rights including copyright and intellectual property rights. The recipient agrees not to use this document for any purpose other than its intended use, to waive all claims against #B#B#B resulting from unauthorised changes; or to reuse the document on other projects without the prior written consent of #B#B#B. Under no circumstances shall transfer of this document be deemed a sale. #B#B#B makes no warranties of fitness for any purpose. The Builder/Contractor shall verify job dimensions prior to any work commencing. Figured dimensions shall take precedence over scaled work.

SCALE
1:500 @A1
DATE
17/02/2020
DRAWN
WS, DC, SH
JOB NO.
20320

PLOT DATE
16/07/2021
CHECKED
DC
DRAWING NO.
PLA-AR-DA0351

REVISION
8

LEGEND		
	DEEP SOIL - 3907m²	
DEEP SOIL	SITE AREA	PERCENTAGE
ALLOWABLE AREA	3907m²	20594m² 19.0%

DA SUBMISSION