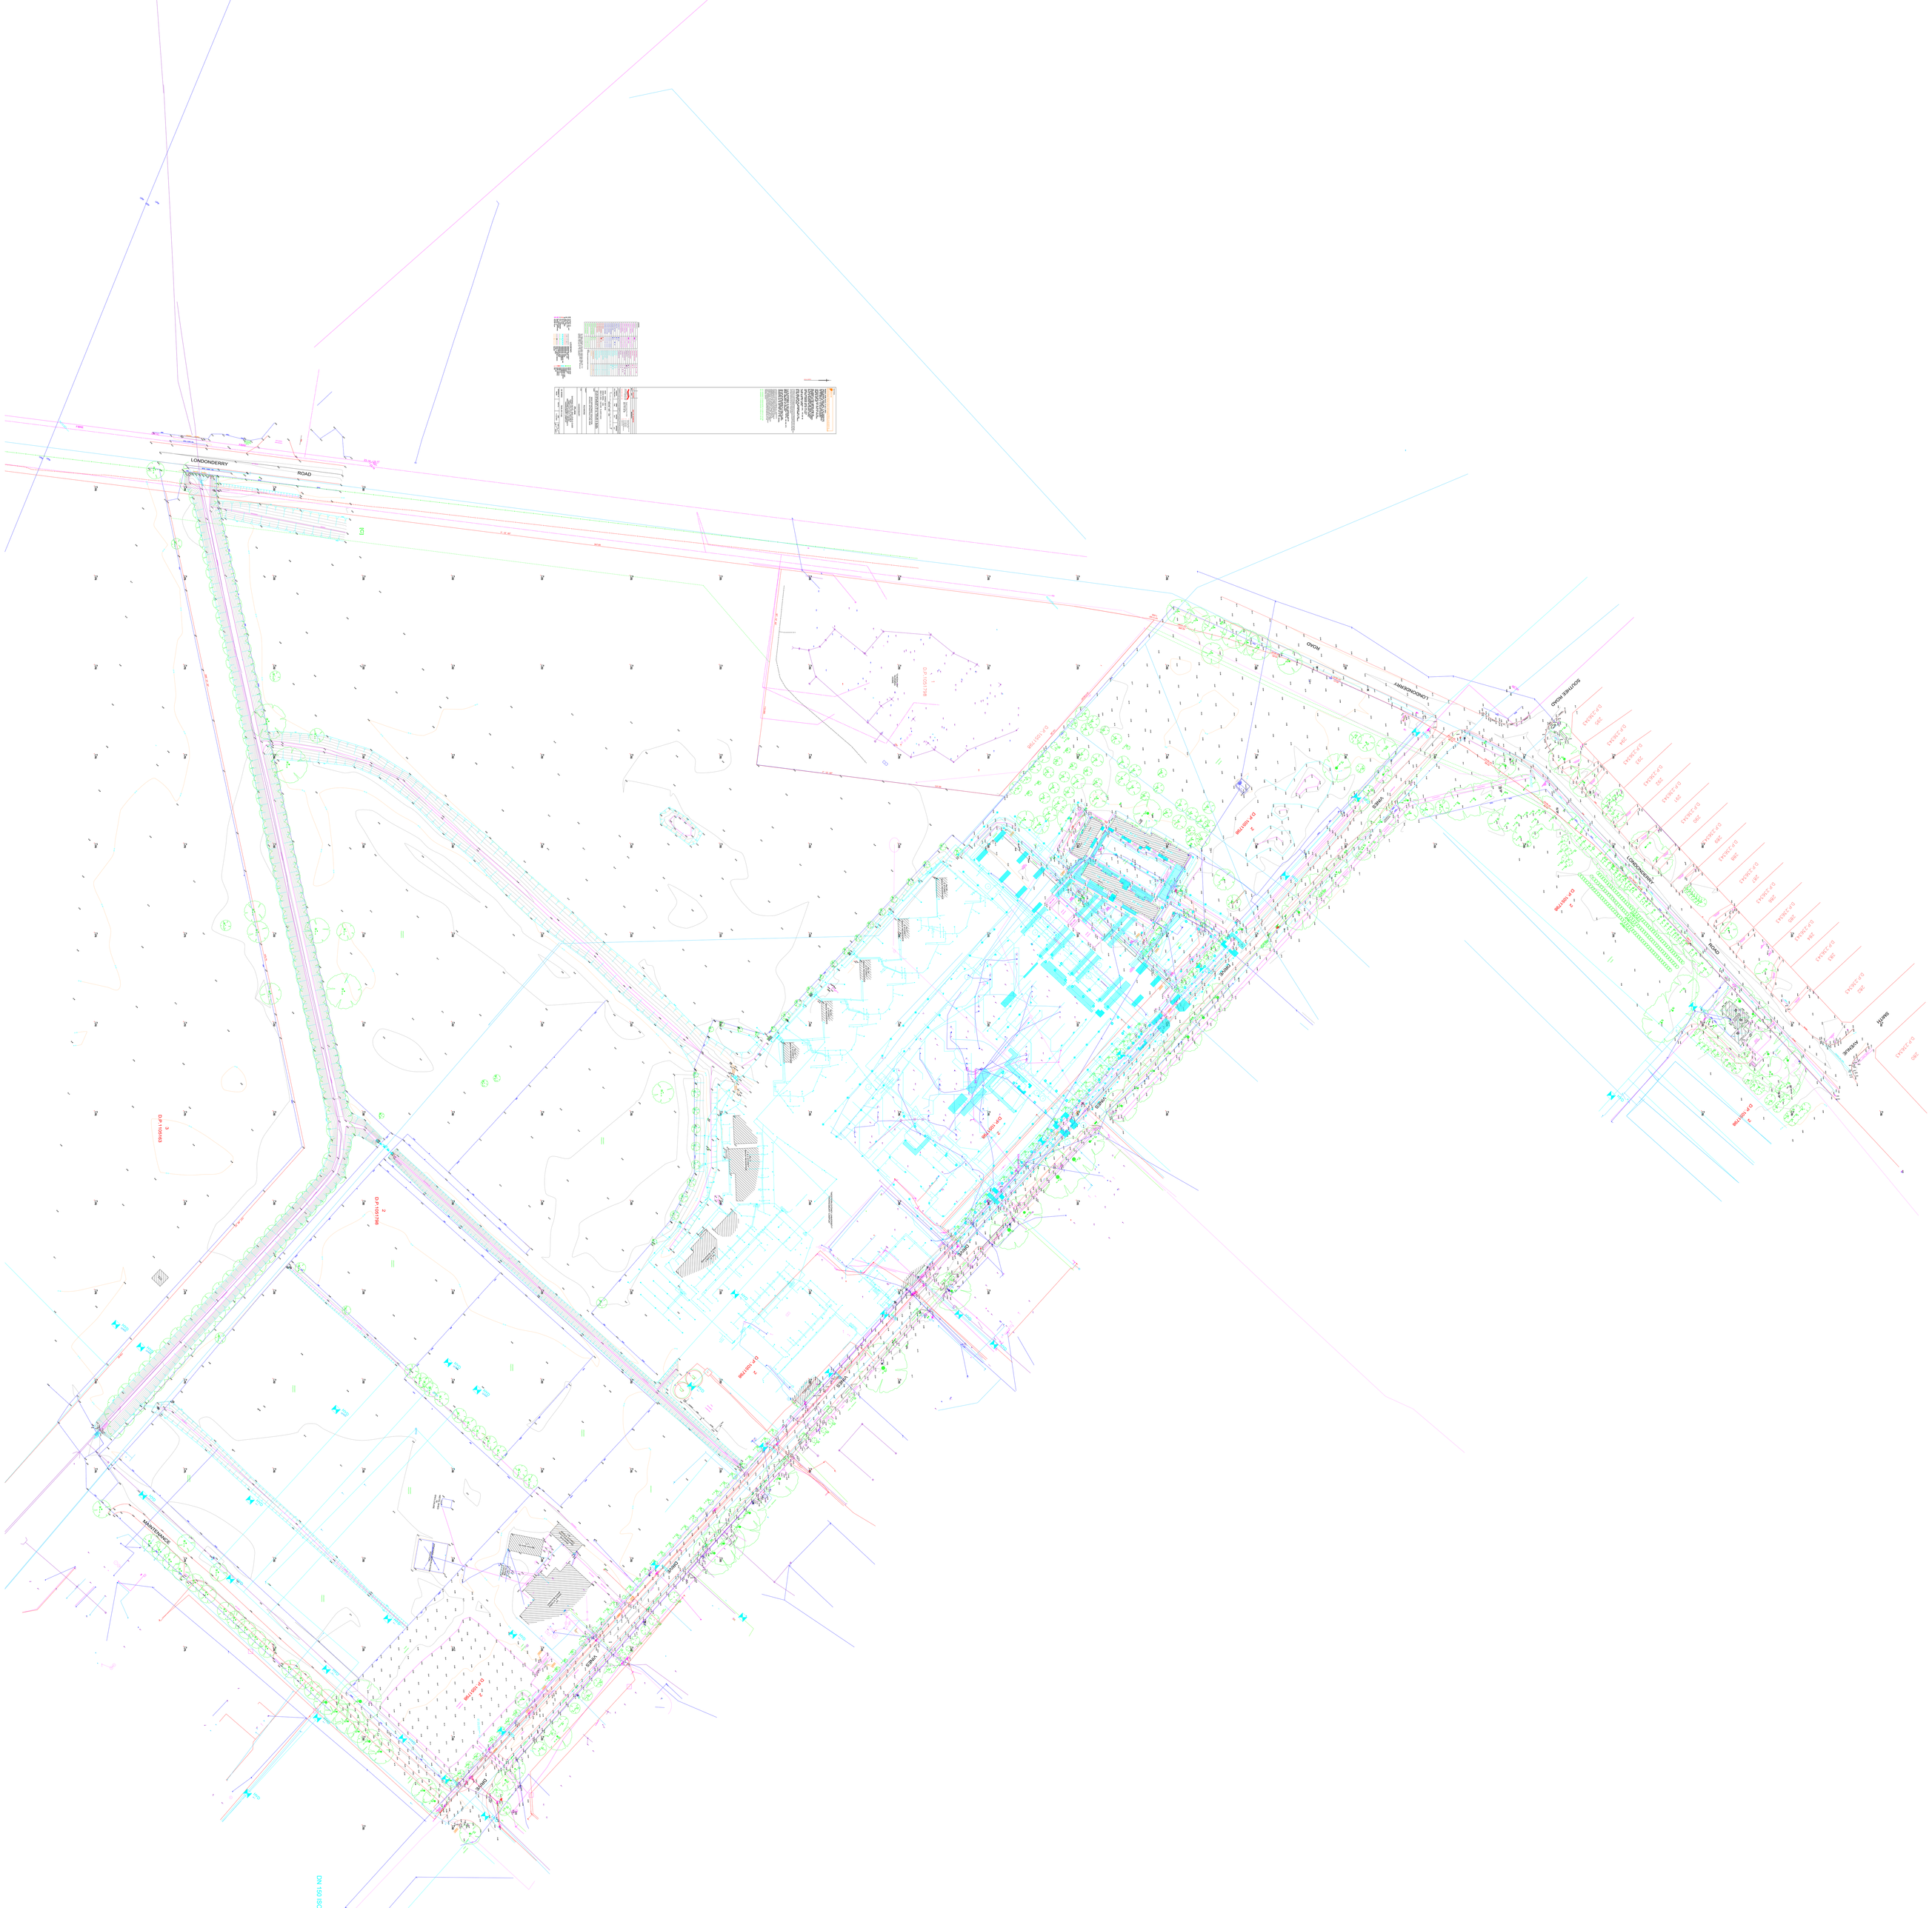
LONDONDERRY
ROAD
LONDONDERRY
ROAD
LONDONDERRY
ROAD