DO NOT SCALE

LEGEND

- DENOTES PROPOSED BUILDING
- DENOTES EXISTING CONTOURS
- DENOTES PROPOSED SURFACE LEVELS
- DENOTES PROPOSED BATTER (1 IN 2) TO BE LANDSCAPED
- DENOTES AREA OF CUT
- DENOTES AREA OF FILL

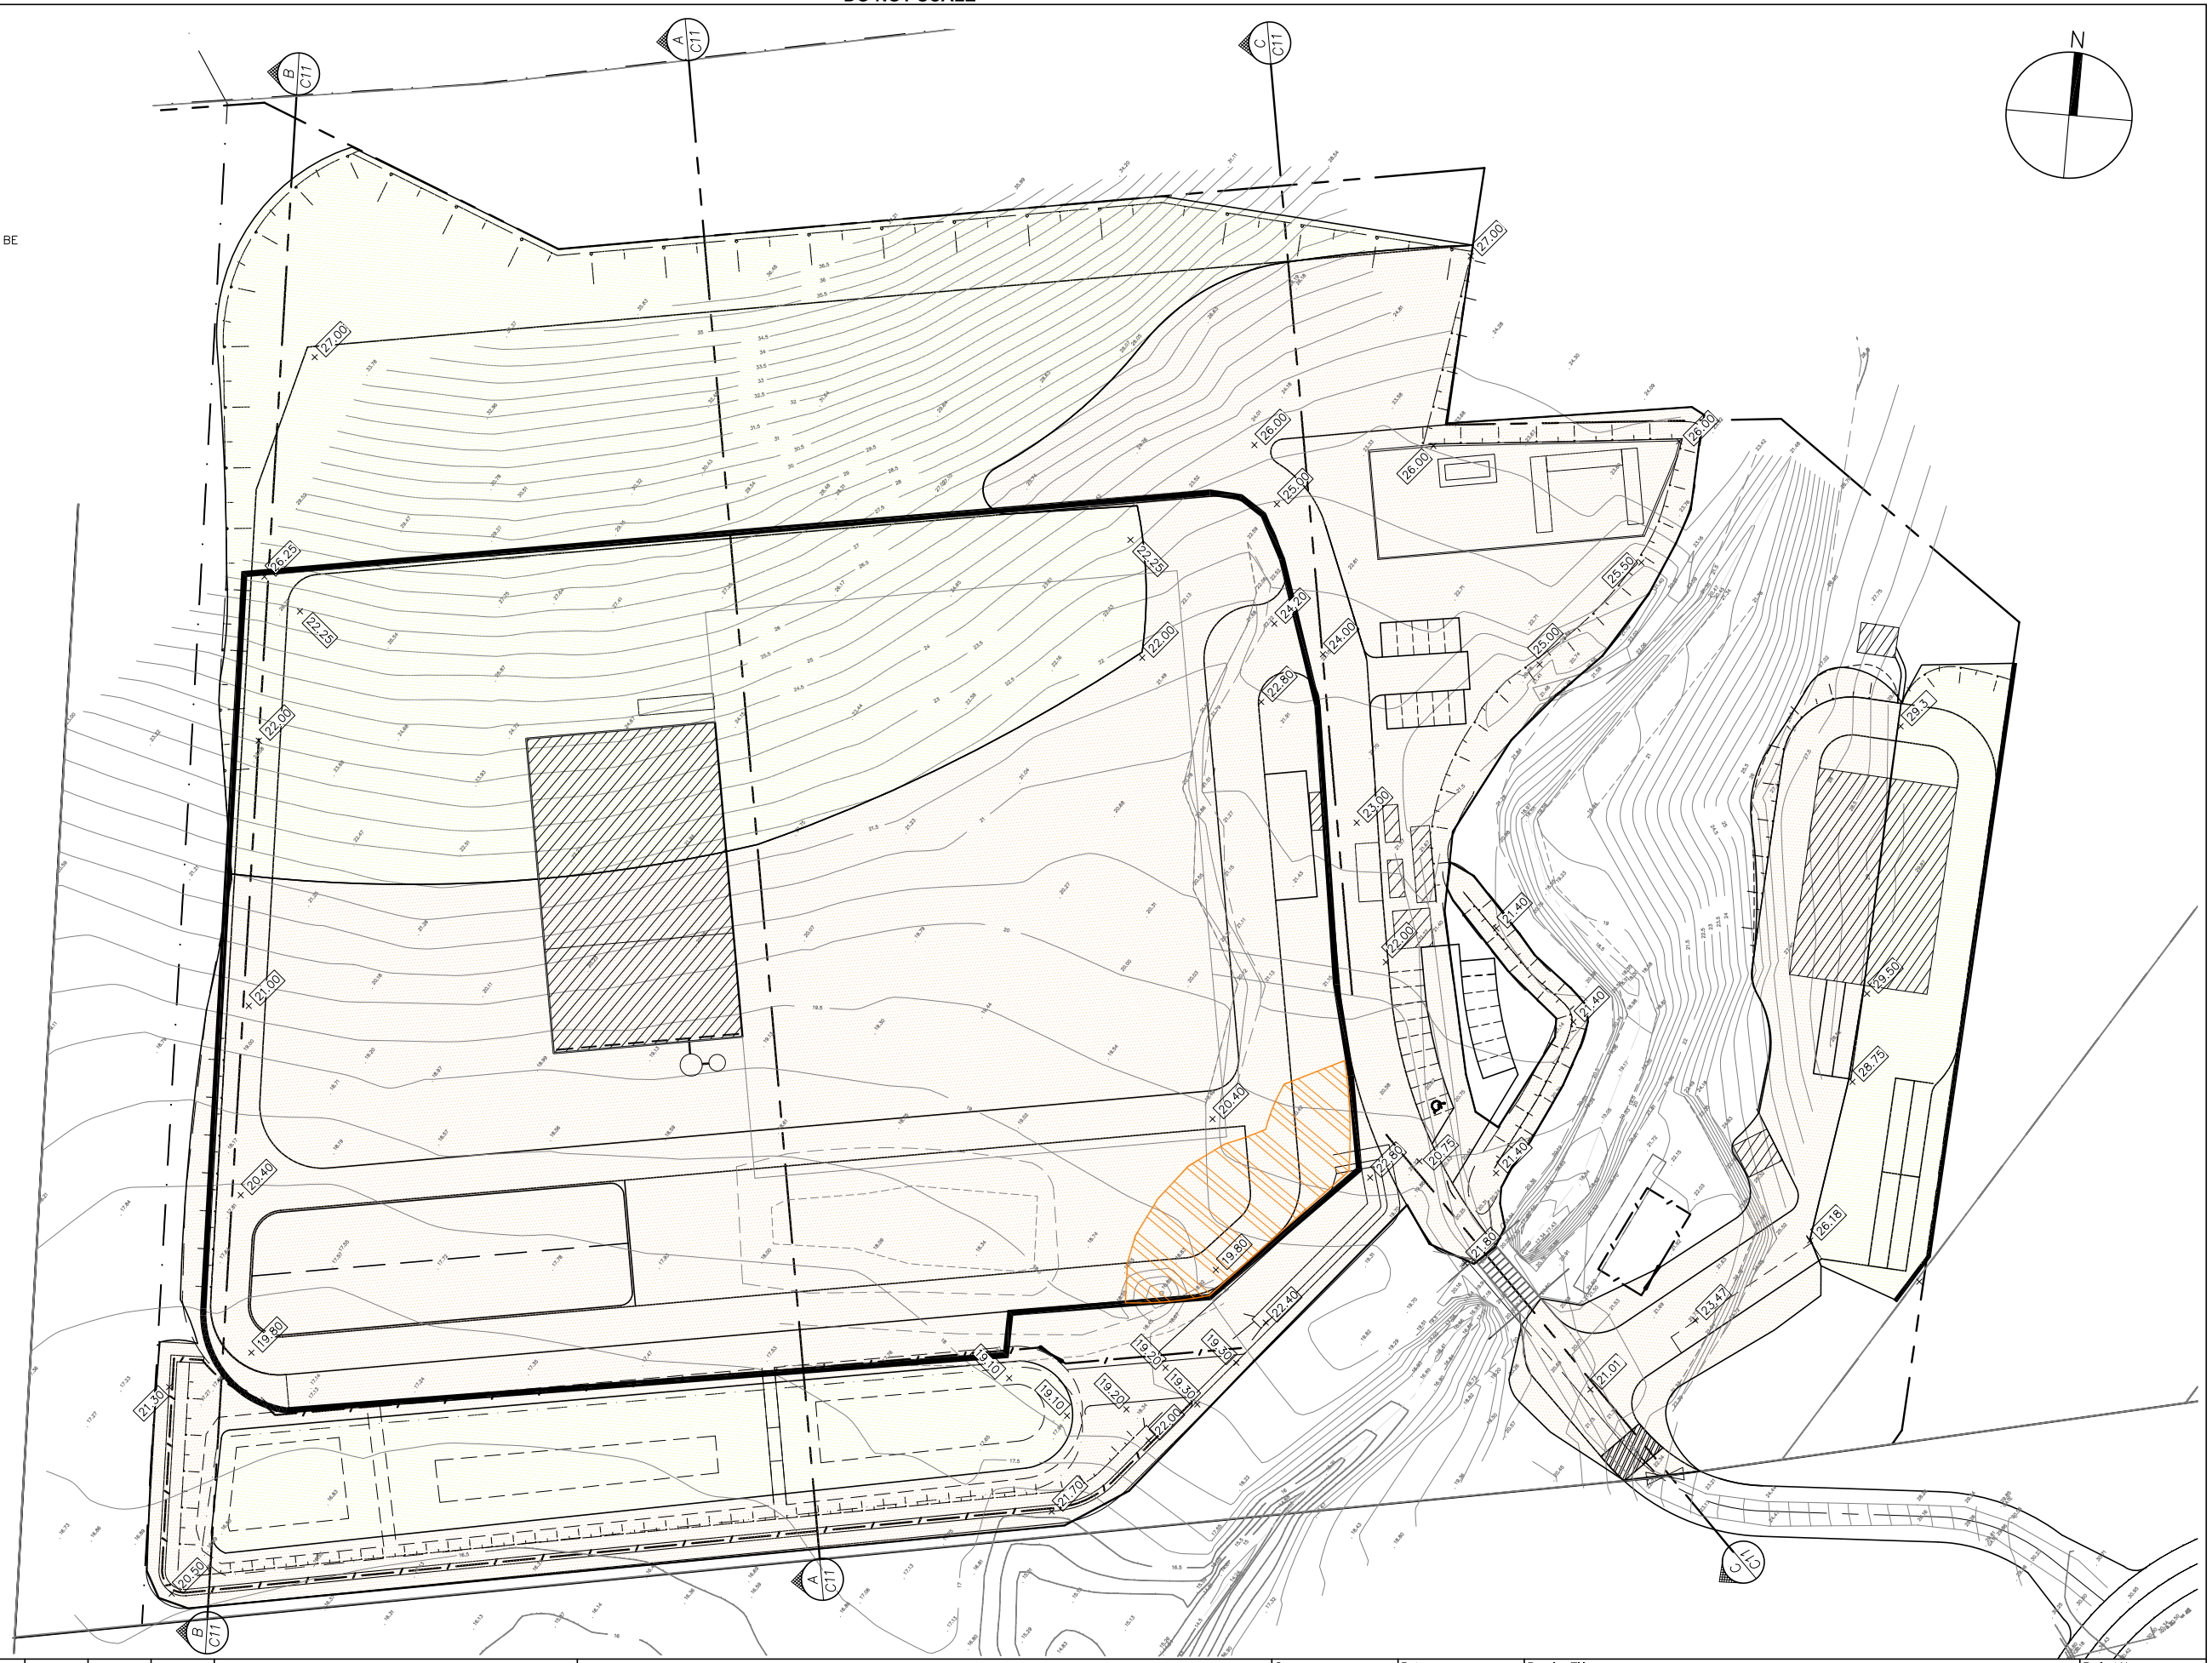

Revision	Amendment or reason for issue	Issue date	Drawn by	Authorised
A	BINS REMOVED FOR CLARITY	9 JULY 2014	WM	WM

KFW
INFRASTRUCTURE PROFESSIONALS

K.F. Williams & Associates Pty Ltd
28 Auburn Street
Wollongong NSW 2500
A.C.N 008 664 417
Project Management, Surveying, Civil, Structural, Water & Sewer

p (02) 4228 7044
f (02) 4226 2004
e mail@kfw.net.au
www.kfw.net.au

Surveyor		Date	FEB 2014
Date of Survey		Drawn	A PROUDLOVE
Height Datum	AHD	Designed	M.J.E.Aust. C.P.Eng
Origin		Checked	
Horiz. Datum		Approved	

Drawing Title

PROPOSED INDUSTRIAL DEVELOPMENT
LOT 10 DP 878167
WYLLIE ROAD, KEMBLA GRANGE
CUT AND FILL PLAN

Scale 1:500 @ A1
1:1000@ A3

Drawing Status: ISSUED FOR DA APPROVAL

Project No. **KF110816**

Drawing No. **C28**

Sheet 12 Of 17

Revision **A**

FILENAME: X:\KF110816\Civil\Drawings\DA\KF110816 DA_July 2014 Submission.dwg

PLOTTED BY : wmullony