DO NOT SCALE

LEGEND:

DENOTES STAGE 1 LIMITS

DENOTES STAGE 2 LIMITS

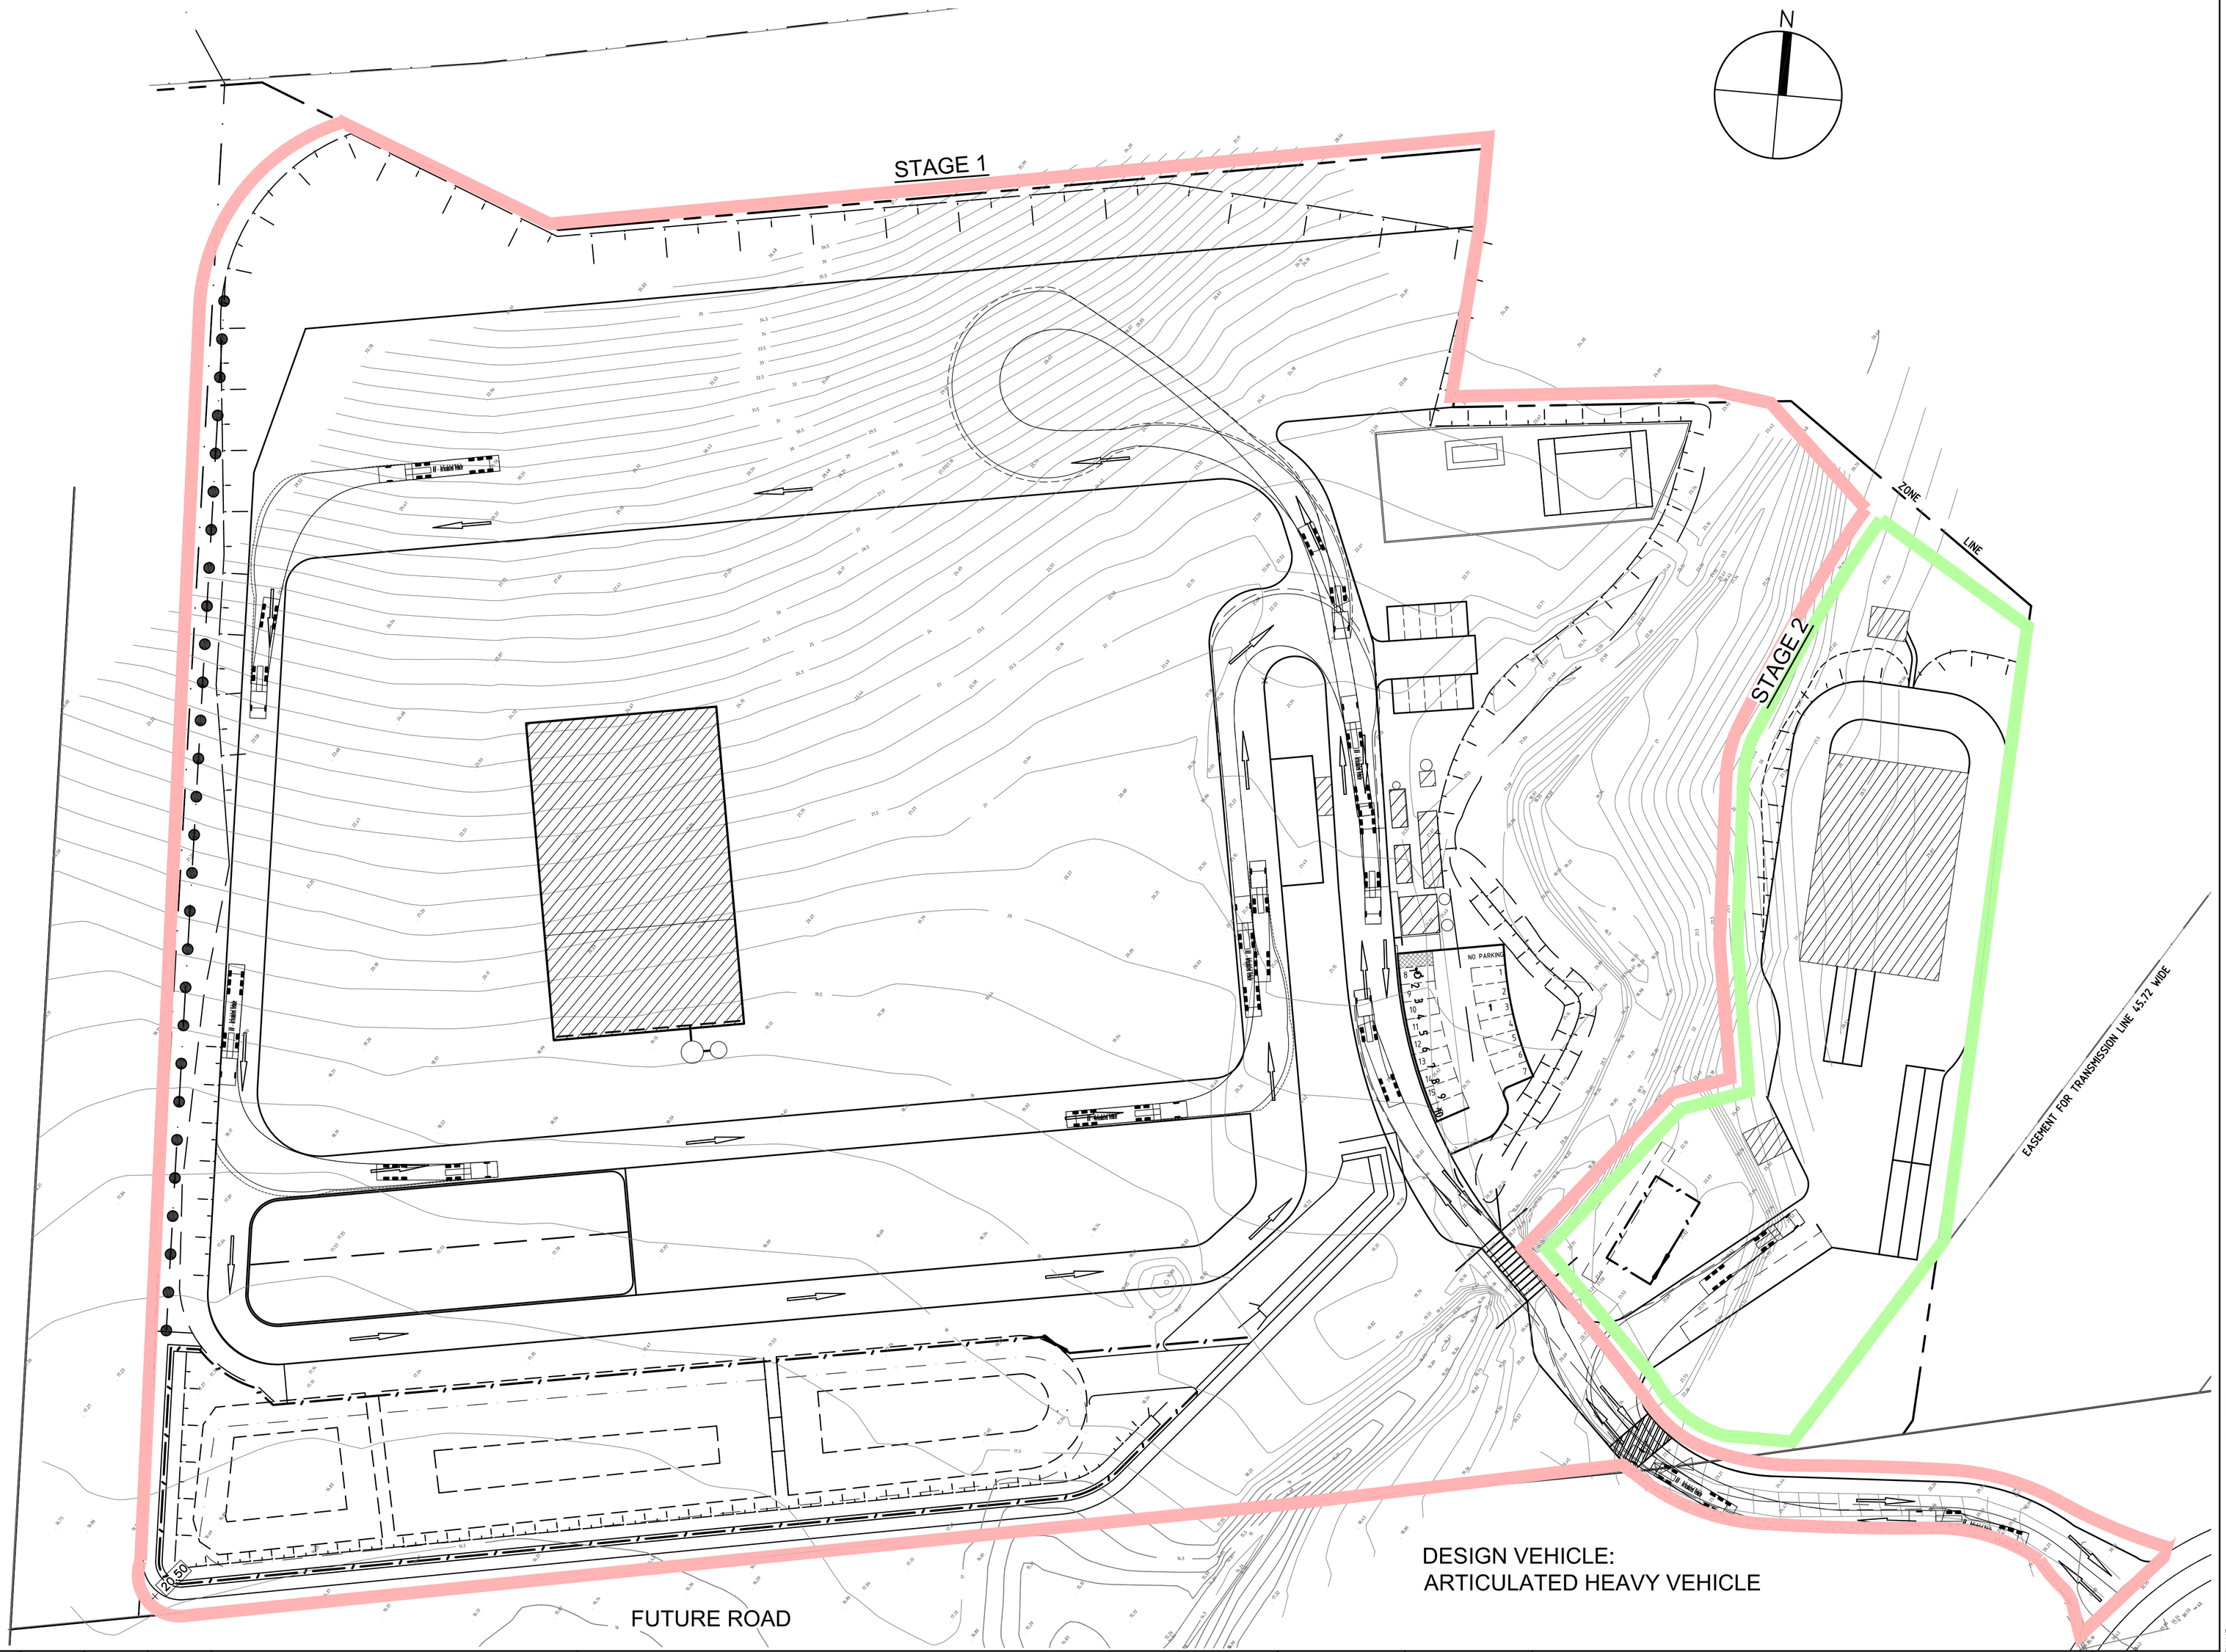

PLAN

SCALE 1:500

Revision	Amendment or reason for issue	Issue date	Drawn by	Authorised
F	STAGE 1 EXTENDED TO MEET STAGE 2	17-11-2015	A.P.	W.M.
E	NOW SHEET 9 OF 18, CAR PARK MODIFIED	8 MAY 2015	WM	WM
D	STAGE LIMITS ADDED	21-04-2015	A.P.	W.M.
C	ADDITIONAL TURNING PATHS	26-02-2014	A.P.	W.M.
B	CARPARKING ADDED	18-10-2013	B.P	
A	FILL / LANDSCAPE MOUND AMENDED	09-10-2013	B.P	W.M

KFW
INFRASTRUCTURE PROFESSIONALS

K.F. Williams & Associates Pty Ltd
28 Auburn Street
Wollongong NSW 2500
A.C.N 008 664 417
Project Management, Surveying,
Civil, Structural, Water & Sewer

p (02) 4228 7044
f (02) 4226 2004
e mail@kfw.net.au
www.kfw.net.au

Surveyor DENNIS SMITH	Date 05.08.2013	Drawing Title	PROPOSED INDUSTRIAL DEVELOPMENT LOT 10 DP 878167 WYLLIE ROAD, KEMBLA GRANGE SWEPT PATH AND CARPARKING PLAN
Date of Survey	Drawn B.PURNELL		
Height Datum AHD	Designed W.MULLANY (BE Grad Dip LGE ME(Hons) MIEAust CPEng RPEQ)		
Origin	Checked		
Horiz. Datum	Approved	Scale 1:500 @ A1 1:1000@ A3	Drawing Status ISSUED FOR DA APPROVAL

Project No.	
KF110816	
Drawing No. C18	
Sheet 9 Of 18	Revision F

FILENAME: X:\KF110816\Civil\Drawings\EIS_as of May 2015\KF110816 DA.dwg

PLOTTED BY : aprisdiove