BULK EARTHWORKS 500mm BELOW DESIGN SURFACE

ROAD CENTRELINE INDICATIVE ONLY

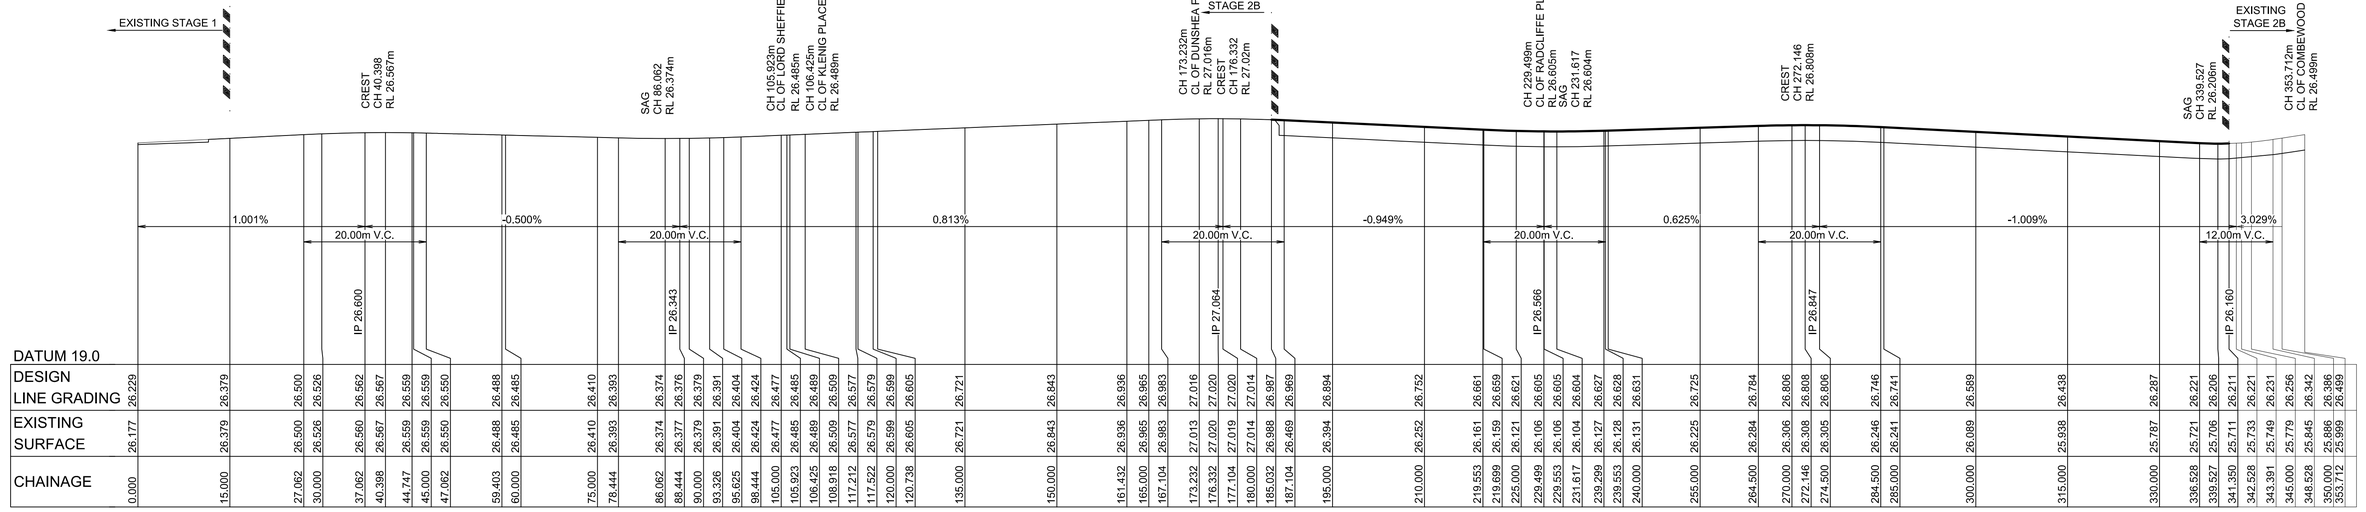

DATUM 19.0

| | | |